


olsen
associates, inc.
2618 Herschel St.
Jacksonville, FL 32204
(904) 387-6114
(FAX) 384-7368
COA 00003491

ESCAMBIA COUNTY, FL
OIL SPILL RESPONSE - BEACH CLEANING
SITE PLAN:
PERDIDO KEY

DATE:	APPR	REVISION	DATE:
06/15/2010			
DRAWN BY:	ML	SHEET	7 of 22

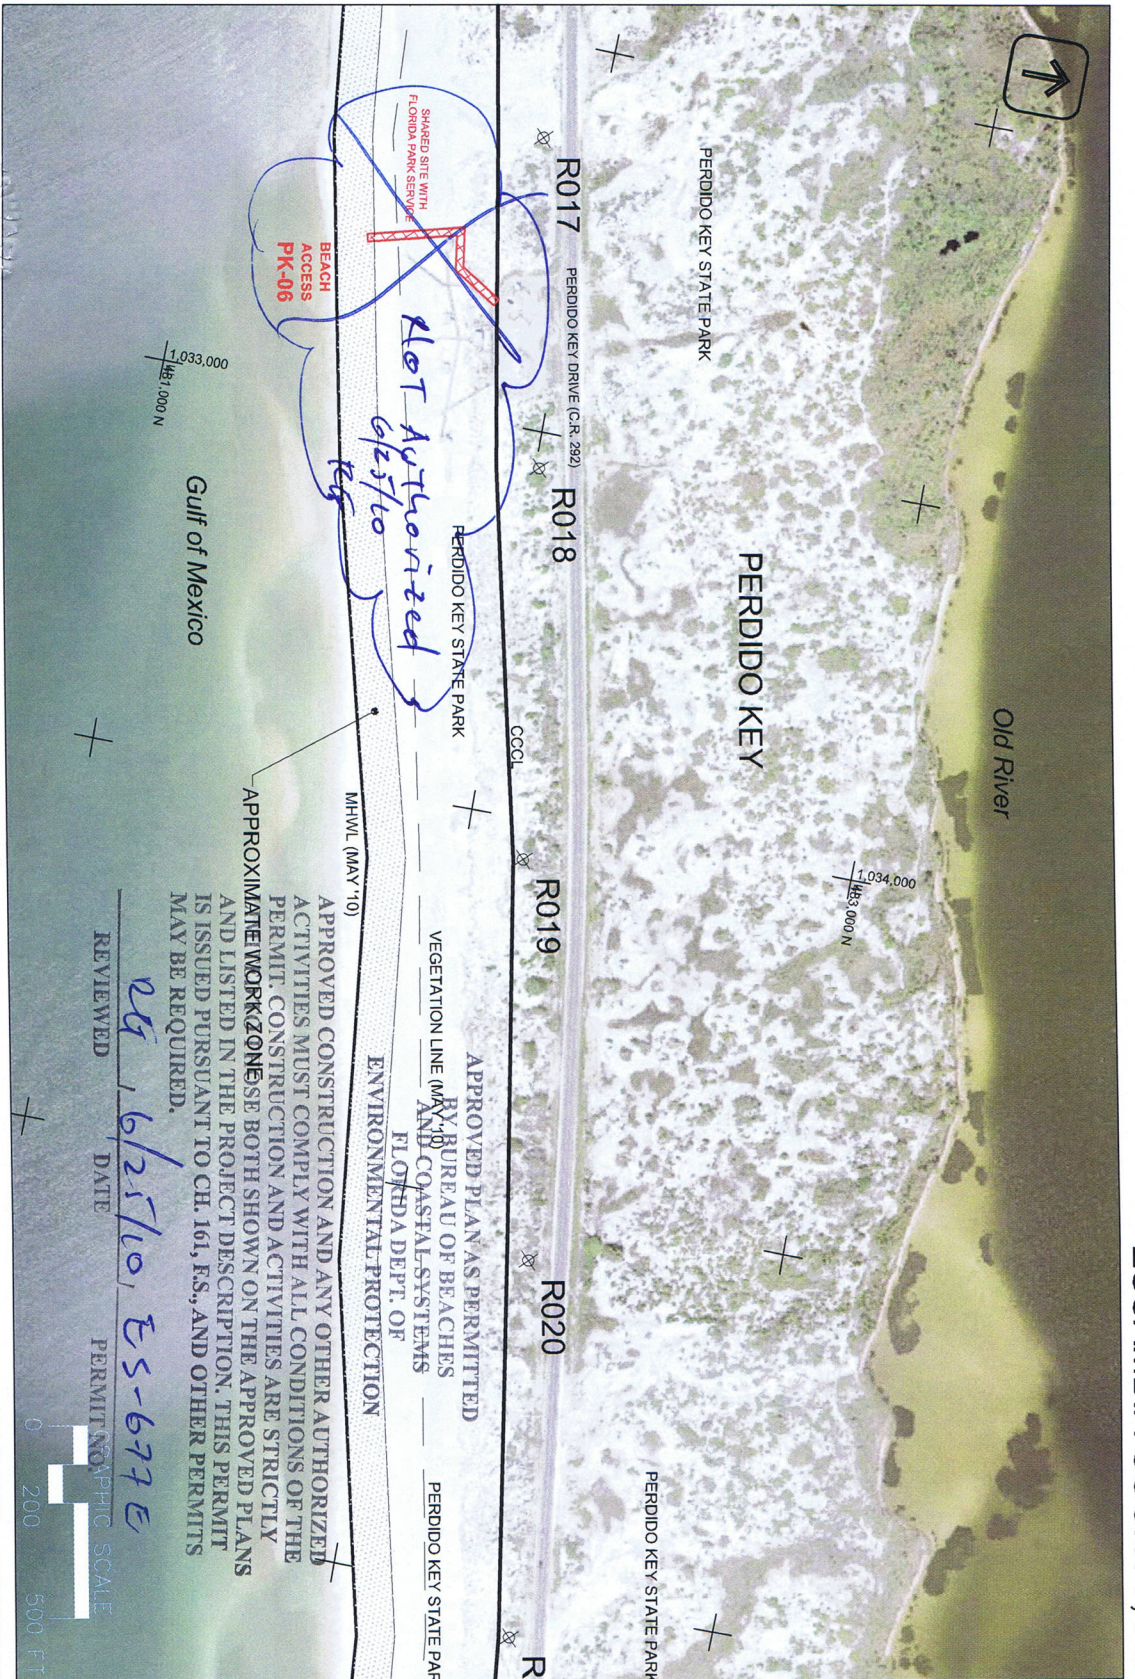

- NOTES:
- 1) HORIZONTAL: STATE PLANE COORDINATES (NAD83, FL NORTH)
 - 2) PHOTO DATE: APRIL 2008
 - 3) CROSS SHORE LIMITS OF WORK VARY


REVIEWED 29, 6/25/10, ES-677E
DATE
PERMIT NO. ES-677E

30d 17.607' N 87d 27.079' W
T 3S R 32W S 31-36
T 4S R 32W S 5-6
T 4S R 33W S 1

Albert E. Browder
Albert E. Browder - FL P.E. #57403

FOR PURPOSES OF PERMIT ONLY
NOT FOR CONSTRUCTION

ES-677E

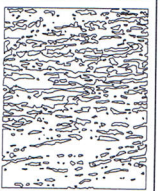

olsen
associates, inc.
2618 Herschel St.
Jacksonville, FL 32204
(904) 387-6114
(FAX) 384-7368
COA 00003491

ESCAMBIA COUNTY, FL
OIL SPILL RESPONSE - BEACH CLEANING
SITE PLAN:
PERDIDO KEY



- NOTES:
- 1) HORIZONTAL: STATE PLANE COORDINATES (NAD83, FL NORTH)
 - 2) PHOTO DATE: APRIL 2008
 - 3) CROSS SHORE LIMITS OF WORK VARY

APPROXIMATE WORK ZONE
OVED CONSTRUCTION AND ANY OTHER AUTHORIZED
ACTIVITIES MUST COMPLY WITH ALL CONDITIONS OF THE
PERMIT. CONSTRUCTION AND ACTIVITIES ARE STRICTLY
LIMITED TO THOSE BOTH SHOWN ON THE APPROVED PLANS
AND LISTED IN THE PROJECT DESCRIPTION. THIS PERMIT
IS ISSUED PURSUANT TO CH. 161, FS, AND OTHER PERMITS
MAY BE REQUIRED.

APPROVED PLAN AS PERMITTED
BY BUREAU OF BEACHES
AND COASTAL SYSTEMS
FLORIDA DEPT. OF
ENVIRONMENTAL PROTECTION

REVIEWED DATE PERMIT NO. 0 200 500 FT


30d 17.607' N 87d 27.07' W
T 3S R 32W S 31-36
T 4S R 32W S 5-6
T 4S R 33W S 1

RECEIVED

JUN 2 1 2010

FOR PURPOSES OF PERMIT ONLY
NOT FOR CONSTRUCTION


Albert E. Browder - FL P.E. #57463

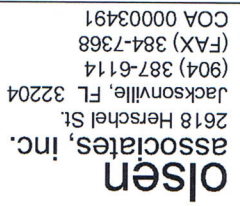

ESCAMBIA COUNTY, FL
OIL SPILL RESPONSE - BEACH CLEANING
SITE PLAN:
PERDIDO KEY

SITE PLAN:
PERDIDO KEY

DATE:	06/15/2010
DRAWN BY:	ML
SHEET	9 of 22

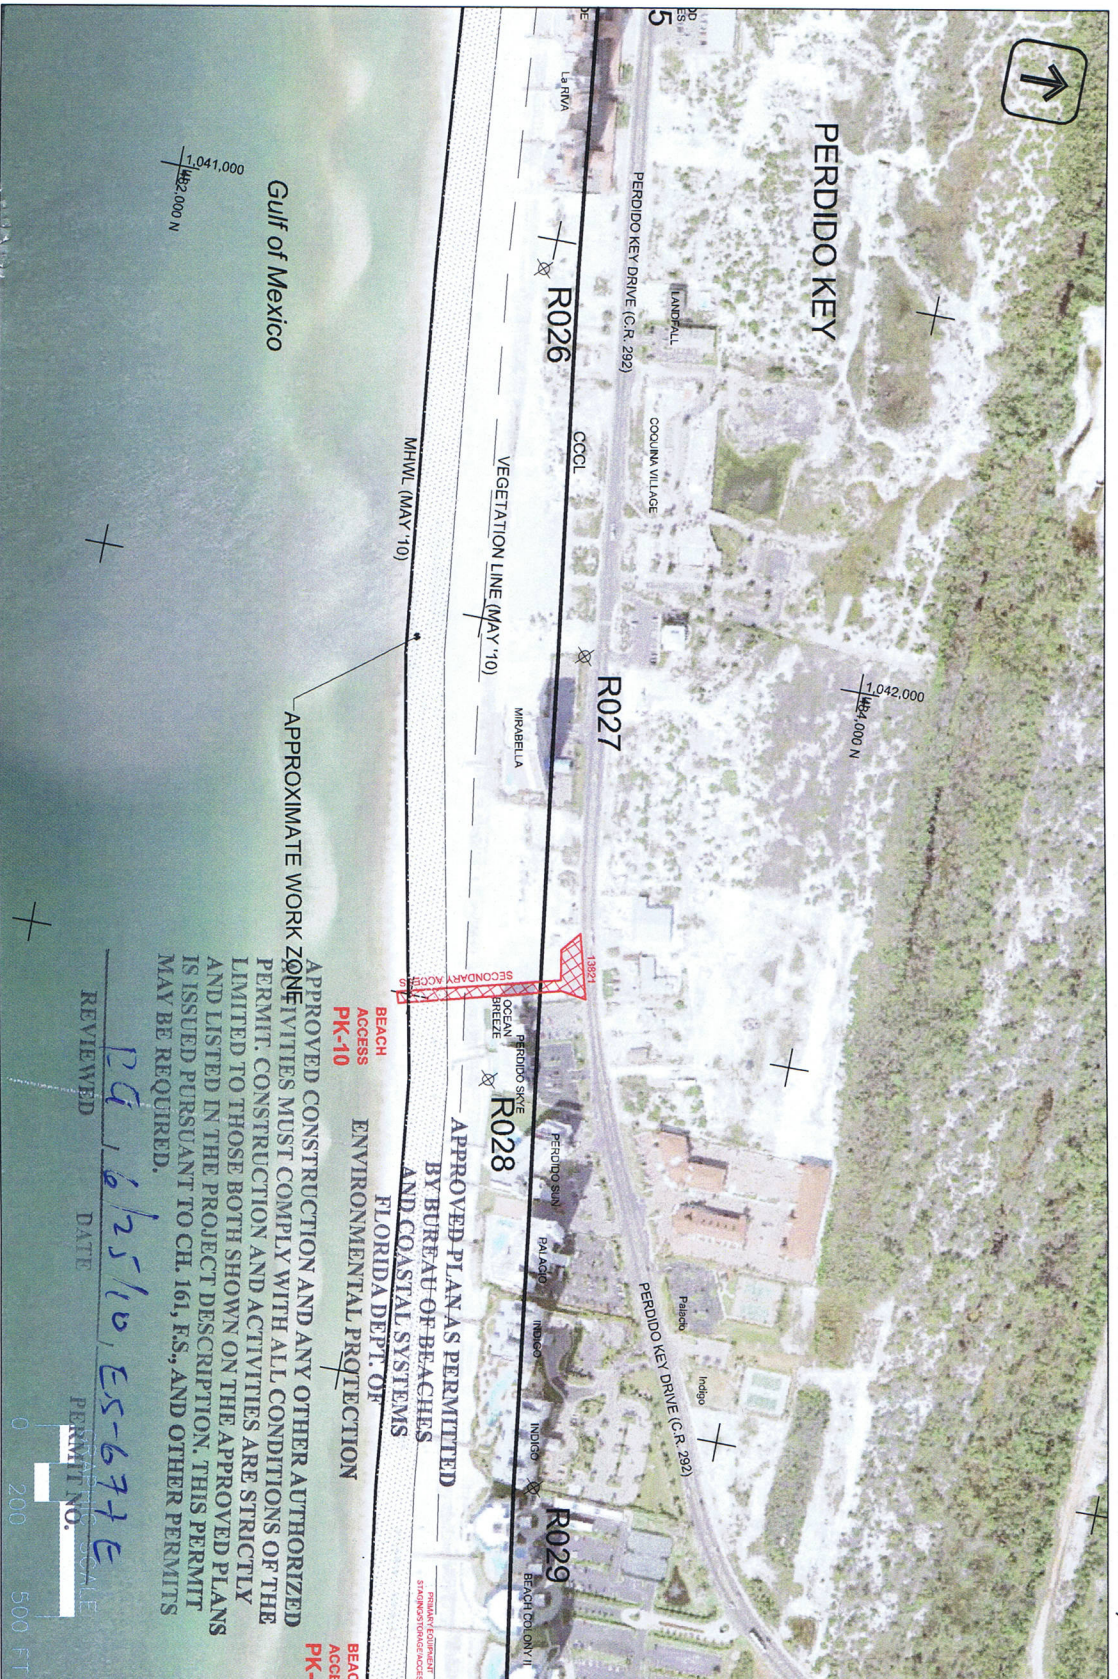

NOTES:

- 1) HORIZONTAL: STATE PLANE COORDINATES (NAD83, FL NORTH)
- 2) PHOTO DATE: APRIL 2008
- 3) CROSS SHORE LIMITS OF WORK VARY


30d 17.607° N 87d 27.079° W
T 3S R 32W S 31-36
T 4S R 32W S 5-6
T 4S R 33W S 1

Albert E. Browder - FL P.E. #57403

FOR PURPOSES OF PERMIT ONLY
NOT FOR CONSTRUCTION

ESCAMBIA COUNTY, FL

IS-677E

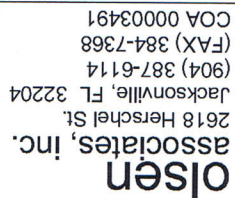

ESCAMBIA COUNTY, FL
OIL SPILL RESPONSE - BEACH CLEANING
SITE PLAN:
PENSACOLA BEACH

DATE: 06/15/2010
DRAWN BY: ML
SHEET 11 of 22



NOTES:

- 1) HORIZONTAL: STATE PLANE COORDINATES (NAD83, FL NORTH)
- 2) PHOTO DATE: APRIL 2010
- 3) CROSS SHORE LIMITS OF WORK VARY

30D 20.175'N 87D 6.690' W
T 3S R 28W S 8-10, 18
T 3S R 29W S 13-16, 20-21

REVIEWED DATE 5/6/25/10 25-677E PERMIT NO.

APPROVED CONSTRUCTION AND ANY OTHER AUTHORIZED ACTIVITIES MUST COMPLY WITH ALL CONDITIONS OF THE WORK ZONE DESCRIPTION AND ACTIVITIES ARE STRICTLY LIMITED TO THOSE BOTH SHOWN ON THE APPROVED PLANS AND LISTED IN THE PROJECT DESCRIPTION. THE APPROVED PLANS IS ISSUED PURSUANT TO CH. 16, F.S., AND OTHER PERMITS MAY BE REQUIRED.

APPROVED PLANS AS PERMITTED
BY BUREAU OF BEACHES
AND COASTAL SYSTEMS
FLORIDA DEPT. OF
ENVIRONMENTAL PROTECTION

JUN 21 2010

FOR PURPOSES OF PERMIT ONLY
NOT FOR CONSTRUCTION


ESCAMBIA COUNTY, FL

天
地
人
物
事
理
法
道

Albert E. Browder - FL P.E. #57403

BUREAU OF BEACHES
COASTAL SYSTEMS


ES-677E

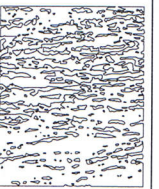

olsen
associates, inc.
2618 Herschel St.
Jacksonville, FL 32204
(904) 387-6114
(FAX) 384-7368
COA 00003491

ESCAMBIA COUNTY, FL
OIL SPILL RESPONSE - BEACH CLEANING
SITE PLAN:
PENSACOLA BEACH

DATE:	APPR	REVISION	DRAWN BY:	SHEET
			ML	12 of 22
DATE:	06/15/2010			

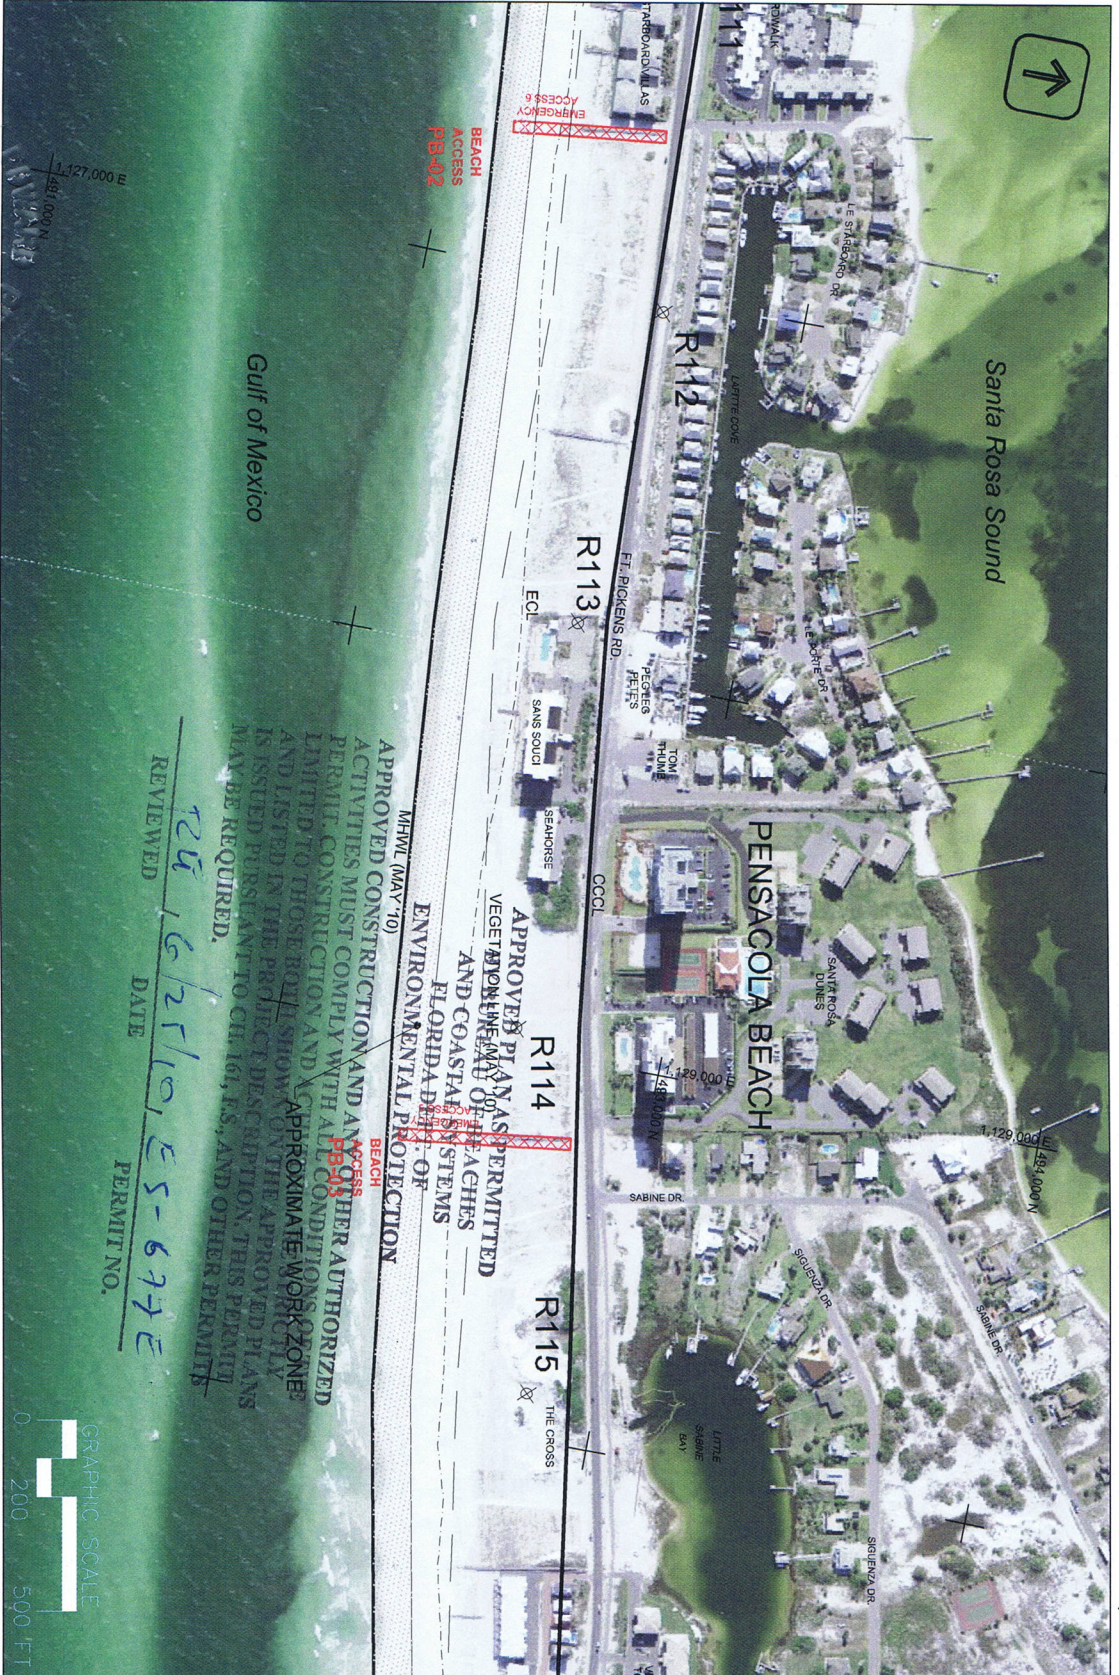

- NOTES:
- 1) HORIZONTAL: STATE PLANE COORDINATES (NAD83, FL NORTH)
 - 2) PHOTO DATE: APRIL 2010
 - 3) GROSS SHORE LIMITS OF WORK VARY

REVIEWED DATE 12/16/2010 BY 224
PERMIT NO. ES-677E

30D 20.175N 87D 6.690'W
T 3S R 28W S 8-10.18
T 3S R 29W S 13-16.20-21

FOR PURPOSES OF PERMIT ONLY
NOT FOR CONSTRUCTION

Albert E. Browder - FL P.E. #57403

ESCAMBIA COUNTY, FL

olsen
associates, inc.
2618 Herschel St.
Jacksonville, FL 32204
(904) 387-6114
(FAX) 384-7368
COA 00003491

SITE PLAN: PENSACOLA BEACH

DATE:	APPR	REVISION	DATE:	06/15/2010	DRAWN BY:	ML	SHEET	13 of 22
-------	------	----------	-------	------------	-----------	----	-------	----------



NOTES:


- 1) HORIZONTAL: STATE PLANE COORDINATES (NAD83, FL NORTH)
- 2) PHOTO DATE: APRIL 2010
- 3) CROSS SHORE LIMITS OF WORK VARY

30D 20.175°N 87D 6.690°W
T 3S R 28W S 8-10,18
T 3S R 29W S 13-16,20-21

FOR PURPOSES OF PERMIT ONLY
NOT FOR CONSTRUCTION

Albert E. Browder - FL P.E. #57403

ES-677E

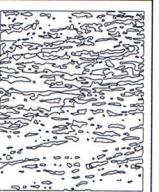

olsen
associates, inc.
2618 Herschel St.
Jacksonville, FL 32204
(904) 387-6114
(FAX) 384-7368
COA 00003491

ESCAMBIA COUNTY, FL
OIL SPILL RESPONSE - BEACH CLEANING
SITE PLAN:
PENSACOLA BEACH

DATE:	APPR	REVISION	DRAWN BY:	SHEET
06/15/2010			ML	14 of 20



- NOTES:
- 1) HORIZONTAL: STATE PLANE COORDINATES (NAD83, FL NORTH)
 - 2) PHOTO DATE: APRIL 2010
 - 3) GROSS SHORE LIMITS OF WORK VARY

REVIEWED WJ 16/25/10 DATE ES-6772 E
PERMIT NO. _____



30D 20.175N 87D 6.690W
T 3S R 28W S 8-10, 18
T 3S R 29W S 13-16, 20-21

RECEIVED


JUN 21 2010

FOR PURPOSES OF PERMIT ONLY
NOT FOR CONSTRUCTION

Albert E. Browder - FL P.E. #57403

BUREAU OF BEACHES
& COASTAL SYSTEMS

ES-6772 E

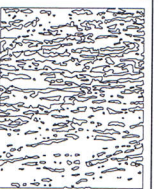

olsen
associates, inc.
2618 Herschel St
Jacksonville, FL 32204
(904) 387-6114
(FAX) 384-7368
COA 00003491


ESCAMBIA COUNTY, FL
OIL SPILL RESPONSE - BEACH CLEANING
SITE PLAN:
PENSACOLA BEACH

DATE:	APPR	REVISION	DATE:
			06/15/2010
DRAWN BY:	ML		
15 of 22	SHEET		



- NOTES:
- 1) HORIZONTAL: STATE PLANE COORDINATES (NAD83, FL NORTH)
 - 2) PHOTO DATE: APRIL 2010
 - 3) CROSS SHORE LIMITS OF WORK VARY

REVIEWED: 25, 6/25/10 DATE: 6/25/10 PERMIT NO. 677E

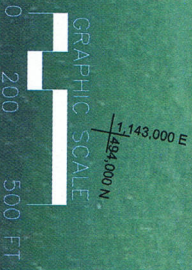


30D 20.175N 87D 6.690 W
T 3S R 28W S 8-10.18
T 3S R 29W S13-16.20-21

Albert E. Browder - FL P.E. #57403

FOR PURPOSES OF PERMIT ONLY
NOT FOR CONSTRUCTION

Es-677 E

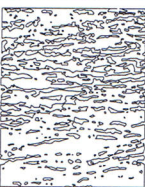

olsen
associates, inc.
2618 Herschel St.
Jacksonville, FL 32204
(904) 387-6114
(FAX) 384-7368
COA 00003491

ESCAMBIA COUNTY, FL
OIL SPILL RESPONSE - BEACH CLEANING
SITE PLAN:
PENSACOLA BEACH

DATE:	APPR	REVISION	DATE:
06/15/2010			06/15/2010
DRAWN BY:	ML		
16 of 20			



APPROVED CONSTRUCTION AND ANY OTHER AUTHORIZED ACTIVITIES MUST COMPLY WITH ALL CONDITIONS OF THE PERMIT. CONSTRUCTION AND ACTIVITIES ARE STRICTLY LIMITED TO THOSE BOTH SHOWN ON THE APPROVED PLANS AND LISTED IN THE PROJECT DESCRIPTION. THIS PERMIT IS ISSUED PURSUANT TO CH. 161, F.S., AND OTHER PERMITS MAY BE REQUIRED.

APPROVED PLAN AS PERMITTED BY BUREAU OF BEACHES AND COAST APPROXIMATE WORK ZONE FLORIDA DEPT. OF ENVIRONMENTAL PROTECTION

REVIEWED DATE PERMIT NO.
PB 62510 EC-677E


- NOTES:
- 1) HORIZONTAL: STATE PLANE COORDINATES (NAD83, FL NORTH)
 - 2) PHOTO DATE: APRIL 2010
 - 3) CROSS SHORE LIMITS OF WORK VARY

30D 20.175N 87D 6.690 W
T 3S R 28W S 8-10, 18
T 3S R 29W S 13-16, 20-21

Albert E. Browder
Albert E. Browder - FL P.E. #57403

FOR PURPOSES OF PERMIT ONLY
NOT FOR CONSTRUCTION

BS-677E

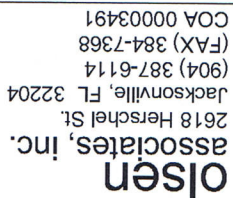

ESCAMBIA COUNTY, FL
OIL SPILL RESPONSE - BEACH CLEANING
SITE PLAN:
PENSACOLA BEACH

DATE: 06/15/2010
DRAWN BY: ML
SHEET 17 of 22



NOTES:

- 1) HORIZONTAL: STATE PLANE COORDINATES (NAD83, FL NORTH)
- 2) PHOTO DATE: APRIL 2010
- 3) CROSS SHORE LIMITS OF WORK VARY

REVIEWED	DATE	PERMIT NO.
2/16/25	10/15/25	ES-677E

30D 20.175'N 87D 6.690' W
T 3S R 28W S 8-10,18
T 3S R 29W S 13-16,20-21

Albert E. Browder - FLP, E. #57403

JUN 21 2010

FOR PURPOSES OF PERMIT ONLY
NOT FOR CONSTRUCTION

BUREAU OF BEACHES
& COASTAL SYSTEMS


ESCAMBIA COUNTY, FL



olsen
associates, inc.
2618 Herschel St.
Jacksonville, FL 32204
(904) 387-6114
(FAX) 384-7368
COA 00003491

ESCAMBIA COUNTY, FL
OIL SPILL RESPONSE - BEACH CLEANING
SITE PLAN:
PENSACOLA BEACH


DATE:	APPR	REVISION	DATE:
06/15/2010			06/15/2010
DRAWN BY:	ML	SHEET	18 of 22

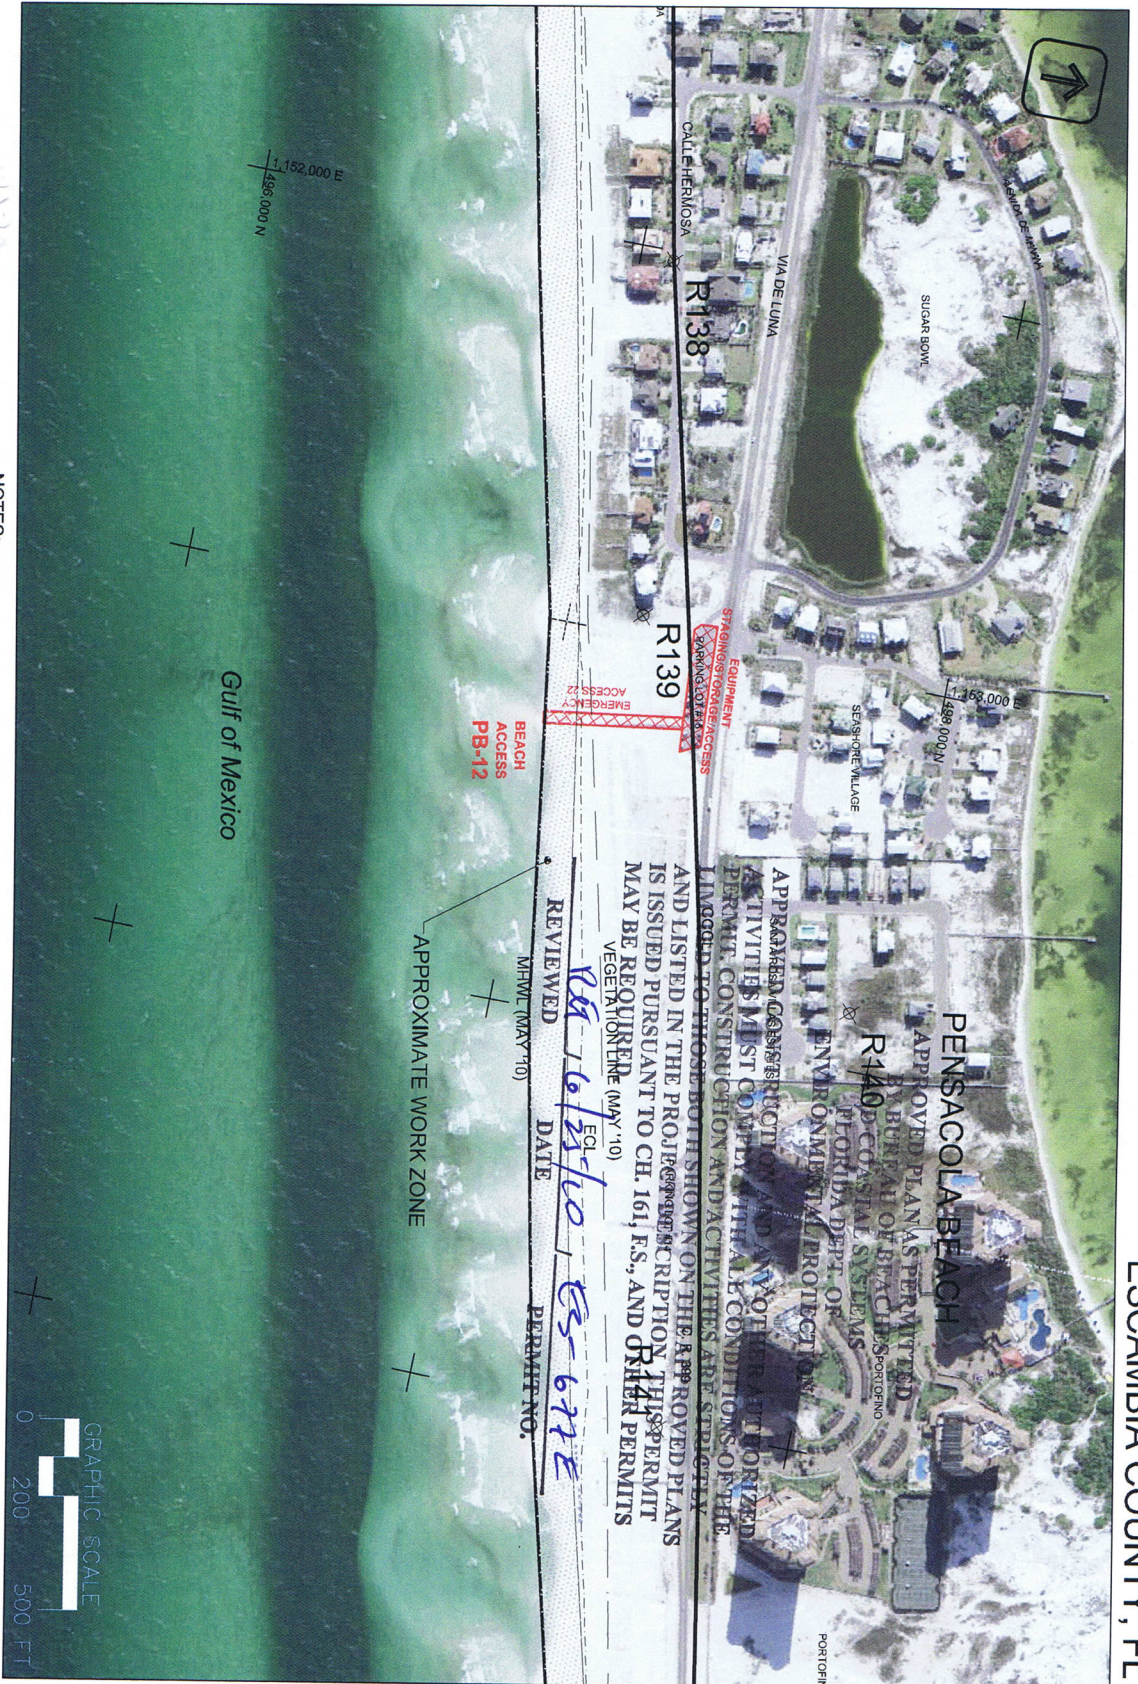

- NOTES:
- 1) HORIZONTAL: STATE PLANE COORDINATES (NAD83, FL NORTH)
 - 2) PHOTO DATE: APRIL 2010
 - 3) CROSS SHORE LIMITS OF WORK VARY

Albert E. Browder, P.E. #57403

FOR PURPOSES OF PERMIT ONLY
NOT FOR CONSTRUCTION

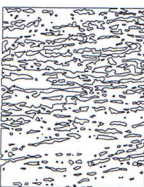

olsen
associates, inc.
2618 Herschel St.
Jacksonville, FL 32204
(904) 387-6114
(FAX) 384-7368
COA 00003491

ESCAMBIA COUNTY, FL
OIL SPILL RESPONSE - BEACH CLEANING
SITE PLAN:
PENSACOLA BEACH

DATE:	APPR	REVISION
DATE:	06/15/2010	ML
SHEET	19 of 22	



APPROVED PLANS PERMITTED
BY BUREAU OF BEACHES
AND COASTAL SYSTEMS
FLORIDA DEPT. OF
ENVIRONMENTAL PROTECTION

APPROVED CONSTRUCTION AND ANY OTHER AUTHORIZED
ACTIVITIES MUST COMPLY WITH ALL CONDITIONS OF THE
PERMIT. CONSTRUCTION AND ACTIVITIES SHALL BE
LIMITED TO THOSE BOTH SHOWN ON THE APPROVED PLANS
AND LISTED IN THE PROJECT DESCRIPTION. THIS PERMIT
IS ISSUED PURSUANT TO CH. 161, F.S., AND OTHER PERMITS
MAY BE REQUIRED.

REVIEWED

DATE

PERMIT NO.

R142

R143

R144

R145

C. R. 399
CCCL

VEGETATION LINE (MAY 10)


MHWL (MAY 10)

BEACH
ACCESS
PB-13

BEACH
ACCESS
PB-14

APPROXIMATE WORK ZONE

Gulf of Mexico

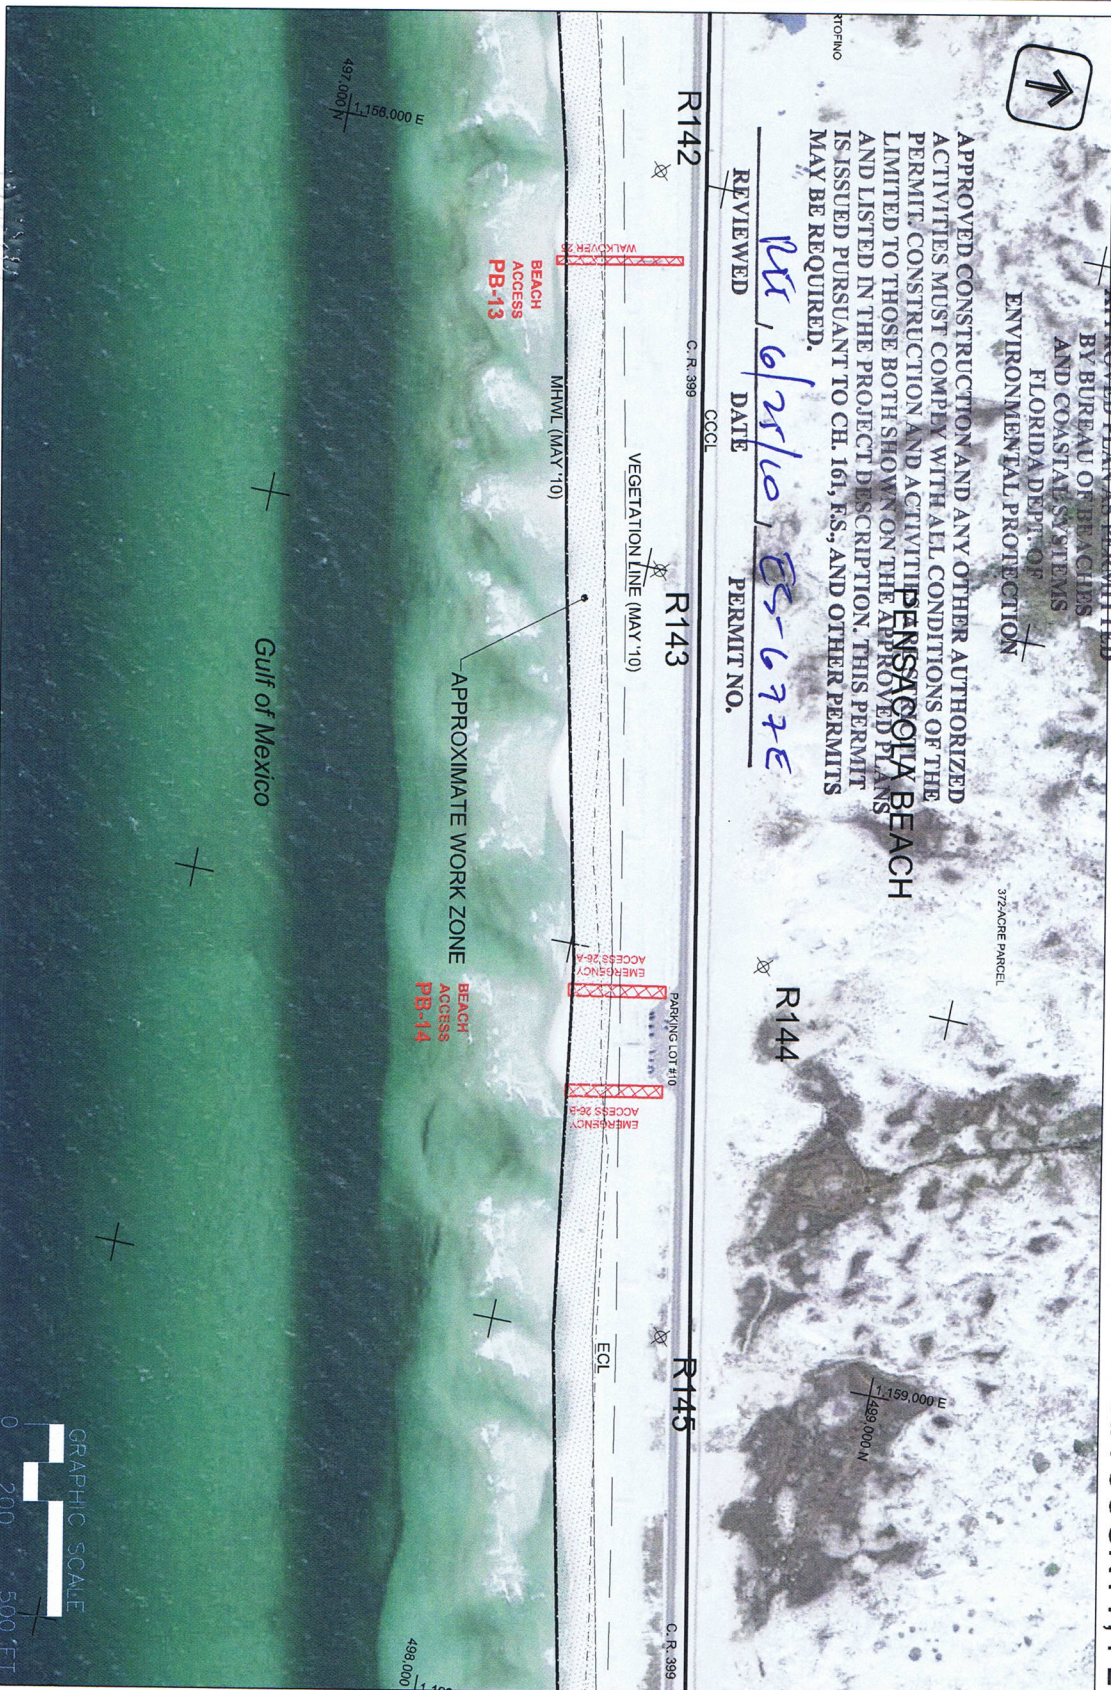


NOTES:

- 1) HORIZONTAL: STATE PLANE COORDINATES (NAD83, FL NORTH)
- 2) PHOTO DATE: APRIL 2010
- 3) CROSS SHORE LIMITS OF WORK VARY

30D 20.175N 87D 6.690W
T 3S R 28W S 8-10.18
T 3S R 29W S 13-16.20-21

Albert E. Browder - FL P.E. #57403


FOR PURPOSES OF PERMIT ONLY
NOT FOR CONSTRUCTION

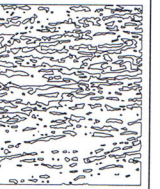

olsen
associates, inc.
2618 Herschel St.
Jacksonville, FL 32204
(904) 387-6114
(FAX) 384-7368
COA 00003491

ESCAMBIA COUNTY, FL
OIL SPILL RESPONSE - BEACH CLEANING
SITE PLAN:
PENSACOLA BEACH


DATE:	APPR	REVISION
DATE:	06/15/2010	ML
SHEET	20 of 22	

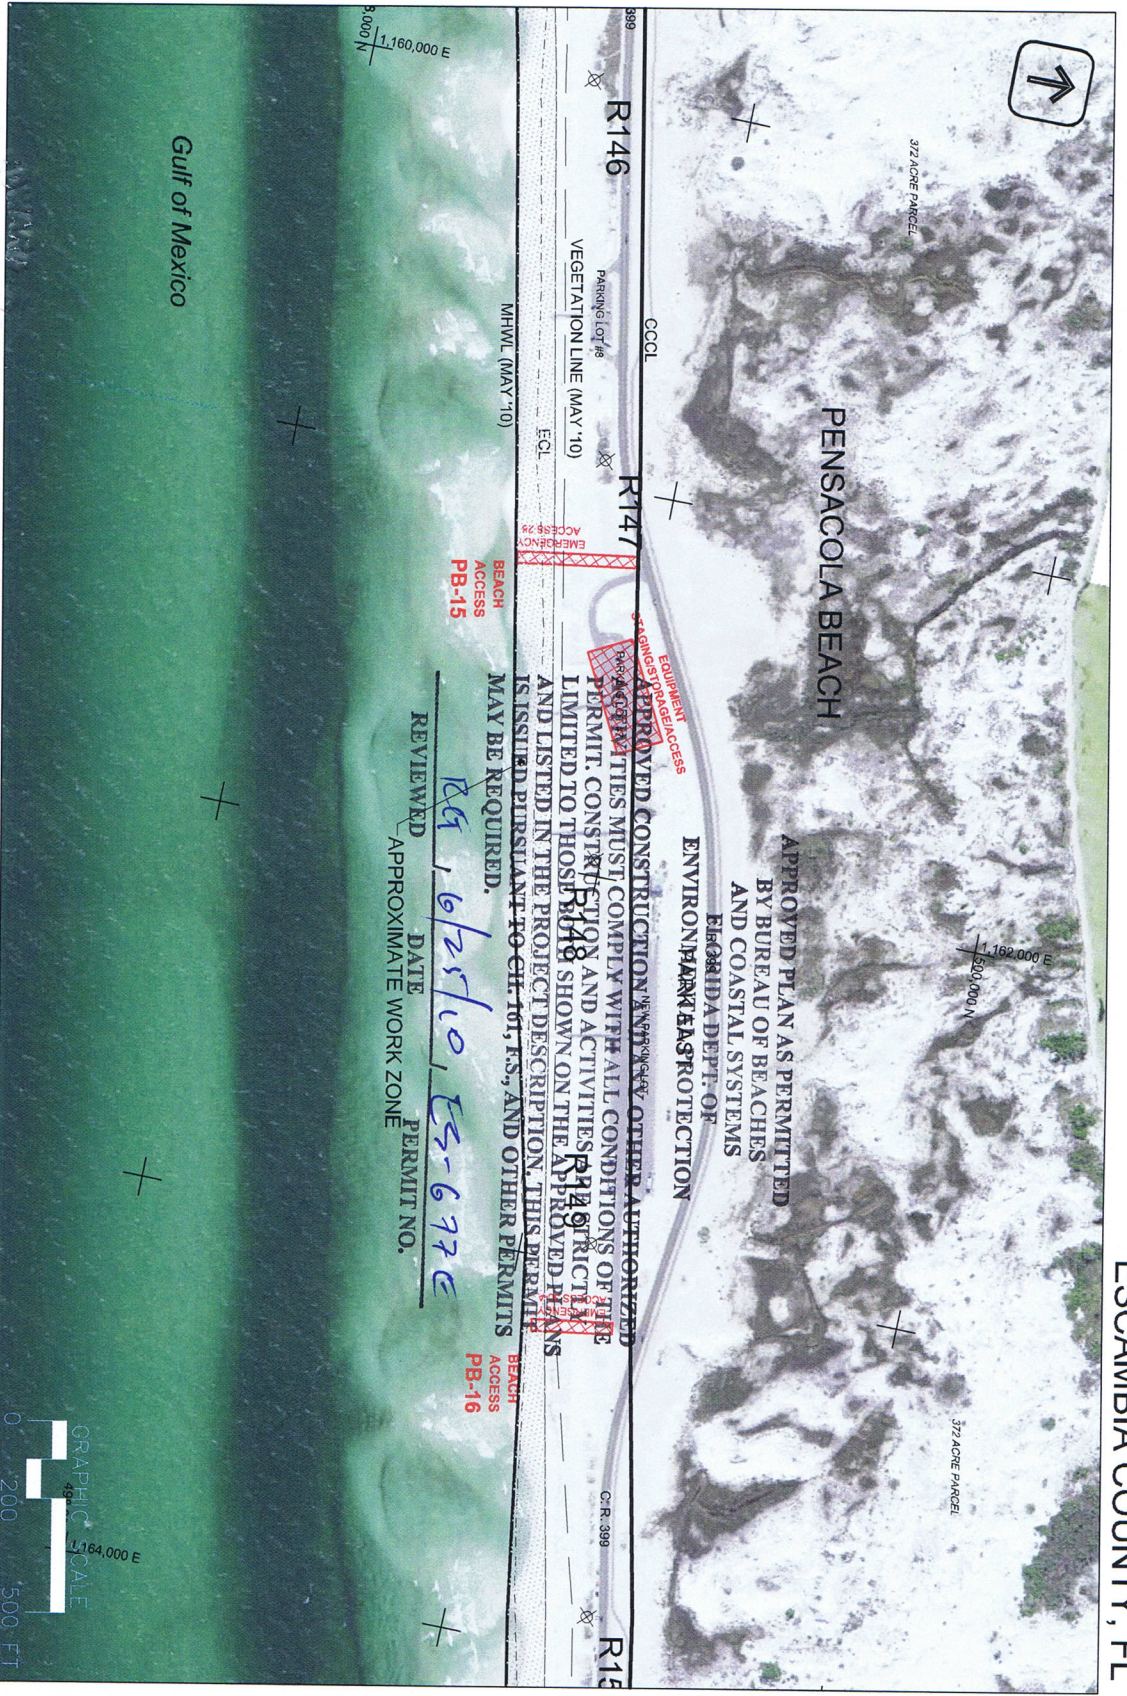

- NOTES:
- 1) HORIZONTAL: STATE PLANE COORDINATES (NAD83, FL NORTH)
 - 2) PHOTO DATE: APRIL 2010
 - 3) CROSS SHORE LIMITS OF WORK VARY

FOR PURPOSES OF PERMIT ONLY
NOT FOR CONSTRUCTION


ES-677E

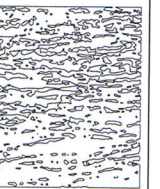

olsen
associates, inc.
2618 Herschel St.
Jacksonville, FL 32204
(904) 387-6114
(FAX) 384-7368
COA 00003491

ESCAMBIA COUNTY, FL
OIL SPILL RESPONSE - BEACH CLEANING
SITE PLAN:
PENSACOLA BEACH

DATE: 06/15/2010
DRAWN BY: ML
SHEET 21 of 22

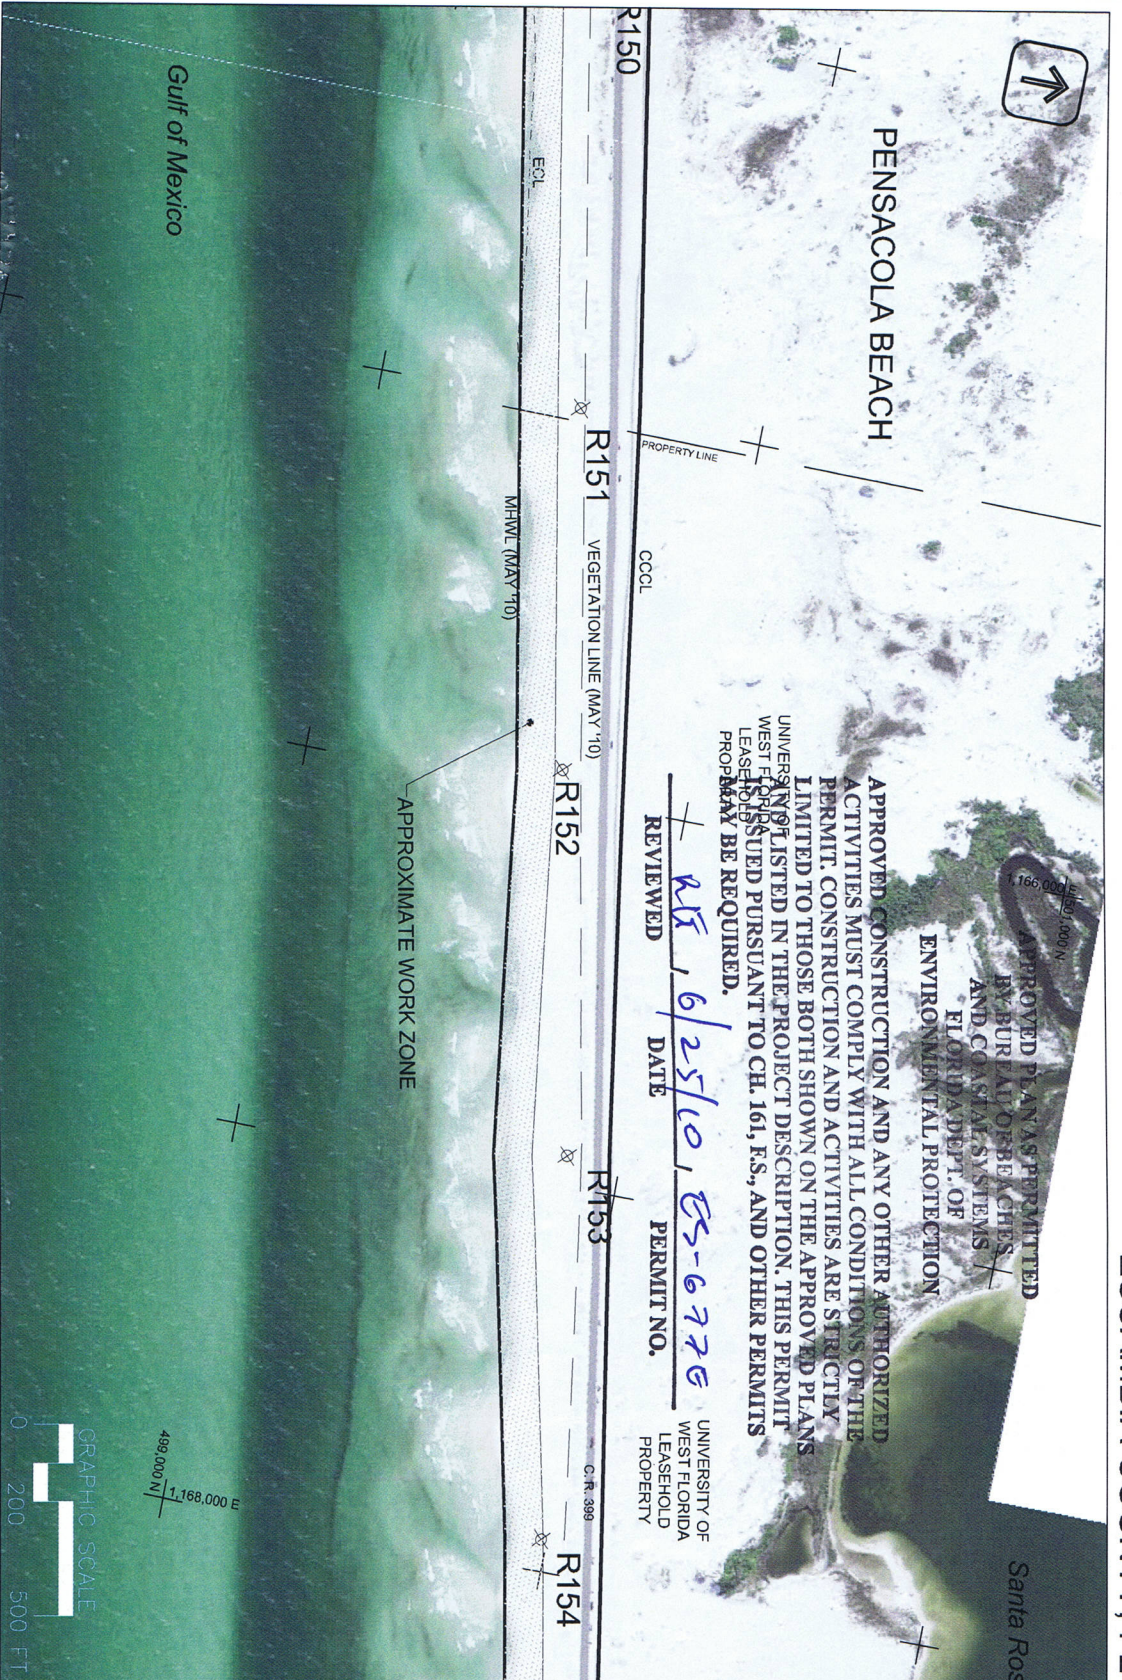

- NOTES:
- 1) HORIZONTAL: STATE PLANE COORDINATES (NAD83, FL NORTH)
 - 2) PHOTO DATE: APRIL 2010
 - 3) CROSS SHORE LIMITS OF WORK VARY

30D 20.175N 87D 6.690W
T 3S R 28W S 8-10, 18
T 3S R 29W S 13-16, 20-21

Albert E. Browder - FL P.E. #57403
17 June 2010

RECEIVED

JUN 21 2010

FOR PURPOSES OF PERMIT ONLY
NOT FOR CONSTRUCTION

BUREAU OF BEACHES
AND COASTAL SYSTEMS


ES-677 E



olsen
associates, inc.
2618 Herschel St.
Jacksonville, FL 32204
(904) 387-6114
(FAX) 384-7368
COA 00003491

ESCAMBIA COUNTY, FL
OIL SPILL RESPONSE - BEACH CLEANING
SITE PLAN:
PENSACOLA BEACH

DATE:	APPR	REVISION	DATE:	DRAWN BY:	SHEET
			06/15/2010	ML	22 of 22

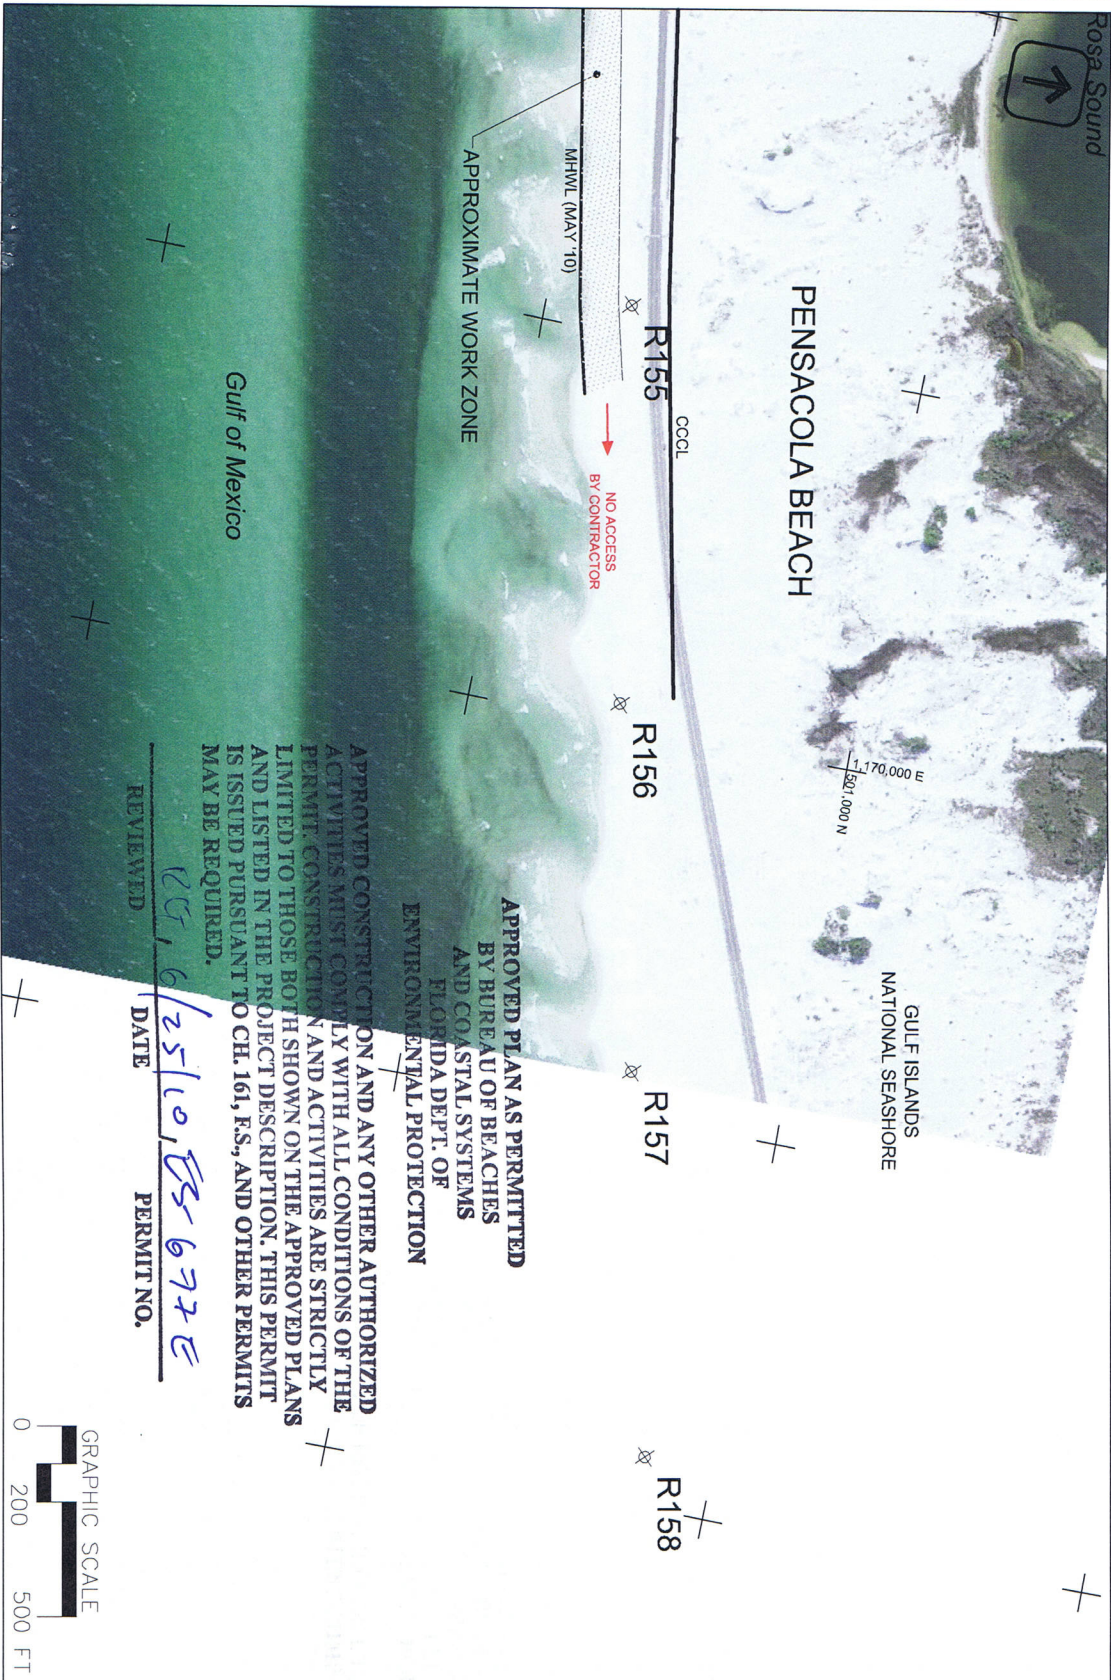

- NOTES:
- 1) HORIZONTAL: STATE PLANE COORDINATES (NAD83, FL NORTH)
 - 2) PHOTO DATE: APRIL 2010
 - 3) CROSS SHORE LIMITS OF WORK VARY


Albert E. Browder - FL P.E. #57403

FOR PURPOSES OF PERMIT ONLY
NOT FOR CONSTRUCTION


ES-677 E

DATE:	APPR:	REVISION	DATE:
06/16/2010			06/16/2010
DRAWN BY:	ML		
SHEET:	1 of 22		

FOR PURPOSES OF PERMIT ONLY
NOT FOR CONSTRUCTION

 


ESCAMBIA COUNTY, FL

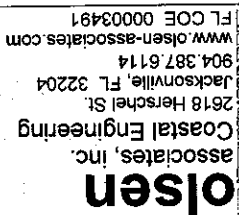


DATE:	APPR:	REVISION		DRAWN BY:	ML	SHEET:	2 of 22

MA 315 17 Jan

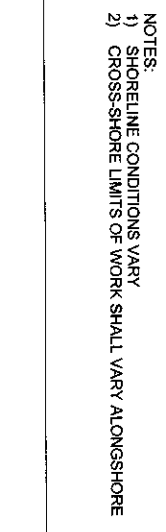

RECEIVED
JUN 21 2010
BUREAU OF BEACHES
& COASTAL SYSTEMS

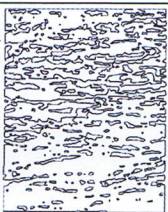


olsen
Associates, Inc.
Coastal Engineering
2618 Herschel St.
Jacksonville, FL 32204
904.387.6114
www.olsen-associates.com
FL COE 00003491

ESCAMBIA COUNTY, FL
OIL SPILL RESPONSE - BEACH CLEANING
LIMITS OF WORK
PERDIDO KEY, FL

MA 175.10

Albert E. Browder - FL PE #57403

FOR PURPOSES OF PERMIT ONLY
NOT FOR CONSTRUCTION

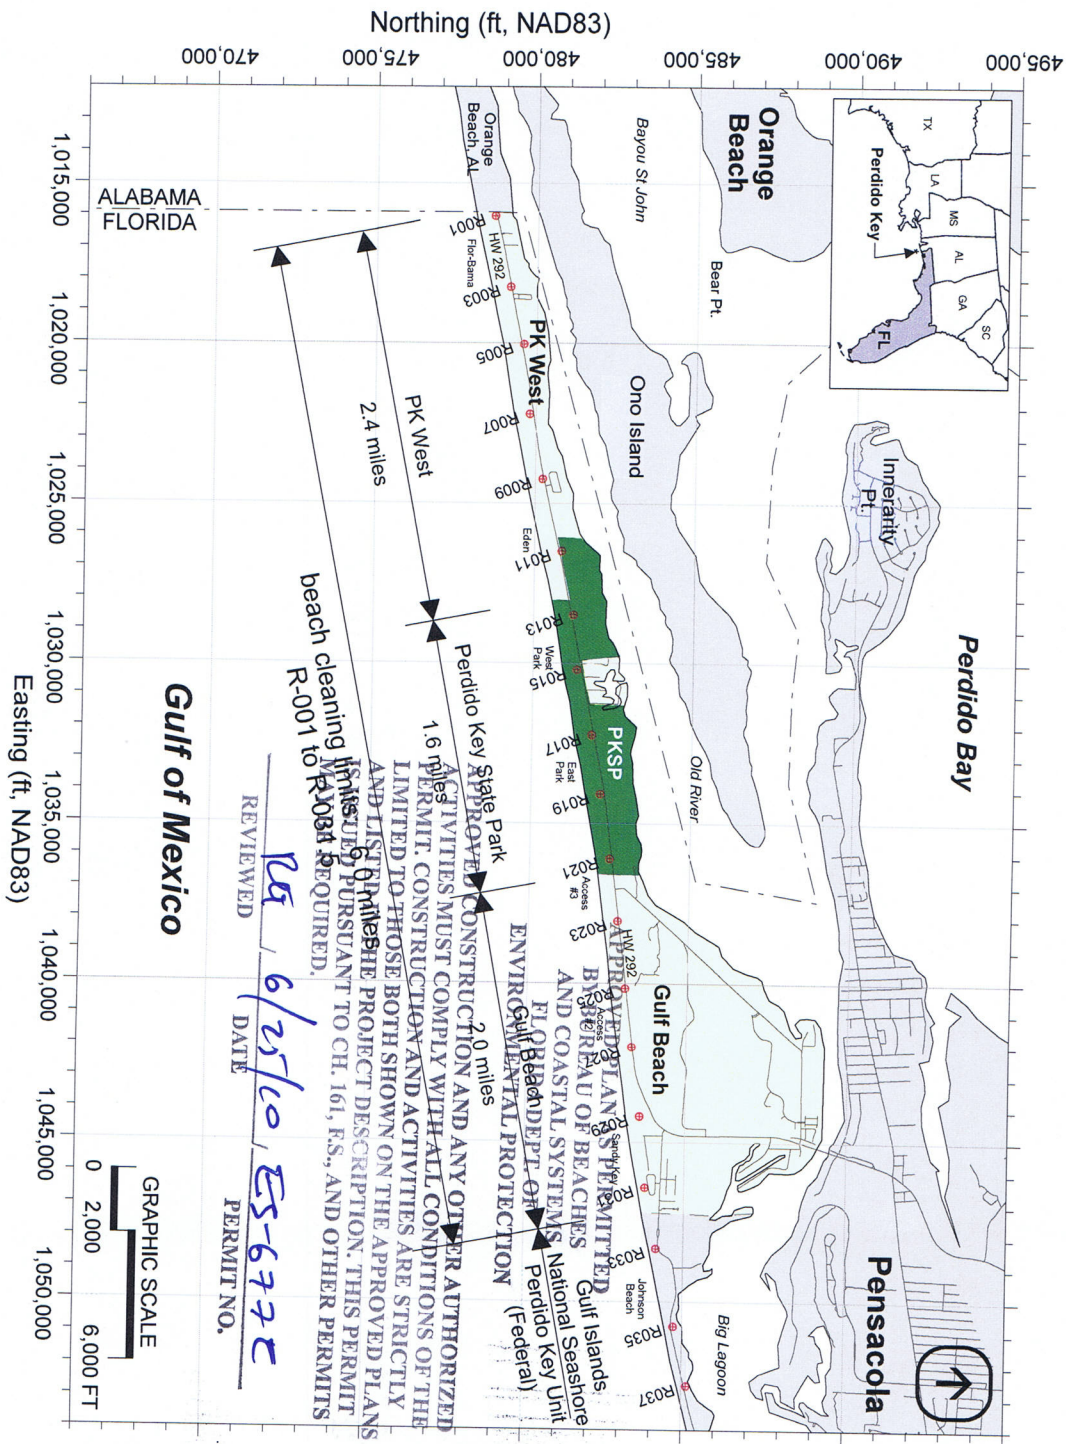

NOTES:
1) SHORELINE CONDITIONS VARY
2) CROSS-SHORE LIMITS OF WORK SHALL VARY ALONGSHORE

REVIEWED *Pa* DATE *6/25/10* PERMIT NO. *ES-6772*

Gulf of Mexico

Easting (ft, NAD83)

Northing (ft, NAD83)

ALABAMA
FLORIDA

Orange
Beach

Perdido Bay

Pensacola



GRAPHIC SCALE

0 2,000 6,000 FT

Perdido Key State Park
1.6 miles
Activities must comply with all conditions of the permit. Construction and activities are strictly limited to those both shown on the approved plans and listed in the project description. This permit is issued pursuant to CH. 161, FS, and other permits R-001 to R-081 REQUIRED.

2.0 miles
APPROVED PLANS SUBMITTED
BUREAU OF BEACHES AND COASTAL SYSTEMS
FLORIDA DEPT. OF ENVIRONMENTAL PROTECTION
Perdido Key Unit (Federal)

Orange Beach, AL

Bayou St John

Ono Island

Bear Pt.



Innervity Pt.

Old River

Gulf Beach

Big Lagoon

Orange Beach, AL

HW 292

R-001

R-003

R-005

R-007

R-009

R-011

R-013

R-015

R-017

R-019

R-021

R-023

R-025

R-027

R-029

R-031



olsen
associates, inc.
Coastal Engineering
2618 Herschel St.
Jacksonville, FL 32204
904.387.6114
www.olsen-associates.com
FL COE 00003491


ESCAMBIA COUNTY, FL
OIL SPILL RESPONSE - BEACH CLEANING
LIMITS OF WORK
PENSACOLA BEACH, FL

DATE:	APPR:	REVISION	DATE:
06/16/2010			
DRAWN BY:	ML	SHEET:	2 of 22

FOR PURPOSES OF PERMIT ONLY
NOT FOR CONSTRUCTION


Albert E. Browder - FL PE #57403
173.1

- NOTES:
- 1) SHORELINE CONDITIONS VARY
 - 2) CROSS-SHORE LIMITS OF WORK SHALL VARY ALONGSHORE

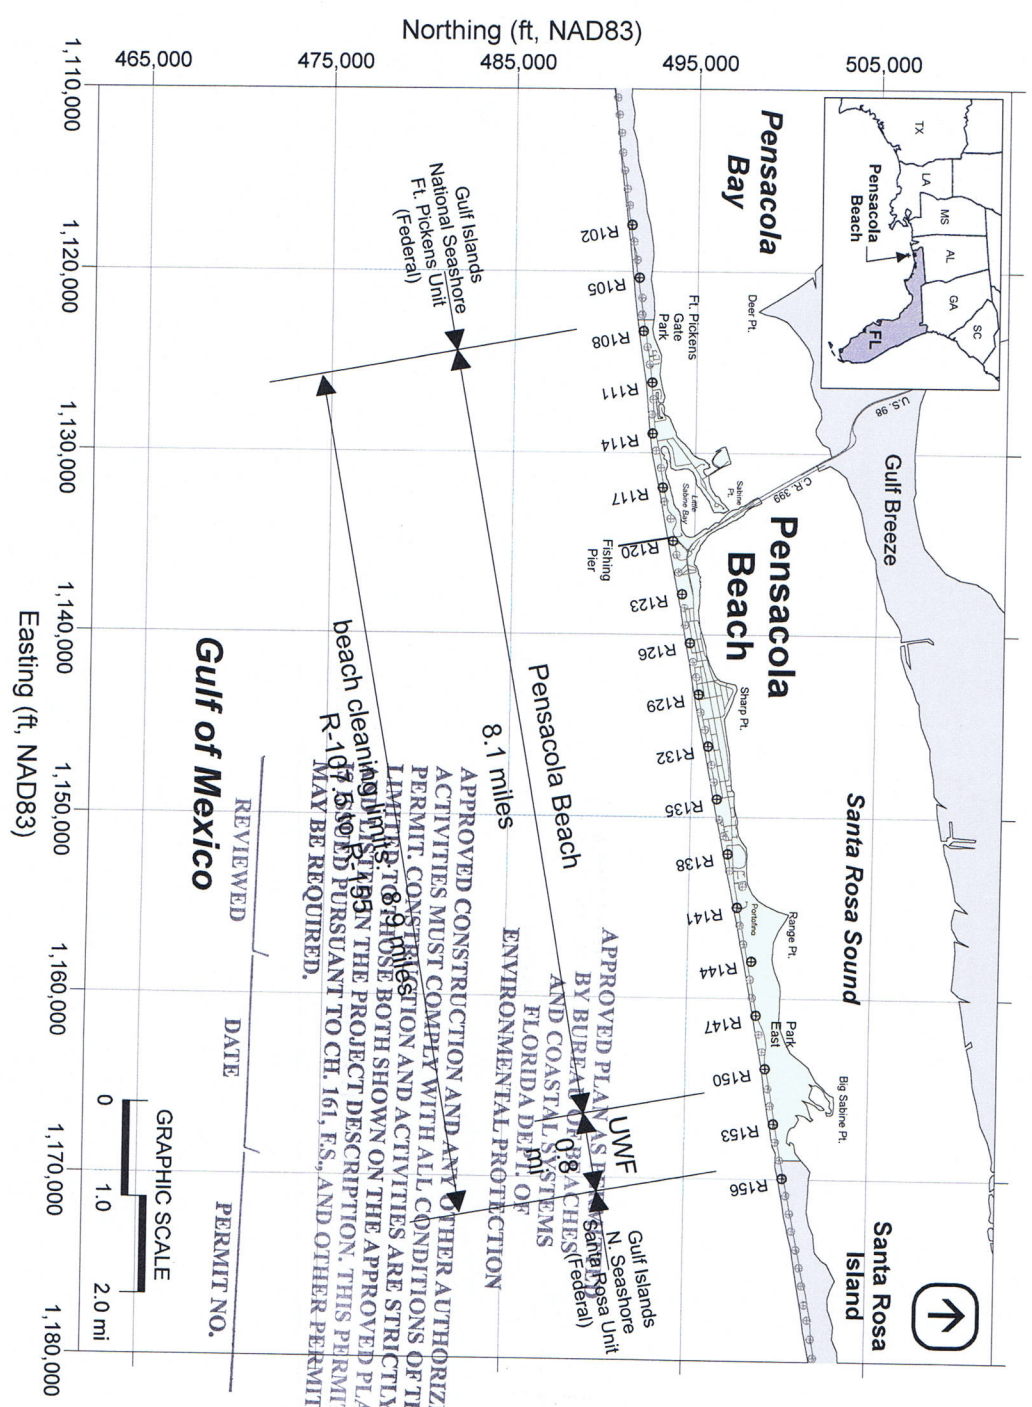

Gulf of Mexico

Easting (ft, NAD83)

 

REVIEWED DATE PERMIT NO.

RECEIVED

JUN 21 2010

DEPT. OF BEACHES
& COASTAL SYSTEMS



olsen
associates, inc.
2618 Herschel St.
Jacksonville, FL 32204
(904) 387-6114
(FAX) 384-7368
COA 00003491

ESCAMBIA COUNTY, FL
OIL SPILL RESPONSE - BEACH CLEANING
SITE PLAN:
PERDIDO KEY

DATE:	APPR	REVISION	DATE:
06/15/2010			
DRAWN BY:	ML	SHEET	3 of 22



- NOTES:
- 1) HORIZONTAL: STATE PLANE COORDINATES (NAD83, FL NORTH)
 - 2) PHOTO DATE: APRIL 2008
 - 3) CROSS SHORE LIMITS OF WORK VARY

APPROVED CONSTRUCTION AND ANY OTHER AUTHORIZED ACTIVITIES MUST COMPLY WITH ALL CONDITIONS OF THE PERMIT. APPROXIMATE WORKZONED ACTIVITIES ARE STRICTLY LIMITED TO THOSE BOTH SHOWN ON THE APPROVED PLANS AND LISTED IN THE PROJECT DESCRIPTION. THIS PERMIT IS ISSUED PURSUANT TO CH. 161, F.S., AND OTHER PERMITS MAY BE REQUIRED.

APPROVED PLAN AS PERMITTED
BY BUREAU OF BEACHES
AND COASTAL SYSTEMS
FLORIDA DEPT. OF
ENVIRONMENTAL PROTECTION

REVIEWED: 6/25/10 DATE: 6/25/10 PERMIT NO. ES-677E

Gulf of Mexico




304 17.607° N 87d 27.079° W
T 3S R 32W S 31-36
T 4S R 32W S 5-6
T 4S R 33W S 1

FOR PURPOSES OF PERMIT ONLY
NOT FOR CONSTRUCTION


Albert E. Browder - FL P.E. #57403

ES-677E

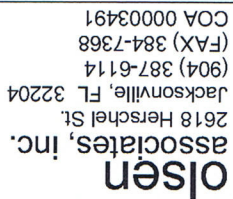

ESCAMBIA COUNTY, FL
OIL SPILL RESPONSE - BEACH CLEANING

DATE: 06/15/2010
DRAWN BY: ML
SHEET 4 of 22

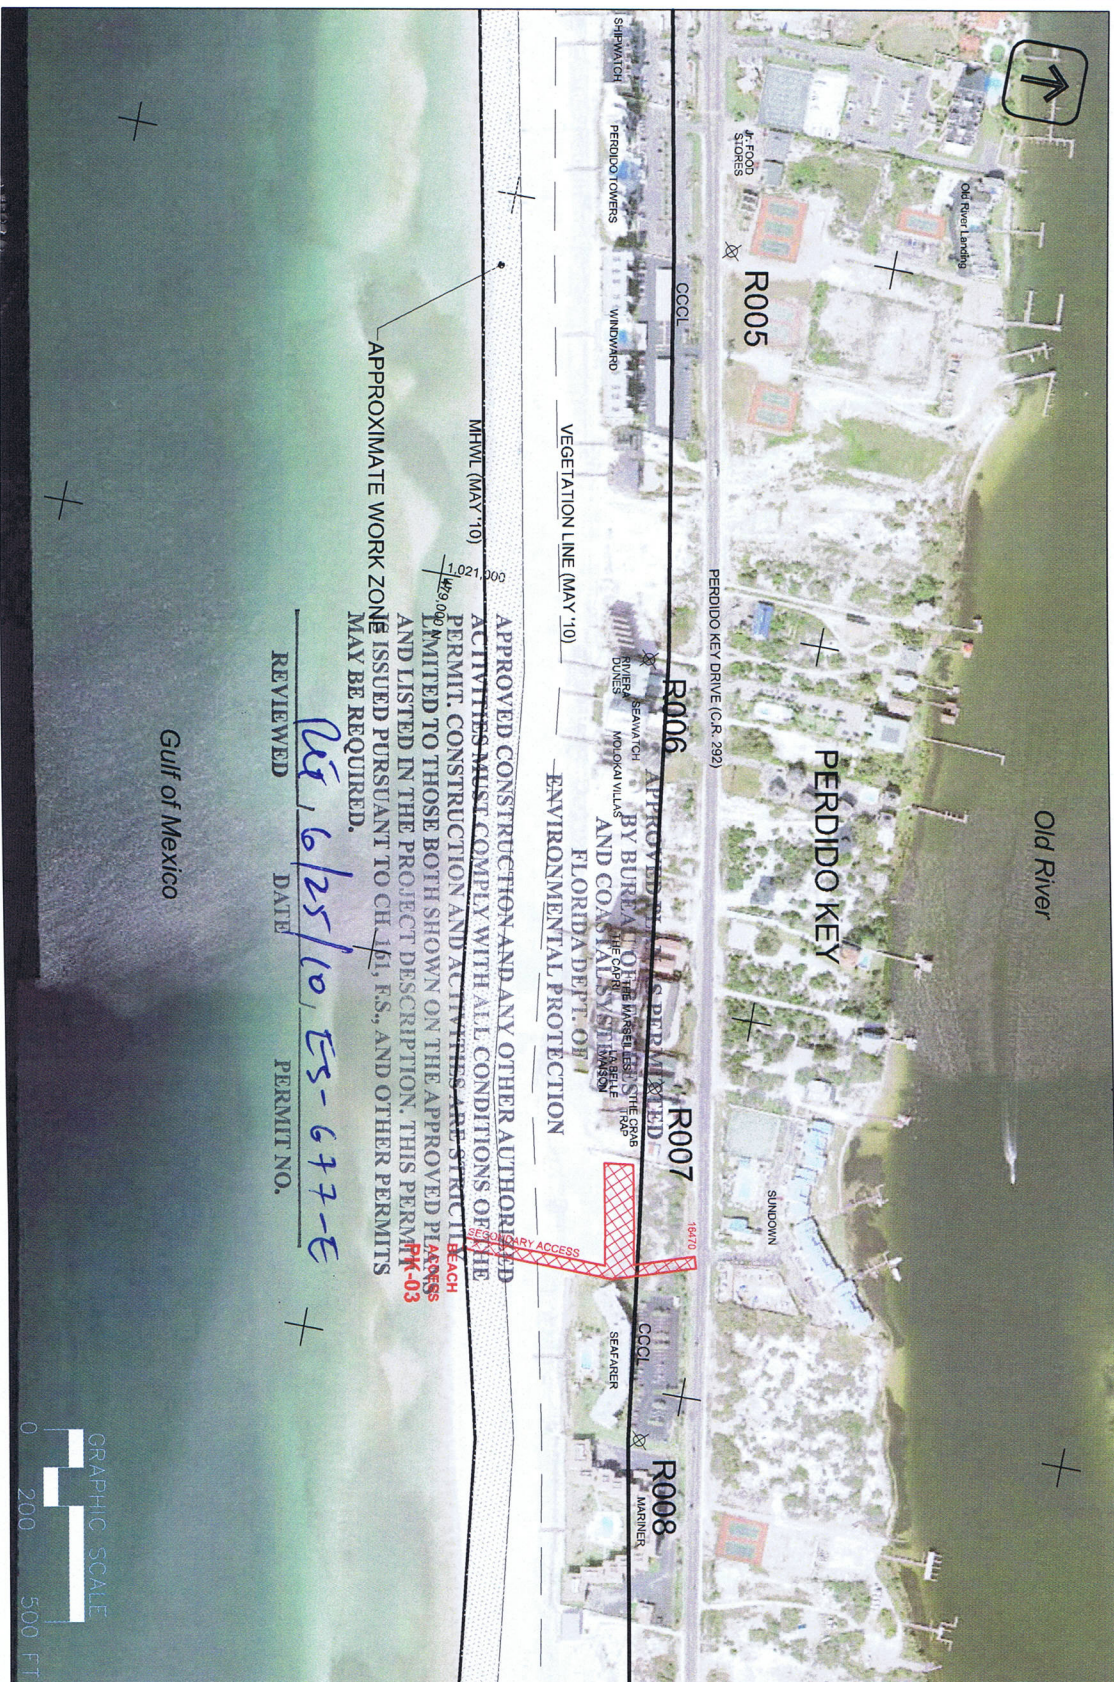

NOTES:


- 1) HORIZONTAL: STATE PLANE COORDINATES (NAD83, FL NORTH)
- 2) PHOTO DATE: APRIL 2008
- 3) CROSS SHORE LIMITS OF WORK VARY

30d 17.607° N 87d 27.079° W
T 3S R 32W S 31-36
T 4S R 32W S 5-6
T 4S R 33W S 1

Albert E. Browder - FL P.E. #57403

FOR PURPOSES OF PERMIT ONLY
NOT FOR CONSTRUCTION


IS-677E

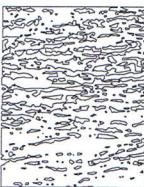

olsen
associates, inc.
2618 Herschel St.
Jacksonville, FL 32204
(904) 387-6114
(FAX) 384-7368
COA 00003491

ESCAMBIA COUNTY, FL
OIL SPILL RESPONSE - BEACH CLEANING
SITE PLAN:
PERDIDO KEY

DATE:	APPR	REVISION	DRAWN BY:	ML	SHEET
06/15/2010			06/15/2010		5 of 22

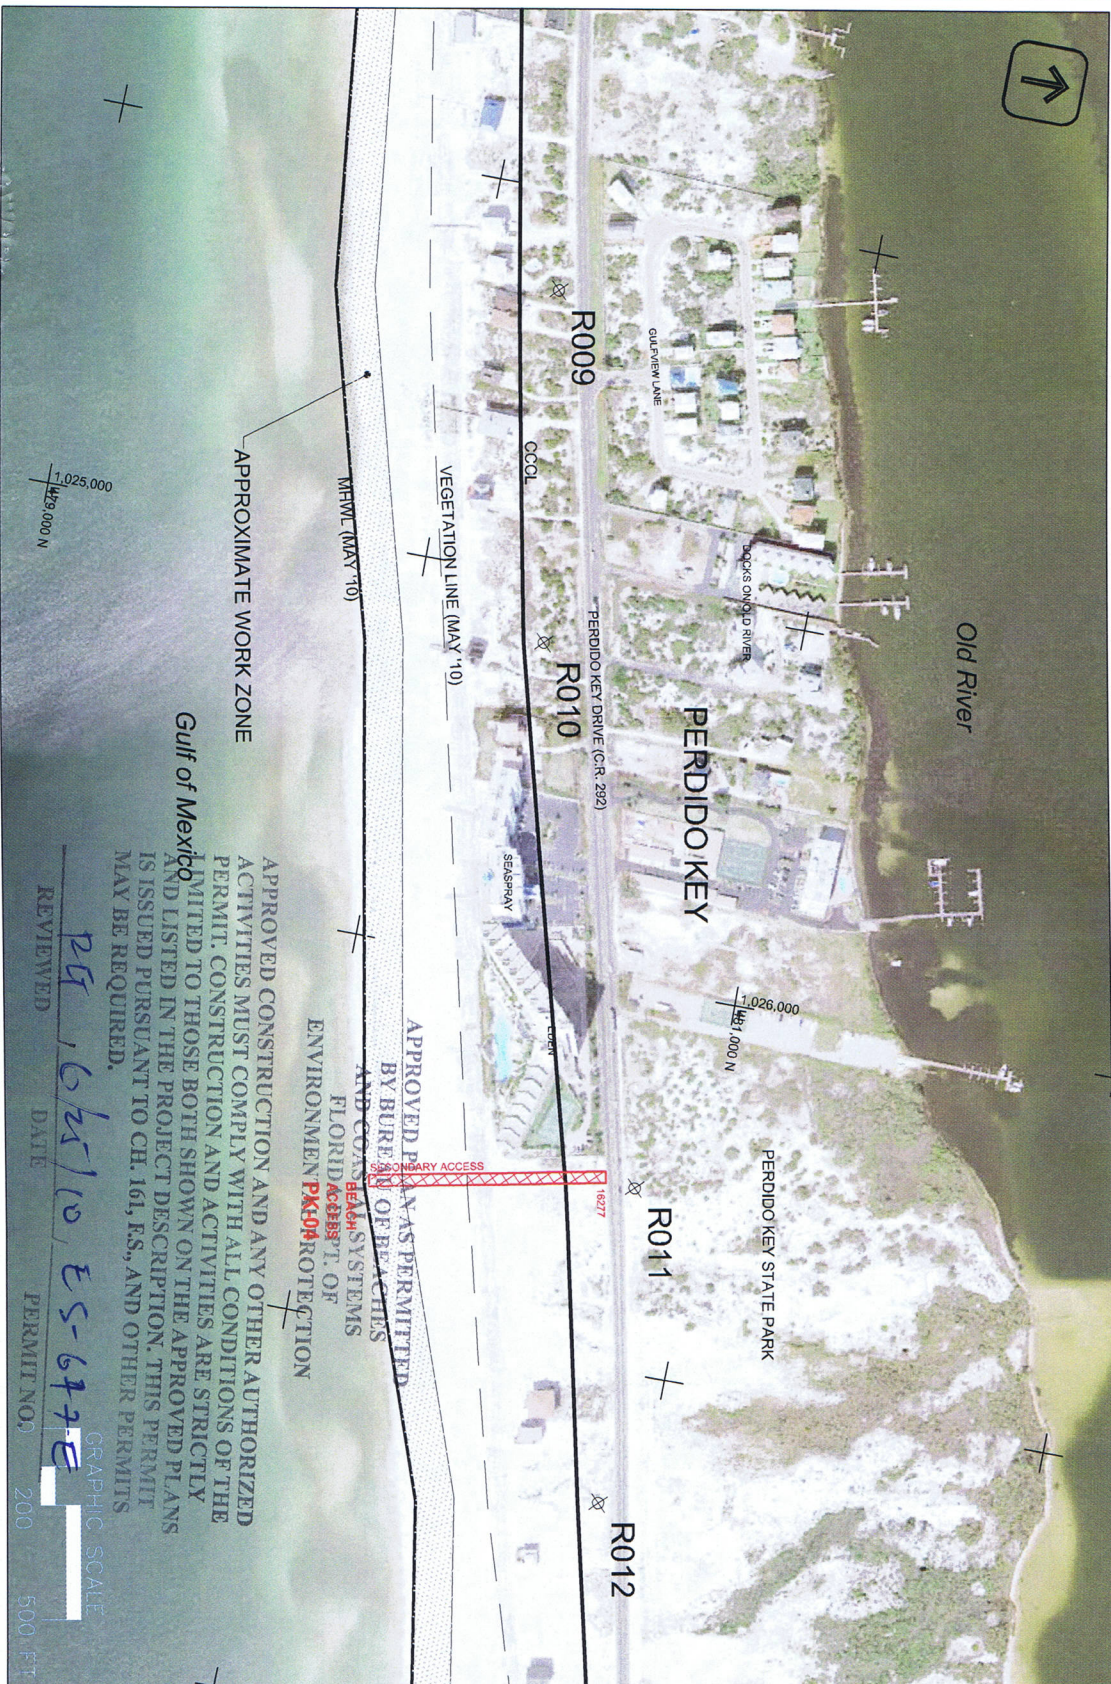

- NOTES:
- 1) HORIZONTAL: STATE PLANE COORDINATES (NAD83, FL NORTH)
 - 2) PHOTO DATE: APRIL 2008
 - 3) CROSS SHORE LIMITS OF WORK VARY

APPROVED CONSTRUCTION AND ANY OTHER AUTHORIZED ACTIVITIES MUST COMPLY WITH ALL CONDITIONS OF THE PERMIT. CONSTRUCTION AND ACTIVITIES ARE STRICTLY LIMITED TO THOSE BOTH SHOWN ON THE APPROVED PLANS AND LISTED IN THE PROJECT DESCRIPTION. THIS PERMIT IS ISSUED PURSUANT TO CH. 161, F.S., AND OTHER PERMITS MAY BE REQUIRED.

REVIEWED DATE PERMIT NO. 200 500 FT

GRAPHIC SCALE
30d 17.607' N 87d 27.079' W
T 3S, R 32W S 31-36
T 4S, R 32W S 5-6
T 4S, R 33W S 1

Albert E. Browder - FL P.E. #57403


JUN 21 2010

RECEIVED

FOR PURPOSES OF PERMIT ONLY
NOT FOR CONSTRUCTION


BUREAU OF BEACHES
AND COASTAL SYSTEMS

ES-6777E

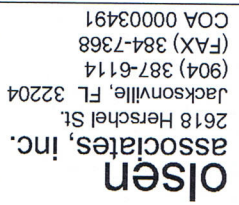

SITE PLAN:
PERDIDO KEY

SHEET
6 of 22

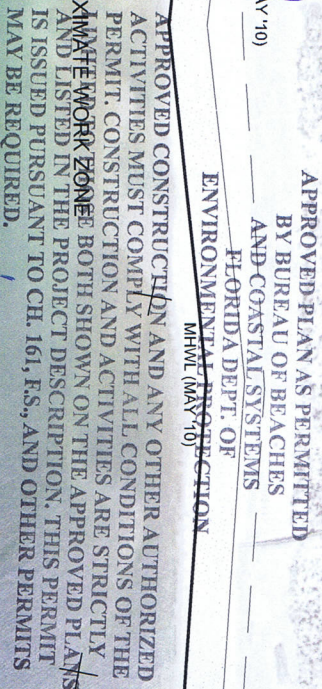

REVIEWED

DATE _____

PERMIT NO.

1,029,000 E
480,000 N

30d 17.607° N 87d 27.079° W
T 3S R 32W S 31-36
T 4S R 32W S 5-6
T 4S R 33W S 1

FOR PURPOSES OF PERMIT ONLY
NOT FOR CONSTRUCTION

ES-677E