

FDEP Submittal

2019 Post Hurricane Dorian Monitoring Survey

Onshore/Offshore Profiles

Broward County R-25 through R-128


And Dade County R-2 through R-5

Table of contents

Section 1.....	Survey Drawings
Section 2.....	Survey Report
Section 3.....	QA-QC Report
Section 4.....	Control Tabulation
Section 5.....	ASCII DEP Format File
Section 6.....	ASCII Raw Data XYZ Format File
Section 7.....	ASCII Straightened Data XYZ Format File
Section 8.....	Field Notes
Section 9.....	Metadata
Section 10.....	Certification page

Section 1

Survey Drawings

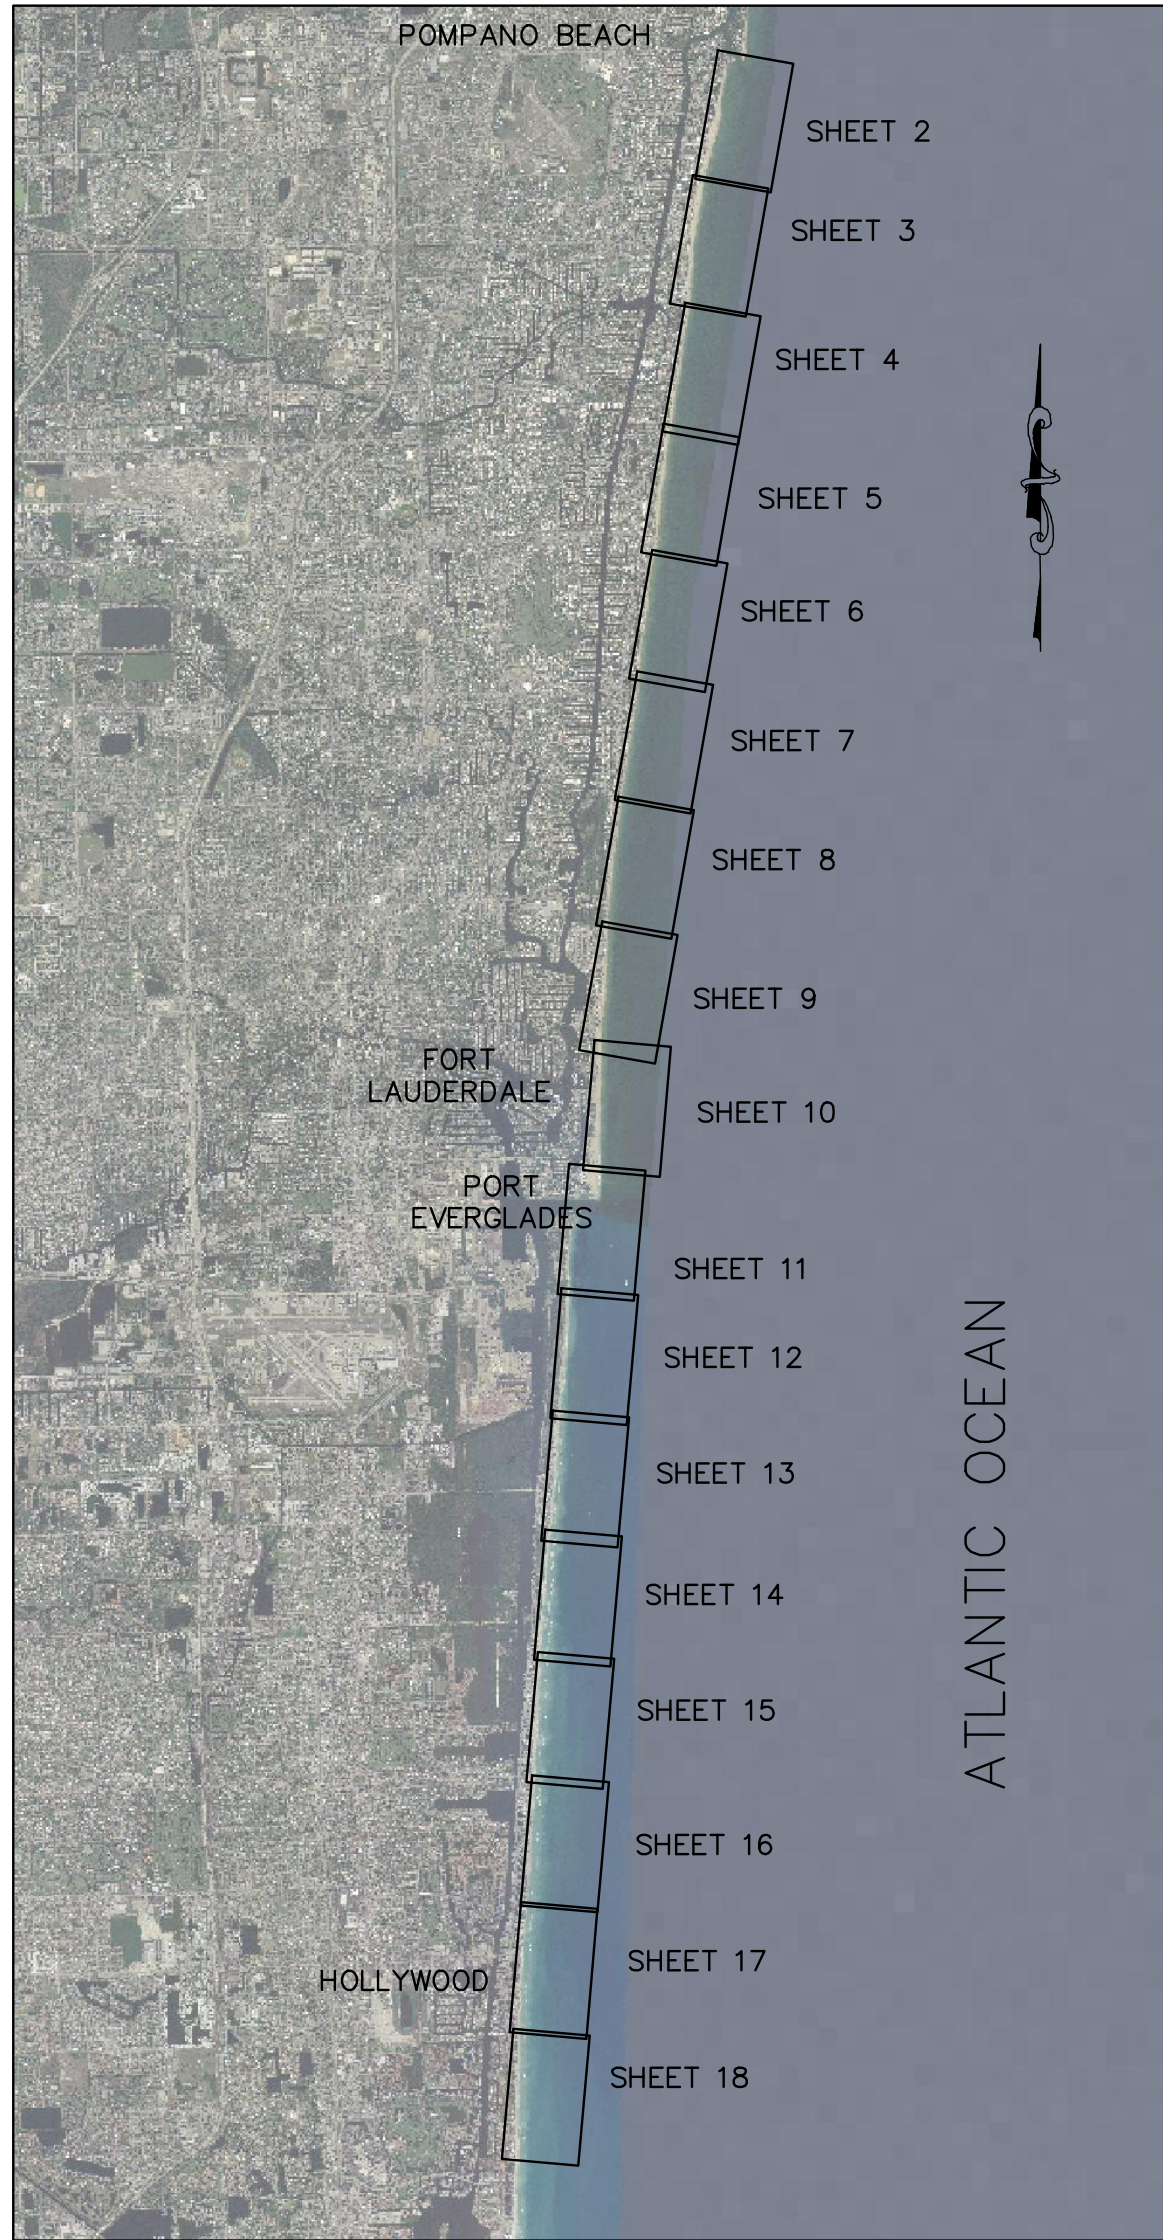

LOCATION MAP
1" INCH = 10,000 FEET

TOPOGRAPHIC & HYDROGRAPHIC SURVEY

BROWARD COUNTY POST-DORIAN BEACH MONITORING

BROWARD COUNTY R-25 THROUGH DADE R-5

-FOR-

OLSEN ASSOCIATES, INC.

NOVEMBER 7, 2019
COMMISSION NUMBER: 35657-2

PREPARED BY:

Morgan & Eklund Inc.

PROFESSIONAL SURVEY CONSULTANTS



4909 US HIGHWAY #1
VERO BEACH, FL 32967
PHONE: (772) 388-5364
FAX: (772) 388-5165

SUITE 3
1612 NW 2ND AVENUE
BOCA RATON, FL 33432
PHONE: (954) 421-6882
FAX: (954) 421-0425
LB #4298

SUITE 211
1001 NORTH AMERICAN WAY
MIAMI, FL 33132
PHONE: (305) 364-5158



SHEET INDEX

SHEET NO.	DESCRIPTION
1	COVER SHEET
2 - 18	ELEVATION DATA
19 - 51	PROFILES


CONTROL TABULATION

FDEP GIVEN CONTROL	NAD 83/90	SPCS 0901	NORTH	NAVD 88	US SURVEY FEET	FDEP GIVEN CONTROL	NAD 83/90	SPCS 0901	NORTH	NAVD 88	US SURVEY FEET
MON ID	M. DATE	NORTHING	EASTING	AZIMUTH	M. ELEV.	MON ID	M. DATE	NORTHING	EASTING	AZIMUTH	M. ELEV.
R-025	FEB1974	700560.06	956907.33	163°	8.42	R-084	FEB1975	641935.19	949602.30	90°	7.65
R-026	JUN1993	699806.36	956396.65	100°	5.48	R-084.3	-----	641674.13	949616.41	90°	-----
R-027	FEB1974	699811.28	956212.93	100°	7.70	R-084.7	-----	641320.90	949771.21	90°	-----
R-028	FEB1974	697775.61	955727.64	100°	8.39	R-085	FEB1974	641502.82	948960.91	140°	7.49
R-029	FEB1974	696944.93	955799.42	100°	9.43	R-085.7	-----	640252.80	948958.70	94°	-----
R-030	FEB1974	695954.55	955570.20	100°	11.42	R-086	FEB1974	640143.73	948820.87	94°	8.36
R-031	FEB1974	695014.44	955333.31	100°	13.34	R-086.3	-----	639870.89	948625.87	94°	-----
R-032	FEB1974	693840.74	955007.93	100°	12.18	R-086.5	-----	639702.37	948505.43	94°	-----
T-033	DCT1976	693066.06	954881.40	100°	11.61	R-086.7	-----	639464.73	948472.87	94°	-----
R-034	FEB1974	692030.87	954716.39	100°	11.70	R-087	JUN1993	639264.76	948244.55	94°	10.21
R-035	FEB1975	691021.54	954636.41	100°	10.60	R-087.2	-----	638971.87	948422.71	94°	-----
R-036	FEB1974	689877.00	954584.86	100°	10.97	R-087.5	-----	638754.17	948408.58	94°	-----
R-037	AVS1983	689908.91	954533.70	100°	10.76	R-087.7	-----	638512.54	948277.93	94°	-----
R-038	FEB1974	688046.92	954533.45	100°	10.35	T-088	JUN1993	638270.61	948146.63	94°	5.59
R-039	COE1979	687092.65	954480.17	100°	8.31	R-088.2	-----	637998.43	948240.06	94°	-----
R-040	AVS1983	686062.05	954256.41	100°	10.64	R-088.5	-----	637725.16	948333.86	94°	-----
R-041	FEB1974	685179.24	954159.51	100°	12.11	T-089	DCT1976	637228.18	948179.65	94°	3.66
T-042	DCT1976	684192.89	954009.89	100°	9.76	R-089.5	-----	636703.79	948201.91	94°	-----
R-043	FEB1974	683180.23	953807.57	100°	8.83	T-090	DCT1976	636251.49	948150.43	94°	4.34
R-044	AVS1983	682367.17	953652.96	100°	11.79	R-090.5	-----	635732.59	948245.34	94°	-----
R-045	FEB1974	681216.86	953413.50	100°	9.44	T-091	DCT1976	635229.24	948176.27	94°	6.98
R-046	COE1979	680304.28	953368.19	100°	7.06	R-091.5	-----	634704.55	948070.84	94°	-----
R-047	FEB1974	679637.61	953221.49	100°	10.98	R-092	FEB1974	634194.55	948139.82	94°	6.65
R-048	MAR1993	678388.23	953070.34	100°	10.92	R-092.5	-----	633673.54	948200.18	94°	-----
R-049	MAR1993	677260.43	952972.07	100°	9.09	R-093	FEB1974	633158.94	948026.91	94°	6.06
R-050	FEB1974	676133.90	952949.58	100°	10.48	R-094	FEB1974	632194.92	947945.80	94°	8.02
R-051	DEP1996	675262.25	952892.18	100°	10.02	R-095	FEB1974	631243.86	947858.61	92°	7.90
T-052	DCT1976	674202.76	952717.37	100°	8.29	R-096	FEB1974	630255.39	947832.78	92°	7.62
R-053	FEB1974	673343.54	952654.57	100°	9.06	T-097	DCT1976	629304.02	947681.19	92°	6.63
R-054	FEB1974	672252.19	952558.47	100°	9.50	R-098	JAN1993	628227.34	947706.96	100°	8.21
R-055	FEB1974	671251.59	952420.30	100°	11.11	R-099	JAN1993	627278.34	947751.54	100°	5.22
R-056	FEB1974	670330.90	952245.20	90°	11.42	R-100	FEB1974	626288.05	947679.08	100°	6.09
R-057	FEB1974	669349.13	952119.67	90°	10.92	R-101	CPE1991	625146.19	947568.10	95°	8.35
R-058	DEP1996	668216.21	952018.18	95°	11.67	T-102	DCT1976	624152.00	947410.23	95°	8.35
R-059	FEB1993	667325.03	951973.93	100°	9.13	R-103	FEB1974	623137.76	947279.73	95°	8.67
R-060	FEB1974	666339.29	951818.49	105°	13.68	R-104	FEB1974	622113.68	947184.88	95°	8.51
R-061	DEP1992	665361.02	951633.78	95°	10.29	R-105	NOV1985	621126.66	947101.17	95°	9.19
R-062	FEB1974	664340.60	951389.38	105°	9.73	R-106	FEB1974	620134.01	947069.52	95°	7.71
R-063	SSC1998	663546.19	951370.17	100°	8.03	R-107	FEB1974	619165.99	946989.61	95°	8.17
R-064	DEP1998	662333.18	951222.17	100°	8.82	R-108	FEB1974	618139.58	946957.08	95°	8.45
R-065	SSC1997	661391.18	951086.17	100°	5.77	R-109	JUN1993	617100.93	946892.75	95°	7.77
R-066	SSC1997	660411.17	950953.17	100°	5.42	R-110	FEB1974	616034.13	946828.38	95°	7.56
R-067	SSC1997	659430.17	950798.17	100°	5.81	T-111	DCT1976	615040.41	946779.88	95°	7.78
R-068	DCT1992	658374.64	950546.68	100°	10.98	T-112	DCT1976	614013.01	946730.33	95°	5.83
T-069	DCT1976	657395.91	950459.47	100°	10.51	R-113	JUN1993	613081.90	946708.70	95°	5.62
R-070	SSC1997	656481.15	950460.17	100°	5.94	T-114	DCT1976	612110.91	946635.31	95°	6.37
R-071	JAN1993	655346.21	950336.85	100°	6.77	R-115	CPE1992	611059.81	946625.00	95°	6.28
R-072	JAN1993	654440.05	950315.76	95°	6.70	R-116	SSC1996	610055.90	946561.14	95°	6.18
R-073	JAN1993	653289.58	950214.69	95°	7.22	R-117	CPE1991	609066.25	946441.43	95°	7.31
R-074	JAN1993	652407.49	950036.76	100°	10.15	R-118	JUN1993	607985.22	946368.23	95°	7.21
R-075	JAN1993	651308.91	950101.31	100°	9.87	R-119	FEB1974	606982.25	946382.00	95°	7.57
R-076	JAN1993	650345.29	949992.36	100°	9.81	R-120	APR1980	605867.57	946307.93	95°	8.79
R-077	JAN1993	649163.14	949936.98	100°	9.84	R-121	FEB1974	604782.47	946274.09	95°	6.81
R-078	FEB1975	648132.29	949927.83	100°	12.14	R-122	FEB1974	603784.49	946211.88	95°	8.69
T-079	SSC1998	647083.10	949738.16	100°	13.34	R-123	FEB1974	602768.51	946132.24	95°	7.32
R-080	MAR1993	645961.94	949773.07	95°	9.95	R-124	CPE1991	601672.84	945912.14	95°	11.19
R-081	MAR1993	644879.95	949776.41	95°	14.28	R-125	SSC1997	600600.04	945729.14	95°	6.35
R-081.3	-----	644532.42	949784.06	90°	-----	R-126	DEP1996	599599.84	945661.14	95°	7.66
R-081.7	-----	644165.64	949690.79	90°	-----	R-127	FEB1974	598574.99	945781.25	95°	7.21
R-082	FEB1974	643844.07	949652.18	90°	8.48	R-128	-----	597641.63	945749.61	95°	7.95
R-082.3	-----	643508.03	949643.62	90°	-----	R-2	DCT1974	596602.09	945772.70	95°	7.44
R-082.7	-----	643161.43	949656.89	90°	-----	R-3	DCT1974	595501.05	945700.93	95°	14.93
R-083	FEB1974	642824.95	949541.75	90°	9.15	R-4	DEC1991	594436.43	945582.99	95°	11.36
R-083.3	-----	642524.68	949359.40	90°	-----	T-5	AUG1978	593357.48	945615.86	95°	11.79
R-083.7	-----	642231.75	949360.66	90°	-----						

LEGEND

□ STATION 0+00

FIELD BOOKS: BROWARD 25, PAGES 26-90
BROWARD 26, PAGES 34-75
BROWARD 27, PAGES 1-61
BROWARD 66, PAGES 25-71
BROWARD 61, PAGES 1-10

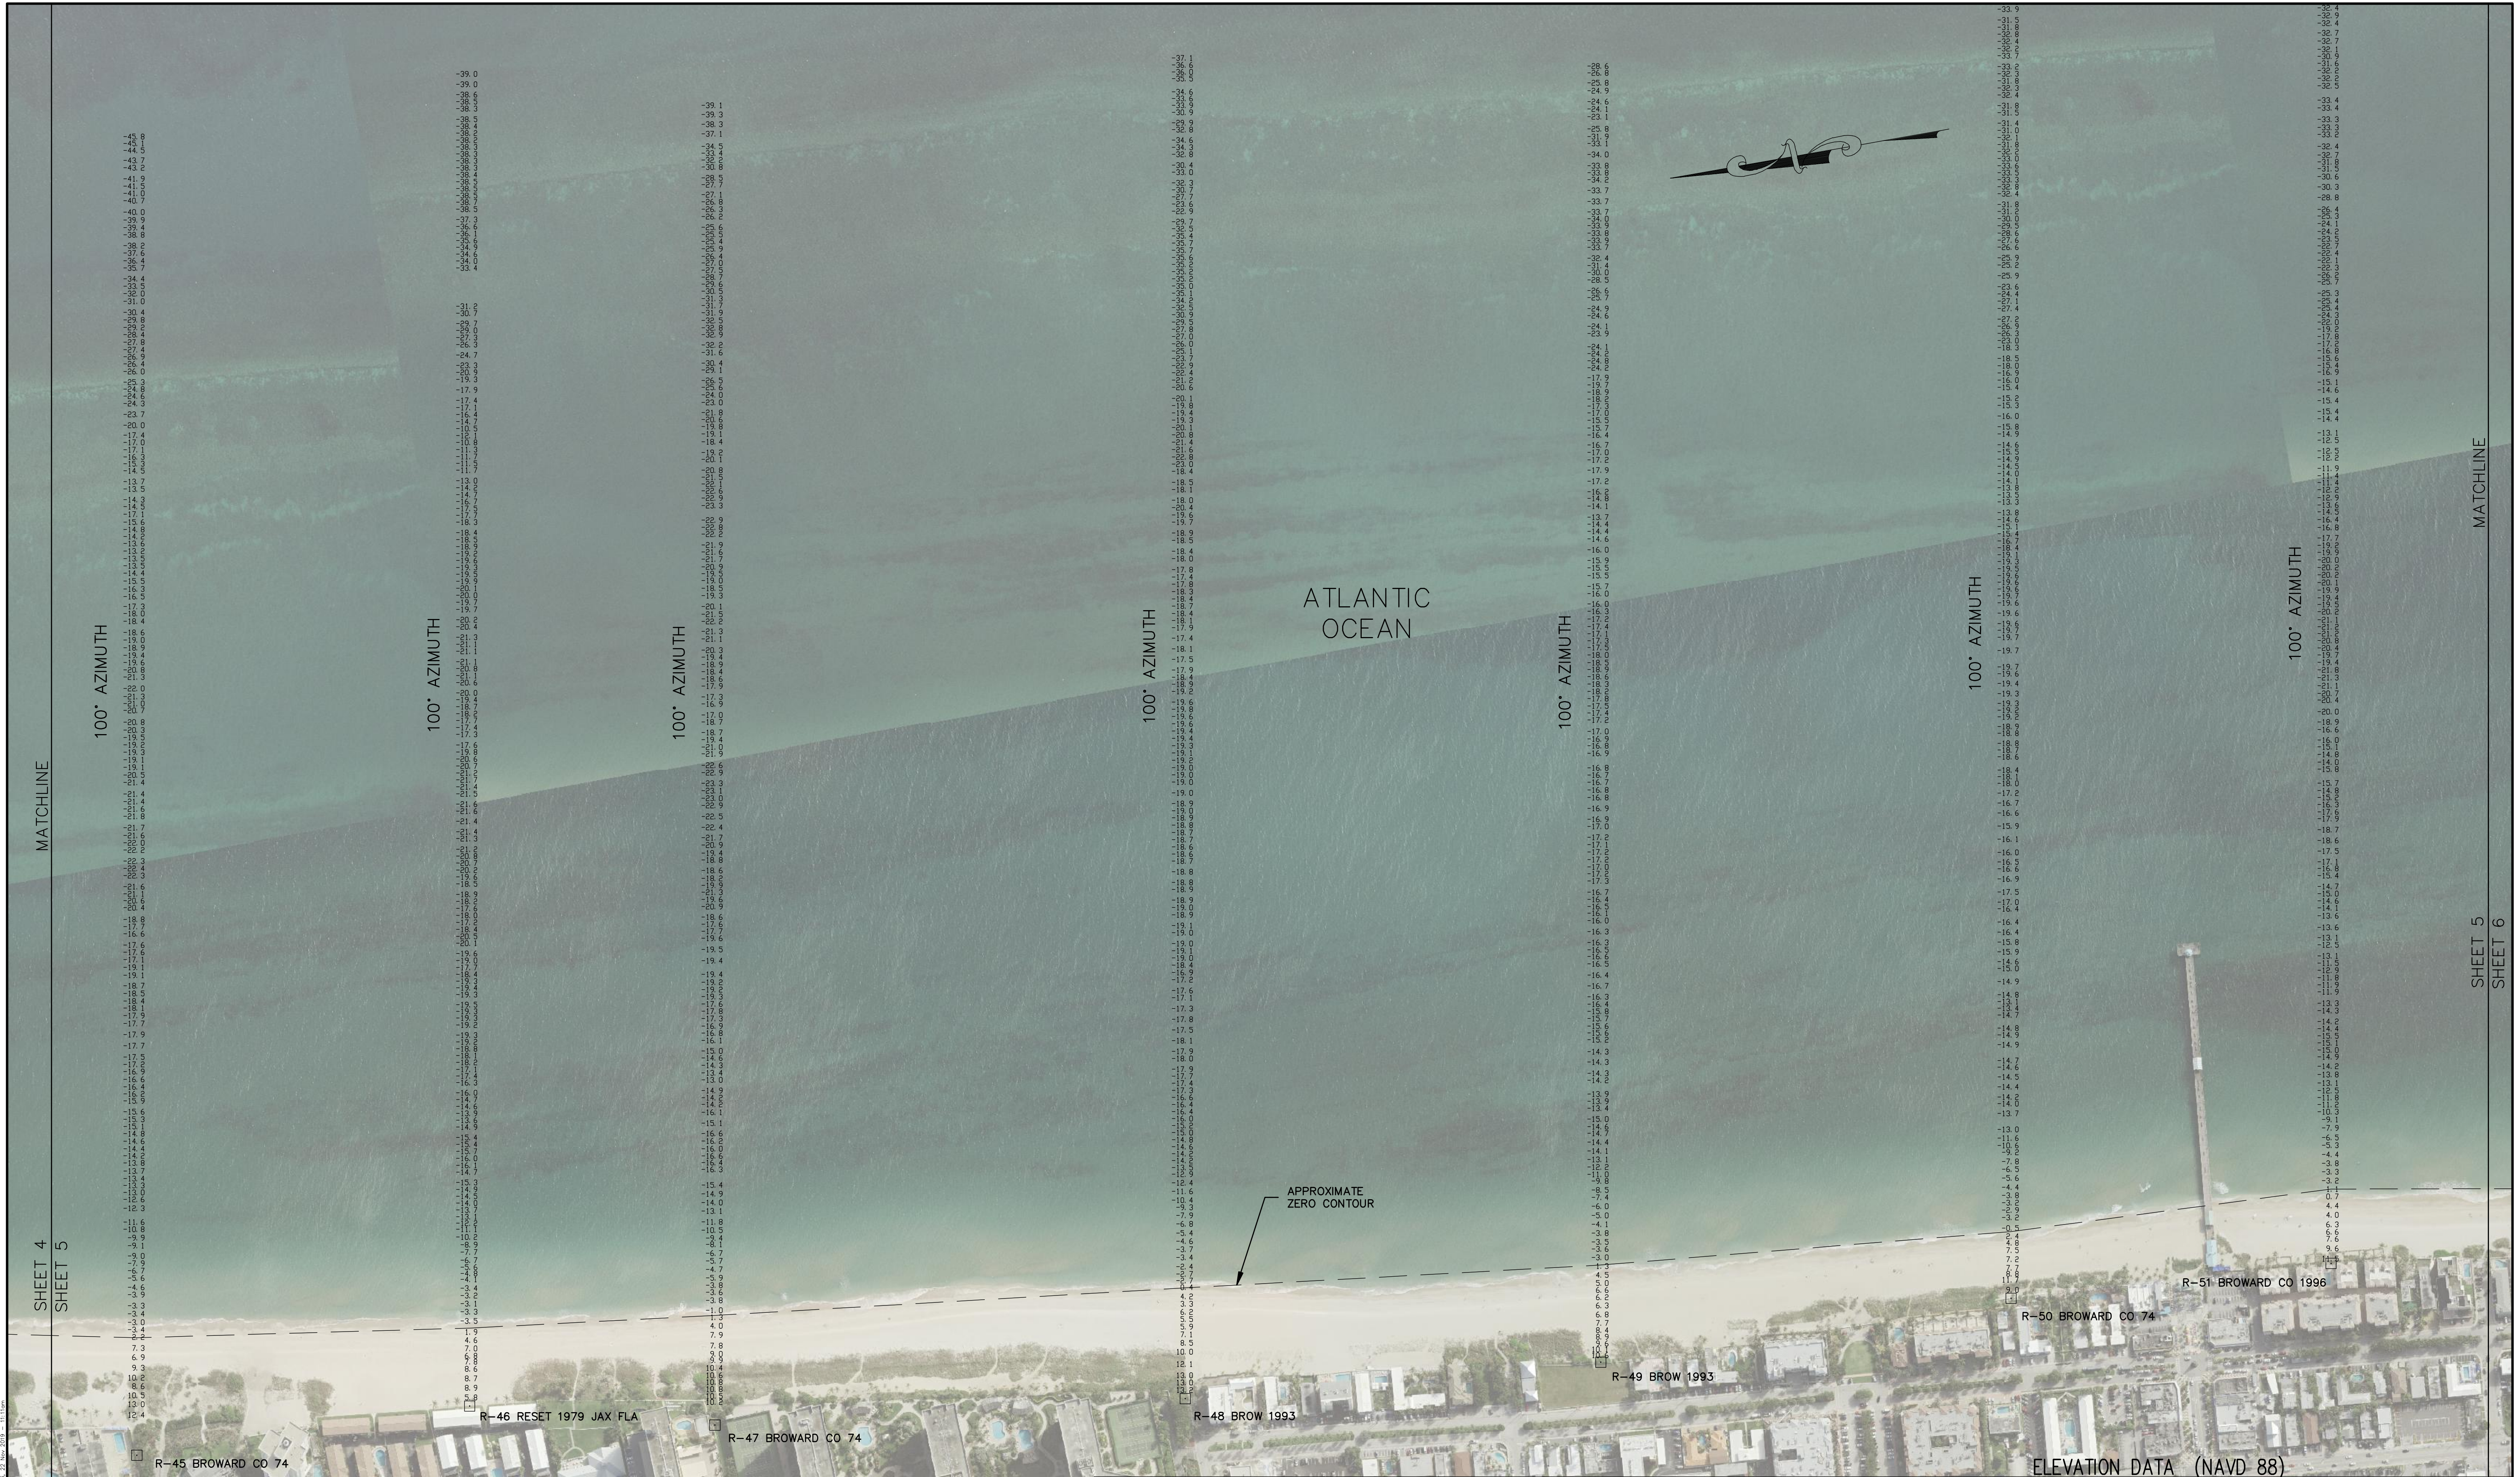

U:\Survey\35657-2\Map\35657-2.dwg Date Plt: 22-Nov-2019 11:11am

0 200' 400'
HORIZONTAL SCALE 1" = 200'
INTENDED DISPLAY SCALE



JOHN R. MORGAN II, PSM
FLORIDA CERTIFICATION #3520

Morgan & Eklund Inc.

PROFESSIONAL SURVEY CONSULTANTS

4909 US HIGHWAY #1
VERO BEACH, FL 32967
PHONE: (772) 388-5364
FAX: (772) 388-3165

1612 NW 2ND AVENUE
SUITE 3
BOCA RATON, FL 33432
PHONE: (954) 421-6882
FAX: (954) 421-0425

LB #4298

CERTIFICATE OF SURVEYOR - I HEREBY CERTIFY THAT THE INFORMATION SHOWN HEREON IS IN ACCORDANCE WITH A RECENT FIELD SURVEY MADE UNDER MY DIRECTION, AND THAT IT IS TRUE AND CORRECT TO THE BEST OF MY KNOWLEDGE AND BELIEF, AND MEETS THE STANDARDS OF PRACTICE AS SET FORTH BY THE FLORIDA BOARD OF PROFESSIONAL LAND SURVEYORS IN CHAPTER 35-17, FLORIDA ADMINISTRATIVE CODE, PURSUANT TO SECTION 472.027, FLORIDA STATUTES.

JOHN R. MORGAN II, PLS
PROFESSIONAL LAND SURVEYOR #3520
STATE OF FLORIDA

ELEVATION DATA (NAVD 88)
TOPOGRAPHIC AND HYDROGRAPHIC SURVEY
BROWARD COUNTY POST-DORIAN BEACH MONITORING
BROWARD COUNTY R-25 THROUGH DADE R-5
- FOR -
OLSEN ASSOCIATES, INC.

DRAWN BY
LFP/CAG

CHECKED BY
JRM

FIELD BOOK
PAGE NO. SEE
COVER

DATE OF SURVEY
11/7/19

COMMISSION NO.
35657-2

SCALE
1" = 200'

DATE
11/19/19

SHEET 5 OF 51

SHEET 5
SHEET 6

MATCHLINE

U:\Survey\35657-2.dwg, 1/24/2019 11:15am, Date Plt: 22-Nov-2019 - 11:15am

SHEET 5
SHEET 6

0 200' 400'
HORIZONTAL SCALE 1" = 200'
INTENDED DISPLAY SCALE

T-52 BRO 76

R-53 BROWARD CO 74

R-54 BROWARD CO 74

R-55 BROWARD CO 74

R-56 BROWARD CO 74

R-57 BROWARD CO 74

ELEVATION DATA (NAVD 88)

TOPOGRAPHIC AND HYDROGRAPHIC SURVEY
BROWARD COUNTY POST-DORIAN BEACH MONITORING
BROWARD COUNTY R-25 THROUGH DADE R-5
- FOR -
OLSEN ASSOCIATES, INC.

DRAWN BY
LFP/CAG

CHECKED BY
JRM

FIELD BOOK
PAGE NO.

SEE
COVER

DATE OF SURVEY
11/7/19

COMMISSION NO.
35657-2

SCALE
1" = 200'

DATE
11/19/19

SHEET 6 OF 51



JOHN R. MORGAN II, PSM
FLORIDA CERTIFICATION #3520

Morgan & Eklund Inc.
PROFESSIONAL SURVEY CONSULTANTS

4909 US HIGHWAY #1
VERO BEACH, FL 32967
PHONE: (772) 388-5364
FAX: (772) 388-3165

LB #4298

1612 NW 2ND AVENUE
SUITE 3
BOCA RATON, FL 33432
PHONE: (954) 421-6682
FAX: (954) 421-0425

CERTIFICATE OF SURVEYOR - I HEREBY CERTIFY THAT THE INFORMATION SHOWN HEREON IS IN ACCORDANCE WITH A RECENT FIELD SURVEY MADE UNDER MY DIRECTION, AND THAT IT IS TRUE AND CORRECT TO THE BEST OF MY KNOWLEDGE AND BELIEF, AND MEETS THE STANDARDS OF PRACTICE AS SET FORTH BY THE FLORIDA BOARD OF PROFESSIONAL LAND SURVEYORS IN CHAPTER 36-17, FLORIDA ADMINISTRATIVE CODE, PURSUANT TO SECTION 472.027, FLORIDA STATUTES.

JOHN R. MORGAN II, PLS
PROFESSIONAL LAND SURVEYOR #3520
STATE OF FLORIDA

ATLANTIC OCEAN

APPROXIMATE
ZERO CONTOUR

MATCHLINE

SHEET 6
SHEET 7

-34.4

-34.3

 

JOHN R. MORGAN II, PSM
FLORIDA CERTIFICATION #3520

4909 US HIGHWAY #1
VERO BEACH, FL 32967
PHONE: (772) 388-5364
FAX: (772) 388-3165

LB #4298

JOHN R. MORGAN, II, PLS
PROFESSIONAL LAND SURVEYOR #3520
STATE OF FLORIDA

DRAWN BY
LFP/CAC

CHECKED BY
JRM

FIELD BOOK	SEE
PAGE NO.	COVER

DATE OF SURVEY
11/7/19


SCALE
1" = 200'

DATE
11/19/19

SHEET 8 OF 51

U:\Surveying\15652-2\15652-2.dwg, Date Plt: 22-Nov-2019 - 11:17am

0 200' 400'
HORIZONTAL SCALE 1" = 200'
INTENDED DISPLAY SCALE

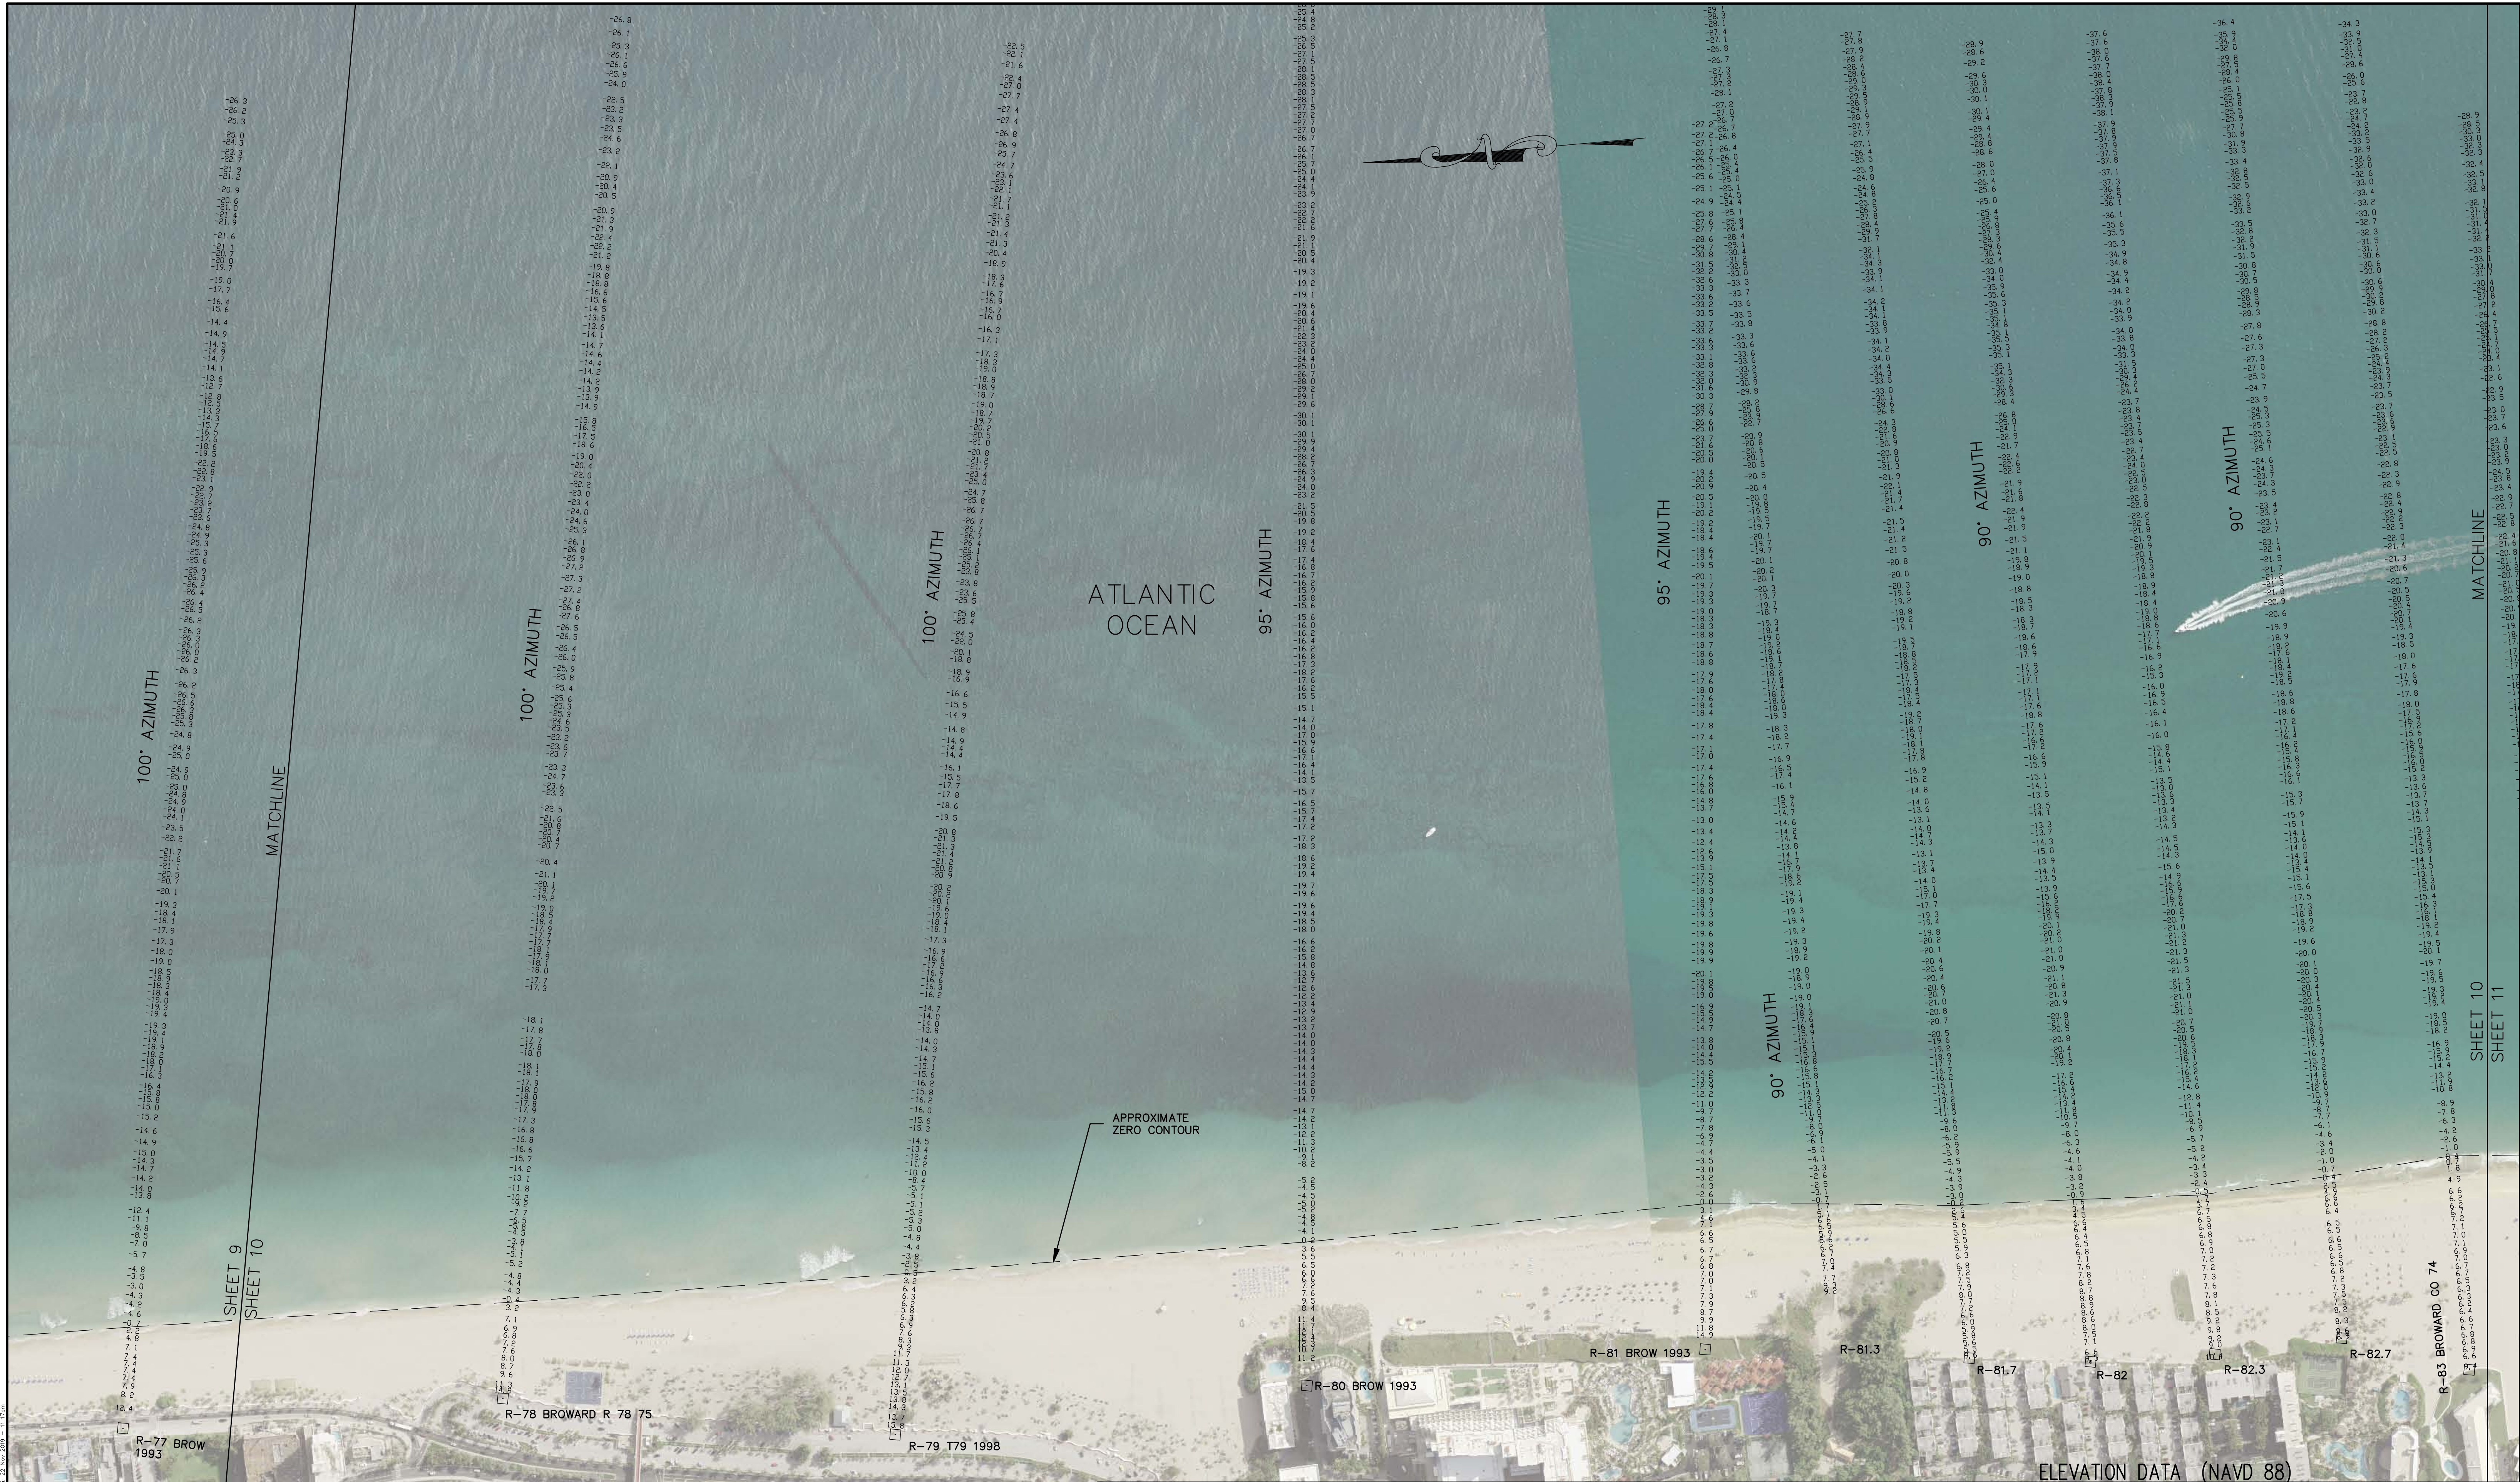

JOHN R. MORGAN II, PSM
FLORIDA CERTIFICATION #3520

Morgan & Eklund Inc.

PROFESSIONAL SURVEY CONSULTANTS

4909 US HIGHWAY #1
VERO BEACH, FL 32967
PHONE: (772) 388-5364
FAX: (772) 388-3165

1612 NW 2ND AVENUE
SUITE 3
BOCA RATON, FL 33432
PHONE: (954) 421-6682
FAX: (954) 421-0425

LB #4298

CERTIFICATE OF SURVEYOR - I HEREBY CERTIFY THAT THE INFORMATION SHOWN HEREON IS IN ACCORDANCE WITH A RECENT FIELD SURVEY MADE UNDER MY DIRECTION, AND THAT IT IS TRUE AND CORRECT TO THE BEST OF MY KNOWLEDGE AND BELIEF, AND MEETS THE STANDARDS OF PRACTICE AS SET FORTH BY THE FLORIDA BOARD OF PROFESSIONAL LAND SURVEYORS IN CHAPTER 36-17, FLORIDA ADMINISTRATIVE CODE, PURSUANT TO SECTION 472.027, FLORIDA STATUTES.

JOHN R. MORGAN II, PLS
PROFESSIONAL LAND SURVEYOR #3520
STATE OF FLORIDA

TOPOGRAPHIC AND HYDROGRAPHIC SURVEY
BROWARD COUNTY POST-DORIAN BEACH MONITORING
BROWARD COUNTY R-25 THROUGH DADE R-5
- FOR -
OLSEN ASSOCIATES, INC.

DRAWN BY LFP/CAG	CHECKED BY JRM	FIELD BOOK PAGE NO.	SEE COVER	DATE OF SURVEY 11/7/19	COMMISSION NO. 35657-2
SCALE 1" = 200'					DATE 11/19/19
SHEET 10 OF 51					

U:\Survey\35657-2\Draw\35657-2.dwg Date: Fri, 22 Nov 2019 11:20am

SHEET 11
SHEET 12

MATCHLINE

94° AZIMUTH
-11.4
-11.1
0.3
400.0
400.3
500.0
500.3
52

U:\Survey\35657-2\Draw\35657-2.dwg Date: Fri, 22 Nov 2019 - 11:21am

0 200' 400'
HORIZONTAL SCALE 1" = 200'
INTENDED DISPLAY SCALE



JOHN R. MORGAN II, PSM
FLORIDA CERTIFICATION #3520

Morgan & Eklund Inc.

PROFESSIONAL SURVEY CONSULTANTS

4909 US HIGHWAY #1
VERO BEACH, FL 32967
PHONE: (772) 388-5364
FAX: (772) 388-3165

1612 NW 2ND AVENUE
SUITE 3
BOCA RATON, FL 33432
PHONE: (954) 421-6682
FAX: (954) 421-0425

LB #4298

CERTIFICATE OF SURVEYOR - I HEREBY CERTIFY THAT THE INFORMATION SHOWN HEREON IS IN ACCORDANCE WITH A RECENT FIELD SURVEY MADE UNDER MY DIRECTION, AND THAT IT IS TRUE AND CORRECT TO THE BEST OF MY KNOWLEDGE AND BELIEF, AND MEETS THE STANDARDS OF PRACTICE AS SET FORTH BY THE FLORIDA BOARD OF PROFESSIONAL LAND SURVEYORS IN CHAPTER 33-17, FLORIDA ADMINISTRATIVE CODE, PURSUANT TO SECTION 472.027, FLORIDA STATUTES.

JOHN R. MORGAN II, PLS
PROFESSIONAL LAND SURVEYOR #3520
STATE OF FLORIDA

TOPOGRAPHIC AND HYDROGRAPHIC SURVEY
BROWARD COUNTY POST-DORIAN BEACH MONITORING
BROWARD COUNTY R-25 THROUGH DADE R-5
- FOR -
OLSEN ASSOCIATES, INC.

DRAWN BY
LFP/CAG

CHECKED BY
JRM

FIELD BOOK
PAGE NO.
SEE
COVER

DATE OF SURVEY
11/7/19

COMMISSION NO.
35657-2

SCALE
1" = 200'

DATE
11/19/19

SHEET 13 OF 51

MATCHLINE

SHEET 12
SHEET 13

92° AZIMUTH

100° AZIMUTH

100° AZIMUTH

ATLANTIC
OCEAN

100° AZIMUTH

95° AZIMUTH

95° AZIMUTH

MATCHLINE

SHEET 13
SHEET 14

R-97 BRO T 97 76

R-98 BROW 1993

R-99 BROW 1993

R-100 BROWARD CO 74

R-101 CPE T 101 91

R-102 BRO T 102 76

ELEVATION DATA (NAVD 88)

U:\Surveying\35657-2\Drawings\35657-2.dwg, Date: Fri, 22 Nov 2019 11:22am

0 200' 400'
HORIZONTAL SCALE 1" = 200'
INTENDED DISPLAY SCALE



JOHN R. MORGAN II, PSM
FLORIDA CERTIFICATION #3520

Morgan & Eklund Inc.

PROFESSIONAL SURVEY CONSULTANTS

4909 US HIGHWAY #1
VERO BEACH, FL 32967
PHONE: (772) 388-5364
FAX: (772) 388-3165

1612 NW 2ND AVENUE
SUITE 3
BOCA RATON, FL 33432
PHONE: (954) 421-6682
FAX: (954) 421-0425

LB #4298

CERTIFICATE OF SURVEYOR - I HEREBY CERTIFY THAT THE INFORMATION SHOWN HEREON IS IN ACCORDANCE WITH A RECENT FIELD SURVEY MADE UNDER MY DIRECTION, AND THAT IT IS TRUE AND CORRECT TO THE BEST OF MY KNOWLEDGE AND BELIEF, AND MEETS THE STANDARDS OF PRACTICE AS SET FORTH BY THE FLORIDA BOARD OF PROFESSIONAL LAND SURVEYORS IN CHAPTER 33-17, FLORIDA ADMINISTRATIVE CODE, PURSUANT TO SECTION 472.027, FLORIDA STATUTES.

JOHN R. MORGAN II, PLS
PROFESSIONAL LAND SURVEYOR #3520
STATE OF FLORIDA

TOPOGRAPHIC AND HYDROGRAPHIC SURVEY
BROWARD COUNTY POST-DORIAN BEACH MONITORING
BROWARD COUNTY R-25 THROUGH DADE R-5
- FOR -
OLSEN ASSOCIATES, INC.

DRAWN BY
LFP/CAG

CHECKED BY
JRM

FIELD BOOK
PAGE NO. COVER

DATE OF SURVEY
11/7/19

COMMISSION NO.
35657-2

SCALE
1" = 200'

DATE
11/19/19

SHEET 14 OF 51

SHEET 13
SHEET 14

MATCHLINE

95° AZIMUTH

R-103 BROWARD CO 74

95° AZIMUTH

R-104 BROWARD CO 74

95° AZIMUTH

R-105 BROWARD CO RESET 00

ATLANTIC OCEAN

APPROXIMATE
ZERO CONTOUR

95° AZIMUTH

R-106 BROWARD CO 74

95° AZIMUTH

R-107 BROWARD CO 74

95° AZIMUTH

R-108 BROWARD CO 74

ELEVATION DATA (NAVD 88)

MATCHLINE

SHEET 14
SHEET 15

95° AZIMUTH

U:\Surveying\35657-2\Brow\35657-2.dwg, Date: Fri, 22 Nov 2019 - 11:23am

SHEET 14
SHEET 15

MATCHLINE

95° AZIMUTH

95° AZIMUTH

95° AZIMUTH

95° AZIMUTH

95° AZIMUTH

95° AZIMUTH

95° AZIMUTH

MATCHLINE

ATLANTIC
OCEAN

APPROXIMATE
ZERO CONTOUR

0 200' 400'
HORIZONTAL SCALE 1" = 200'
INTENDED DISPLAY SCALE



JOHN R. MORGAN II, PSM
FLORIDA CERTIFICATION #3520

Morgan & Eklund Inc.

PROFESSIONAL SURVEY CONSULTANTS

4909 US HIGHWAY #1
VERO BEACH, FL 32967
PHONE: (772) 388-5364
FAX: (772) 388-3165

1612 NW 2ND AVENUE
SUITE 3
BOCA RATON, FL 33432
PHONE: (954) 421-6682
FAX: (954) 421-0425

LB #4298

CERTIFICATE OF SURVEYOR - I HEREBY CERTIFY THAT THE INFORMATION SHOWN HEREON IS IN ACCORDANCE WITH A RECENT FIELD SURVEY MADE UNDER MY DIRECTION, AND THAT IT IS TRUE AND CORRECT TO THE BEST OF MY KNOWLEDGE AND BELIEF, AND MEETS THE STANDARDS OF PRACTICE AS SET FORTH BY THE FLORIDA BOARD OF PROFESSIONAL LAND SURVEYORS IN CHAPTER 36-17, FLORIDA ADMINISTRATIVE CODE, PURSUANT TO SECTION 472.027, FLORIDA STATUTES.

JOHN R. MORGAN II, PLS
PROFESSIONAL LAND SURVEYOR #3520
STATE OF FLORIDA

ELEVATION DATA (NAVD 88)
TOPOGRAPHIC AND HYDROGRAPHIC SURVEY
BROWARD COUNTY POST-DORIAN BEACH MONITORING
BROWARD COUNTY R-25 THROUGH DADE R-5
- FOR -
OLSEN ASSOCIATES, INC.

DRAWN BY
LFP/CAG

CHECKED BY
JRM

FIELD BOOK
PAGE NO.
SEE
COVER

DATE OF SURVEY
11/7/19

COMMISSION NO.
35657-2

SCALE
1" = 200'

DATE
11/19/19

SHEET 15 OF 51

SHEET 15
SHEET 16

R-115 C.P.E.
115.0 1+10

R-114 BRO T 114 76

R-113 BRO 1993

R-112 BRO T 112 76

R-111 BRO T 111 76

R-110 BROWARD CO 74

R-109 BRO 1993

U:\Survey\35657-2\Drawings\35657-2.dwg, Date Plt: 22-Nov-2019 - 11:25am



0 200' 400'
HORIZONTAL SCALE 1" = 200'
INTENDED DISPLAY SCALE



JOHN R. MORGAN II, PSM
FLORIDA CERTIFICATION #3520

Morgan & Eklund Inc.

PROFESSIONAL SURVEY CONSULTANTS

4909 US HIGHWAY #1
VERO BEACH, FL 32967
PHONE: (772) 388-5364
FAX: (772) 388-3165

1612 NW 2ND AVENUE
SUITE 3
BOCA RATON, FL 33432
PHONE: (954) 421-6682
FAX: (954) 421-0425

LB #4298

CERTIFICATE OF SURVEYOR - I HEREBY CERTIFY THAT THE INFORMATION SHOWN HEREON IS IN ACCORDANCE WITH A RECENT FIELD SURVEY MADE UNDER MY DIRECTION, AND THAT IT IS TRUE AND CORRECT TO THE BEST OF MY KNOWLEDGE AND BELIEF, AND MEETS THE STANDARDS OF PRACTICE AS SET FORTH BY THE FLORIDA BOARD OF PROFESSIONAL LAND SURVEYORS IN CHAPTER 34-17, FLORIDA ADMINISTRATIVE CODE, PURSUANT TO SECTION 472.027, FLORIDA STATUTES.

JOHN R. MORGAN II, PLS
PROFESSIONAL LAND SURVEYOR #3520
STATE OF FLORIDA

ELEVATION DATA (NAVD 88)
TOPOGRAPHIC AND HYDROGRAPHIC SURVEY
BROWARD COUNTY POST-DORIAN BEACH MONITORING
BROWARD COUNTY R-25 THROUGH DADE R-5
- FOR -
OLSEN ASSOCIATES, INC.

DRAWN BY LFP/CAG	CHECKED BY JRM	FIELD BOOK PAGE NO.	SEE COVER	DATE OF SURVEY 11/7/19
---------------------	-------------------	------------------------	--------------	---------------------------

COMMISSION NO. 35657-2
SCALE 1" = 200'
DATE 11/19/19
SHEET 16 OF 51

MATCHLINE

SHEET 16
SHEET 17

U:\Surveying\35657-2\Drawings\35657-2.dwg, Date: Fri, 22 Nov 2019 11:26am

SHEET 16
SHEET 17

MATCHLINE

95° AZIMUTH

R-122 BROWARD CO 74

95° AZIMUTH

R-123 BROWARD CO 74

95° AZIMUTH

R-124 C.P.E. R124 0+0

95° AZIMUTH

R-125 BROWARD CO RESET 1997

95° AZIMUTH

R-126 BROWARD CO RESET 1996

95° AZIMUTH

R-127 BROWARD CO 74

SHEET 17
SHEET 18

MATCHLINE

0 200' 400'
HORIZONTAL SCALE 1" = 200'
INTENDED DISPLAY SCALE

Morgan & Eklund Inc.

PROFESSIONAL SURVEY CONSULTANTS

4909 US HIGHWAY #1
VERO BEACH, FL 32967
PHONE: (772) 388-5364
FAX: (772) 388-3165

1612 NW 2ND AVENUE
SUITE 3
BOCA RATON, FL 33432
PHONE: (954) 421-6882
FAX: (954) 421-0425

LB #4298



JOHN R. MORGAN II, PSM
FLORIDA CERTIFICATION #3520

CERTIFICATE OF SURVEYOR - I HEREBY CERTIFY THAT THE INFORMATION SHOWN HEREON IS IN ACCORDANCE WITH A RECENT FIELD SURVEY MADE UNDER MY DIRECTION, AND THAT IT IS TRUE AND CORRECT TO THE BEST OF MY KNOWLEDGE AND BELIEF, AND MEETS THE STANDARDS OF PRACTICE AS SET FORTH BY THE FLORIDA BOARD OF PROFESSIONAL LAND SURVEYORS IN CHAPTER 35-17, FLORIDA ADMINISTRATIVE CODE, PURSUANT TO SECTION 472.027, FLORIDA STATUTES.

JOHN R. MORGAN II, PLS
PROFESSIONAL LAND SURVEYOR #3520
STATE OF FLORIDA

TOPOGRAPHIC AND HYDROGRAPHIC SURVEY
BROWARD COUNTY POST-DORIAN BEACH MONITORING
BROWARD COUNTY R-25 THROUGH DADE R-5
- FOR -
OLSEN ASSOCIATES, INC.

DRAWN BY
LFP/CAG

CHECKED BY
JRM

FIELD BOOK
PAGE NO. SEE
COVER


DATE OF SURVEY
11/7/19

COMMISSION NO.
35657-2

SCALE
1" = 200'

DATE
11/19/19

SHEET 17 OF 51

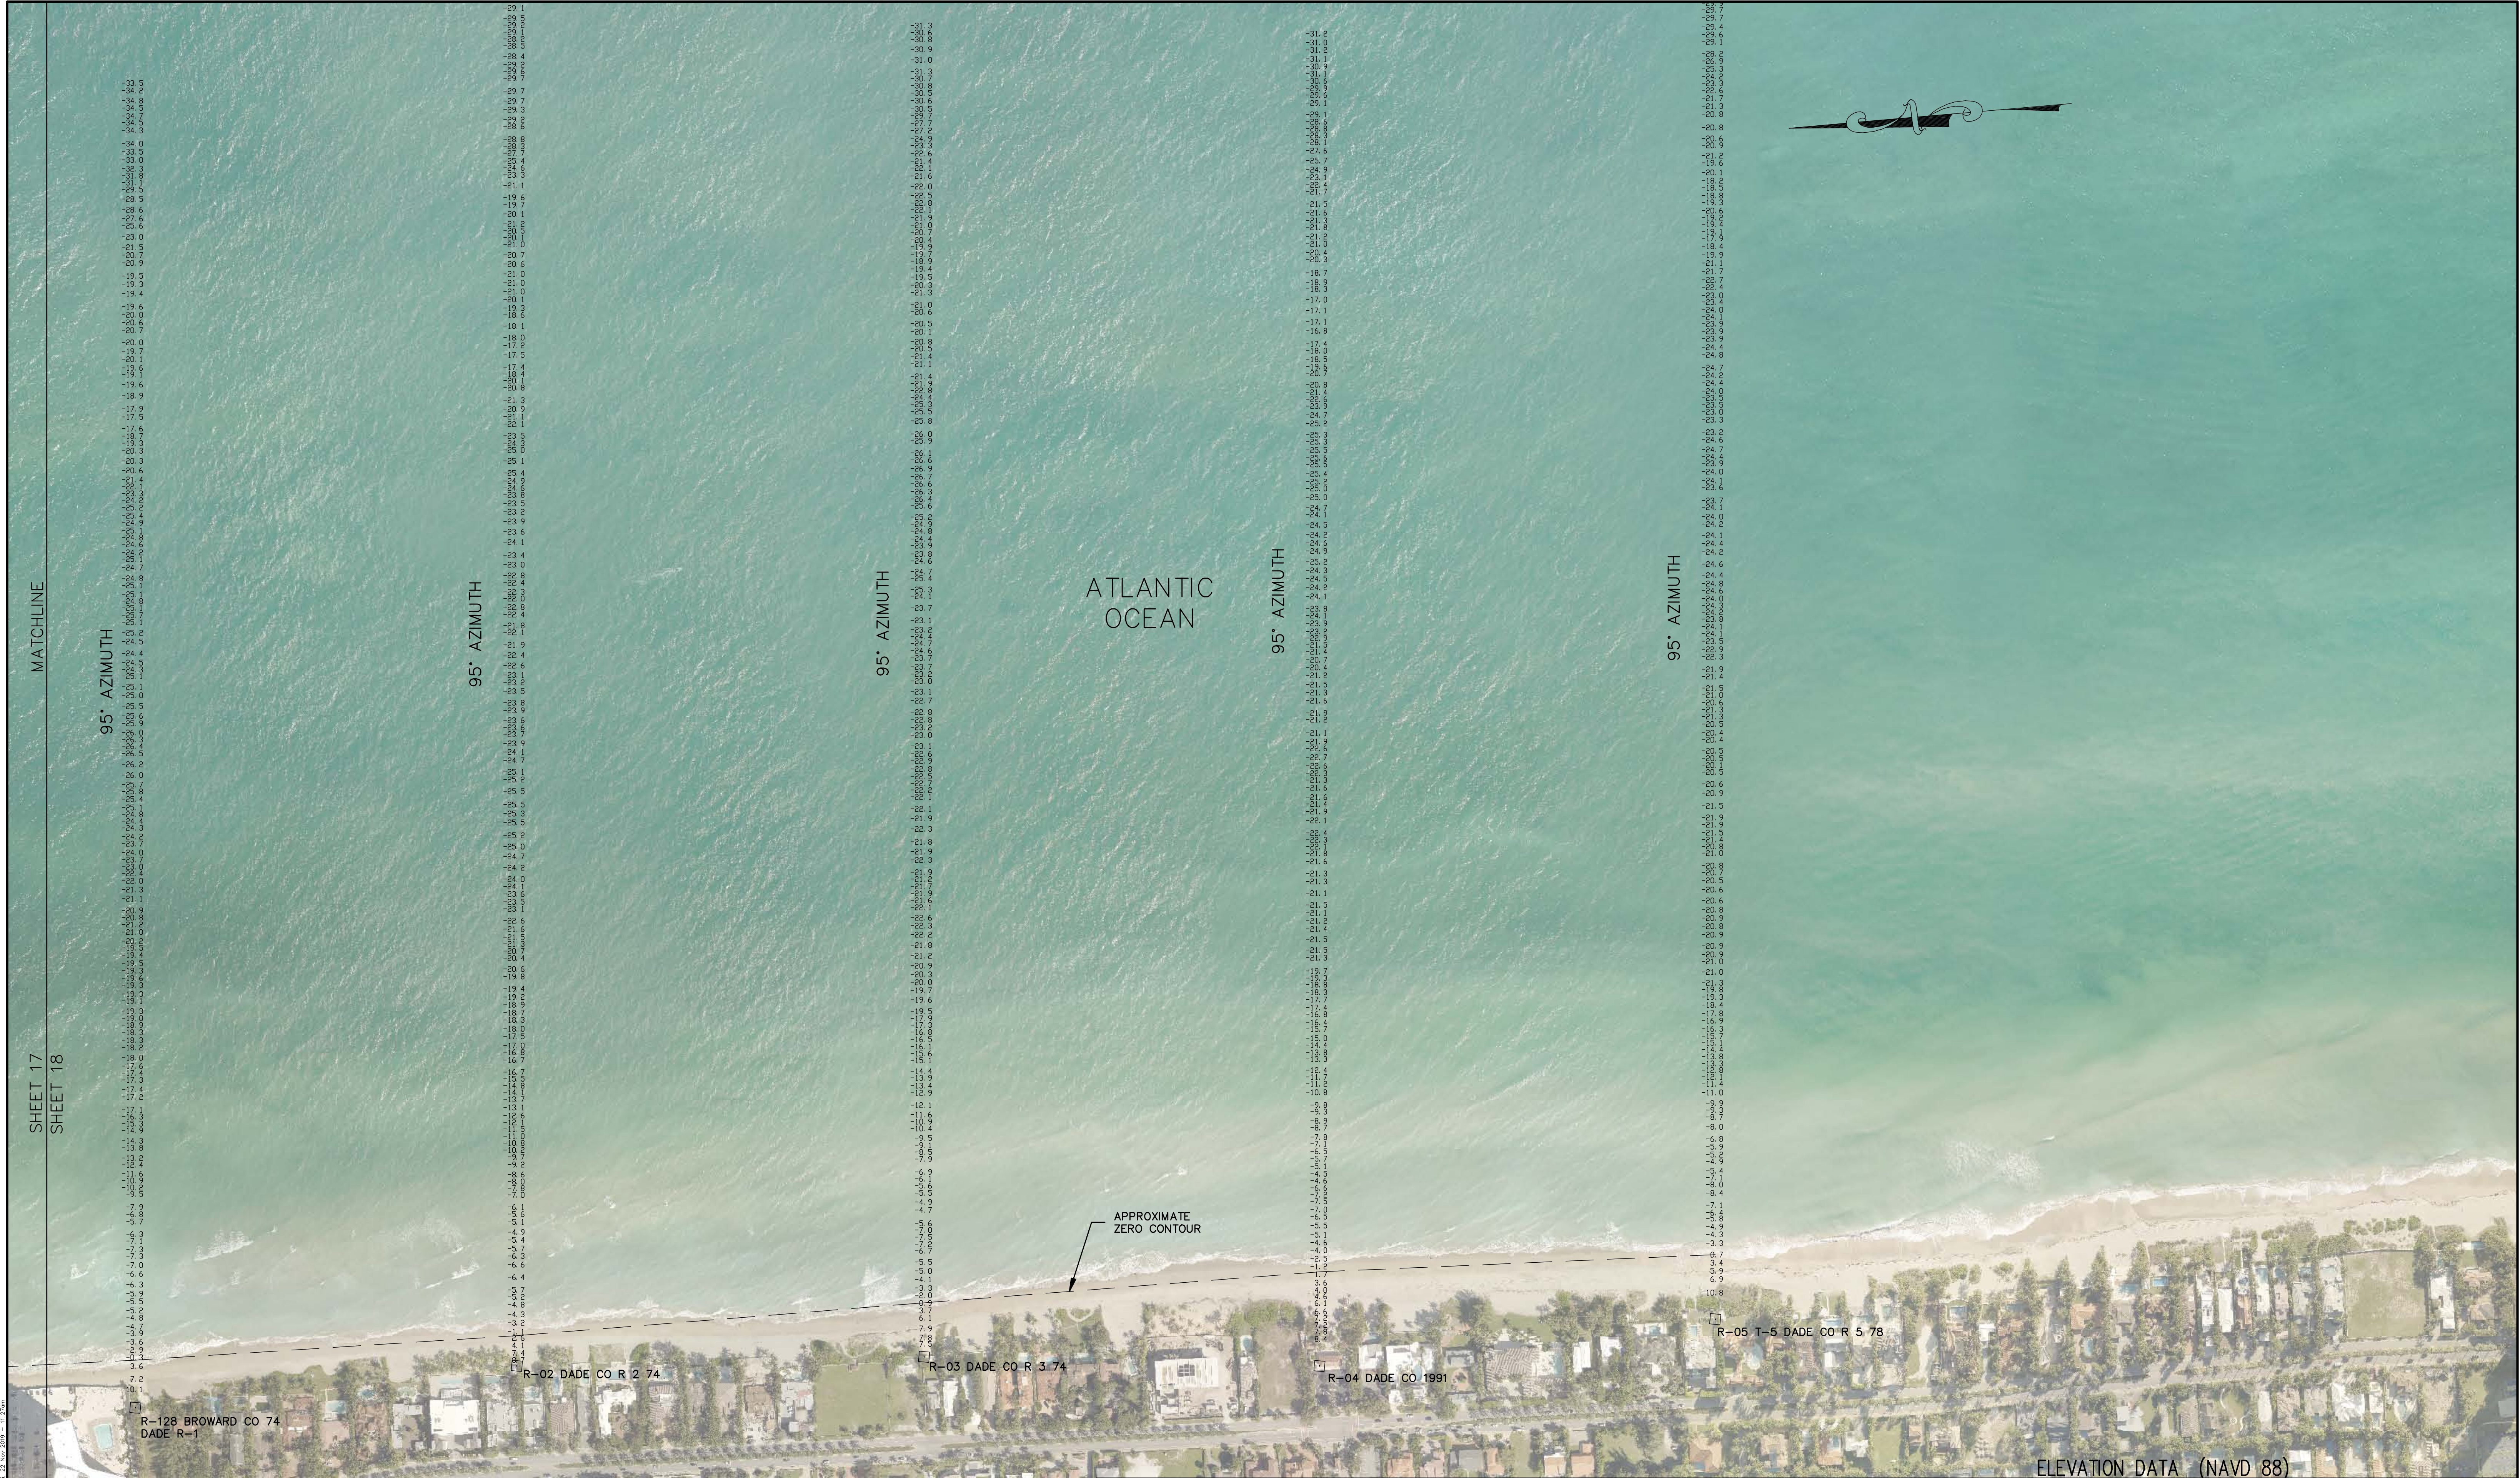

U:\Survey\35657-2\Draw\35657-2.dwg, Date Plt: 22-Nov-2019 - 11:27am

0 200' 400'
HORIZONTAL SCALE 1" = 200'
INTENDED DISPLAY SCALE



JOHN R. MORGAN II, PSM
FLORIDA CERTIFICATION #3520

Morgan & Eklund Inc.

PROFESSIONAL SURVEY CONSULTANTS

4909 US HIGHWAY #1
VERO BEACH, FL 32967
PHONE: (772) 388-5364
FAX: (772) 388-3165

1612 NW 2ND AVENUE
SUITE 3
BOCA RATON, FL 33432
PHONE: (954) 421-6682
FAX: (954) 421-0425

LB #4298

CERTIFICATE OF SURVEYOR - I HEREBY CERTIFY THAT THE INFORMATION SHOWN HEREON IS IN ACCORDANCE WITH A RECENT FIELD SURVEY MADE UNDER MY DIRECTION, AND THAT IT IS TRUE AND CORRECT TO THE BEST OF MY KNOWLEDGE AND BELIEF, AND MEETS THE STANDARDS OF PRACTICE AS SET FORTH BY THE FLORIDA BOARD OF PROFESSIONAL LAND SURVEYORS IN CHAPTER 35-17, FLORIDA ADMINISTRATIVE CODE, PURSUANT TO SECTION 472.027, FLORIDA STATUTES.

JOHN R. MORGAN II, PLS
PROFESSIONAL LAND SURVEYOR #3520
STATE OF FLORIDA

ELEVATION DATA (NAVD 88)
TOPOGRAPHIC AND HYDROGRAPHIC SURVEY
BROWARD COUNTY POST-DORIAN BEACH MONITORING
BROWARD COUNTY R-25 THROUGH DADE R-5
- FOR -
OLSEN ASSOCIATES, INC.

DRAWN BY
LFP/CAG

CHECKED BY
JRM

FIELD BOOK
PAGE NO. SEE
COVER





DATE OF SURVEY
11/7/19

COMMISSION NO.
35657-2

SCALE
1" = 200'

DATE
11/19/19

SHEET 18 OF 51

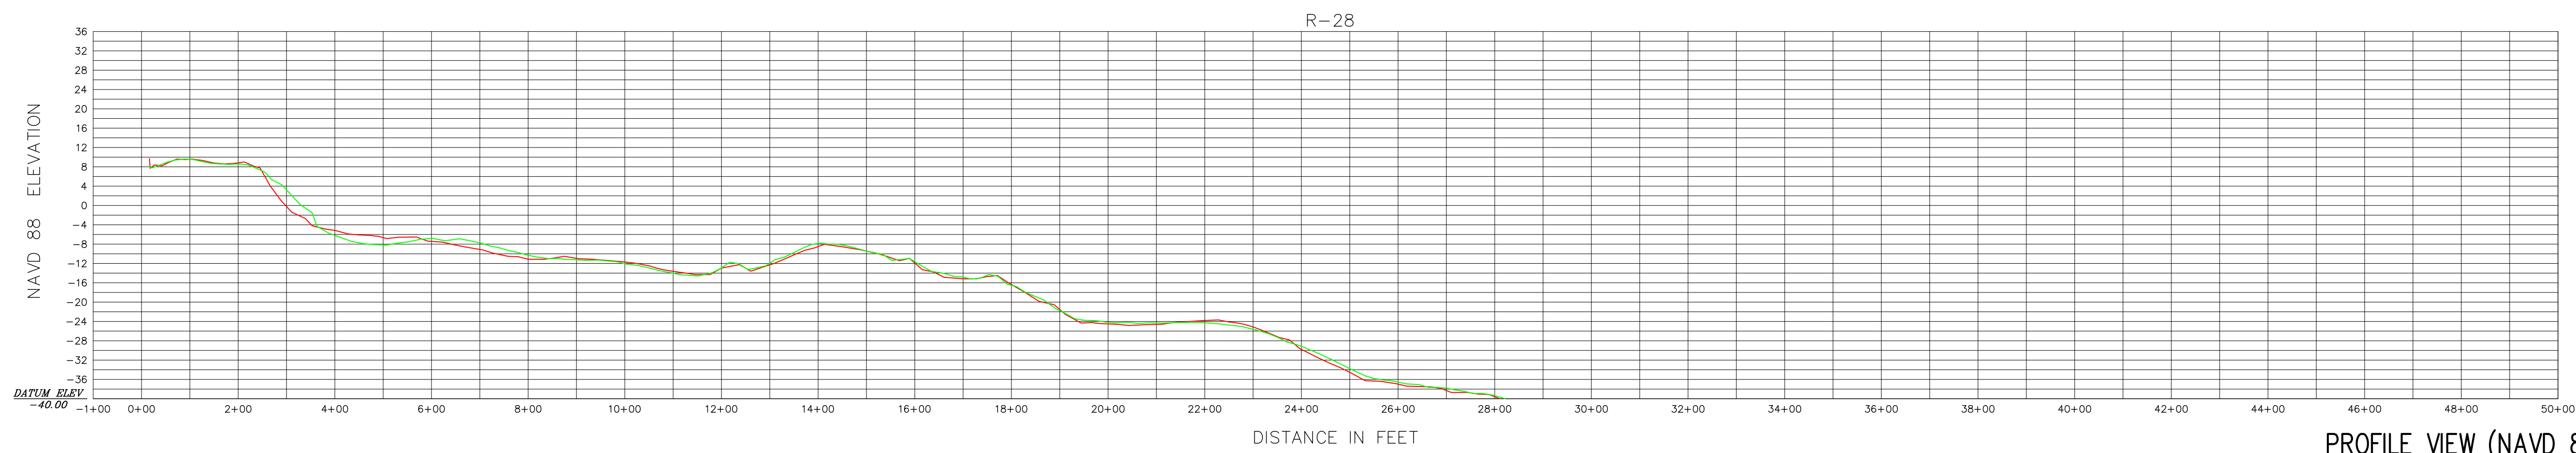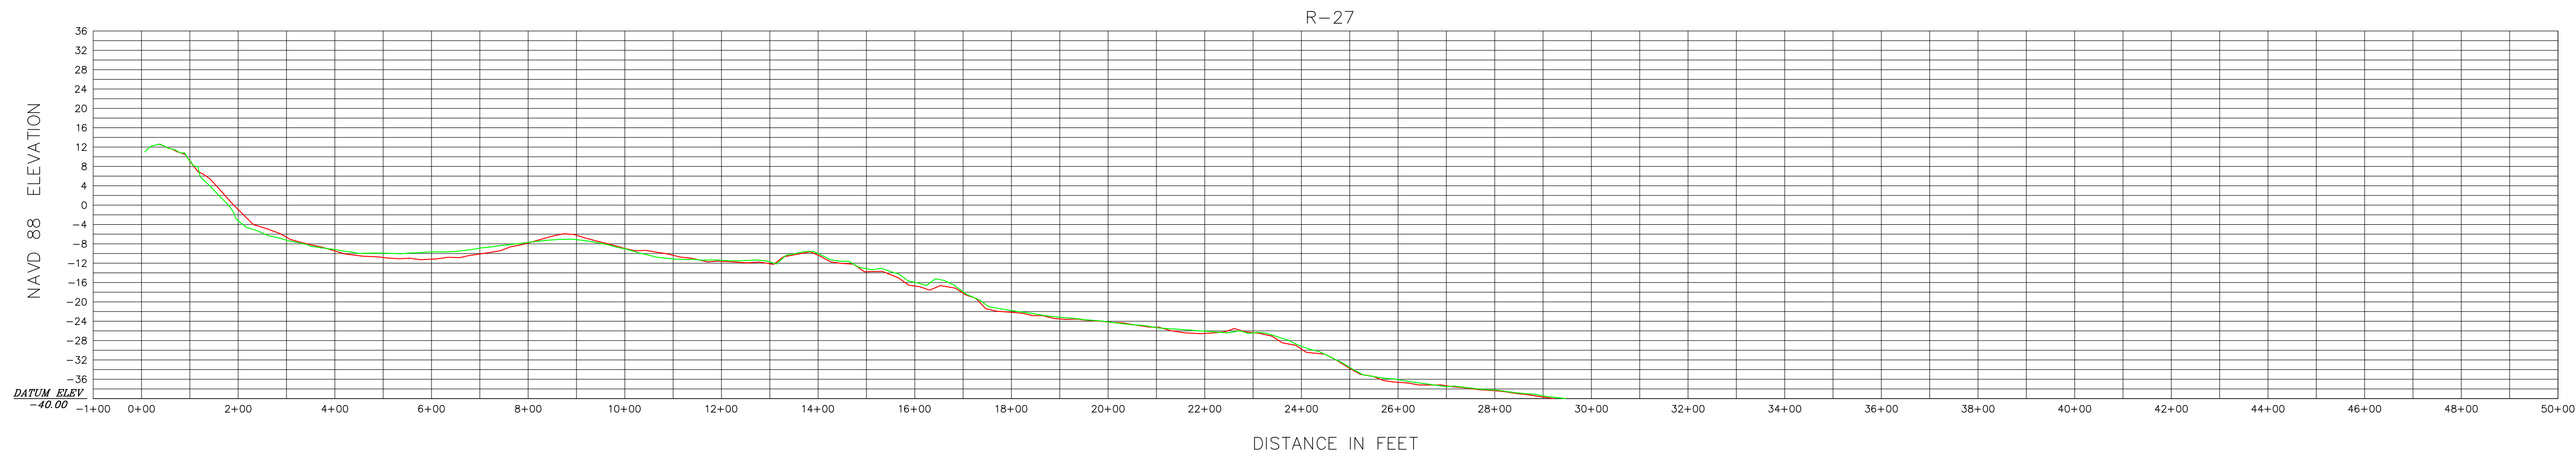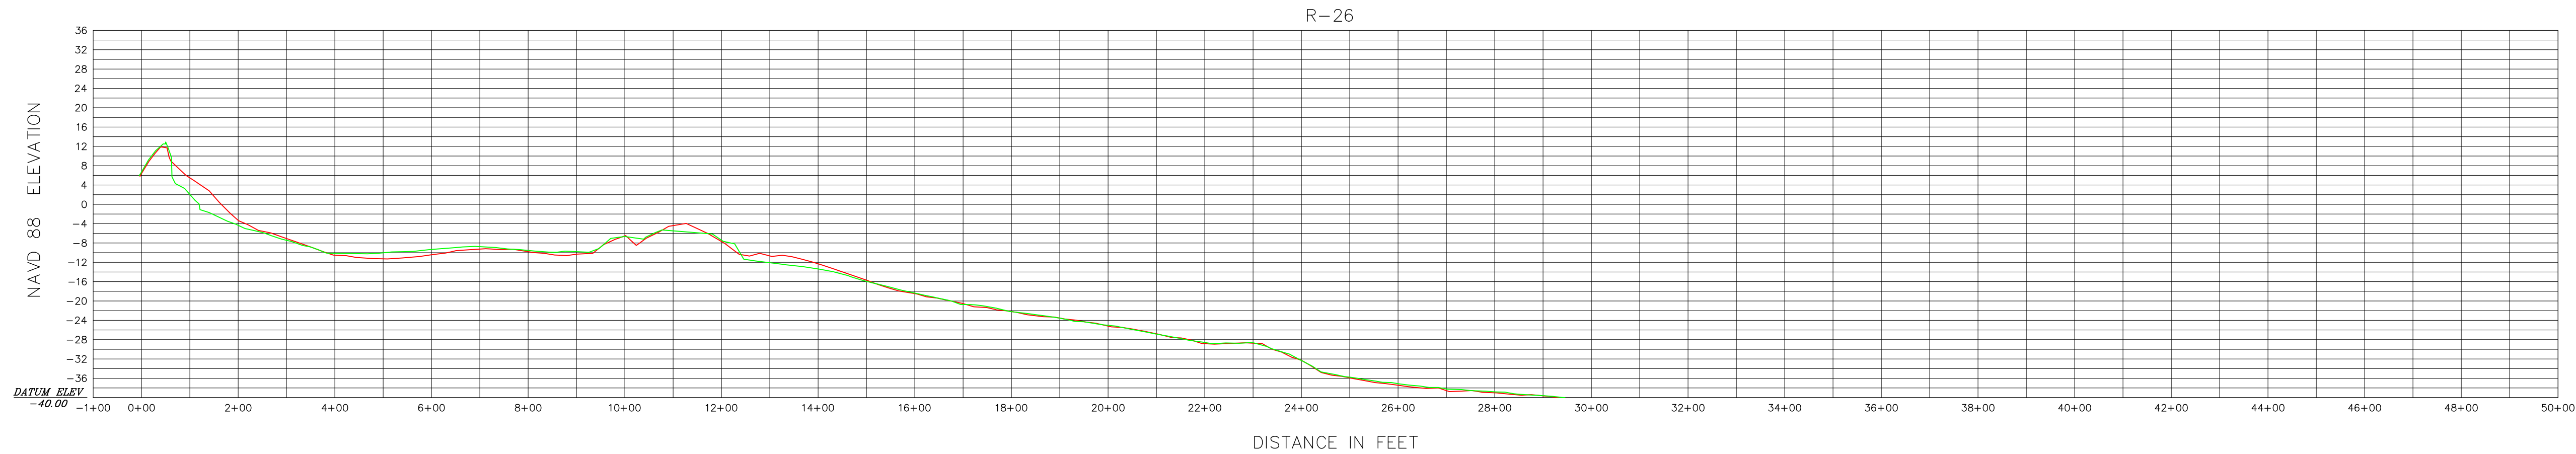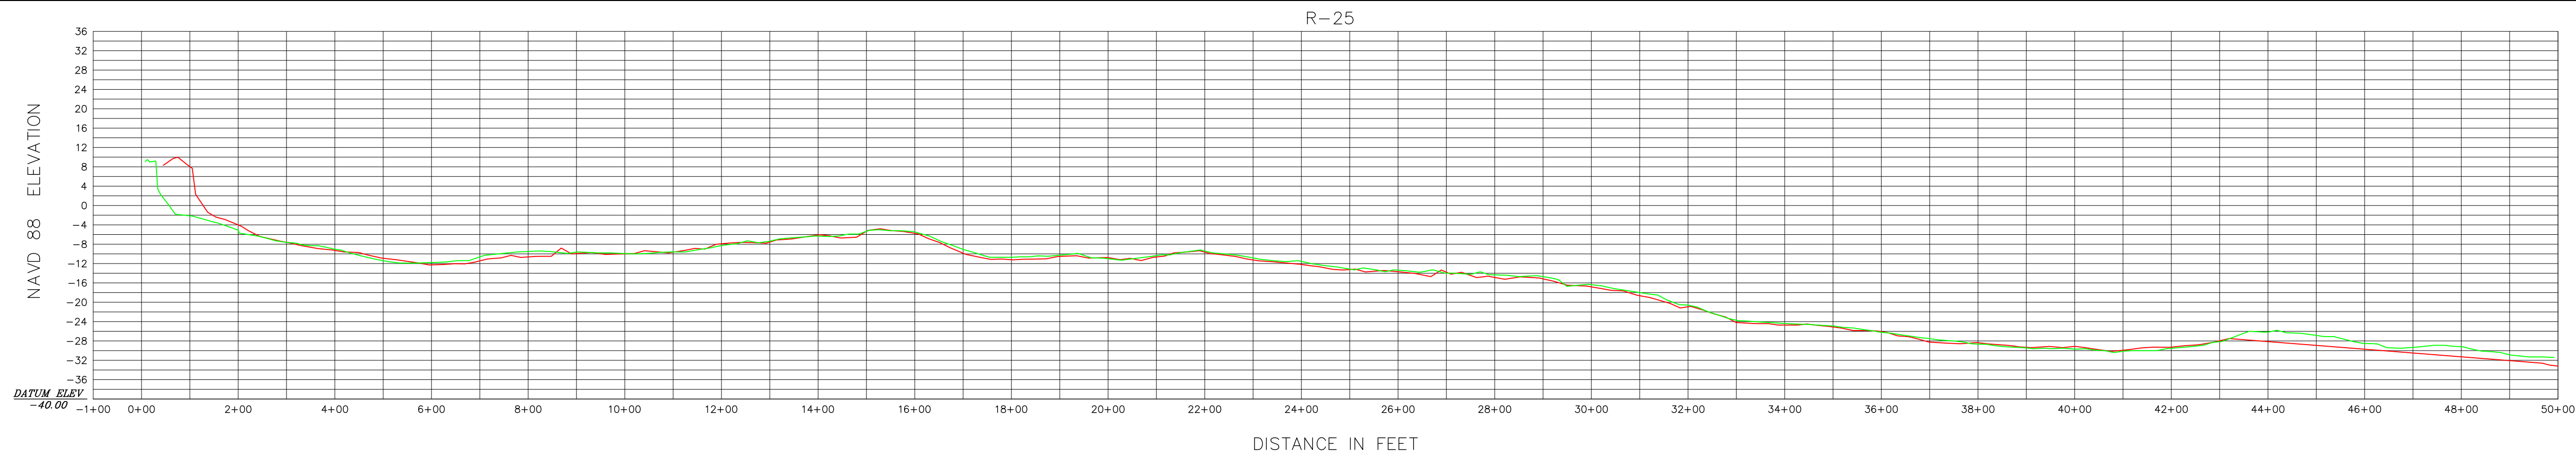

HORIZONTAL SCALE 1" = 200'
INTENDED DISPLAY SCALE

VERTICAL SCALE 1" = 20'
INTENDED DISPLAY SCALE

LEGEND
— NOVEMBER 2017
— NOVEMBER 2019



JOHN R. MORGAN II, PSM
FLORIDA CERTIFICATION #3520

Morgan & Eklund Inc.

PROFESSIONAL SURVEY CONSULTANTS

4909 US HIGHWAY #1
VERO BEACH, FL 32967
PHONE: (772) 388-5364
FAX: (772) 388-3165

1612 NW 2ND AVENUE
SUITE 3
BOCA RATON, FL 33432
PHONE: (954) 421-6682
FAX: (954) 421-0425

LB #4298

CERTIFICATE OF SURVEYOR - I HEREBY CERTIFY THAT THE INFORMATION SHOWN HEREON IS IN ACCORDANCE WITH A RECENT FIELD SURVEY MADE UNDER MY DIRECTION, AND THAT IT IS TRUE AND CORRECT TO THE BEST OF MY KNOWLEDGE AND BELIEF, AND MEETS THE STANDARDS OF PRACTICE AS SET FORTH BY THE FLORIDA BOARD OF PROFESSIONAL LAND SURVEYORS IN CHAPTER 6J-17, FLORIDA ADMINISTRATIVE CODE, PURSUANT TO SECTION 472.027, FLORIDA STATUTES.

JOHN R. MORGAN II, PLS
PROFESSIONAL LAND SURVEYOR #3520
STATE OF FLORIDA

PROFILE VIEW (NAVD 88)
TOPOGRAPHIC AND HYDROGRAPHIC SURVEY
BROWARD COUNTY POST-DORIAN BEACH MONITORING
BROWARD COUNTY R-25 THROUGH DADE R-5
- FOR -
OLSEN ASSOCIATES, INC.

COMMISSION NO.
35657-2

SCALE
1" = 200'

DATE
11/18/2019





DRAWN BY
CAG

CHECKED BY
JRM

FIELD BOOK
PAGE NO. COVER

DATE OF SURVEY
11/7/2019

SHEET 19 OF 51

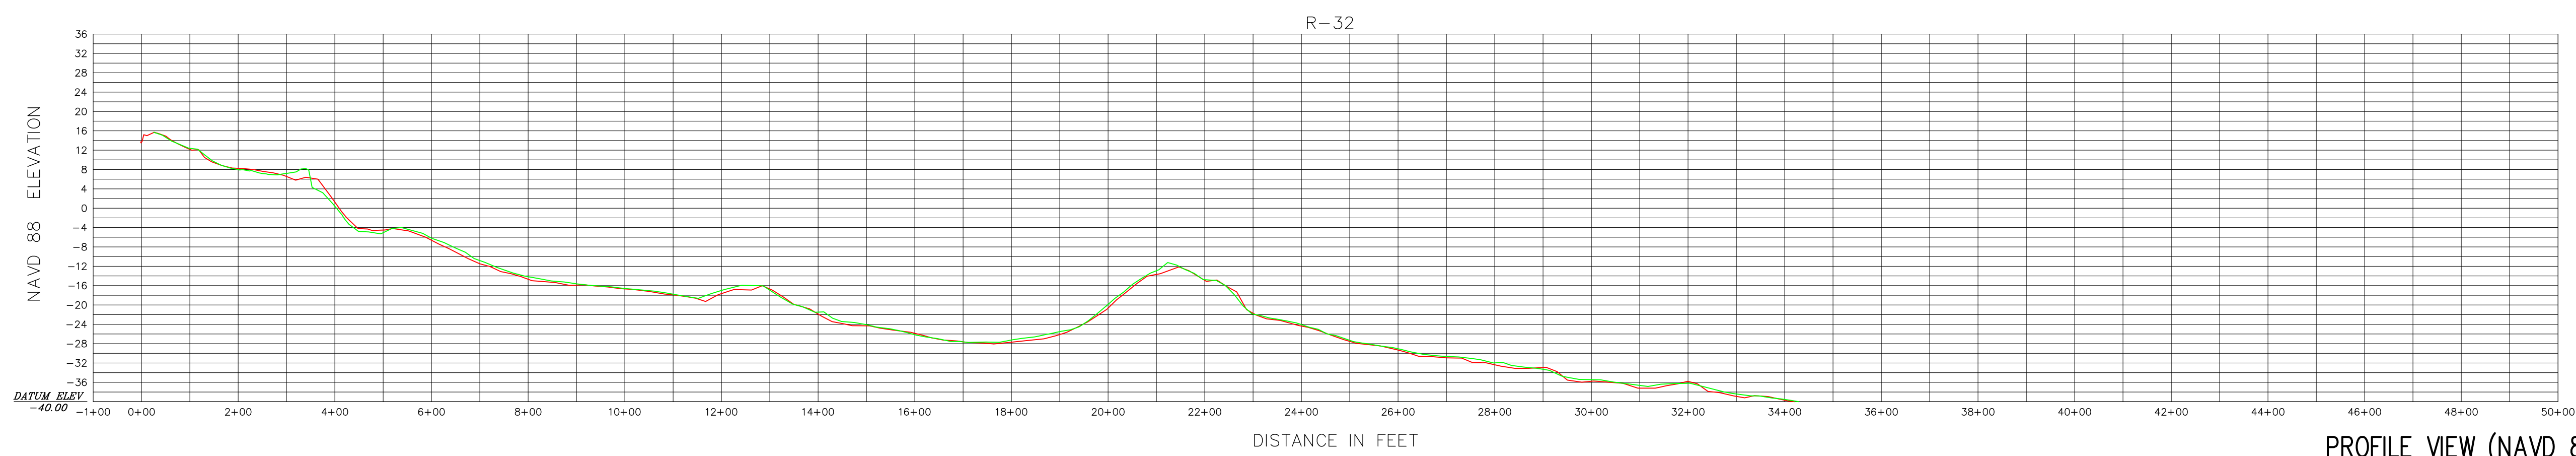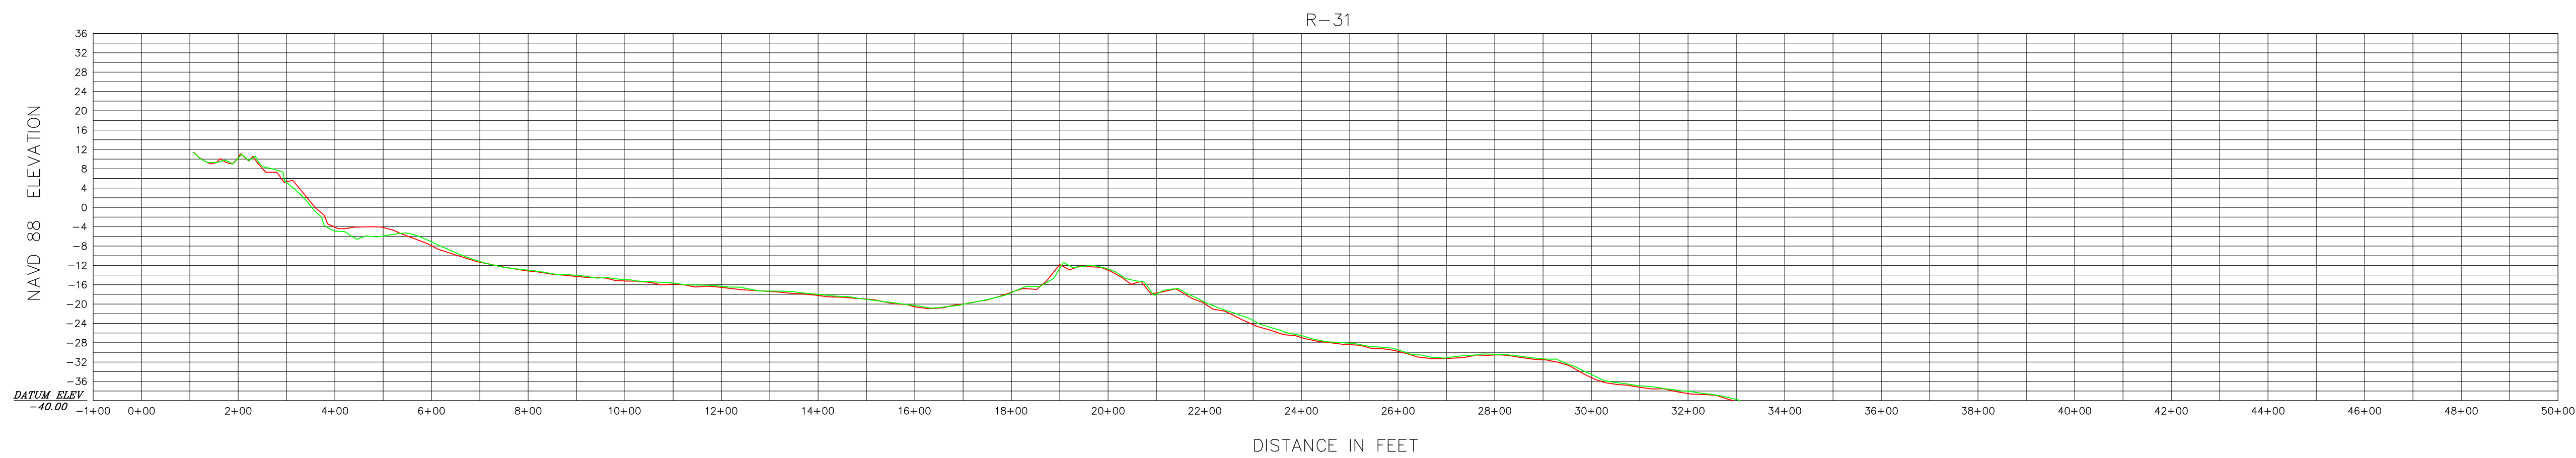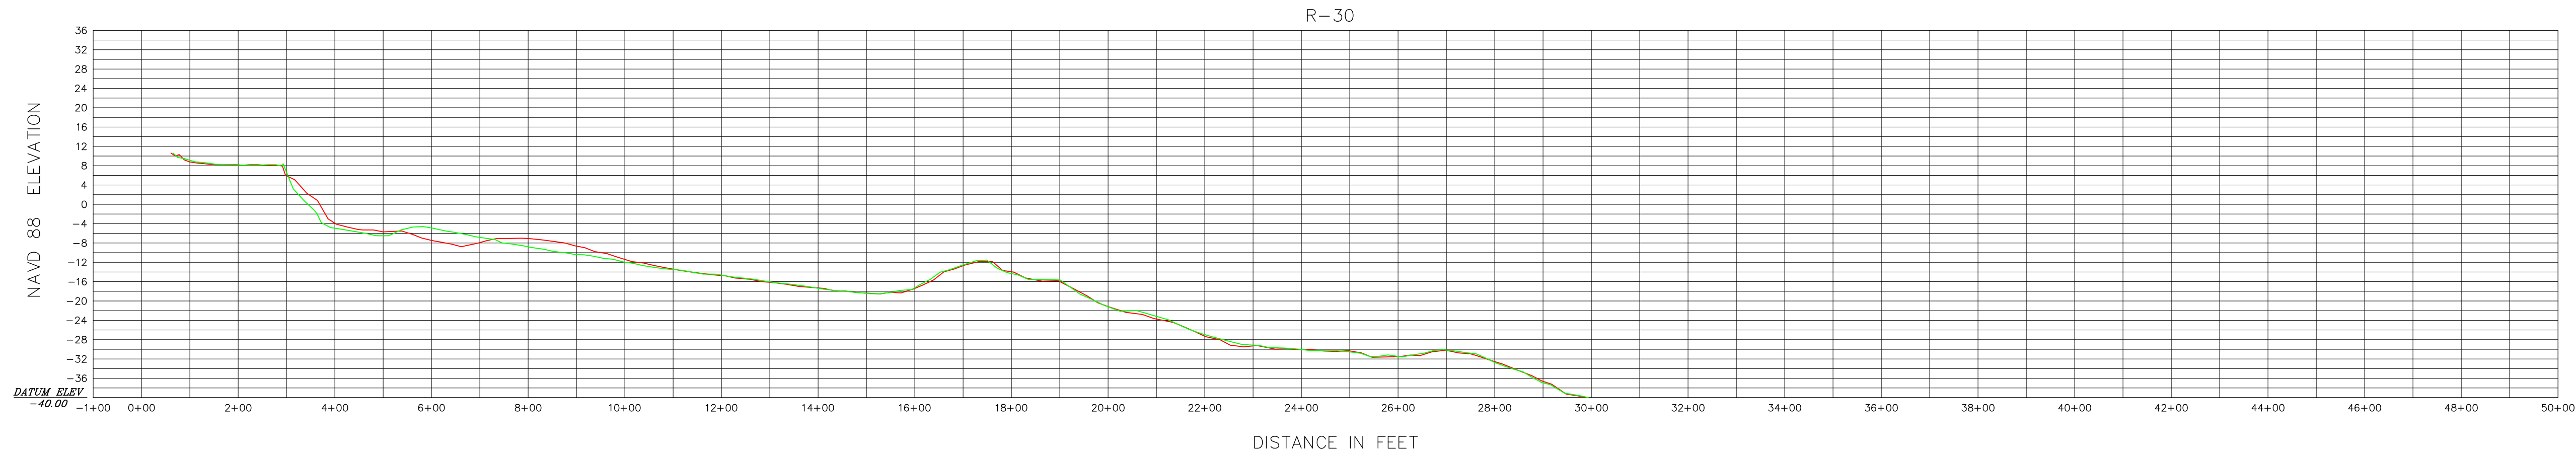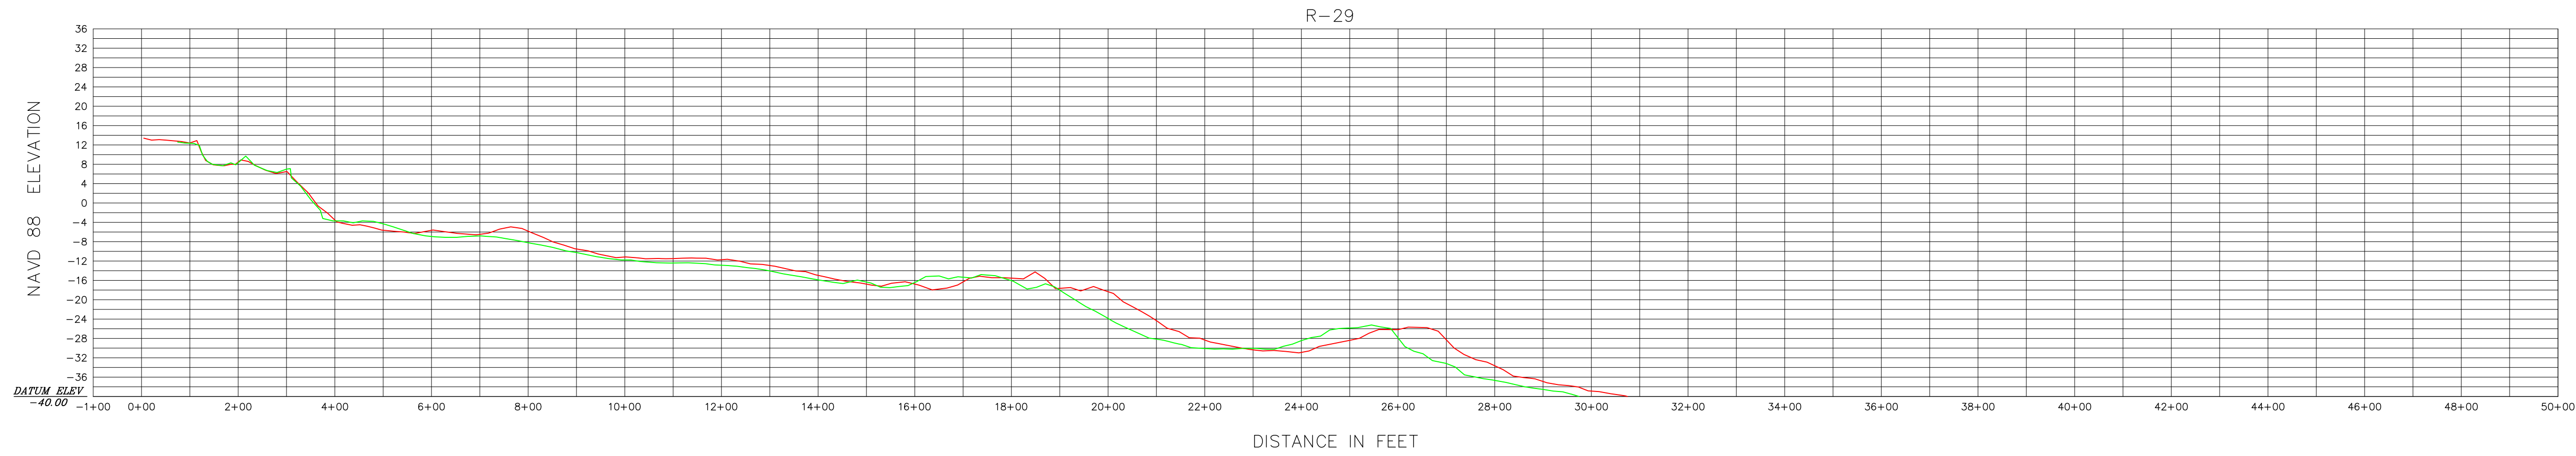

HORIZONTAL SCALE 1" = 200'
INTENDED DISPLAY SCALE

VERTICAL SCALE 1" = 20'
INTENDED DISPLAY SCALE

LEGEND

NOVEMBER 2017
NOVEMBER 2019



JOHN R. MORGAN II, PSM
FLORIDA CERTIFICATION #3520

Morgan & Eklund Inc.

PROFESSIONAL SURVEY CONSULTANTS

4909 US HIGHWAY #1
VERO BEACH, FL 32967
PHONE: (772) 388-5364
FAX: (772) 388-3165

1612 NW 2ND AVENUE
SUITE 3
BOCA RATON, FL 33432
PHONE: (954) 421-0682
FAX: (954) 421-0425

LB #4298

CERTIFICATE OF SURVEYOR - I HEREBY CERTIFY THAT THE INFORMATION SHOWN HEREON IS IN ACCORDANCE WITH A RECENT FIELD SURVEY MADE UNDER MY DIRECTION, AND THAT IT IS TRUE AND CORRECT TO THE BEST OF MY KNOWLEDGE AND BELIEF, AND MEETS THE STANDARDS OF PRACTICE AS SET FORTH BY THE FLORIDA BOARD OF PROFESSIONAL LAND SURVEYORS IN CHAPTER 61-17, FLORIDA ADMINISTRATIVE CODE, PURSUANT TO SECTION 472.027, FLORIDA STATUTES.

JOHN R. MORGAN II, PLS
PROFESSIONAL LAND SURVEYOR #3520
STATE OF FLORIDA

PROFILE VIEW (NAVD 88)
TOPOGRAPHIC AND HYDROGRAPHIC SURVEY
BROWARD COUNTY POST-DORIAN BEACH MONITORING
BROWARD COUNTY R-25 THROUGH DADE R-5
- FOR -
OLSEN ASSOCIATES, INC.

COMMISSION NO.
35657-2

SCALE
1" = 200'

DATE
11/18/2019

DRAWN BY
CAG







CHECKED BY
JRM

FIELD BOOK
PAGE NO.

SEE
COVER

DATE OF SURVEY
11/7/2019

SHEET 20 OF 51

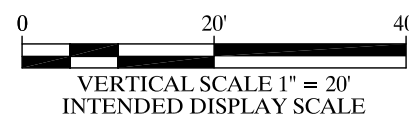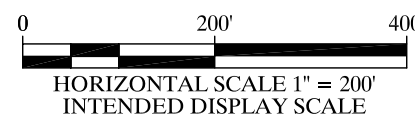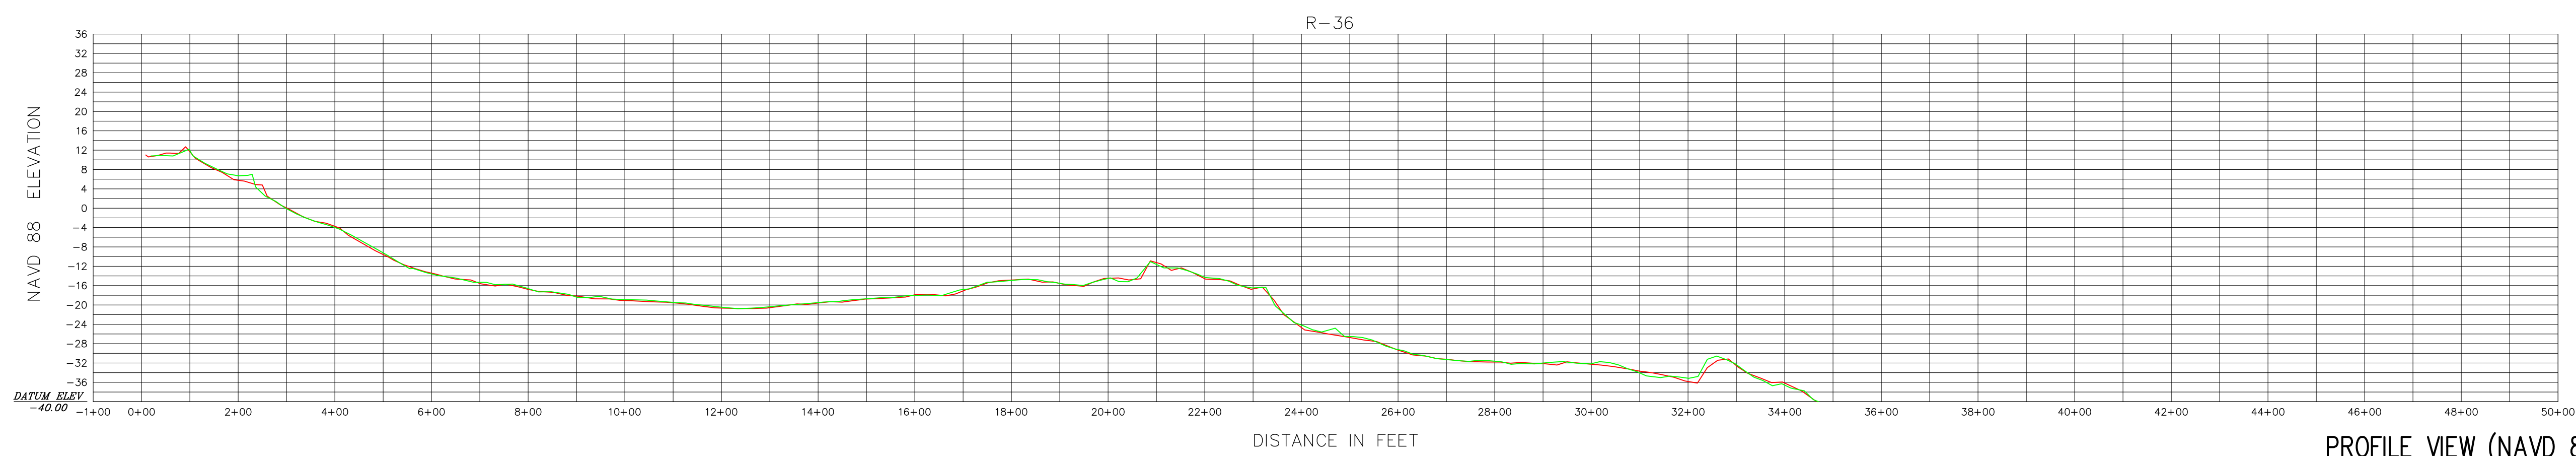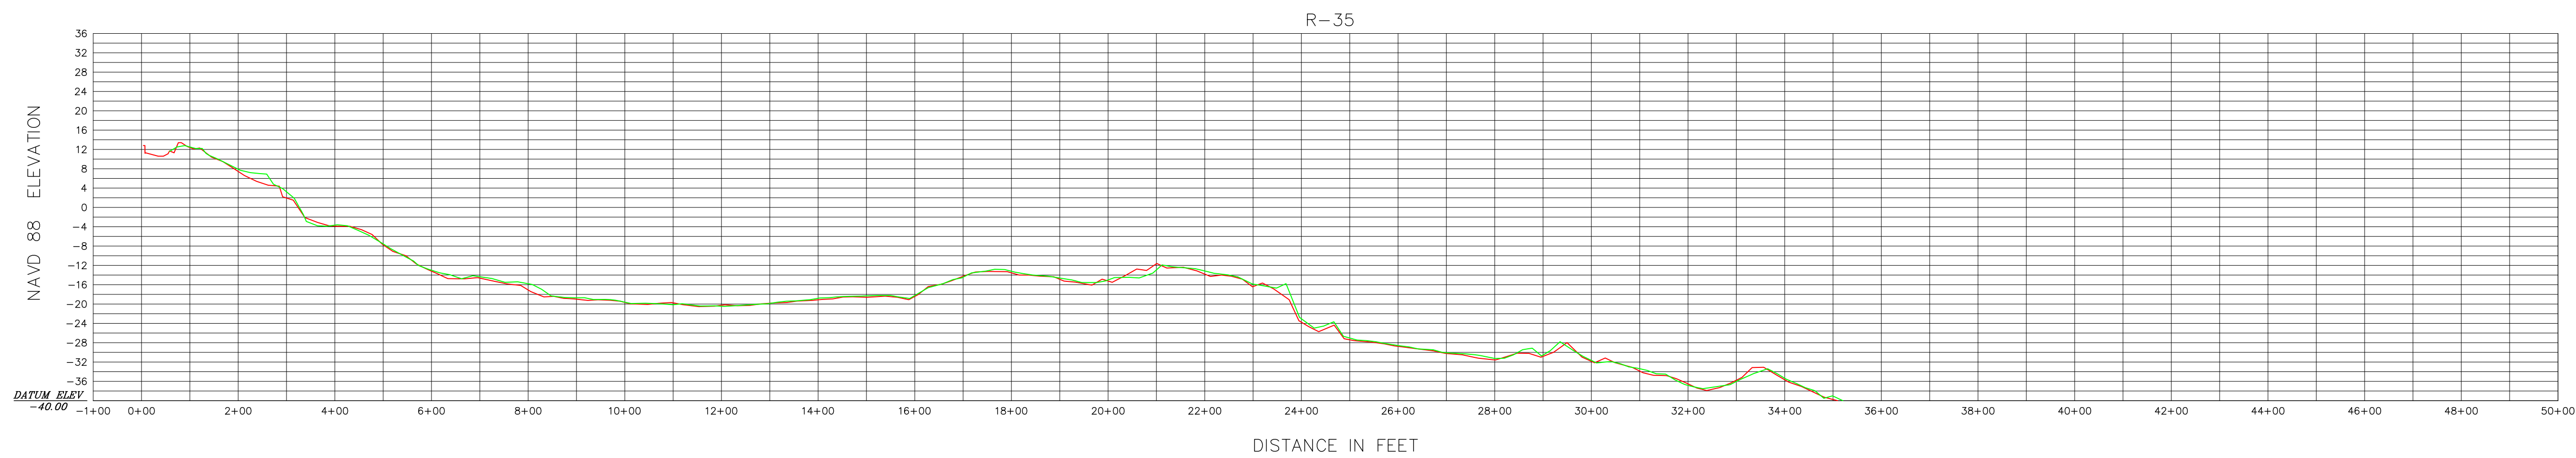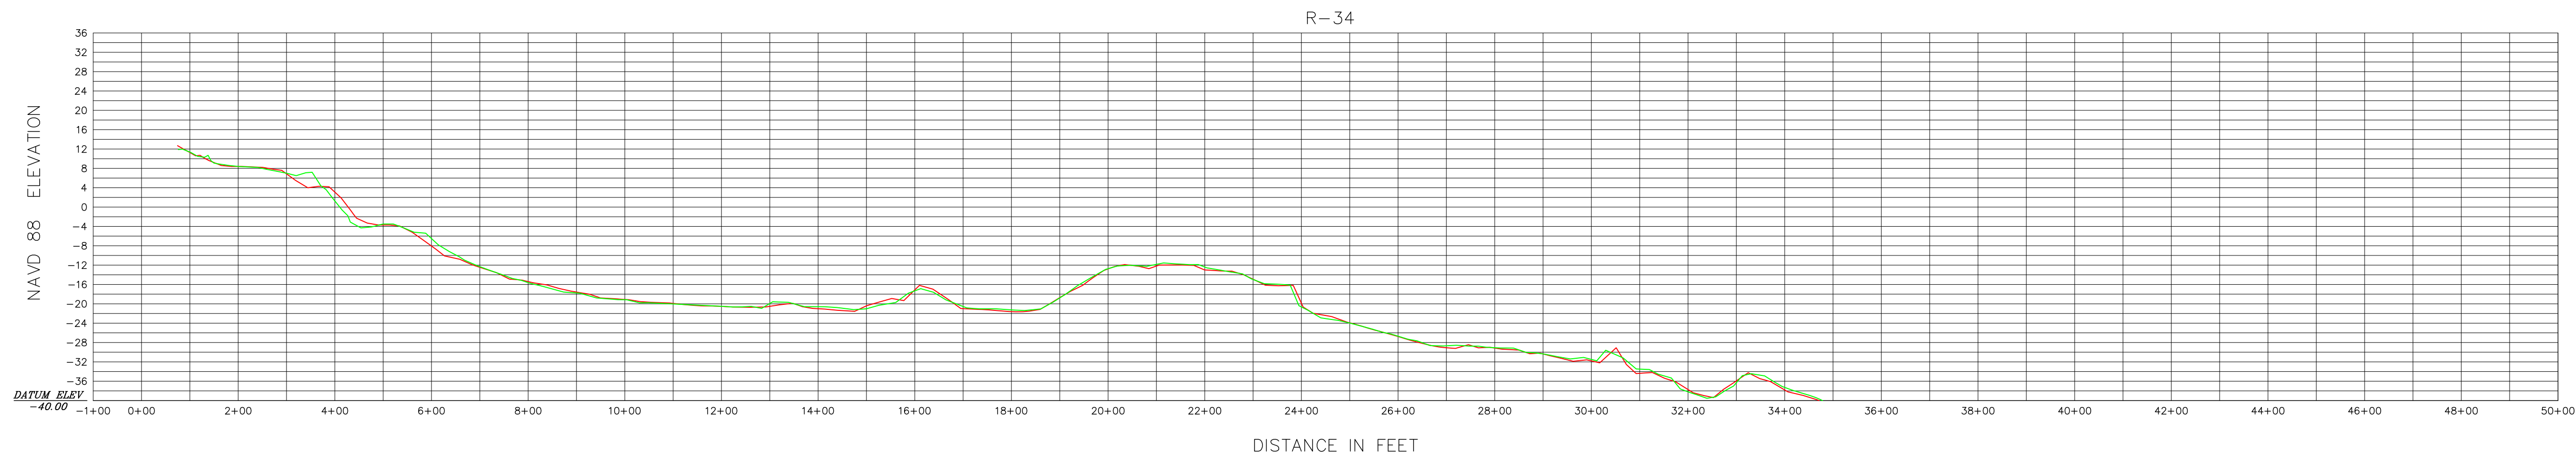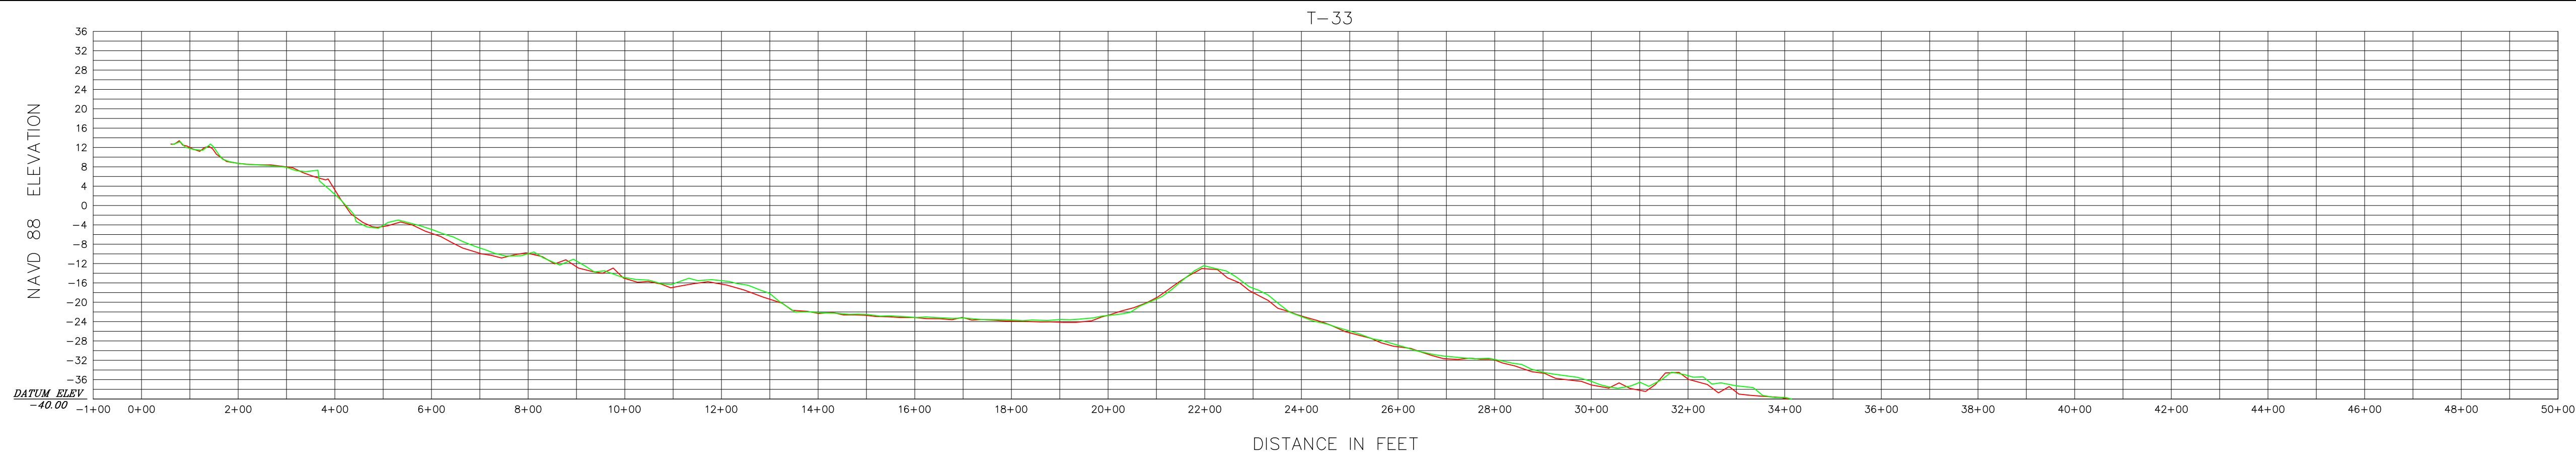

LEGEND

— NOVEMBER 2017
— NOVEMBER 2019



JOHN R. MORGAN II, PSM
FLORIDA CERTIFICATION #3520

Morgan & Eklund Inc.

PROFESSIONAL SURVEY CONSULTANTS

4909 US HIGHWAY #1
VERO BEACH, FL 32967
PHONE: (772) 388-5364
FAX: (772) 388-3165

1612 NW 2ND AVENUE
SUITE 3
BOCA RATON, FL 33432
PHONE: (954) 421-6682
FAX: (954) 421-0425

LB #4298

CERTIFICATE OF SURVEYOR - I HEREBY CERTIFY THAT THE INFORMATION SHOWN HEREON IS IN ACCORDANCE WITH A RECENT FIELD SURVEY MADE UNDER MY DIRECTION, AND THAT IT IS TRUE AND CORRECT TO THE BEST OF MY KNOWLEDGE AND BELIEF, AND MEETS THE STANDARDS OF PRACTICE AS SET FORTH BY THE FLORIDA BOARD OF PROFESSIONAL LAND SURVEYORS IN CHAPTER 61-17, FLORIDA ADMINISTRATIVE CODE, PURSUANT TO SECTION 472.027, FLORIDA STATUTES.

JOHN R. MORGAN II, PLS
PROFESSIONAL LAND SURVEYOR #3520
STATE OF FLORIDA

PROFILE VIEW (NAVD 88)
TOPOGRAPHIC AND HYDROGRAPHIC SURVEY
BROWARD COUNTY POST-DORIAN BEACH MONITORING
BROWARD COUNTY R-25 THROUGH DADE R-5
- FOR -
OLSEN ASSOCIATES, INC.

COMMISSION NO.
35657-2

SCALE
1" = 200'

DATE
11/18/2019

DRAWN BY
CAG





CHECKED BY
JRM

FIELD BOOK
PAGE NO.

SEE
COVER

DATE OF SURVEY
11/7/2019

SHEET 21 OF 51

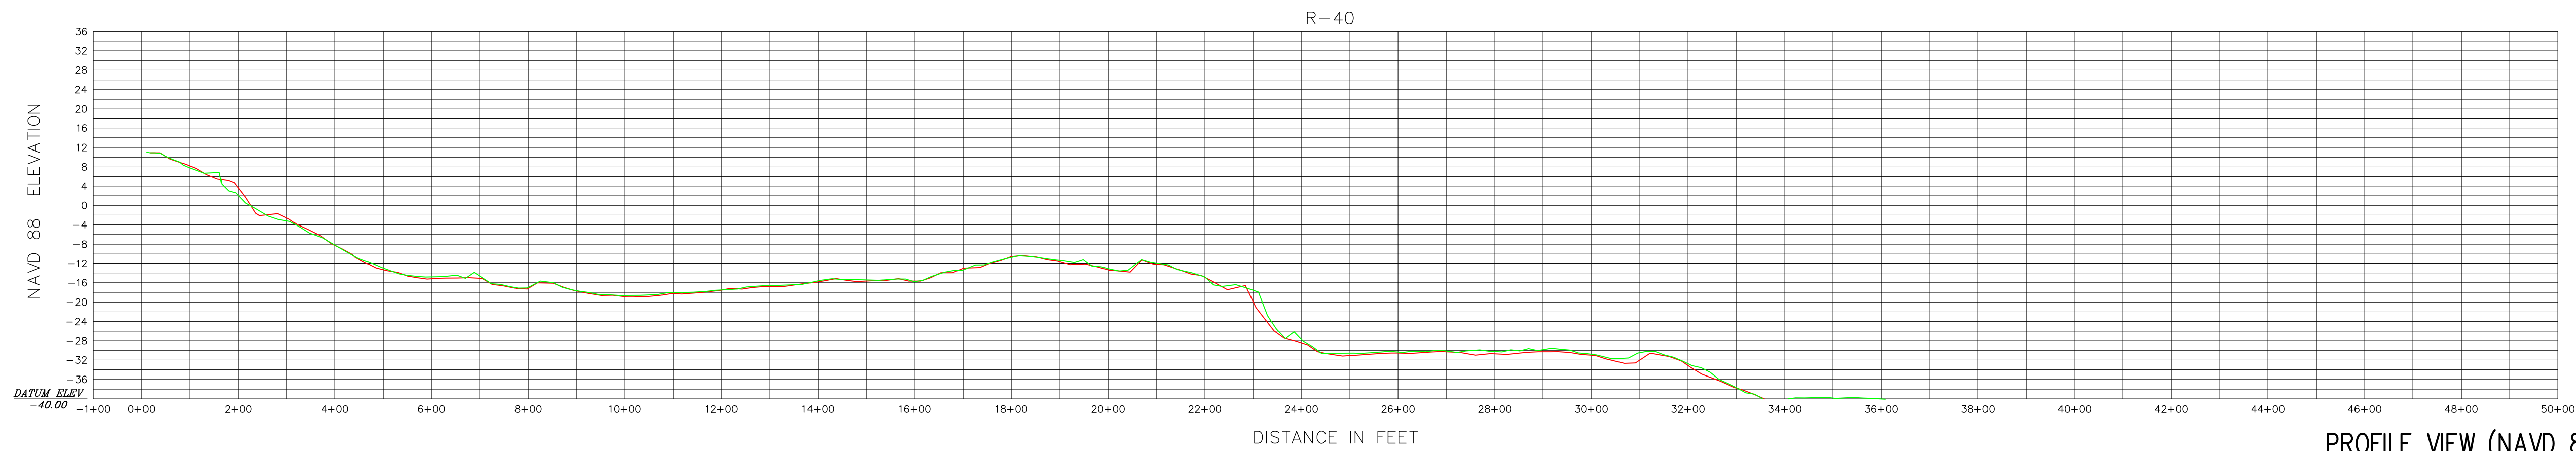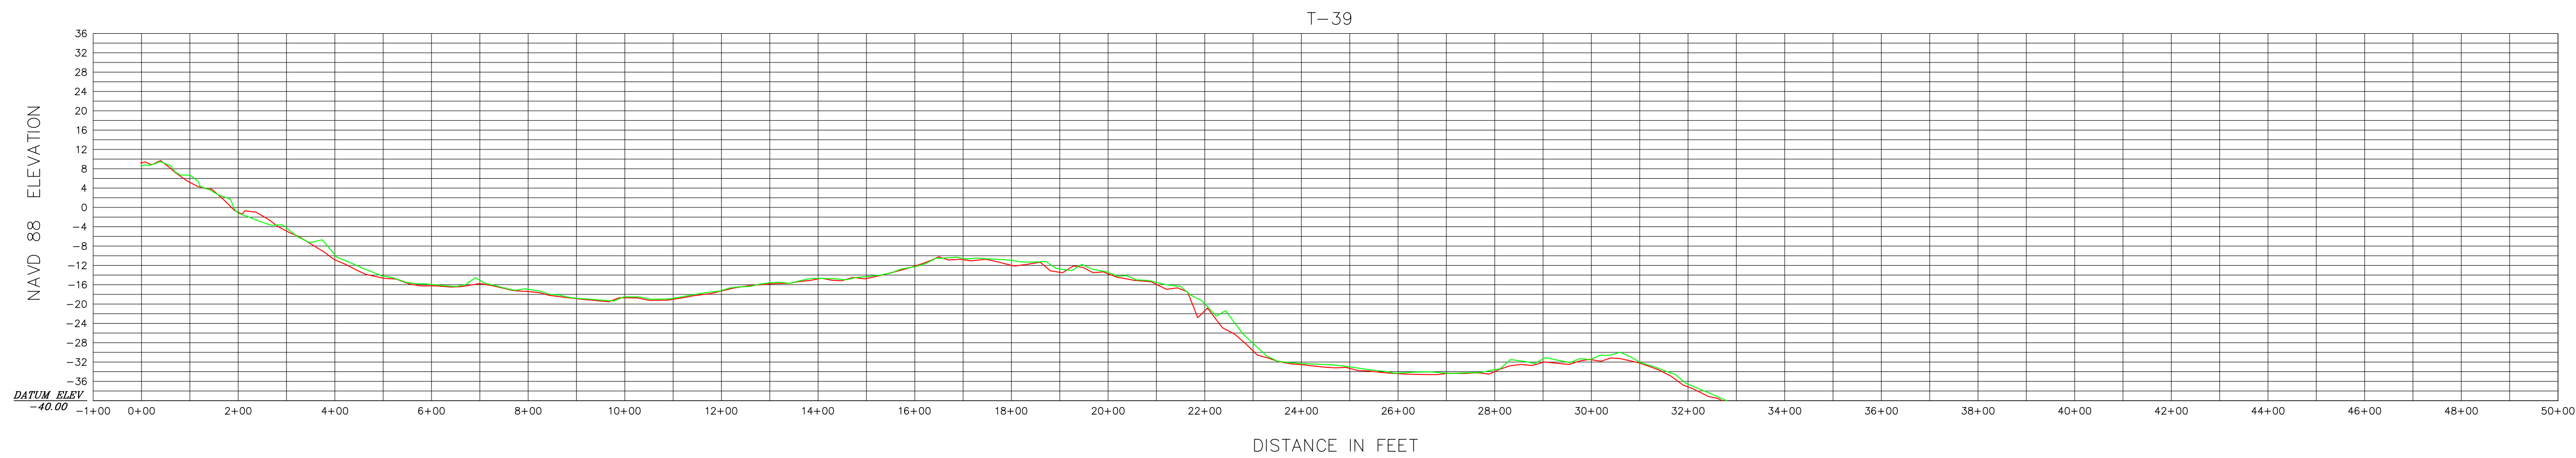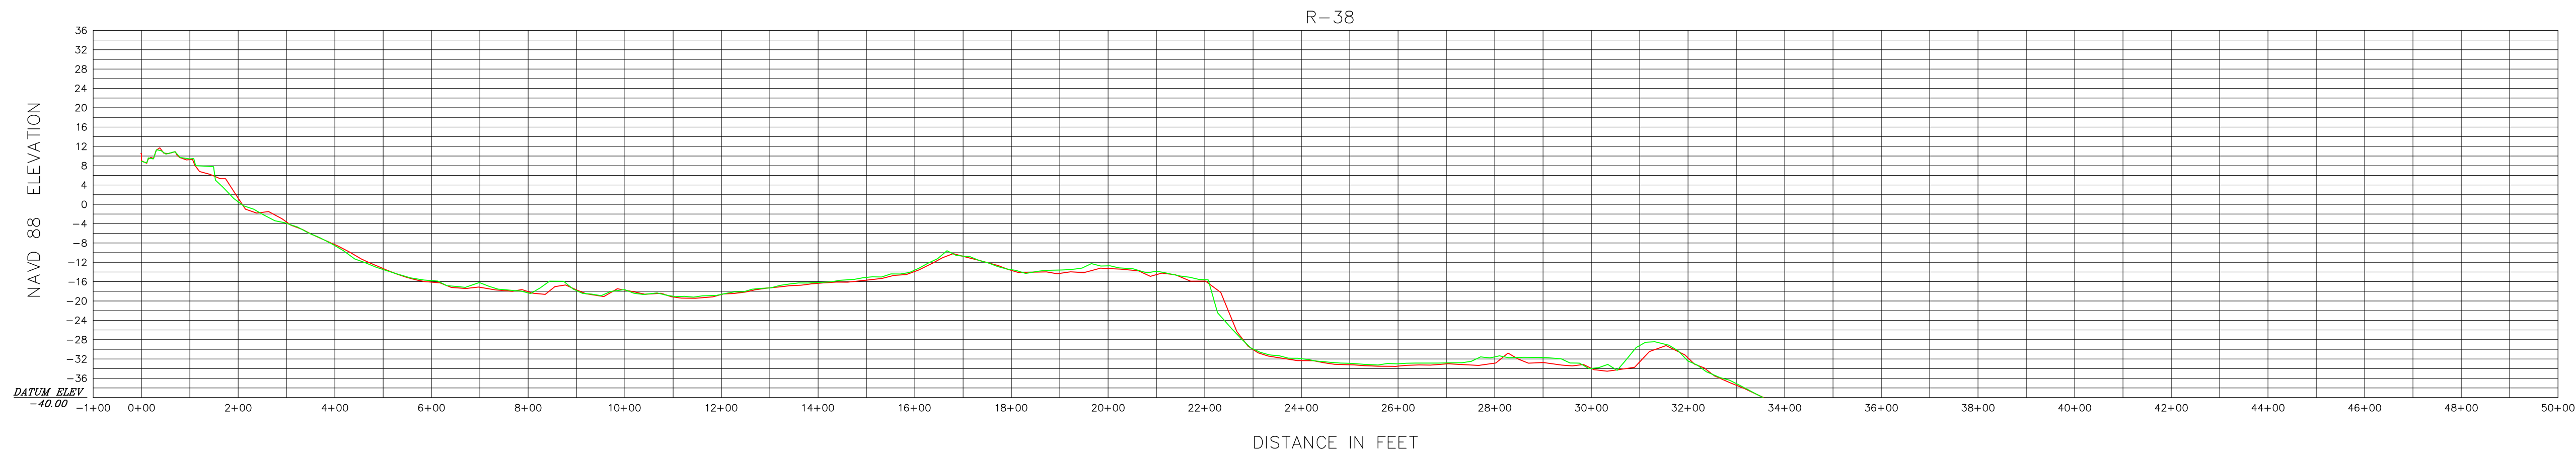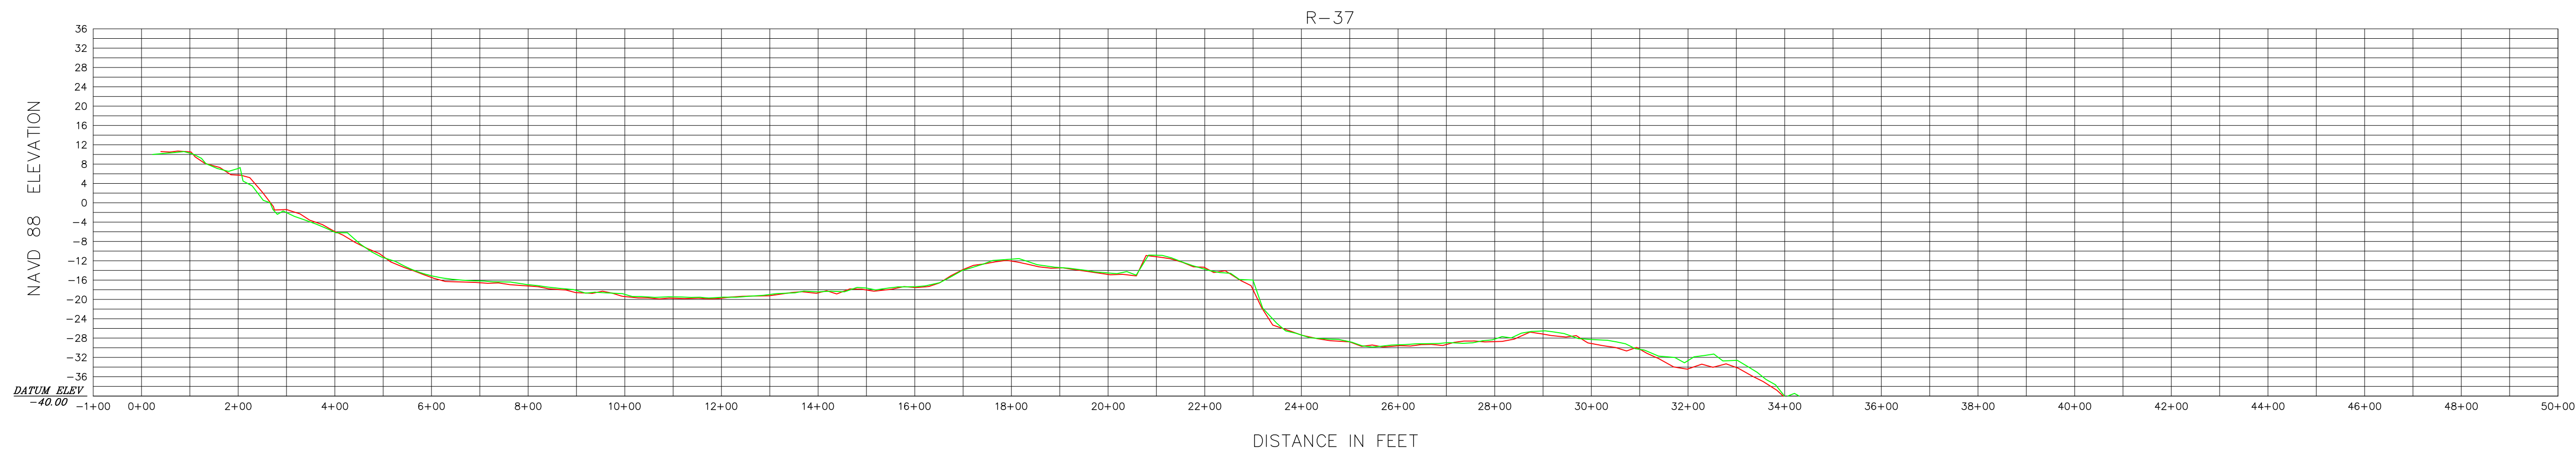

0 200' 400'
HORIZONTAL SCALE 1" = 200'
INTENDED DISPLAY SCALE

0 20' 40'
VERTICAL SCALE 1" = 20'
INTENDED DISPLAY SCALE

LEGEND
— NOVEMBER 2017
— NOVEMBER 2019



JOHN R. MORGAN II, PSM
FLORIDA CERTIFICATION #3520

Morgan & Eklund Inc.

PROFESSIONAL SURVEY CONSULTANTS

4909 US HIGHWAY #1
VERO BEACH, FL 32967
PHONE: (772) 388-5364
FAX: (772) 388-3165

1612 NW 2ND AVENUE
SUITE 3
BOCA RATON, FL 33432
PHONE: (954) 421-6682
FAX: (954) 421-0425

LB #4298

CERTIFICATE OF SURVEYOR - I HEREBY CERTIFY THAT THE INFORMATION SHOWN HEREON IS IN ACCORDANCE WITH A RECENT FIELD SURVEY MADE UNDER MY DIRECTION, AND THAT IT IS TRUE AND CORRECT TO THE BEST OF MY KNOWLEDGE AND BELIEF, AND MEETS THE STANDARDS OF PRACTICE AS SET FORTH BY THE FLORIDA BOARD OF PROFESSIONAL LAND SURVEYORS IN CHAPTER 32-17, FLORIDA ADMINISTRATIVE CODE, PURSUANT TO SECTION 472.027, FLORIDA STATUTES.

JOHN R. MORGAN II, PLS
PROFESSIONAL LAND SURVEYOR #3520
STATE OF FLORIDA

PROFILE VIEW (NAVD 88)
TOPOGRAPHIC AND HYDROGRAPHIC SURVEY
BROWARD COUNTY POST-DORIAN BEACH MONITORING
BROWARD COUNTY R-25 THROUGH DADE R-5
- FOR -
OLSEN ASSOCIATES, INC.

COMMISSION NO.
35657-2

SCALE
1" = 200'

DATE
11/18/2019

DRAWN BY
CAG





CHECKED BY
JRM

FIELD BOOK
PAGE NO.

SEE
COVER

DATE OF SURVEY
11/7/2019

SHEET 22 OF 51

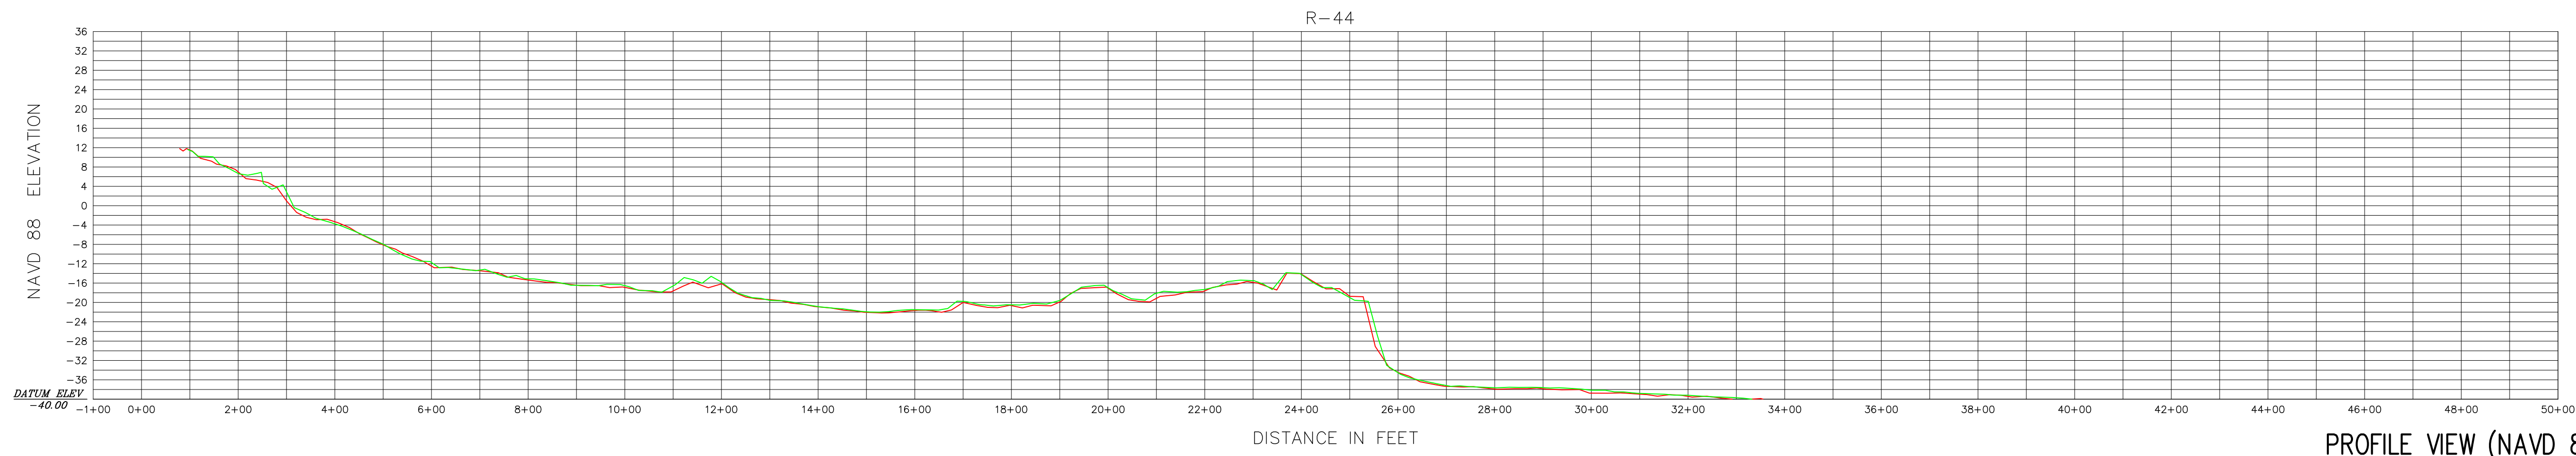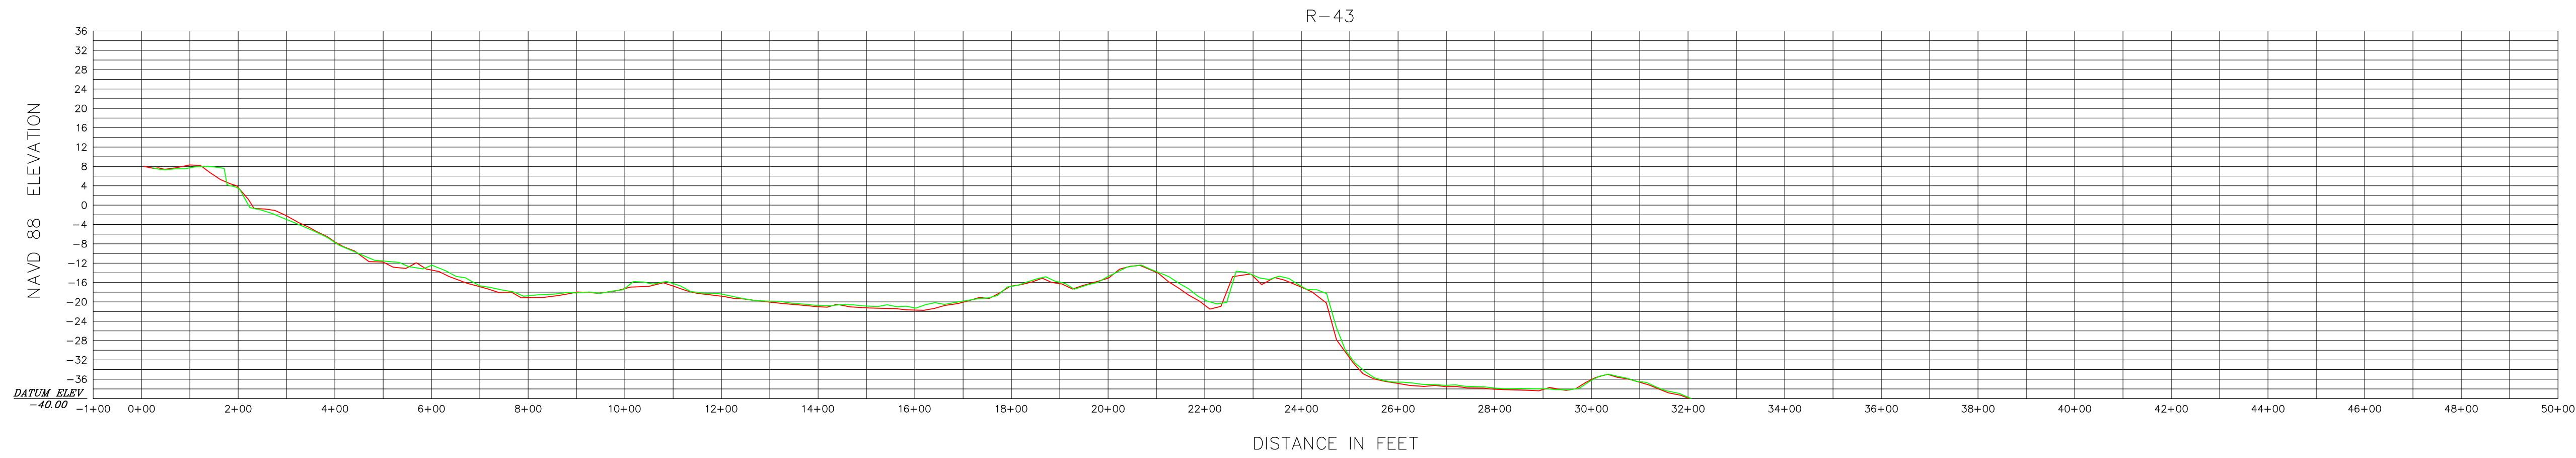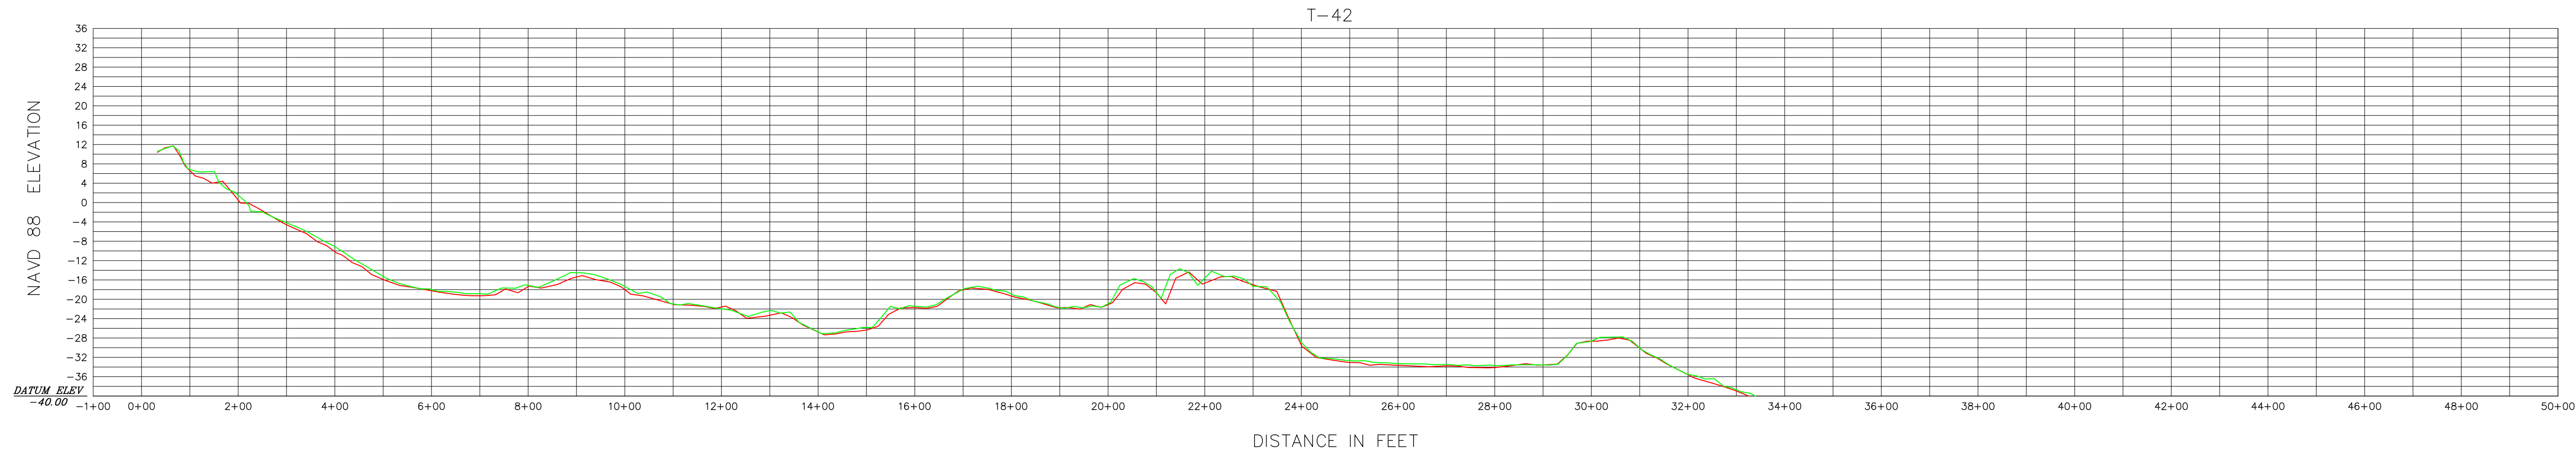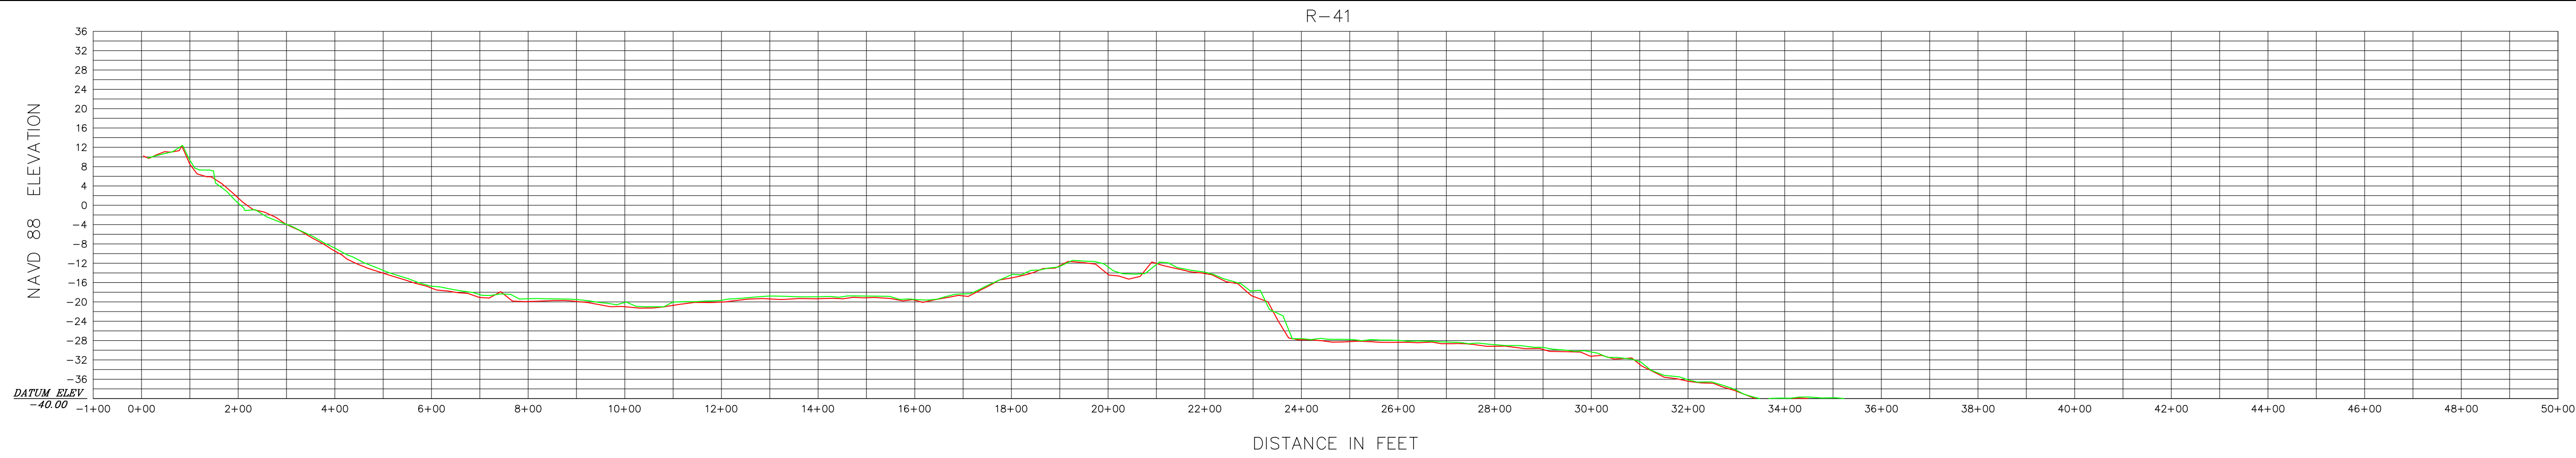

0 200' 400'

HORIZONTAL SCALE 1" = 200'

INTENDED DISPLAY SCALE

0 20' 40'

VERTICAL SCALE 1" = 20'

INTENDED DISPLAY SCALE

LEGEND

— NOVEMBER 2017

— NOVEMBER 2019



JOHN R. MORGAN II, PSM

FLORIDA CERTIFICATION #3520

Morgan & Eklund Inc.

PROFESSIONAL SURVEY CONSULTANTS

4909 US HIGHWAY #1

VERO BEACH, FL 32967

PHONE: (772) 388-5364

FAX: (772) 388-3165

1612 NW 2ND AVENUE

SUITE 3

BOCA RATON, FL 33432

PHONE: (954) 421-0682

FAX: (954) 421-0425

LB #4298

CERTIFICATE OF SURVEYOR - I HEREBY CERTIFY THAT THE INFORMATION SHOWN HEREON IS IN ACCORDANCE WITH A RECENT FIELD SURVEY MADE UNDER MY DIRECTION, AND THAT IT IS TRUE AND CORRECT TO THE BEST OF MY KNOWLEDGE AND BELIEF, AND MEETS THE STANDARDS OF PRACTICE AS SET FORTH BY THE FLORIDA BOARD OF PROFESSIONAL LAND SURVEYORS IN CHAPTER 34-17, FLORIDA ADMINISTRATIVE CODE, PURSUANT TO SECTION 472.027, FLORIDA STATUTES.

JOHN R. MORGAN II, PLS

PROFESSIONAL LAND SURVEYOR #3520

STATE OF FLORIDA

PROFILE VIEW (NAVD 88)

TOPOGRAPHIC AND HYDROGRAPHIC SURVEY

BROWARD COUNTY POST-DORIAN BEACH MONITORING

BROWARD COUNTY R-25 THROUGH DADE R-5

- FOR -

OLSEN ASSOCIATES, INC.

COMMISSION NO.

35657-2

SCALE

1" = 200'

DATE

11/18/2019

DRAWN BY

CAG

CHECKED BY

JRM

FIELD BOOK

PAGE NO.





SEE

COVER

DATE OF SURVEY

11/7/2019

SHEET 23 OF 51

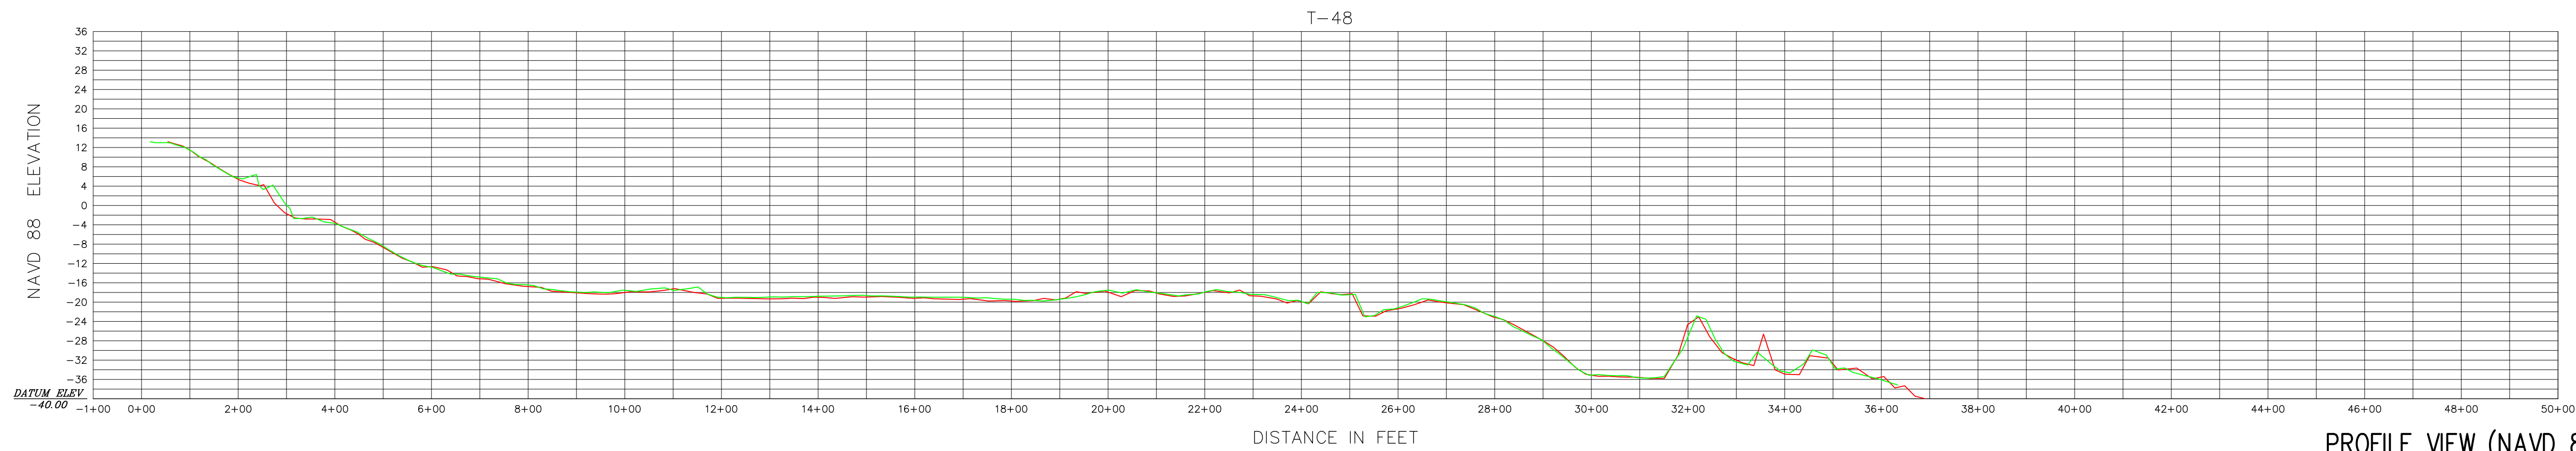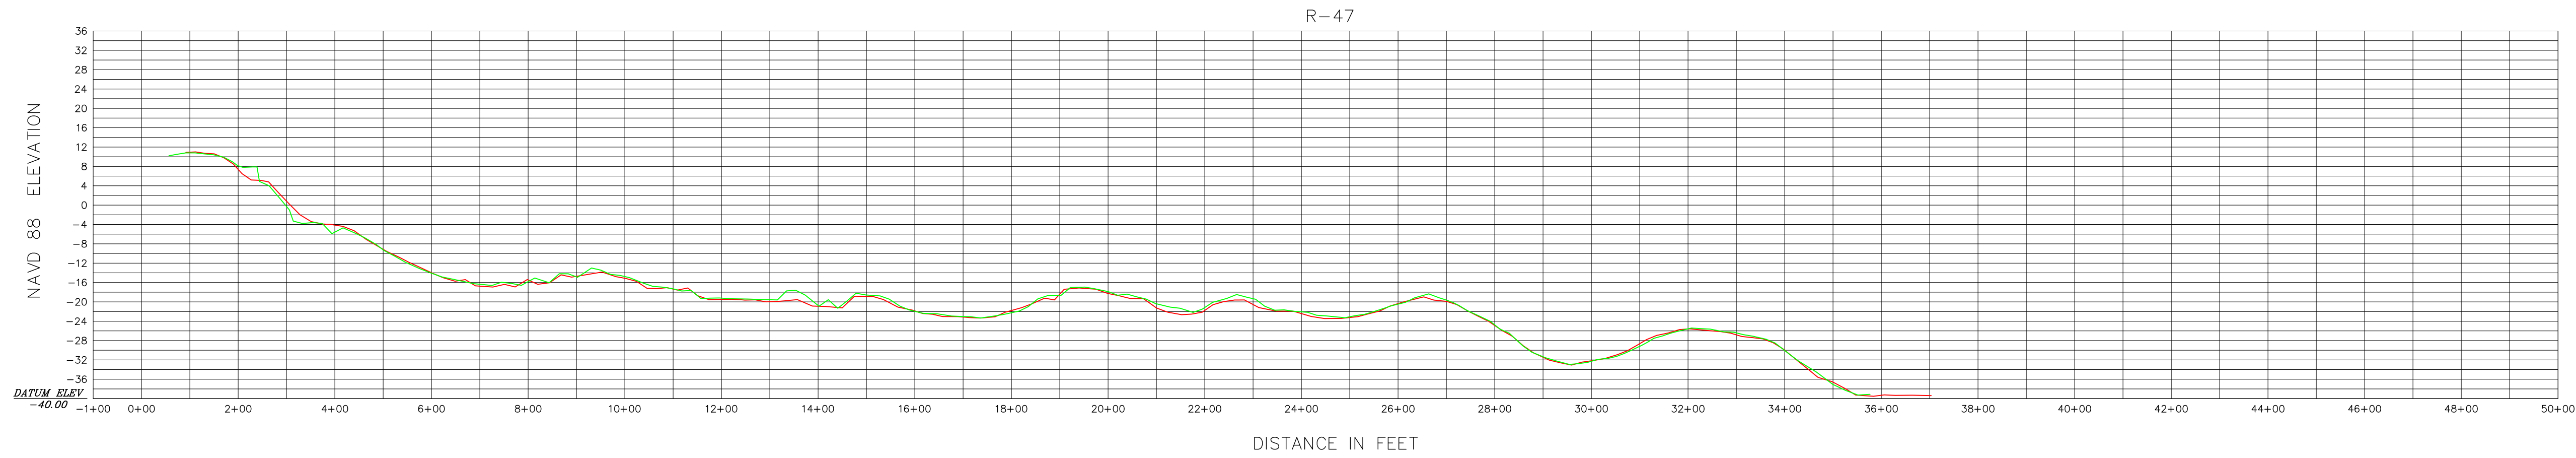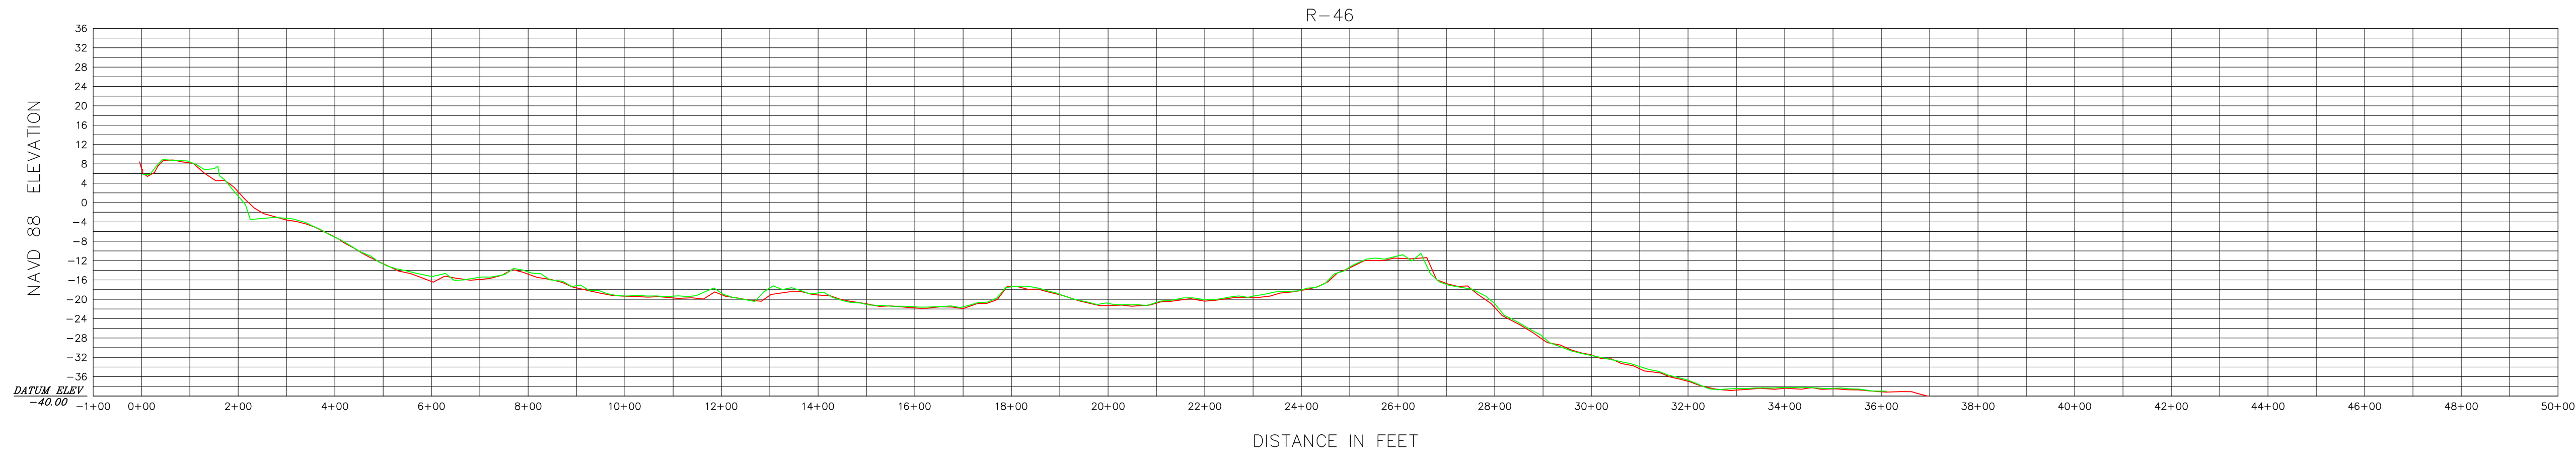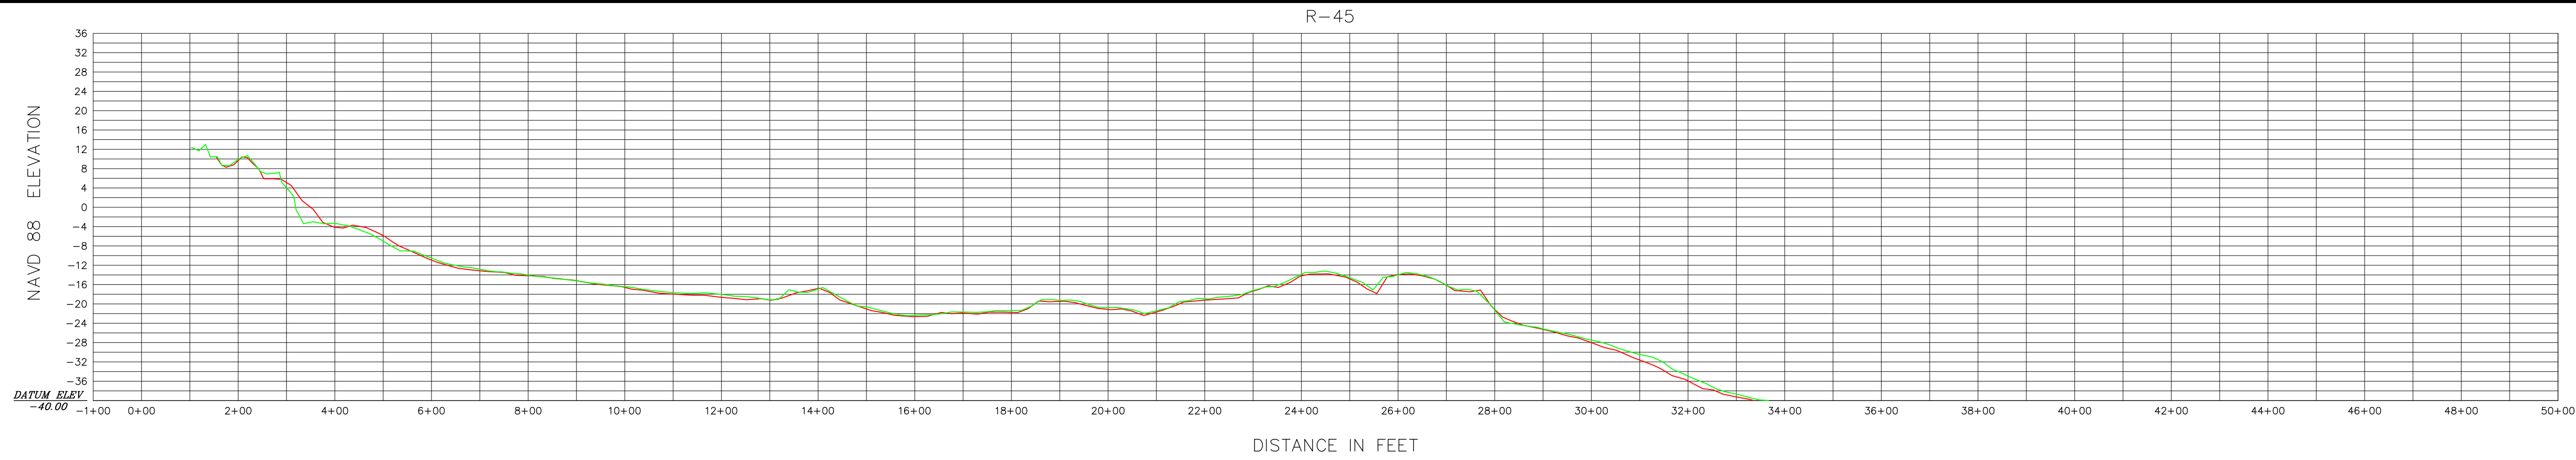

HORIZONTAL SCALE 1" = 200'
INTENDED DISPLAY SCALE

VERTICAL SCALE 1" = 20'
INTENDED DISPLAY SCALE

LEGEND
— NOVEMBER 2017
— NOVEMBER 2019



JOHN R. MORGAN II, PSM
FLORIDA CERTIFICATION #3520

Morgan & Eklund Inc.

PROFESSIONAL SURVEY CONSULTANTS

4909 US HIGHWAY #1
VERO BEACH, FL 32967
PHONE: (772) 388-5364
FAX: (772) 388-3165

1612 NW 2ND AVENUE
SUITE 3
BOCA RATON, FL 33432
PHONE: (954) 421-6682
FAX: (954) 421-0425

LB #4298

CERTIFICATE OF SURVEYOR - I HEREBY CERTIFY THAT THE INFORMATION SHOWN HEREON IS IN ACCORDANCE WITH A RECENT FIELD SURVEY MADE UNDER MY DIRECTION, AND THAT IT IS TRUE AND CORRECT TO THE BEST OF MY KNOWLEDGE AND BELIEF, AND MEETS THE STANDARDS OF PRACTICE AS SET FORTH BY THE FLORIDA BOARD OF PROFESSIONAL LAND SURVEYORS IN CHAPTER 6J-17, FLORIDA ADMINISTRATIVE CODE, PURSUANT TO SECTION 472.027, FLORIDA STATUTES.

JOHN R. MORGAN II, PLS
PROFESSIONAL LAND SURVEYOR #3520
STATE OF FLORIDA

PROFILE VIEW (NAVD 88)
TOPOGRAPHIC AND HYDROGRAPHIC SURVEY
BROWARD COUNTY POST-DORIAN BEACH MONITORING
BROWARD COUNTY R-25 THROUGH DADE R-5
- FOR -
OLSEN ASSOCIATES, INC.

COMMISSION NO.
35657-2

SCALE
1" = 200'

DATE
11/18/2019





DRAWN BY
CAG

CHECKED BY
JRM

FIELD BOOK
PAGE NO.
SEE
COVER

DATE OF SURVEY
11/7/2019

SHEET 24 OF 51

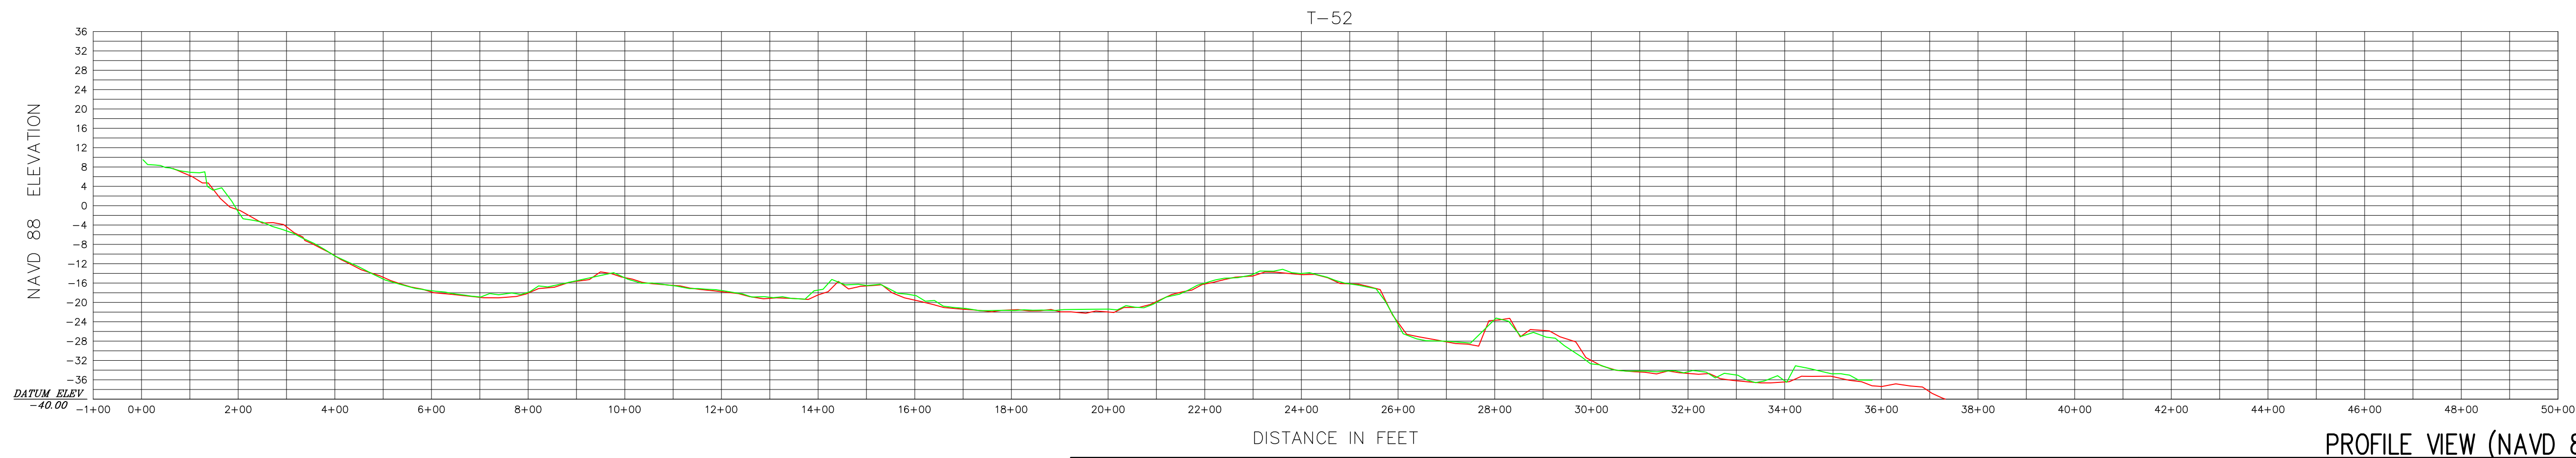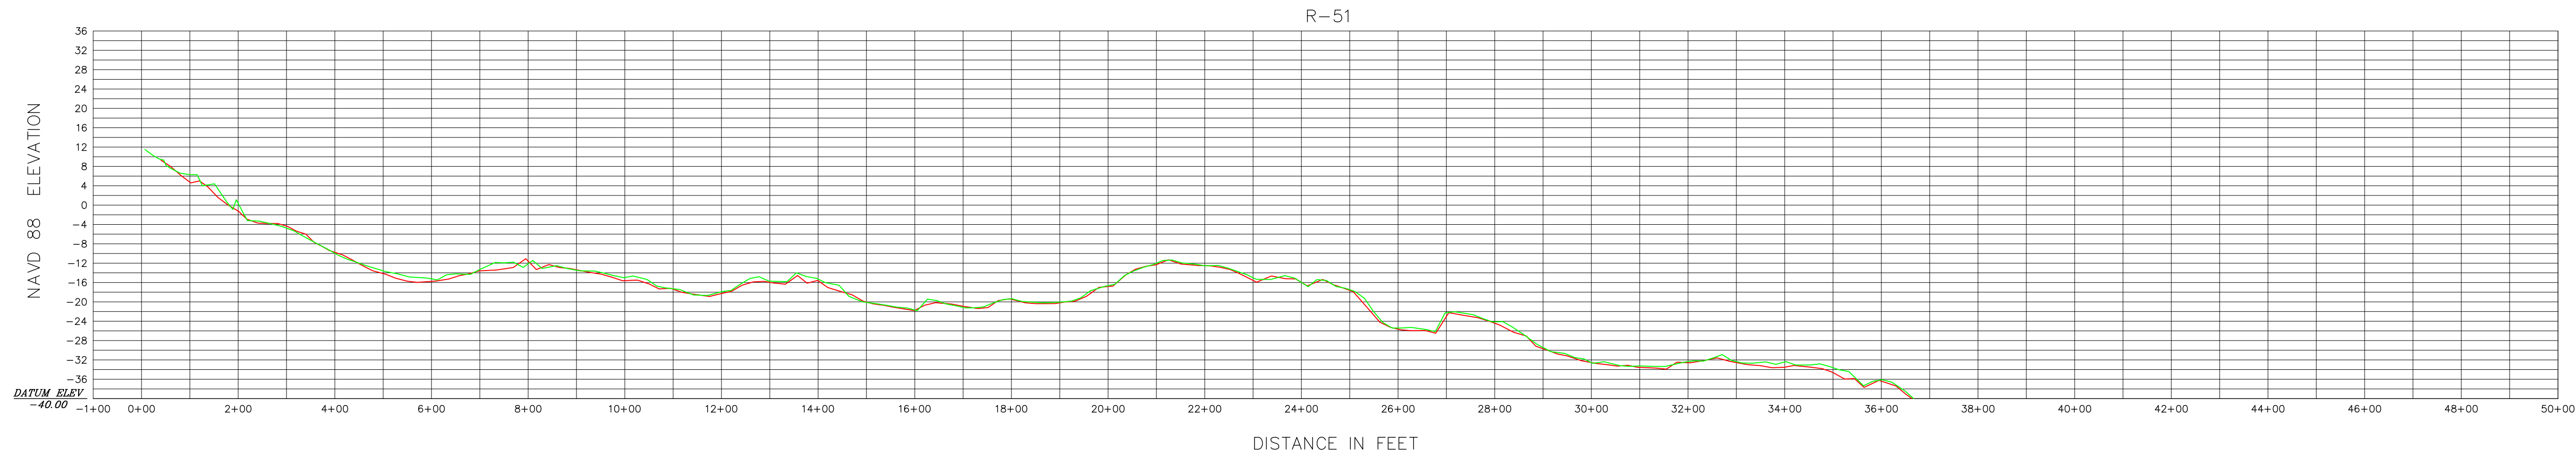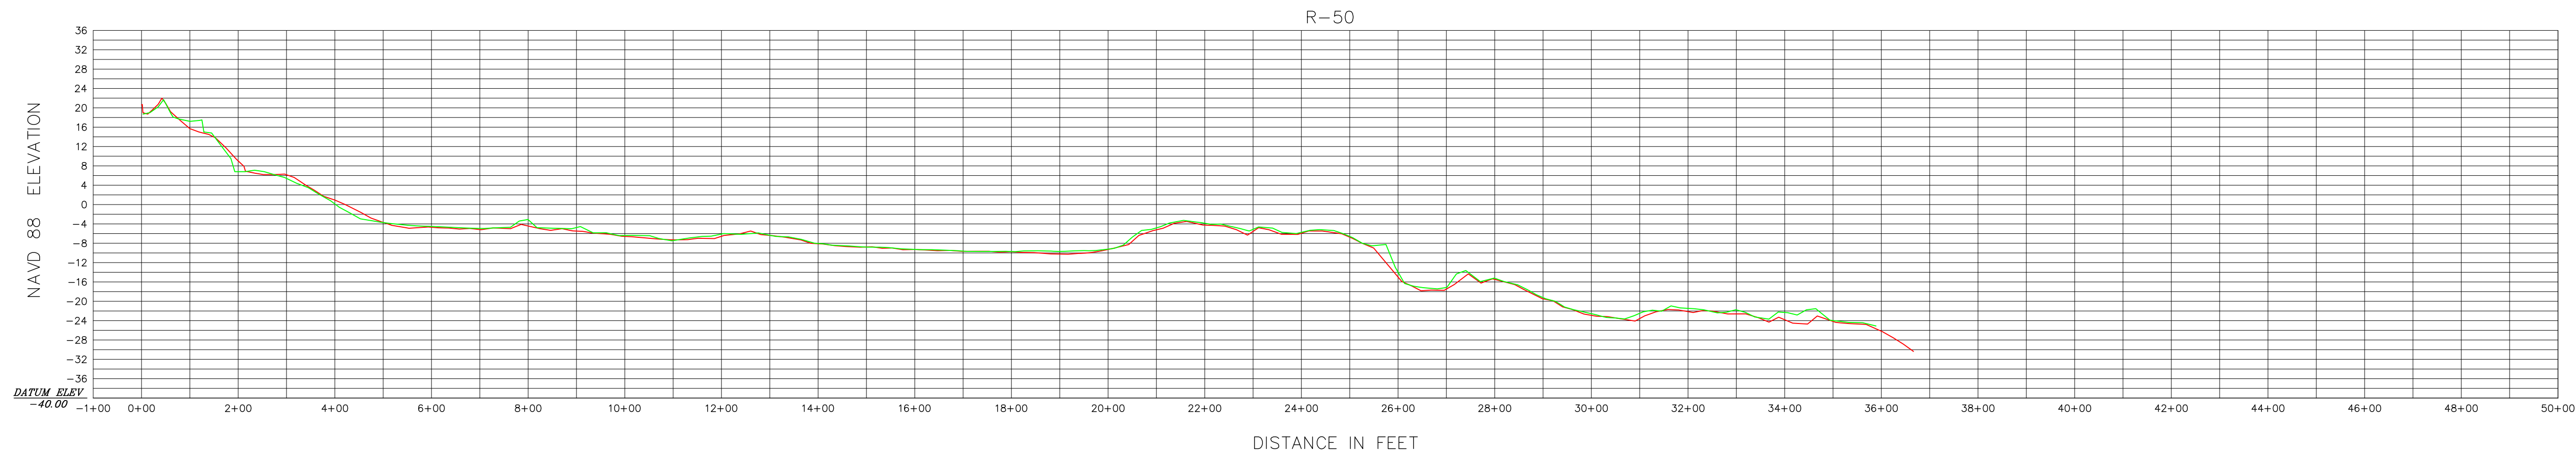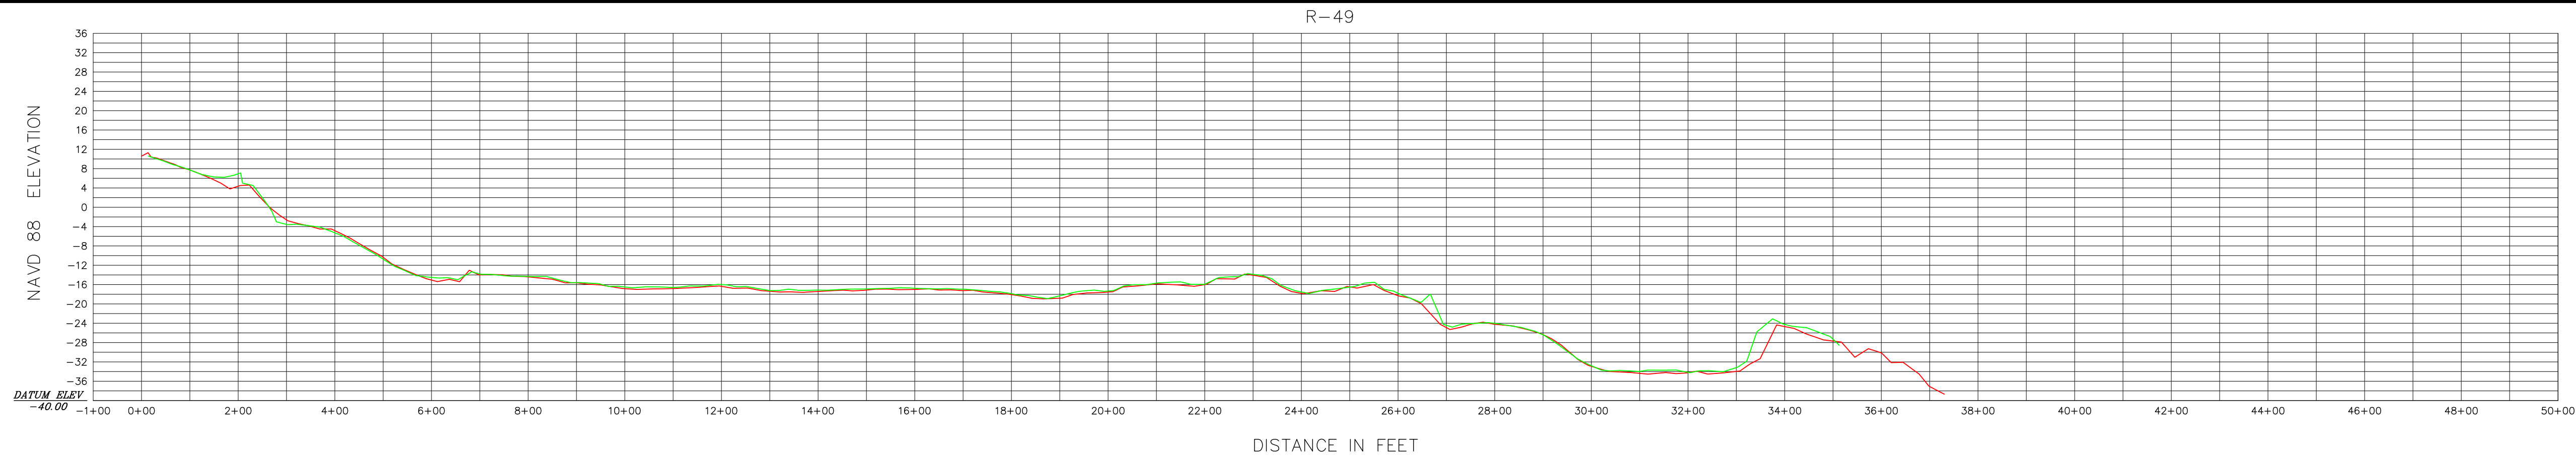

HORIZONTAL SCALE 1" = 200'
INTENDED DISPLAY SCALE

VERTICAL SCALE 1" = 20'
INTENDED DISPLAY SCALE

LEGEND
— NOVEMBER 2017
— NOVEMBER 2019



JOHN R. MORGAN II, PSM
FLORIDA CERTIFICATION #3520

Morgan & Eklund Inc.

PROFESSIONAL SURVEY CONSULTANTS

4909 US HIGHWAY #1
VERO BEACH, FL 32967
PHONE: (772) 388-5364
FAX: (772) 388-3165

1612 NW 2ND AVENUE
SUITE 3
BOCA RATON, FL 33432
PHONE: (954) 421-6682
FAX: (954) 421-0425

LB #4298

CERTIFICATE OF SURVEYOR - I HEREBY CERTIFY THAT THE INFORMATION SHOWN HEREON IS IN ACCORDANCE WITH A RECENT FIELD SURVEY MADE UNDER MY DIRECTION, AND THAT IT IS TRUE AND CORRECT TO THE BEST OF MY KNOWLEDGE AND BELIEF, AND MEETS THE STANDARDS OF PRACTICE AS SET FORTH BY THE FLORIDA BOARD OF PROFESSIONAL LAND SURVEYORS IN CHAPTER 31-17, FLORIDA ADMINISTRATIVE CODE, PURSUANT TO SECTION 472.027, FLORIDA STATUTES.

JOHN R. MORGAN II, PLS
PROFESSIONAL LAND SURVEYOR #3520
STATE OF FLORIDA

PROFILE VIEW (NAVD 88)
TOPOGRAPHIC AND HYDROGRAPHIC SURVEY
BROWARD COUNTY POST-DORIAN BEACH MONITORING
BROWARD COUNTY R-25 THROUGH DADE R-5
- FOR -
OLSEN ASSOCIATES, INC.





DRAWN BY
CAG

CHECKED BY
JRM

FIELD BOOK
PAGE NO. COVER

DATE OF SURVEY
11/7/2019

COMMISSION NO.
35657-2
SCALE
1" = 200'
DATE
11/18/2019
SHEET 25 OF 51

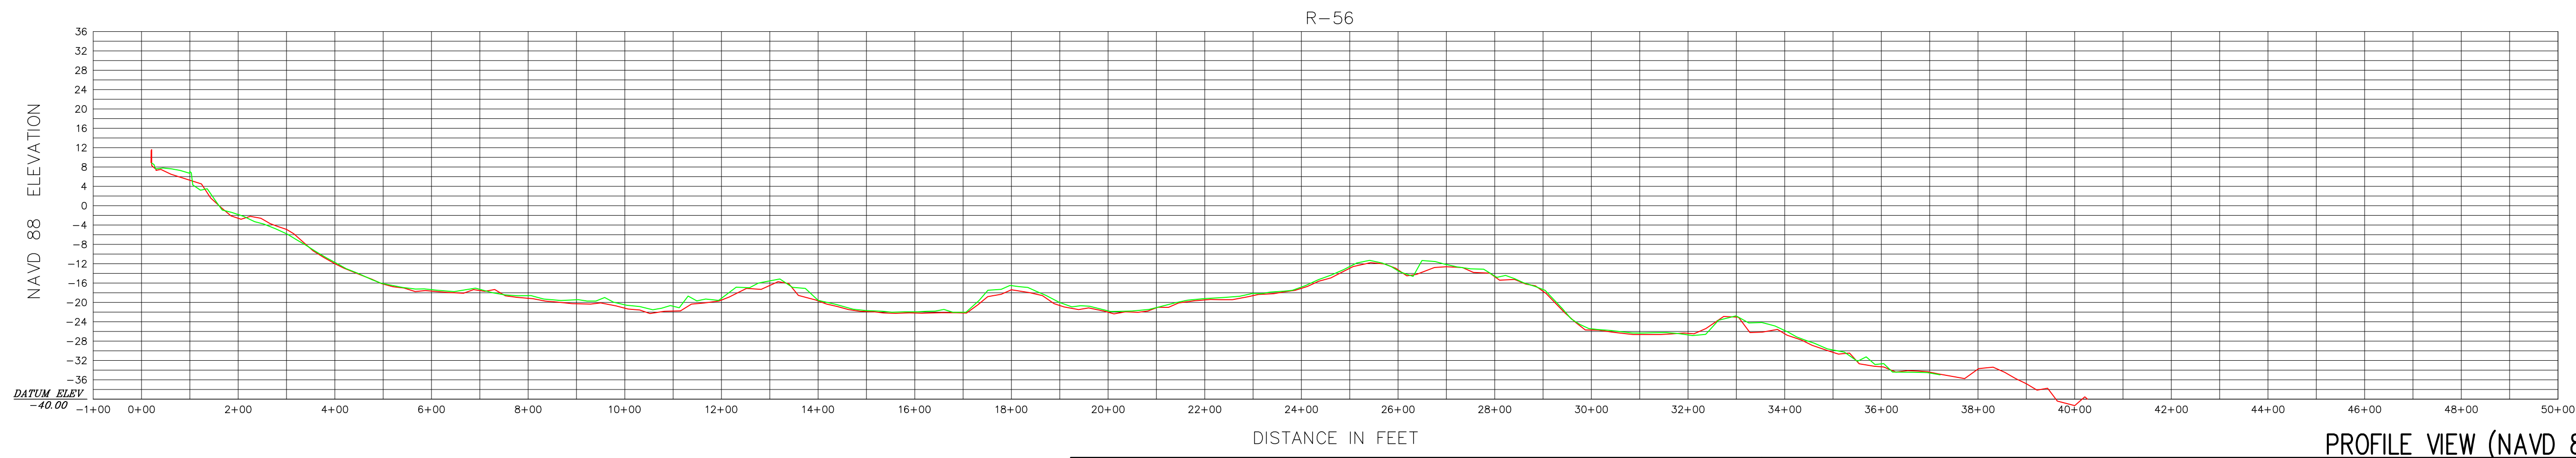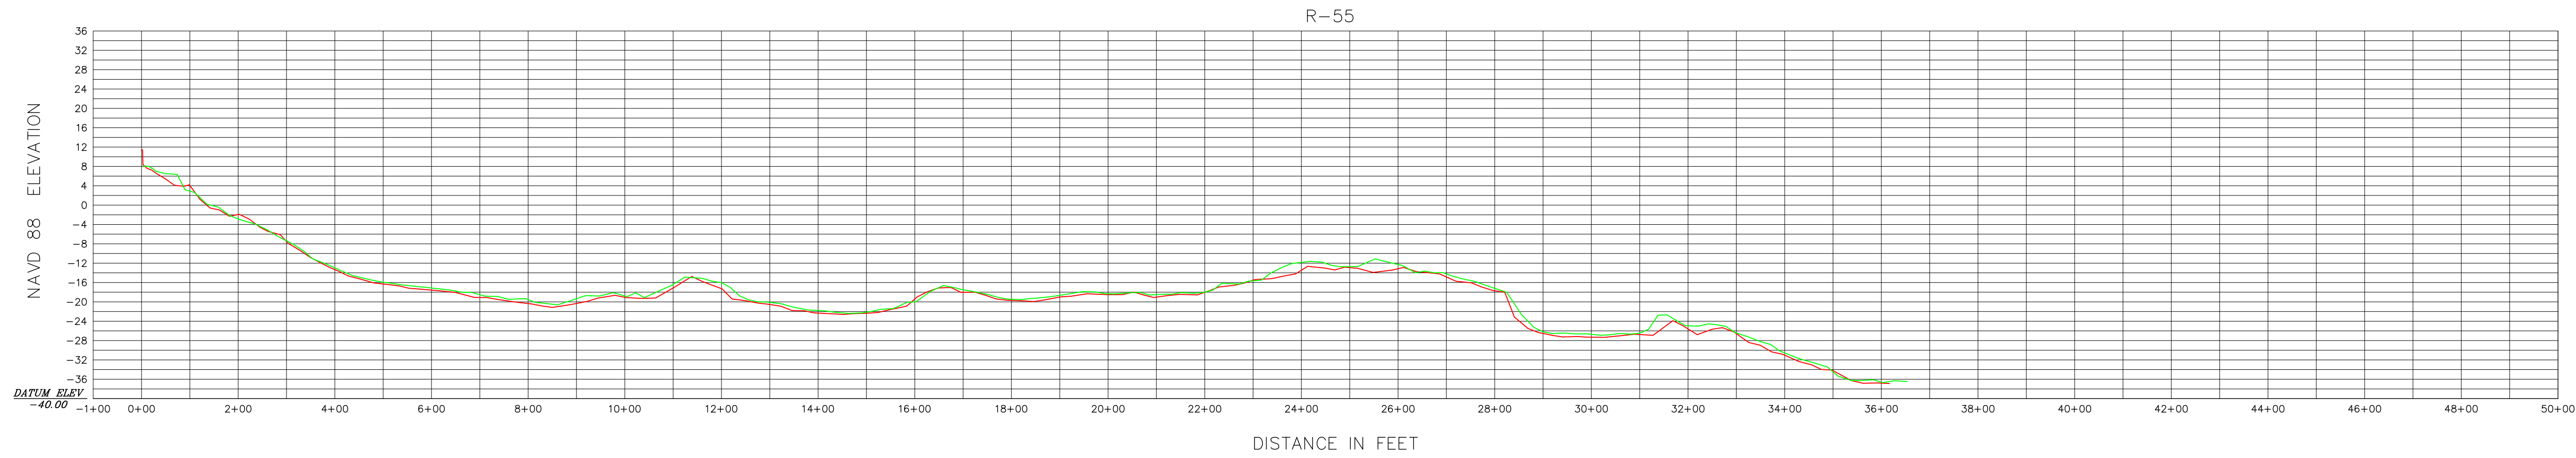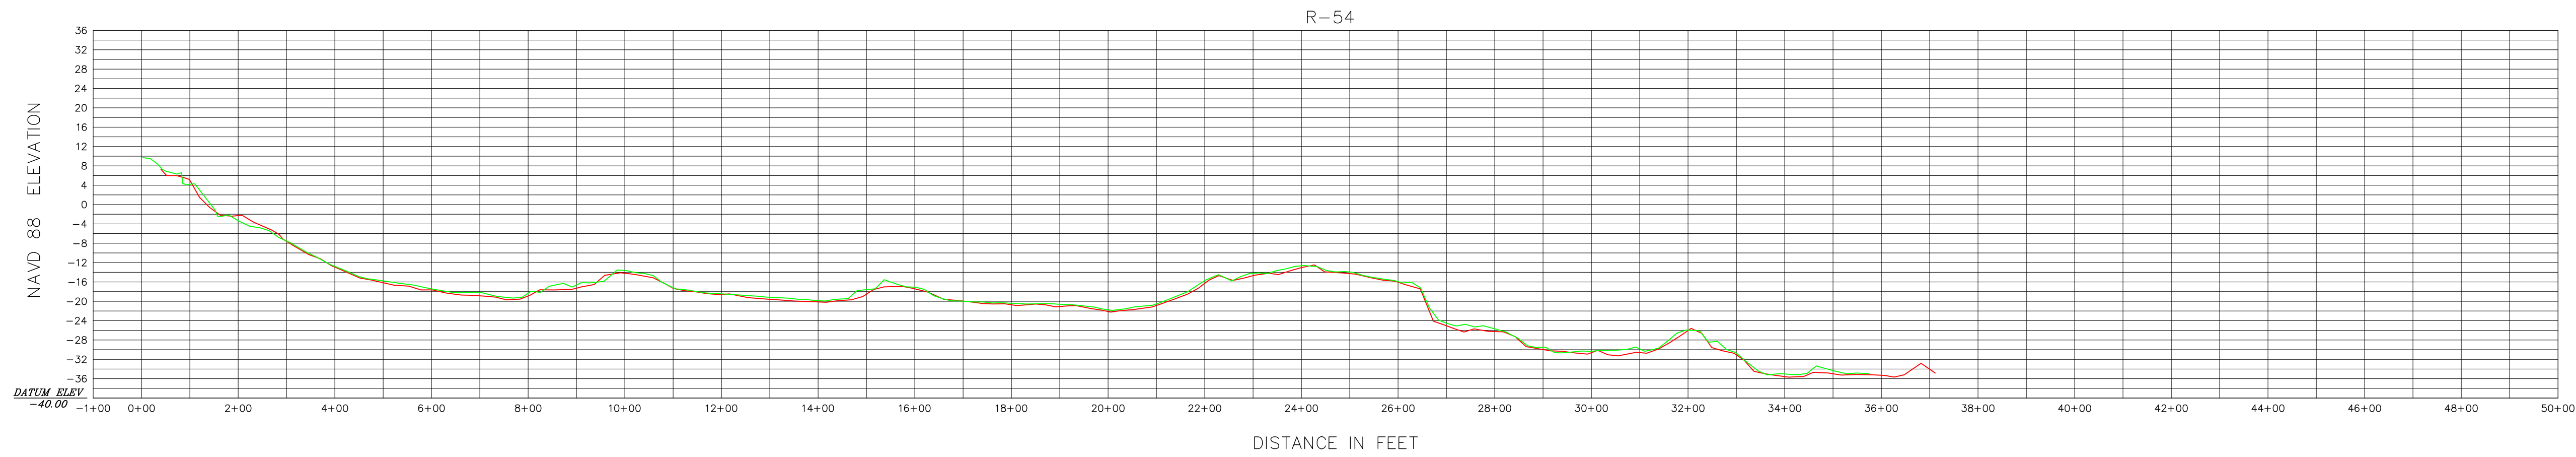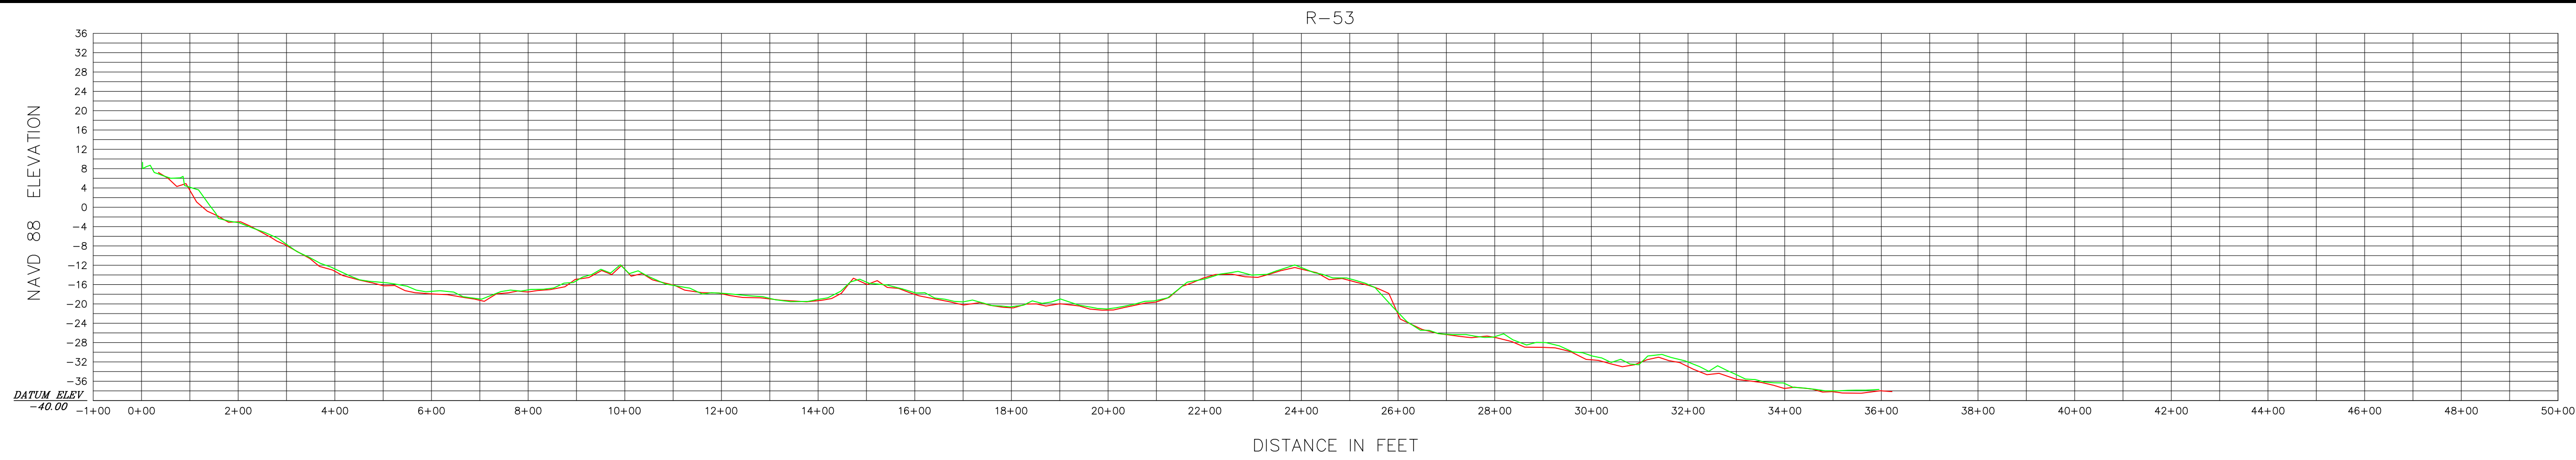

HORIZONTAL SCALE 1" = 200'
INTENDED DISPLAY SCALE

VERTICAL SCALE 1" = 20'
INTENDED DISPLAY SCALE

LEGEND
— NOVEMBER 2017
— NOVEMBER 2019



JOHN R. MORGAN II, PSM
FLORIDA CERTIFICATION #3520

Morgan & Eklund Inc.

PROFESSIONAL SURVEY CONSULTANTS

4909 US HIGHWAY #1
VERO BEACH, FL 32967
PHONE: (772) 388-5364
FAX: (772) 388-3165

1612 NW 2ND AVENUE
SUITE 3
BOCA RATON, FL 33432
PHONE: (954) 421-6682
FAX: (954) 421-0425

LB #4298

CERTIFICATE OF SURVEYOR - I HEREBY CERTIFY THAT THE INFORMATION SHOWN HEREON IS IN ACCORDANCE WITH A RECENT FIELD SURVEY MADE UNDER MY DIRECTION, AND THAT IT IS TRUE AND CORRECT TO THE BEST OF MY KNOWLEDGE AND BELIEF, AND MEETS THE STANDARDS OF PRACTICE AS SET FORTH BY THE FLORIDA BOARD OF PROFESSIONAL LAND SURVEYORS IN CHAPTER 34-17, FLORIDA ADMINISTRATIVE CODE, PURSUANT TO SECTION 472.027, FLORIDA STATUTES.

JOHN R. MORGAN II, PLS
PROFESSIONAL LAND SURVEYOR #3520
STATE OF FLORIDA

PROFILE VIEW (NAVD 88)
TOPOGRAPHIC AND HYDROGRAPHIC SURVEY
BROWARD COUNTY POST-DORIAN BEACH MONITORING
BROWARD COUNTY R-25 THROUGH DADE R-5
- FOR -
OLSEN ASSOCIATES, INC.

COMMISSION NO.
35657-2

SCALE
1" = 200'

DATE
11/18/2019





DRAWN BY
CAG

CHECKED BY
JRM

FIELD BOOK
PAGE NO. COVER

DATE OF SURVEY
11/7/2019

SHEET 26 OF 51

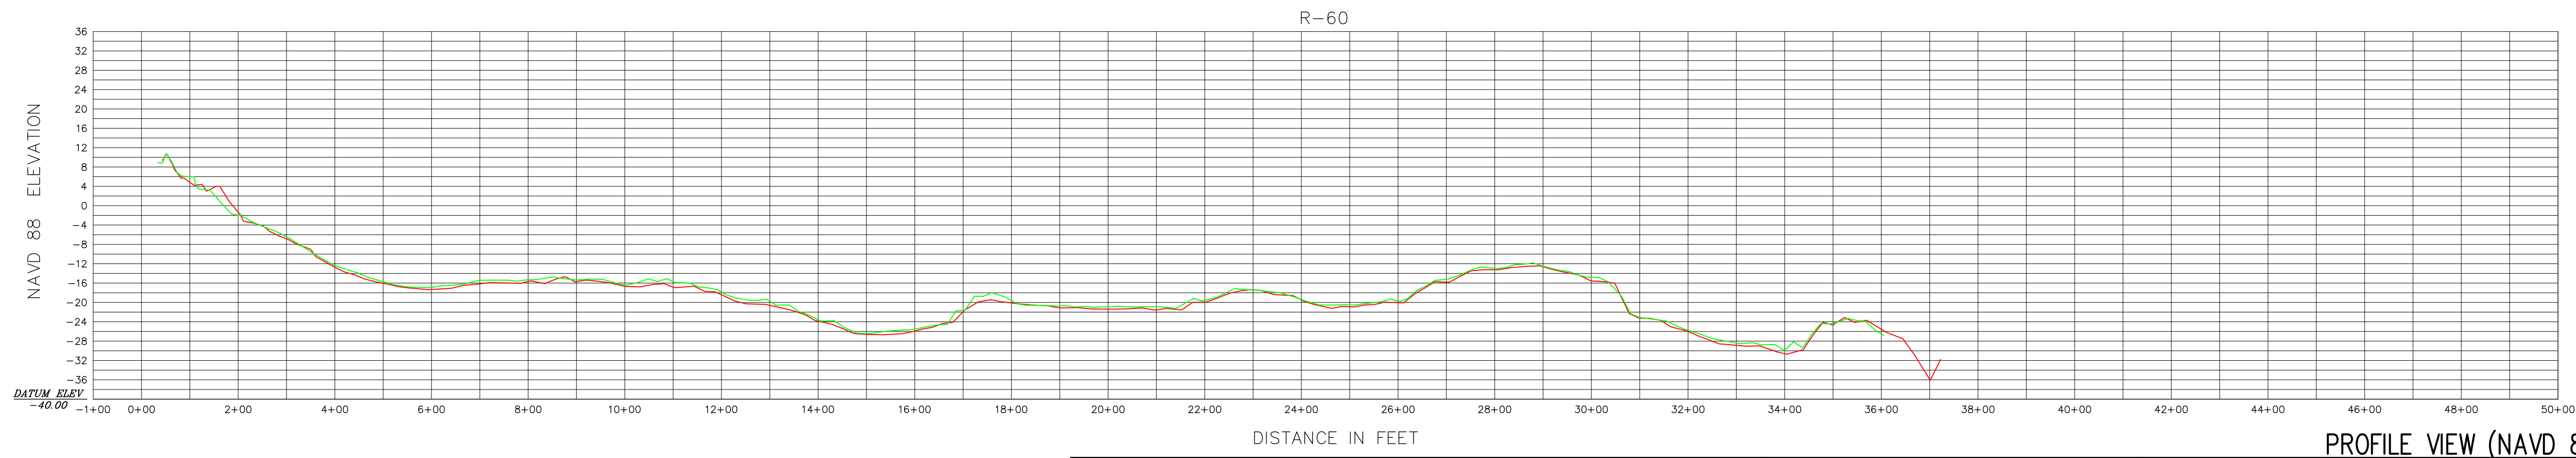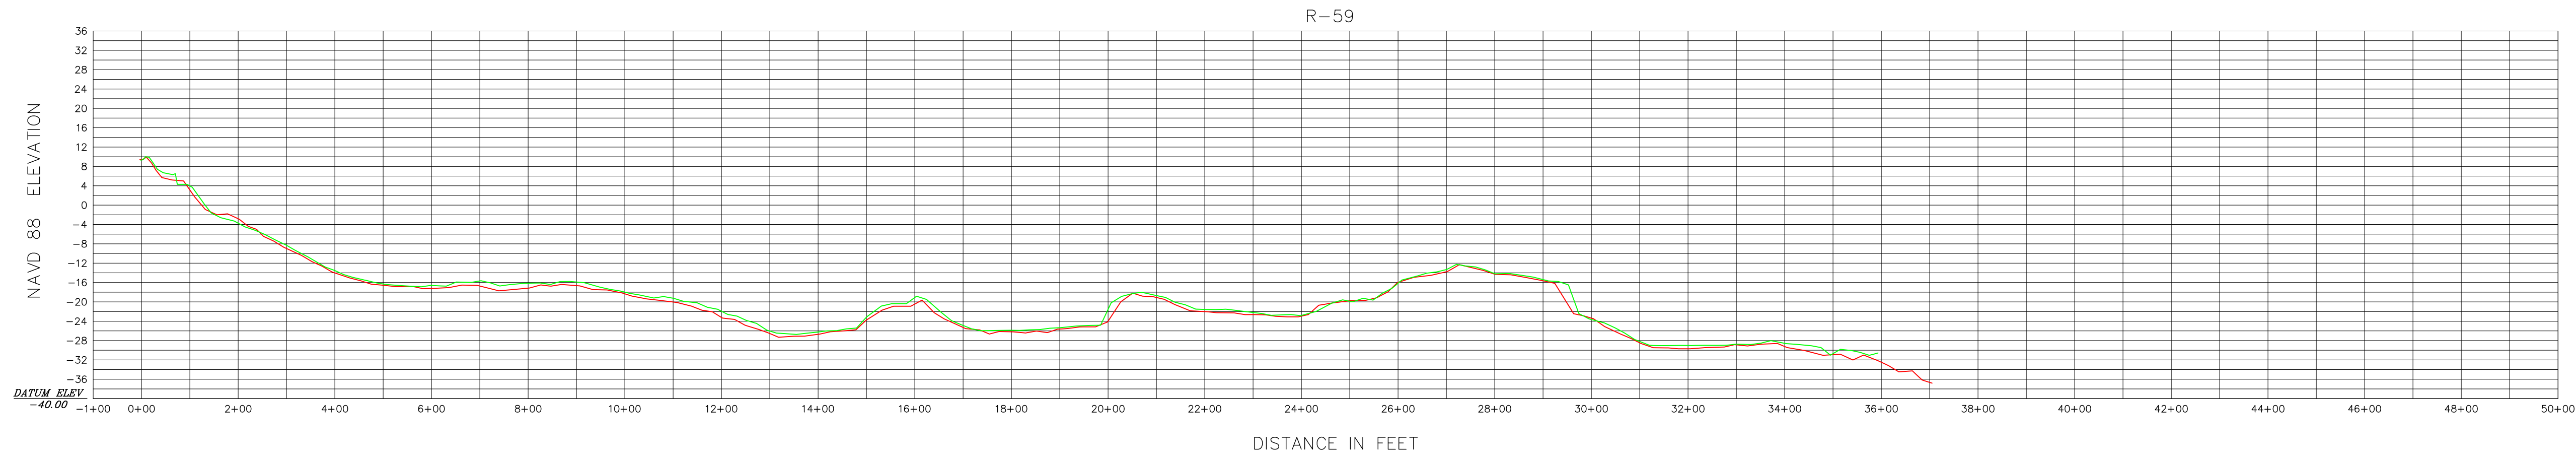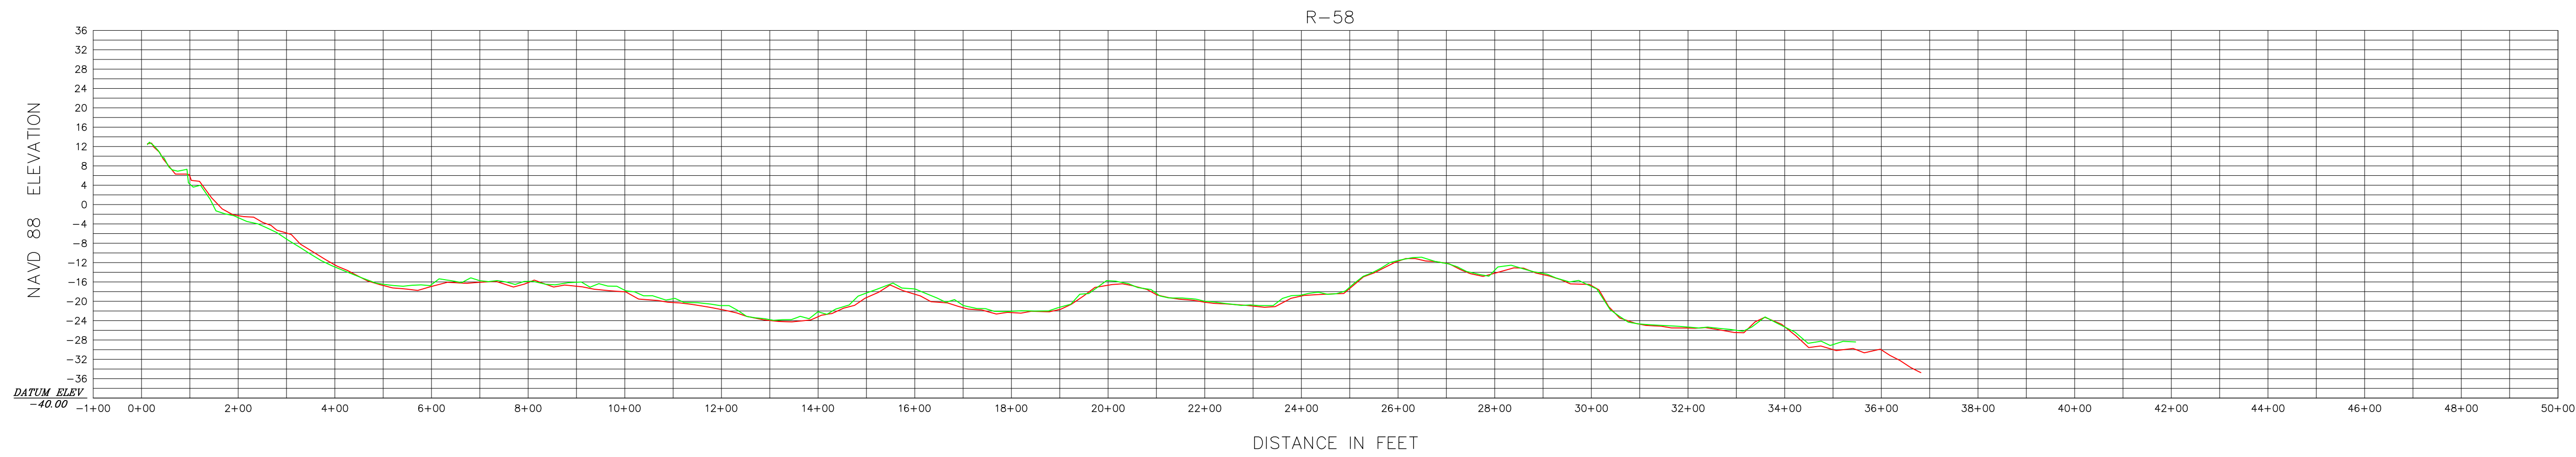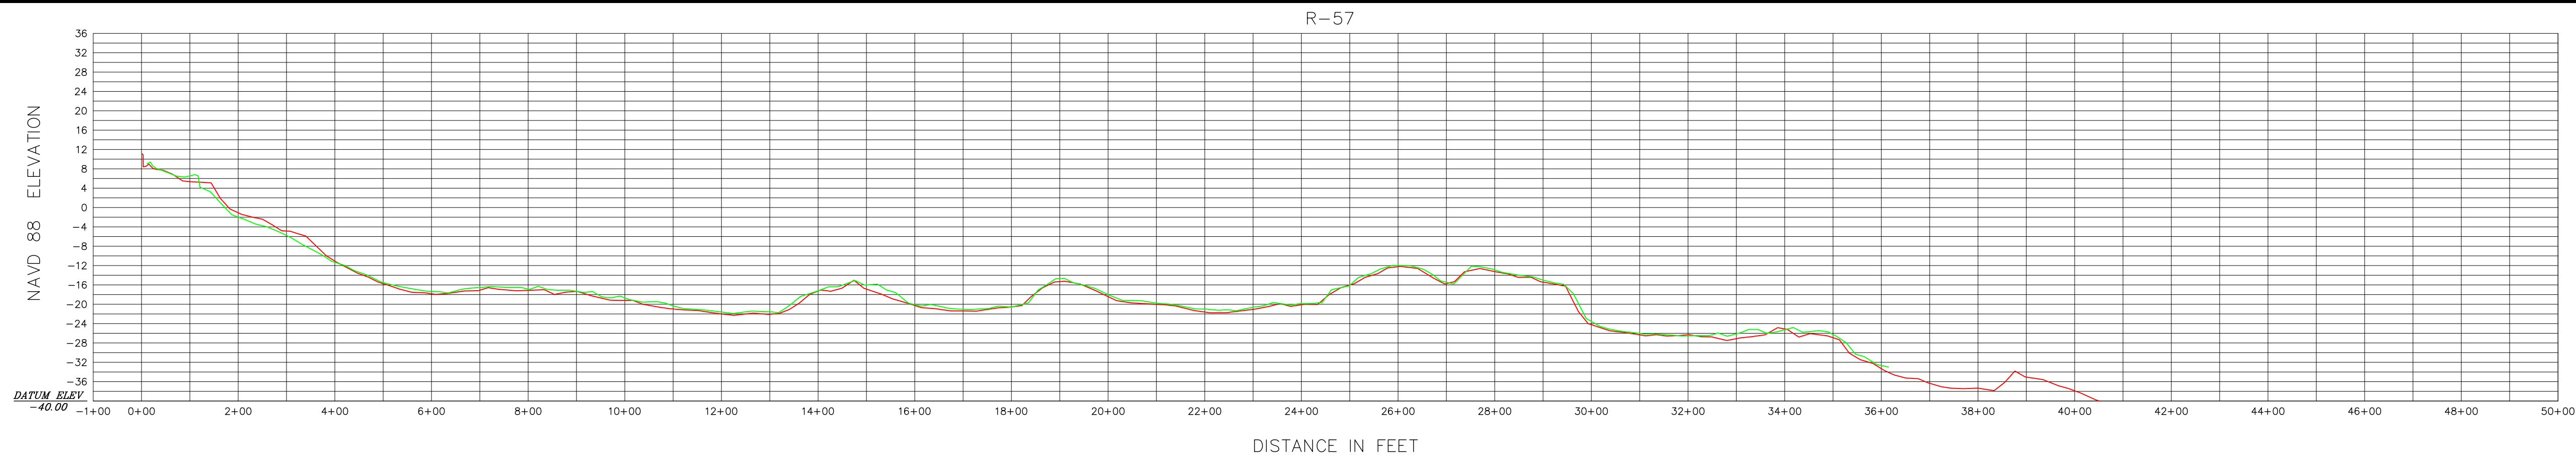

HORIZONTAL SCALE 1" = 200'
INTENDED DISPLAY SCALE

VERTICAL SCALE 1" = 20'
INTENDED DISPLAY SCALE

LEGEND

NOVEMBER 2017
NOVEMBER 2019



JOHN R. MORGAN II, PSM
FLORIDA CERTIFICATION #3520

Morgan & Eklund Inc.

PROFESSIONAL SURVEY CONSULTANTS

4909 US HIGHWAY #1
VERO BEACH, FL 32967
PHONE: (772) 388-5364
FAX: (772) 388-3165

1612 NW 2ND AVENUE
SUITE 3
BOCA RATON, FL 33432
PHONE: (954) 421-6682
FAX: (954) 421-0425

LB #4298

CERTIFICATE OF SURVEYOR - I HEREBY CERTIFY THAT THE INFORMATION SHOWN HEREON IS IN ACCORDANCE WITH A RECENT FIELD SURVEY MADE UNDER MY DIRECTION, AND THAT IT IS TRUE AND CORRECT TO THE BEST OF MY KNOWLEDGE AND BELIEF, AND MEETS THE STANDARDS OF PRACTICE AS SET FORTH BY THE FLORIDA BOARD OF PROFESSIONAL LAND SURVEYORS IN CHAPTER 61-17, FLORIDA ADMINISTRATIVE CODE, PURSUANT TO SECTION 472.027, FLORIDA STATUTES.

JOHN R. MORGAN II, PLS
PROFESSIONAL LAND SURVEYOR #3520
STATE OF FLORIDA

PROFILE VIEW (NAVD 88)
TOPOGRAPHIC AND HYDROGRAPHIC SURVEY
BROWARD COUNTY POST-DORIAN BEACH MONITORING
BROWARD COUNTY R-25 THROUGH DADE R-5
- FOR -
OLSEN ASSOCIATES, INC.

COMMISSION NO.
35657-2

SCALE
1" = 200'

DATE
11/18/2019

DRAWN BY
CAG





CHECKED BY
JRM

FIELD BOOK
PAGE NO.

SEE
COVER

DATE OF SURVEY
11/7/2019

SHEET 27 OF 51

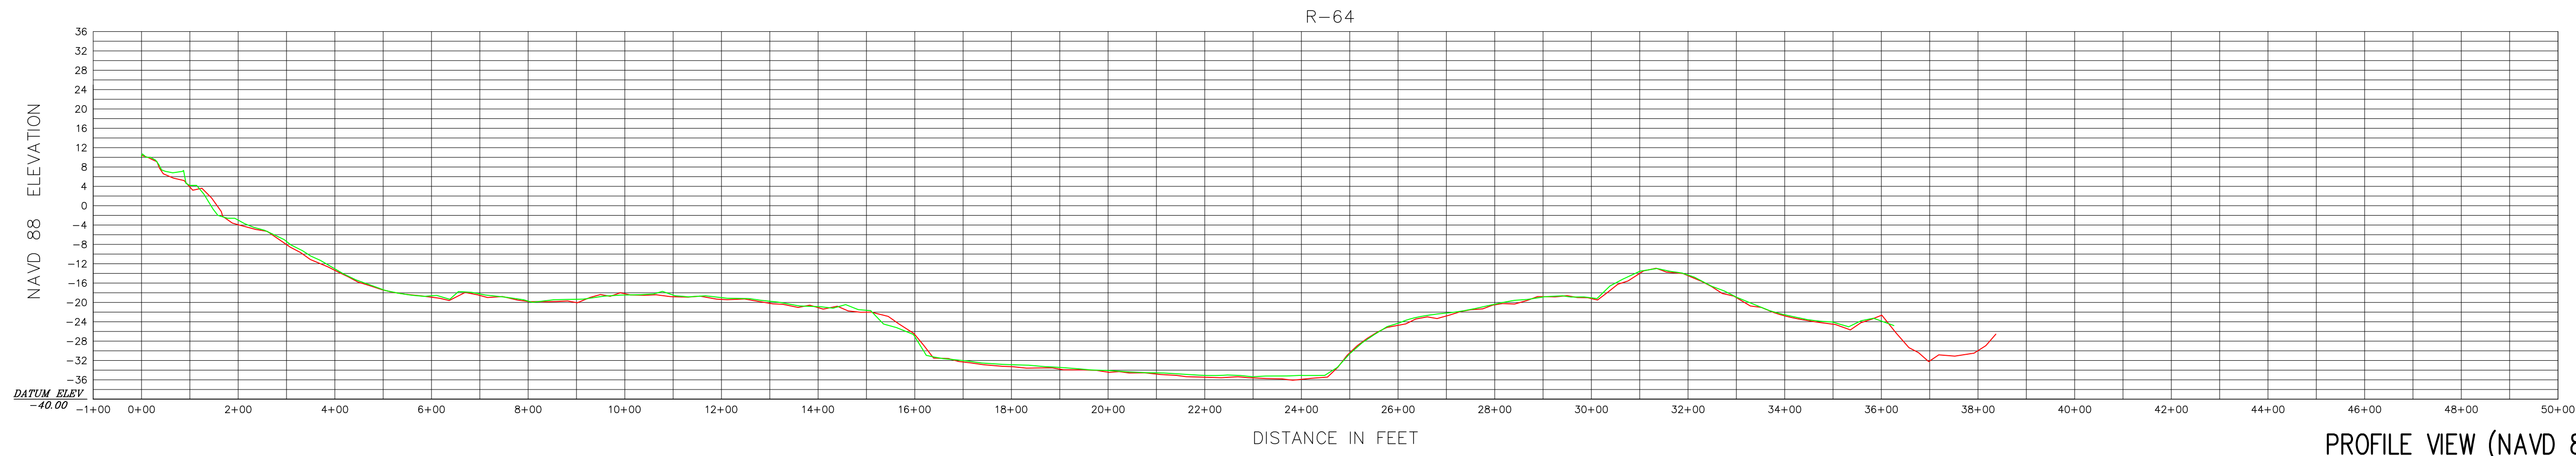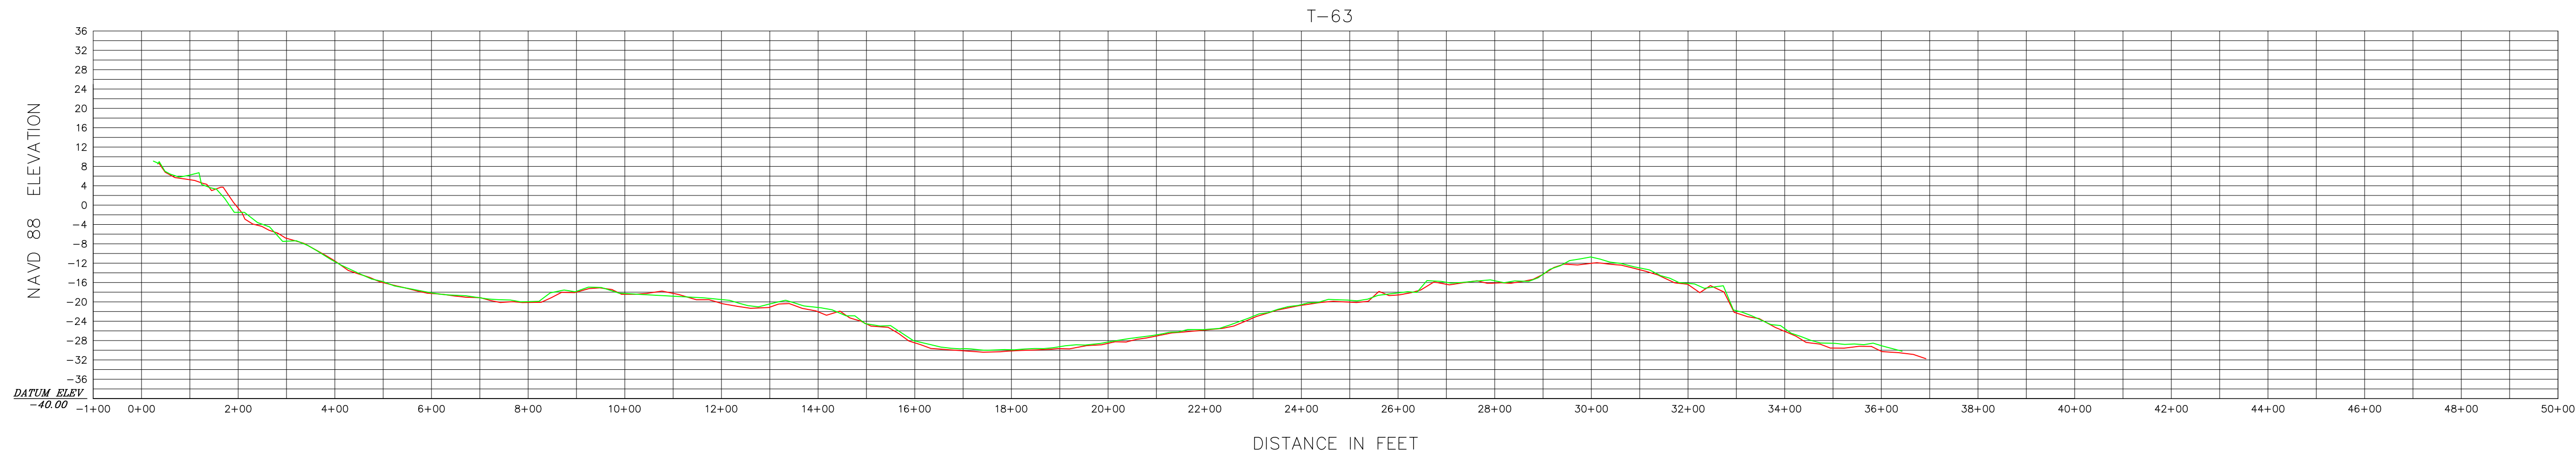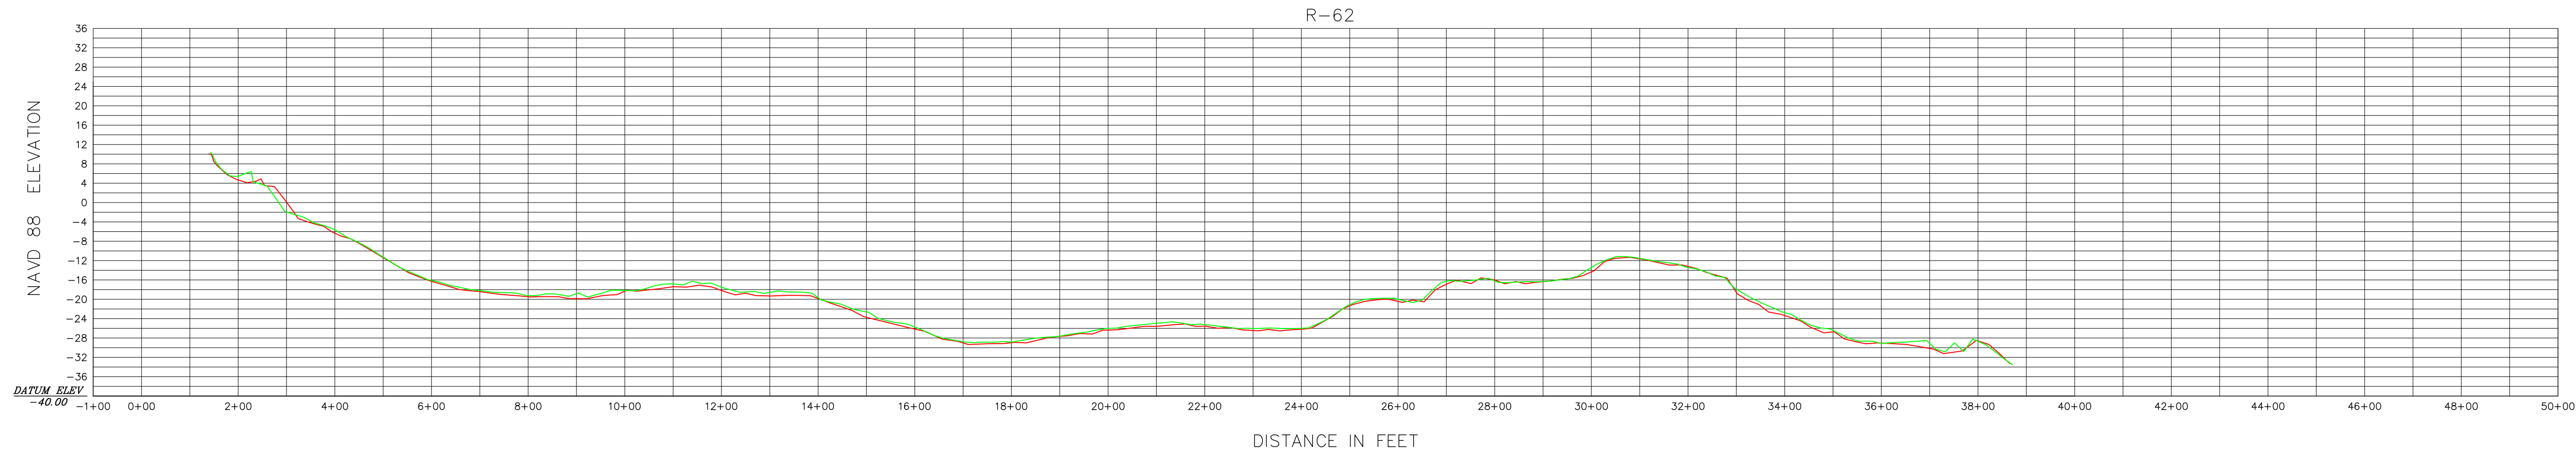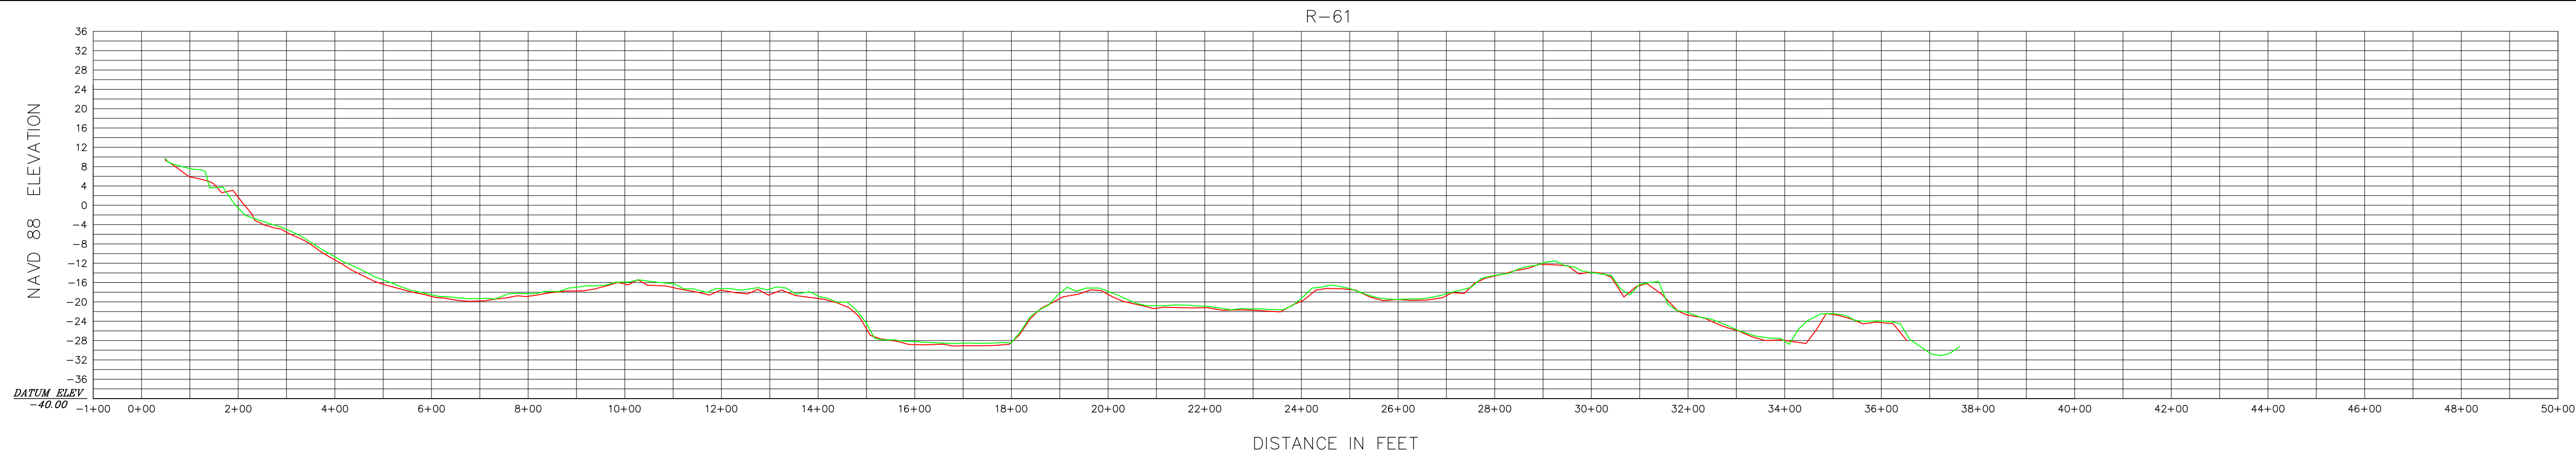

0 200' 400'

HORIZONTAL SCALE 1" = 200'

INTENDED DISPLAY SCALE

0 20' 40'

VERTICAL SCALE 1" = 20'

INTENDED DISPLAY SCALE

LEGEND

— NOVEMBER 2017

— NOVEMBER 2019



JOHN R. MORGAN II, PSM

FLORIDA CERTIFICATION #3520

Morgan & Eklund Inc.

PROFESSIONAL SURVEY CONSULTANTS

4909 US HIGHWAY #1

VERO BEACH, FL 32967

PHONE: (772) 388-5364

FAX: (772) 388-3165

1612 NW 2ND AVENUE

SUITE 3

BOCA RATON, FL 33432

PHONE: (954) 421-6682

FAX: (954) 421-0425

LB #4298

CERTIFICATE OF SURVEYOR - I HEREBY CERTIFY THAT THE INFORMATION SHOWN HEREON IS IN ACCORDANCE WITH A RECENT FIELD SURVEY MADE UNDER MY DIRECTION, AND THAT IT IS TRUE AND CORRECT TO THE BEST OF MY KNOWLEDGE AND BELIEF, AND MEETS THE STANDARDS OF PRACTICE AS SET FORTH BY THE FLORIDA BOARD OF PROFESSIONAL LAND SURVEYORS IN CHAPTER 54-17, FLORIDA ADMINISTRATIVE CODE, PURSUANT TO SECTION 472.027, FLORIDA STATUTES.

JOHN R. MORGAN II, PLS

PROFESSIONAL LAND SURVEYOR #3520

STATE OF FLORIDA

PROFILE VIEW (NAVD 88)

TOPOGRAPHIC AND HYDROGRAPHIC SURVEY

BROWARD COUNTY POST-DORIAN BEACH MONITORING

BROWARD COUNTY R-25 THROUGH DADE R-5

- FOR -

OLSEN ASSOCIATES, INC.

COMMISSION NO.

35657-2

SCALE

1" = 200'

DATE

11/18/2019

DRAWN BY

CAG

CHECKED BY

JRM

FIELD BOOK

PAGE NO.







SEE

COVER

DATE OF SURVEY

11/7/2019

SHEET 28 OF 51

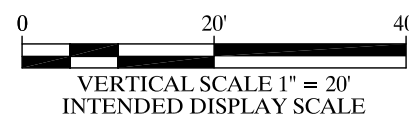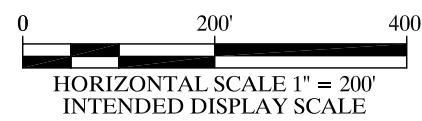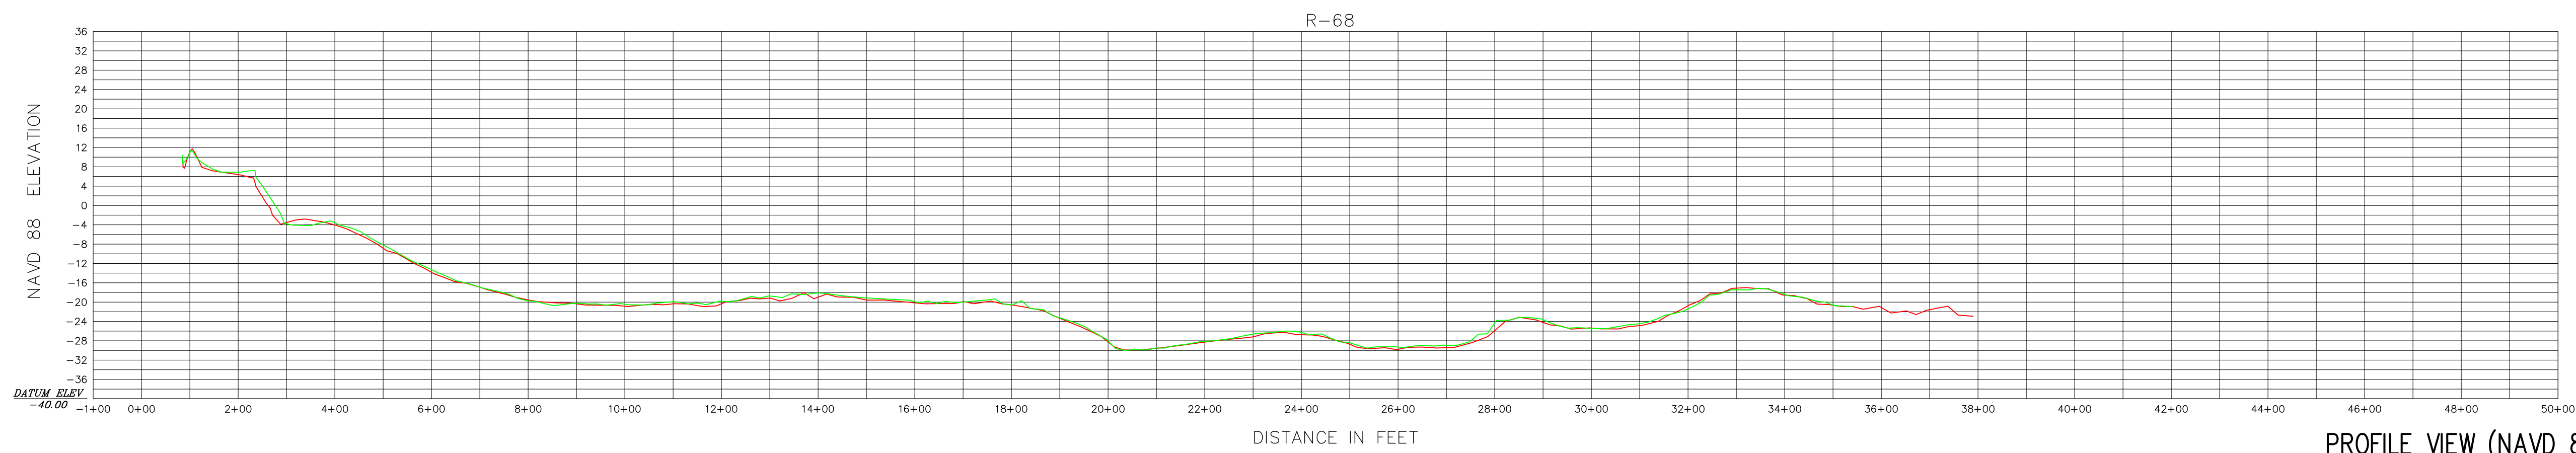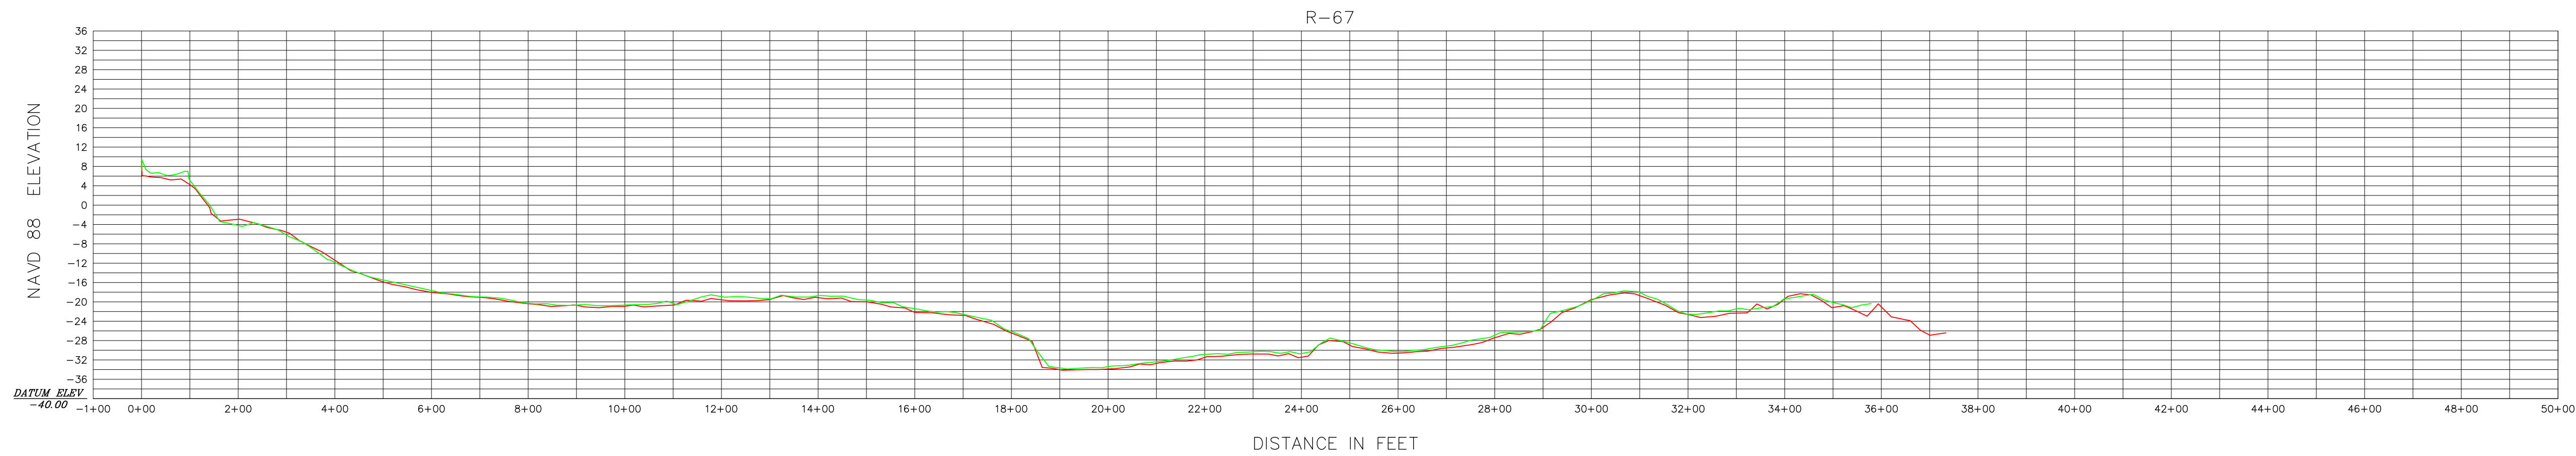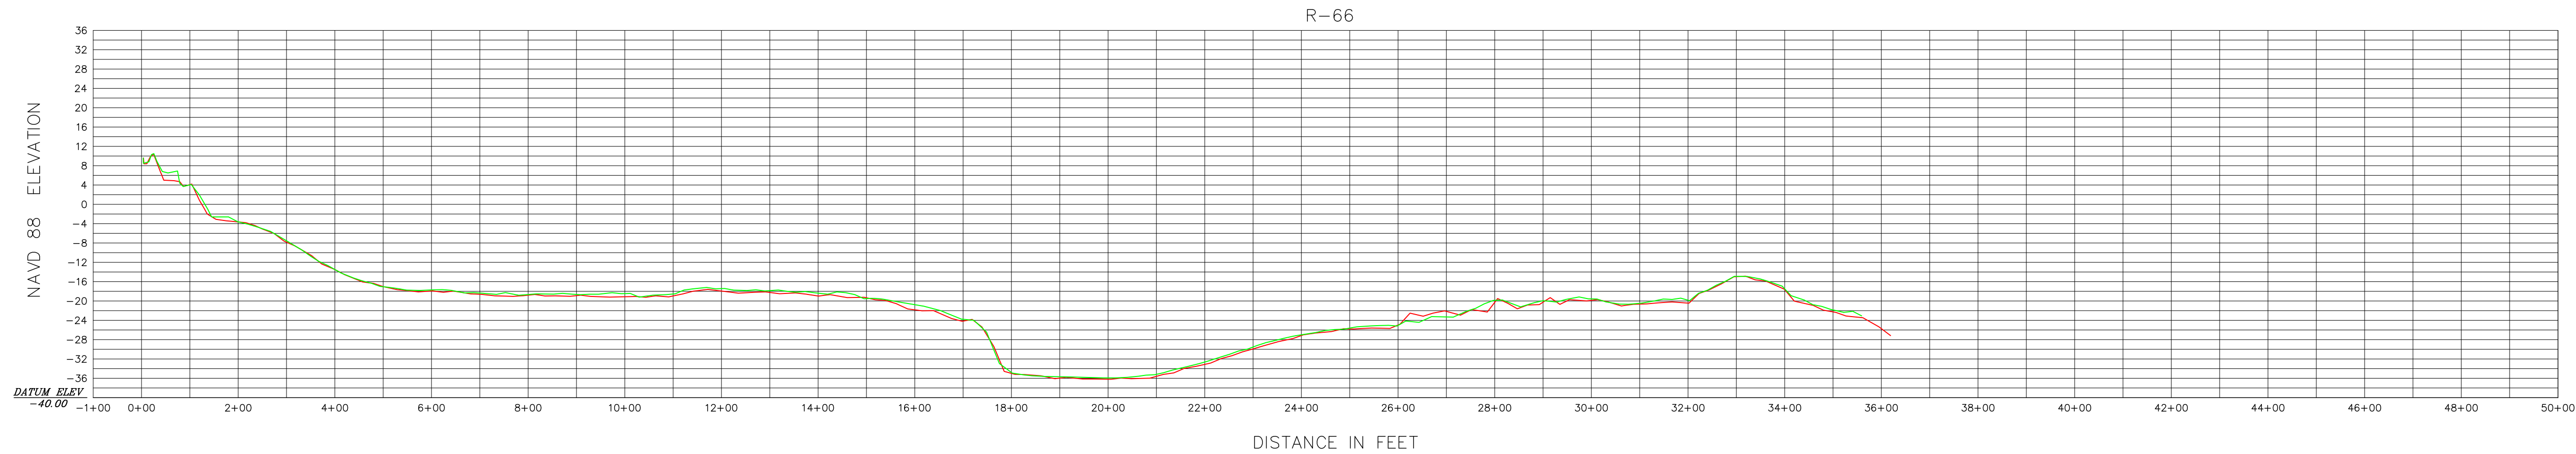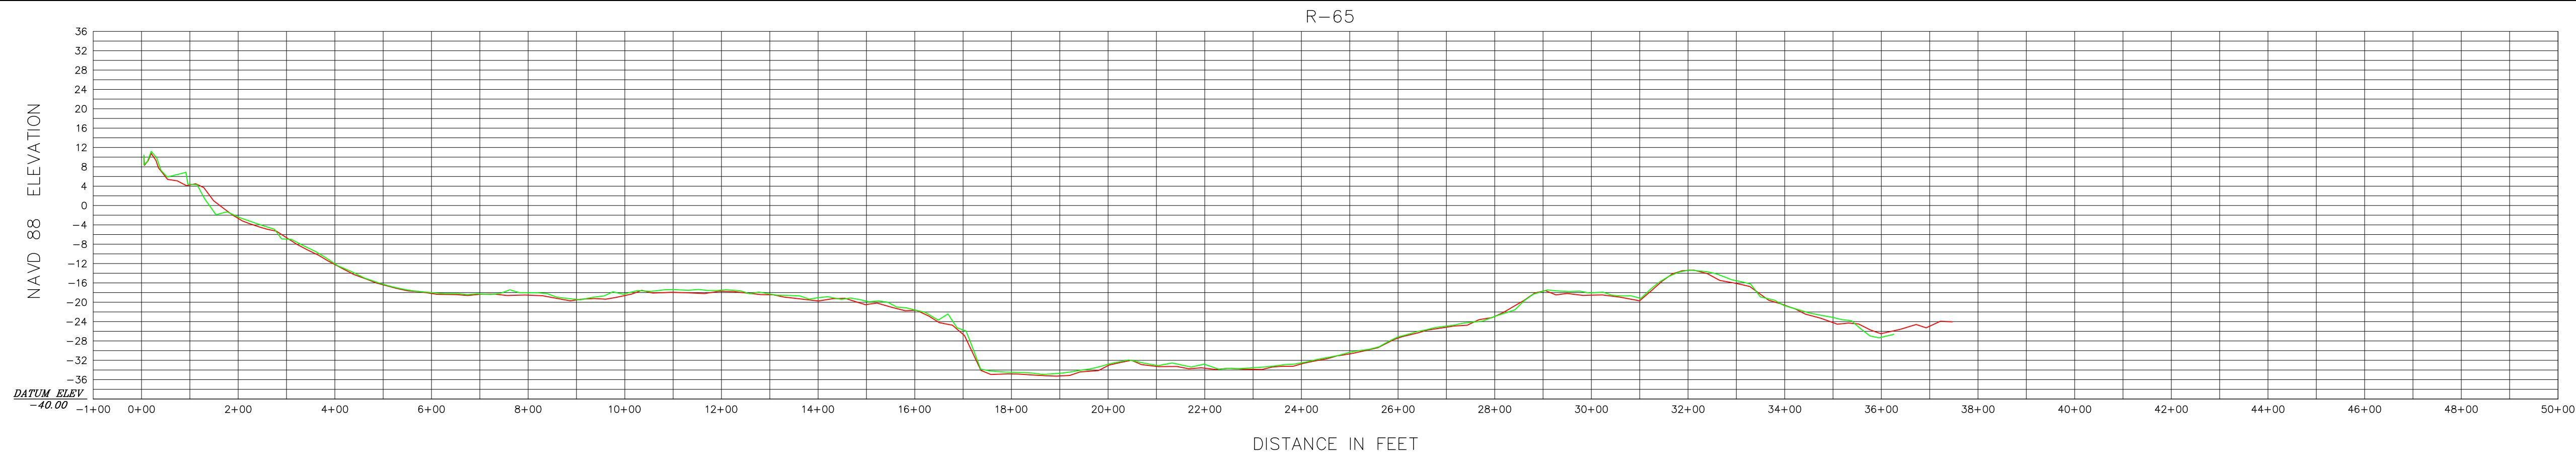

LEGEND

— NOVEMBER 2017

— NOVEMBER 2019



JOHN R. MORGAN II, PSM
FLORIDA CERTIFICATION #3520

Morgan & Eklund Inc.

PROFESSIONAL SURVEY CONSULTANTS

4909 US HIGHWAY #1
VERO BEACH, FL 32967
PHONE: (772) 388-5364
FAX: (772) 388-3165

1612 NW 2ND AVENUE
SUITE 3
BOCA RATON, FL 33432
PHONE: (954) 421-6682
FAX: (954) 421-0425

LB #4298

CERTIFICATE OF SURVEYOR - I HEREBY CERTIFY THAT THE INFORMATION SHOWN HEREON IS IN ACCORDANCE WITH A RECENT FIELD SURVEY MADE UNDER MY DIRECTION, AND THAT IT IS TRUE AND CORRECT TO THE BEST OF MY KNOWLEDGE AND BELIEF, AND MEETS THE STANDARDS OF PRACTICE AS SET FORTH BY THE FLORIDA BOARD OF PROFESSIONAL LAND SURVEYORS IN CHAPTER 34-17, FLORIDA ADMINISTRATIVE CODE, PURSUANT TO SECTION 472.027, FLORIDA STATUTES.

JOHN R. MORGAN II, PLS
PROFESSIONAL LAND SURVEYOR #3520
STATE OF FLORIDA

PROFILE VIEW (NAVD 88)
TOPOGRAPHIC AND HYDROGRAPHIC SURVEY
BROWARD COUNTY POST-DORIAN BEACH MONITORING
BROWARD COUNTY R-25 THROUGH DADE R-5
- FOR -
OLSEN ASSOCIATES, INC.

COMMISSION NO.
35657-2

SCALE
1" = 200'

DATE
11/18/2019

DRAWN BY
CAG





CHECKED BY
JRM

FIELD BOOK
PAGE NO.

SEE
COVER

DATE OF SURVEY
11/7/2019

SHEET 29 OF 51

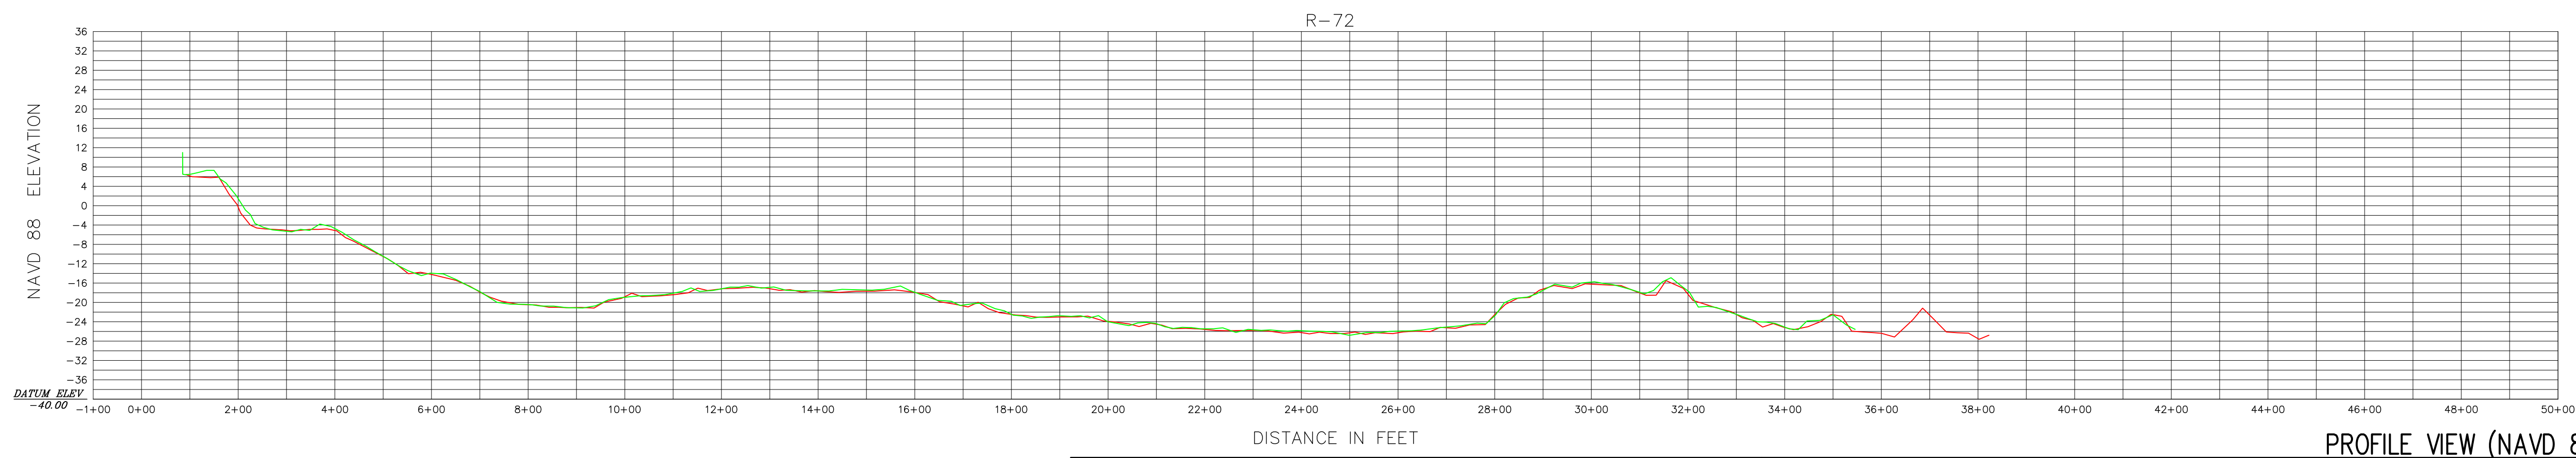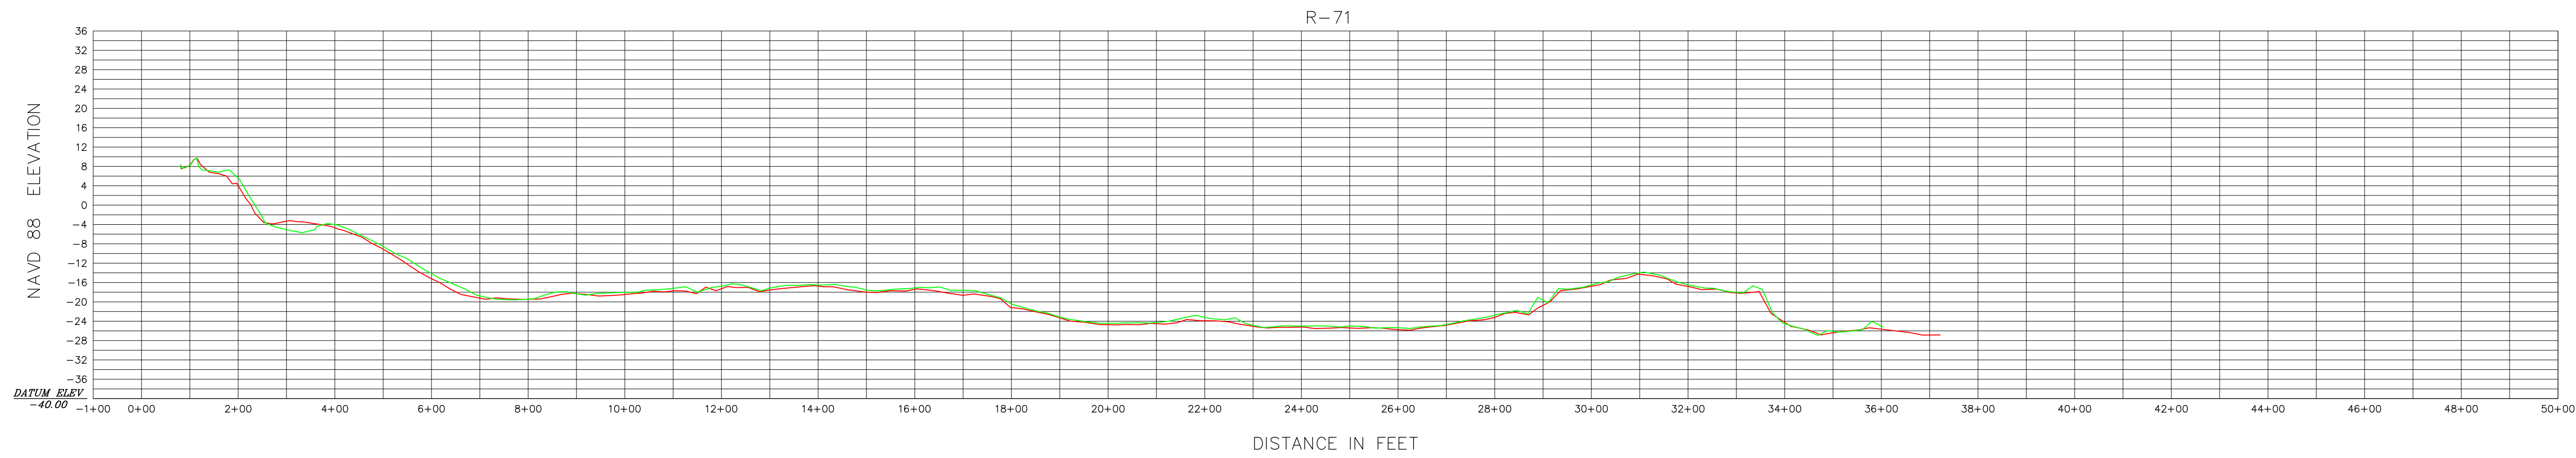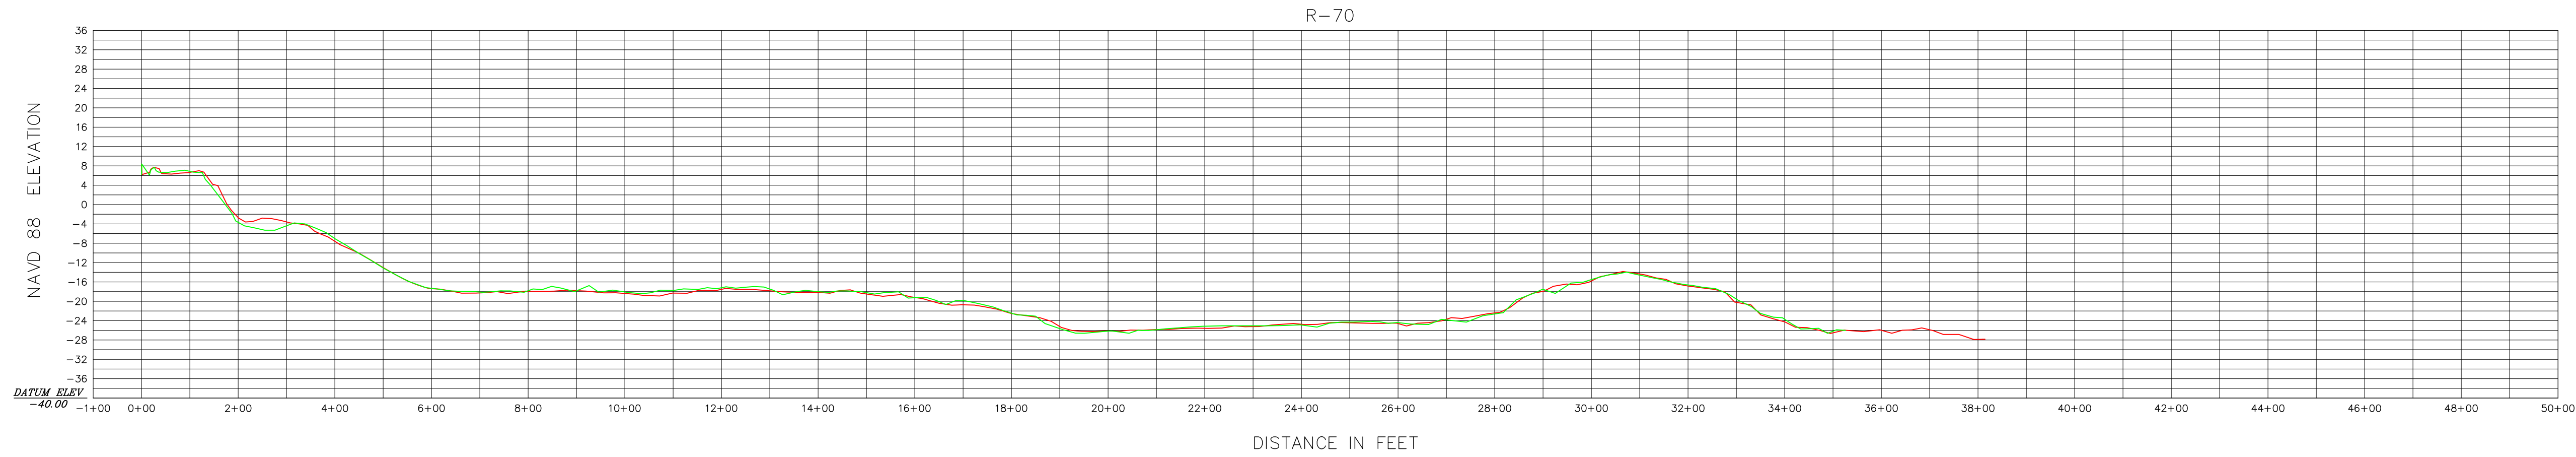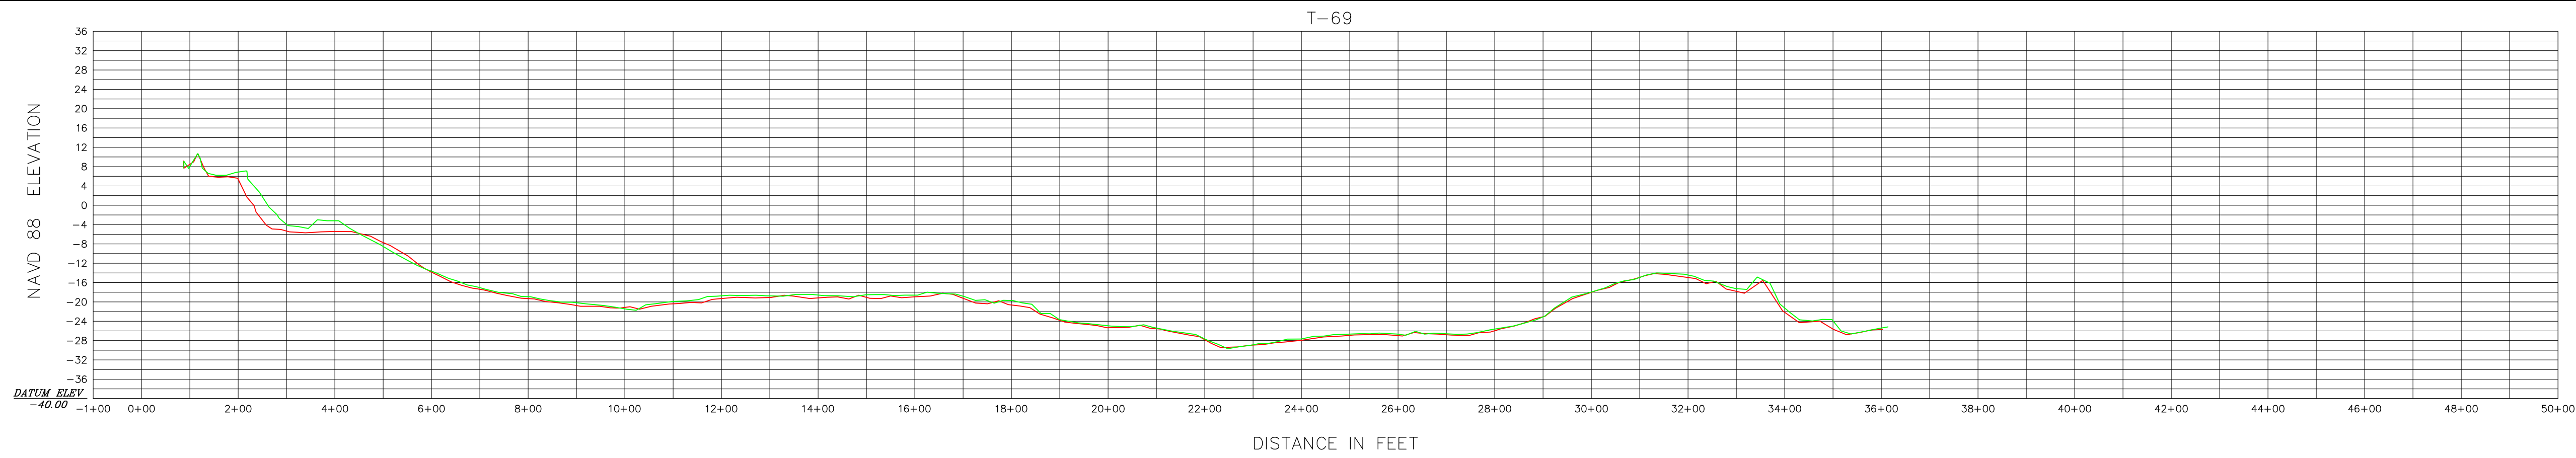

0 200' 400'

HORIZONTAL SCALE 1" = 200'

INTENDED DISPLAY SCALE

0 20' 40'

VERTICAL SCALE 1" = 20'

INTENDED DISPLAY SCALE

LEGEND

— NOVEMBER 2017

— NOVEMBER 2019



JOHN R. MORGAN II, PSM

FLORIDA CERTIFICATION #3520

Morgan & Eklund Inc.

PROFESSIONAL SURVEY CONSULTANTS

4909 US HIGHWAY #1

VERO BEACH, FL 32967

PHONE: (772) 388-5364

FAX: (772) 388-3165

1612 NW 2ND AVENUE

SUITE 3

BOCA RATON, FL 33432

PHONE: (954) 421-6682

FAX: (954) 421-0425

LB #4298

CERTIFICATE OF SURVEYOR - I HEREBY CERTIFY THAT THE INFORMATION SHOWN HEREON IS IN ACCORDANCE WITH A RECENT FIELD SURVEY MADE UNDER MY DIRECTION, AND THAT IT IS TRUE AND CORRECT TO THE BEST OF MY KNOWLEDGE AND BELIEF, AND MEETS THE STANDARDS OF PRACTICE AS SET FORTH BY THE FLORIDA BOARD OF PROFESSIONAL LAND SURVEYORS IN CHAPTER 6J-17, FLORIDA ADMINISTRATIVE CODE, PURSUANT TO SECTION 472.027, FLORIDA STATUTES.

JOHN R. MORGAN II, PLS

PROFESSIONAL LAND SURVEYOR #3520

STATE OF FLORIDA

PROFILE VIEW (NAVD 88)

TOPOGRAPHIC AND HYDROGRAPHIC SURVEY

BROWARD COUNTY POST-DORIAN BEACH MONITORING

BROWARD COUNTY R-25 THROUGH DADE R-5

- FOR -

OLSEN ASSOCIATES, INC.

COMMISSION NO.

35657-2

SCALE

1" = 200'

DATE

11/18/2019

DRAWN BY

CAG

CHECKED BY

JRM

FIELD BOOK

PAGE NO.





SEE

COVER

DATE OF SURVEY

11/7/2019

SHEET 30 OF 51

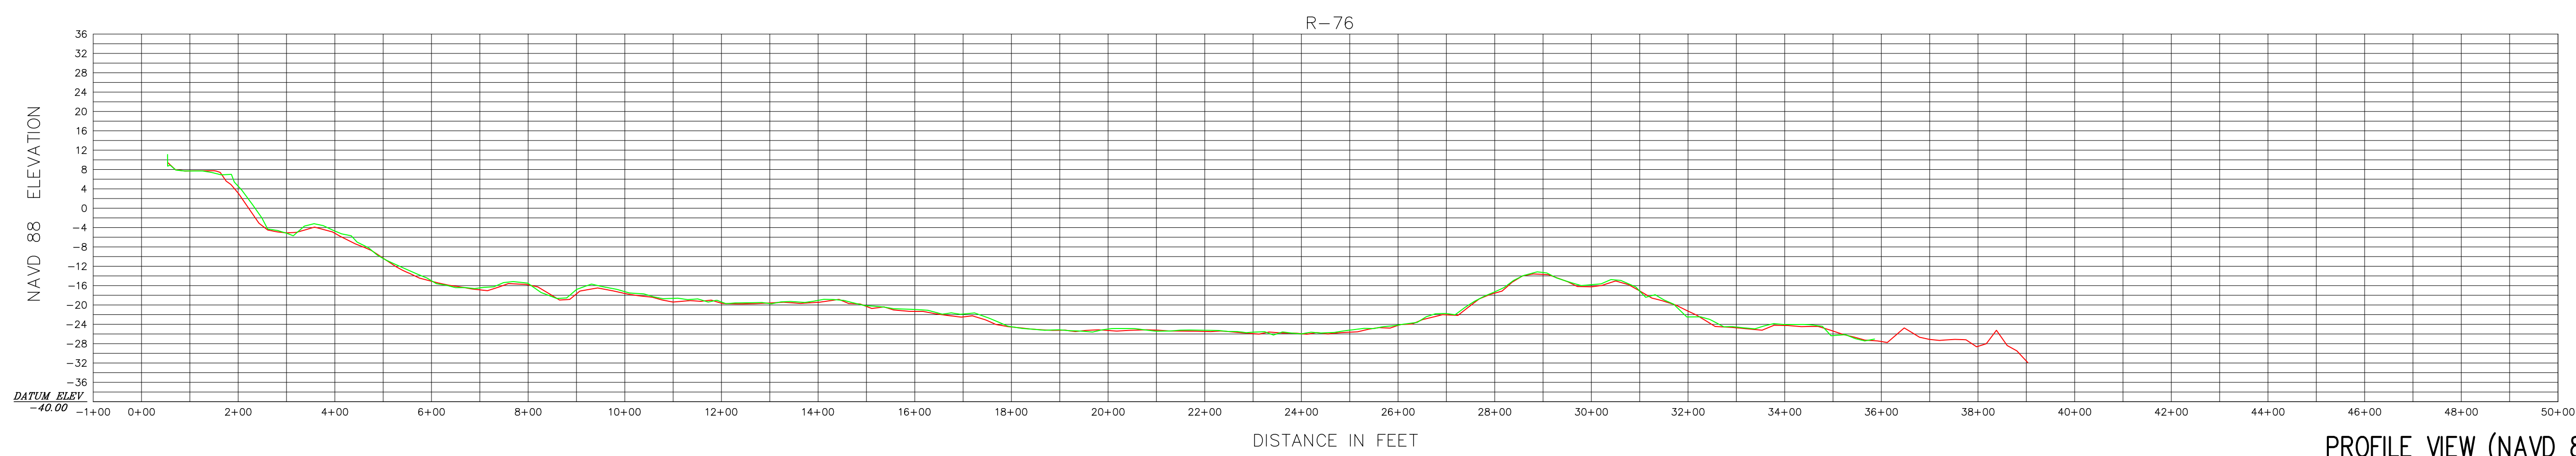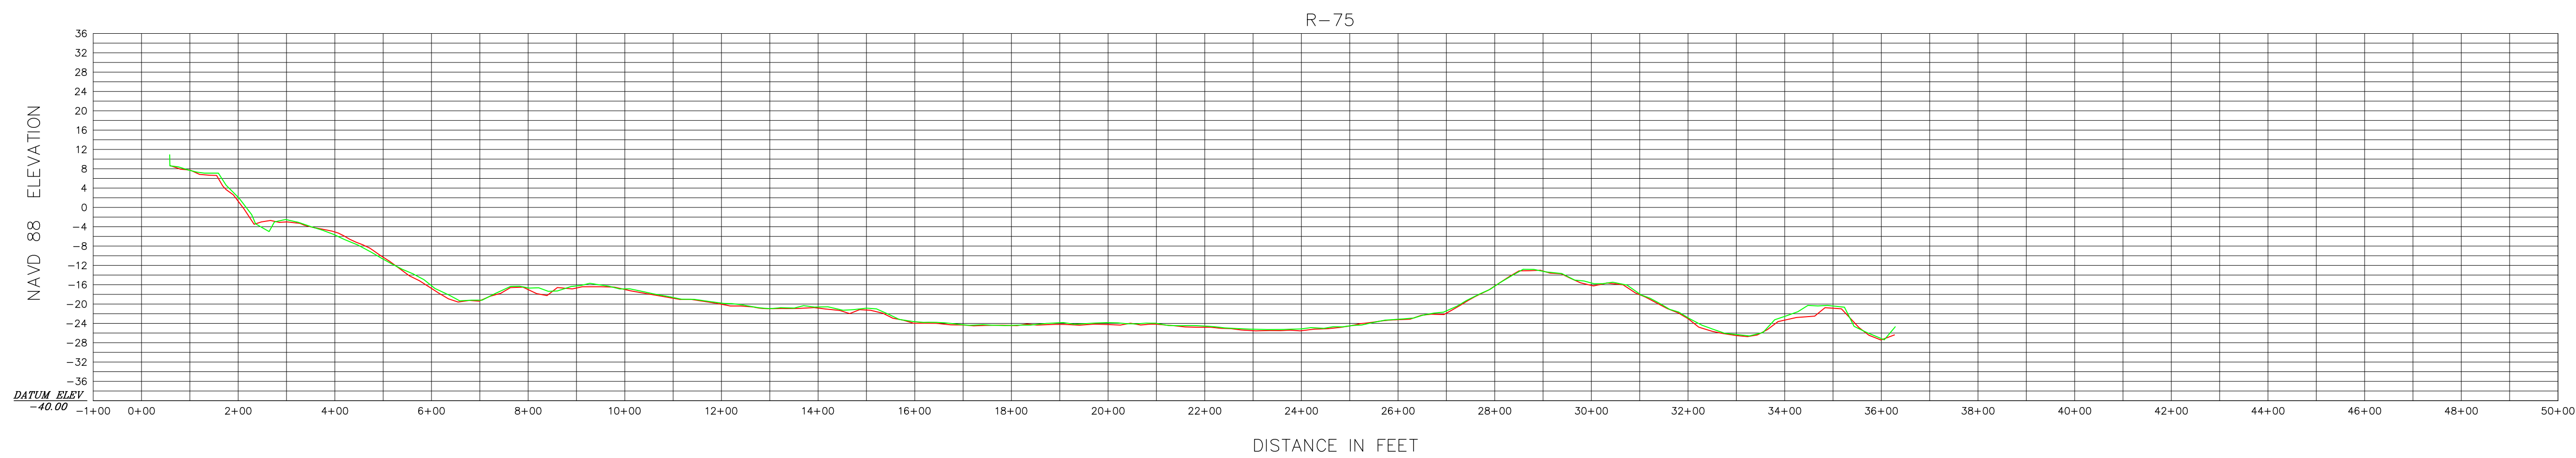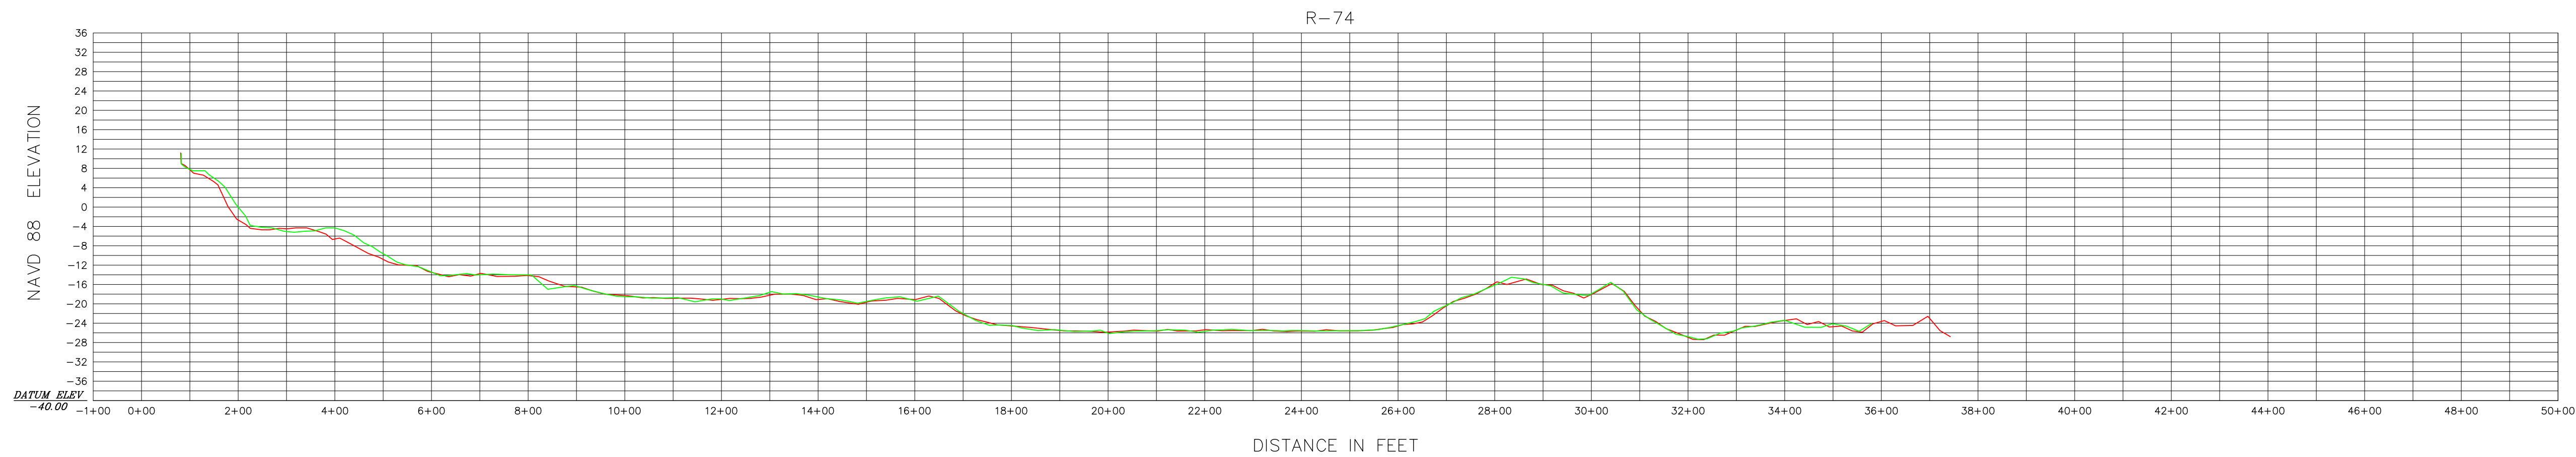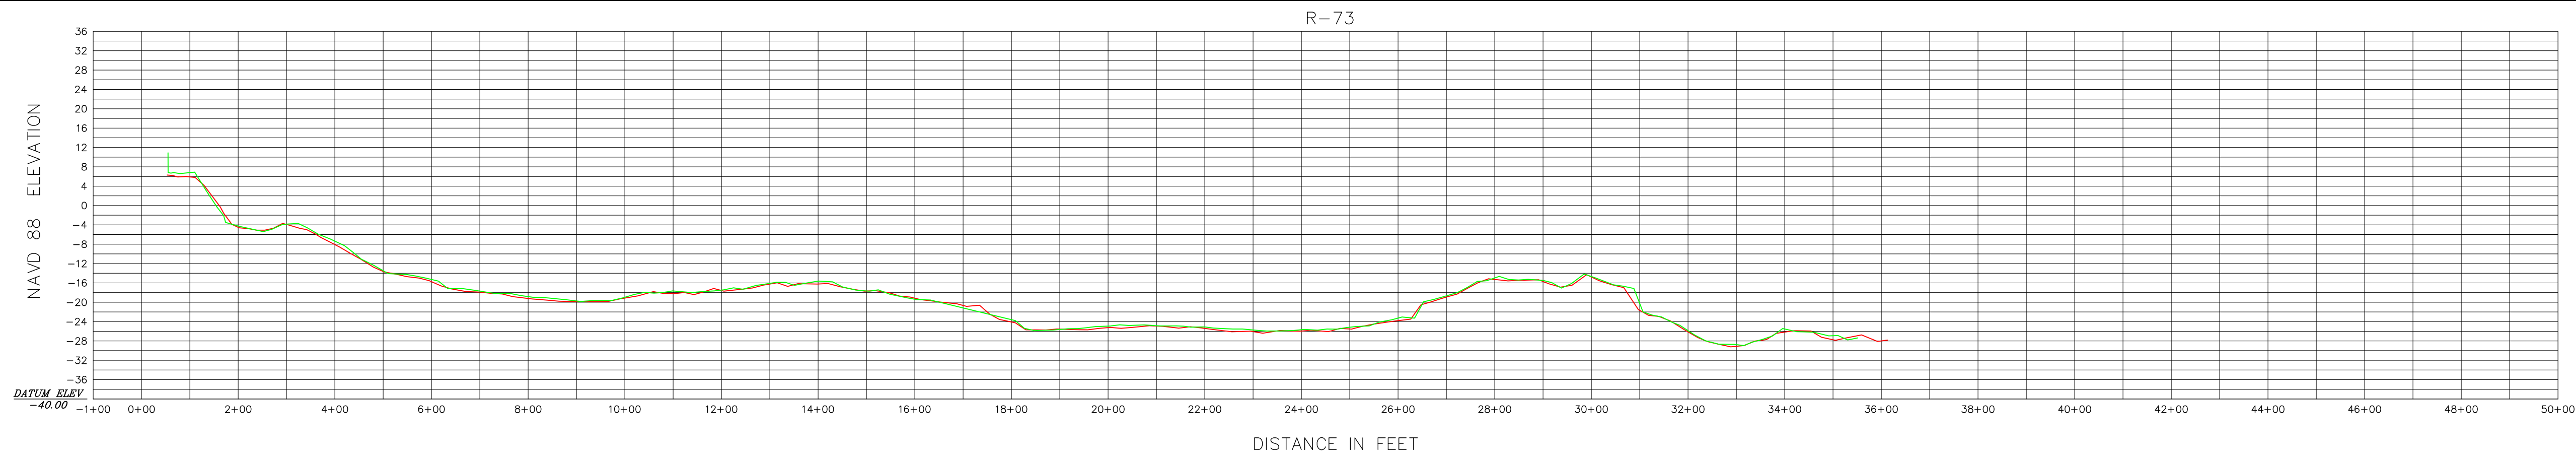

HORIZONTAL SCALE 1" = 200'
INTENDED DISPLAY SCALE

VERTICAL SCALE 1" = 20'
INTENDED DISPLAY SCALE

LEGEND
— NOVEMBER 2017
— NOVEMBER 2019



JOHN R. MORGAN II, PSM
FLORIDA CERTIFICATION #3520

Morgan & Eklund Inc.

PROFESSIONAL SURVEY CONSULTANTS

4909 US HIGHWAY #1
VERO BEACH, FL 32967
PHONE: (772) 388-5364
FAX: (772) 388-3165

1612 NW 2ND AVENUE
SUITE 3
BOCA RATON, FL 33432
PHONE: (954) 421-6682
FAX: (954) 421-0425

LB #4298

CERTIFICATE OF SURVEYOR - I HEREBY CERTIFY THAT THE INFORMATION SHOWN HEREON IS IN ACCORDANCE WITH A RECENT FIELD SURVEY MADE UNDER MY DIRECTION, AND THAT IT IS TRUE AND CORRECT TO THE BEST OF MY KNOWLEDGE AND BELIEF, AND MEETS THE STANDARDS OF PRACTICE AS SET FORTH BY THE FLORIDA BOARD OF PROFESSIONAL LAND SURVEYORS IN CHAPTER 6J-17, FLORIDA ADMINISTRATIVE CODE, PURSUANT TO SECTION 472.027, FLORIDA STATUTES.

JOHN R. MORGAN II, PLS
PROFESSIONAL LAND SURVEYOR #3520
STATE OF FLORIDA

PROFILE VIEW (NAVD 88)
TOPOGRAPHIC AND HYDROGRAPHIC SURVEY
BROWARD COUNTY POST-DORIAN BEACH MONITORING
BROWARD COUNTY R-25 THROUGH DADE R-5
- FOR -
OLSEN ASSOCIATES, INC.

COMMISSION NO.
35657-2

SCALE
1" = 200'

DATE
11/18/2019

DRAWN BY
CAG







CHECKED BY
JRM

FIELD BOOK
PAGE NO.

SEE
COVER

DATE OF SURVEY
11/7/2019

SHEET 31 OF 51

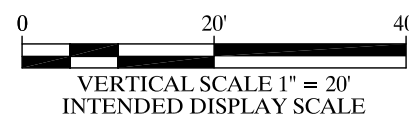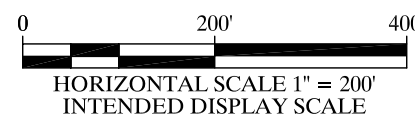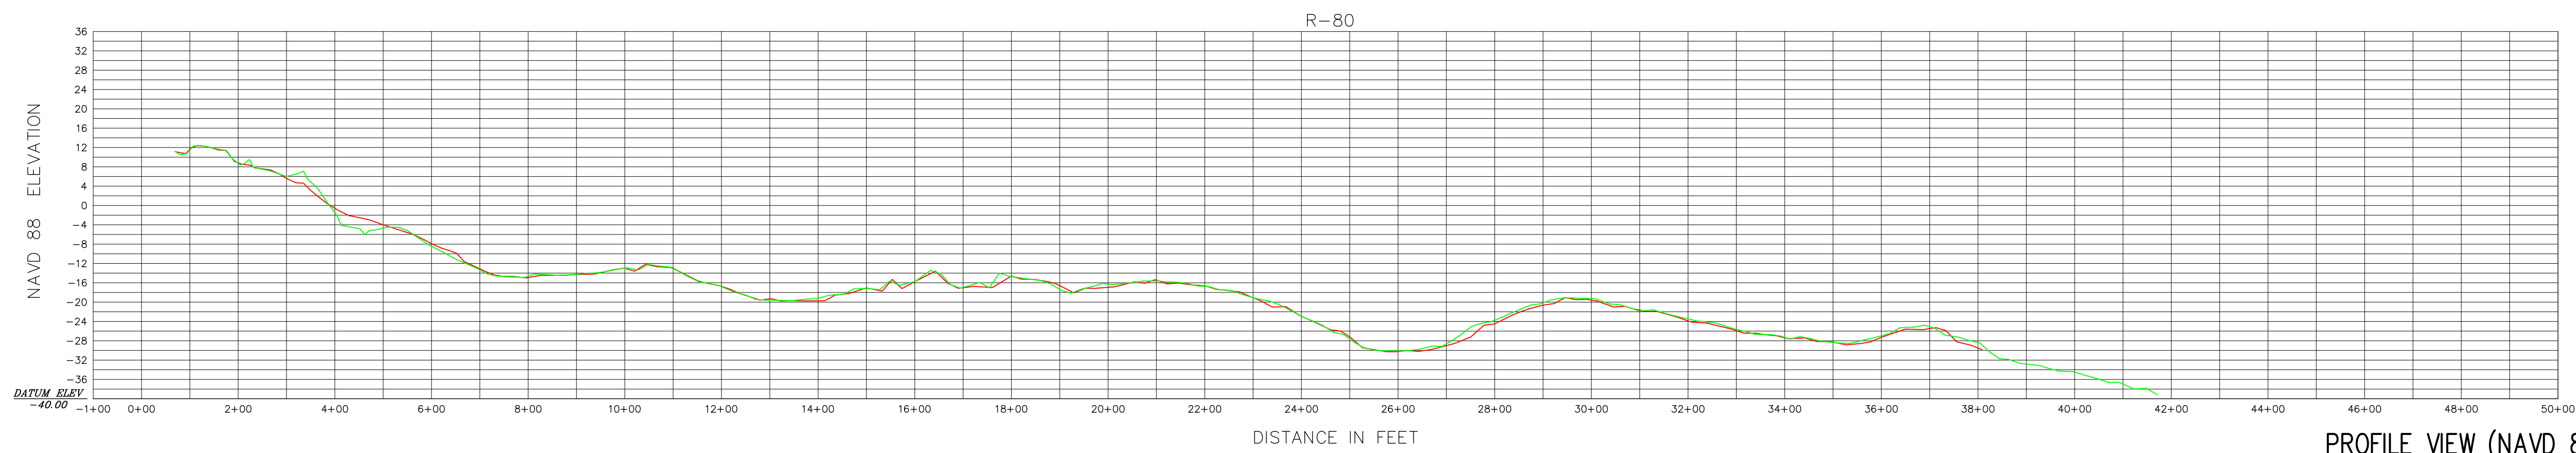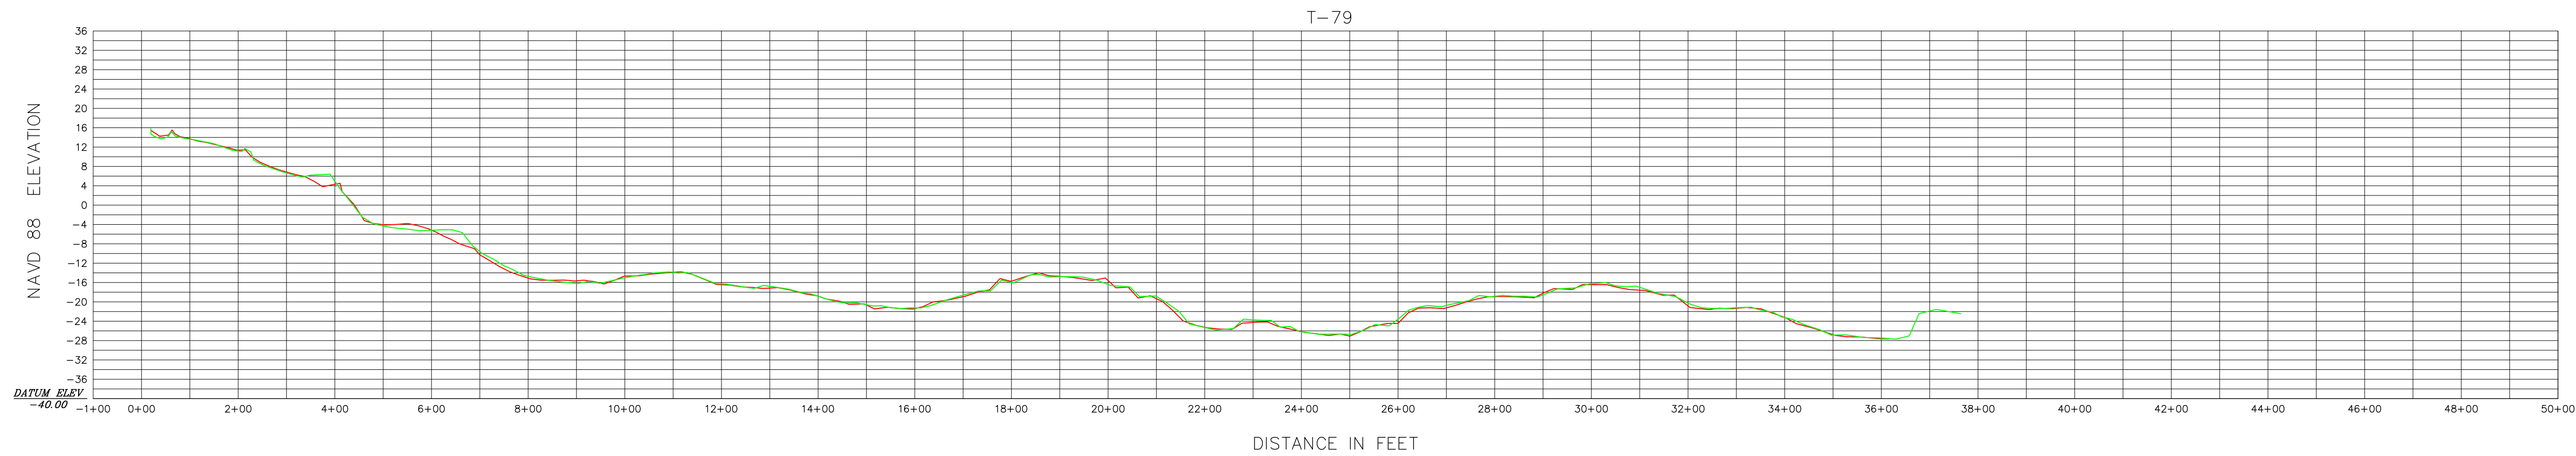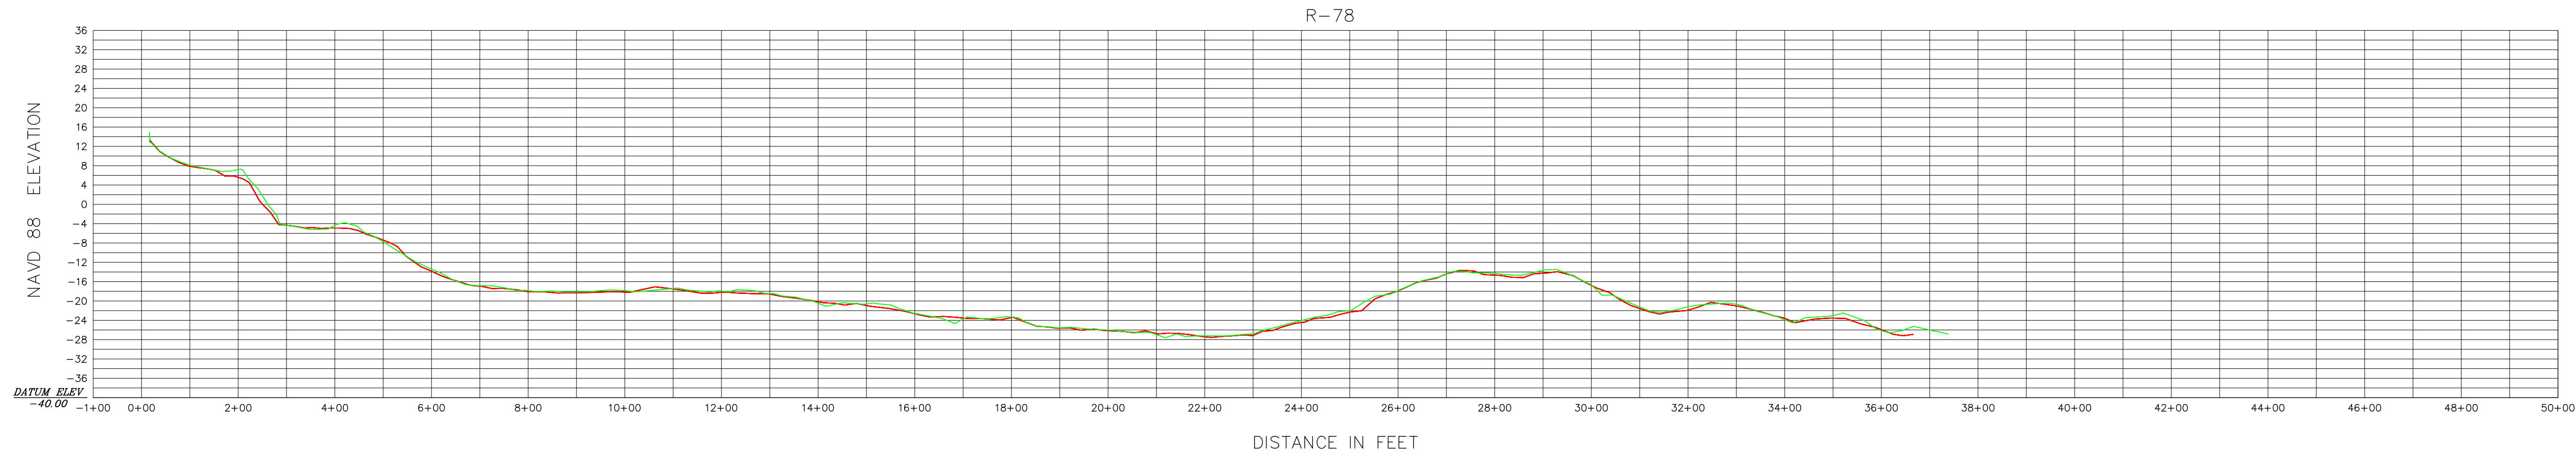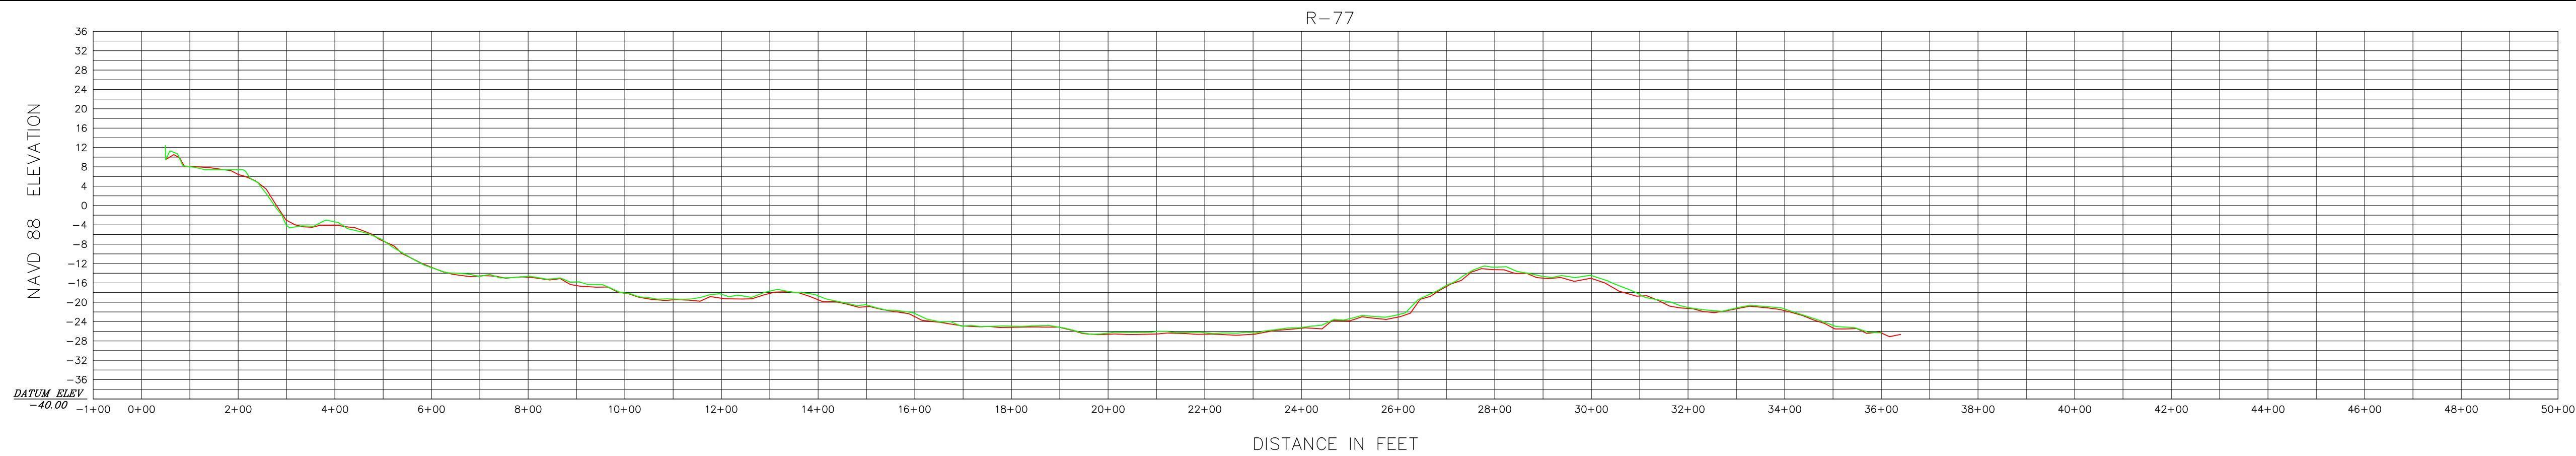

LEGEND

— NOVEMBER 2017
— NOVEMBER 2019



JOHN R. MORGAN II, PSM
FLORIDA CERTIFICATION #3520

Morgan & Eklund Inc.

PROFESSIONAL SURVEY CONSULTANTS

4909 US HIGHWAY #1
VERO BEACH, FL 32967
PHONE: (772) 388-5364
FAX: (772) 388-3165

1612 NW 2ND AVENUE
SUITE 3
BOCA RATON, FL 33432
PHONE: (954) 421-6682
FAX: (954) 421-0425

LB #4298

CERTIFICATE OF SURVEYOR - I HEREBY CERTIFY THAT THE INFORMATION SHOWN HEREON IS IN ACCORDANCE WITH A RECENT FIELD SURVEY MADE UNDER MY DIRECTION, AND THAT IT IS TRUE AND CORRECT TO THE BEST OF MY KNOWLEDGE AND BELIEF, AND MEETS THE STANDARDS OF PRACTICE AS SET FORTH BY THE FLORIDA BOARD OF PROFESSIONAL LAND SURVEYORS IN CHAPTER 35-17, FLORIDA ADMINISTRATIVE CODE, PURSUANT TO SECTION 472.027, FLORIDA STATUTES.

JOHN R. MORGAN II, PLS
PROFESSIONAL LAND SURVEYOR #3520
STATE OF FLORIDA

PROFILE VIEW (NAVD 88)
TOPOGRAPHIC AND HYDROGRAPHIC SURVEY
BROWARD COUNTY POST-DORIAN BEACH MONITORING
BROWARD COUNTY R-25 THROUGH DADE R-5
- FOR -
OLSEN ASSOCIATES, INC.

COMMISSION NO.
35657-2

SCALE
1" = 200'

DATE
11/18/2019





DRAWN BY
CAG

CHECKED BY
JRM

FIELD BOOK
PAGE NO.
SEE
COVER

DATE OF SURVEY
11/7/2019

SHEET 32 OF 51

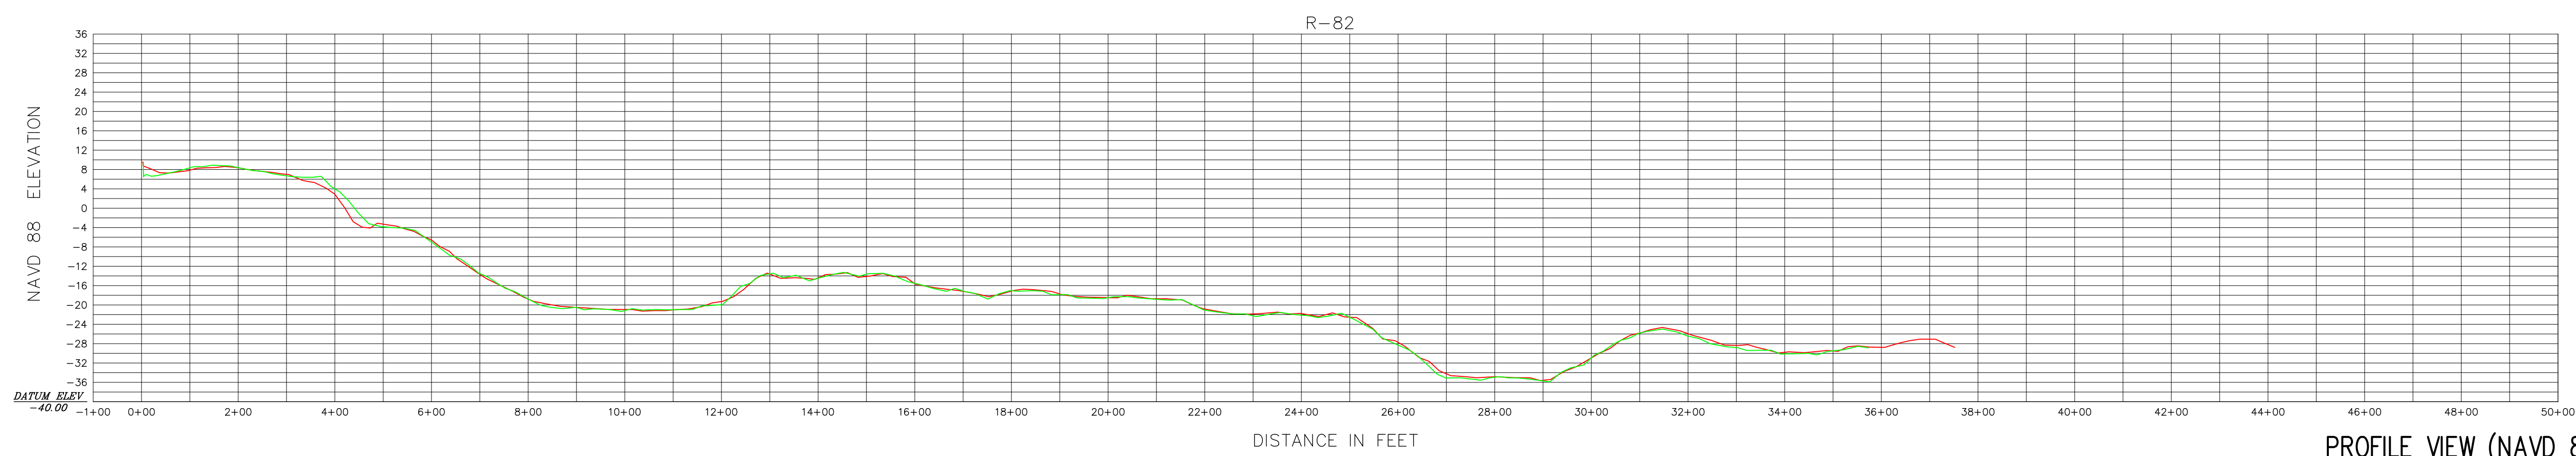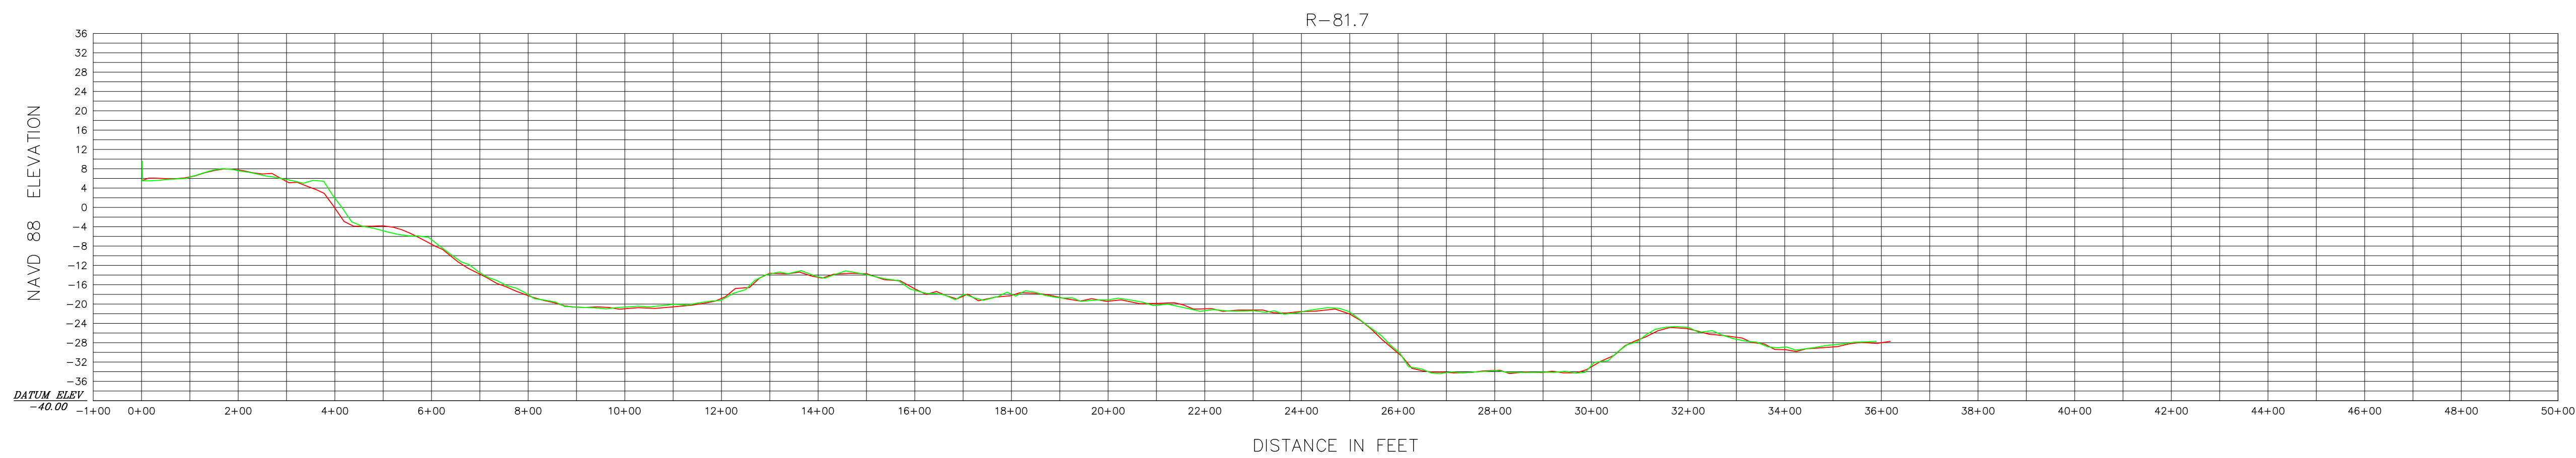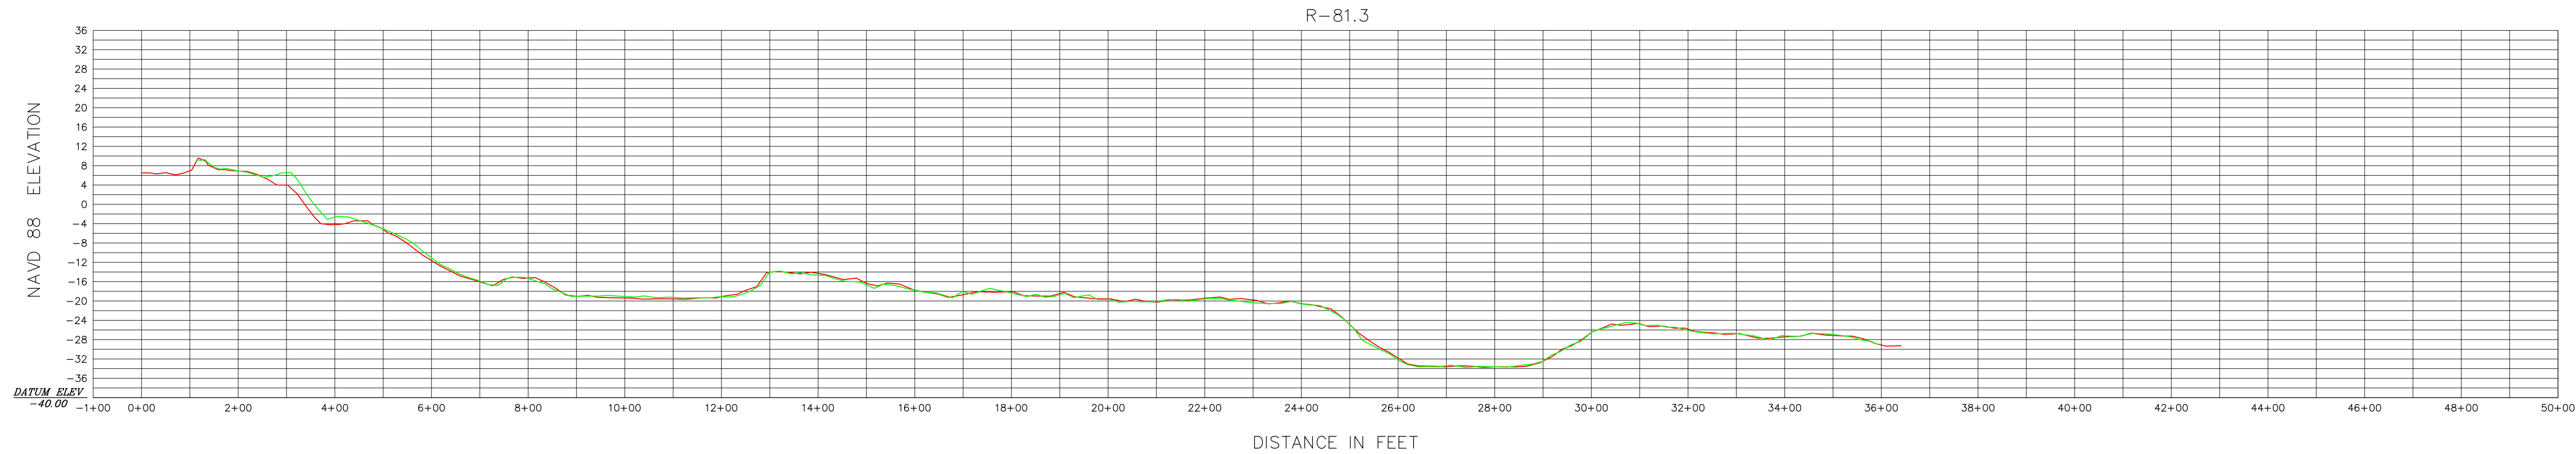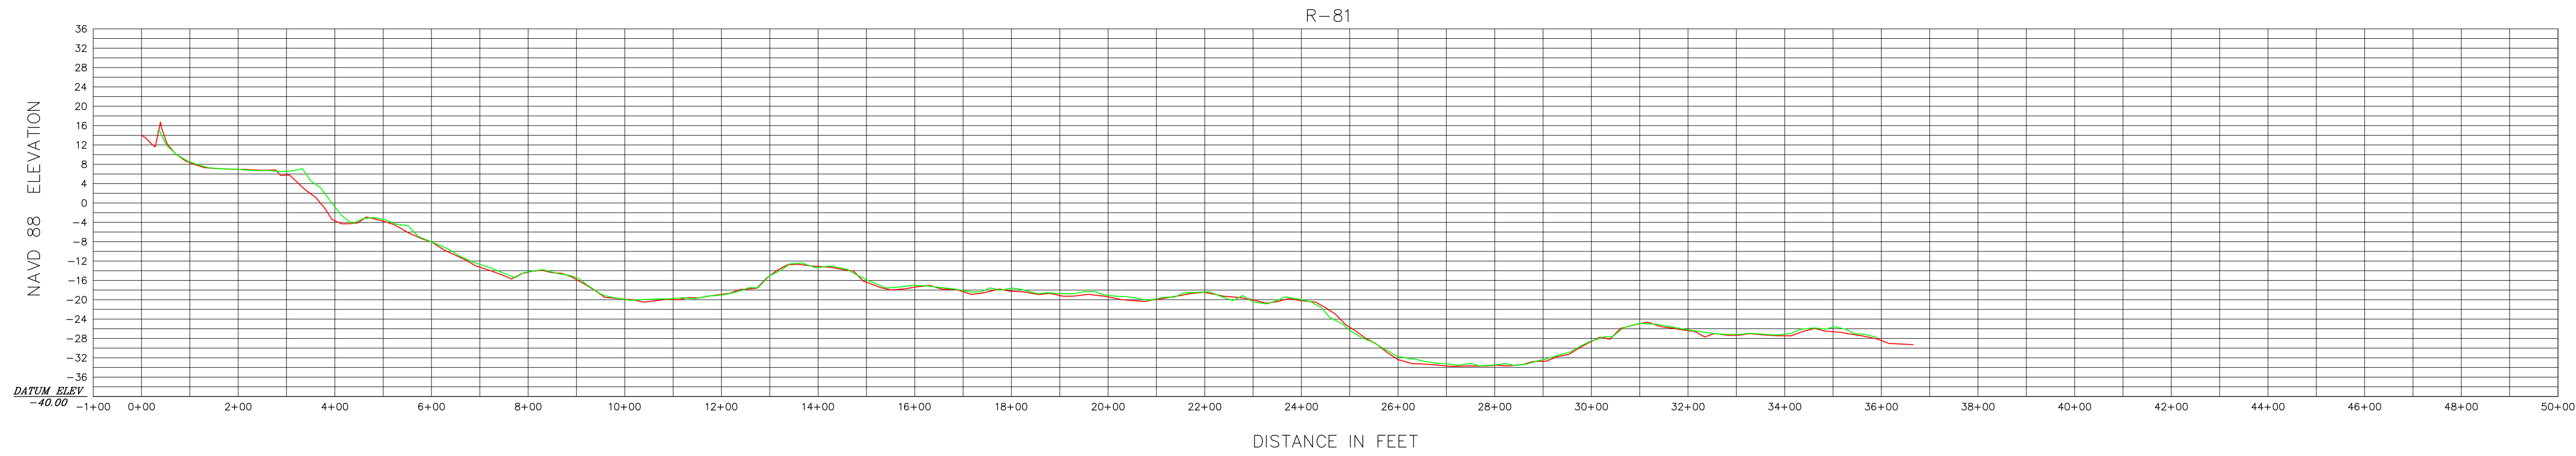

HORIZONTAL SCALE 1" = 200'
INTENDED DISPLAY SCALE

VERTICAL SCALE 1" = 20'
INTENDED DISPLAY SCALE

LEGEND
— NOVEMBER 2017
— NOVEMBER 2019



JOHN R. MORGAN II, PSM
FLORIDA CERTIFICATION #3520

Morgan & Eklund Inc.

PROFESSIONAL SURVEY CONSULTANTS

4909 US HIGHWAY #1
VERO BEACH, FL 32967
PHONE: (772) 388-5364
FAX: (772) 388-3165

1612 NW 2ND AVENUE
SUITE 3
BOCA RATON, FL 33432
PHONE: (954) 421-6682
FAX: (954) 421-0425

LB #4298

CERTIFICATE OF SURVEYOR - I HEREBY CERTIFY THAT THE INFORMATION SHOWN HEREON IS IN ACCORDANCE WITH A RECENT FIELD SURVEY MADE UNDER MY DIRECTION, AND THAT IT IS TRUE AND CORRECT TO THE BEST OF MY KNOWLEDGE AND BELIEF, AND MEETS THE STANDARDS OF PRACTICE AS SET FORTH BY THE FLORIDA BOARD OF PROFESSIONAL LAND SURVEYORS IN CHAPTER 61-17, FLORIDA ADMINISTRATIVE CODE, PURSUANT TO SECTION 472.027, FLORIDA STATUTES.

JOHN R. MORGAN II, PLS
PROFESSIONAL LAND SURVEYOR #3520
STATE OF FLORIDA

PROFILE VIEW (NAVD 88)
TOPOGRAPHIC AND HYDROGRAPHIC SURVEY
BROWARD COUNTY POST-DORIAN BEACH MONITORING
BROWARD COUNTY R-25 THROUGH DADE R-5
- FOR -
OLSEN ASSOCIATES, INC.

COMMISSION NO.
35657-2

SCALE
1" = 200'

DATE
11/18/2019







DRAWN BY
CAG

CHECKED BY
JRM

FIELD BOOK
PAGE NO.
SEE
COVER

DATE OF SURVEY
11/7/2019

SHEET 33 OF 51

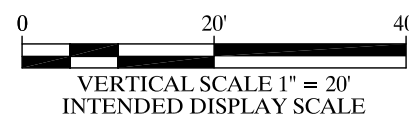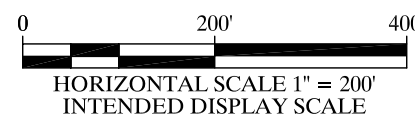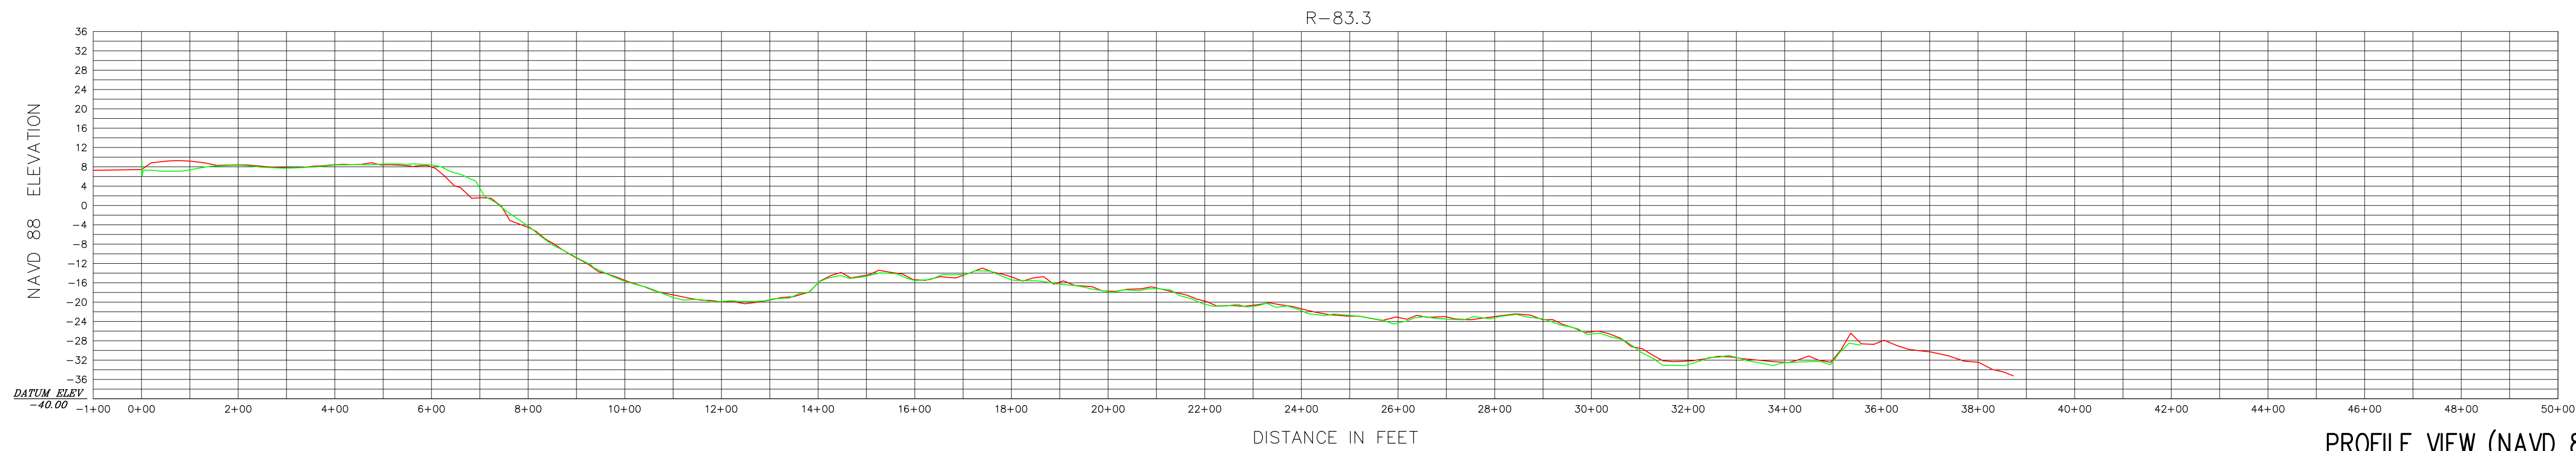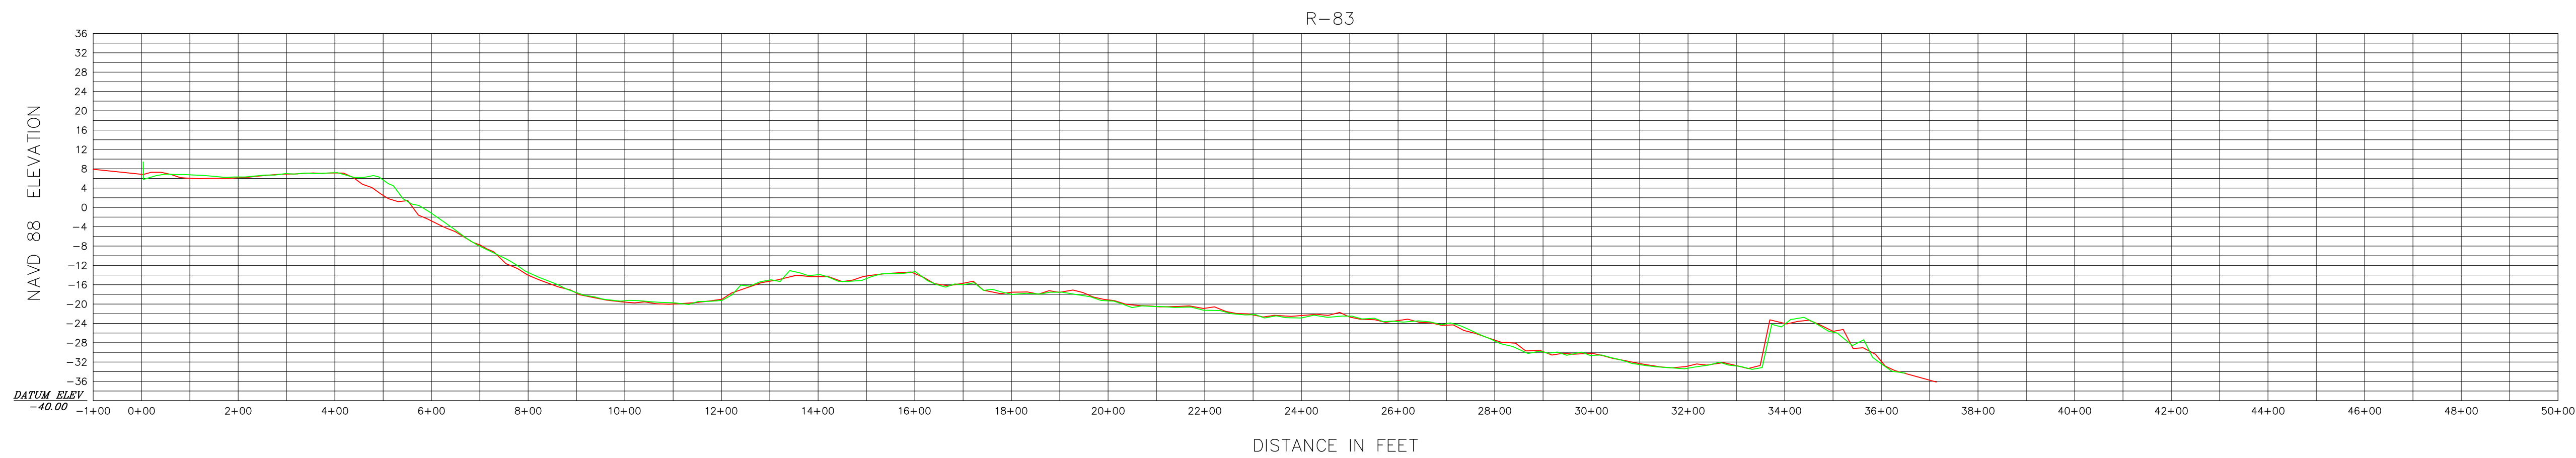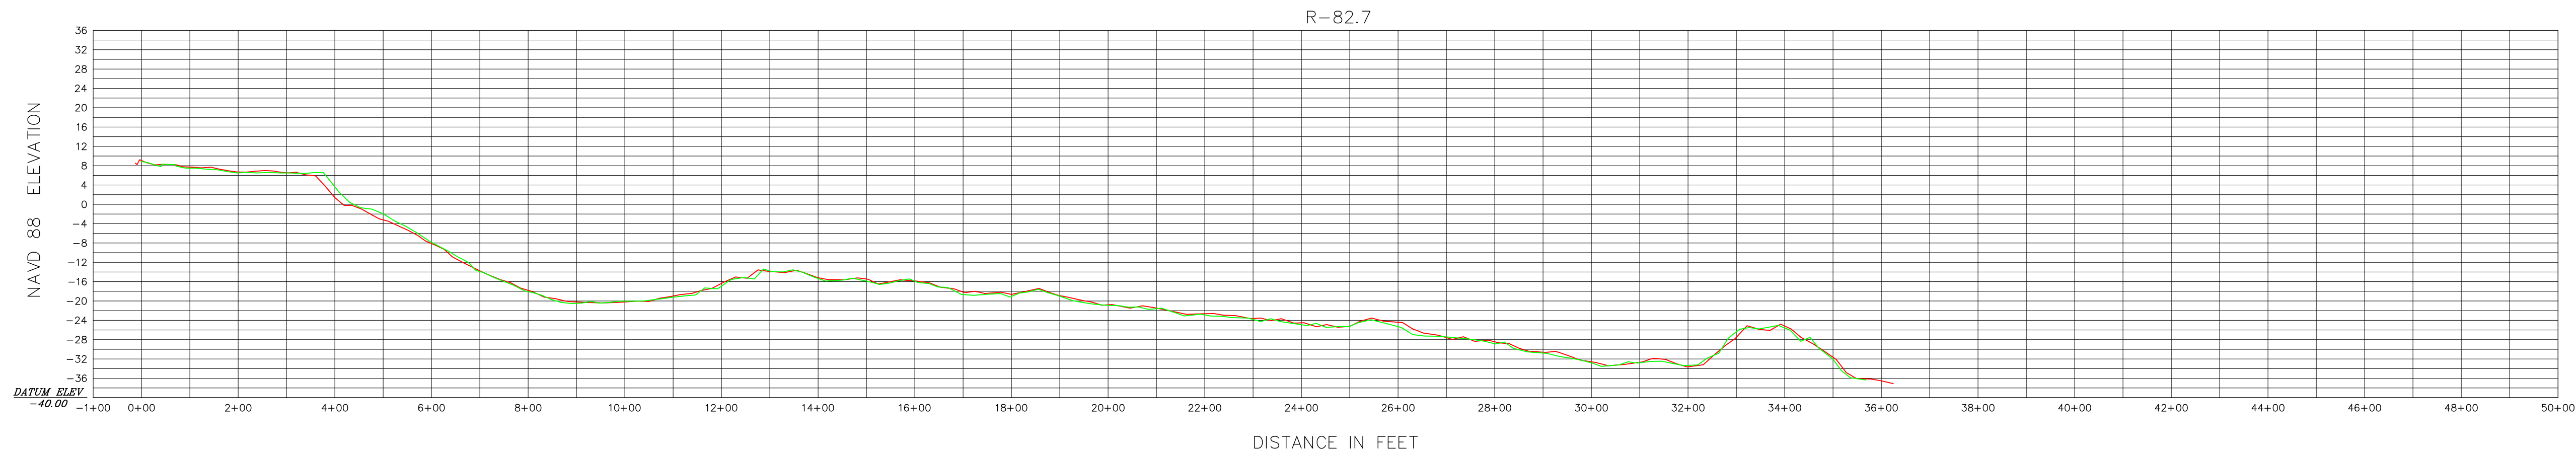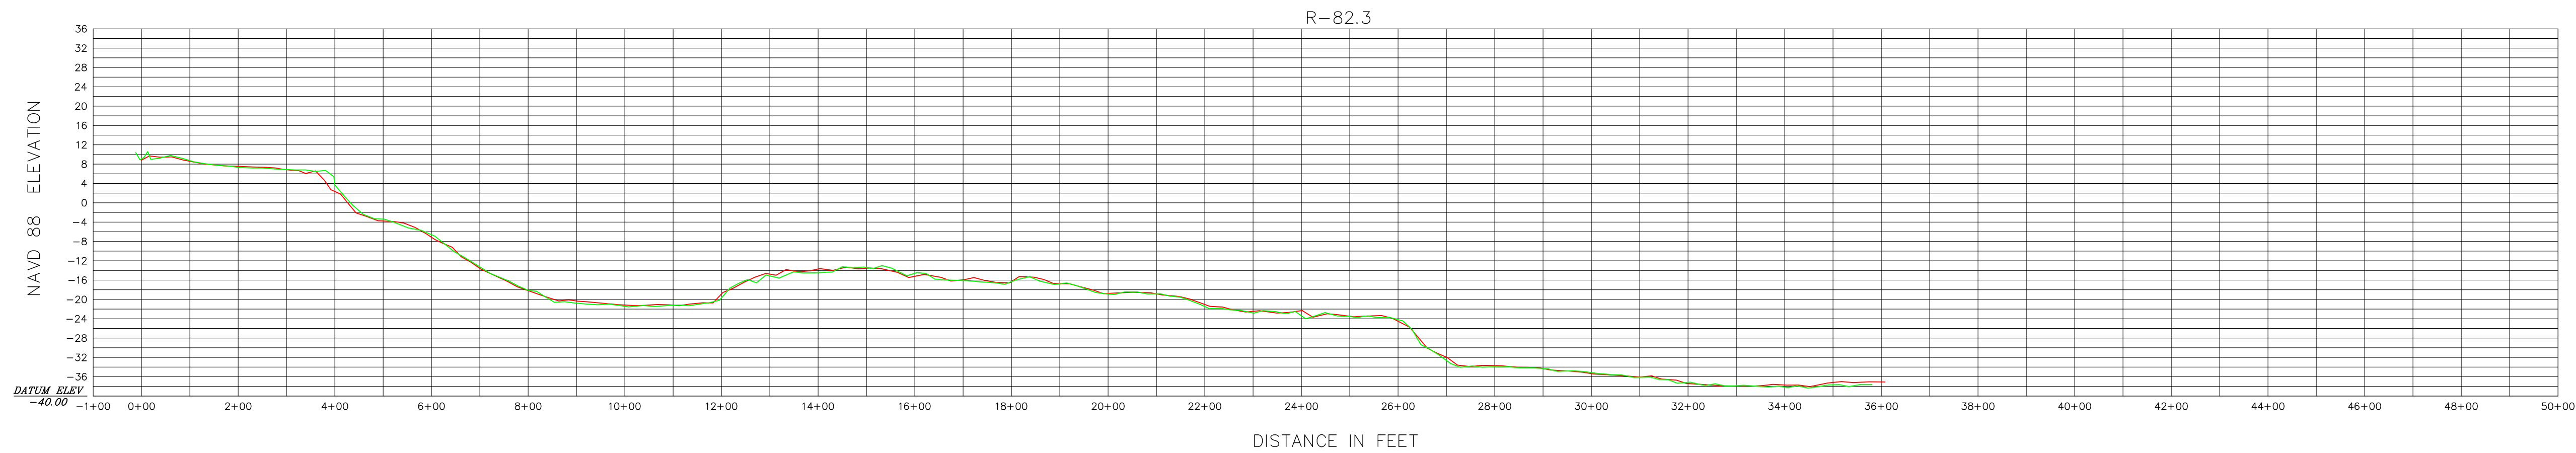

LEGEND

— NOVEMBER 2017
— NOVEMBER 2019



JOHN R. MORGAN II, PSM
FLORIDA CERTIFICATION #3520

Morgan & Eklund Inc.

PROFESSIONAL SURVEY CONSULTANTS

4909 US HIGHWAY #1
VERO BEACH, FL 32967
PHONE: (772) 388-5364
FAX: (772) 388-3165

1612 NW 2ND AVENUE
SUITE 3
BOCA RATON, FL 33432
PHONE: (954) 421-0682
FAX: (954) 421-0425

LB #4298

CERTIFICATE OF SURVEYOR - I HEREBY CERTIFY THAT THE INFORMATION SHOWN HEREON IS IN ACCORDANCE WITH A RECENT FIELD SURVEY MADE UNDER MY DIRECTION, AND THAT IT IS TRUE AND CORRECT TO THE BEST OF MY KNOWLEDGE AND BELIEF, AND MEETS THE STANDARDS OF PRACTICE AS SET FORTH BY THE FLORIDA BOARD OF PROFESSIONAL LAND SURVEYORS IN CHAPTER 34-17, FLORIDA ADMINISTRATIVE CODE, PURSUANT TO SECTION 472.027, FLORIDA STATUTES.

JOHN R. MORGAN II, PLS
PROFESSIONAL LAND SURVEYOR #3520
STATE OF FLORIDA

PROFILE VIEW (NAVD 88)
TOPOGRAPHIC AND HYDROGRAPHIC SURVEY
BROWARD COUNTY POST-DORIAN BEACH MONITORING
BROWARD COUNTY R-25 THROUGH DADE R-5
- FOR -
OLSEN ASSOCIATES, INC.

COMMISSION NO.
35657-2

SCALE
1" = 200'

DATE
11/18/2019







DRAWN BY
CAG

CHECKED BY
JRM

FIELD BOOK
PAGE NO. COVER

DATE OF SURVEY
11/7/2019

SHEET 34 OF 51

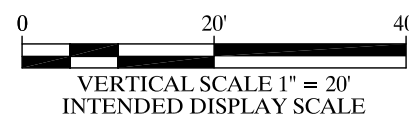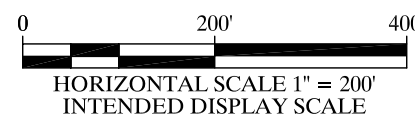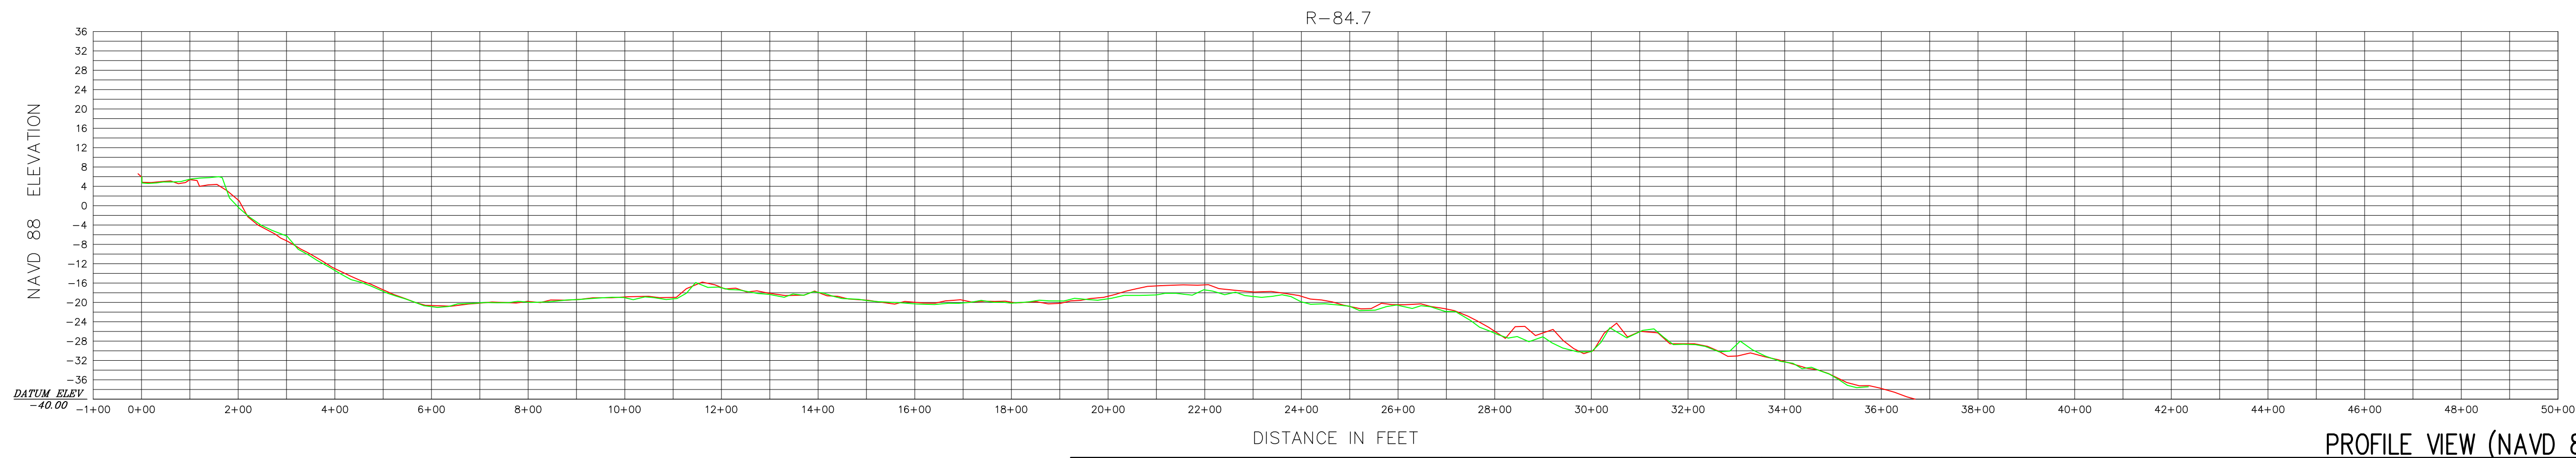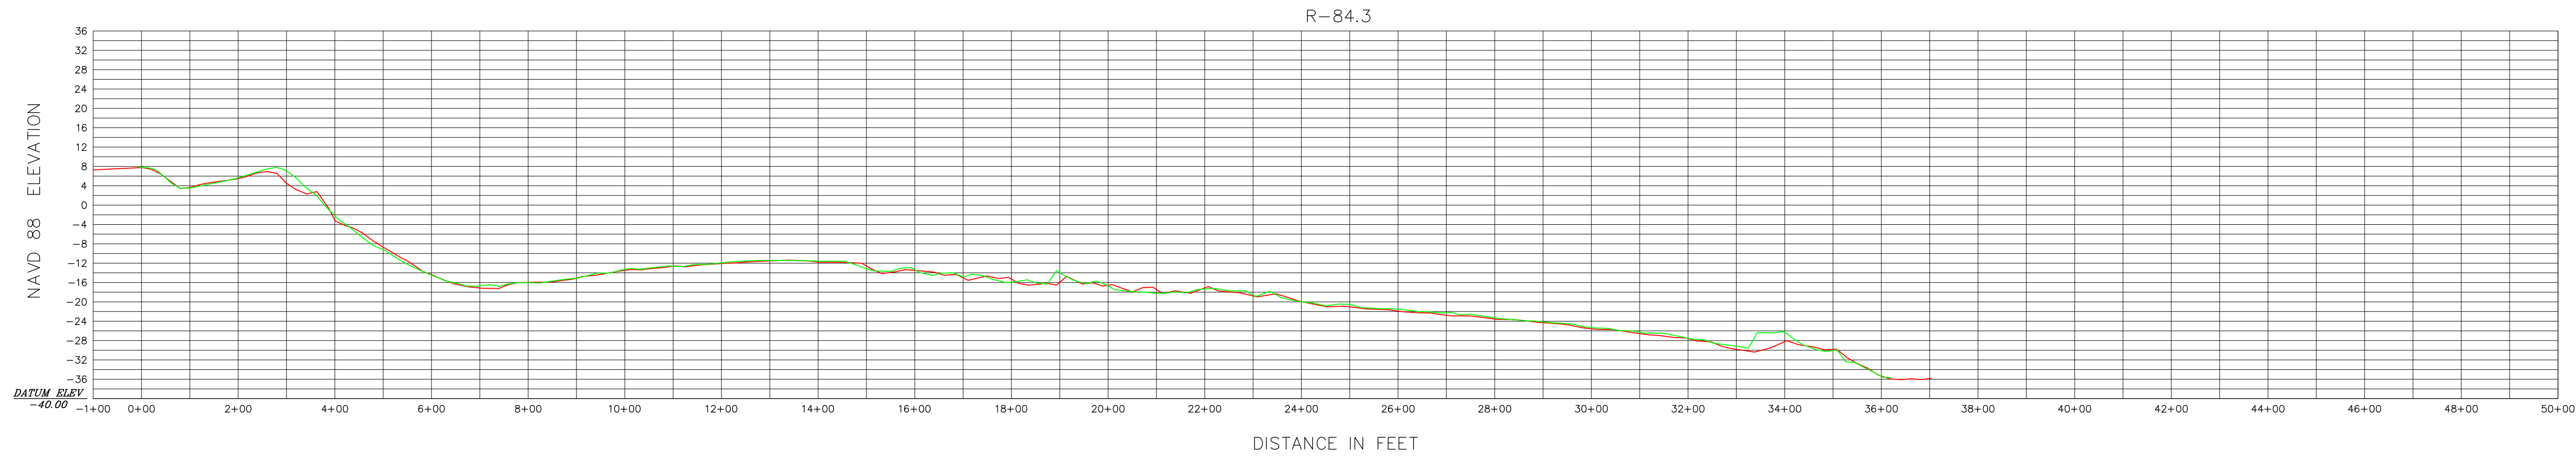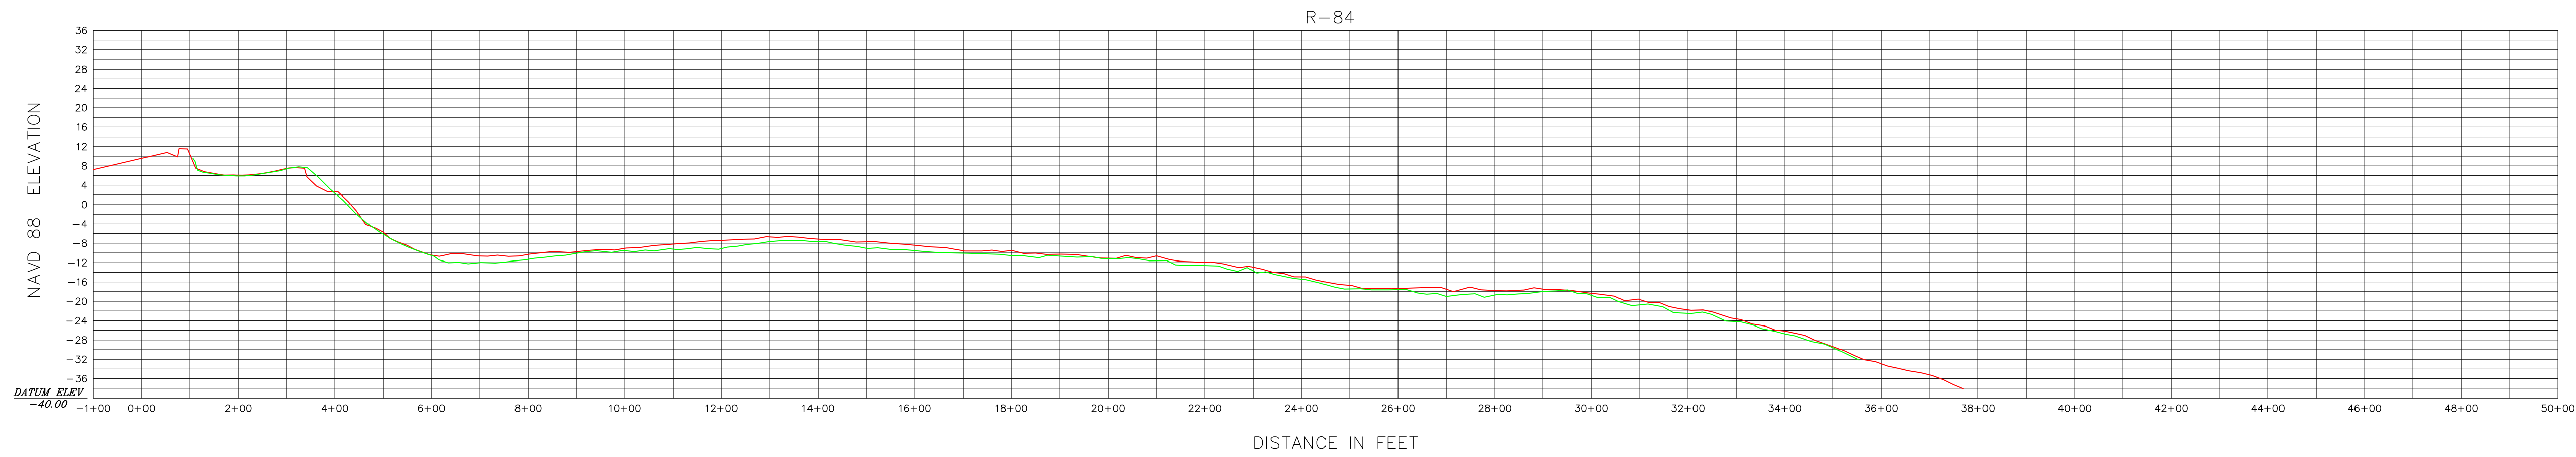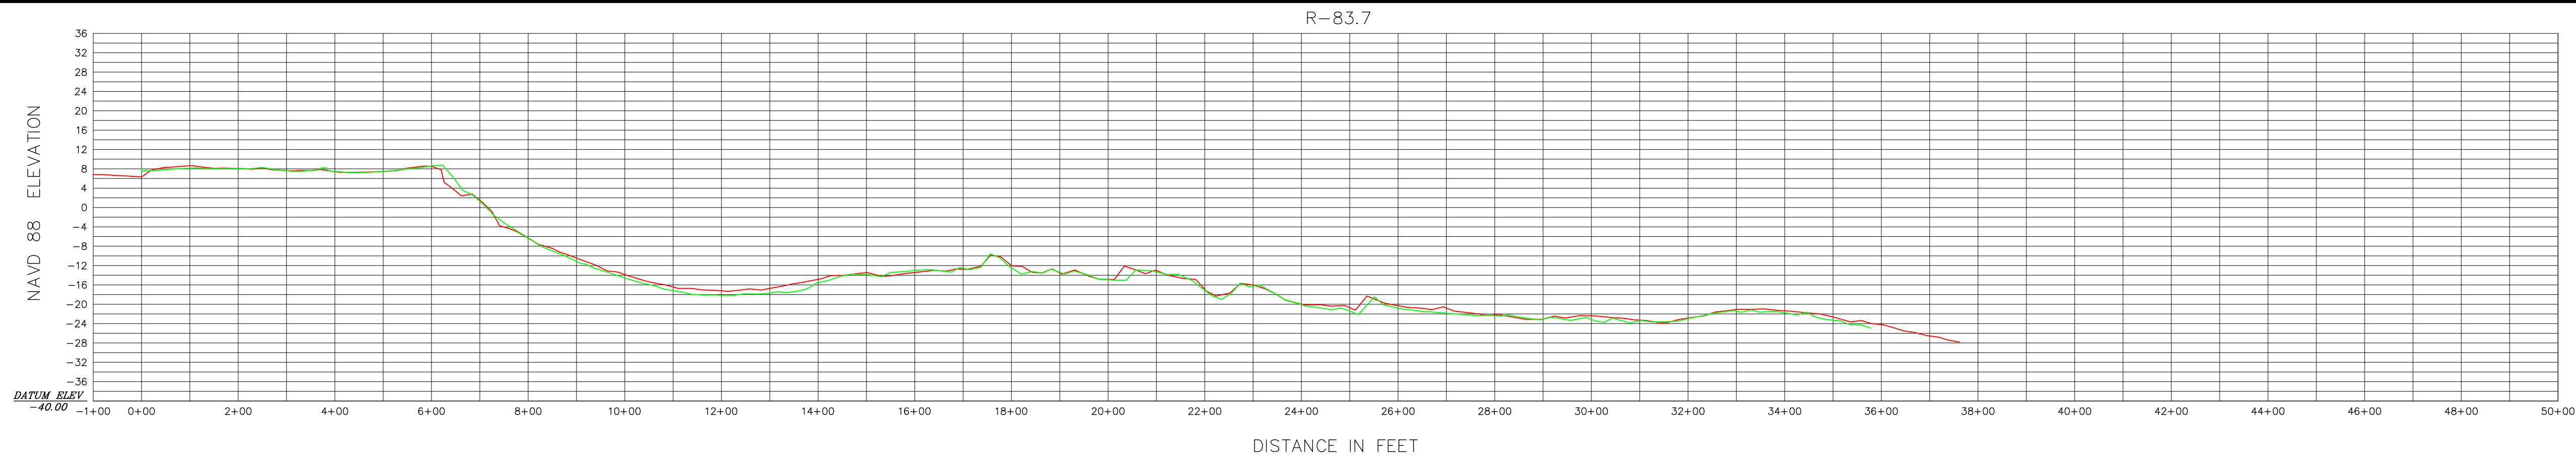

LEGEND

— NOVEMBER 2017
— NOVEMBER 2019



JOHN R. MORGAN II, PSM
FLORIDA CERTIFICATION #3520

Morgan & Eklund Inc.

PROFESSIONAL SURVEY CONSULTANTS

4909 US HIGHWAY #1
VERO BEACH, FL 32967
PHONE: (772) 388-5364
FAX: (772) 388-3165

1612 NW 2ND AVENUE
SUITE 3
BOCA RATON, FL 33432
PHONE: (954) 421-6682
FAX: (954) 421-0425

LB #4298

CERTIFICATE OF SURVEYOR - I HEREBY CERTIFY THAT THE INFORMATION SHOWN HEREON IS IN ACCORDANCE WITH A RECENT FIELD SURVEY MADE UNDER MY DIRECTION, AND THAT IT IS TRUE AND CORRECT TO THE BEST OF MY KNOWLEDGE AND BELIEF, AND MEETS THE STANDARDS OF PRACTICE AS SET FORTH BY THE FLORIDA BOARD OF PROFESSIONAL LAND SURVEYORS IN CHAPTER 31-17, FLORIDA ADMINISTRATIVE CODE, PURSUANT TO SECTION 472.027, FLORIDA STATUTES.

JOHN R. MORGAN II, PLS
PROFESSIONAL LAND SURVEYOR #3520
STATE OF FLORIDA

PROFILE VIEW (NAVD 88)
TOPOGRAPHIC AND HYDROGRAPHIC SURVEY
BROWARD COUNTY POST-DORIAN BEACH MONITORING
BROWARD COUNTY R-25 THROUGH DADE R-5
- FOR -
OLSEN ASSOCIATES, INC.

COMMISSION NO.
35657-2

SCALE
1" = 200'

DATE
11/18/2019

DRAWN BY
CAG






CHECKED BY
JRM

FIELD BOOK
PAGE NO.

SEE
COVER

DATE OF SURVEY
11/7/2019







SHEET 35 OF 51

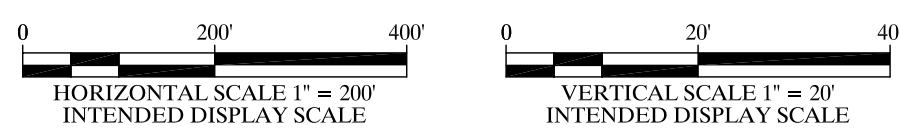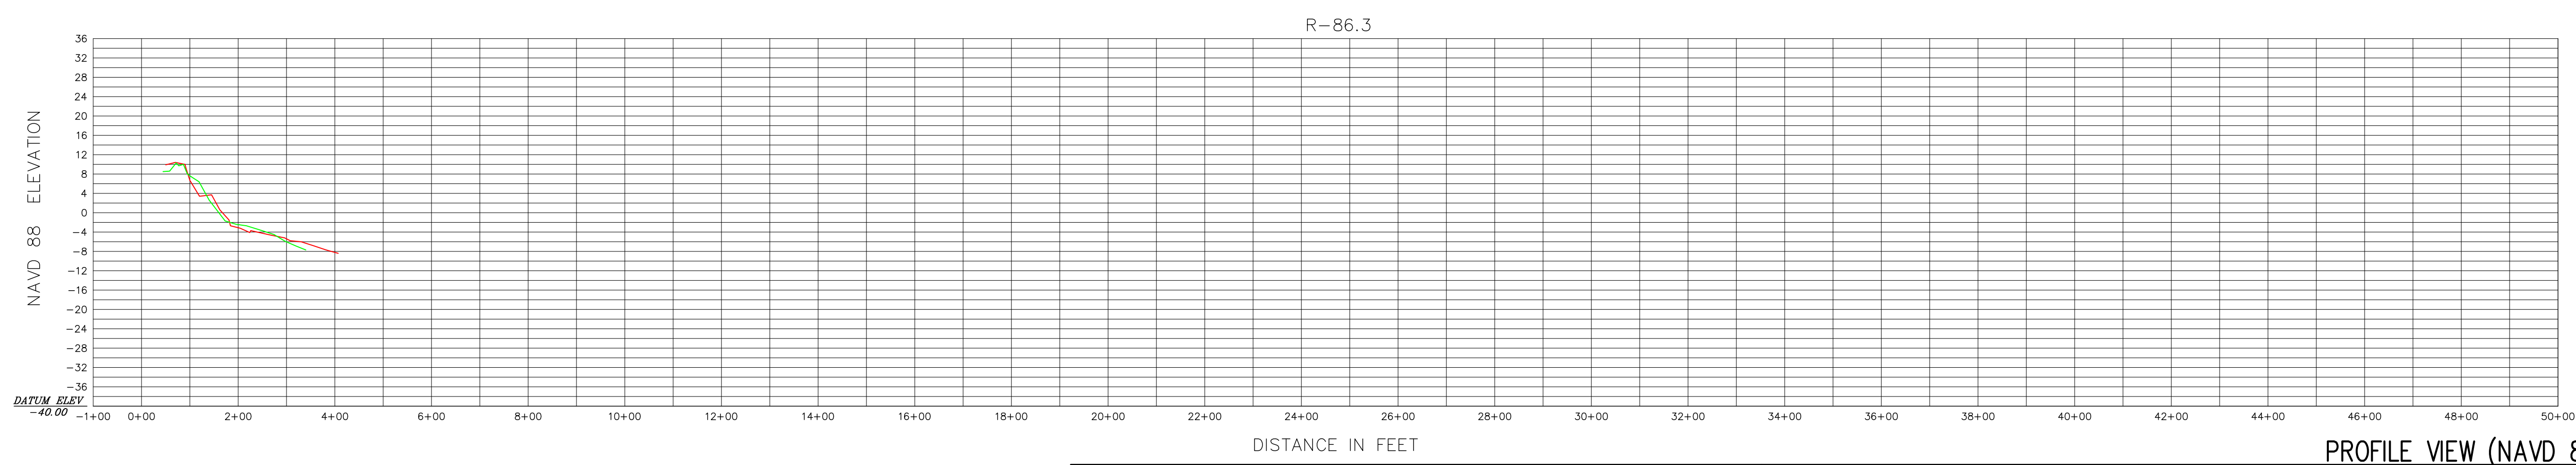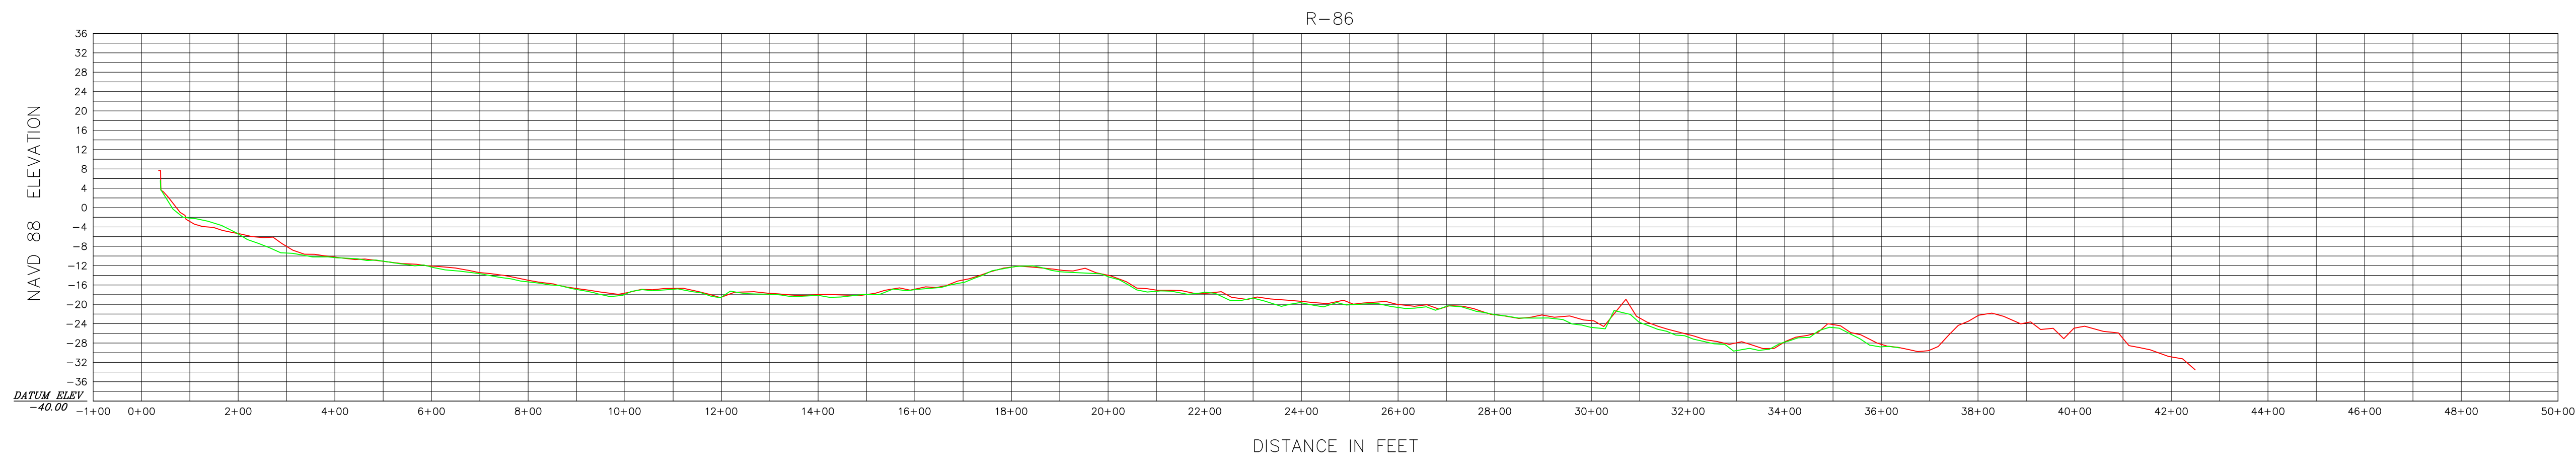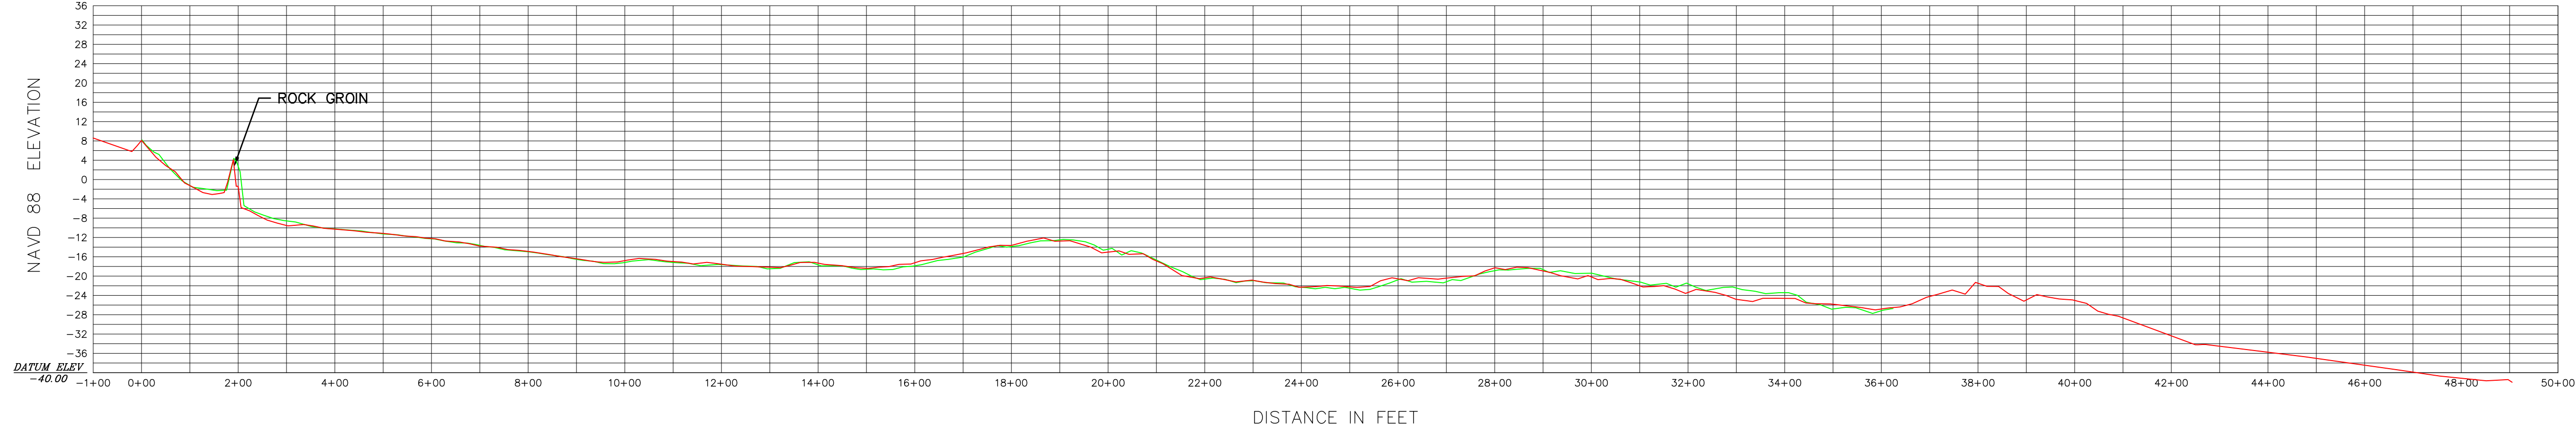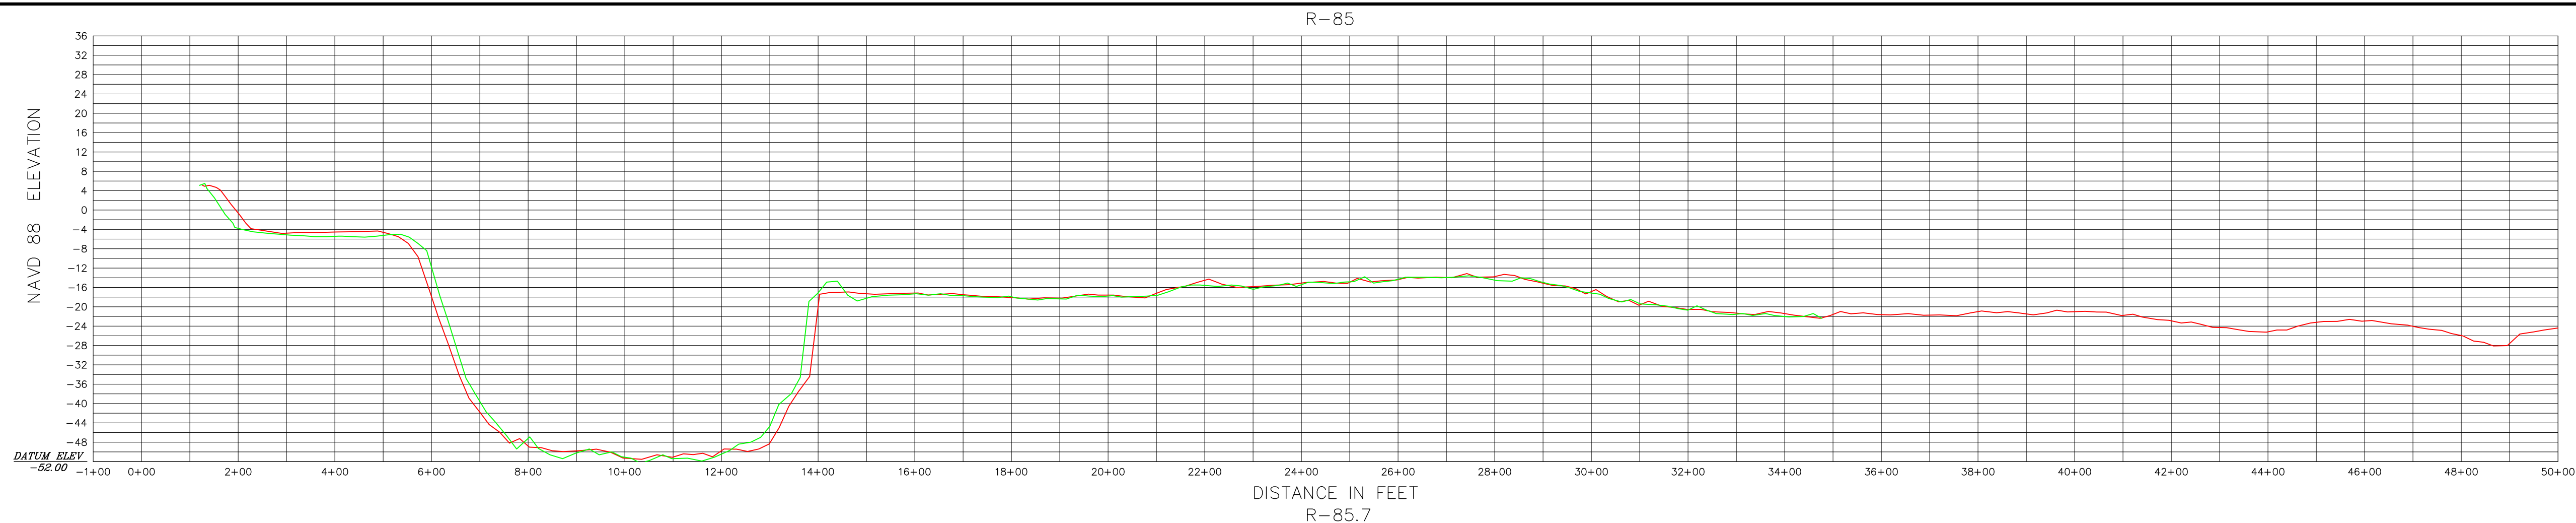

LEGEND

— NOVEMBER 2017
— NOVEMBER 2019

 JOHN R. MORGAN II, PSM FLORIDA CERTIFICATION #3520	Morgan & Eklund Inc.	CERTIFICATE OF SURVEYOR - I HEREBY CERTIFY THAT THE INFORMATION SHOWN HEREON IS IN ACCORDANCE WITH A RECENT FIELD SURVEY MADE UNDER MY DIRECTION, AND THAT IT IS TRUE AND CORRECT TO THE BEST OF MY KNOWLEDGE AND BELIEF, AND MEETS THE STANDARDS OF PRACTICE AS SET FORTH BY THE FLORIDA BOARD OF PROFESSIONAL LAND SURVEYORS IN CHAPTER 6J-17, FLORIDA ADMINISTRATIVE CODE, PURSUANT TO SECTION 472.027, FLORIDA STATUTES. JOHN R. MORGAN II, PLS PROFESSIONAL LAND SURVEYOR #3520 STATE OF FLORIDA	PROFILE VIEW (NAVD 88)				COMMISSION NO. 35657-2	
	PROFESSIONAL SURVEY CONSULTANTS		TOPOGRAPHIC AND HYDROGRAPHIC SURVEY				SCALE 1" = 200'	
	4909 US HIGHWAY #1 VERO BEACH, FL 32967 PHONE: (772) 388-5364 FAX: (772) 388-3165		1612 NW 2ND AVENUE SUITE 3 BOCA RATON, FL 33432 PHONE: (954) 421-6682 FAX: (954) 421-0425	BROWARD COUNTY POST-DORIAN BEACH MONITORING				DATE 11/18/2019
	- FOR -				SHEET 36 OF 51			
			OLSEN ASSOCIATES, INC.					
			DRAWN BY CAG	CHECKED BY JRM	FIELD BOOK PAGE NO.	SEE COVER	DATE OF SURVEY 11/7/2019	

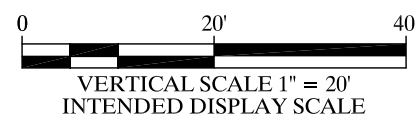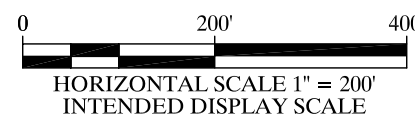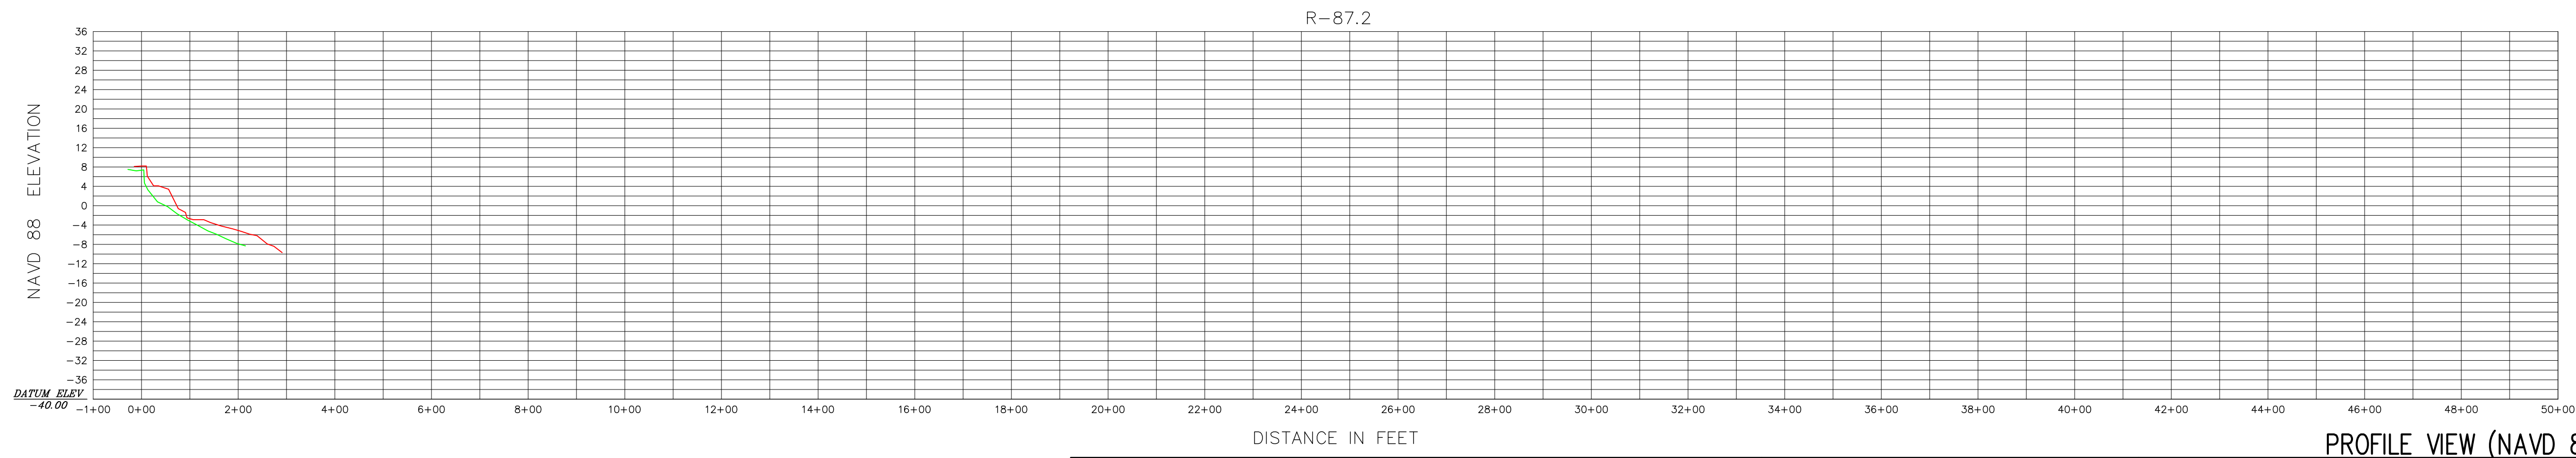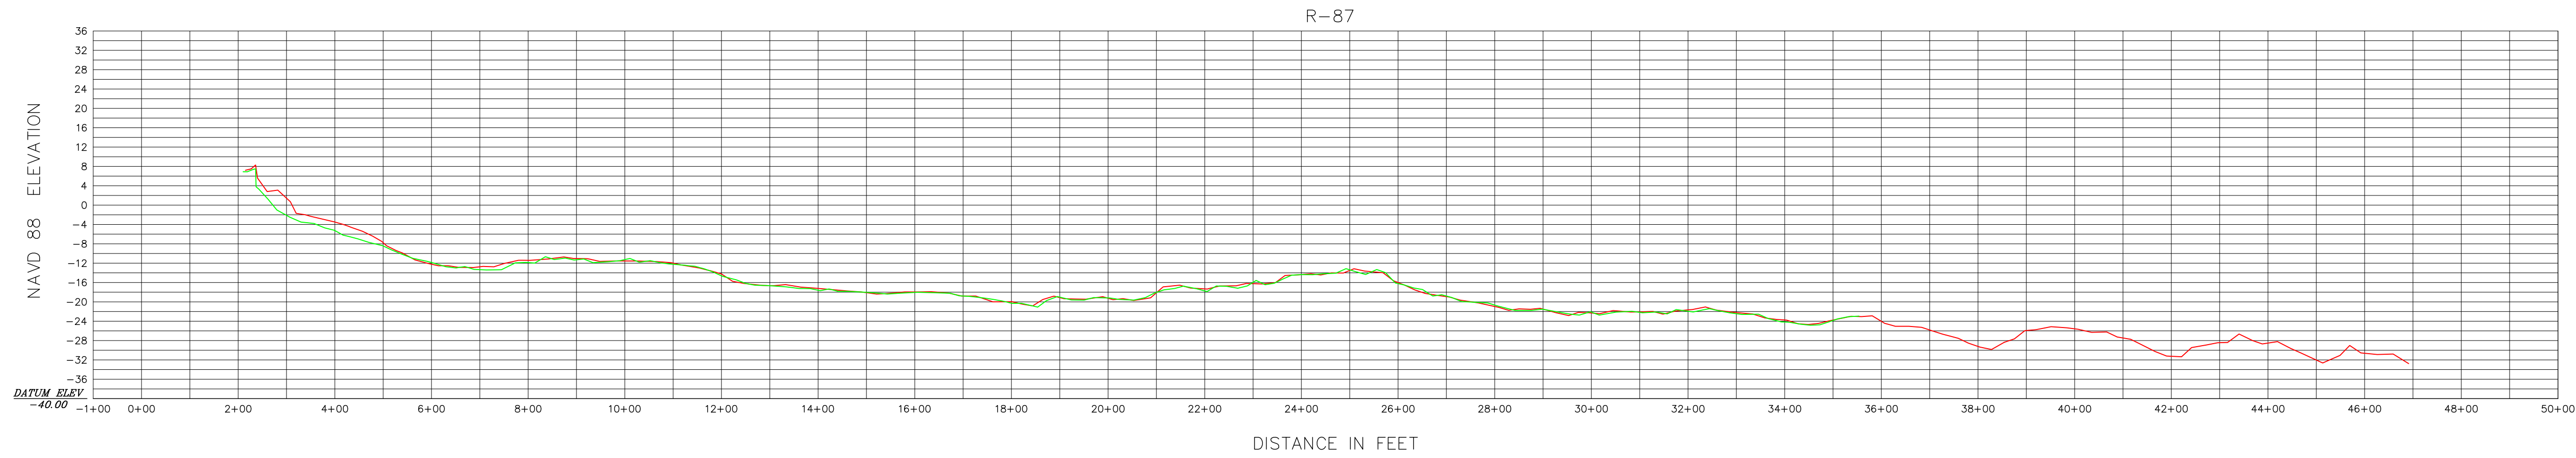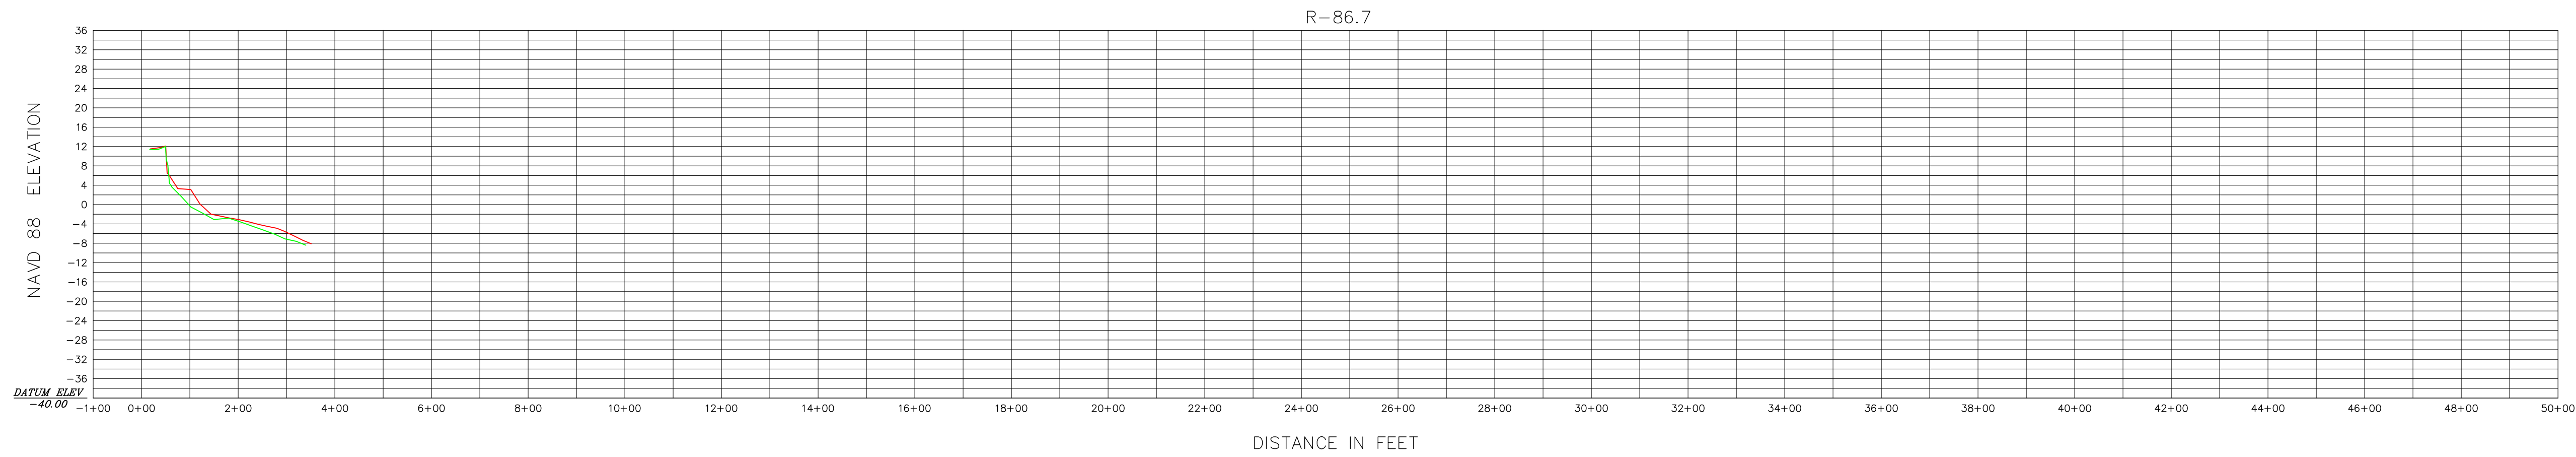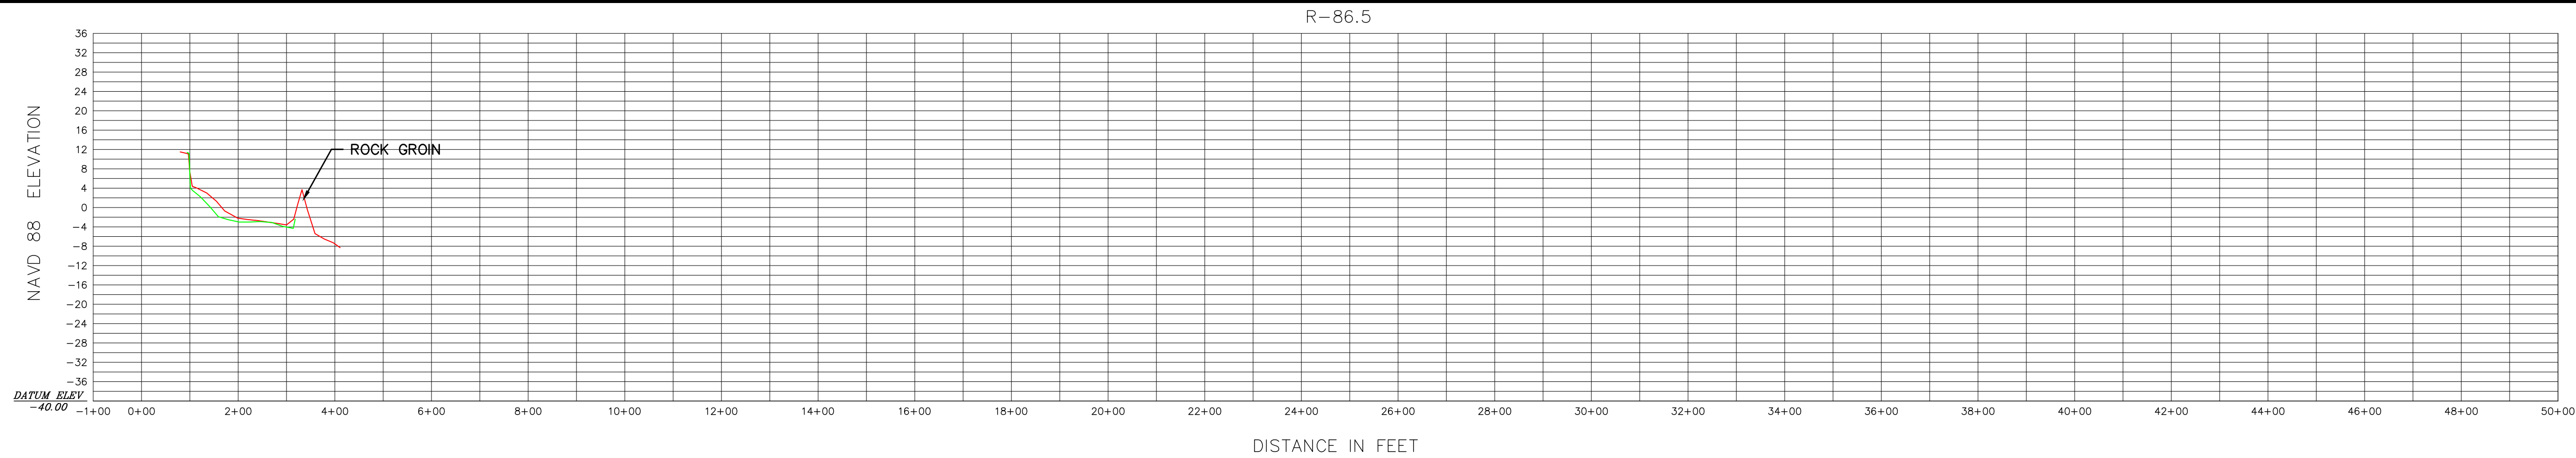

LEGEND

— NOVEMBER 2017
— NOVEMBER 2019



JOHN R. MORGAN II, PSM
FLORIDA CERTIFICATION #3520

Morgan & Eklund Inc.

PROFESSIONAL SURVEY CONSULTANTS

4909 US HIGHWAY #1
VERO BEACH, FL 32967
PHONE: (772) 388-5364
FAX: (772) 388-3165

1612 NW 2ND AVENUE
SUITE 3
BOCA RATON, FL 33432
PHONE: (954) 421-6682
FAX: (954) 421-0425

LB #4298

CERTIFICATE OF SURVEYOR - I HEREBY CERTIFY THAT THE INFORMATION SHOWN HEREON IS IN ACCORDANCE WITH A RECENT FIELD SURVEY MADE UNDER MY DIRECTION, AND THAT IT IS TRUE AND CORRECT TO THE BEST OF MY KNOWLEDGE AND BELIEF, AND MEETS THE STANDARDS OF PRACTICE AS SET FORTH BY THE FLORIDA BOARD OF PROFESSIONAL LAND SURVEYORS IN CHAPTER 54-17, FLORIDA ADMINISTRATIVE CODE, PURSUANT TO SECTION 472.027, FLORIDA STATUTES.

JOHN R. MORGAN II, PLS
PROFESSIONAL LAND SURVEYOR #3520
STATE OF FLORIDA

PROFILE VIEW (NAVD 88)
TOPOGRAPHIC AND HYDROGRAPHIC SURVEY
BROWARD COUNTY POST-DORIAN BEACH MONITORING
BROWARD COUNTY R-25 THROUGH DADE R-5
- FOR -
OLSEN ASSOCIATES, INC.

COMMISSION NO.
35657-2

SCALE
1" = 200'

DATE
11/18/2019





DRAWN BY
CAG

CHECKED BY
JRM

FIELD BOOK
PAGE NO. COVER

DATE OF SURVEY
11/7/2019

SHEET 37 OF 51

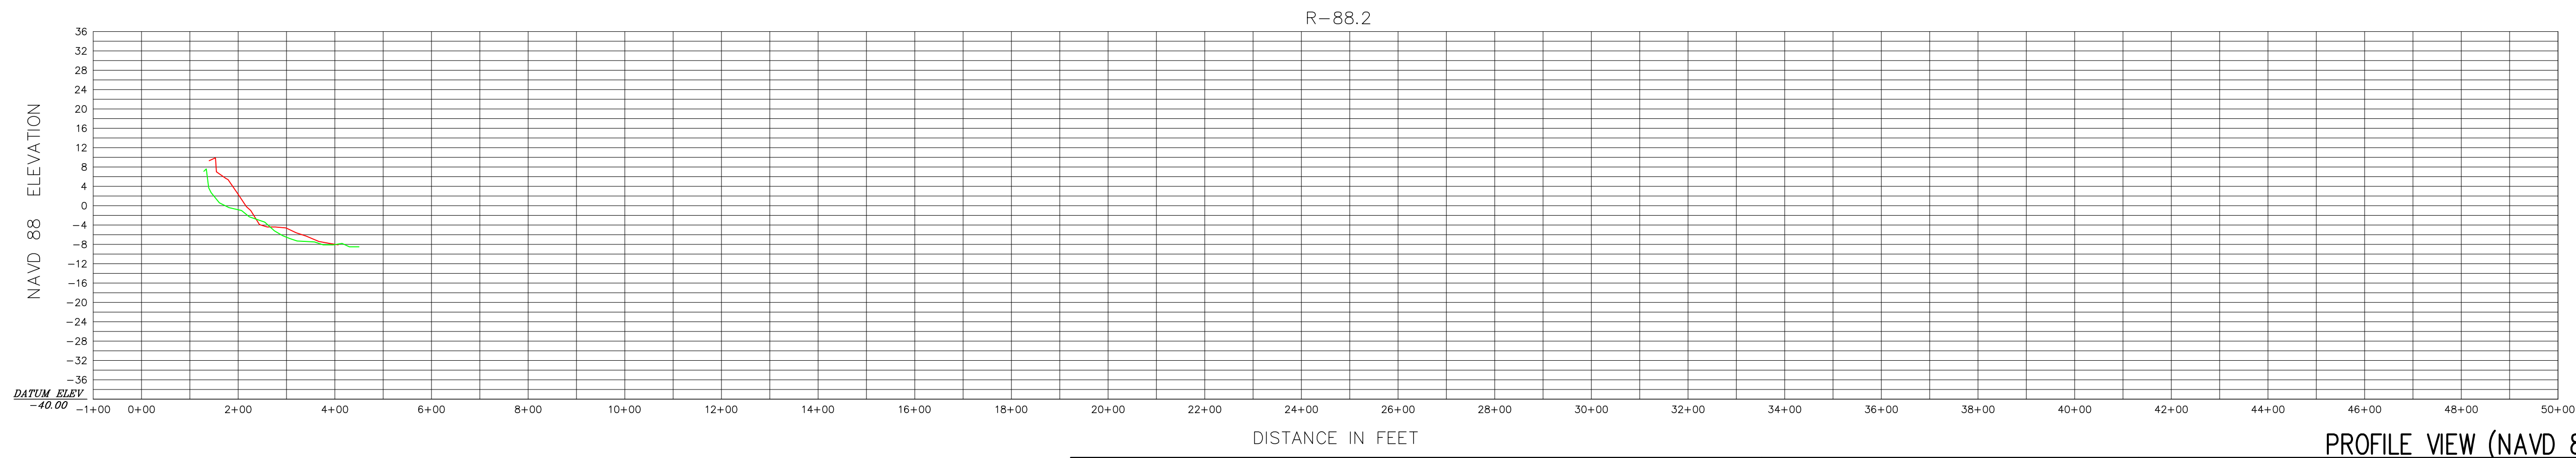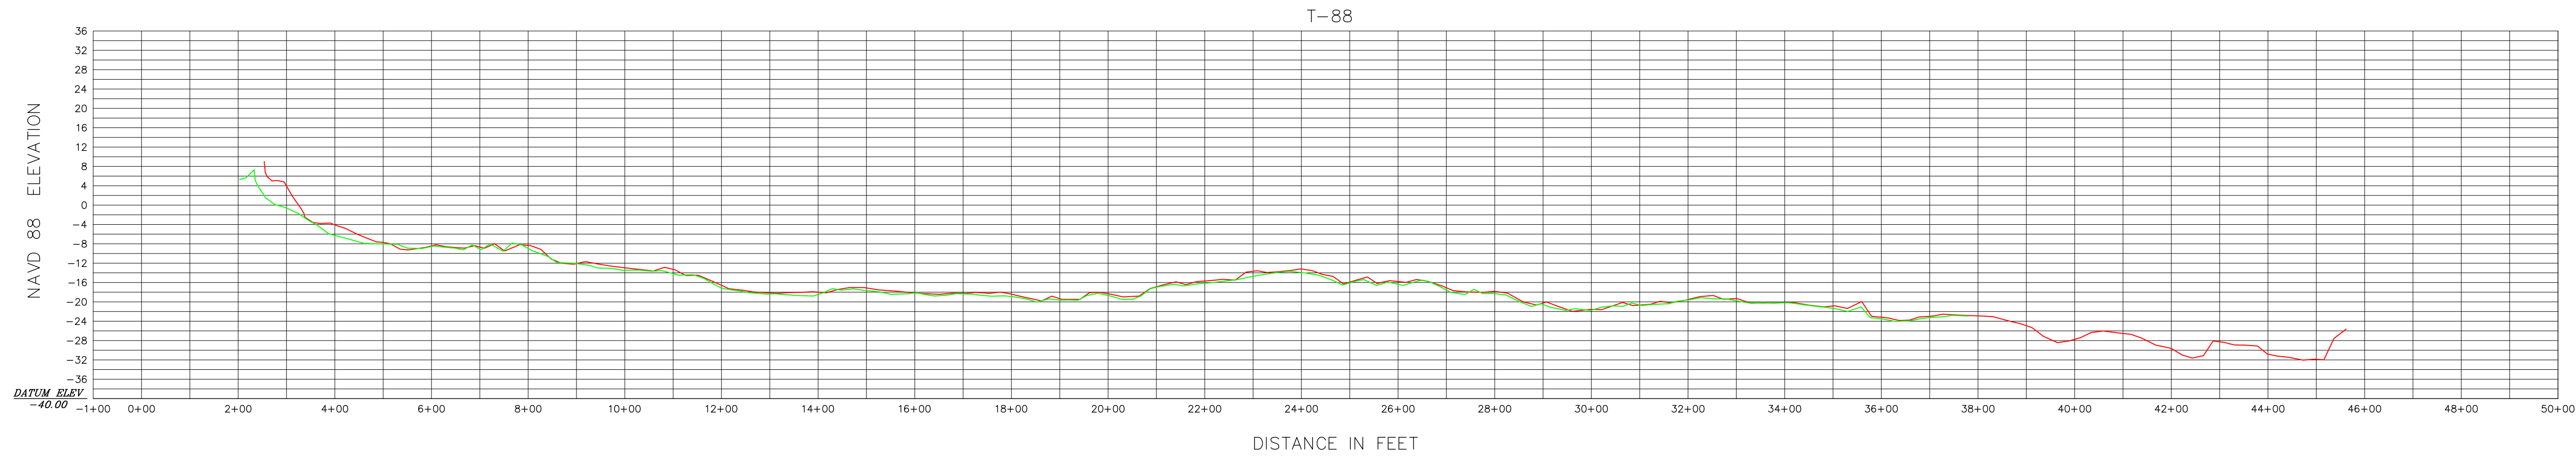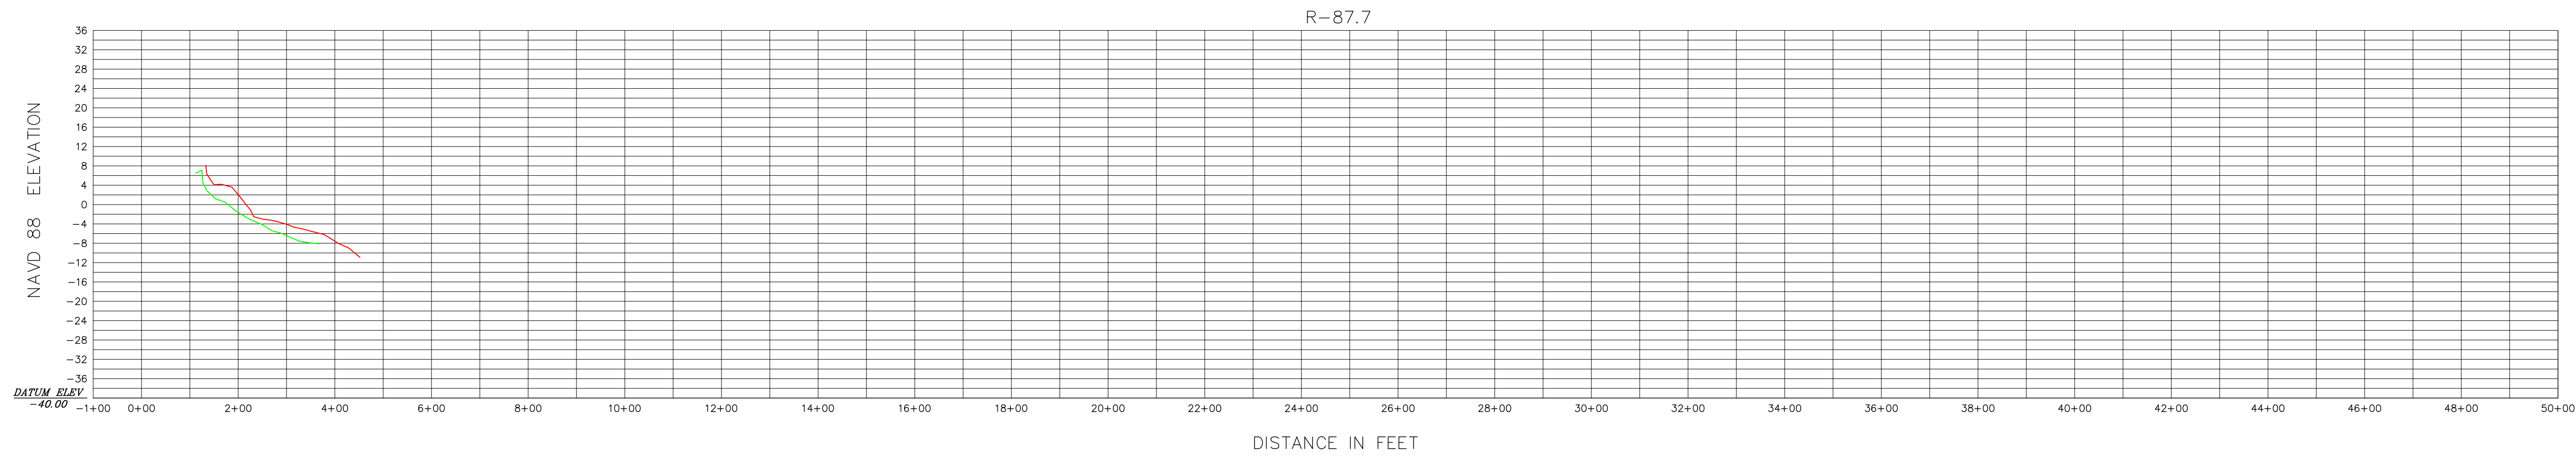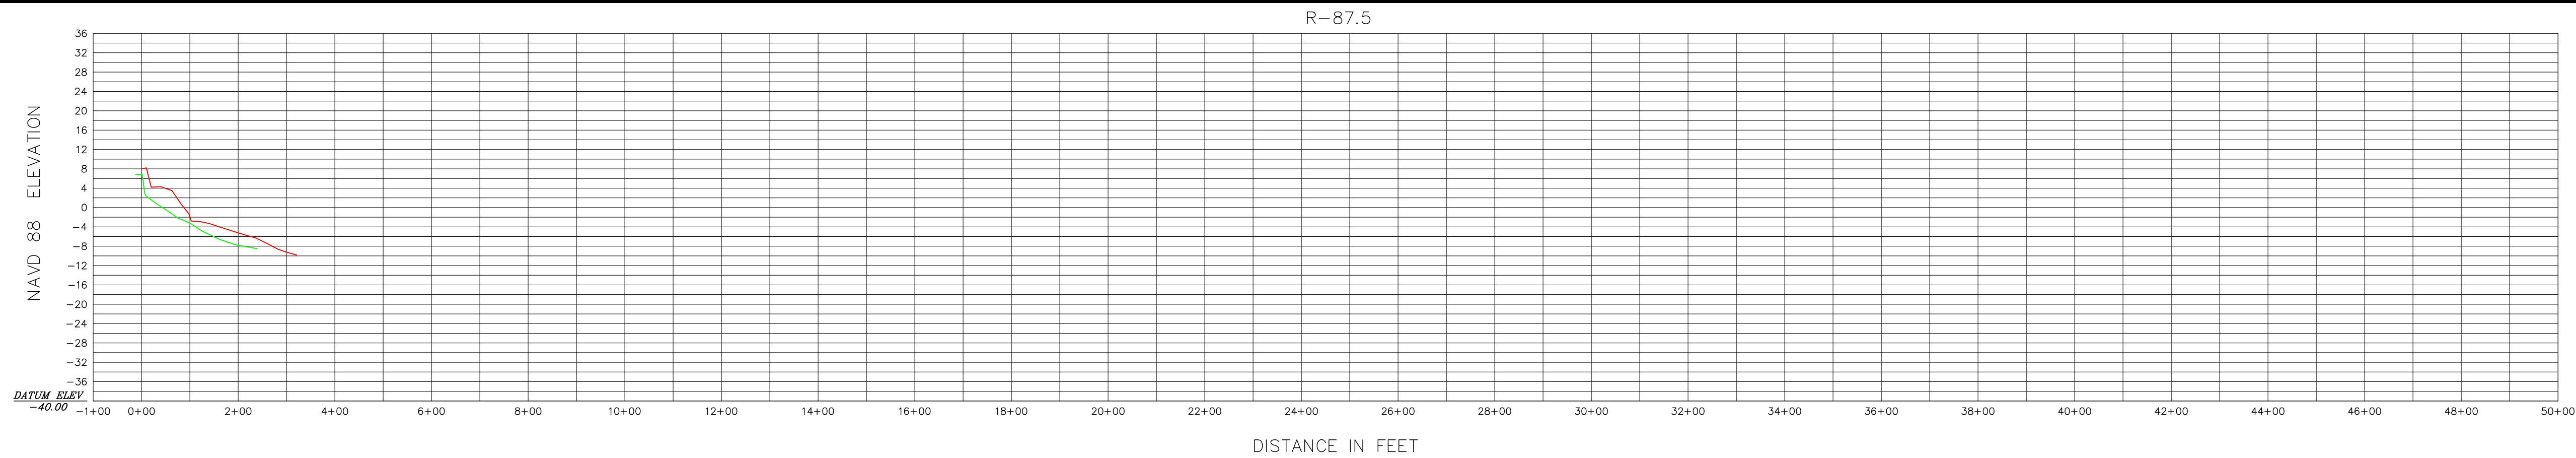

0 200' 400'

HORIZONTAL SCALE 1" = 200'

INTENDED DISPLAY SCALE

0 20' 40'

VERTICAL SCALE 1" = 20'

INTENDED DISPLAY SCALE

LEGEND

— NOVEMBER 2017

— NOVEMBER 2019



JOHN R. MORGAN II, PSM

FLORIDA CERTIFICATION #3520

Morgan & Eklund Inc.

PROFESSIONAL SURVEY CONSULTANTS

4909 US HIGHWAY #1

VERO BEACH, FL 32967

PHONE: (772) 388-5364

FAX: (772) 388-3165

1612 NW 2ND AVENUE

SUITE 3

BOCA RATON, FL 33432

PHONE: (954) 421-6682

FAX: (954) 421-0425

LB #4298

CERTIFICATE OF SURVEYOR - I HEREBY CERTIFY THAT THE INFORMATION SHOWN HEREON IS IN ACCORDANCE WITH A RECENT FIELD SURVEY MADE UNDER MY DIRECTION, AND THAT IT IS TRUE AND CORRECT TO THE BEST OF MY KNOWLEDGE AND BELIEF, AND MEETS THE STANDARDS OF PRACTICE AS SET FORTH BY THE FLORIDA BOARD OF PROFESSIONAL LAND SURVEYORS IN CHAPTER 54-17, FLORIDA ADMINISTRATIVE CODE, PURSUANT TO SECTION 472.027, FLORIDA STATUTES.

JOHN R. MORGAN II, PLS

PROFESSIONAL LAND SURVEYOR #3520

STATE OF FLORIDA

PROFILE VIEW (NAVD 88)

TOPOGRAPHIC AND HYDROGRAPHIC SURVEY

BROWARD COUNTY POST-DORIAN BEACH MONITORING

BROWARD COUNTY R-25 THROUGH DADE R-5

- FOR -

OLSEN ASSOCIATES, INC.

COMMISSION NO.

35657-2

SCALE

1" = 200'

DATE

11/18/2019

DRAWN BY

CAG

CHECKED BY

JRM

FIELD BOOK

PAGE NO.







SEE

COVER

DATE OF SURVEY

11/7/2019

SHEET 38 OF 51

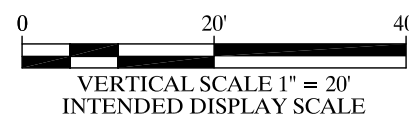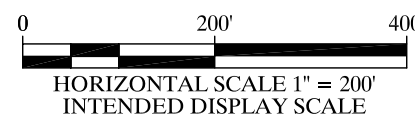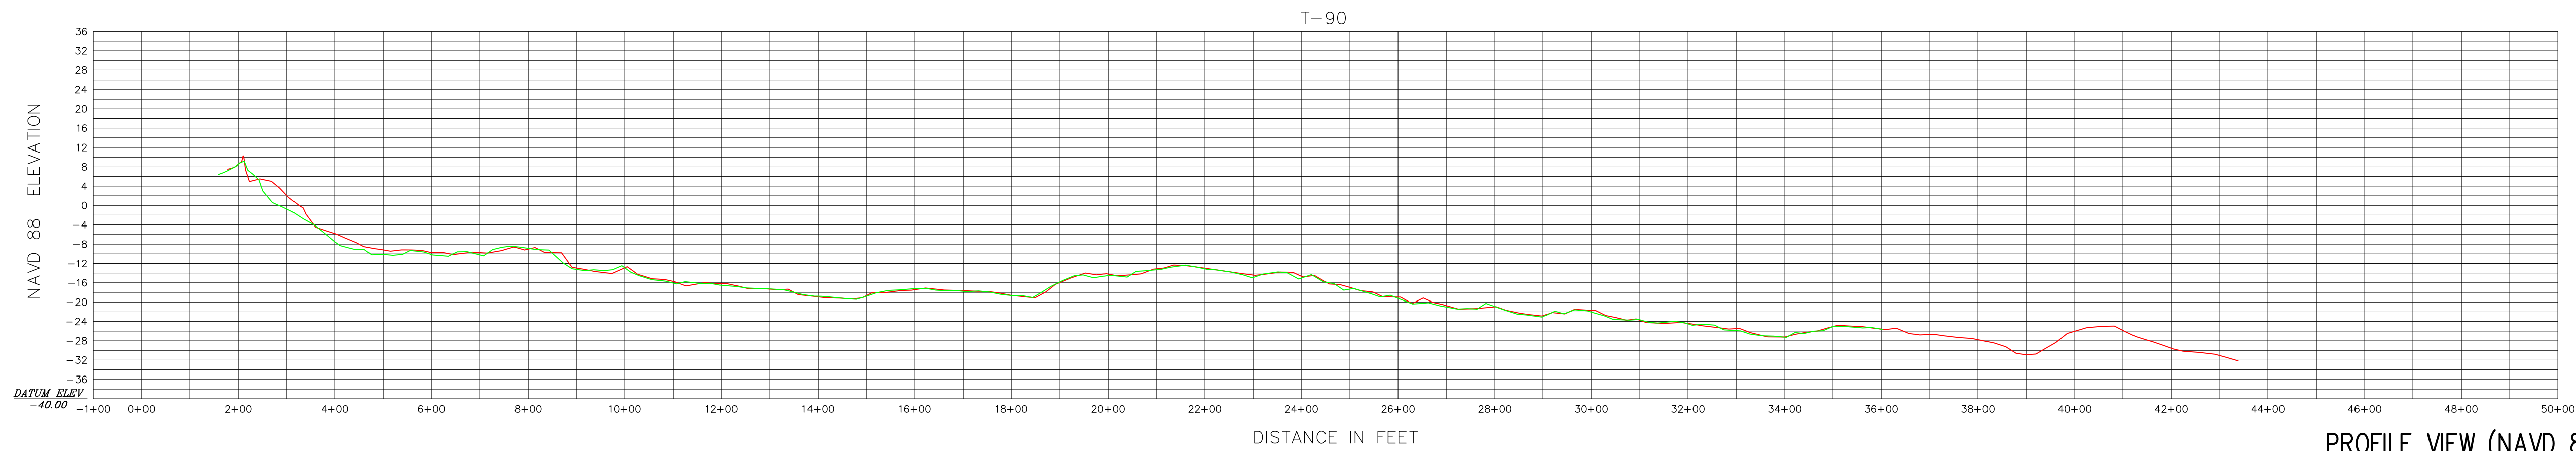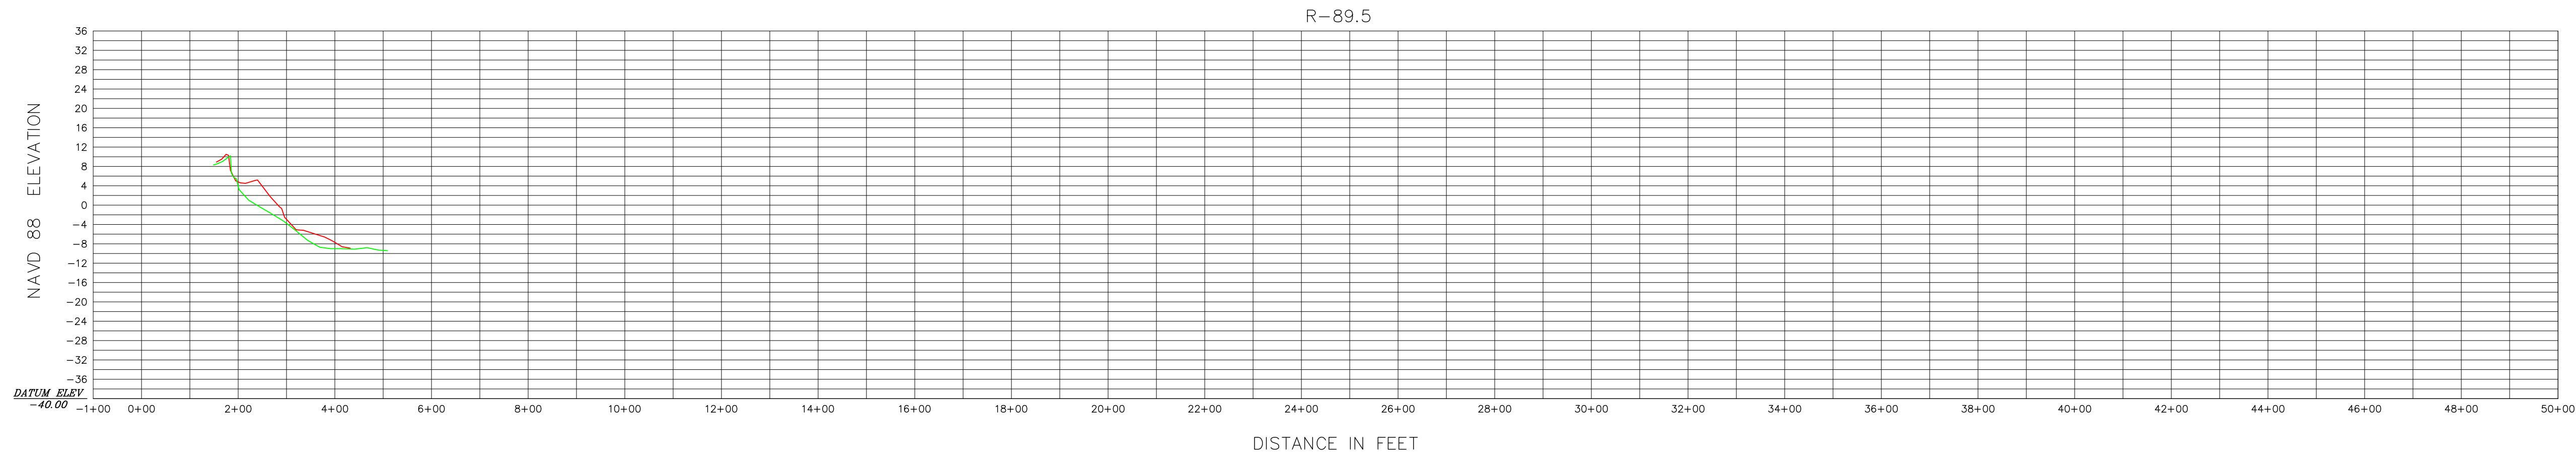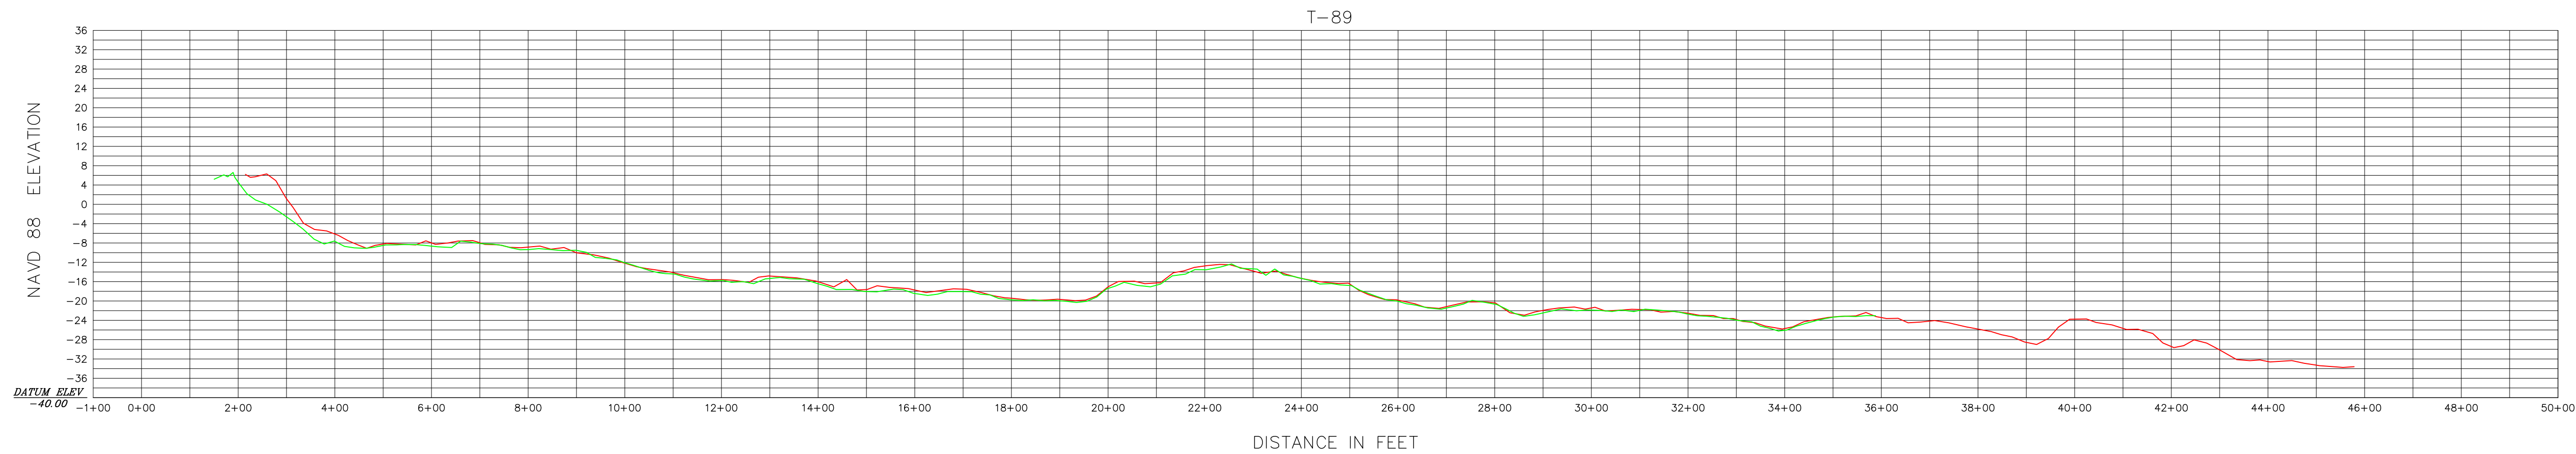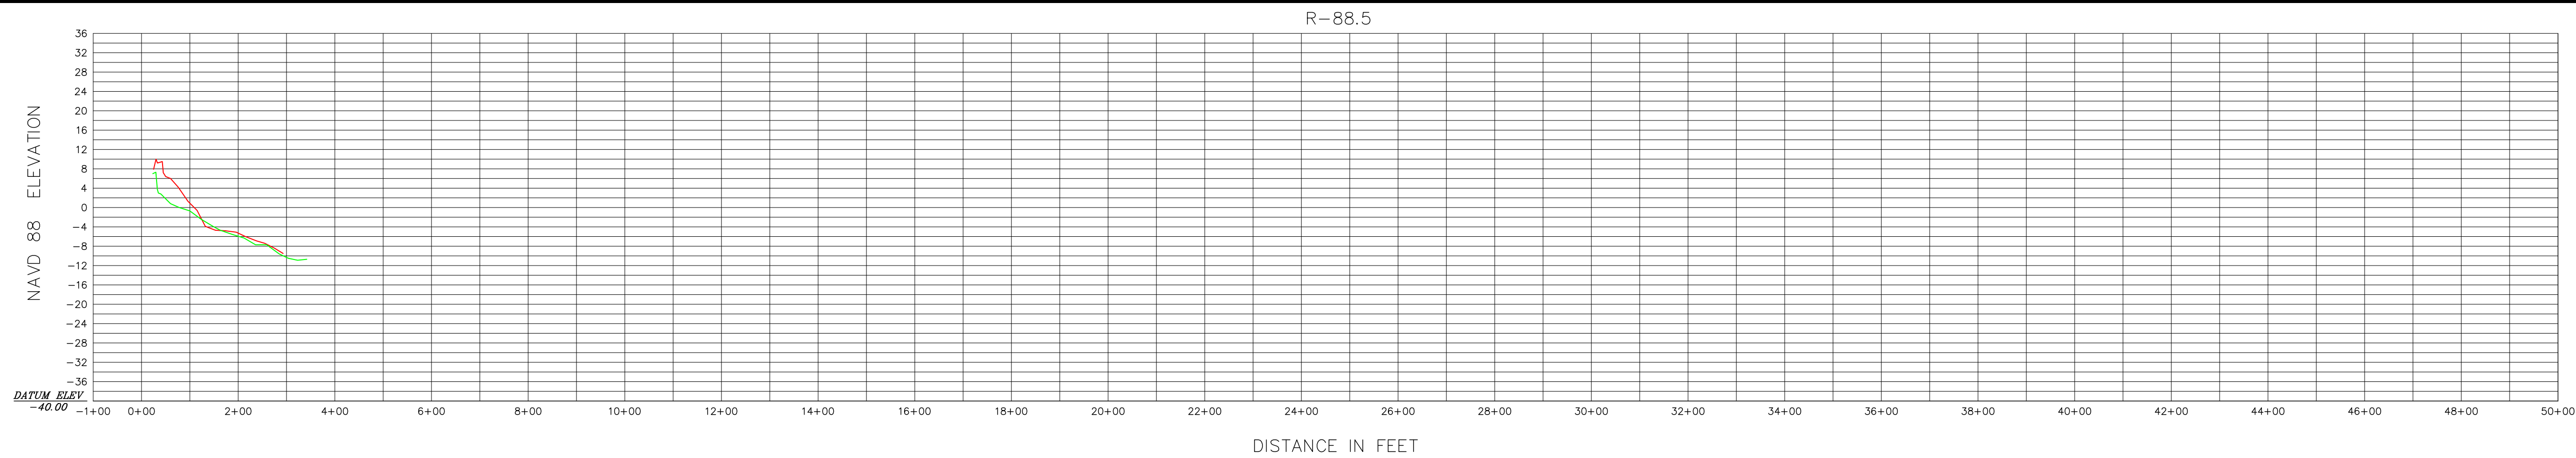

LEGEND

— NOVEMBER 2017

— NOVEMBER 2019



JOHN R. MORGAN II, PSM
FLORIDA CERTIFICATION #3520

Morgan & Eklund Inc.

PROFESSIONAL SURVEY CONSULTANTS

4909 US HIGHWAY #1
VERO BEACH, FL 32967
PHONE: (772) 388-5364
FAX: (772) 388-3165

1612 NW 2ND AVENUE
SUITE 3
BOCA RATON, FL 33432
PHONE: (954) 421-6682
FAX: (954) 421-0425

LB #4298

CERTIFICATE OF SURVEYOR - I HEREBY CERTIFY THAT THE INFORMATION SHOWN HEREON IS IN ACCORDANCE WITH A RECENT FIELD SURVEY MADE UNDER MY DIRECTION, AND THAT IT IS TRUE AND CORRECT TO THE BEST OF MY KNOWLEDGE AND BELIEF, AND MEETS THE STANDARDS OF PRACTICE AS SET FORTH BY THE FLORIDA BOARD OF PROFESSIONAL LAND SURVEYORS IN CHAPTER 6J-17, FLORIDA ADMINISTRATIVE CODE, PURSUANT TO SECTION 472.027, FLORIDA STATUTES.

JOHN R. MORGAN II, PLS
PROFESSIONAL LAND SURVEYOR #3520
STATE OF FLORIDA

PROFILE VIEW (NAVD 88)
TOPOGRAPHIC AND HYDROGRAPHIC SURVEY
BROWARD COUNTY POST-DORIAN BEACH MONITORING
BROWARD COUNTY R-25 THROUGH DADE R-5
- FOR -
OLSEN ASSOCIATES, INC.

DRAWN BY
CAG

CHECKED BY
JRM

FIELD BOOK
PAGE NO. COVER





DATE OF SURVEY
11/7/2019

COMMISSION NO.
35657-2

SCALE
1" = 200'

DATE
11/18/2019

SHEET 39 OF 51

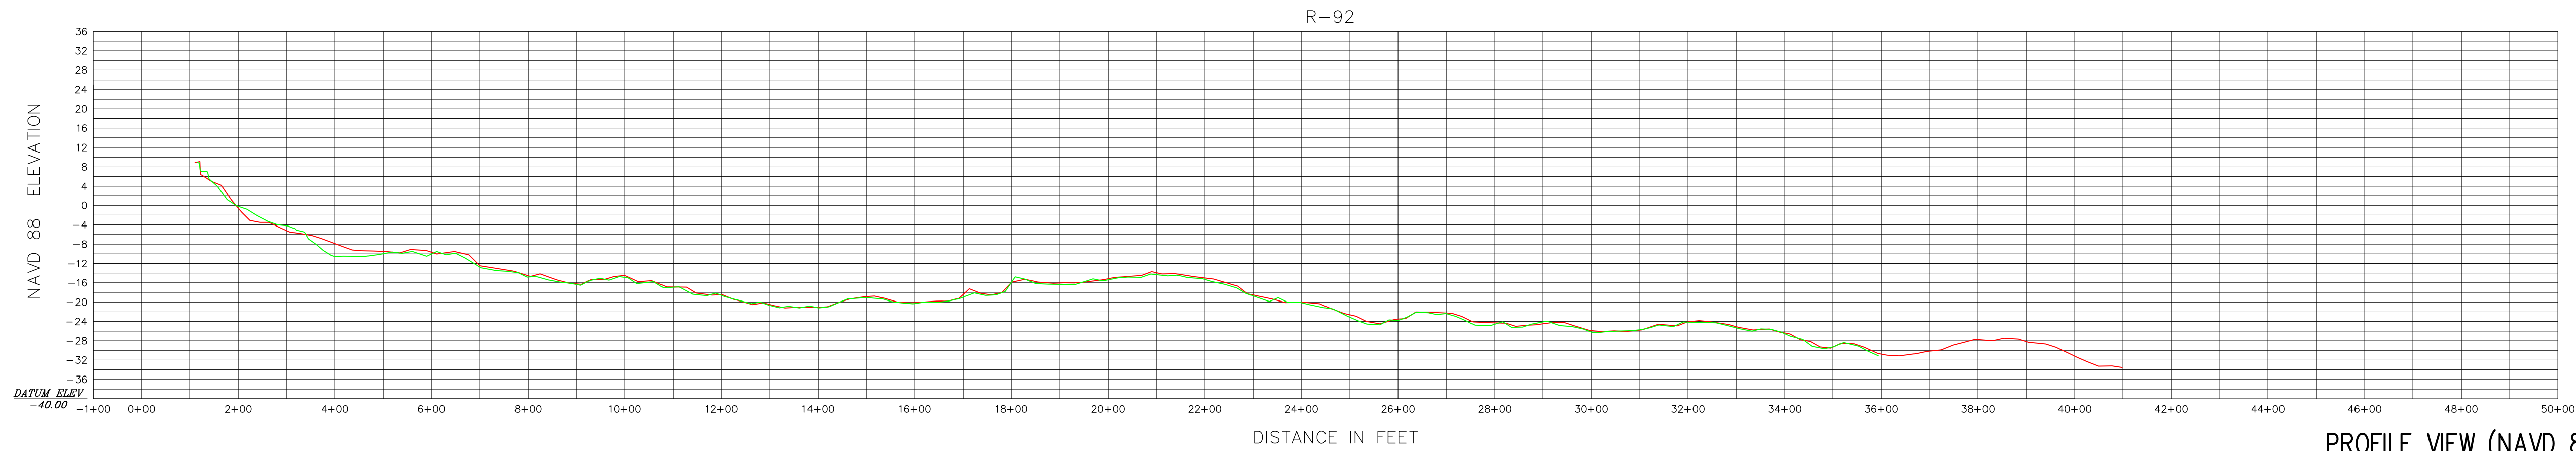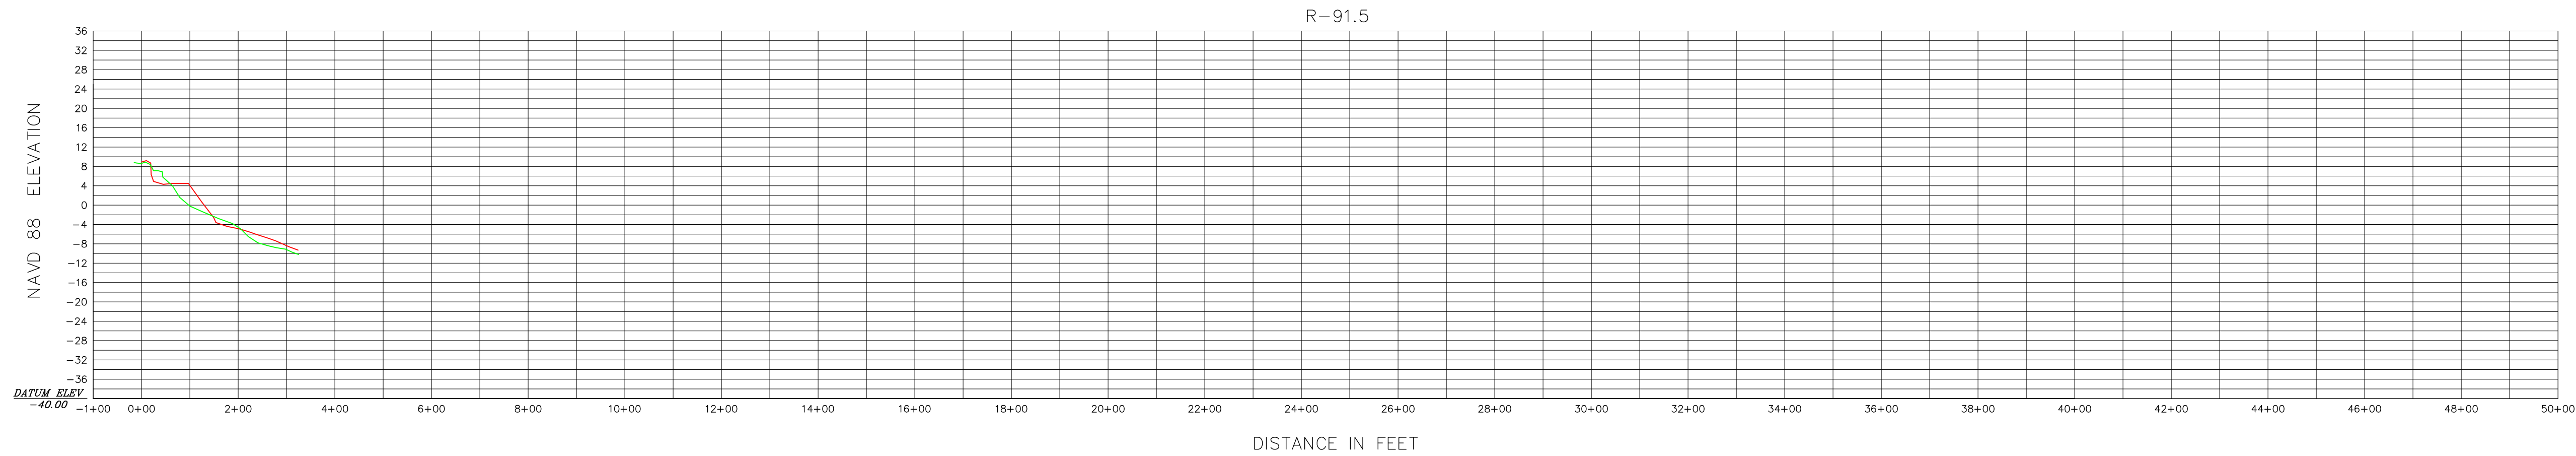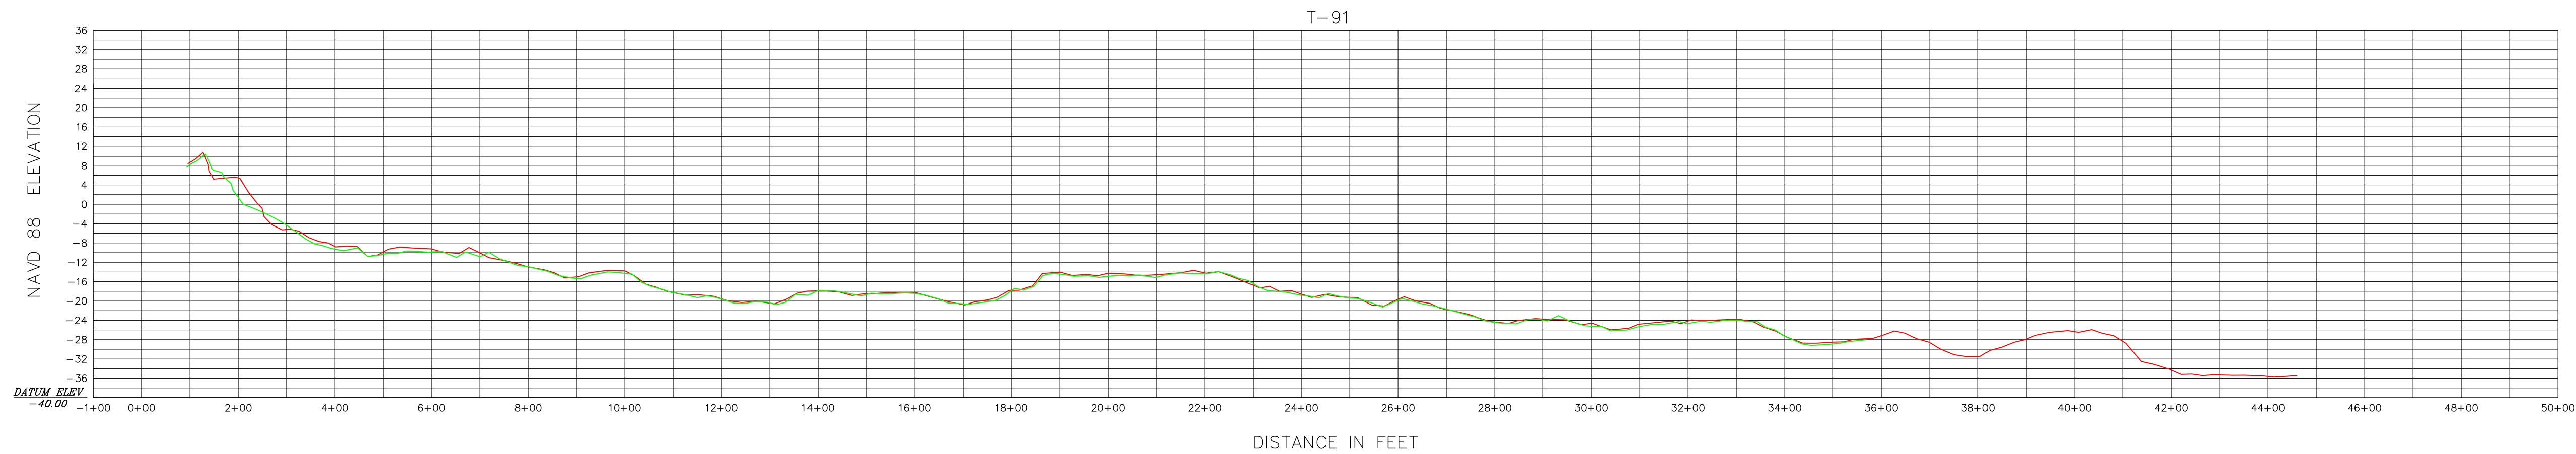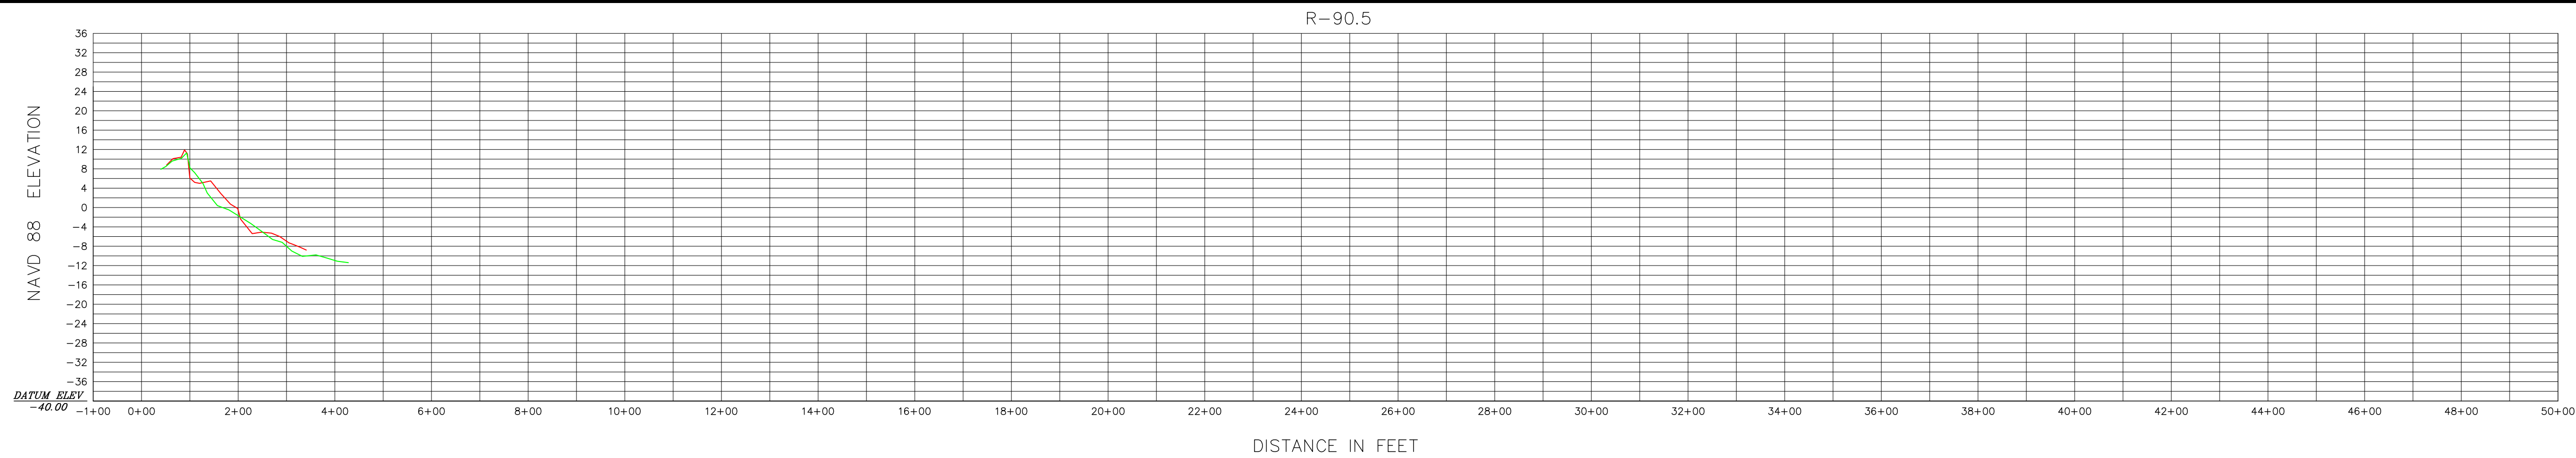

HORIZONTAL SCALE 1" = 200'
INTENDED DISPLAY SCALE

VERTICAL SCALE 1" = 20'
INTENDED DISPLAY SCALE

LEGEND

NOVEMBER 2017
NOVEMBER 2019



JOHN R. MORGAN II, PSM
FLORIDA CERTIFICATION #3520

Morgan & Eklund Inc.

PROFESSIONAL SURVEY CONSULTANTS

4909 US HIGHWAY #1
VERO BEACH, FL 32967
PHONE: (772) 388-5364
FAX: (772) 388-3165

1612 NW 2ND AVENUE
SUITE 3
BOCA RATON, FL 33432
PHONE: (954) 421-6682
FAX: (954) 421-0425

LB #4298

CERTIFICATE OF SURVEYOR - I HEREBY CERTIFY THAT THE INFORMATION SHOWN HEREON IS IN ACCORDANCE WITH A RECENT FIELD SURVEY MADE UNDER MY DIRECTION, AND THAT IT IS TRUE AND CORRECT TO THE BEST OF MY KNOWLEDGE AND BELIEF, AND MEETS THE STANDARDS OF PRACTICE AS SET FORTH BY THE FLORIDA BOARD OF PROFESSIONAL LAND SURVEYORS IN CHAPTER 6J-17, FLORIDA ADMINISTRATIVE CODE, PURSUANT TO SECTION 472.027, FLORIDA STATUTES.

JOHN R. MORGAN II, PLS
PROFESSIONAL LAND SURVEYOR #3520
STATE OF FLORIDA

PROFILE VIEW (NAVD 88)
TOPOGRAPHIC AND HYDROGRAPHIC SURVEY
BROWARD COUNTY POST-DORIAN BEACH MONITORING
BROWARD COUNTY R-25 THROUGH DADE R-5
- FOR -
OLSEN ASSOCIATES, INC.

COMMISSION NO.
35657-2

SCALE
1" = 200'

DATE
11/18/2019

DRAWN BY
CAG





CHECKED BY
JRM

FIELD BOOK
PAGE NO.

SEE
COVER

DATE OF SURVEY
11/7/2019

SHEET 40 OF 51

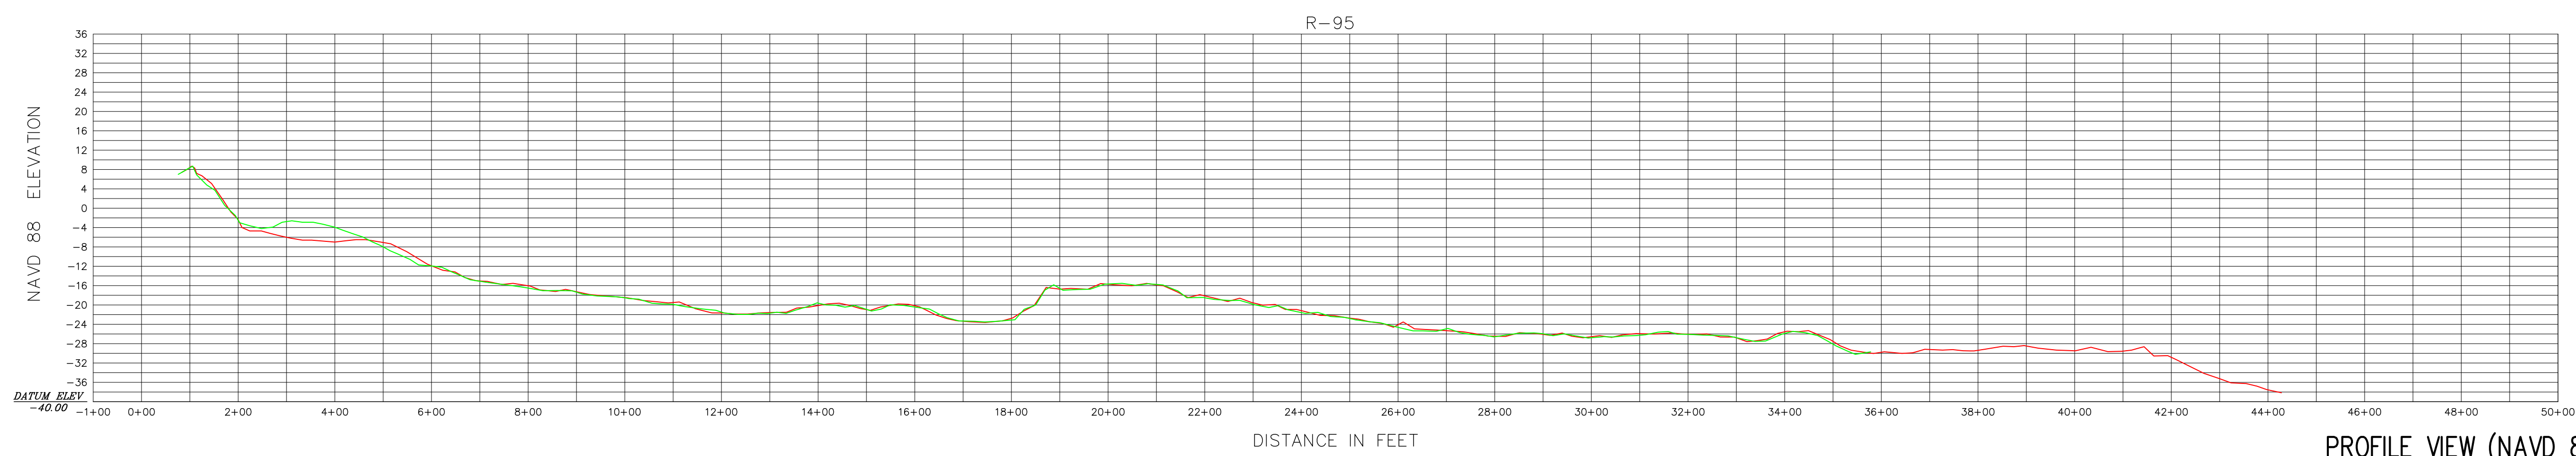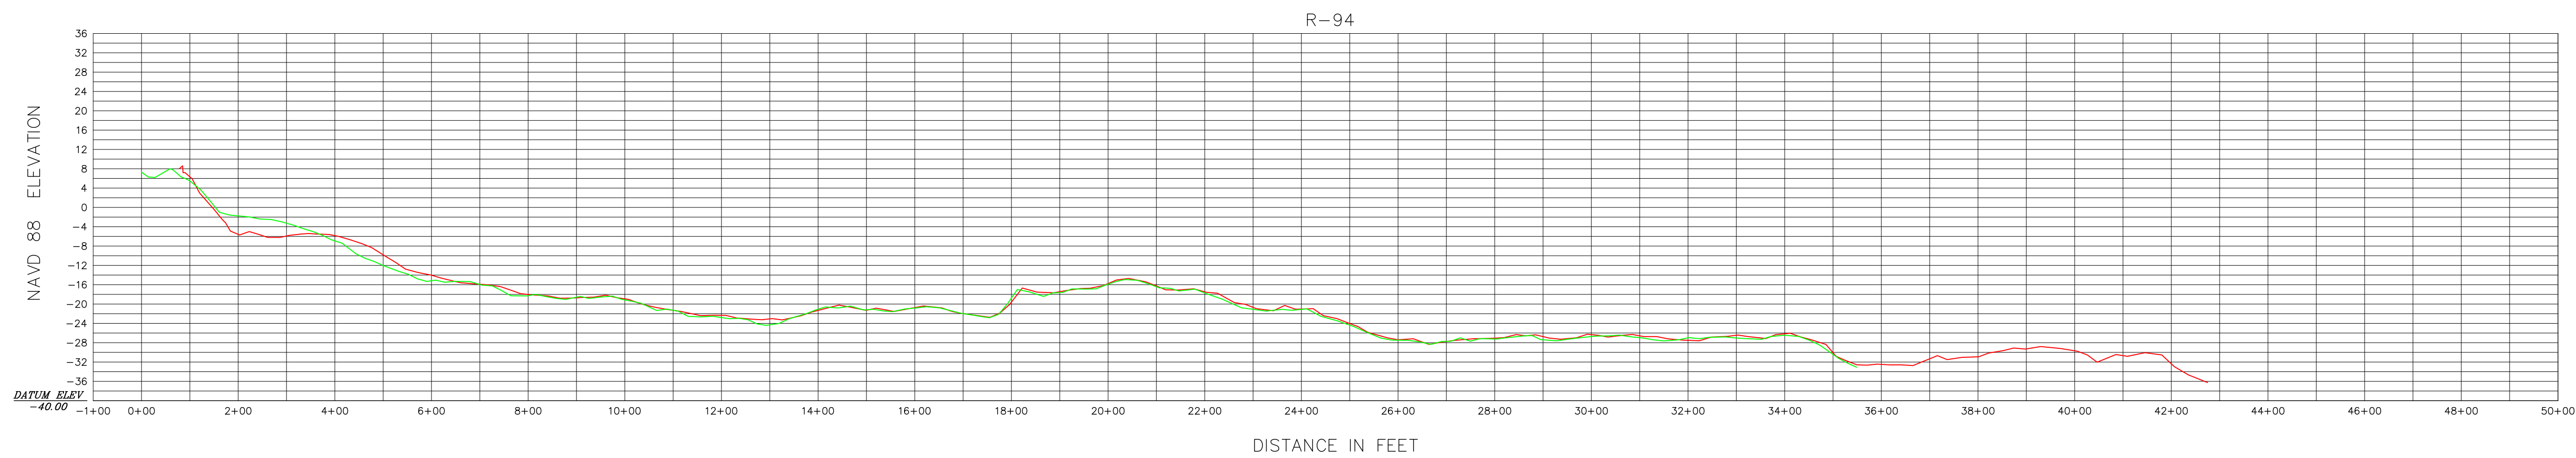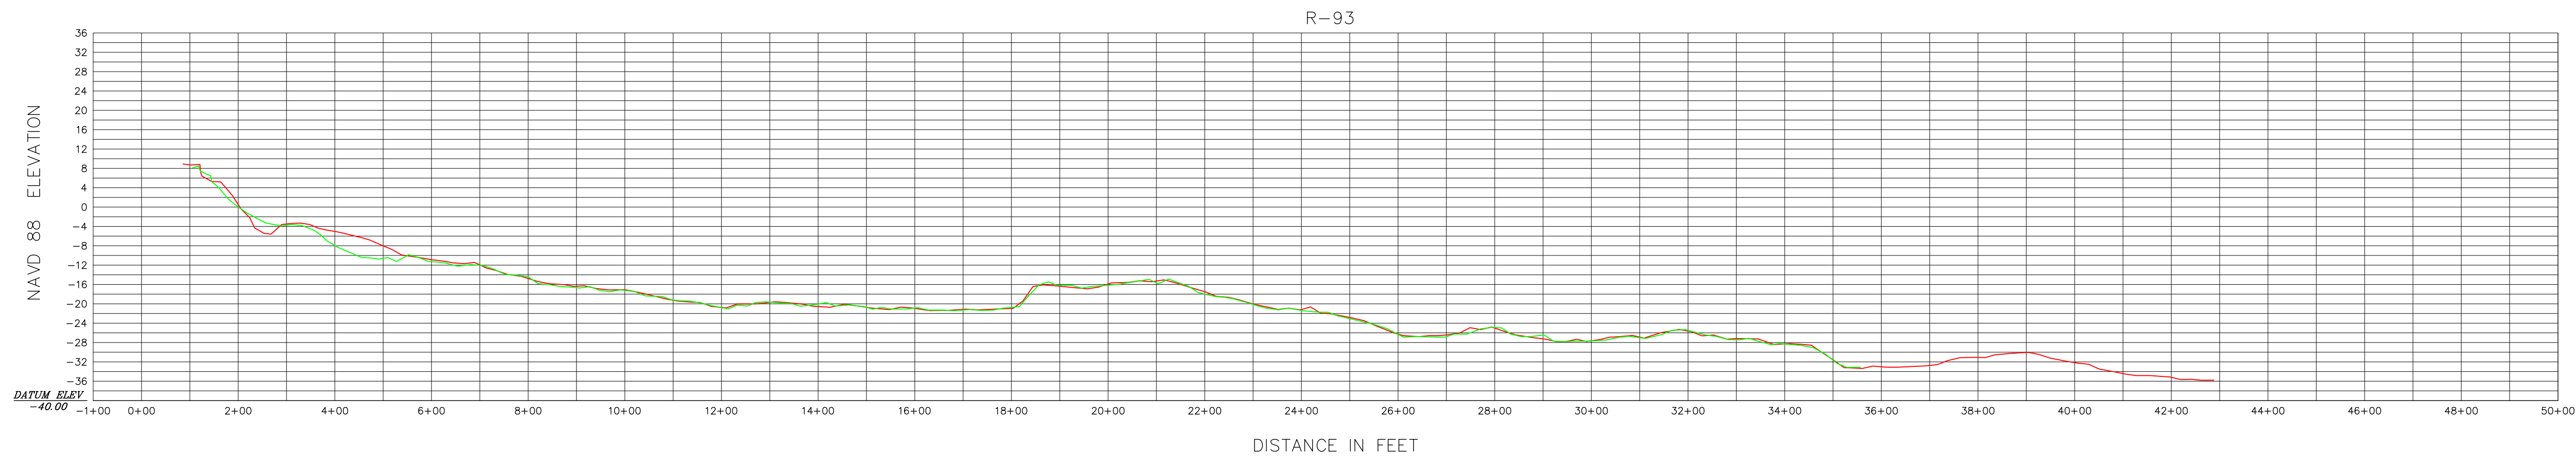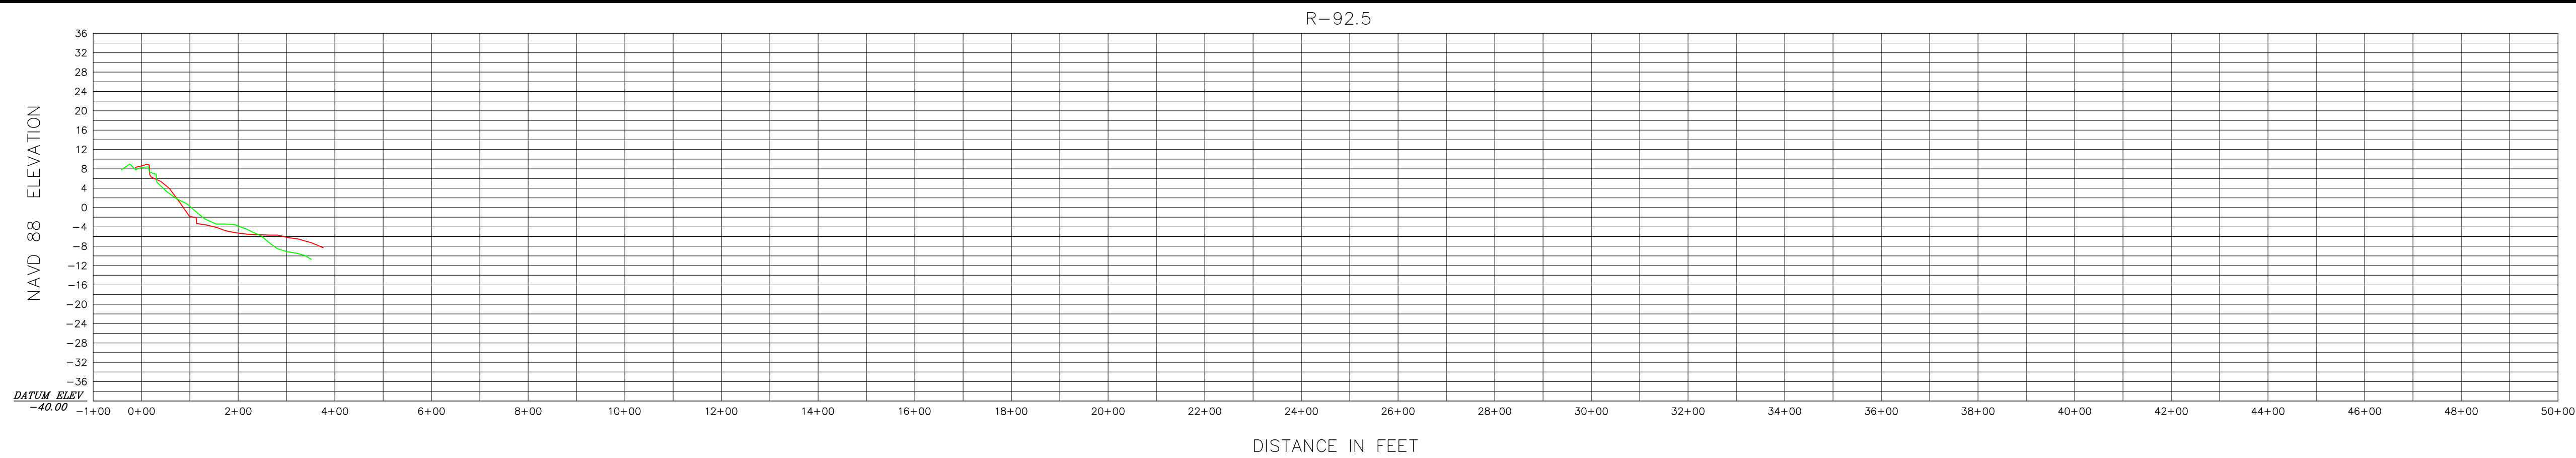

0 200' 400'

HORIZONTAL SCALE 1" = 200'

INTENDED DISPLAY SCALE

0 20' 40'

VERTICAL SCALE 1" = 20'

INTENDED DISPLAY SCALE

LEGEND

— NOVEMBER 2017

— NOVEMBER 2019



JOHN R. MORGAN II, PSM

FLORIDA CERTIFICATION #3520

Morgan & Eklund Inc.

PROFESSIONAL SURVEY CONSULTANTS

4909 US HIGHWAY #1

VERO BEACH, FL 32967

PHONE: (772) 388-5364

FAX: (772) 388-3165

1612 NW 2ND AVENUE

SUITE 3

BOCA RATON, FL 33432

PHONE: (954) 421-6682

FAX: (954) 421-0425

LB #4298

CERTIFICATE OF SURVEYOR - I HEREBY CERTIFY THAT THE INFORMATION SHOWN HEREON IS IN ACCORDANCE WITH A RECENT FIELD SURVEY MADE UNDER MY DIRECTION, AND THAT IT IS TRUE AND CORRECT TO THE BEST OF MY KNOWLEDGE AND BELIEF, AND MEETS THE STANDARDS OF PRACTICE AS SET FORTH BY THE FLORIDA BOARD OF PROFESSIONAL LAND SURVEYORS IN CHAPTER 6J-17, FLORIDA ADMINISTRATIVE CODE, PURSUANT TO SECTION 472.027, FLORIDA STATUTES.

JOHN R. MORGAN II, PLS

PROFESSIONAL LAND SURVEYOR #3520

STATE OF FLORIDA

PROFILE VIEW (NAVD 88)

TOPOGRAPHIC AND HYDROGRAPHIC SURVEY

BROWARD COUNTY POST-DORIAN BEACH MONITORING

BROWARD COUNTY R-25 THROUGH DADE R-5

- FOR -

OLSEN ASSOCIATES, INC.

COMMISSION NO.

35657-2

SCALE

1" = 200'

DATE

11/18/2019

DRAWN BY

CAG

CHECKED BY

JRM

FIELD BOOK

PAGE NO.

SEE







COVER

DATE OF SURVEY

11/7/2019

SHEET

41 OF 51

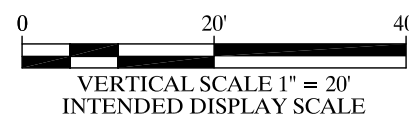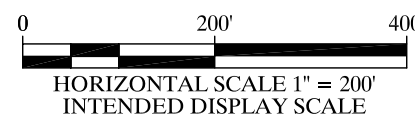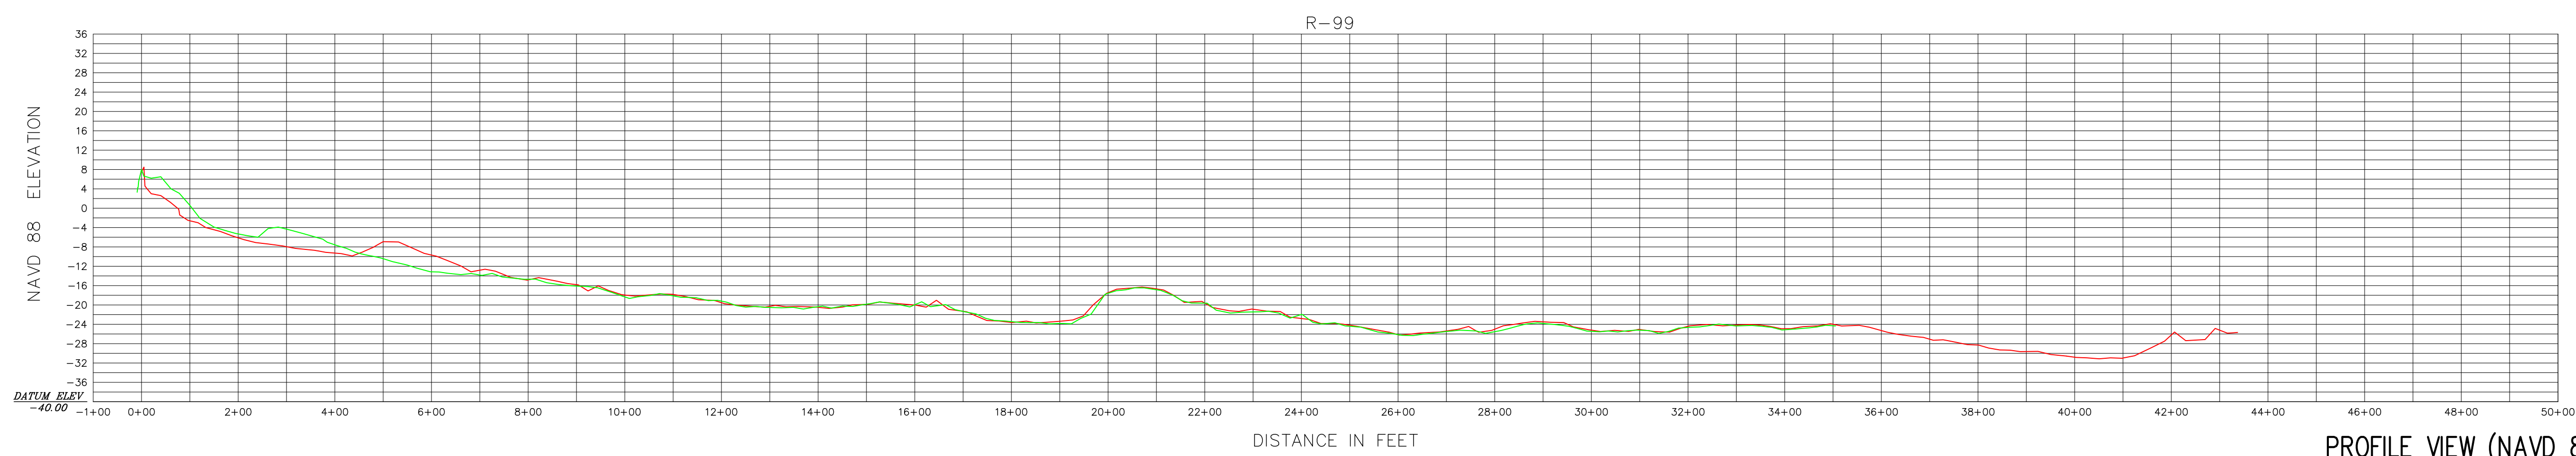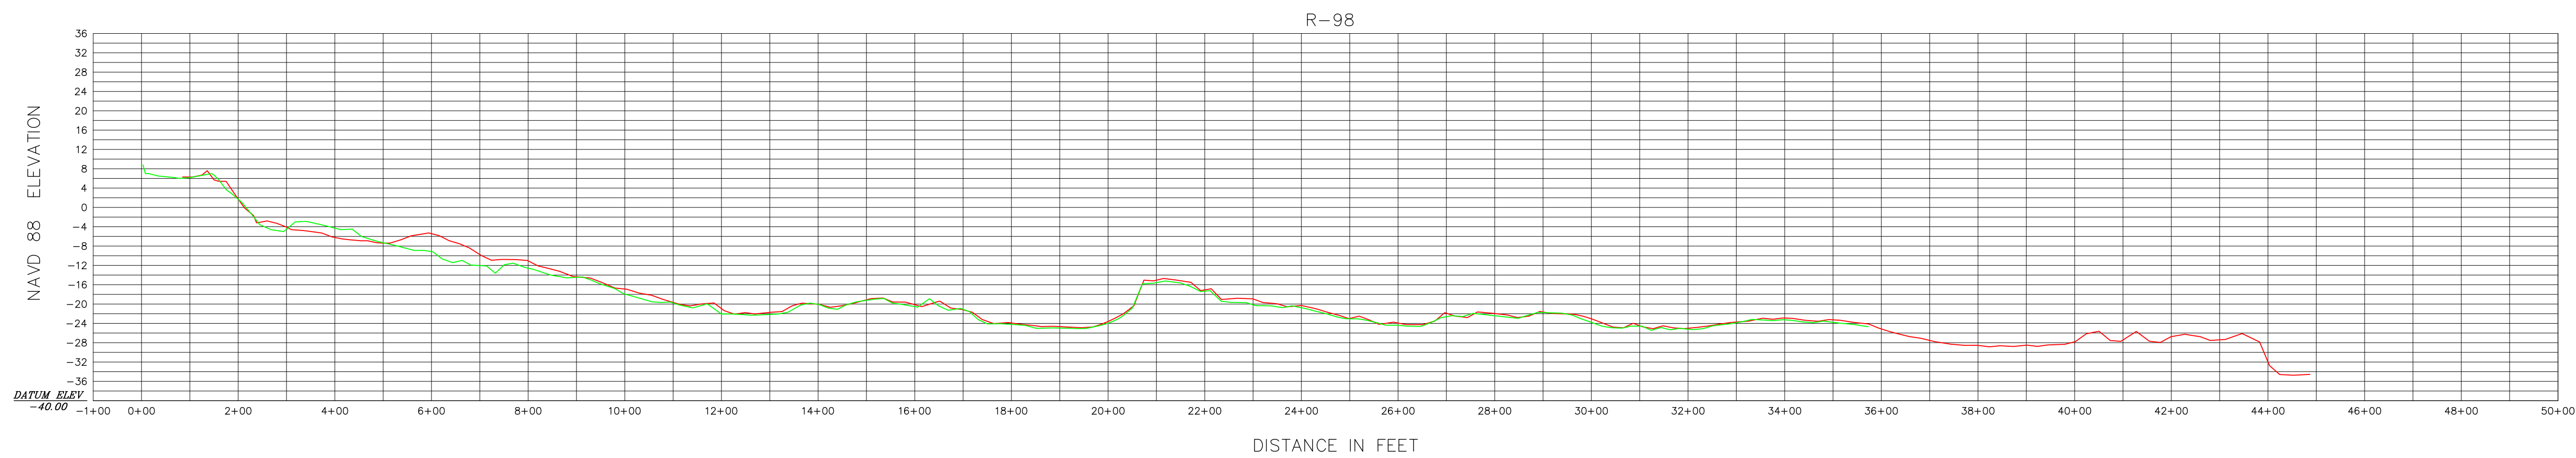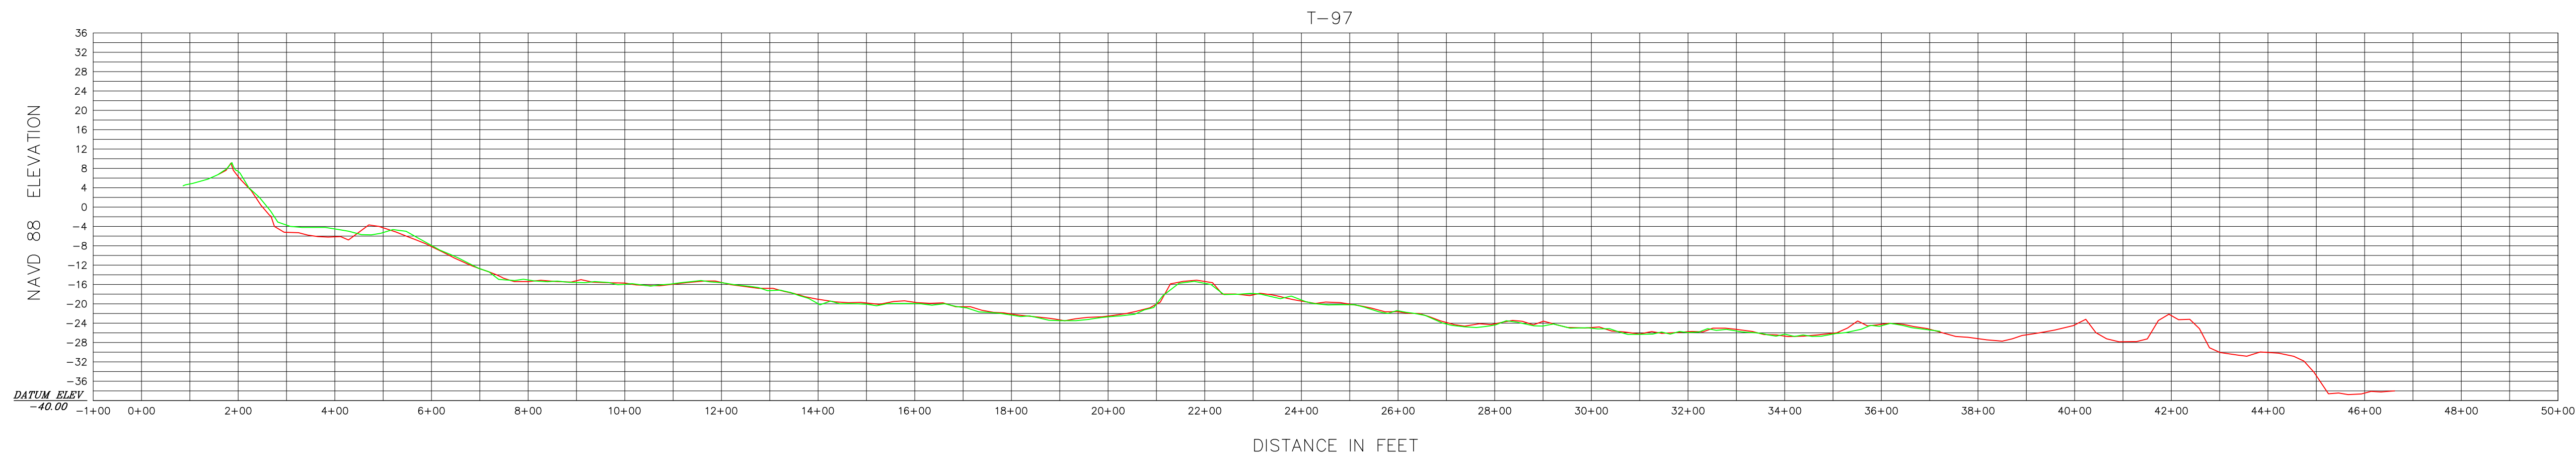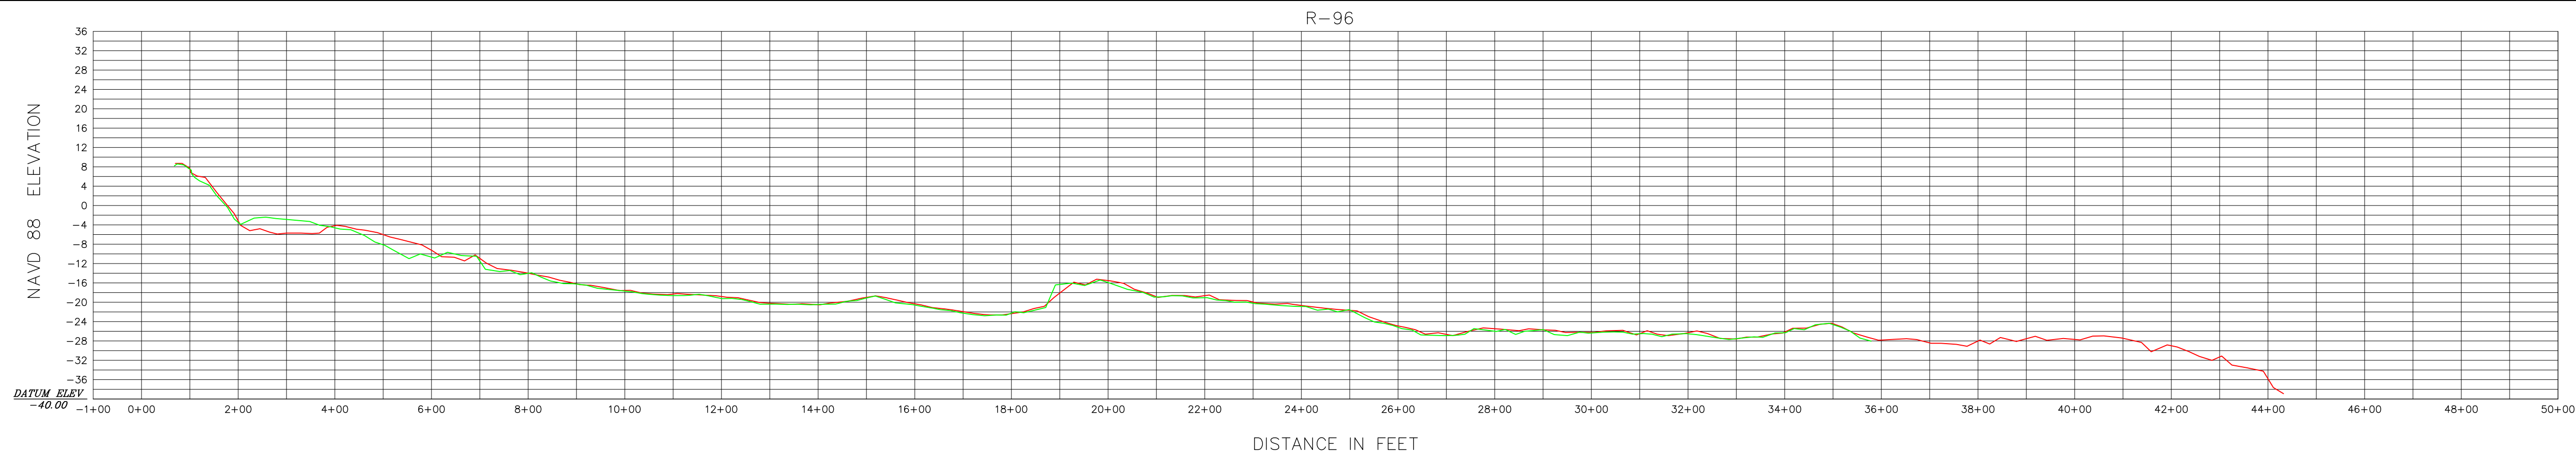

LEGEND

— NOVEMBER 2017

— NOVEMBER 2019



JOHN R. MORGAN II, PSM
FLORIDA CERTIFICATION #3520

Morgan & Eklund Inc.

PROFESSIONAL SURVEY CONSULTANTS

4909 US HIGHWAY #1
VERO BEACH, FL 32967
PHONE: (772) 388-5364
FAX: (772) 388-3165

1612 NW 2ND AVENUE
SUITE 3
BOCA RATON, FL 33432
PHONE: (954) 421-6682
FAX: (954) 421-0425

LB #4298

CERTIFICATE OF SURVEYOR - I HEREBY CERTIFY THAT THE INFORMATION SHOWN HEREON IS IN ACCORDANCE WITH A RECENT FIELD SURVEY MADE UNDER MY DIRECTION, AND THAT IT IS TRUE AND CORRECT TO THE BEST OF MY KNOWLEDGE AND BELIEF, AND MEETS THE STANDARDS OF PRACTICE AS SET FORTH BY THE FLORIDA BOARD OF PROFESSIONAL LAND SURVEYORS IN CHAPTER 6J-17, FLORIDA ADMINISTRATIVE CODE, PURSUANT TO SECTION 472.027, FLORIDA STATUTES.

JOHN R. MORGAN II, PLS
PROFESSIONAL LAND SURVEYOR #3520
STATE OF FLORIDA

PROFILE VIEW (NAVD 88)
TOPOGRAPHIC AND HYDROGRAPHIC SURVEY
BROWARD COUNTY POST-DORIAN BEACH MONITORING
BROWARD COUNTY R-25 THROUGH DADE R-5
- FOR -
OLSEN ASSOCIATES, INC.

COMMISSION NO.
35657-2

SCALE
1" = 200'

DATE
11/18/2019

DRAWN BY
CAG







CHECKED BY
JRM

FIELD BOOK
PAGE NO.

SEE
COVER

DATE OF SURVEY
11/7/2019

SHEET 42 OF 51

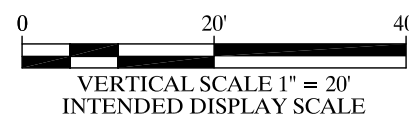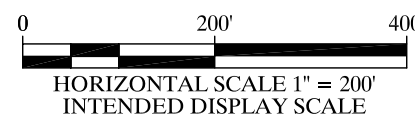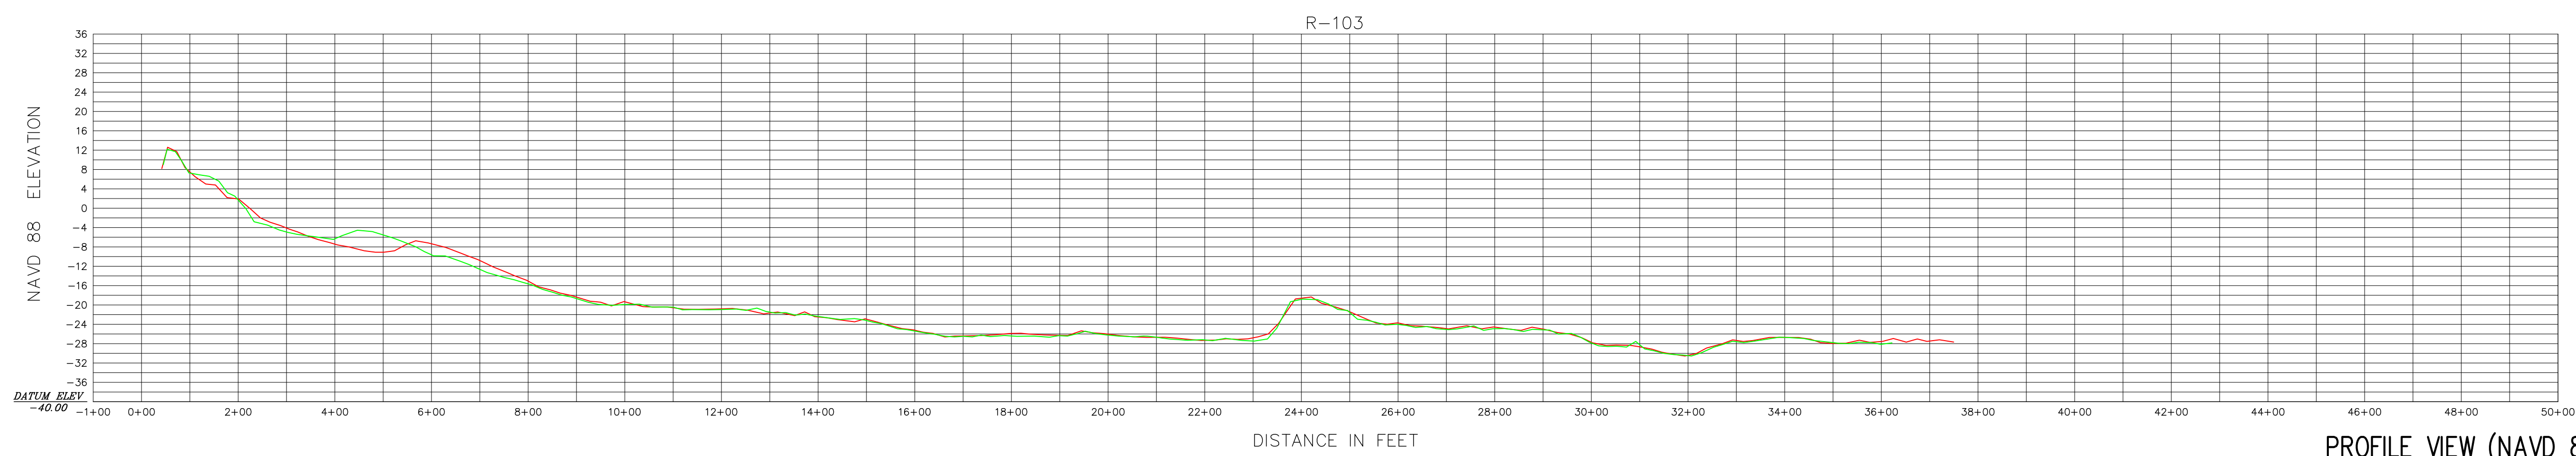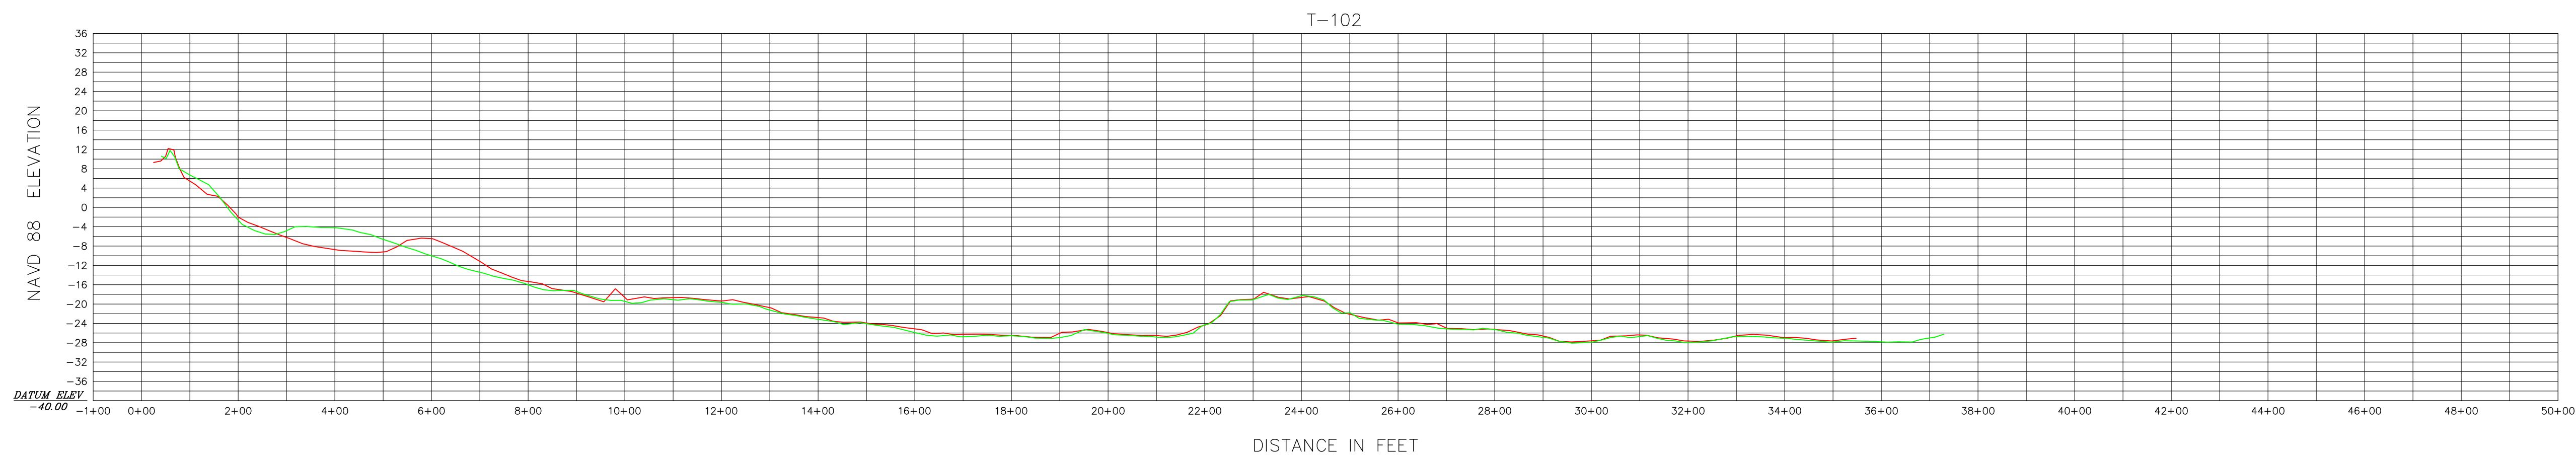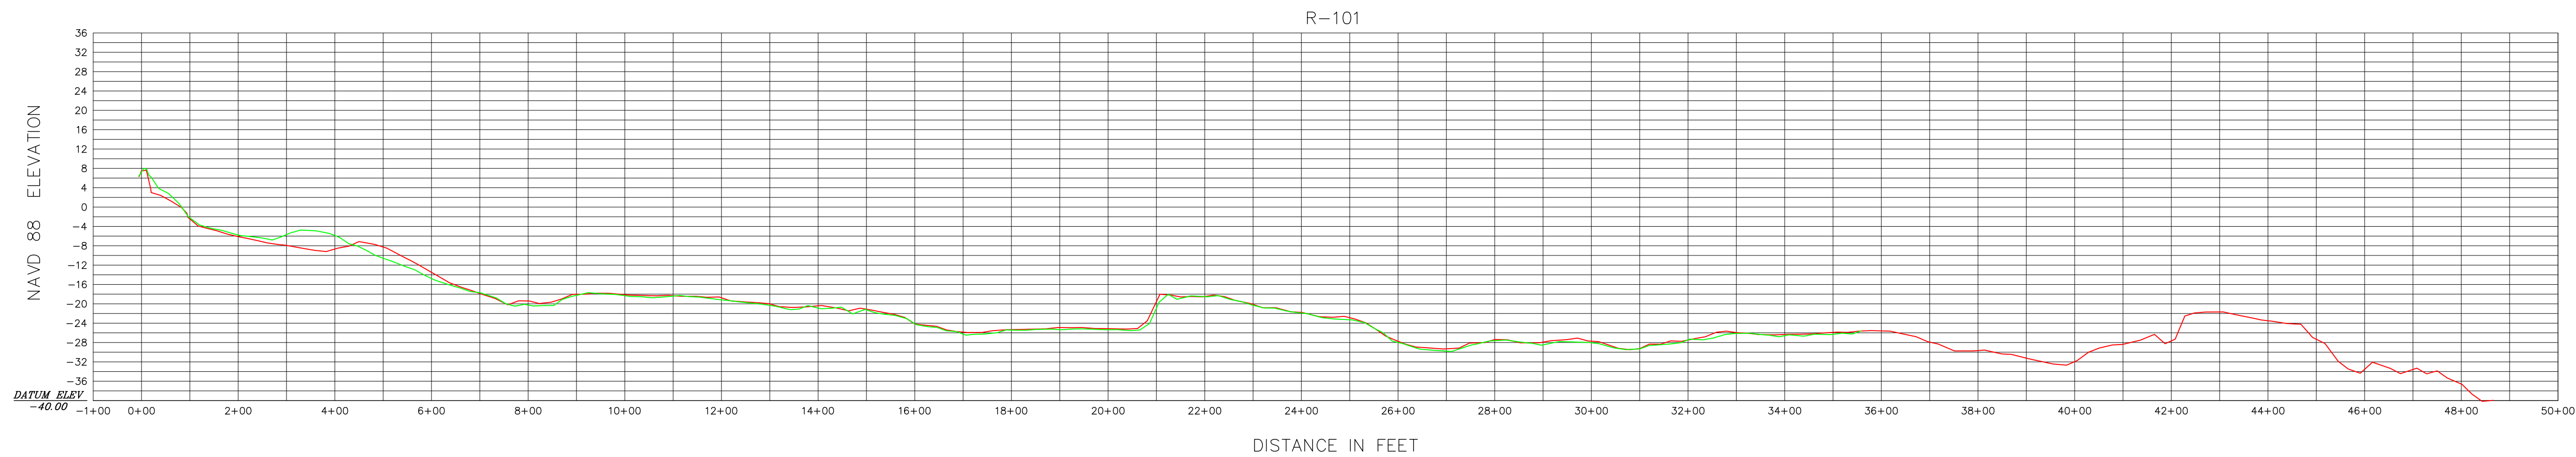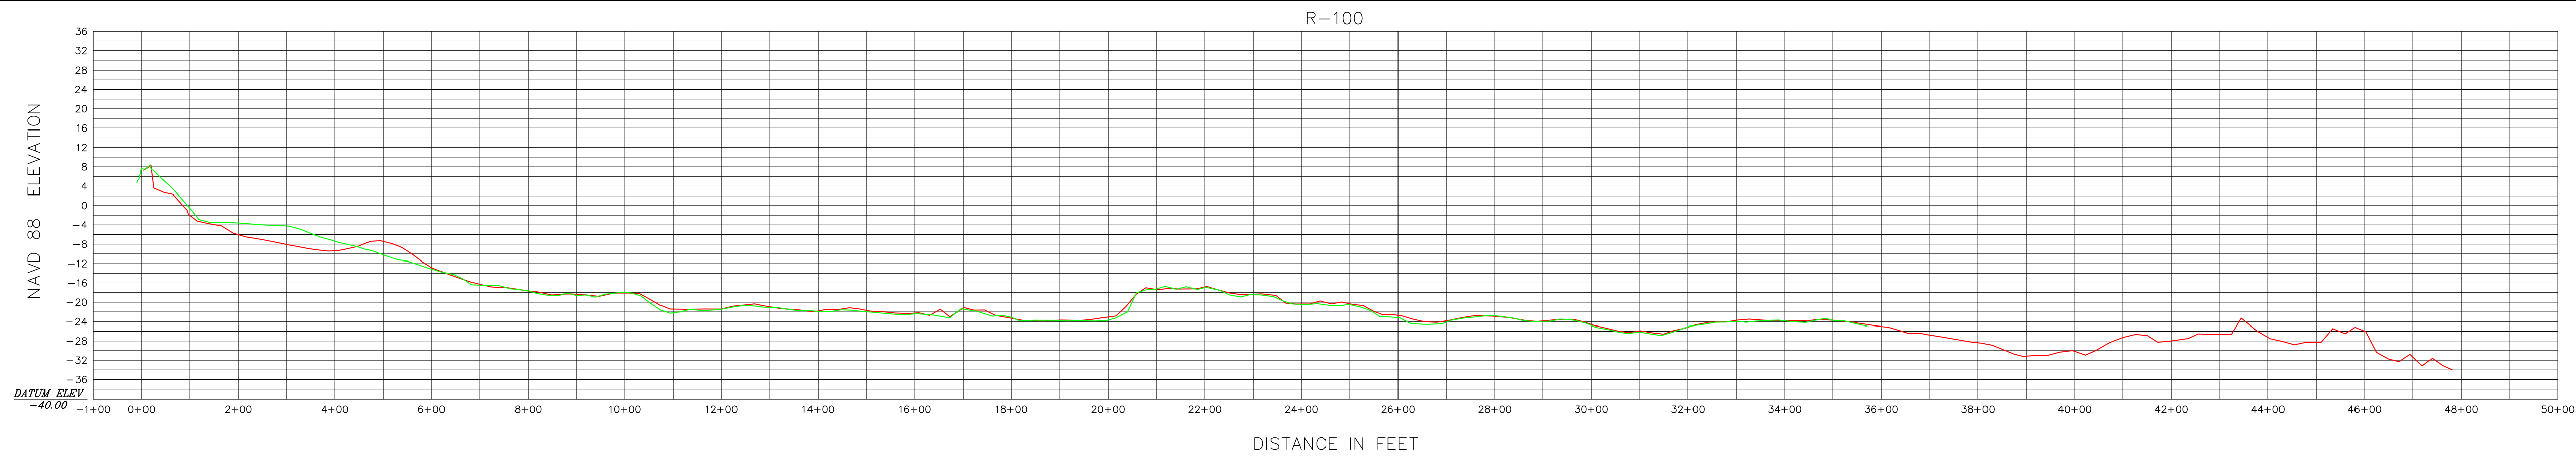

LEGEND

— NOVEMBER 2017
— NOVEMBER 2019



JOHN R. MORGAN II, PSM
FLORIDA CERTIFICATION #3520

Morgan & Eklund Inc.

PROFESSIONAL SURVEY CONSULTANTS

4909 US HIGHWAY #1
VERO BEACH, FL 32967
PHONE: (772) 388-5364
FAX: (772) 388-3165

1612 NW 2ND AVENUE
SUITE 3
BOCA RATON, FL 33432
PHONE: (954) 421-6682
FAX: (954) 421-0425

LB #4298

CERTIFICATE OF SURVEYOR - I HEREBY CERTIFY THAT THE INFORMATION SHOWN HEREON IS IN ACCORDANCE WITH A RECENT FIELD SURVEY MADE UNDER MY DIRECTION, AND THAT IT IS TRUE AND CORRECT TO THE BEST OF MY KNOWLEDGE AND BELIEF, AND MEETS THE STANDARDS OF PRACTICE AS SET FORTH BY THE FLORIDA BOARD OF PROFESSIONAL LAND SURVEYORS IN CHAPTER 6J-17, FLORIDA ADMINISTRATIVE CODE, PURSUANT TO SECTION 472.027, FLORIDA STATUTES.

JOHN R. MORGAN II, PLS
PROFESSIONAL LAND SURVEYOR #3520
STATE OF FLORIDA

PROFILE VIEW (NAVD 88)
TOPOGRAPHIC AND HYDROGRAPHIC SURVEY
BROWARD COUNTY POST-DORIAN BEACH MONITORING
BROWARD COUNTY R-25 THROUGH DADE R-5
- FOR -
OLSEN ASSOCIATES, INC.

COMMISSION NO.
35657-2

SCALE
1" = 200'

DATE
11/18/2019





DRAWN BY
CAG

CHECKED BY
JRM

FIELD BOOK
PAGE NO. SEE
COVER

DATE OF SURVEY
11/7/2019

SHEET 43 OF 51

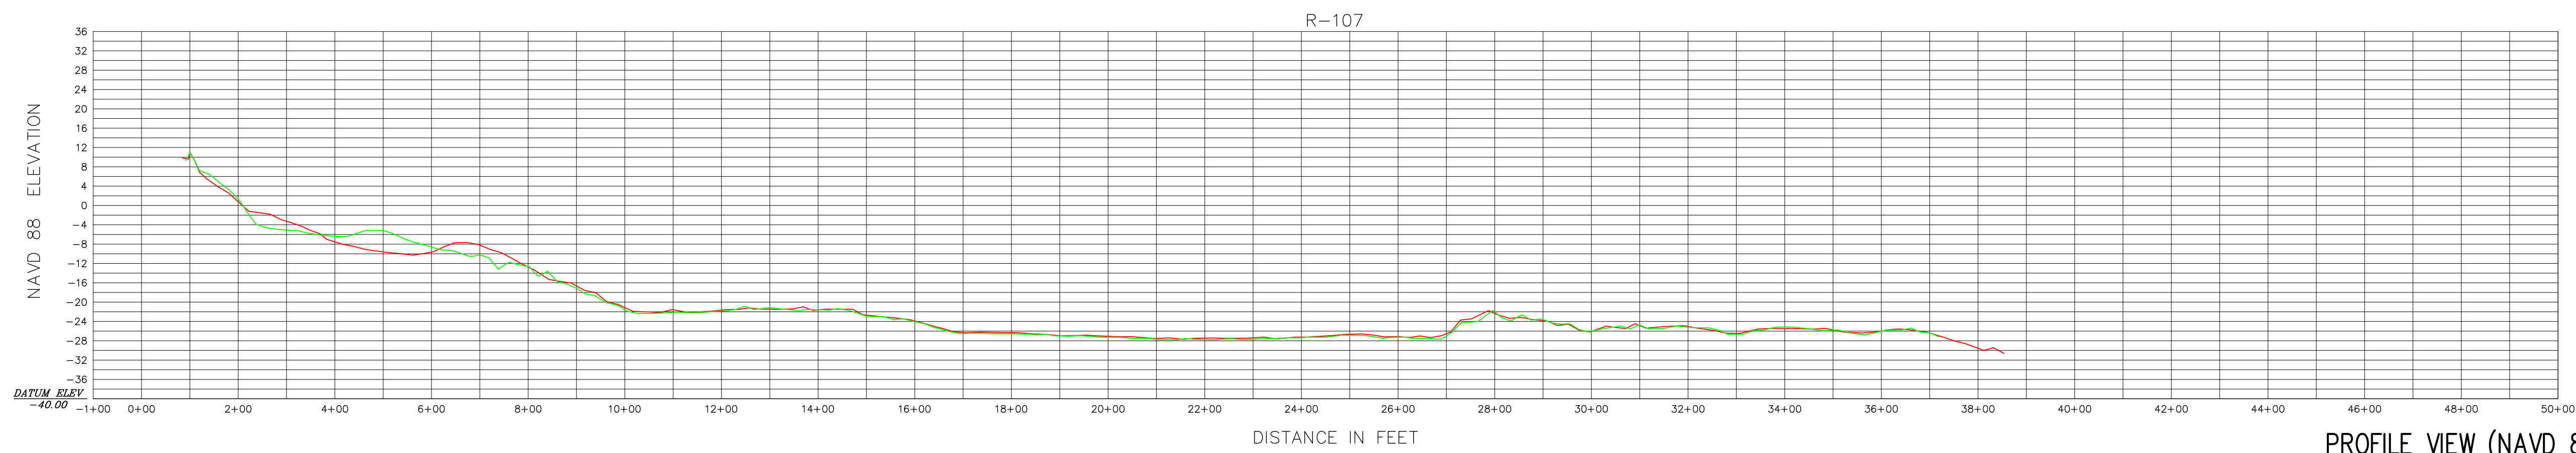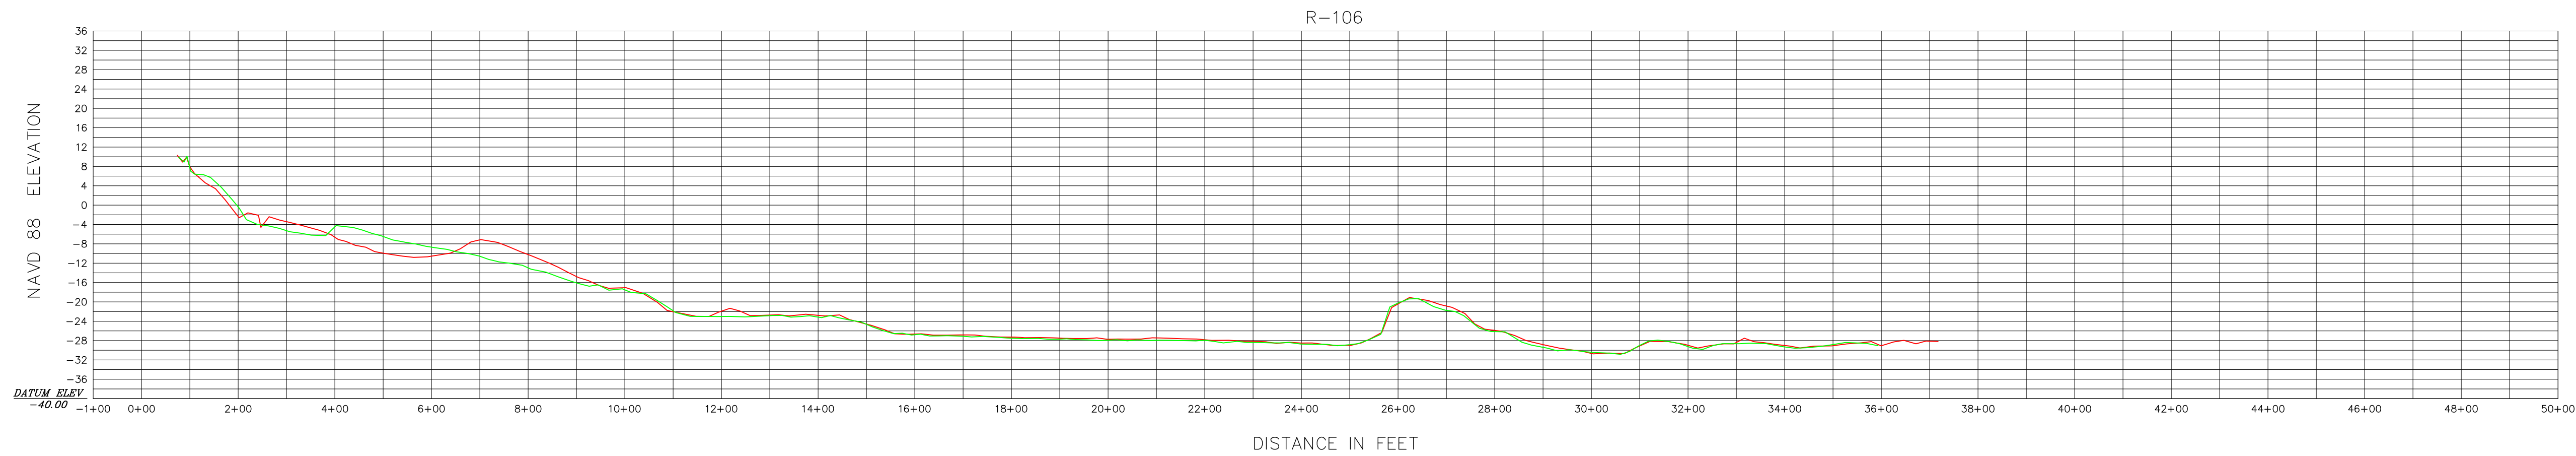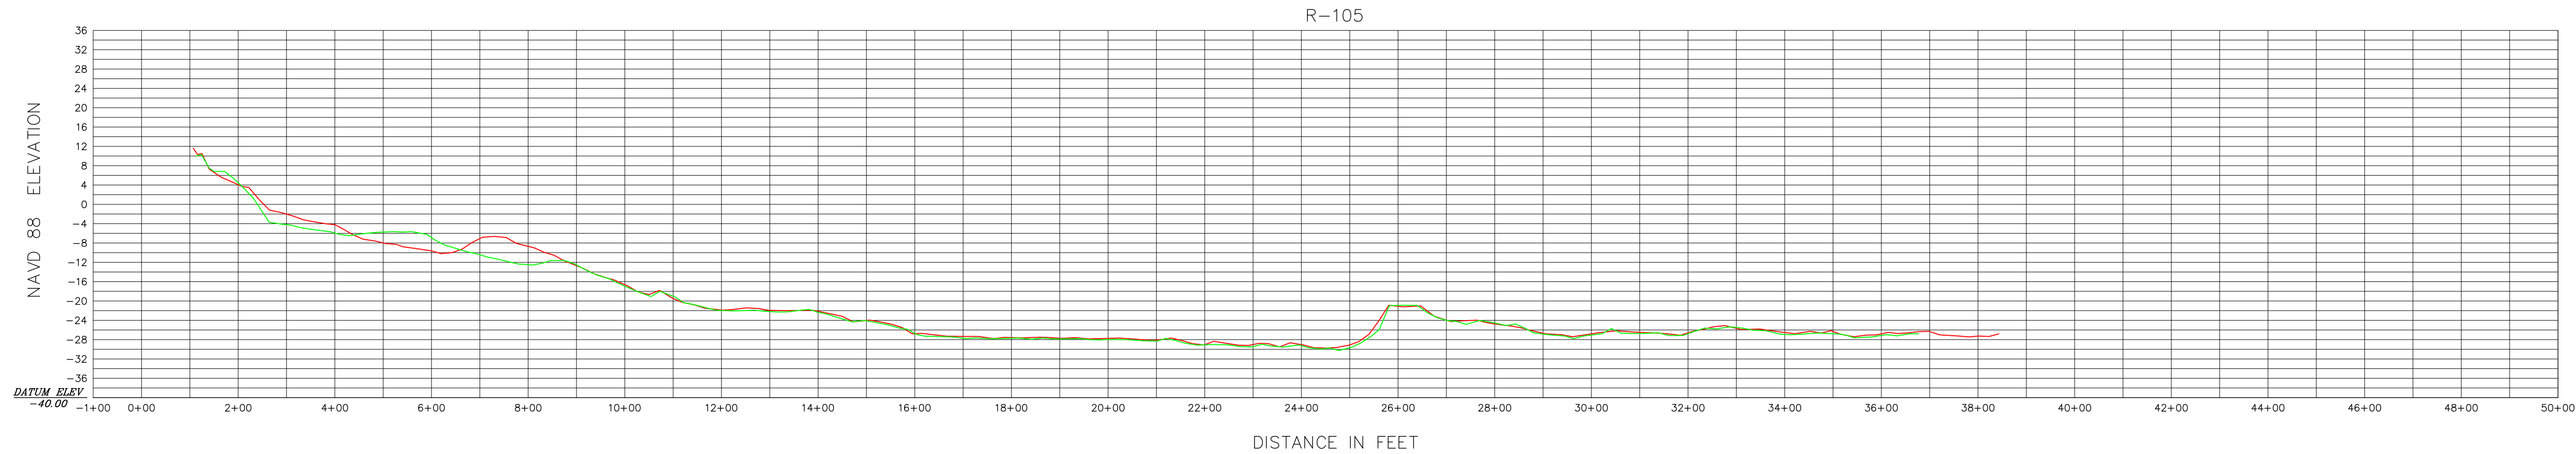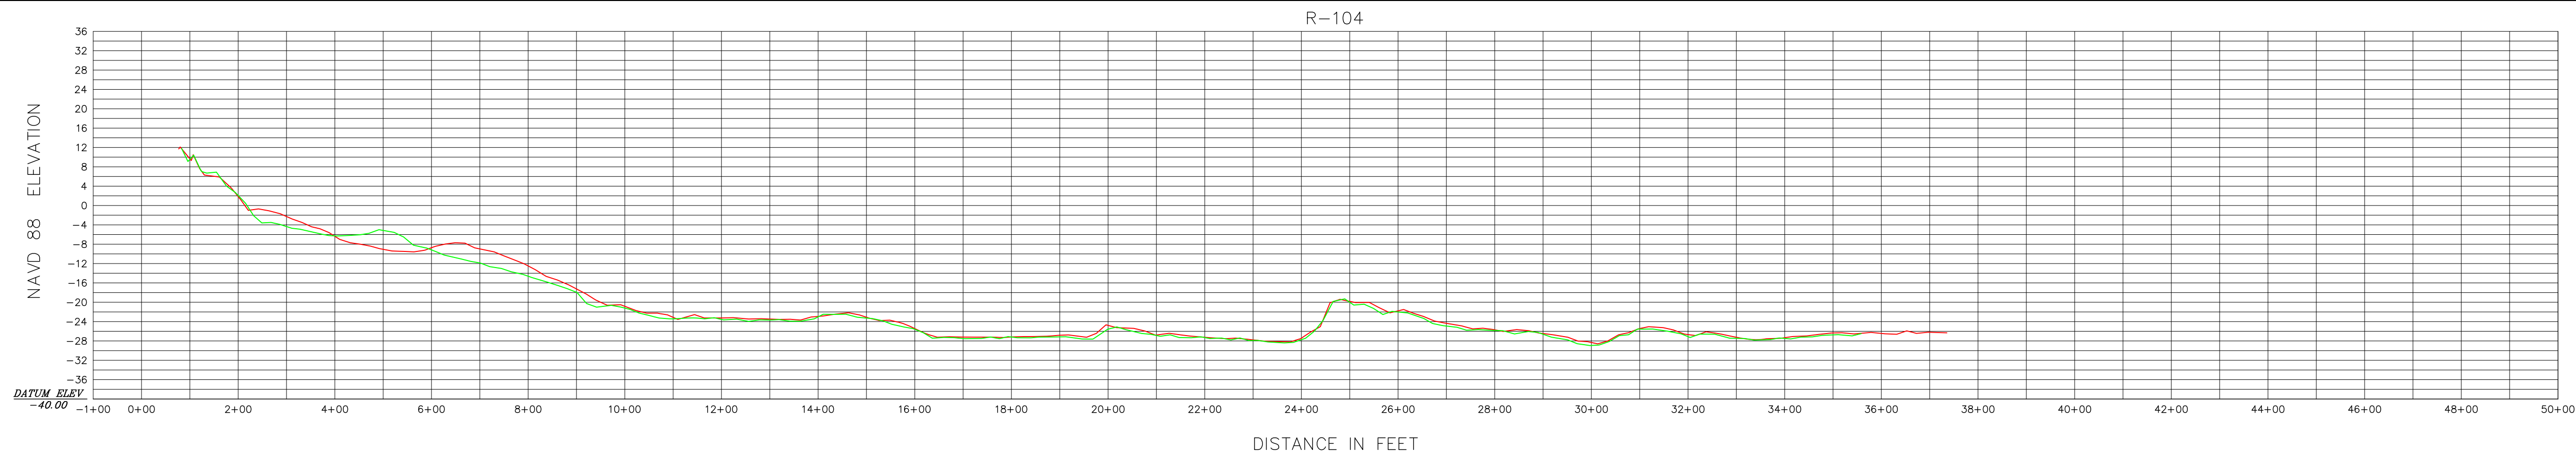

HORIZONTAL SCALE 1" = 200'
INTENDED DISPLAY SCALE

VERTICAL SCALE 1" = 20'
INTENDED DISPLAY SCALE

LEGEND

NOVEMBER 2017
NOVEMBER 2019



JOHN R. MORGAN II, PSM
FLORIDA CERTIFICATION #3520

Morgan & Eklund Inc.

PROFESSIONAL SURVEY CONSULTANTS

4909 US HIGHWAY #1
VERO BEACH, FL 32967
PHONE: (772) 388-5364
FAX: (772) 388-3165

1612 NW 2ND AVENUE
SUITE 3
BOCA RATON, FL 33432
PHONE: (954) 421-6682
FAX: (954) 421-0425

LB #4298

CERTIFICATE OF SURVEYOR - I HEREBY CERTIFY THAT THE INFORMATION SHOWN HEREON IS IN ACCORDANCE WITH A RECENT FIELD SURVEY MADE UNDER MY DIRECTION, AND THAT IT IS TRUE AND CORRECT TO THE BEST OF MY KNOWLEDGE AND BELIEF, AND MEETS THE STANDARDS OF PRACTICE AS SET FORTH BY THE FLORIDA BOARD OF PROFESSIONAL LAND SURVEYORS IN CHAPTER 34-17, FLORIDA ADMINISTRATIVE CODE, PURSUANT TO SECTION 472.027, FLORIDA STATUTES.

JOHN R. MORGAN II, PLS
PROFESSIONAL LAND SURVEYOR #3520
STATE OF FLORIDA

PROFILE VIEW (NAVD 88)
TOPOGRAPHIC AND HYDROGRAPHIC SURVEY
BROWARD COUNTY POST-DORIAN BEACH MONITORING
BROWARD COUNTY R-25 THROUGH DADE R-5
- FOR -
OLSEN ASSOCIATES, INC.

COMMISSION NO.
35657-2

SCALE
1" = 200'

DATE
11/18/2019

DRAWN BY
CAG





CHECKED BY
JRM

FIELD BOOK
PAGE NO.

SEE
COVER

DATE OF SURVEY
11/7/2019

SHEET 44 OF 51

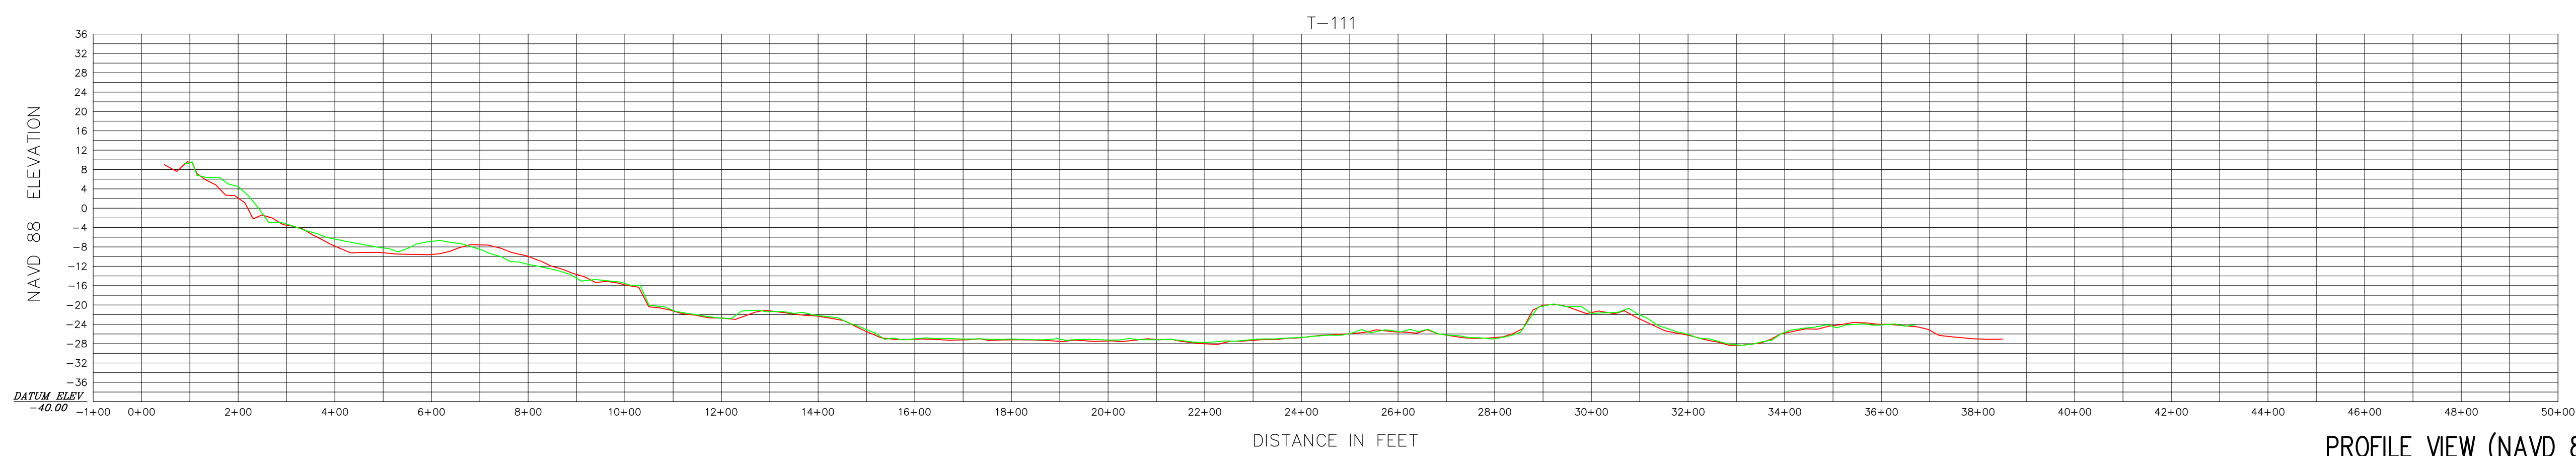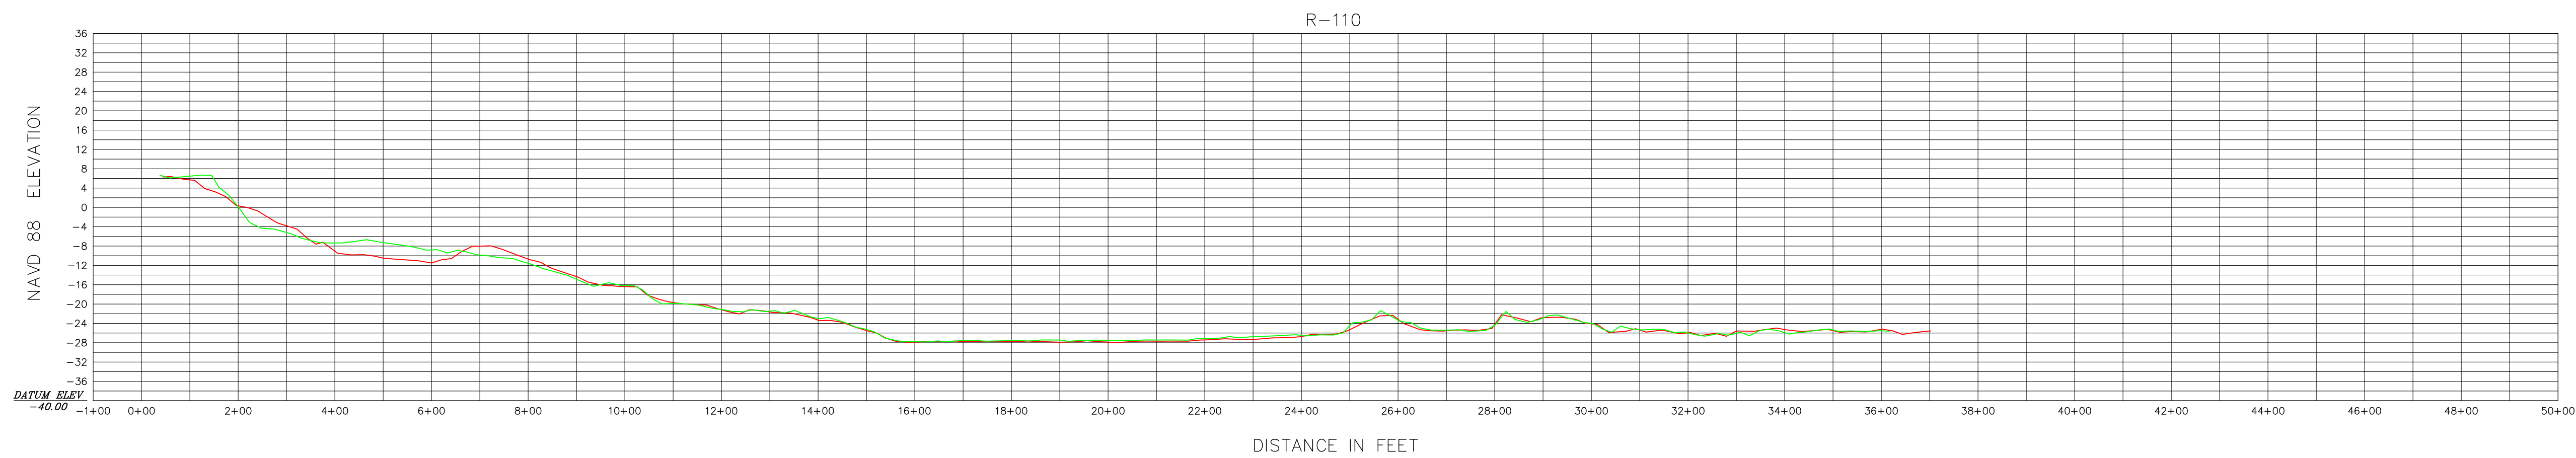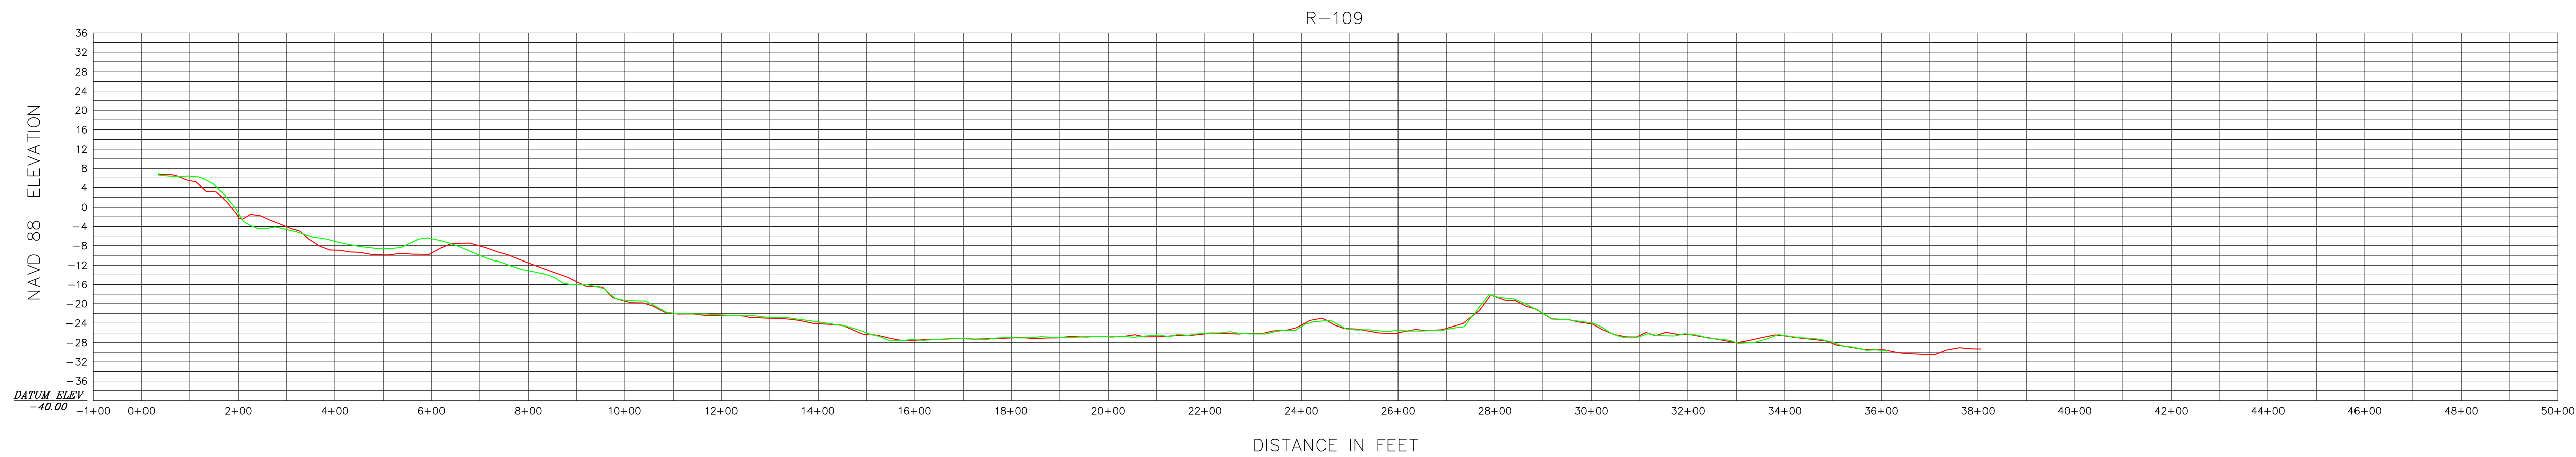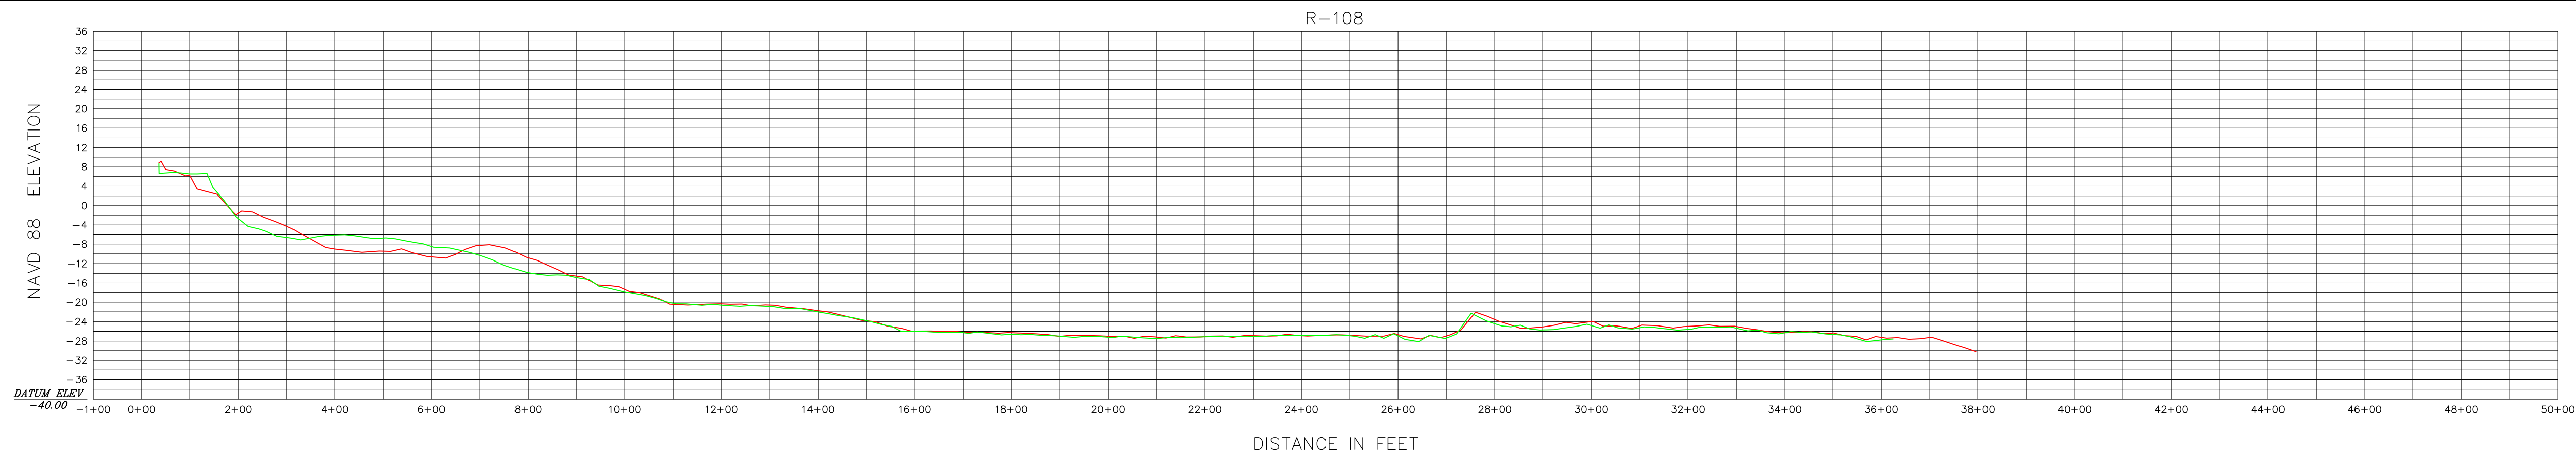

HORIZONTAL SCALE 1" = 200'
INTENDED DISPLAY SCALE

VERTICAL SCALE 1" = 20'
INTENDED DISPLAY SCALE

LEGEND
— NOVEMBER 2017
— NOVEMBER 2019



JOHN R. MORGAN II, PSM
FLORIDA CERTIFICATION #3520

Morgan & Eklund Inc.

PROFESSIONAL SURVEY CONSULTANTS

4909 US HIGHWAY #1
VERO BEACH, FL 32967
PHONE: (772) 388-5364
FAX: (772) 388-3165

1612 NW 2ND AVENUE
SUITE 3
BOCA RATON, FL 33432
PHONE: (954) 421-6682
FAX: (954) 421-0425

LB #4298

CERTIFICATE OF SURVEYOR - I HEREBY CERTIFY THAT THE INFORMATION SHOWN HEREON IS IN ACCORDANCE WITH A RECENT FIELD SURVEY MADE UNDER MY DIRECTION, AND THAT IT IS TRUE AND CORRECT TO THE BEST OF MY KNOWLEDGE AND BELIEF, AND MEETS THE STANDARDS OF PRACTICE AS SET FORTH BY THE FLORIDA BOARD OF PROFESSIONAL LAND SURVEYORS IN CHAPTER 31-17, FLORIDA ADMINISTRATIVE CODE, PURSUANT TO SECTION 472.027, FLORIDA STATUTES.

JOHN R. MORGAN II, PLS
PROFESSIONAL LAND SURVEYOR #3520
STATE OF FLORIDA

PROFILE VIEW (NAVD 88)
TOPOGRAPHIC AND HYDROGRAPHIC SURVEY
BROWARD COUNTY POST-DORIAN BEACH MONITORING
BROWARD COUNTY R-25 THROUGH DADE R-5
- FOR -
OLSEN ASSOCIATES, INC.

COMMISSION NO.
35657-2

SCALE
1" = 200'

DATE
11/18/2019





DRAWN BY
CAG

CHECKED BY
JRM

FIELD BOOK
PAGE NO. SEE
COVER

DATE OF SURVEY
11/7/2019

SHEET 45 OF 51

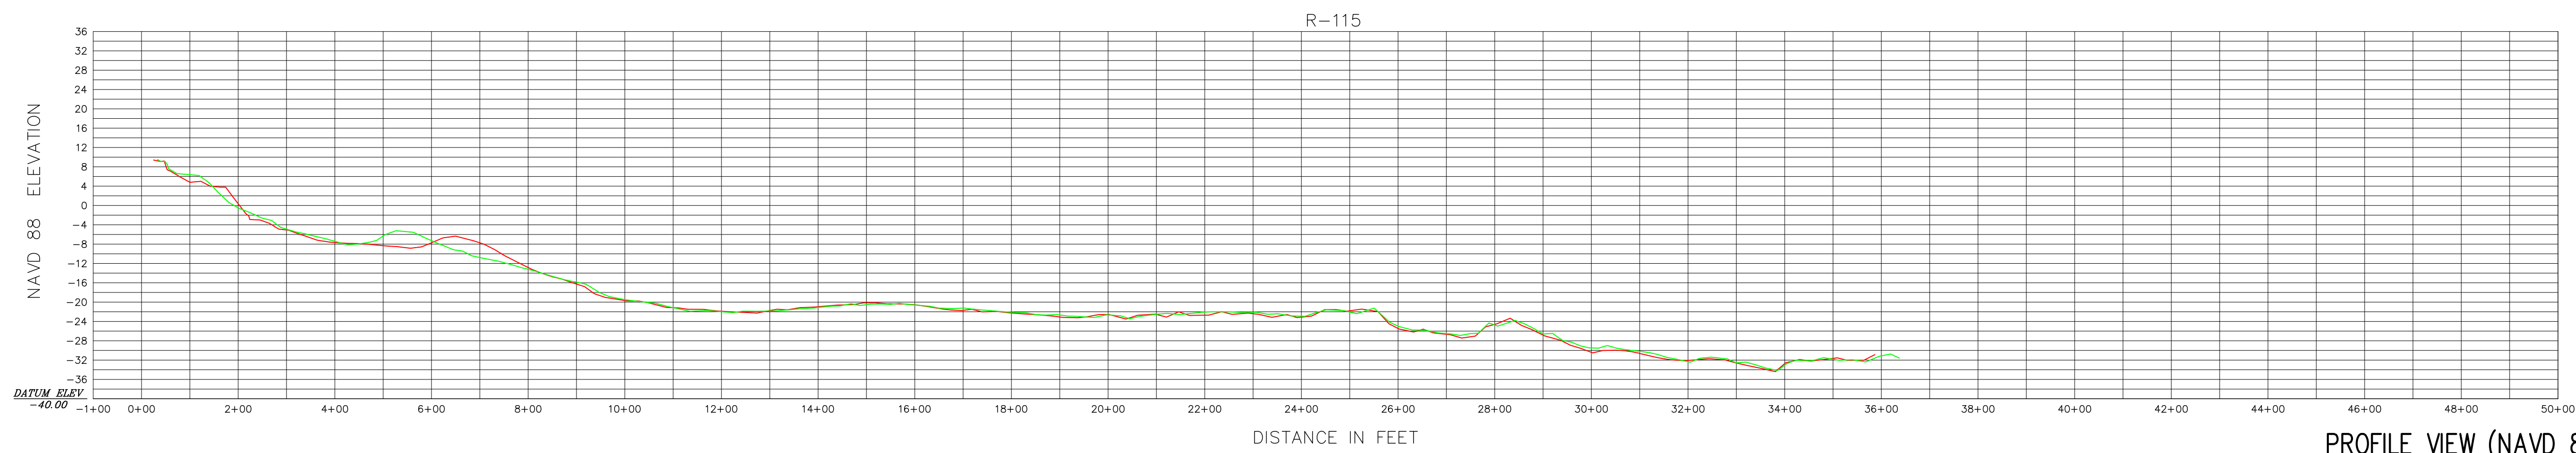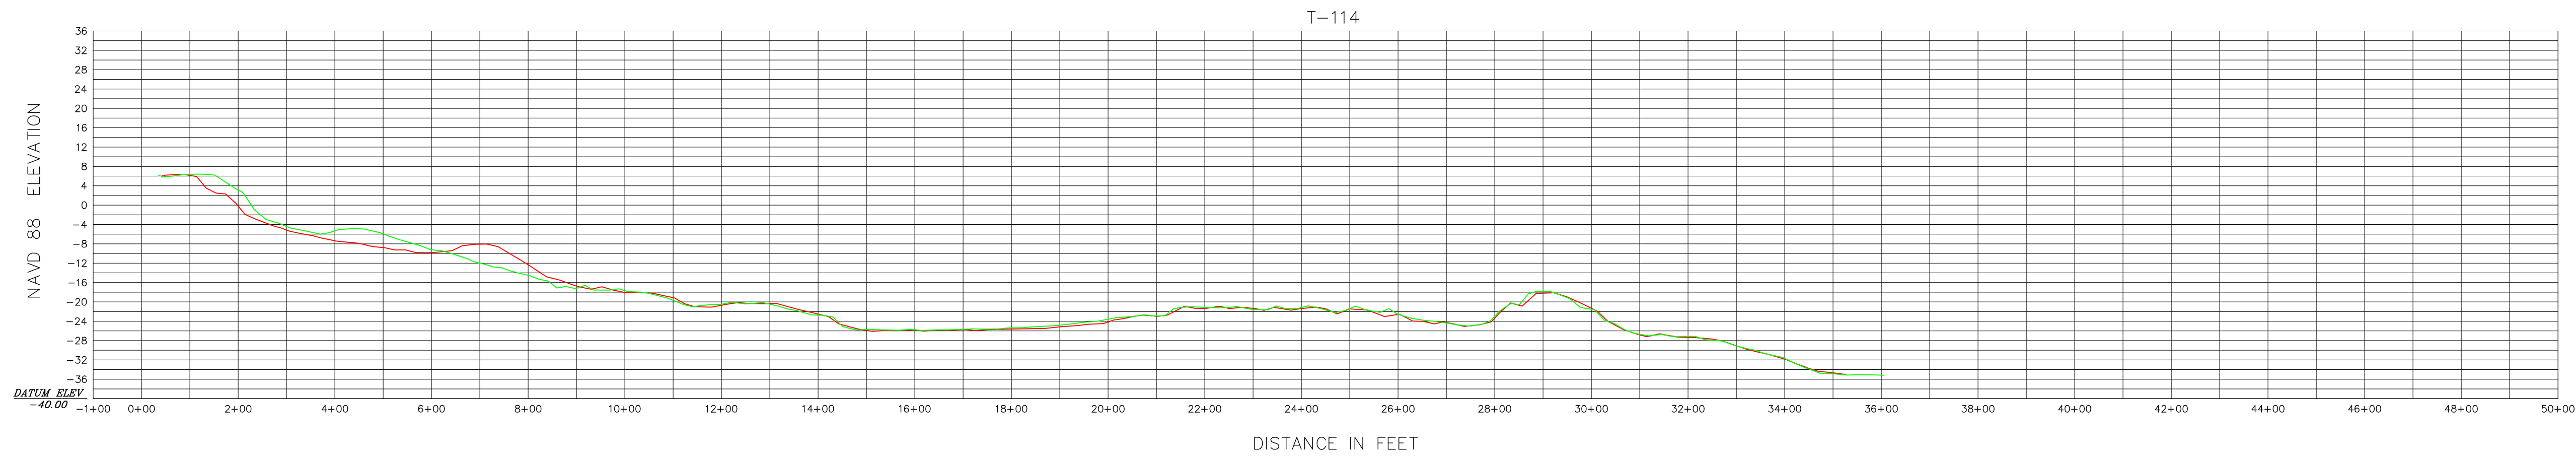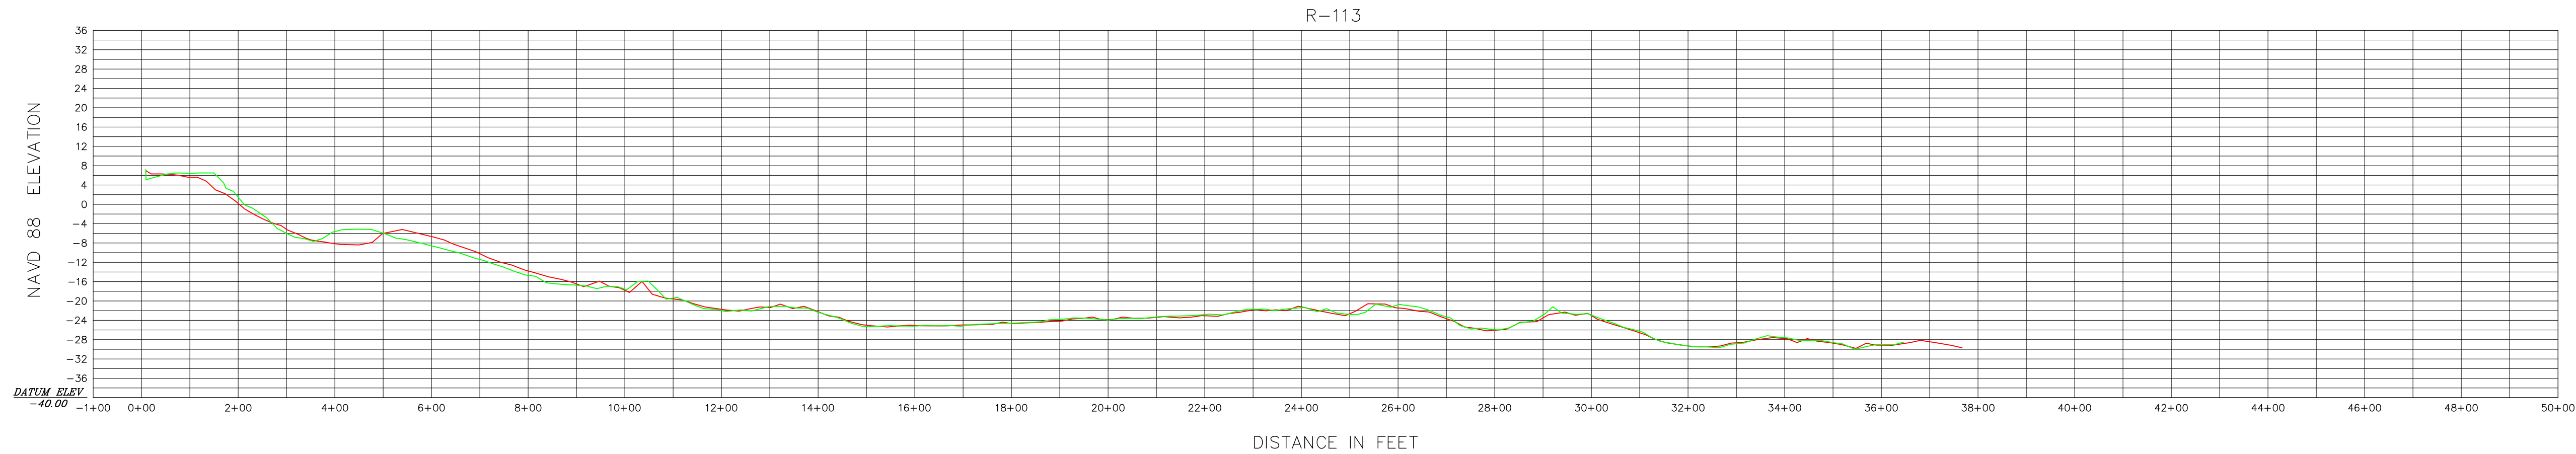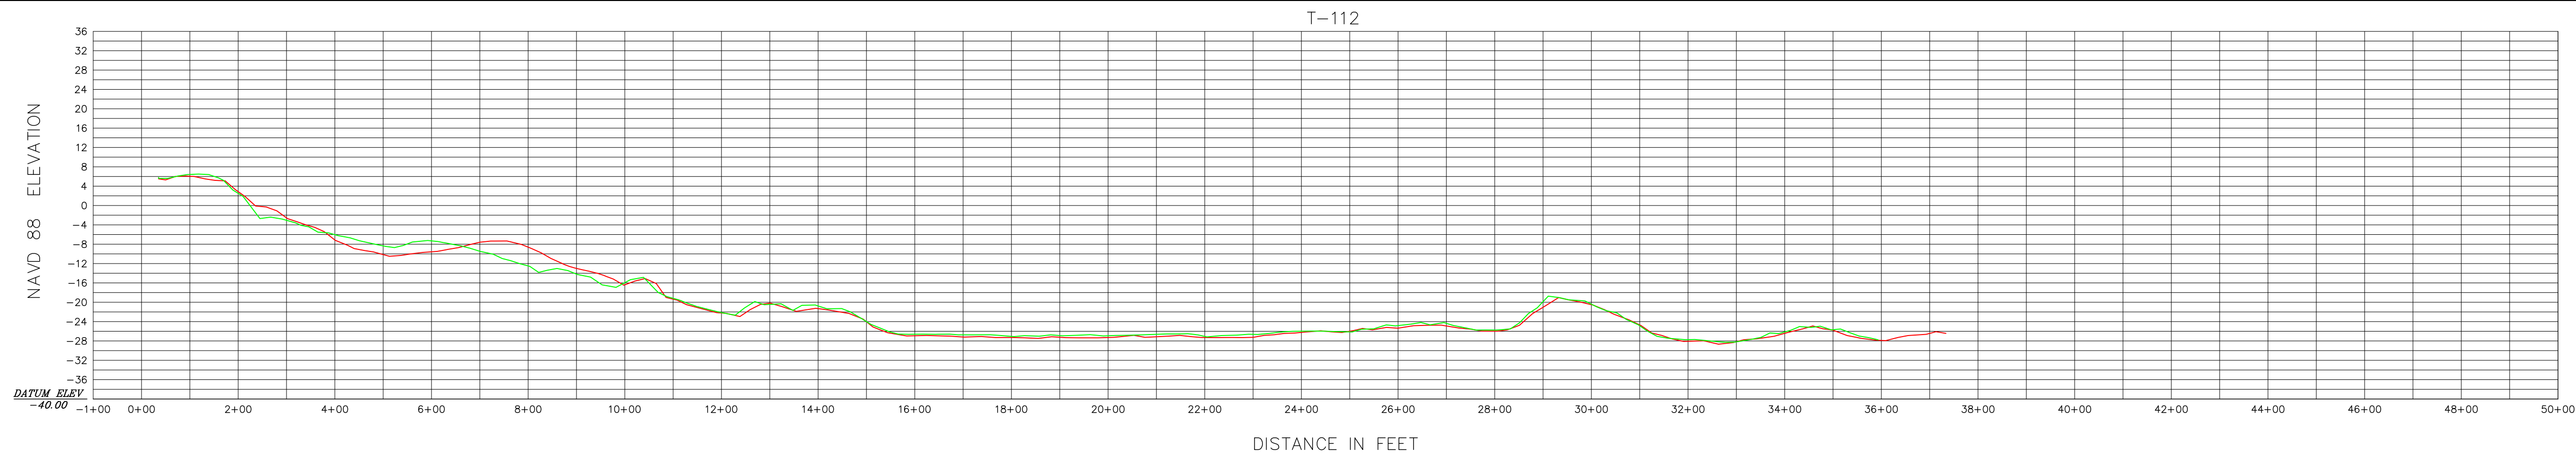

HORIZONTAL SCALE 1" = 200'
INTENDED DISPLAY SCALE

VERTICAL SCALE 1" = 20'
INTENDED DISPLAY SCALE

LEGEND
— NOVEMBER 2017
— NOVEMBER 2019



JOHN R. MORGAN II, PSM
FLORIDA CERTIFICATION #3520

Morgan & Eklund Inc.

PROFESSIONAL SURVEY CONSULTANTS

4909 US HIGHWAY #1
VERO BEACH, FL 32967
PHONE: (772) 388-5364
FAX: (772) 388-3165

1612 NW 2ND AVENUE
SUITE 3
BOCA RATON, FL 33432
PHONE: (954) 421-0682
FAX: (954) 421-0425

LB #4298

CERTIFICATE OF SURVEYOR - I HEREBY CERTIFY THAT THE INFORMATION SHOWN HEREON IS IN ACCORDANCE WITH A RECENT FIELD SURVEY MADE UNDER MY DIRECTION, AND THAT IT IS TRUE AND CORRECT TO THE BEST OF MY KNOWLEDGE AND BELIEF, AND MEETS THE STANDARDS OF PRACTICE AS SET FORTH BY THE FLORIDA BOARD OF PROFESSIONAL LAND SURVEYORS IN CHAPTER 6J-17, FLORIDA ADMINISTRATIVE CODE, PURSUANT TO SECTION 472.027, FLORIDA STATUTES.

JOHN R. MORGAN II, PLS
PROFESSIONAL LAND SURVEYOR #3520
STATE OF FLORIDA

PROFILE VIEW (NAVD 88)
TOPOGRAPHIC AND HYDROGRAPHIC SURVEY
BROWARD COUNTY POST-DORIAN BEACH MONITORING
BROWARD COUNTY R-25 THROUGH DADE R-5
- FOR -
OLSEN ASSOCIATES, INC.

COMMISSION NO.
35657-2

SCALE
1" = 200'

DATE
11/18/2019

DRAWN BY
CAG





CHECKED BY
JRM

FIELD BOOK
PAGE NO.

SEE
COVER

DATE OF SURVEY
11/7/2019

SHEET 46 OF 51

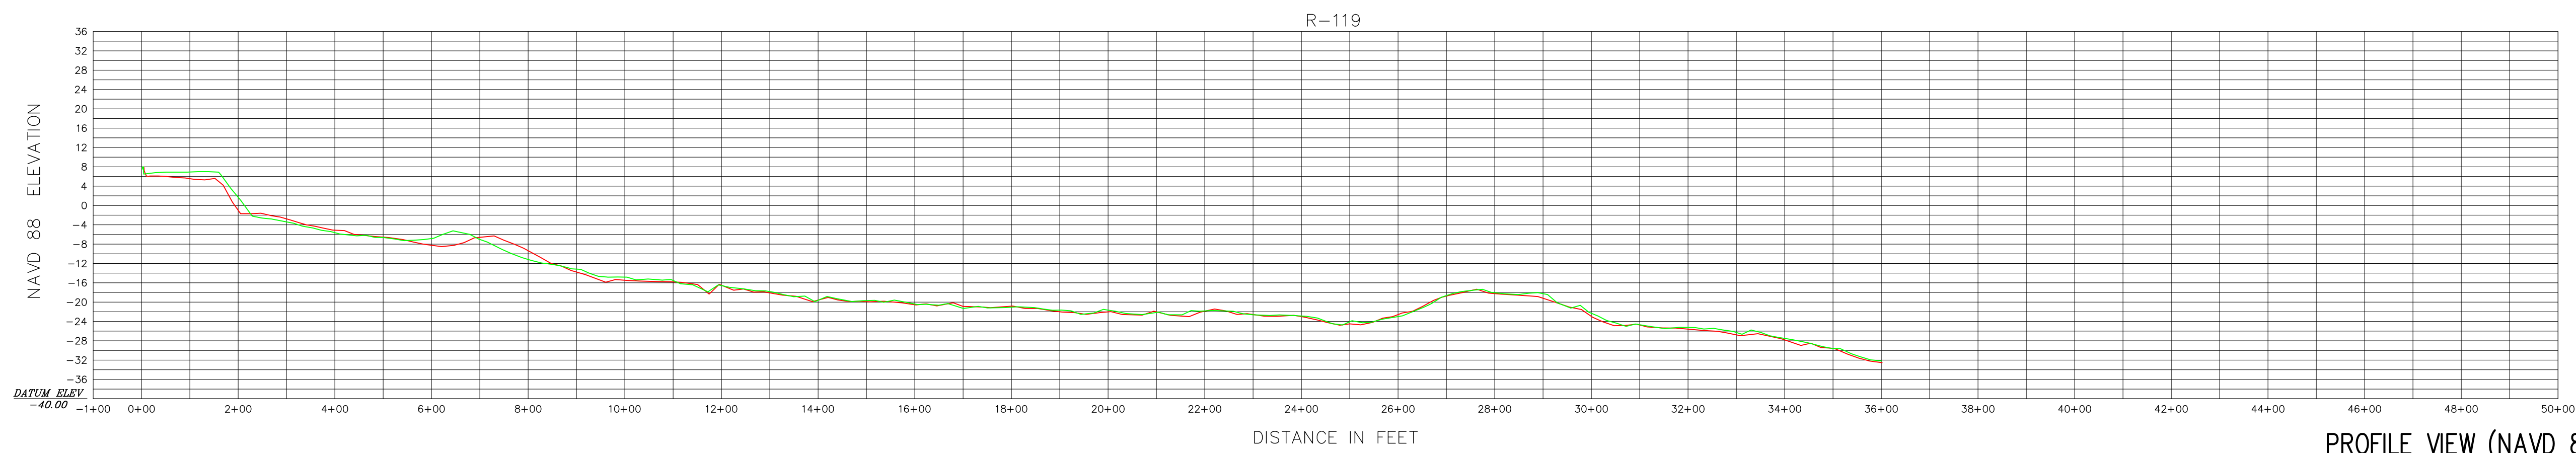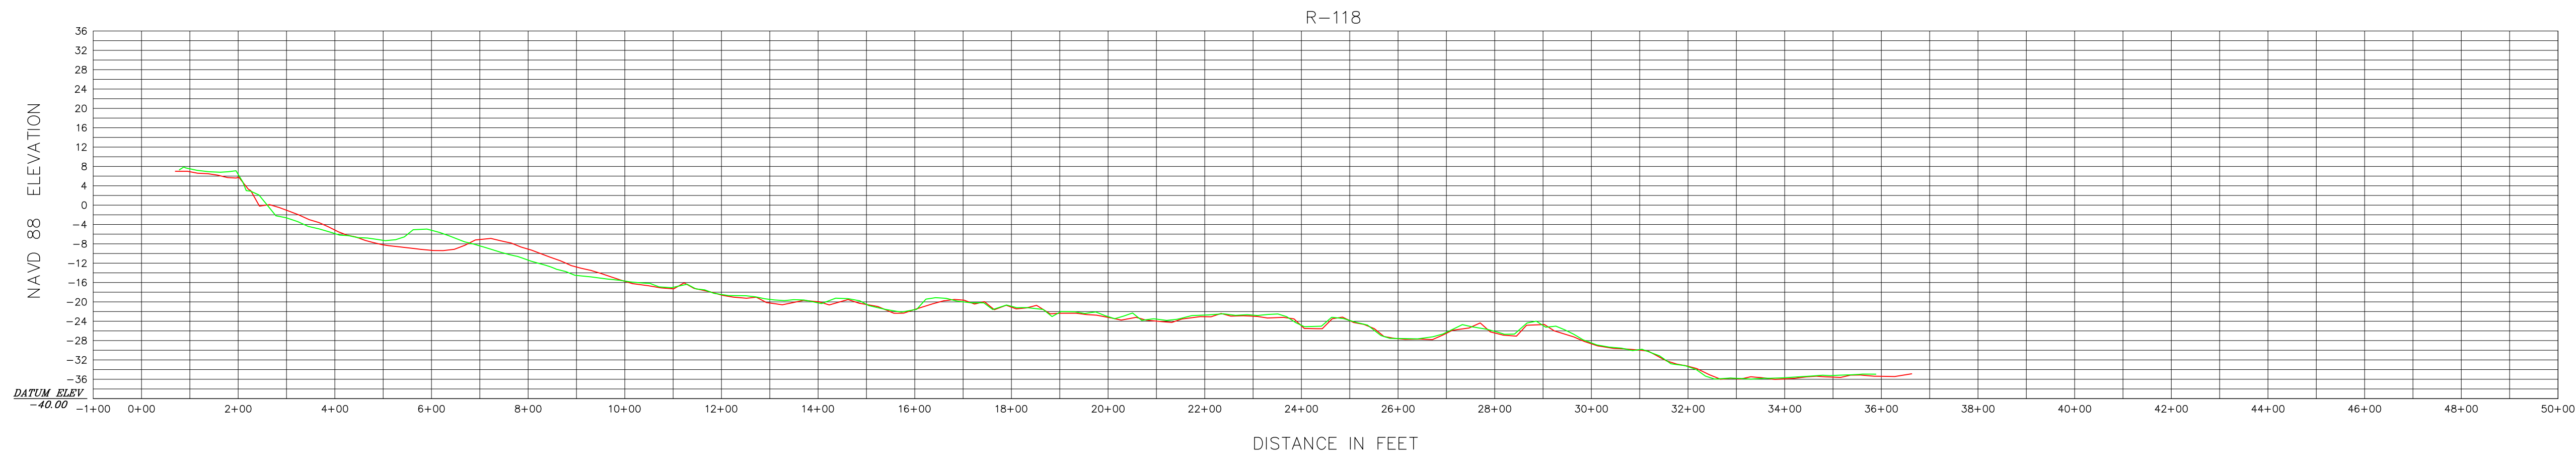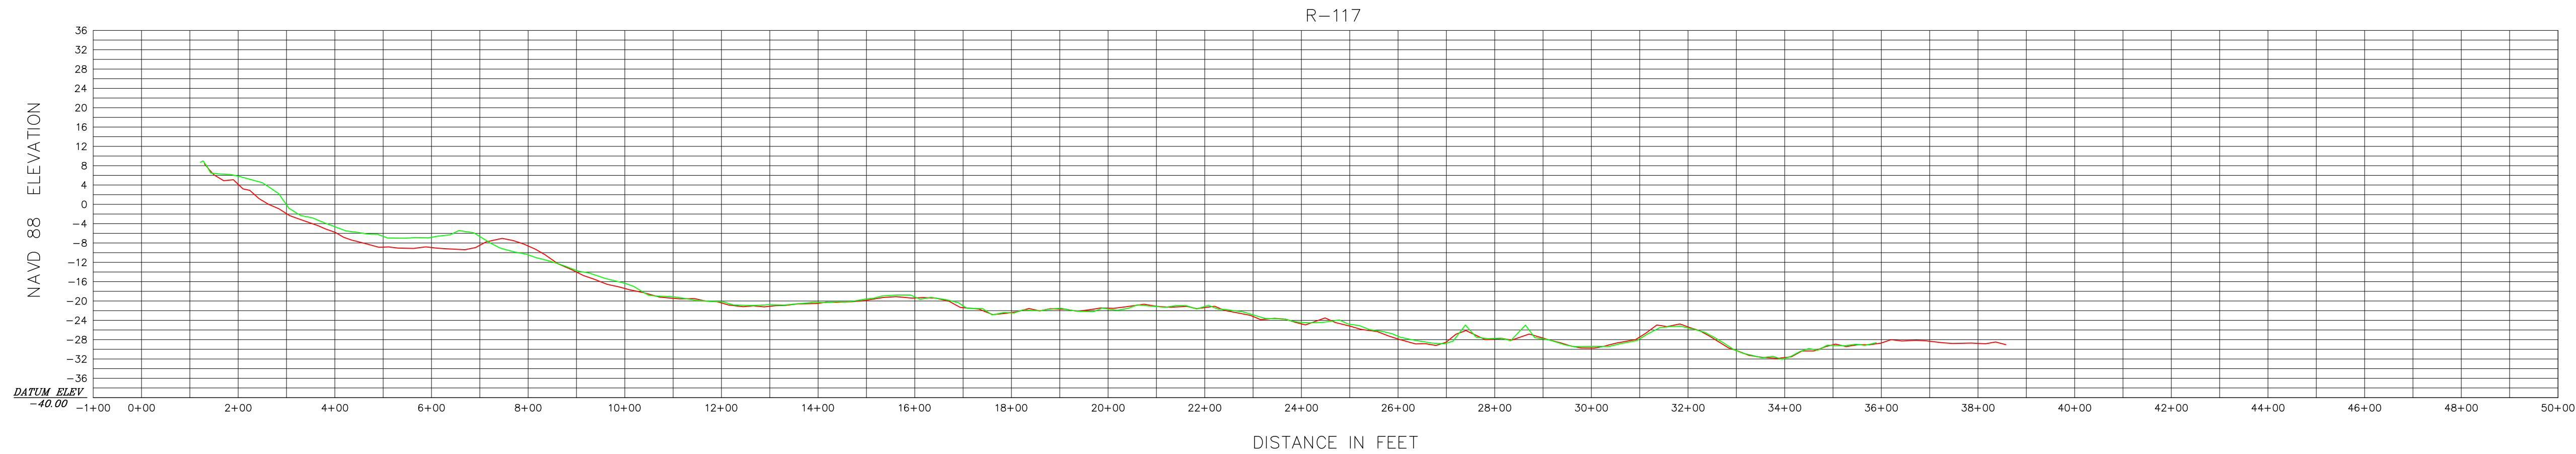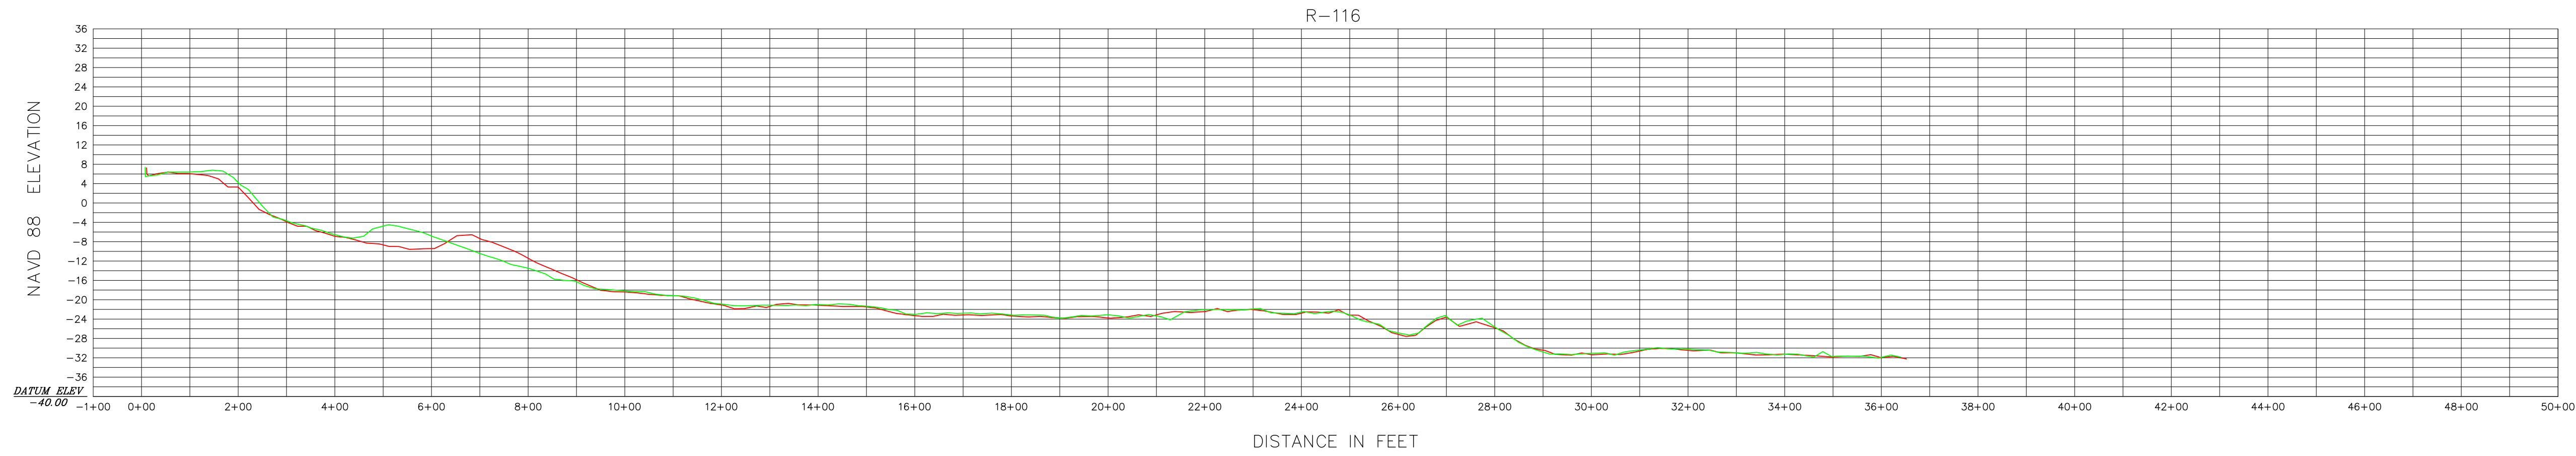

0 200' 400'
HORIZONTAL SCALE 1" = 200'
INTENDED DISPLAY SCALE

0 20' 40'
VERTICAL SCALE 1" = 20'
INTENDED DISPLAY SCALE

LEGEND

— NOVEMBER 2017
— NOVEMBER 2019



JOHN R. MORGAN II, PSM
FLORIDA CERTIFICATION #3520

Morgan & Eklund Inc.

PROFESSIONAL SURVEY CONSULTANTS

4909 US HIGHWAY #1
VERO BEACH, FL 32967
PHONE: (772) 388-5364
FAX: (772) 388-3165

1612 NW 2ND AVENUE
SUITE 3
BOCA RATON, FL 33432
PHONE: (954) 421-6682
FAX: (954) 421-0425

LB #4298

CERTIFICATE OF SURVEYOR - I HEREBY CERTIFY THAT THE INFORMATION SHOWN HEREON IS IN ACCORDANCE WITH A RECENT FIELD SURVEY MADE UNDER MY DIRECTION, AND THAT IT IS TRUE AND CORRECT TO THE BEST OF MY KNOWLEDGE AND BELIEF, AND MEETS THE STANDARDS OF PRACTICE AS SET FORTH BY THE FLORIDA BOARD OF PROFESSIONAL LAND SURVEYORS IN CHAPTER 34-17, FLORIDA ADMINISTRATIVE CODE, PURSUANT TO SECTION 472.027, FLORIDA STATUTES.

JOHN R. MORGAN II, PLS
PROFESSIONAL LAND SURVEYOR #3520
STATE OF FLORIDA

PROFILE VIEW (NAVD 88)
TOPOGRAPHIC AND HYDROGRAPHIC SURVEY
BROWARD COUNTY POST-DORIAN BEACH MONITORING
BROWARD COUNTY R-25 THROUGH DADE R-5
- FOR -
OLSEN ASSOCIATES, INC.

COMMISSION NO.
35657-2

SCALE
1" = 200'

DATE
11/18/2019





DRAWN BY
CAG

CHECKED BY
JRM

FIELD BOOK
PAGE NO. SEE
COVER

DATE OF SURVEY
11/7/2019

SHEET 47 OF 51

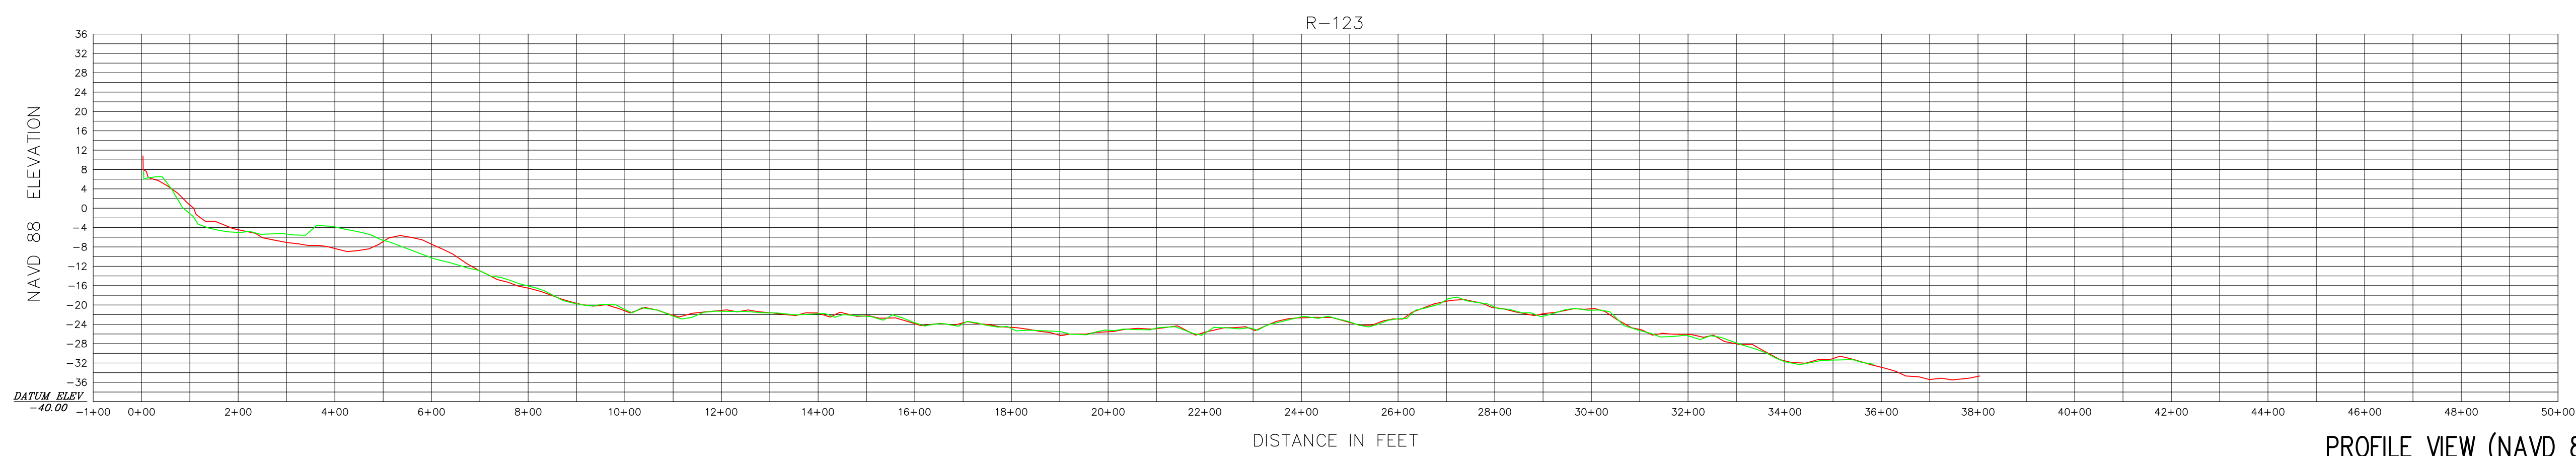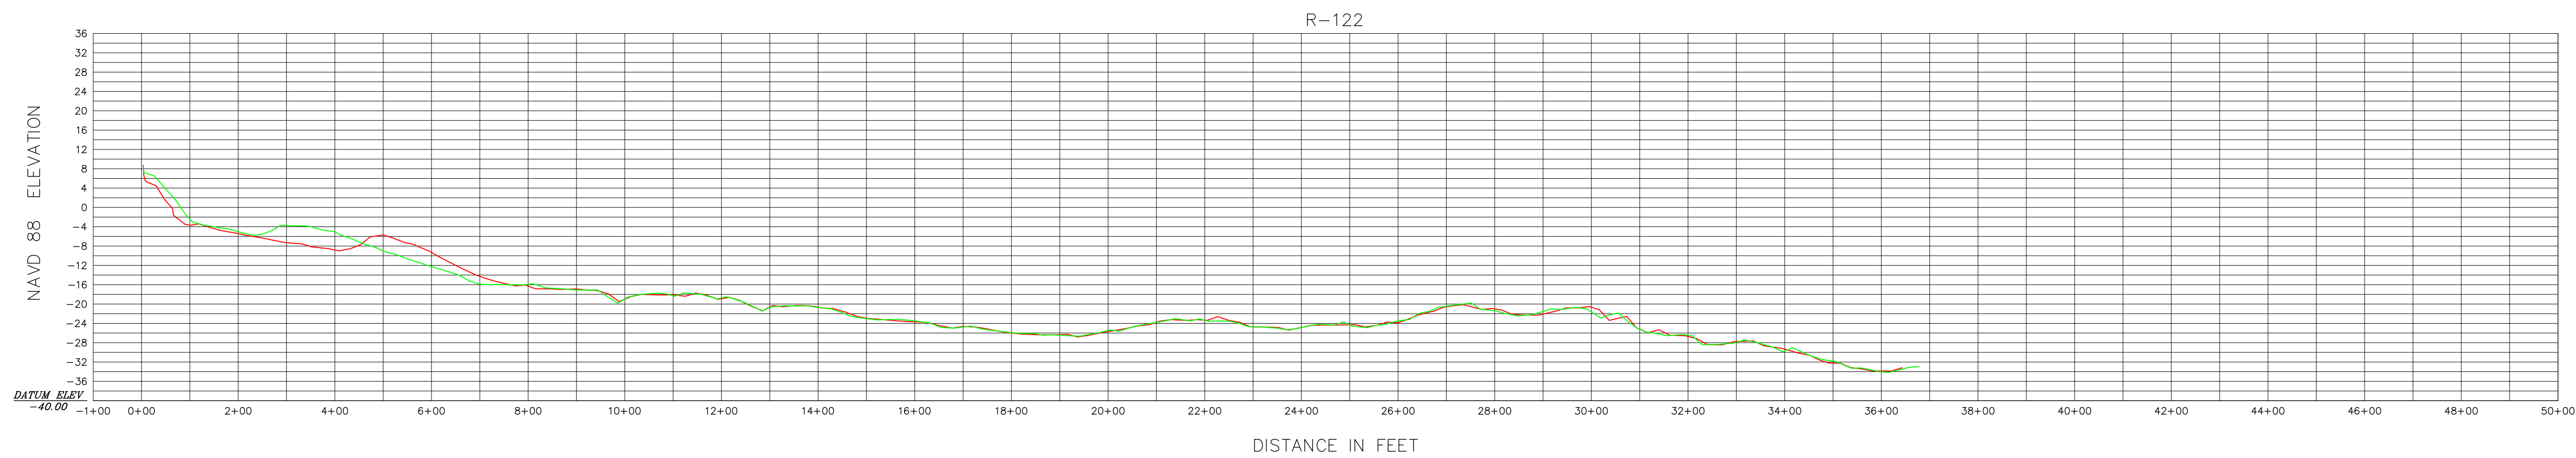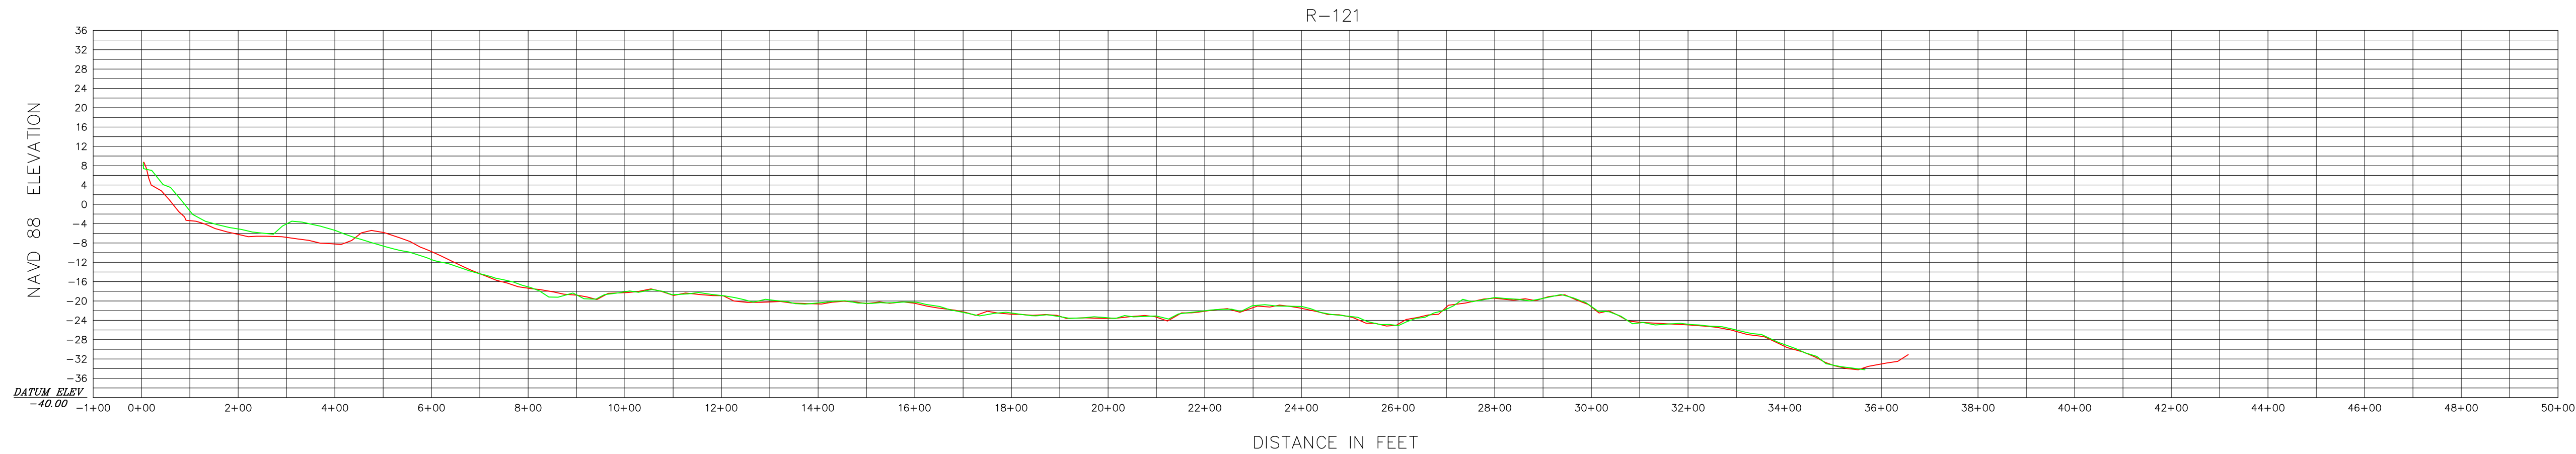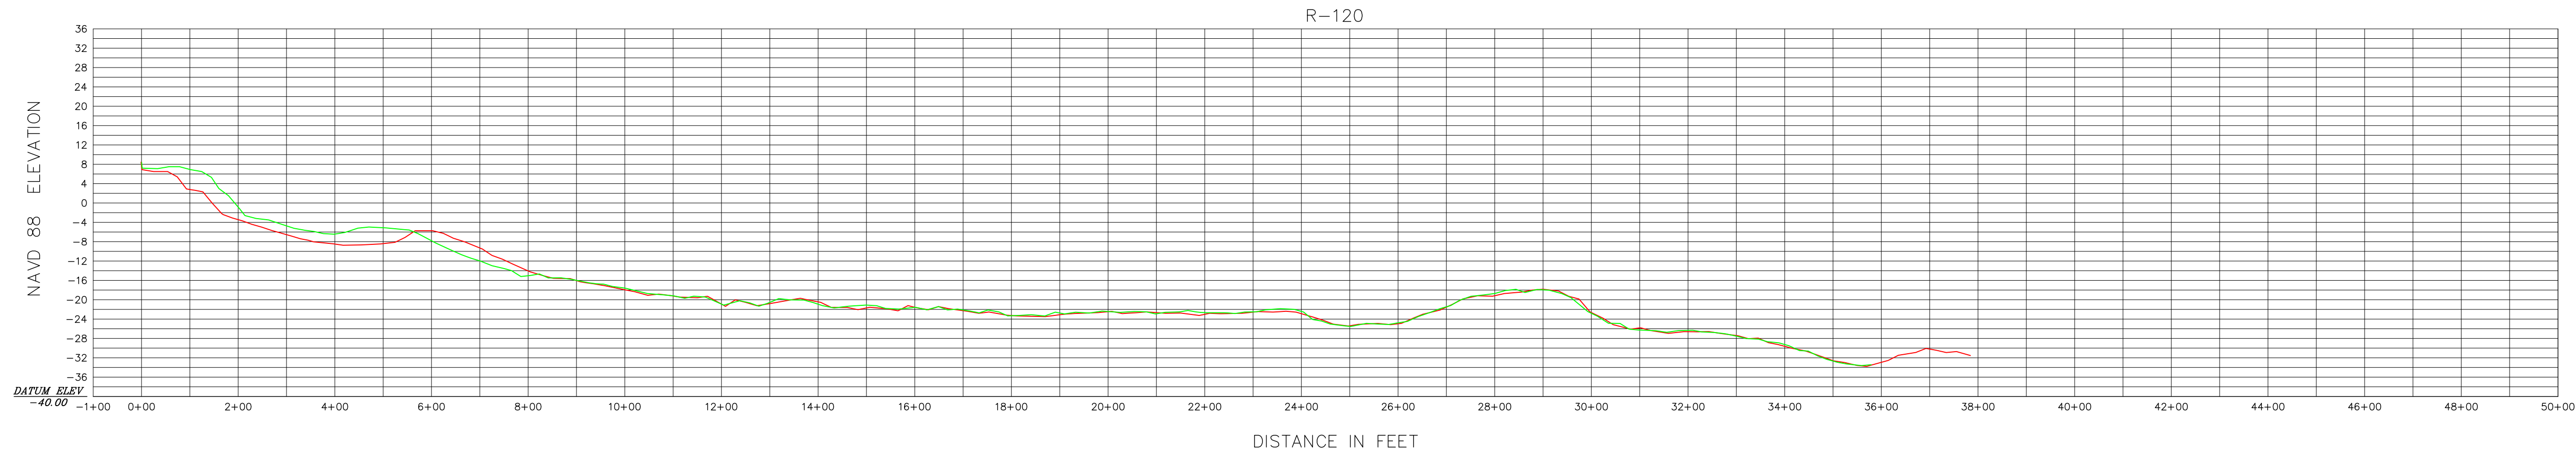

HORIZONTAL SCALE 1" = 200'
INTENDED DISPLAY SCALE

VERTICAL SCALE 1" = 20'
INTENDED DISPLAY SCALE

LEGEND
— NOVEMBER 2017
— NOVEMBER 2019



JOHN R. MORGAN II, PSM
FLORIDA CERTIFICATION #3520

Morgan & Eklund Inc.

PROFESSIONAL SURVEY CONSULTANTS

4909 US HIGHWAY #1
VERO BEACH, FL 32967
PHONE: (772) 388-5364
FAX: (772) 388-3165

1612 NW 2ND AVENUE
SUITE 3
BOCA RATON, FL 33432
PHONE: (954) 421-6682
FAX: (954) 421-0425

LB #4298

CERTIFICATE OF SURVEYOR - I HEREBY CERTIFY THAT THE INFORMATION SHOWN HEREON IS IN ACCORDANCE WITH A RECENT FIELD SURVEY MADE UNDER MY DIRECTION, AND THAT IT IS TRUE AND CORRECT TO THE BEST OF MY KNOWLEDGE AND BELIEF, AND MEETS THE STANDARDS OF PRACTICE AS SET FORTH BY THE FLORIDA BOARD OF PROFESSIONAL LAND SURVEYORS IN CHAPTER 34-17, FLORIDA ADMINISTRATIVE CODE, PURSUANT TO SECTION 472.027, FLORIDA STATUTES.

JOHN R. MORGAN II, PLS
PROFESSIONAL LAND SURVEYOR #3520
STATE OF FLORIDA

PROFILE VIEW (NAVD 88)
TOPOGRAPHIC AND HYDROGRAPHIC SURVEY
BROWARD COUNTY POST-DORIAN BEACH MONITORING
BROWARD COUNTY R-25 THROUGH DADE R-5
- FOR -
OLSEN ASSOCIATES, INC.

COMMISSION NO.
35657-2

SCALE
1" = 200'

DATE
11/18/2019





DRAWN BY
CAG

CHECKED BY
JRM

FIELD BOOK
PAGE NO. SEE
COVER

DATE OF SURVEY
11/7/2019

SHEET 48 OF 51

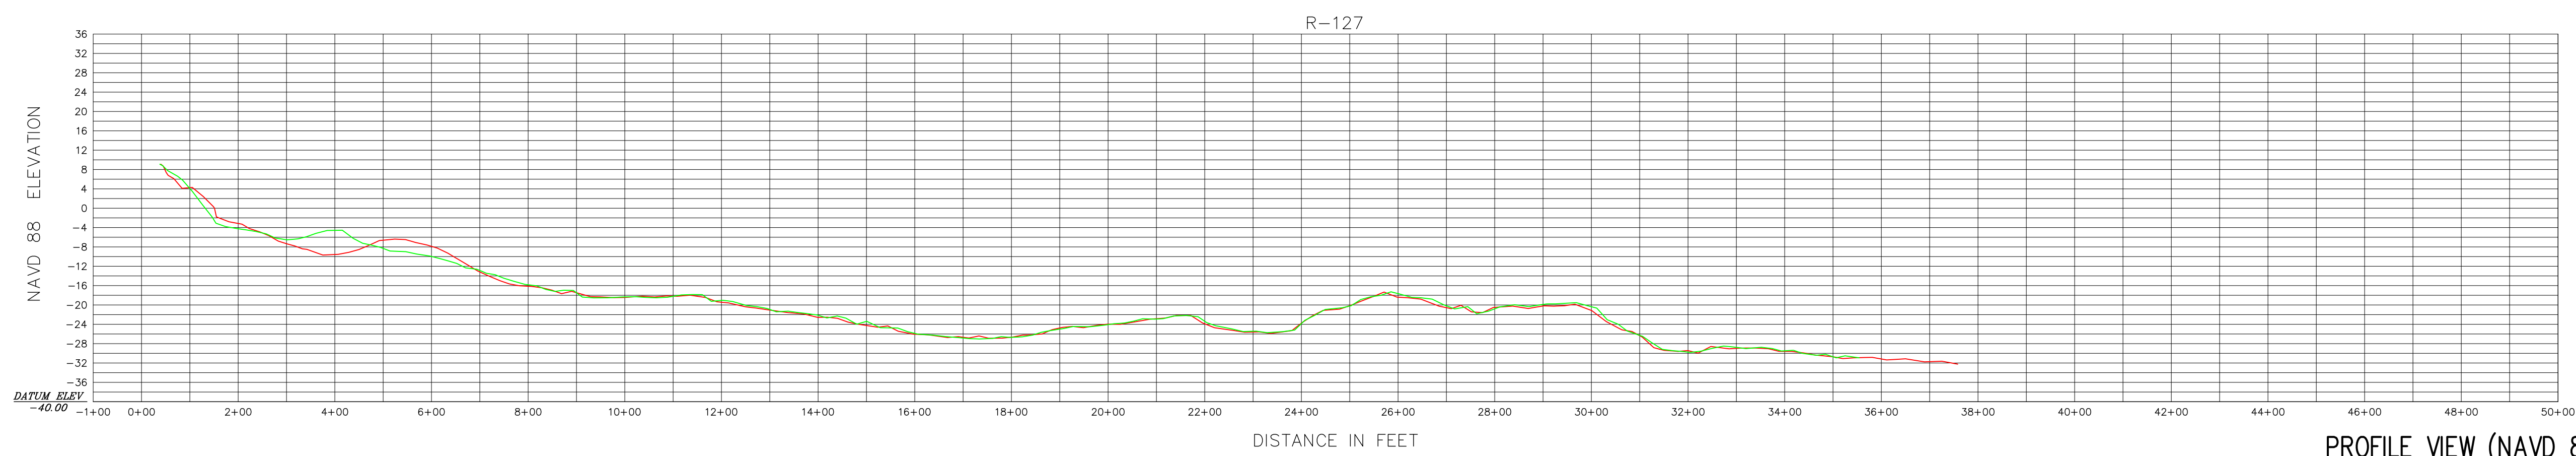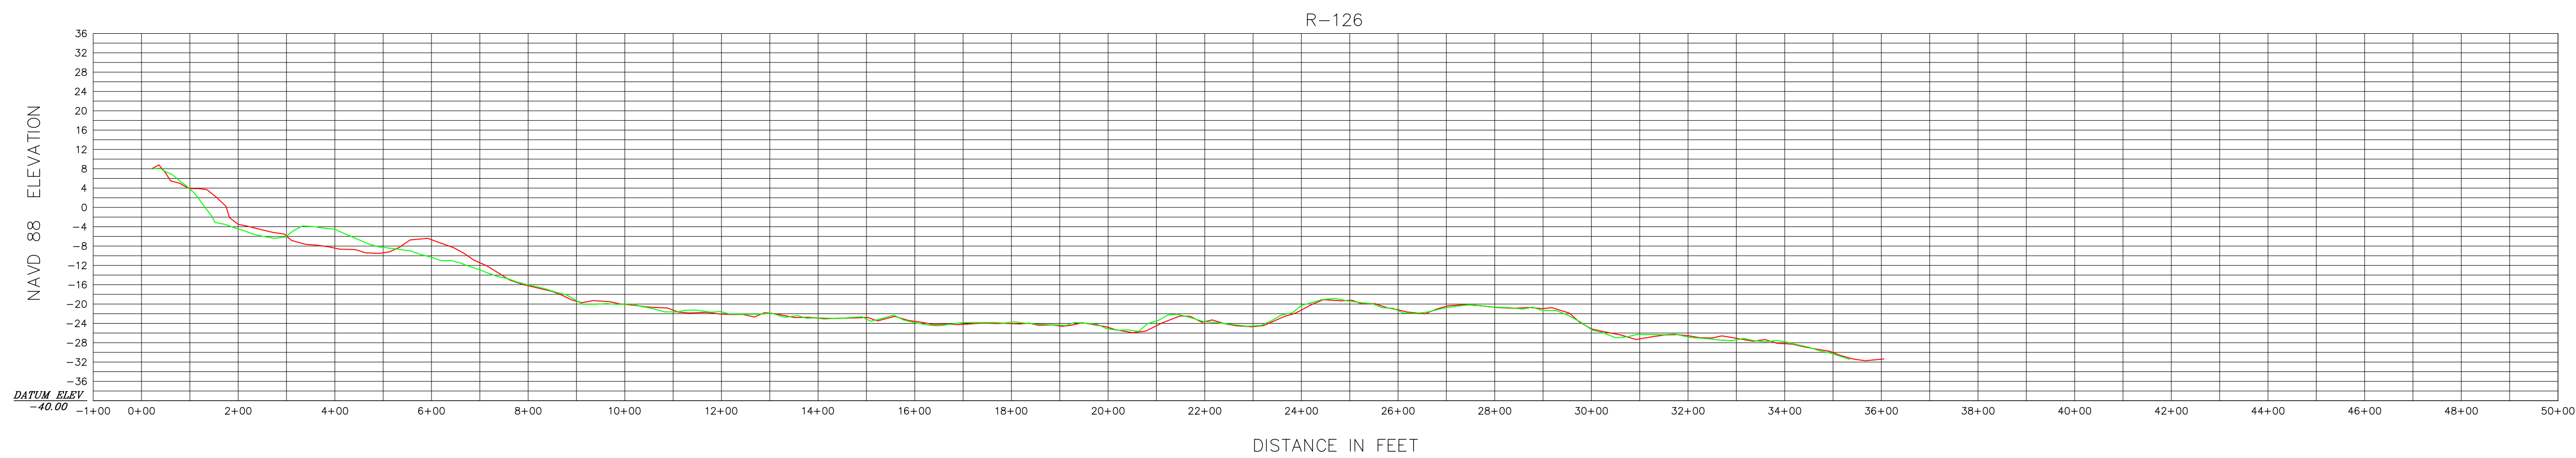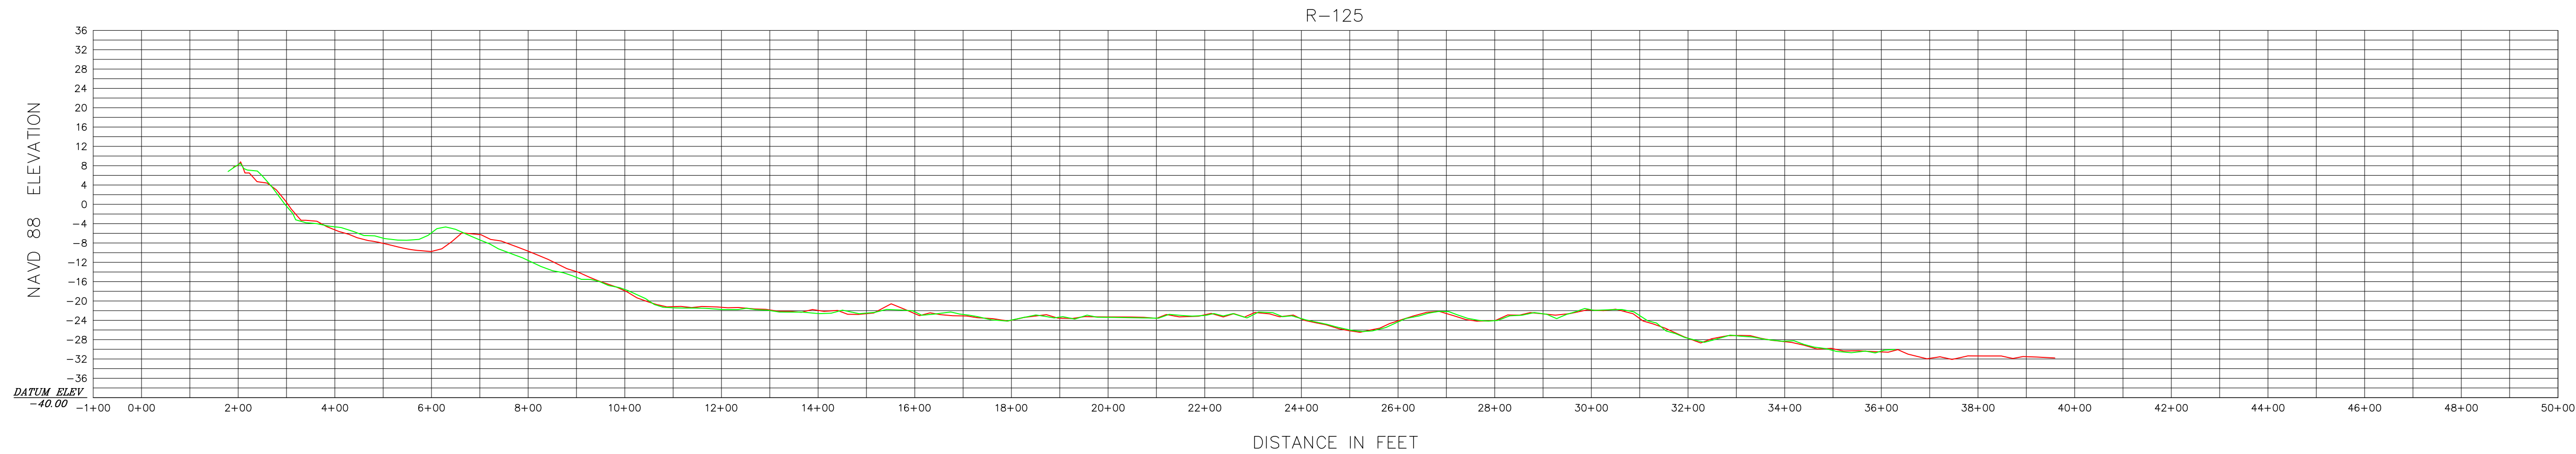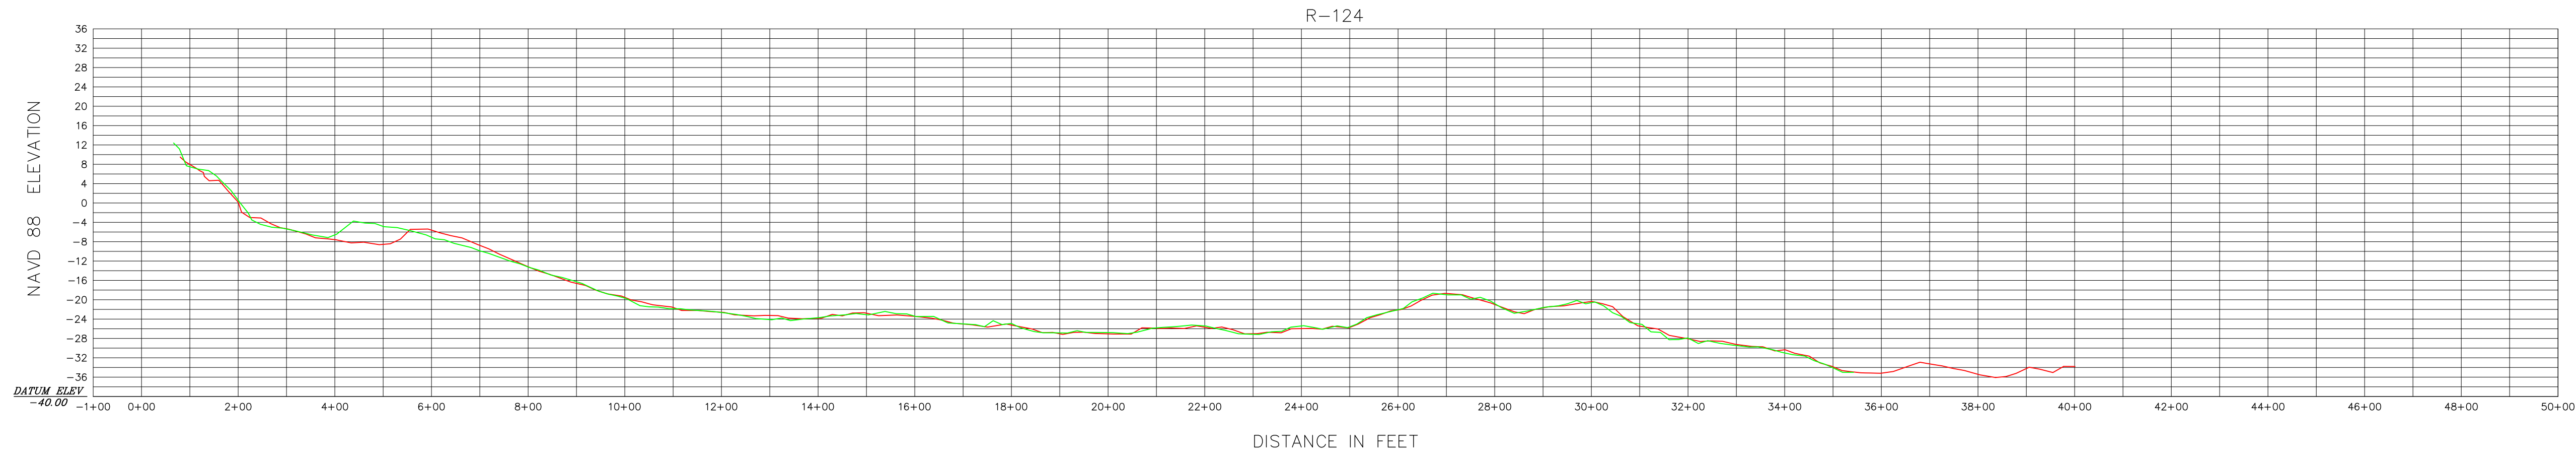

HORIZONTAL SCALE 1" = 200'
INTENDED DISPLAY SCALE

VERTICAL SCALE 1" = 20'
INTENDED DISPLAY SCALE

LEGEND

NOVEMBER 2017

NOVEMBER 2019



JOHN R. MORGAN II, PSM
FLORIDA CERTIFICATION #3520

Morgan & Eklund Inc.

PROFESSIONAL SURVEY CONSULTANTS

4909 US HIGHWAY #1
VERO BEACH, FL 32967
PHONE: (772) 388-5364
FAX: (772) 388-3165

1612 NW 2ND AVENUE
SUITE 3
BOCA RATON, FL 33432
PHONE: (954) 421-6682
FAX: (954) 421-0425

LB #4298

CERTIFICATE OF SURVEYOR - I HEREBY CERTIFY THAT THE INFORMATION SHOWN HEREON IS IN ACCORDANCE WITH A RECENT FIELD SURVEY MADE UNDER MY DIRECTION, AND THAT IT IS TRUE AND CORRECT TO THE BEST OF MY KNOWLEDGE AND BELIEF, AND MEETS THE STANDARDS OF PRACTICE AS SET FORTH BY THE FLORIDA BOARD OF PROFESSIONAL LAND SURVEYORS IN CHAPTER 6J-17, FLORIDA ADMINISTRATIVE CODE, PURSUANT TO SECTION 472.027, FLORIDA STATUTES.

JOHN R. MORGAN II, PLS
PROFESSIONAL LAND SURVEYOR #3520
STATE OF FLORIDA

PROFILE VIEW (NAVD 88)
TOPOGRAPHIC AND HYDROGRAPHIC SURVEY
BROWARD COUNTY POST-DORIAN BEACH MONITORING
BROWARD COUNTY R-25 THROUGH DADE R-5
- FOR -
OLSEN ASSOCIATES, INC.

DRAWN BY
CAG

CHECKED BY
JRM

FIELD BOOK
PAGE NO.

SEE
COVER





DATE OF SURVEY
11/7/2019

COMMISSION NO.
35657-2

SCALE
1" = 200'

DATE
11/18/2019

SHEET 49 OF 51

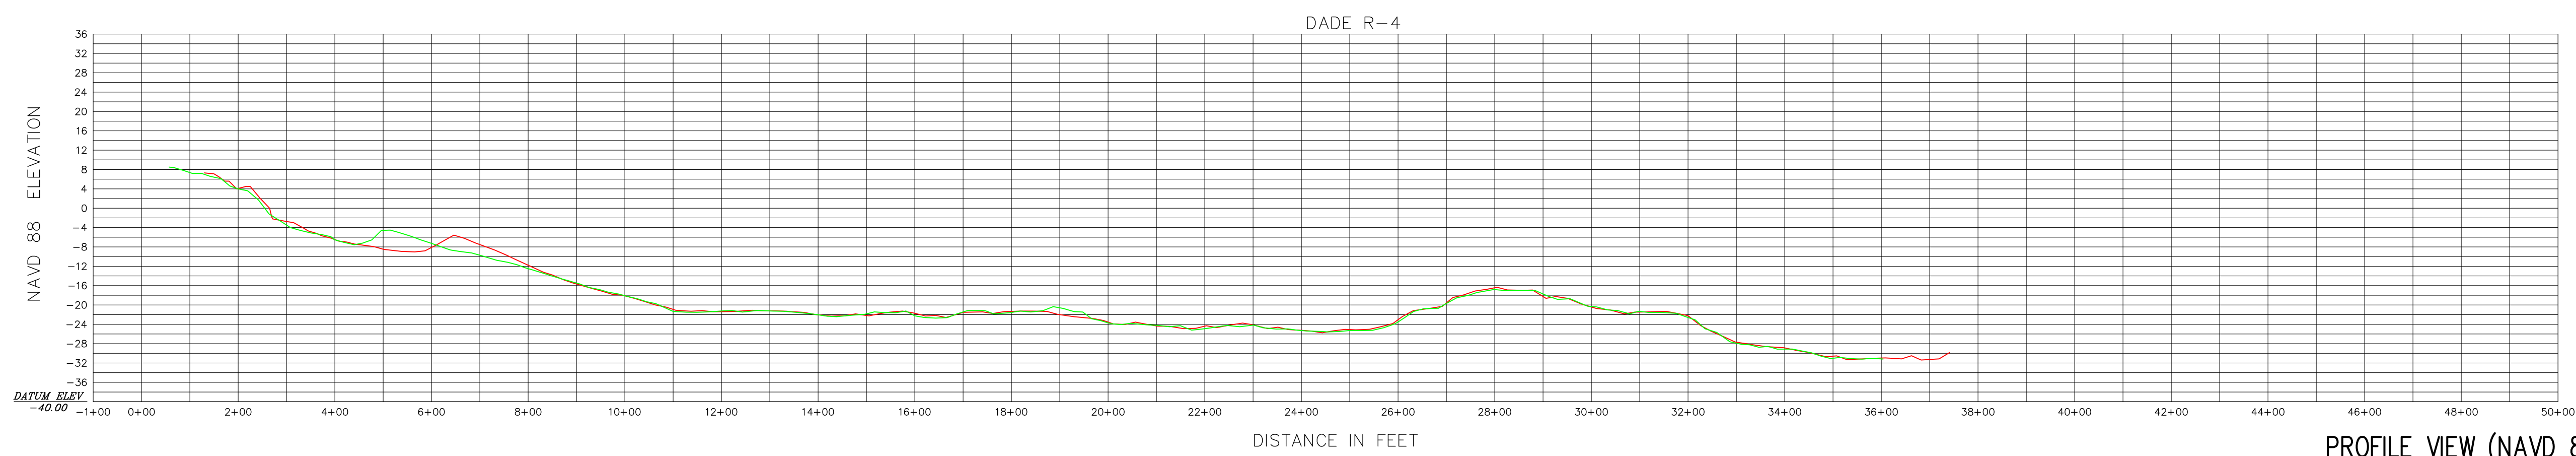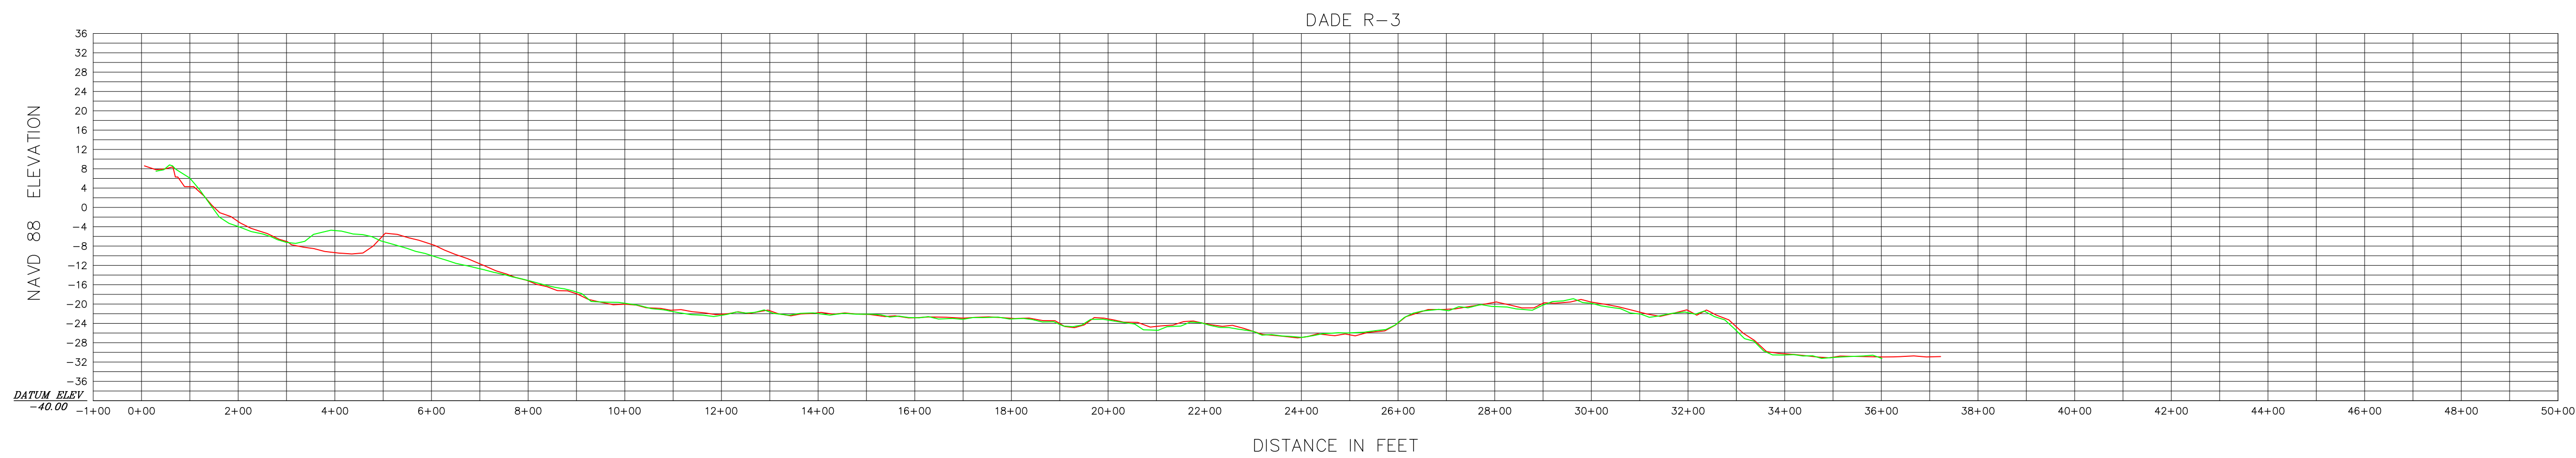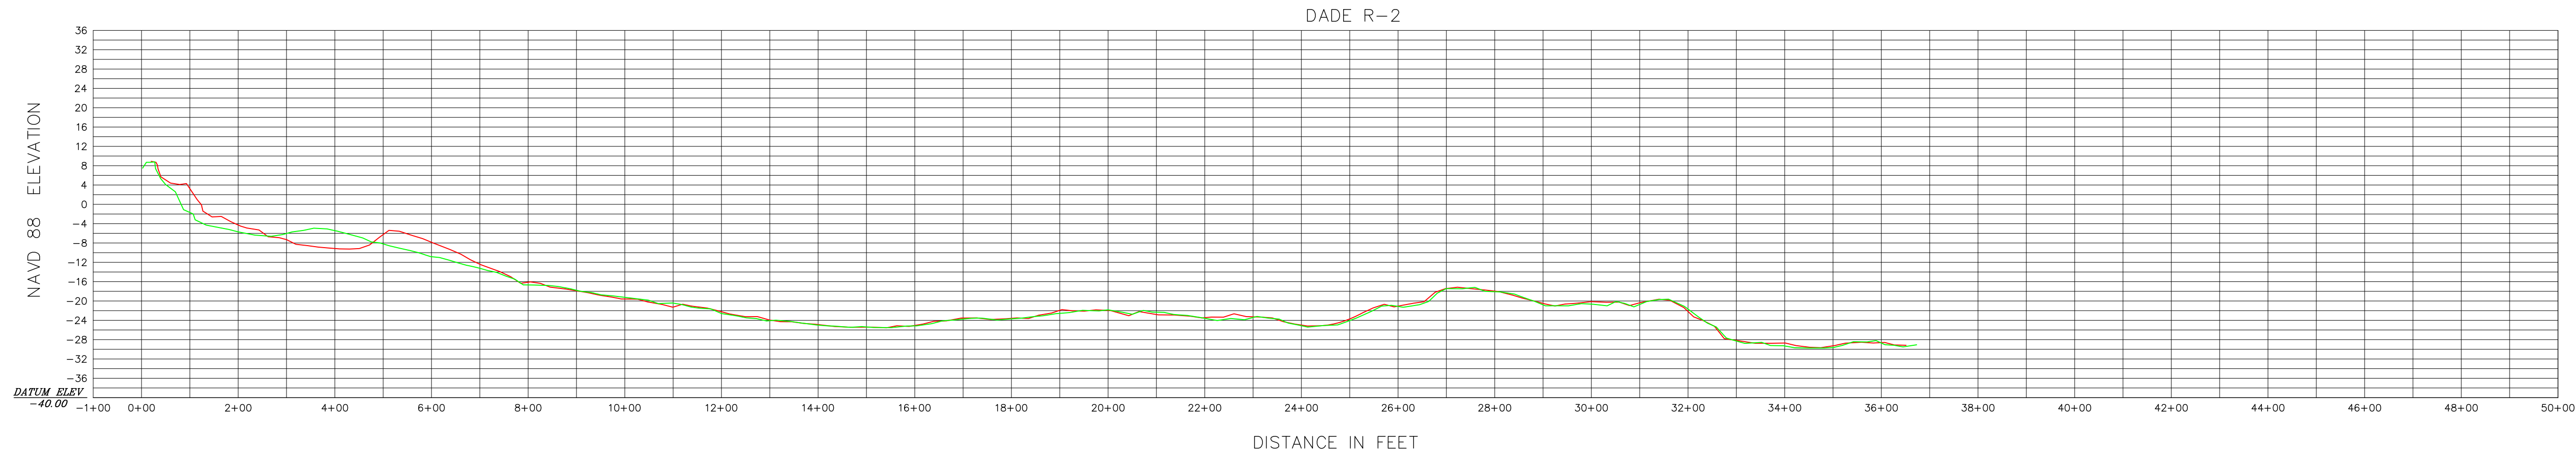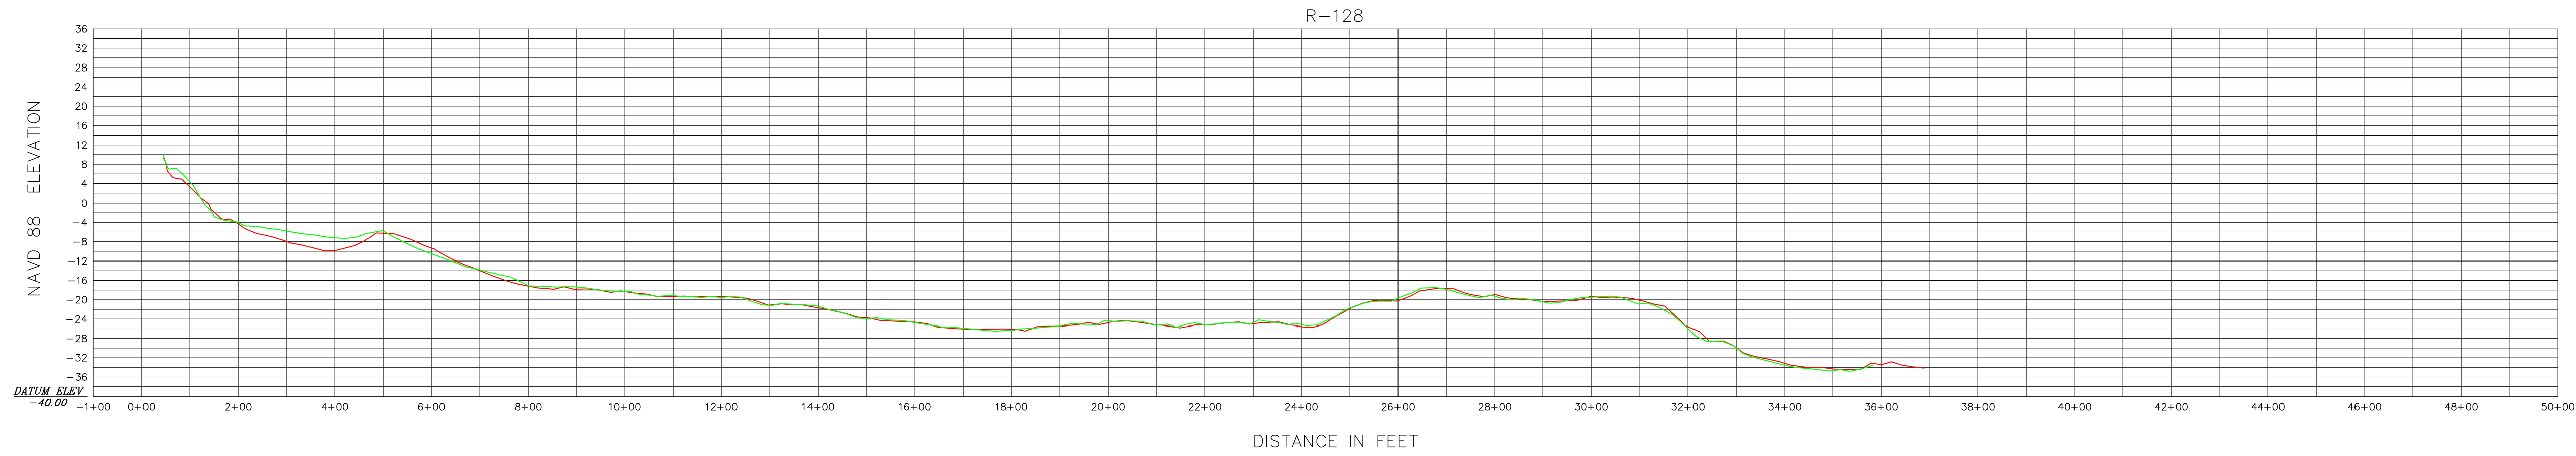

HORIZONTAL SCALE 1" = 200'
INTENDED DISPLAY SCALE

VERTICAL SCALE 1" = 20'
INTENDED DISPLAY SCALE

LEGEND
— NOVEMBER 2017
— NOVEMBER 2019



JOHN R. MORGAN II, PSM
FLORIDA CERTIFICATION #3520

Morgan & Eklund Inc.

PROFESSIONAL SURVEY CONSULTANTS

4909 US HIGHWAY #1
VERO BEACH, FL 32967
PHONE: (772) 388-5364
FAX: (772) 388-3165

1612 NW 2ND AVENUE
SUITE 3
BOCA RATON, FL 33432
PHONE: (954) 421-6682
FAX: (954) 421-0425

LB #4298

CERTIFICATE OF SURVEYOR - I HEREBY CERTIFY THAT THE INFORMATION SHOWN HEREON IS IN ACCORDANCE WITH A RECENT FIELD SURVEY MADE UNDER MY DIRECTION, AND THAT IT IS TRUE AND CORRECT TO THE BEST OF MY KNOWLEDGE AND BELIEF, AND MEETS THE STANDARDS OF PRACTICE AS SET FORTH BY THE FLORIDA BOARD OF PROFESSIONAL LAND SURVEYORS IN CHAPTER 6J-17, FLORIDA ADMINISTRATIVE CODE, PURSUANT TO SECTION 472.027, FLORIDA STATUTES.

JOHN R. MORGAN II, PLS
PROFESSIONAL LAND SURVEYOR #3520
STATE OF FLORIDA

PROFILE VIEW (NAVD 88)
TOPOGRAPHIC AND HYDROGRAPHIC SURVEY
BROWARD COUNTY POST-DORIAN BEACH MONITORING
BROWARD COUNTY R-25 THROUGH DADE R-5
- FOR -
OLSEN ASSOCIATES, INC.

COMMISSION NO.
35657-2

SCALE
1" = 200'

DATE
11/18/2019




DRAWN BY
CAG

CHECKED BY
JRM

FIELD BOOK
PAGE NO. SEE
COVER

DATE OF SURVEY
11/7/2019

SHEET 50 OF 51

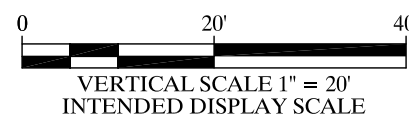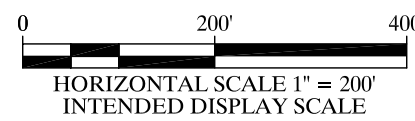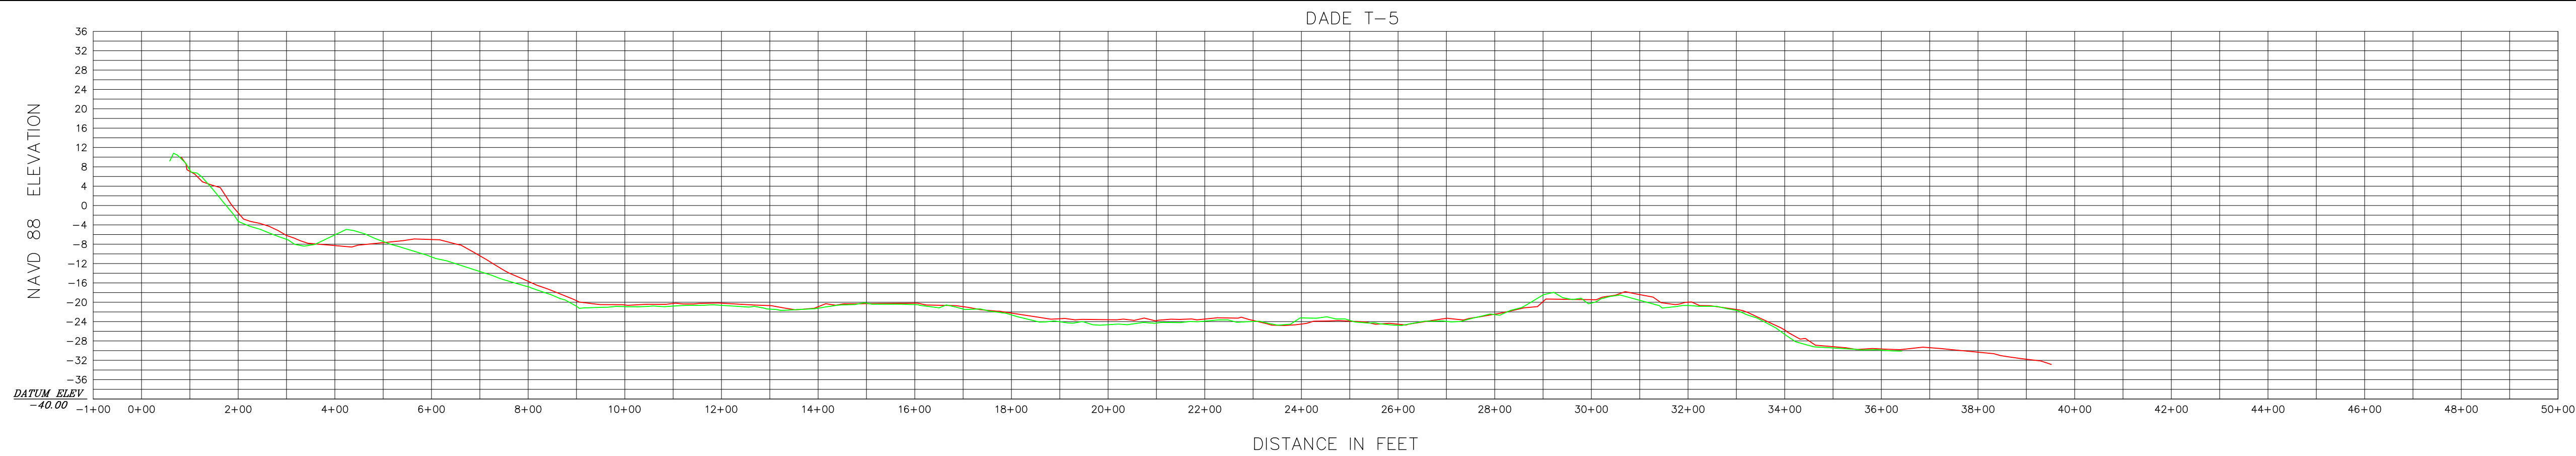

LEGEND

— NOVEMBER 2017

— NOVEMBER 2019



JOHN R. MORGAN II, PSM
FLORIDA CERTIFICATION #3520

Morgan & Eklund Inc.

PROFESSIONAL SURVEY CONSULTANTS

4909 US HIGHWAY #1
VERO BEACH, FL 32967
PHONE: (772) 388-5364
FAX: (772) 388-3165

1612 NW 2ND AVENUE
SUITE 3
BOCA RATON, FL 33432
PHONE: (954) 421-8682
FAX: (954) 421-0425

LB #4298

CERTIFICATE OF SURVEYOR - I HEREBY CERTIFY THAT THE INFORMATION SHOWN HEREON IS IN ACCORDANCE WITH A RECENT FIELD SURVEY MADE UNDER MY DIRECTION, AND THAT IT IS TRUE AND CORRECT TO THE BEST OF MY KNOWLEDGE AND BELIEF, AND MEETS THE STANDARDS OF PRACTICE AS SET FORTH BY THE FLORIDA BOARD OF PROFESSIONAL LAND SURVEYORS IN CHAPTER 63-17, FLORIDA ADMINISTRATIVE CODE, PURSUANT TO SECTION 472.027, FLORIDA STATUTES.

JOHN R. MORGAN II, PLS
PROFESSIONAL LAND SURVEYOR #3520
STATE OF FLORIDA

PROFILE VIEW (NAVD 88)

TOPOGRAPHIC AND HYDROGRAPHIC SURVEY
BROWARD COUNTY POST-DORIAN BEACH MONITORING
BROWARD COUNTY R-25 THROUGH DADE R-5
- FOR -
OLSEN ASSOCIATES, INC.

COMMISSION NO.

35657-2

SCALE

1" = 200'

DATE

11/18/2019

DRAWN BY

CAG

CHECKED BY

JRM

FIELD BOOK

PAGE NO.

SEE

COVER

DATE OF SURVEY

11/7/2019

SHEET 51 OF 51

Section 2

Survey Report

**Survey Report
Broward County
2019 Coastal Monitoring Survey
Onshore/Offshore R-25 to R-128
And Dade County R-2 to R-5**

- Location of Work:** This submittal is for the Broward County shore protection monitoring profiles along FDEP ranges R-25 to R-128 and Dade County R-2 to R-5.
- Date of Work:** The monitoring survey was performed in 2019. The onshore data was collected between October 7, 2019 and November 8, 2019. The offshore data was collected on October 23 through November 1, 2019.
- Scope of Work:** Onshore profiles were collected along the alignments as shown in the control tabulation using Real-Time Kinematic GPS, differential leveling for elevation and a hand-held laser for stationing.
- Offshore profile data collection was performed to FDEP specifications using Real-Time Kinematic GPS, Hypack Navigation Software, an Odom CVM Digital Echosounder and TSS Motion Compensator.
- Horizontal Datum:** Coordinate values are referenced to the Florida State Plane Coordinate System, East Zone, North American Datum of 1983/90 (NAD 83/90).
- Vertical Datum:** Elevation values are referenced to the North American Vertical Datum of 1988 (NAVD 88).
- Horizontal Control:** a) Coordinate values for the FDEP range monuments were supplied by FDEP and verified by RTK/GPS during a previous survey.
- b) Where FDEP R-monuments were not found, RTK/GPS was used to set control along the profile alignment. Two hubs were set on each line along the published profile azimuth to assure the accuracy of the stations and elevations on each profile line.
- Where FDEP R-monuments were found the alignment stakes for the profile lines were installed along the published grid bearing using the RTK/GPS system or using a magnetic bearing adjusted for magnetic declination.
- Stations (ranges) along the profile lines were measured with a hand held laser ($\pm 0.5'$).

c) The positioning for the offshore portion of the profile line relied on Real-time Kinematic GPS, with the GPS base station receiver base set on (see table).

Set – up	Point		Check in
Oct. 23, 2019	426	M&E IRC	404 M&E IRC
Oct. 31, 2019	290	M&E IRC	291 M&E PKD
Nov. 1, 2019	431	M&E IRC	R-119 DNR CM

- Vertical Control:**
- a) Elevation values for the FDEP range monuments were supplied by FDEP and verified during a previous survey (see control sheet).
 - b) Elevations for the onshore profile line were based on the two RTK/GPS points set on line or from the range monuments value supplied by FDEP and verified during a previous survey.
 - c) Elevations for the offshore portion of the profile lines for the project area relied on Real-time Kinematic tide files and were verified with a tide staff set at:

Date	Point	Elevation (NAVD 88)
Oct. 23, 2019	426 M&E IRC	9.29
Oct. 31, 2019	291 M&E SPKD	9.98
Nov. 1, 2019	R-119 DNR CM	7.57

All staff installations, leveling and bathymetric surveys conformed to the FDEP specifications and the standards of practice as set forth by the Florida Board of Professional Land Surveyors in Chapter 5J-17, F.A.C.

The fathometer was calibrated at the beginning and end of each survey day using a “bar check” to compensate for variations of the speed of sound in water together with the calibration of the vessel for squat, settlement, and draft.

Section 3

QA-QC Report

Survey Procedures / Quality Control Plan
Broward County
2019 Coastal Monitoring Survey
Onshore/Offshore R-25 to R-128
And Dade County R-2 to R-5

I. Research and obtain current FDEP range monument designations, coordinates, elevations and azimuths

- a). Obtain hard copies and digital files of most recent aerial photography from FDEP
- b). Obtain hard copies and digital files for FDEP range monument designations, coordinates and azimuths
- c). Plot FDEP monuments on digital images with profile alignments

II. Reconnaissance of FDEP range monuments

- a). Upload monument coordinates into Garmin Handheld GPS unit
- b). Using aerials, to reach descriptions, and Garmin Handheld GPS unit, navigate to FDEP monument and record designation, (i.e. stamping)
- c). Set profile alignment range stakes landward and seaward of FDEP monument using published grid azimuth when missing from previous year's survey

III. Verification of Monument Control

Verification of FDEP published coordinates and elevations using RTK / GPS was performed during previous surveys.

IV. Collect station/elevation data along profile lines

- a). The beach profile crew measured the elevations along the profile alignment at 25' intervals and breaks in slope from the monument out to -6 feet NAVD 88. Data was also collected along the profile line from the monument landward to building line, roadway or dense vegetation (up to 200' west of monument).
- b). The elevation data was obtained using an automatic level, and fiberglass rod. A laser was used to obtain station measurements from the monument to the rod.
- c). When the profile line was complete, the level loop was closed from the beach back to the FDEP monument using differential leveling.
- d). The beach profile extended about 300' into the water to allow for overlap with the offshore profile obtained using the survey boat

V. Offshore Profiles

a). Horizontal Positioning

The horizontal positioning for the hydrographic survey relied upon Real-time Kinematic GPS.

Morgan & Eklund, Inc. utilized our 26' Parker survey vessel, Trimble SPS 852 Real-Time Kinematic correction receiver, Odom CVM Digital Survey Fathometer, TSS Motion Compensator and Hypack Navigation Software for data collection. Our firm has extensive land and hydrographic survey capabilities, experienced personnel and specialized equipment necessary to perform this extensive survey in a timely, cost effective manner. Calibration of the fathometer (depth sounder) involved adjusting for vessel squat and settlement while underway, vessel draft, and the speed of sound in water. (bar check) Both analog and digital fathometer readings were calibrated at the beginning and end of each survey day and after replacing paper charts.

b). Soundings

Prior to the start of the hydrographic survey, the survey fathometer was calibrated using a "bar check". A metal plate was suspended by cables in the water column below the fathometer transducer at varying depths giving a reading on both the analog chart and digitizer. This absolute depth was used to calibrate the fathometer for speed of sound in that particular body of water, since the depth displayed will be affected by the density of the water, (i.e., temperature, salinity, turbidity, etc.)

c). Water Surface Elevations

Water surface elevations were measured by RTK/GPS. A tide staff was also set in the survey area which was monitored during the bathymetric survey. The tide staff serves as a check on vertical accuracy of the Real-Time Kinematic and as a back-up to the RTK/GPS tide file. All leveling, and bathymetric surveys conform to the FDEP specifications, the U.S. Army Corps of Engineers Hydrographic Survey Manual and the Florida standards of practice.

d). Offshore Data Collection

1. The survey boat was navigated along each transect using the steering indicator in Hypack and the coordinates and depth soundings were simultaneously collected every 25 feet along the profile line
2. Our digital survey fathomer collected readings to the nearest 0.1 foot. The resultant accuracy of the bottom elevations (i.e., from leveling to gauge, gauge accuracy, positional accuracy, and sounding accuracy) should be within ± 0.5 foot as stipulated in the FDEP specifications

VI. Data Reduction/Plotting/Drafting

1. The bathymetric survey data is stored in xyz format by Hypack Navigation Software and will be downloaded onto a CD at the end of each survey day. All of the water surface elevations are referenced to NAVD 88 and those tidal stage elevations will be used to reduce the soundings to bottom elevations. The entire survey data set was plotted by x, y coordinates (NAD 83/90) and bottom elevations, z, (referenced to NAVD 88) in plan and profile views.
2. The onshore and offshore profile data sets were plotted in cross sectional view in two distinct colors to check the nearshore overlap and look for any horizontal or vertical offsets that may have occurred.
3. Once the onshore and offshore profile data sets are merged, we plotted the current FDEP profile line together with the most recent data set from FDEP, the USCOE or M&E as a further confirmation of our current data set.

FDEP Profile Quality Control Procedures

To Verify	Procedure
1. Monument designation	Digital photo, record stamping
2. Monument elevation	RTK / GPS, other observations (COE, etc.)*
3. Monument coordinates	RTK / GPS, other observations (COE, etc.)*
4. Profile alignment	RTK / GPS*
5. Onshore profile stations	a). Laser measurements b). Offshore profile overlap with onshore
6. Onshore profile elevations	a). Closed bench loop, beach to monument b). Offshore profile overlap with onshore
7. Offshore positioning	a). DGPS position check b). Onshore overlap with offshore c). Check profile between survey days
8. Tide measurements	a). Closed bench loop b). Staff vs. RTK c). Predicted tides d). Check profile between survey days
9. Depth soundings	a). Squat, settlement, draft calibration of vessel b). Bar check calibration of fathometer c). Check profile between survey days
10. Final profile view	a). Onshore / offshore overlap b). Comparative profile with past data set c). Plot plan view data on aerial images d). Check profile between survey days

* Denotes previous survey

Section 4

Control Tabulation

FDEP GIVEN CONTROL	NAD 83/90	SPCS 0901	NORTH	NAVD 88	US SURVEY FEET	
MON ID M. DATE	NORTHING	EASTING	AZIMUTH	M. ELEV.	STAMPING	
R-025	FEB1974	700560.06	956907.33	163°	8.42	R 25 BROWARD CO 74
R-026	JUN1993	699806.36	956396.65	100°	5.48	R-26 BROW 1993
R-027	FEB1974	698811.28	956212.93	100°	7.70	R 27 BROWARD CO 74
R-028	FEB1974	697775.61	955977.64	100°	8.39	R 28 BROWARD CO 74
R-029	FEB1974	696944.93	955799.42	100°	9.43	R 29 BROWARD CO 74
R-030	FEB1974	695954.55	955570.20	100°	11.42	R 30 BROWARD CO 74
R-031	FEB1974	695014.44	955333.31	100°	13.34	R 31 BROWARD CO 74
R-032	FEB1974	693840.74	955007.93	100°	12.18	R 32 BROWARD CO 74
T-033	OCT1976	693066.06	954881.40	100°	11.61	BRO T 33 76
R-034	FEB1974	692030.87	954716.39	100°	11.70	R 34 BROWARD CO 74
R-035	FEB1975	691021.54	954636.41	100°	10.60	BROWARD R35
R-036	FEB1974	689877.00	954584.86	100°	10.97	R 36 BROWARD CO 74
R-037	AVS1983	688988.91	954533.70	100°	10.76	R-37 RESET STA. A.V.S.
R-038	FEB1974	688046.92	954533.45	100°	10.35	R 38 BROWARD CO 74
R-039	COE1979	687092.65	954480.17	100°	8.31	R-39 BROWARD RESET 1979 COE
R-040	AVS1983	686062.05	954256.41	100°	10.64	R-40 RESET STA. A.V.S.
R-041	FEB1974	685179.24	954159.51	100°	12.11	R 41 BROWARD CO 74
T-042	OCT1976	684192.89	954009.89	100°	9.76	BRO T 42 76
R-043	FEB1974	683180.23	953807.57	100°	8.83	R 43 BROWARD CO 74
R-044	AVS1983	682367.17	953652.96	100°	11.79	R-44 RESET STA. A.V.S.
R-045	FEB1974	681216.86	953413.50	100°	9.44	R 45 BROWARD CO 74
R-046	COE1979	680304.28	953388.19	100°	7.06	R46 RESET 1979 JAX FLA
R-047	FEB1974	679657.61	953221.49	100°	10.98	R 47 BROWARD CO 74
R-048	MAR1993	678388.23	953070.34	100°	10.92	R-48 BROW 1993
R-049	MAR1993	677260.43	952972.07	100°	9.09	R-49 BROW 1993
R-050	FEB1974	676133.90	952949.58	100°	10.48	R 50 BROWARD CO 74
R-051	DEP1996	675262.25	952892.18	100°	10.02	R-51 BROWARD CO 1996
T-052	OCT1976	674202.76	952717.37	100°	8.29	T 52 BRO 76
R-053	FEB1974	673343.54	952654.57	100°	9.06	R 53 BROWARD CO 74
R-054	FEB1974	672252.19	952558.47	100°	9.50	R 54 BROWARD CO 74
R-055	FEB1974	671251.59	952420.30	100°	11.11	R 55 BROWARD CO 74
R-056	FEB1974	670330.90	952245.20	90°	11.42	R 56 BROWARD CO 74
R-057	FEB1974	669349.13	952119.67	90°	10.92	R 57 BROWARD CO 74
R-058	DEP1996	668216.21	952018.18	95°	11.67	R-58 BROWARD CO 1996
R-059	FEB1993	667325.03	951973.93	100°	9.13	R-59 BROW 1993
R-060	FEB1974	666339.29	951818.49	105°	13.68	R 60 BROWARD CO 74
R-061	DEP1992	665361.02	951633.78	95°	10.29	R-61 BROWARD CO 1992
R-062	FEB1974	664340.60	951389.38	105°	9.73	R 62 BROWARD CO 74
R-063	SSC1998	663546.19	951370.17	100°	8.03	T63 RESET 1998
R-064	DEP1995	662333.18	951222.17	100°	8.82	R64 BROWARD 1995
R-065	SSC1997	661391.18	951086.17	100°	5.77	R65 BROWARD CO RESET
R-066	SSC1997	660411.17	950953.17	100°	5.42	R66 BROWARD CO RESET
R-067	SSC1997	659430.17	950798.17	100°	5.81	R67 BROWARD CO RESET
R-068	OCT1992	658374.64	950546.68	100°	10.98	R-68 BROWARD CO 1992
T-069	OCT1976	657395.91	950459.47	100°	10.51	BRO T 69 76
R-070	SSC1997	656481.15	950460.17	100°	5.94	R70 BROWARD CO RESET 1997
R-071	JAN1993	655346.21	950336.85	100°	6.77	R-71 BROW 1993
R-072	JAN1993	654440.05	950315.76	95°	6.70	R-72 BROW 1993
R-073	JAN1993	653289.58	950314.69	95°	7.22	R-73 BROW 1993
R-074	JAN1993	652407.49	950236.76	100°	10.15	R-74 BROW 1993
R-075	JAN1993	651308.91	950101.31	100°	9.87	R-75 BROW 1993
R-076	JAN1993	650345.29	949992.36	100°	9.81	R-76 BROW 1993
R-077	JAN1993	649163.14	949936.98	100°	9.84	R-77 BROW 1993
R-078	FEB1975	648132.29	949927.83	100°	12.14	BROWARD R 78 75
T-079	SSC1998	647083.10	949738.16	100°	13.34	T79 1998
R-080	MAR1993	645961.94	949773.07	95°	9.95	R-80 BROW 1993
R-081	MAR1993	644879.95	949776.41	95°	14.28	R-81 BROW 1993
R-081.3	-----	644532.42	949784.06	90°	----	NO MONUMENT
R-081.7	-----	644169.54	949690.79	90°	----	NO MONUMENT
R-082	FEB1974	643844.07	949652.18	90°	8.48	R 82 BROWARD CO 74
R-082.3	-----	643508.03	949643.62	90°	----	NO MONUMENT
R-082.7	-----	643161.43	949656.89	90°	----	NO MONUMENT
R-083	FEB1974	642824.95	949541.75	90°	9.15	R 83 BROWARD CO 74
R-083.3	-----	642524.68	949359.40	90°	----	NO MONUMENT
R-083.7	-----	642231.75	949360.66	90°	----	NO MONUMENT
R-084	FEB1975	641935.19	949602.30	90°	7.65	BROWARD R 84 75
R-084.3	-----	641674.13	949616.41	90°	----	NO MONUMENT
R-084.7	-----	641320.90	949771.21	90°	----	NO MONUMENT
R-085	FEB1974	641502.82	948960.91	140°	7.49	R 85 BROWARD CO 74
R-085.7	-----	640252.80	948858.70	94°	----	NO MONUMENT
R-086	FEB1974	640143.73	948820.87	94°	8.36	R 86 BROWARD CO 74
R-086.3	-----	639870.89	948625.87	94°	----	NO MONUMENT
R-086.5	-----	639702.37	948505.43	94°	----	NO MONUMENT
R-086.7	-----	639464.73	948472.87	94°	----	NO MONUMENT
R-087	JUN1993	639264.76	948244.55	94°	10.21	87
R-087.2	-----	638971.87	948422.71	94°	----	NO MONUMENT
R-087.5	-----	638754.17	948408.58	94°	----	NO MONUMENT
R-087.7	-----	638512.54	948277.93	94°	----	NO MONUMENT
T-088	JUN1993	638270.61	948146.63	94°	5.59	BRO T 88 76 1993
R-088.2	-----	637998.43	948240.06	94°	----	NO MONUMENT
R-088.5	-----	637725.16	948333.86	94°	----	NO MONUMENT
T-089	OCT1976	637228.18	948179.65	94°	3.66	BRO T 89 76
R-089.5	-----	636703.79	948201.91	94°	----	NO MONUMENT
T-090	OCT1976	636251.49	948150.43	94°	4.34	T-90 BROWARD
R-090.5	-----	635732.59	948245.34	94°	----	NO MONUMENT
T-091	OCT1976	635229.24	948176.27	94°	6.98	BRO T 91 76
R-091.5	-----	634704.55	948270.84	94°	----	NO MONUMENT
R-092	FEB1974	634194.55	948139.82	94°	6.65	R 92 BROWARD CO 74
R-092.5	-----	633673.54	948200.18	94°	----	NO MONUMENT

FDEP GIVEN CONTROL		NAD 83/90	SPCS 0901	NORTH	NAVD 88	US SURVEY FEET
MON ID	M. DATE	NORTHING	EASTING	AZIMUTH	M. ELEV.	STAMPING
R-093	FEB1974	633158.94	948026.91	94°	6.06	R 93 BROWARD CO 74
R-094	FEB1974	632194.92	947945.80	94°	8.02	R 94 BROWARD CO 74
R-095	FEB1974	631243.86	947858.61	92°	7.90	R 95 BROWARD CO 74
R-096	FEB1974	630255.39	947832.78	92°	7.62	R 96 BROWARD CO 74
T-097	OCT1976	629304.02	947681.19	92°	6.63	BRO T 97 76
R-098	JAN1993	628227.34	947706.96	100°	8.21	R-98 BROW 1993
R-099	JAN1993	627278.34	947751.54	100°	5.22	R-99 BROW 1993
R-100	FEB1974	626288.05	947679.08	100°	6.08	R 100 BROWARD CO 74
R-101	CPE1991	625146.19	947568.10	95°	8.35	CPE T 101 91
T-102	OCT1976	624152.00	947410.23	95°	8.35	BRO T 102 76
R-103	FEB1974	623137.76	947279.73	95°	8.67	R 103 BROWARD CO 74
R-104	FEB1974	622113.68	947184.88	95°	8.51	R 104 BROWARD CO 74
R-105	NOV1985	621126.66	947101.17	95°	9.19	R-105 BROWARD CO RESET 00 1985
R-106	FEB1974	620134.01	947069.52	95°	7.71	R 106 BROWARD CO 74
R-107	FEB1974	619169.99	946989.61	95°	8.17	R 107 BROWARD CO 74
R-108	FEB1974	618139.58	946957.08	95°	8.45	R 108 BROWARD CO 74
R-109	JUN1993	617100.93	946892.75	95°	7.77	R-109 BROW 1993
R-110	FEB1974	616034.13	946828.38	95°	7.56	R 110 BROWARD CO 74
T-111	OCT1976	615040.41	946779.88	95°	7.78	BRO T 111 76
T-112	OCT1976	614013.01	946730.33	95°	5.83	BRO T 112 76
R-113	JUN1993	613081.90	946708.70	95°	5.62	R-113 BROW 1993
T-114	OCT1976	612110.91	946635.31	95°	6.37	BRO T 114 76
R-115	CPE1992	611059.81	946625.00	95°	6.28	C.P.E. 115.0 1+10
R-116	SSC1996	610055.90	946561.14	95°	6.18	-----
R-117	CPE1991	609066.25	946441.46	95°	7.31	MON R 117 STA0+0
R-118	JUN1993	607985.22	946368.23	95°	8.22	R-118 BROW 1993
R-119	FEB1974	606982.25	946382.00	95°	7.57	R 119 BROWARD CO 74
R-120	APR1980	605867.57	946307.93	95°	8.79	R-120-T BROWARD RESET 1980
R-121	FEB1974	604782.47	946274.09	95°	6.81	R 121 BROWARD CO 74
R-122	FEB1974	603784.49	946211.88	95°	8.69	R 122 BROWARD CO 74
R-123	FEB1974	602768.51	946132.24	95°	7.32	R 123 BROWARD CO 74
R-124	CPE1991	601672.84	945912.14	95°	11.19	C.P.E. R124 0+0
R-125	SSC1997	600600.84	945729.14	95°	6.35	R-125 BROWARD CO RESET 1997
R-126	DEP1996	599589.84	945861.14	95°	7.66	R-126 BROWARD CO RESET 1996
R-127	FEB1974	598574.99	945781.25	95°	7.21	R 127 BROWARD CO 74
R-128		597641.63	945749.61	95°	7.95	R 128 BROWARD CO 74 R1 DADE CO
R-2	OCT1974	596602.09	945772.70	95°	7.44	DADE CO R 2 74
R-3	OCT1974	595501.05	945700.93	95°	14.93	DADE CO R 3 74
R-4	DEC1991	594436.43	945582.99	95°	11.36	R-4 DADE CO 1991
T-5	AUG1978	593357.48	945615.86	95°	11.79	T-5 DADE CO 78

Section 5

ASCII FDEP Format File

BROWARD COUNTY MONITORING SURVEY, NAD 83/90 SPCS 0901 NAVD88
R-025 700560.06 956907.33 163.0 8.42
230CT19 230CT19 217 00 30 187

007.49	9.10	012.41	9.50	016.79	9.00	023.66	9.10	029.52	9.20
033.71	3.40	039.99	2.20	054.89	0.30	070.00	-1.80	089.00	-2.00
106.00	-2.20	124.00	-2.70	145.00	-3.30	157.00	-3.60	178.00	-4.30
200.00	-5.10	202.00	-5.70	220.00	-6.00	240.00	-6.30	260.00	-6.80
278.00	-7.30	299.00	-7.60	320.00	-7.80	336.00	-8.20	350.00	-8.30
365.00	-8.30	381.00	-8.60	397.00	-9.00	412.00	-9.20	431.00	-9.80
458.05	-10.50	484.07	-11.10	509.84	-11.60	535.62	-11.90	569.72	-11.90
594.69	-11.80	627.77	-11.70	652.92	-11.40	677.14	-11.40	709.44	-10.30
747.82	-9.90	778.16	-9.60	800.20	-9.50	822.03	-9.40	844.29	-9.50
881.00	-9.90	903.19	-9.60	947.54	-9.80	969.72	-9.80	991.31	-9.90
1020.30	-10.00	1048.47	-9.90	1069.52	-9.70	1097.51	-9.60	1125.45	-9.60
1153.47	-9.10	1174.46	-8.80	1203.36	-8.20	1231.87	-7.90	1253.65	-7.30
1276.76	-7.70	1299.30	-7.40	1320.73	-6.90	1342.68	-6.70	1370.93	-6.50
1395.41	-6.30	1422.29	-6.40	1442.45	-6.30	1463.96	-5.90	1483.84	-5.90
1506.76	-5.10	1527.03	-5.00	1548.18	-5.20	1568.28	-5.20	1597.02	-5.40
1630.38	-6.30	1655.86	-7.50	1674.10	-8.10	1700.44	-9.10	1718.59	-9.60
1754.42	-10.70	1773.09	-10.70	1800.71	-10.70	1819.49	-10.60	1837.84	-10.60
1856.23	-10.40	1874.45	-10.50	1919.15	-10.10	1937.62	-9.90	1964.80	-10.80
1991.26	-10.90	2027.59	-11.30	2091.26	-10.50	2109.34	-10.20	2127.93	-10.20
2145.94	-9.80	2190.29	-9.20	2216.59	-9.80	2251.33	-10.10	2269.36	-10.30
2287.43	-10.60	2314.23	-11.10	2341.07	-11.40	2367.24	-11.60	2393.79	-11.40
2420.07	-12.00	2446.41	-12.40	2473.65	-12.70	2509.63	-13.30	2528.20	-12.90
2554.29	-13.30	2573.06	-13.70	2591.35	-13.30	2618.35	-13.50	2645.25	-13.80
2671.98	-13.30	2698.09	-14.00	2716.34	-14.00	2751.53	-14.20	2770.04	-13.70
2788.15	-14.30	2823.43	-14.40	2850.49	-14.70	2886.39	-14.50	2912.96	-14.90
2931.10	-15.30	2949.12	-16.70	2993.42	-16.30	3021.13	-16.60	3048.18	-17.20
3074.84	-17.60	3119.01	-18.30	3137.35	-18.50	3155.64	-19.50	3181.97	-20.50
3200.32	-20.60	3219.08	-21.00	3237.19	-21.80	3284.95	-23.40	3304.10	-23.80
3323.96	-23.90	3352.02	-24.10	3372.19	-24.20	3401.65	-24.40	3421.58	-24.50
3451.28	-24.60	3480.81	-24.80	3500.66	-24.90	3520.79	-25.20	3540.40	-25.30
3560.03	-25.60	3580.24	-25.90	3599.78	-26.20	3619.63	-26.40	3639.27	-26.70
3659.42	-27.00	3679.67	-27.30	3698.95	-27.50	3718.74	-27.80	3749.33	-28.00
3768.49	-28.20	3788.22	-28.60	3817.83	-28.70	3837.57	-29.00	3857.09	-29.20
3876.99	-29.30	3896.11	-29.40	3915.45	-29.60	3934.76	-29.50	3954.01	-29.60
3973.87	-29.50	4003.14	-29.70	4022.51	-29.60	4042.29	-29.90	4061.95	-30.00
4081.31	-30.40	4101.13	-30.10	4120.90	-30.00	4140.53	-30.00	4170.12	-30.00
4189.64	-29.60	4237.96	-29.20	4266.51	-28.90	4285.56	-28.30	4304.92	-28.10
4323.88	-27.40	4342.14	-26.70	4361.15	-26.00	4379.99	-26.10	4398.92	-26.20
4418.65	-25.80	4437.93	-26.30	4466.73	-26.40	4496.18	-26.80	4516.23	-27.10
4536.08	-27.10	4556.10	-27.60	4575.62	-28.10	4596.21	-28.50	4625.90	-28.60
4645.87	-29.40	4675.64	-29.50	4704.82	-29.30	4724.13	-29.10	4744.02	-28.90
4763.97	-28.90	4783.64	-29.10	4802.85	-29.20	4822.43	-29.70	4841.98	-30.10
4861.85	-30.20	4881.56	-30.40	4901.25	-30.90	4920.45	-31.10	4939.55	-31.30
4966.37	-31.30	4992.11	-31.40						

R-026 699806.36 956396.65 100.0 5.48
090CT19 230CT19 168 00 24 144

-004.95	5.90	-001.05	6.50	014.47	9.20	029.18	11.10	044.91	12.50
049.55	12.50	050.00	12.90	055.00	11.70	062.00	9.70	063.00	5.70
070.00	4.30	089.00	3.30	111.00	0.80	119.00	0.10	121.00	-1.10
140.00	-1.70	159.00	-2.60	178.00	-3.50	195.00	-4.10	214.00	-5.00
232.00	-5.40	253.00	-5.90	269.00	-6.50	290.00	-7.20	311.00	-7.70
333.00	-8.50	349.00	-8.80	366.00	-9.40	380.00	-10.00	394.63	-10.40
429.42	-10.50	455.85	-10.30	491.07	-10.10	517.80	-9.90	561.50	-9.80
595.91	-9.40	638.63	-9.10	664.34	-8.80	690.01	-8.70	732.42	-8.90
757.51	-9.20	782.47	-9.40	833.10	-9.90	858.78	-9.90	884.99	-9.60
920.59	-10.10	946.81	-9.10	970.82	-7.10	1002.65	-6.60	1023.83	-8.50
1043.26	-6.80	1063.31	-5.80	1087.35	-4.90	1179.22	-6.00	1203.49	-7.70
1227.31	-8.20	1246.16	-11.40	1283.55	-11.90	1312.57	-12.20	1334.15	-12.50
1376.62	-13.00	1395.33	-13.30	1414.78	-13.60	1432.83	-14.00	1451.19	-14.30
1469.30	-15.00	1487.56	-15.60	1506.29	-16.10	1524.82	-16.50	1543.66	-17.00
1562.50	-17.50	1581.10	-18.00	1600.01	-18.40	1619.37	-18.80	1637.80	-19.20
1656.03	-19.60	1675.47	-20.00	1694.59	-20.70	1721.51	-20.80	1741.18	-21.00
1768.48	-21.50	1795.29	-22.20	1831.50	-22.60	1849.91	-22.80	1868.13	-23.10
1894.60	-23.50	1912.81	-23.80	1931.26	-24.20	1949.86	-24.30	1968.24	-24.60
1986.76	-24.90	2016.23	-25.20	2034.94	-25.60	2053.20	-26.00	2072.33	-26.30
2101.16	-26.90	2121.32	-27.20	2150.03	-27.80	2168.35	-28.20	2196.99	-28.50

2215.74	-28.90	2243.46	-28.70	2271.04	-28.80	2298.32	-28.60	2327.95	-29.40
2346.67	-30.20	2374.97	-31.00	2393.65	-32.00	2421.86	-33.50	2440.85	-34.70
2469.43	-35.20	2488.45	-35.60	2507.98	-35.90	2527.65	-36.20	2547.95	-36.50
2567.69	-36.80	2586.34	-36.90	2605.20	-37.20	2625.09	-37.40	2644.95	-37.60
2664.19	-37.90	2683.55	-37.90	2702.65	-38.30	2731.46	-38.30	2751.21	-38.50
2781.11	-38.70	2801.43	-38.80	2820.77	-38.90	2839.77	-39.20	2859.29	-39.40
2878.90	-39.50	2898.50	-39.60	2918.70	-39.80	2938.87	-40.00	2958.17	-40.10
2977.35	-40.30	2996.13	-40.80	3015.56	-41.00	3044.72	-41.20	3071.09	-41.40
3100.18	-41.50	3119.72	-41.80	3138.75	-41.50	3157.04	-42.10	3176.15	-43.00
3205.98	-42.10	3225.26	-42.30	3244.58	-42.70	3264.64	-42.40	3284.45	-42.30
3303.97	-42.20	3324.02	-42.40	3343.76	-42.40	3363.03	-42.30	3383.00	-42.40
3413.62	-42.70	3433.02	-42.50	3452.42	-43.00	3483.74	-43.80	3504.18	-44.00
3522.89	-44.60	3542.79	-44.50	3573.52	-44.60	3592.77	-44.30	3612.07	-44.70
3631.60	-44.60	3651.44	-45.10	3677.21	-44.90				

R-027 698811.28 956212.93 100.0 7.70
 090CT19 230CT19 162 00 32 130

006.99	11.00	017.80	12.10	027.69	12.40	038.73	12.60	055.44	11.80
069.79	11.40	080.74	10.80	089.16	10.80	094.43	9.90	099.78	9.10
103.00	8.90	106.00	8.20	117.00	7.90	121.00	5.90	141.00	4.00
161.00	1.90	181.00	-0.10	190.00	-1.40	196.00	-2.90	217.00	-4.60
237.00	-5.20	262.00	-6.30	285.00	-6.80	305.00	-7.40	322.00	-7.70
344.00	-8.20	350.00	-8.50	378.00	-8.90	402.00	-9.20	418.00	-9.50
435.00	-9.70	450.00	-10.00	459.40	-10.00	481.54	-9.90	504.23	-9.90
534.94	-10.10	558.47	-9.90	582.83	-9.80	608.33	-9.70	634.13	-9.70
652.87	-9.60	683.00	-9.20	703.04	-8.80	723.29	-8.70	742.63	-8.30
760.66	-8.20	778.95	-8.00	798.38	-7.70	817.95	-7.50	836.59	-7.30
863.63	-7.10	892.36	-7.10	912.25	-7.30	939.40	-7.70	964.62	-8.20
983.46	-8.70	1003.29	-9.10	1029.63	-9.90	1047.66	-10.30	1066.36	-10.80
1102.78	-11.20	1122.74	-11.20	1142.34	-11.20	1160.67	-11.40	1179.10	-11.30
1197.61	-11.40	1216.53	-11.50	1246.20	-11.50	1275.06	-11.30	1294.08	-11.60
1313.93	-12.20	1333.79	-10.40	1352.32	-10.00	1370.50	-9.60	1389.44	-9.60
1407.61	-10.40	1426.10	-11.30	1445.11	-11.60	1464.21	-11.60	1483.10	-12.80
1512.34	-13.40	1530.80	-13.10	1549.21	-13.70	1567.33	-14.30	1585.95	-15.70
1605.18	-16.10	1624.27	-16.60	1642.87	-15.20	1660.92	-15.60	1679.72	-16.40
1707.03	-18.40	1733.87	-19.60	1753.01	-21.00	1780.54	-21.50	1799.51	-21.80
1819.35	-22.10	1838.03	-22.30	1864.09	-22.80	1882.34	-23.00	1909.05	-23.30
1934.94	-23.50	1953.95	-23.70	1981.33	-23.90	2014.89	-24.30	2046.96	-24.70
2072.54	-24.90	2105.93	-25.40	2132.41	-25.60	2158.49	-25.80	2194.46	-26.00
2218.78	-26.20	2246.09	-26.40	2272.36	-26.00	2290.56	-26.50	2309.66	-26.30
2328.26	-26.50	2354.53	-27.40	2372.54	-27.90	2390.84	-28.80	2418.36	-29.80
2437.29	-30.30	2464.03	-31.60	2482.36	-32.50	2509.27	-34.10	2527.53	-35.10
2569.77	-35.80	2594.16	-36.00	2619.96	-36.40	2663.68	-37.00	2698.45	-37.50
2716.68	-37.40	2735.60	-37.60	2770.89	-38.00	2806.37	-38.30	2832.97	-38.60
2851.46	-38.90	2885.42	-39.10	2903.97	-39.50	2939.81	-39.90	2958.36	-40.20
2976.88	-40.20	3020.19	-40.80	3055.66	-41.00	3082.10	-41.50	3117.75	-42.00
3135.88	-42.00	3153.97	-42.10	3172.28	-42.60	3190.78	-42.90	3208.89	-42.60
3226.99	-42.80	3245.70	-42.90	3263.83	-42.90	3299.57	-42.80	3326.94	-42.90
3352.84	-43.30	3387.47	-43.30	3422.77	-43.00	3465.08	-43.10	3500.32	-43.00
3533.74	-43.40	3557.34	-43.50						

R-028 697775.61 955977.64 100.0 8.39
 090CT19 230CT19 179 00 31 148

015.55	8.10	022.08	7.80	033.73	8.20	051.16	8.90	069.12	9.40
089.37	9.60	107.60	9.50	124.74	9.10	144.31	8.70	163.06	8.60
179.65	8.50	199.92	8.60	220.00	8.40	240.00	7.60	255.00	6.90
270.00	5.30	290.00	4.30	307.00	2.50	328.00	0.20	353.00	-1.50
363.00	-4.30	387.00	-5.70	411.00	-6.60	434.00	-7.40	459.00	-7.90
483.00	-8.10	507.00	-8.20	529.00	-7.80	553.00	-7.50	577.00	-7.00
602.00	-6.80	628.00	-7.30	658.00	-6.90	675.05	-7.20	703.03	-7.80
721.80	-8.40	740.74	-8.80	759.61	-9.30	778.61	-9.70	797.32	-10.20
815.83	-10.60	843.67	-11.00	862.47	-11.00	881.30	-11.20	899.92	-11.20
918.76	-11.30	946.82	-11.30	965.27	-11.50	983.70	-11.60	1002.56	-12.10
1021.35	-12.30	1040.02	-12.70	1058.95	-13.20	1077.64	-13.60	1096.37	-13.90
1115.02	-14.40	1133.46	-14.50	1152.18	-14.60	1180.13	-13.90	1198.51	-13.00
1217.09	-11.80	1235.84	-12.10	1254.40	-13.30	1273.31	-12.90	1292.17	-12.50
1311.01	-11.20	1330.04	-10.70	1348.91	-9.80	1367.64	-8.80	1386.52	-8.10
1405.04	-7.80	1423.70	-8.00	1442.24	-8.10	1460.50	-8.40	1478.75	-8.90
1497.18	-9.30	1515.42	-9.90	1533.75	-10.10	1552.16	-11.30	1570.29	-11.20
1588.69	-11.00	1616.03	-12.60	1634.47	-13.60	1662.28	-14.10	1680.40	-14.70
1698.49	-14.80	1716.93	-15.20	1735.37	-15.00	1753.89	-14.30	1772.41	-14.70

1791.18	-16.30	1809.78	-16.80	1828.40	-17.90	1846.88	-18.70	1865.49	-19.50
1893.19	-21.50	1911.86	-22.40	1930.61	-23.40	1949.33	-23.80	1977.13	-23.90
1995.61	-24.10	2014.30	-24.30	2042.45	-24.20	2060.60	-24.40	2086.67	-24.30
2111.66	-24.30	2155.18	-24.20	2173.56	-24.20	2191.82	-24.30	2210.49	-24.40
2229.31	-24.50	2257.52	-24.80	2276.25	-25.00	2294.97	-25.50	2313.90	-26.00
2332.65	-26.60	2351.42	-27.30	2370.51	-28.30	2389.48	-28.80	2408.47	-29.50
2427.44	-30.30	2446.45	-31.20	2465.27	-32.00	2484.34	-33.00	2503.21	-33.90
2531.37	-35.20	2550.25	-35.80	2568.88	-36.10	2587.66	-36.30	2615.87	-36.90
2644.03	-37.10	2662.73	-37.70	2681.35	-37.70	2700.16	-37.80	2718.46	-38.20
2737.17	-38.50	2755.52	-38.90	2774.07	-38.90	2792.99	-39.20	2812.00	-39.70
2831.13	-40.30	2850.34	-40.80	2869.46	-41.40	2898.51	-42.20	2917.76	-42.70
2937.02	-43.40	2956.43	-44.10	2985.45	-45.50	3004.80	-46.80	3024.42	-47.70
3043.84	-49.00	3063.26	-50.30	3082.71	-51.60	3102.12	-52.60	3121.52	-53.20
3140.63	-54.00	3169.69	-54.90	3189.01	-55.70	3208.42	-56.20	3228.07	-56.70
3257.21	-57.30	3276.43	-57.50	3304.40	-57.80	3322.86	-57.90	3341.14	-57.60
3359.72	-57.40	3378.62	-57.00	3397.83	-56.60	3417.19	-56.00	3436.43	-55.30
3455.95	-54.60	3475.03	-54.10	3494.12	-53.70	3513.05	-53.10	3531.98	-52.20
3550.94	-51.80	3570.03	-51.00	3589.18	-49.80	3608.25	-48.60		
R-029		696944.93		955799.42		100.0		9.43	
090CT19	230CT19	168	00	35	133				
074.84	12.60	089.29	12.40	108.69	12.30	119.62	11.90	126.44	9.90
136.25	8.60	146.59	8.00	168.24	7.70	184.85	8.30	194.99	7.90
215.71	9.70	233.71	7.80	259.99	6.70	280.29	6.30	300.00	7.00
308.00	7.10	310.00	5.20	329.00	3.50	351.00	0.60	370.00	-1.50
375.00	-3.20	396.00	-3.70	418.00	-3.70	438.00	-4.10	457.00	-3.70
480.00	-3.80	500.00	-4.30	520.00	-4.90	538.00	-5.50	562.00	-6.30
588.00	-6.80	608.00	-7.00	629.00	-7.10	652.00	-7.10	675.00	-6.90
702.00	-6.80	713.31	-6.90	734.83	-7.00	754.89	-7.40	777.53	-7.80
804.27	-8.30	827.32	-8.70	850.94	-9.20	879.24	-9.90	900.60	-10.30
920.68	-10.70	940.80	-11.10	965.64	-11.50	993.18	-11.80	1012.50	-11.80
1030.98	-12.10	1065.32	-12.40	1094.75	-12.40	1113.45	-12.40	1131.60	-12.40
1167.57	-12.60	1185.93	-12.80	1214.02	-12.90	1232.93	-13.10	1252.14	-13.40
1270.50	-13.60	1289.15	-13.80	1308.96	-14.20	1327.10	-14.60	1346.29	-15.00
1365.78	-15.30	1385.13	-15.60	1404.38	-16.00	1432.97	-16.40	1451.74	-16.70
1481.09	-15.90	1509.56	-16.60	1528.79	-17.40	1548.25	-17.50	1567.26	-17.30
1585.78	-17.10	1604.26	-16.20	1622.97	-15.20	1650.41	-15.10	1669.82	-15.70
1689.45	-15.30	1717.94	-15.50	1737.24	-14.80	1766.62	-15.00	1803.71	-16.20
1832.43	-17.80	1851.84	-17.40	1870.39	-16.70	1889.58	-17.40	1909.23	-18.60
1935.93	-20.30	1954.39	-21.40	1973.55	-22.40	2000.71	-23.90	2018.91	-24.90
2038.77	-25.90	2066.55	-27.10	2084.81	-27.90	2114.44	-28.40	2133.30	-28.90
2152.27	-29.30	2171.29	-29.90	2191.38	-30.00	2220.24	-30.20	2238.51	-30.20
2257.76	-30.20	2277.81	-30.10	2306.24	-30.10	2324.89	-30.20	2344.00	-30.30
2362.47	-29.60	2381.38	-29.20	2401.07	-28.40	2420.64	-27.80	2439.67	-27.50
2458.57	-26.30	2477.58	-26.00	2516.77	-25.80	2544.98	-25.20	2564.90	-25.60
2584.59	-25.90	2614.22	-29.70	2632.82	-30.60	2651.72	-31.20	2671.06	-32.60
2699.02	-33.10	2717.92	-33.90	2737.40	-35.50	2757.66	-35.90	2776.46	-36.30
2795.20	-36.60	2823.70	-37.10	2842.68	-37.50	2861.78	-38.00	2881.23	-38.30
2900.90	-38.60	2921.14	-38.90	2940.57	-39.00	2959.14	-39.50	2988.48	-40.40
3007.64	-40.80	3026.61	-41.20	3046.19	-41.70	3076.87	-42.90	3096.49	-43.90
3114.76	-44.90	3134.14	-46.00	3153.72	-47.30	3173.25	-48.90	3192.64	-49.90
3212.47	-51.10	3232.24	-52.90	3260.89	-54.50	3279.81	-56.00	3299.23	-57.00
3318.65	-58.00	3337.89	-58.50	3357.39	-59.10	3376.93	-59.50	3395.83	-59.70
3414.16	-59.90	3433.27	-59.90	3460.55	-59.50	3487.51	-58.80	3505.75	-58.30
3524.62	-58.00	3542.92	-57.80	3569.04	-57.10				
R-030		695954.55		955570.20		100.0		11.42	
090CT19	230CT19	162	00	36	126				
065.23	10.60	075.19	9.70	087.51	9.50	110.64	8.80	132.59	8.60
153.05	8.30	175.51	8.20	197.85	8.10	220.47	8.10	240.39	8.10
263.00	8.20	278.00	8.20	291.00	7.90	293.00	8.40	314.00	3.20
336.00	0.80	357.00	-1.20	363.00	-1.90	372.00	-3.80	391.00	-4.80
417.00	-5.20	440.00	-5.60	464.00	-6.00	486.00	-6.50	511.00	-6.50
537.00	-5.30	561.00	-4.70	583.00	-4.60	601.00	-4.90	629.00	-5.50
648.00	-5.80	670.00	-6.20	691.00	-6.70	711.00	-7.00	732.00	-7.30
745.65	-8.00	766.96	-8.20	790.17	-8.60	808.29	-8.90	833.12	-9.30
852.40	-9.80	877.81	-10.00	897.16	-10.40	916.52	-10.50	936.10	-10.80
956.02	-11.20	976.14	-11.40	996.44	-11.90	1017.00	-12.20	1037.25	-12.70
1065.10	-13.10	1085.84	-13.40	1120.21	-13.70	1141.29	-14.10	1161.77	-14.40
1188.29	-14.40	1208.21	-14.80	1227.63	-15.10	1247.15	-15.30	1266.77	-15.50
1293.33	-15.90	1313.14	-16.20	1339.95	-16.50	1359.31	-16.80	1378.96	-17.00

1406.19	-17.50	1432.88	-17.80	1452.75	-17.90	1486.64	-18.30	1506.81	-18.50
1527.11	-18.50	1547.51	-18.30	1568.02	-17.80	1593.77	-17.60	1612.92	-16.50
1632.43	-15.50	1652.30	-14.10	1673.05	-13.50	1693.67	-12.80	1728.41	-11.60
1749.18	-11.50	1770.00	-13.20	1791.28	-14.20	1813.56	-14.60	1836.15	-15.60
1859.65	-15.60	1900.59	-15.70	1941.98	-18.60	1967.25	-19.70	1992.35	-20.90
2025.34	-22.10	2058.55	-22.00	2083.45	-22.70	2124.86	-23.90	2149.91	-25.10
2174.87	-26.20	2215.85	-27.40	2248.93	-28.30	2275.03	-28.90	2293.28	-29.10
2311.75	-29.20	2330.90	-29.60	2350.08	-29.70	2368.71	-29.80	2397.31	-30.00
2416.87	-30.30	2445.38	-30.30	2474.45	-30.30	2493.88	-30.40	2522.53	-30.80
2541.76	-31.50	2560.57	-31.50	2579.32	-31.20	2607.56	-31.60	2626.49	-31.20
2654.68	-30.80	2673.86	-30.30	2692.86	-30.10	2721.88	-30.40	2741.55	-30.70
2761.19	-30.90	2780.35	-31.80	2800.04	-32.70	2819.67	-33.50	2839.09	-34.10
2858.27	-34.60	2877.79	-35.80	2896.88	-36.90	2915.74	-37.30	2944.54	-39.10
2963.70	-39.40	2983.02	-39.70	3001.98	-40.20	3021.34	-40.80	3040.69	-40.90
3060.03	-41.70	3079.52	-42.20	3098.85	-42.50	3128.17	-43.40	3147.69	-43.90
3167.58	-44.60	3187.41	-45.70	3216.85	-46.90	3236.72	-47.60	3256.23	-48.10
3275.88	-48.90	3295.40	-49.40	3315.29	-49.90	3334.81	-50.80	3354.57	-51.30
3374.40	-52.10	3403.77	-53.00	3423.59	-53.30	3443.41	-53.50	3463.06	-54.20
3482.71	-54.20	3502.48	-54.30	3532.14	-54.20	3551.94	-54.10	3571.70	-54.00
3591.58	-53.60	3611.59	-53.30						
R-031		695014.44		955333.31		100.0		13.34	
	090CT19	230CT19	157 00	32 127					
107.33	11.40	121.41	10.10	136.02	9.30	157.21	9.30	172.85	9.80
189.22	9.00	207.21	11.00	222.01	9.70	235.44	10.60	243.01	9.20
251.40	8.40	270.36	8.00	293.00	7.30	296.00	5.50	317.00	3.80
338.00	1.80	359.00	-0.80	373.00	-2.10	378.00	-3.80	399.00	-4.90
420.00	-5.00	445.00	-6.60	464.00	-5.90	486.00	-6.10	508.00	-5.80
531.00	-5.40	549.00	-5.30	569.00	-5.80	591.00	-6.70	608.00	-7.50
623.00	-8.20	646.00	-9.20	662.59	-9.90	681.21	-10.60	705.93	-11.40
727.09	-11.90	748.12	-12.40	770.76	-12.70	804.94	-13.00	831.74	-13.40
857.59	-13.90	885.42	-13.90	905.24	-14.10	923.63	-14.30	942.01	-14.60
961.99	-14.50	991.92	-14.90	1010.59	-15.00	1029.61	-15.30	1049.50	-15.30
1069.17	-15.50	1088.65	-15.50	1107.84	-15.70	1126.89	-16.00	1146.11	-16.10
1165.33	-16.10	1194.61	-16.30	1213.52	-16.50	1232.72	-16.50	1251.80	-16.80
1275.57	-17.20	1295.30	-17.30	1328.36	-17.30	1348.04	-17.40	1377.28	-17.80
1396.06	-17.90	1414.60	-18.10	1434.42	-18.40	1464.54	-18.50	1484.19	-18.80
1613.67	-20.50	1633.32	-20.90	1652.57	-20.70	1672.69	-20.50	1692.82	-20.20
1712.73	-19.80	1731.37	-19.40	1751.20	-19.10	1771.81	-18.60	1791.05	-18.10
1810.30	-17.10	1830.18	-16.40	1858.93	-16.40	1887.81	-14.70	1907.48	-11.40
1926.89	-12.40	1946.67	-12.30	1965.98	-12.00	1995.63	-12.60	2015.73	-13.40
2035.26	-14.70	2054.84	-15.20	2074.79	-15.50	2095.07	-18.20	2114.70	-17.10
2144.50	-16.80	2164.57	-17.90	2184.18	-18.80	2203.75	-19.80	2223.67	-20.60
2242.82	-21.30	2272.25	-22.30	2292.00	-23.00	2312.39	-24.10	2332.16	-24.70
2351.63	-25.30	2371.90	-26.00	2402.04	-26.60	2421.65	-27.20	2451.18	-27.80
2480.52	-28.00	2509.72	-28.20	2539.43	-28.70	2559.26	-28.90	2588.17	-29.10
2607.78	-29.70	2628.09	-30.40	2647.50	-30.60	2667.25	-31.00	2696.48	-31.20
2716.19	-30.90	2736.72	-30.70	2756.82	-30.60	2776.68	-30.30	2796.49	-30.40
2816.52	-30.40	2836.83	-30.60	2856.69	-30.80	2876.68	-31.10	2907.45	-31.40
2927.40	-31.40	2947.27	-32.30	2966.98	-33.00	2986.33	-34.00	3006.25	-34.90
3025.95	-35.90	3045.14	-36.20	3065.26	-36.40	3095.77	-36.90	3116.11	-37.00
3135.96	-37.30	3155.85	-37.60	3185.75	-38.00	3205.03	-38.10	3224.57	-38.40
3244.09	-38.60	3273.92	-39.10	3301.32	-39.80	3320.51	-40.40	3340.78	-41.00
3359.87	-41.70	3378.57	-42.40	3397.60	-42.90	3424.80	-43.90	3457.11	-45.70
3480.85	-47.40	3501.47	-48.10						
R-032		693840.74		955007.93		100.0		12.18	
	090CT19	230CT19	164 00	37 127					
025.23	15.70	043.17	15.10	061.81	13.90	081.27	13.10	097.83	12.40
116.03	12.20	130.99	11.00	146.49	9.80	164.66	8.90	183.73	8.30
203.58	7.90	223.56	7.70	243.56	7.30	261.69	7.00	281.22	6.90
300.75	7.20	319.76	7.50	329.93	8.10	339.90	8.20	346.00	7.90
353.00	4.30	375.00	3.20	396.00	0.90	415.00	-1.40	420.00	-2.20
429.00	-3.30	449.00	-4.80	470.00	-4.90	495.00	-5.30	518.00	-4.20
538.00	-4.00	560.00	-4.60	582.00	-5.20	600.00	-6.20	626.00	-7.10
649.00	-8.20	670.00	-9.10	688.20	-10.40	710.72	-11.20	735.36	-12.20
769.36	-13.40	795.09	-14.10	821.22	-14.50	847.72	-15.00	874.63	-15.30
901.14	-15.70	927.39	-15.90	971.70	-16.30	998.40	-16.60	1025.30	-16.80
1043.44	-17.00	1061.52	-17.20	1079.58	-17.40	1106.68	-17.90	1133.79	-18.40
1152.04	-18.60	1178.95	-17.60	1205.96	-16.80	1241.68	-15.90	1286.23	-16.10
1322.06	-18.40	1348.77	-19.90	1366.83	-20.30	1393.69	-21.50	1411.80	-21.40

1429.87	-22.70	1448.37	-23.40	1475.44	-23.60	1502.80	-24.10	1521.20	-24.60
1548.20	-24.90	1566.54	-25.30	1584.84	-25.70	1603.06	-26.20	1621.14	-26.60
1647.64	-27.00	1674.47	-27.60	1692.76	-27.60	1710.84	-27.80	1729.15	-27.70
1747.51	-27.70	1775.00	-27.70	1802.46	-27.20	1821.05	-26.90	1848.36	-26.60
1866.86	-26.20	1885.46	-25.80	1903.65	-25.40	1921.94	-25.10	1940.53	-24.50
1958.81	-23.30	1977.09	-21.80	1995.59	-20.30	2014.22	-18.60	2032.31	-17.30
2050.50	-15.70	2068.75	-14.50	2087.09	-13.40	2105.16	-12.70	2123.30	-11.20
2141.69	-11.80	2159.80	-12.70	2178.00	-13.40	2196.48	-14.80	2224.07	-15.00
2242.30	-15.90	2260.78	-17.80	2279.29	-20.20	2297.52	-21.80	2315.76	-22.20
2334.29	-22.70	2352.60	-23.00	2370.92	-23.30	2389.11	-23.70	2416.67	-24.60
2434.84	-25.00	2453.26	-26.00	2471.83	-26.40	2507.90	-27.60	2525.94	-27.90
2544.17	-28.10	2562.30	-28.50	2589.15	-28.80	2607.37	-29.20	2625.56	-29.70
2652.69	-30.20	2670.81	-30.40	2689.10	-30.60	2725.26	-30.80	2752.77	-31.10
2771.03	-31.30	2797.83	-32.00	2816.15	-31.90	2834.43	-32.50	2860.83	-32.90
2887.36	-33.10	2913.46	-33.50	2939.74	-34.80	2974.79	-35.40	3019.26	-35.50
3046.27	-36.00	3081.84	-36.40	3117.14	-36.90	3143.48	-36.40	3169.68	-36.30
3204.21	-36.20	3248.69	-37.30	3275.36	-38.00	3293.41	-38.30	3328.92	-38.80
3347.01	-38.80	3373.64	-39.20	3391.78	-39.40	3410.27	-39.70	3429.00	-40.00
3447.80	-40.40	3466.51	-40.60	3484.85	-41.30	3503.25	-41.50	3538.15	-41.50
3556.29	-41.70	3574.54	-41.80	3592.96	-42.10	3611.33	-42.40		
T-033		693066.06		954881.40		100.0	11.61		
	090CT19	230CT19	162 00	38 124					
062.83	12.60	070.03	12.80	079.96	13.20	090.26	12.10	106.96	11.60
126.45	11.40	142.91	12.70	149.15	12.10	159.46	10.60	167.39	9.60
180.81	9.10	200.44	8.70	219.63	8.50	240.00	8.40	260.74	8.30
280.73	8.10	300.02	7.90	320.01	7.20	340.00	7.00	365.00	7.30
368.00	5.10	390.00	3.20	412.00	1.20	433.00	-1.10	440.00	-1.90
444.00	-3.30	466.00	-4.40	490.00	-4.70	510.00	-3.50	531.00	-3.00
555.00	-3.60	577.00	-4.20	602.00	-5.00	623.00	-5.80	645.00	-6.50
666.00	-7.50	689.00	-8.40	713.00	-9.20	729.96	-9.80	753.87	-10.40
785.68	-10.40	812.09	-9.60	831.38	-10.80	865.35	-12.30	893.73	-11.10
919.10	-12.60	937.16	-13.70	957.56	-13.50	993.14	-14.80	1022.83	-15.30
1049.71	-15.40	1076.71	-16.20	1095.76	-16.30	1114.11	-15.70	1132.68	-15.00
1151.05	-15.50	1179.63	-15.30	1215.59	-15.70	1234.81	-16.20	1254.99	-16.50
1281.11	-17.50	1299.46	-18.10	1318.72	-19.80	1352.77	-22.00	1382.88	-22.00
1408.13	-22.20	1438.42	-22.30	1464.69	-22.50	1482.74	-22.50	1502.26	-22.50
1528.29	-22.90	1547.34	-22.80	1576.94	-23.00	1603.72	-23.20	1623.03	-23.00
1651.62	-23.20	1680.92	-23.30	1700.03	-23.20	1718.97	-23.40	1737.65	-23.60
1756.62	-23.60	1786.94	-23.60	1805.30	-23.70	1823.53	-23.80	1843.32	-23.70
1874.22	-23.80	1900.85	-23.60	1921.70	-23.60	1941.32	-23.50	1968.55	-23.30
1989.15	-22.80	2007.45	-22.60	2025.49	-22.50	2045.46	-22.10	2065.66	-20.80
2092.29	-19.70	2111.56	-18.80	2132.04	-17.30	2158.79	-15.10	2178.80	-13.50
2198.26	-12.40	2225.23	-13.10	2244.76	-13.50	2265.03	-14.80	2292.09	-16.80
2311.13	-17.50	2331.38	-18.50	2357.41	-20.70	2375.61	-22.10	2397.06	-22.90
2424.16	-23.90	2453.05	-24.50	2472.23	-25.10	2498.08	-25.90	2519.43	-26.50
2547.44	-27.60	2565.64	-27.90	2584.83	-28.40	2611.48	-29.20	2639.59	-30.10
2676.04	-30.90	2695.95	-31.10	2731.91	-31.50	2761.12	-31.70	2787.53	-31.60
2818.72	-32.20	2837.00	-32.60	2855.78	-32.90	2876.85	-33.90	2903.71	-34.60
2922.43	-34.90	2942.95	-35.10	2970.54	-35.50	2998.78	-36.30	3016.86	-37.00
3034.97	-37.50	3054.41	-37.80	3081.65	-37.30	3100.60	-36.50	3118.89	-37.40
3145.64	-36.00	3165.66	-34.50	3192.52	-35.00	3211.17	-35.50	3231.30	-35.40
3249.52	-36.90	3268.17	-36.60	3298.31	-37.30	3334.74	-37.60	3354.29	-39.30
3380.13	-39.70	3400.14	-39.60	3419.68	-40.10	3445.28	-40.60	3465.27	-40.60
3484.03	-40.90	3510.40	-41.30	3529.65	-41.30	3564.77	-41.60	3583.53	-41.70
3607.58	-42.20	3632.15	-42.10						
R-034		692030.87		954716.39		100.0	11.70		
	090CT19	230CT19	151 00	36 115					
076.17	11.90	084.49	12.00	101.79	11.30	116.11	10.50	130.56	10.30
137.86	10.70	143.60	9.60	149.92	9.10	160.63	8.90	180.88	8.60
200.44	8.40	220.43	8.30	240.77	8.20	259.44	7.80	280.40	7.40
300.12	7.00	319.95	6.50	339.97	7.10	353.00	7.20	371.00	4.40
382.00	3.60	395.00	1.90	415.00	-0.60	427.00	-1.80	432.00	-3.10
454.00	-4.30	476.00	-4.10	500.00	-3.50	521.00	-3.50	540.00	-4.20
564.00	-5.20	588.00	-5.40	614.00	-7.80	637.00	-9.20	658.00	-10.30
668.21	-11.00	694.57	-12.10	721.36	-13.10	748.51	-14.10	766.82	-14.80
785.44	-15.10	803.48	-15.70	830.24	-16.40	873.40	-17.60	906.92	-17.80
941.45	-18.80	985.69	-19.10	1003.86	-19.20	1030.90	-19.80	1049.13	-19.80
1202.11	-20.50	1223.46	-20.70	1242.69	-20.60	1261.72	-20.50	1283.09	-20.90
1306.01	-19.60	1338.42	-19.70	1371.40	-20.60	1413.30	-20.60	1438.99	-20.80

1473.64	-21.20	1499.74	-21.00	1525.90	-20.30	1560.54	-19.70	1586.56	-17.80
1612.26	-16.90	1638.43	-17.60	1664.22	-19.20	1707.62	-20.90	1733.60	-21.00
1768.13	-21.00	1801.75	-21.30	1827.41	-21.40	1860.84	-21.10	1886.08	-19.60
1911.41	-18.10	1936.14	-16.30	1961.20	-14.80	1994.81	-12.90	2019.89	-12.20
2045.78	-12.00	2079.89	-12.30	2114.83	-11.60	2141.81	-11.80	2168.51	-11.90
2186.68	-11.90	2204.69	-12.60	2232.17	-13.00	2250.59	-13.40	2278.03	-13.80
2296.29	-14.80	2323.03	-15.80	2350.07	-15.90	2376.79	-16.10	2394.79	-20.40
2412.99	-21.30	2440.19	-22.90	2458.66	-23.20	2476.85	-23.40	2503.69	-24.10
2521.71	-24.60	2548.65	-25.30	2566.70	-25.90	2585.12	-26.20	2621.04	-27.30
2639.12	-27.60	2666.30	-28.60	2693.36	-28.70	2720.48	-28.60	2747.63	-28.70
2766.05	-28.80	2784.31	-29.00	2811.52	-29.10	2838.76	-29.10	2865.77	-30.10
2883.89	-30.10	2902.08	-30.40	2929.03	-30.90	2956.40	-31.40	2983.89	-31.10
3011.19	-31.80	3029.67	-29.60	3065.63	-31.20	3092.82	-33.50	3119.96	-33.60
3138.37	-34.60	3165.45	-35.30	3183.88	-37.60	3202.20	-38.30	3220.61	-38.90
3238.94	-39.50	3257.38	-39.20	3275.77	-38.00	3294.07	-37.00	3312.34	-34.90
3330.69	-34.50	3358.42	-34.90	3376.70	-36.00	3394.95	-37.10	3413.38	-37.80
3440.47	-38.60	3458.66	-39.20	3476.89	-40.00	3495.11	-40.60	3513.12	-41.50
3539.45	-43.00	3565.89	-44.00	3591.35	-45.00	3634.89	-46.40	3670.30	-46.70
3697.00	-47.00								

R-035 691021.54 954636.41 100.0 10.60
 090CT19 230CT19 163 00 29 134

058.04	11.60	073.22	12.50	089.57	12.80	111.61	12.20	125.68	12.20
133.28	11.20	139.45	10.80	158.19	10.00	180.16	8.90	204.27	7.70
225.21	7.20	244.86	7.00	259.00	6.90	273.00	4.80	292.00	3.90
316.00	1.90	335.00	-1.50	341.00	-2.90	364.00	-3.80	383.00	-3.90
405.00	-3.60	426.00	-3.80	447.00	-4.70	471.00	-5.80	496.00	-7.30
515.00	-8.50	544.00	-10.10	563.00	-11.10	573.28	-12.00	594.23	-12.80
616.86	-13.50	638.69	-14.00	662.32	-14.80	685.47	-14.10	725.17	-14.70
752.05	-15.50	778.49	-15.40	808.48	-16.00	827.76	-16.90	847.47	-18.30
876.09	-18.60	895.91	-18.70	916.55	-18.70	935.09	-19.10	954.13	-19.10
974.66	-19.10	994.77	-19.50	1012.95	-19.90	1042.93	-19.80	1070.30	-19.90
1099.64	-20.10	1118.71	-19.90	1136.73	-20.20	1156.29	-20.40	1186.56	-20.40
1205.18	-20.50	1236.13	-20.30	1266.06	-20.10	1294.86	-19.90	1314.90	-19.60
1334.36	-19.40	1353.46	-19.40	1383.39	-19.10	1403.17	-18.80	1422.46	-18.70
1442.03	-18.50	1462.15	-18.40	1482.12	-18.40	1500.99	-18.30	1520.39	-18.20
1550.17	-18.20	1569.62	-18.60	1589.52	-18.90	1609.25	-17.70	1627.64	-16.60
1659.08	-15.80	1679.21	-14.90	1697.24	-14.60	1717.56	-13.60	1747.13	-13.20
1765.43	-12.80	1786.14	-12.90	1807.27	-13.40	1826.11	-13.70	1844.48	-14.00
1876.12	-14.20	1897.59	-14.60	1925.23	-15.00	1945.64	-15.60	1975.98	-15.60
1994.38	-15.20	2013.49	-14.50	2044.12	-14.50	2064.15	-14.60	2092.41	-13.60
2111.65	-11.90	2132.23	-12.30	2162.29	-12.50	2180.93	-12.70	2200.11	-13.20
2219.21	-13.60	2248.18	-14.00	2268.73	-14.40	2298.21	-15.80	2317.26	-16.10
2348.19	-16.70	2368.19	-15.80	2396.14	-22.80	2426.45	-25.00	2446.11	-24.60
2467.11	-23.70	2486.81	-26.70	2514.91	-27.50	2534.56	-27.60	2553.85	-27.80
2573.19	-28.20	2604.11	-28.60	2623.34	-28.90	2641.52	-29.30	2672.89	-29.50
2691.94	-30.00	2710.84	-30.20	2731.80	-30.30	2752.06	-30.40	2770.60	-30.70
2800.37	-31.30	2819.83	-31.20	2837.86	-30.60	2857.80	-29.40	2877.70	-29.10
2896.74	-30.80	2915.20	-29.60	2935.05	-27.80	2963.90	-29.70	2983.15	-30.90
3010.62	-32.20	3039.70	-31.90	3059.07	-32.30	3077.22	-33.00	3096.27	-33.30
3115.44	-33.70	3134.31	-34.40	3153.40	-34.50	3173.56	-35.70	3193.23	-36.70
3211.57	-37.10	3230.68	-37.50	3258.75	-37.10	3287.00	-36.70	3307.11	-35.60
3335.47	-34.40	3364.84	-33.40	3384.61	-34.40	3403.78	-35.60	3422.93	-36.40
3442.84	-37.30	3462.69	-38.00	3480.95	-39.50	3499.03	-39.00	3527.83	-40.40
3545.89	-41.30	3572.32	-42.90	3591.88	-44.20				

R-036 689877.00 954584.86 100.0 10.97
 090CT19 230CT19 162 00 27 135

019.60	10.80	041.48	10.90	065.15	10.80	087.03	11.70	098.15	12.20
106.70	10.80	130.96	9.30	153.58	8.20	177.13	7.10	200.66	6.70
220.28	6.80	229.00	7.00	236.00	4.40	256.00	2.50	278.00	1.40
298.00	0.00	321.00	-1.20	342.00	-2.10	365.00	-2.90	386.00	-3.50
409.00	-4.30	435.00	-5.60	460.00	-7.00	489.00	-8.60	510.00	-9.80
536.00	-11.40	555.00	-12.50	562.31	-12.50	588.84	-13.30	615.09	-13.90
650.55	-14.40	686.50	-15.30	713.80	-15.30	732.00	-15.80	767.82	-15.70
794.70	-16.50	821.55	-17.30	847.93	-17.30	884.01	-17.80	902.01	-18.50
928.71	-18.40	946.81	-18.20	973.74	-18.80	1000.45	-18.90	1045.12	-19.00
1071.93	-19.20	1108.04	-19.50	1126.17	-19.60	1144.32	-19.90	1162.43	-20.10
1189.42	-20.40	1207.57	-20.50	1234.30	-20.80	1261.48	-20.70	1288.32	-20.50
1315.55	-20.20	1342.34	-20.00	1369.40	-19.80	1387.49	-19.60	1405.49	-19.40
1423.67	-19.30	1441.68	-19.30	1468.56	-18.90	1495.65	-18.80	1513.91	-18.60

1532.37	-18.50	1550.98	-18.50	1579.13	-18.10	1607.61	-18.00	1626.85	-18.00
1655.11	-18.10	1673.97	-17.50	1692.92	-16.90	1711.89	-16.70	1730.85	-16.00
1749.61	-15.30	1768.47	-15.20	1797.01	-14.90	1825.50	-14.70	1854.34	-14.80
1873.15	-15.20	1891.79	-15.40	1910.83	-15.70	1929.61	-15.80	1948.36	-16.00
1967.01	-15.40	1985.77	-14.90	2004.33	-14.40	2022.79	-15.20	2041.32	-15.20
2059.72	-14.40	2087.51	-11.00	2115.33	-12.30	2144.05	-12.40	2162.90	-12.90
2182.12	-13.50	2201.43	-14.30	2230.62	-14.60	2249.79	-15.10	2268.86	-16.00
2297.66	-16.50	2326.36	-16.40	2345.61	-20.20	2365.22	-21.90	2384.37	-23.60
2403.59	-24.30	2422.72	-25.10	2441.88	-25.60	2469.98	-24.80	2489.09	-26.50
2508.14	-26.60	2527.20	-26.80	2546.42	-27.30	2574.94	-28.50	2594.00	-29.10
2613.06	-29.50	2632.04	-30.20	2650.95	-30.40	2679.75	-31.10	2698.95	-31.30
2727.87	-31.50	2747.17	-31.70	2766.47	-31.40	2785.68	-31.50	2814.80	-31.80
2833.94	-32.30	2853.17	-32.10	2882.10	-32.20	2911.10	-31.90	2940.03	-31.70
2969.04	-32.00	2998.14	-32.20	3017.42	-31.70	3036.76	-31.90	3056.34	-32.40
3075.37	-33.20	3094.67	-33.80	3114.03	-34.70	3143.17	-35.00	3162.51	-34.70
3182.03	-34.90	3201.51	-35.20	3220.68	-34.80	3239.95	-31.20	3259.36	-30.60
3278.86	-31.30	3297.84	-32.20	3317.04	-33.60	3336.31	-34.90	3355.46	-35.70
3374.57	-36.70	3393.94	-36.30	3412.93	-37.20	3440.43	-37.80	3459.00	-39.60
3487.08	-40.70	3506.14	-41.50	3525.33	-42.70	3544.46	-44.00	3573.34	-44.40
3602.42	-44.70	3620.98	-44.50						
R-037		688988.91		954533.70		100.0	10.76		
	090CT19	230CT19	159 00	28 131					
023.10	10.00	044.66	10.20	068.78	10.40	087.90	10.60	106.14	10.10
124.05	9.20	133.24	8.10	156.70	7.10	180.11	6.50	200.27	7.10
204.00	7.30	210.00	4.50	229.00	3.50	252.00	0.50	266.00	0.00
272.00	-1.40	281.00	-2.40	288.00	-2.00	293.00	-1.70	316.00	-2.80
339.00	-3.60	361.00	-4.40	385.00	-5.40	402.00	-6.20	426.00	-6.20
452.00	-8.50	475.00	-10.10	496.00	-11.20	525.26	-12.10	551.34	-13.40
576.34	-14.40	606.66	-15.30	624.73	-15.60	643.61	-15.90	663.26	-16.00
688.50	-16.20	708.70	-16.20	727.72	-16.40	763.15	-16.40	799.00	-16.90
819.06	-17.10	837.96	-17.40	863.84	-17.70	893.52	-18.00	918.96	-18.70
938.10	-18.50	976.47	-18.70	995.07	-18.80	1015.66	-19.40	1033.98	-19.40
1061.78	-19.60	1089.74	-19.50	1118.09	-19.50	1137.20	-19.60	1155.71	-19.60
1173.83	-19.70	1203.77	-19.50	1230.33	-19.60	1258.26	-19.30	1287.09	-19.10
1313.75	-18.80	1352.22	-18.60	1370.37	-18.30	1399.67	-18.40	1426.09	-18.30
1454.65	-18.40	1480.65	-17.50	1500.33	-17.70	1518.75	-18.00	1546.19	-17.60
1565.34	-17.40	1601.88	-17.40	1620.77	-17.20	1651.16	-16.60	1676.48	-15.20
1697.43	-14.00	1715.95	-13.50	1741.96	-12.70	1761.56	-11.90	1788.26	-11.80
1815.73	-11.60	1834.63	-12.20	1853.45	-12.80	1889.32	-13.30	1917.70	-13.50
1953.76	-14.00	1973.82	-14.30	1992.75	-14.50	2018.39	-14.70	2038.60	-14.20
2058.23	-15.00	2083.65	-10.80	2111.83	-10.90	2130.77	-11.40	2156.35	-12.40
2175.58	-13.00	2208.88	-14.00	2230.80	-14.40	2253.65	-14.60	2271.82	-15.90
2299.80	-16.00	2319.94	-21.80	2348.67	-24.90	2367.52	-26.50	2389.09	-27.00
2417.52	-27.90	2436.24	-28.10	2457.36	-28.20	2477.09	-28.30	2504.81	-28.90
2525.53	-29.60	2546.66	-29.90	2567.01	-29.70	2585.99	-29.40	2614.15	-29.40
2635.40	-29.20	2665.17	-29.10	2684.12	-29.10	2705.06	-28.90	2734.63	-29.10
2754.36	-29.00	2775.24	-28.60	2795.82	-28.40	2815.08	-27.70	2834.17	-28.00
2855.08	-27.00	2875.81	-26.60	2904.34	-26.50	2923.27	-26.80	2943.61	-27.10
2972.92	-28.10	3000.97	-28.30	3033.42	-28.50	3052.52	-28.80	3070.55	-29.20
3090.65	-30.20	3109.86	-30.50	3138.92	-31.70	3172.70	-32.00	3192.63	-33.10
3212.29	-31.90	3233.19	-31.60	3253.37	-31.30	3272.20	-32.70	3301.84	-32.60
3322.81	-33.90	3342.98	-35.10	3361.07	-36.50	3380.93	-37.70	3401.19	-40.20
3420.05	-39.50	3449.60	-41.10	3468.66	-42.40	3488.59	-43.10	3507.73	-43.90
3527.55	-45.10	3547.48	-45.10	3566.01	-45.20	3594.80	-45.10		
R-038		688046.92		954533.45		100.0	10.35		
	090CT19	230CT19	175 00	27 148					
-000.15	8.90	011.00	8.60	014.09	9.60	024.30	9.40	031.06	11.30
040.70	11.10	050.52	10.40	069.20	10.90	080.00	9.70	100.00	9.40
108.00	9.50	112.00	8.00	132.00	7.90	149.00	7.80	153.00	5.00
168.00	3.60	191.00	1.20	211.00	-0.30	232.00	-1.00	251.00	-2.10
276.00	-3.40	296.00	-3.80	323.00	-4.70	345.00	-5.90	369.00	-6.90
396.00	-8.30	418.00	-9.60	441.19	-11.30	461.35	-12.00	485.24	-13.00
520.43	-14.20	556.72	-15.20	584.68	-15.70	612.94	-15.90	631.66	-16.80
650.74	-17.00	670.03	-17.20	698.96	-16.20	718.23	-16.90	737.70	-17.60
757.14	-17.70	786.09	-18.00	805.40	-18.50	824.89	-17.30	844.38	-15.90
873.38	-15.90	892.96	-17.50	912.29	-18.40	931.70	-18.60	951.35	-18.90
970.59	-18.00	999.58	-17.60	1018.98	-18.40	1038.24	-18.60	1066.79	-18.30
1085.82	-18.80	1104.74	-19.10	1123.76	-19.00	1142.33	-19.20	1161.08	-18.90
1189.43	-18.90	1207.98	-18.50	1226.42	-18.10	1244.82	-18.10	1263.32	-17.60

1282.26	-17.40	1301.37	-17.30	1320.48	-16.80	1339.71	-16.50	1358.96	-16.30
1377.98	-16.30	1397.20	-16.20	1425.88	-16.10	1445.33	-15.70	1473.84	-15.50
1493.38	-15.20	1512.24	-15.00	1531.32	-15.00	1550.66	-14.40	1569.76	-14.40
1589.16	-14.10	1608.76	-13.20	1628.04	-12.20	1647.18	-11.30	1666.69	-9.60
1685.96	-10.60	1714.56	-10.80	1733.80	-11.60	1752.25	-12.10	1771.28	-12.90
1790.57	-13.40	1809.95	-13.70	1829.42	-14.30	1858.37	-13.80	1887.17	-13.60
1916.61	-13.50	1945.78	-13.20	1965.44	-12.30	1984.87	-12.80	2004.02	-12.70
2023.21	-13.20	2051.67	-13.30	2080.49	-14.20	2100.03	-13.80	2119.42	-14.20
2149.15	-14.80	2168.60	-15.10	2187.80	-15.50	2207.15	-15.60	2226.54	-22.40
2255.74	-25.70	2275.35	-27.80	2294.77	-29.70	2314.21	-30.60	2333.56	-31.20
2353.23	-31.30	2372.72	-31.80	2392.21	-31.90	2411.63	-32.10	2431.36	-32.40
2460.79	-32.70	2480.61	-32.90	2500.44	-32.90	2529.60	-33.10	2558.75	-33.30
2578.59	-32.90	2597.97	-33.00	2617.02	-32.90	2636.04	-32.90	2664.48	-32.90
2683.68	-32.90	2702.79	-32.80	2731.85	-32.80	2751.22	-32.50	2770.89	-31.60
2790.36	-31.80	2809.78	-31.40	2829.56	-31.80	2858.89	-31.60	2887.85	-31.70
2907.45	-31.70	2936.86	-31.90	2955.95	-32.80	2975.37	-32.90	2994.98	-34.00
3014.50	-33.80	3034.01	-33.10	3053.33	-34.40	3072.69	-32.10	3092.40	-29.70
3111.80	-28.60	3131.18	-28.40	3160.36	-29.20	3179.86	-30.30	3199.07	-32.40
3218.28	-33.20	3237.66	-34.60	3266.58	-35.90	3285.38	-36.40	3304.42	-37.30
3323.03	-38.30	3341.85	-39.30	3360.40	-40.30	3379.28	-41.30	3398.16	-42.50
3417.10	-43.50	3445.77	-44.60	3464.40	-44.60	3483.49	-44.80	3502.65	-44.60
3531.38	-44.70	3550.87	-44.60	3570.23	-44.80	3589.45	-44.70	3609.00	-44.90
R-039		687092.65		954480.17		100.0		8.31	
	090CT19	230CT19	163	00	26	137			

-001.63	8.60	006.42	8.80	015.85	8.70	029.86	9.10	037.93	9.50
053.43	8.90	060.96	8.60	068.64	7.40	080.15	6.70	099.97	6.70
117.00	5.40	122.00	4.30	138.00	3.80	159.00	2.60	184.00	1.70
193.00	-0.50	200.00	-1.20	220.00	-1.90	245.00	-2.90	269.00	-3.70
292.00	-3.60	322.00	-6.00	348.00	-7.30	374.00	-6.70	404.00	-10.30
436.00	-11.60	457.53	-12.60	477.38	-13.40	497.07	-14.20	517.94	-14.50
548.47	-15.50	569.10	-15.80	588.34	-15.80	608.36	-16.00	629.73	-16.20
651.27	-16.40	670.93	-16.00	690.61	-14.60	711.52	-15.70	731.68	-16.20
752.78	-16.70	772.81	-17.20	792.51	-16.80	823.91	-17.30	845.27	-18.00
866.01	-18.20	885.86	-18.60	908.94	-18.90	929.54	-19.00	948.56	-19.20
977.76	-19.40	998.65	-18.50	1031.05	-18.60	1053.02	-19.00	1074.14	-19.00
1093.04	-18.90	1113.54	-18.60	1134.50	-18.20	1155.16	-17.90	1176.46	-17.50
1196.45	-17.30	1217.41	-16.70	1238.96	-16.40	1258.48	-16.40	1278.98	-15.90
1301.21	-15.60	1321.69	-15.50	1341.18	-15.70	1363.29	-15.20	1385.69	-14.70
1405.50	-14.70	1436.01	-14.80	1456.90	-15.00	1478.01	-14.50	1498.94	-14.30
1528.28	-14.00	1549.92	-13.60	1571.95	-12.80	1602.62	-12.20	1622.74	-11.60
1643.15	-10.50	1663.67	-10.50	1685.87	-10.30	1707.15	-10.70	1728.23	-10.50
1749.93	-10.70	1770.34	-10.70	1799.55	-10.90	1821.35	-11.30	1852.41	-11.30
1871.40	-11.20	1892.51	-12.60	1924.83	-13.10	1945.43	-11.80	1966.19	-12.80
1998.58	-13.40	2019.16	-14.30	2037.44	-14.10	2058.99	-15.00	2081.04	-15.10
2100.65	-15.50	2119.81	-16.00	2149.76	-16.40	2171.68	-18.20	2194.63	-19.40
2223.85	-22.50	2243.13	-21.40	2278.30	-26.10	2309.14	-29.00	2328.83	-30.80
2350.07	-31.80	2371.74	-32.10	2401.60	-32.30	2421.86	-32.40	2454.64	-32.50
2484.43	-32.80	2505.04	-33.10	2524.21	-33.30	2544.51	-33.60	2574.98	-34.00
2595.00	-34.40	2614.63	-34.20	2634.98	-34.10	2668.20	-34.00	2688.31	-34.20
2708.85	-34.40	2740.21	-34.20	2771.14	-34.20	2791.86	-33.70	2811.23	-33.40
2832.58	-31.50	2863.32	-31.90	2882.97	-32.30	2904.66	-31.10	2925.78	-31.50
2955.30	-32.10	2976.33	-31.30	2997.17	-31.50	3017.47	-30.60	3038.45	-30.60
3059.54	-30.00	3080.82	-30.90	3102.19	-32.10	3130.77	-33.00	3151.82	-33.80
3173.67	-34.60	3195.39	-36.40	3226.75	-37.70	3247.63	-38.60	3267.49	-39.50
3287.83	-40.40	3309.86	-41.80	3330.88	-41.90	3361.09	-41.90	3382.11	-41.80
3402.21	-41.80	3432.18	-41.70	3452.57	-41.60	3471.08	-41.40	3491.19	-41.20
3512.48	-41.00	3531.25	-41.20	3563.28	-41.30				
R-040		686062.05		954256.41		100.0		10.64	
	090CT19	230CT19	170	00	27	143			

011.41	11.00	017.44	10.90	026.52	10.90	039.01	10.80	049.32	10.20
062.68	9.60	078.63	9.00	085.93	8.40	094.68	8.00	110.91	7.40
130.00	6.70	149.76	6.80	161.00	6.90	166.00	4.40	180.00	3.00
195.00	2.60	215.00	0.50	235.00	-0.60	262.00	-2.20	283.00	-2.90
307.00	-3.30	328.00	-4.50	347.00	-5.70	375.00	-6.70	397.00	-8.00
423.00	-9.50	448.00	-10.90	470.69	-11.70	496.84	-12.90	532.69	-14.20
550.95	-14.50	569.36	-14.70	588.35	-14.80	624.33	-14.80	651.96	-14.50
670.05	-15.10	688.30	-13.90	706.35	-15.00	724.57	-16.20	743.02	-16.40
761.34	-16.80	779.76	-17.10	797.95	-17.10	825.12	-15.70	852.38	-16.00
870.48	-16.90	888.94	-17.40	907.05	-17.80	925.46	-18.00	943.66	-18.40

961.72	-18.50	988.73	-18.60	1032.77	-18.60	1068.91	-18.40	1087.36	-18.10
1114.99	-18.00	1142.22	-18.00	1169.67	-17.80	1187.81	-17.60	1214.76	-17.40
1233.07	-17.30	1251.37	-16.90	1287.34	-16.60	1322.85	-16.50	1367.01	-16.40
1402.51	-15.60	1428.86	-15.20	1455.23	-15.40	1481.43	-15.40	1508.23	-15.50
1526.24	-15.50	1562.24	-15.20	1580.61	-15.30	1598.74	-15.80	1616.89	-15.50
1634.96	-14.70	1662.21	-13.80	1680.38	-13.50	1698.55	-13.50	1725.37	-12.40
1743.52	-12.30	1761.68	-11.70	1788.32	-11.00	1815.24	-10.40	1842.10	-10.50
1868.34	-11.00	1903.49	-11.40	1930.60	-11.80	1948.84	-11.20	1966.96	-12.60
1985.46	-12.70	2004.14	-13.20	2022.80	-13.60	2041.36	-13.40	2069.31	-11.20
2087.58	-11.70	2106.14	-12.10	2124.76	-12.30	2143.34	-13.30	2171.77	-13.90
2199.65	-14.80	2217.98	-16.50	2236.47	-16.80	2264.42	-16.40	2292.23	-17.30
2310.96	-17.90	2329.57	-22.80	2348.06	-25.60	2366.69	-27.50	2385.36	-26.10
2404.20	-28.10	2423.06	-29.20	2441.73	-30.70	2460.62	-30.60	2479.55	-30.60
2507.54	-30.60	2526.03	-30.60	2544.69	-30.50	2563.34	-30.40	2582.04	-30.20
2609.84	-30.40	2628.50	-30.20	2656.72	-30.30	2675.39	-30.10	2693.88	-30.10
2722.27	-30.40	2740.60	-30.10	2768.74	-29.90	2787.26	-30.20	2814.81	-30.30
2833.34	-29.90	2852.07	-30.10	2870.49	-29.60	2889.19	-30.10	2917.16	-29.60
2935.76	-29.80	2954.36	-29.90	2973.20	-30.60	2991.87	-30.70	3010.60	-31.00
3038.99	-31.60	3057.71	-31.70	3076.78	-31.60	3095.77	-30.60	3114.58	-30.20
3133.45	-30.30	3152.27	-31.00	3171.00	-31.40	3189.60	-32.30	3208.29	-33.10
3227.08	-33.60	3245.61	-34.50	3264.00	-36.00	3282.53	-36.80	3300.95	-37.70
3319.54	-38.80	3338.37	-39.00	3357.02	-40.10	3375.45	-40.10	3403.72	-40.00
3422.52	-39.80	3441.12	-39.80	3469.02	-39.70	3487.62	-39.70	3506.34	-39.90
3525.02	-39.80	3543.98	-39.70	3562.88	-39.80	3581.42	-39.90	3608.35	-40.10

R-041 685179.24 954159.51 100.0 12.11
090CT19 230CT19 164 00 23 141

012.64	9.80	039.39	10.50	064.62	11.10	085.08	12.40	098.37	9.60
110.20	7.70	120.36	7.30	140.23	7.30	149.00	7.10	153.00	4.60
175.00	3.00	196.00	0.80	211.00	-0.50	214.00	-1.10	235.00	-0.90
259.00	-2.40	282.00	-3.30	312.00	-4.40	330.00	-5.30	354.00	-6.40
378.00	-7.80	401.00	-8.90	426.00	-10.30	436.73	-10.70	459.18	-11.80
484.59	-12.80	510.26	-13.90	529.91	-14.50	551.28	-15.20	571.23	-16.00
598.09	-16.70	618.18	-16.90	645.97	-17.50	665.42	-17.80	685.89	-18.10
705.02	-18.60	723.04	-18.60	742.45	-18.40	763.31	-18.40	782.35	-19.40
801.02	-19.30	820.16	-19.30	839.16	-19.40	858.45	-19.40	888.79	-19.40
907.70	-19.60	926.38	-19.80	945.74	-20.10	964.57	-20.30	983.17	-20.60
1002.85	-20.00	1022.85	-20.90	1041.80	-21.00	1081.26	-21.00	1099.59	-20.00
1128.25	-19.90	1147.03	-19.90	1166.29	-19.80	1195.48	-19.70	1215.73	-19.40
1234.16	-19.30	1264.42	-19.10	1285.47	-18.90	1306.02	-18.80	1337.04	-18.90
1366.42	-18.90	1385.02	-18.90	1404.82	-18.90	1424.72	-18.90	1443.19	-19.00
1462.02	-18.80	1548.08	-18.90	1568.37	-19.50	1587.41	-19.40	1605.72	-19.50
1624.93	-19.60	1645.12	-19.40	1664.18	-18.90	1683.41	-18.40	1715.32	-18.30
1735.07	-17.40	1761.70	-16.00	1781.89	-15.20	1801.73	-14.30	1820.57	-14.40
1840.12	-13.50	1858.27	-13.40	1876.92	-13.00	1897.33	-12.80	1926.31	-11.40
1953.99	-11.60	1972.37	-11.60	1992.20	-12.20	2010.89	-13.60	2029.72	-14.20
2057.54	-14.30	2076.88	-14.10	2106.14	-11.80	2124.40	-11.90	2143.26	-12.90
2171.90	-13.40	2197.74	-13.80	2217.99	-14.30	2239.05	-15.20	2275.33	-16.30
2294.43	-17.80	2314.80	-17.60	2333.68	-21.60	2361.98	-22.90	2381.09	-27.60
2400.56	-27.60	2420.21	-27.80	2439.13	-27.60	2457.21	-27.80	2486.67	-27.80
2505.75	-27.80	2524.65	-28.00	2544.46	-27.80	2563.83	-27.90	2582.42	-27.90
2601.01	-28.00	2619.56	-28.10	2639.04	-28.10	2668.17	-28.10	2686.33	-28.30
2706.99	-28.30	2728.13	-28.40	2746.60	-28.70	2765.19	-28.50	2785.47	-28.70
2822.03	-29.00	2852.52	-29.00	2880.39	-29.40	2899.34	-29.40	2919.74	-29.80
2947.70	-30.00	2965.87	-30.20	2985.40	-30.10	3013.42	-30.60	3034.40	-31.50
3053.54	-31.50	3082.21	-31.80	3102.33	-32.40	3122.80	-34.10	3150.17	-35.20
3181.86	-35.50	3201.49	-36.20	3220.05	-36.60	3248.23	-36.50	3275.46	-37.40
3295.16	-38.00	3315.66	-39.10	3335.16	-39.70	3353.51	-40.10	3372.70	-40.00
3392.04	-39.90	3411.20	-39.90	3430.26	-39.70	3449.18	-39.70	3476.27	-39.90
3506.16	-39.80	3524.63	-40.00	3542.67	-40.00	3567.59	-40.20		

T-042 684192.89 954009.89 100.0 9.76
090CT19 230CT19 171 00 24 147

033.55	10.60	046.35	11.10	064.52	11.70	077.66	10.70	087.25	8.30
096.22	7.00	103.57	6.70	120.26	6.30	139.29	6.40	151.00	6.40
160.00	4.20	176.00	2.80	192.00	2.20	212.00	0.50	222.00	-0.60
226.00	-1.80	249.00	-1.90	274.00	-3.10	303.00	-4.30	325.00	-5.20
348.00	-6.30	374.00	-7.80	400.00	-9.10	426.00	-10.80	443.37	-11.90
470.03	-13.50	505.72	-15.60	532.29	-16.70	550.34	-17.20	577.42	-17.80
595.58	-17.90	613.94	-18.40	632.28	-18.40	650.95	-18.50	669.81	-18.80
698.01	-18.90	717.00	-18.90	745.43	-17.60	774.00	-17.70	793.21	-17.00

821.46	-17.60	850.24	-16.30	868.89	-15.40	887.87	-14.50	915.91	-14.60
934.68	-14.90	952.97	-15.40	971.39	-16.10	990.00	-16.80	1008.59	-17.80
1027.21	-18.80	1046.26	-18.50	1074.53	-19.50	1093.54	-20.80	1112.31	-21.20
1131.51	-20.90	1160.13	-21.30	1188.54	-21.80	1217.49	-22.20	1255.68	-23.60
1284.27	-22.60	1303.43	-22.30	1322.57	-22.90	1341.81	-22.60	1360.68	-24.80
1389.15	-26.20	1408.04	-27.10	1436.28	-26.90	1455.14	-26.40	1473.97	-26.20
1493.07	-25.80	1511.72	-25.80	1530.57	-23.80	1549.65	-21.40	1568.35	-22.00
1587.68	-21.30	1606.60	-21.50	1625.69	-21.60	1644.71	-21.10	1663.88	-19.90
1682.84	-18.90	1702.12	-17.80	1730.72	-17.30	1749.63	-17.60	1768.77	-18.10
1787.61	-18.30	1806.31	-19.20	1824.80	-19.50	1843.81	-20.30	1872.25	-20.90
1891.41	-21.60	1910.47	-21.90	1929.46	-21.50	1948.60	-21.80	1967.30	-21.40
1986.38	-21.60	2005.55	-20.60	2024.63	-17.10	2053.14	-15.70	2072.09	-16.30
2090.71	-17.40	2109.69	-19.80	2128.78	-14.90	2147.75	-13.70	2166.56	-14.50
2185.51	-17.10	2213.94	-14.20	2242.58	-15.40	2261.36	-15.20	2280.53	-15.80
2299.71	-17.30	2328.17	-17.40	2356.59	-20.50	2374.74	-24.40	2401.12	-29.10
2419.24	-30.90	2437.92	-32.10	2465.63	-32.30	2493.56	-32.70	2512.44	-32.80
2531.06	-32.70	2550.42	-33.00	2578.98	-33.10	2607.45	-33.30	2626.75	-33.40
2655.34	-33.40	2674.16	-33.50	2703.16	-33.50	2722.16	-33.70	2741.46	-33.60
2760.90	-33.70	2789.65	-33.60	2808.76	-33.70	2837.35	-33.60	2865.31	-33.50
2884.35	-33.50	2912.39	-33.60	2931.34	-33.40	2950.35	-31.60	2969.26	-29.10
2998.24	-28.70	3017.30	-27.90	3036.40	-27.90	3065.64	-27.80	3084.89	-28.70
3103.92	-30.40	3123.00	-31.50	3142.24	-32.40	3161.00	-33.60	3179.52	-34.60
3197.95	-35.50	3216.51	-35.80	3235.29	-36.50	3254.13	-36.40	3272.95	-37.90
3291.87	-38.40	3310.43	-39.20	3328.85	-39.40	3347.24	-40.40	3365.57	-41.90
3392.79	-41.90	3411.55	-42.20	3430.53	-42.30	3449.14	-42.60	3468.15	-43.00
3496.57	-43.50	3515.05	-43.50	3533.91	-43.80	3552.71	-44.20	3571.36	-44.30
3589.66	-44.30								
R-043		683180.23	953807.57	100.0	8.83				
090CT19	230CT19	165	00	20	145				
023.17	7.70	037.64	7.40	049.48	7.30	069.06	7.50	089.58	7.50
109.83	7.90	129.98	8.00	150.00	7.90	171.00	7.60	177.00	4.20
196.00	3.70	203.00	3.30	224.00	-0.50	247.00	-1.00	270.00	-1.70
291.00	-2.60	316.00	-3.60	337.00	-4.50	360.00	-5.50	383.00	-6.60
409.82	-8.30	442.27	-9.70	461.20	-10.50	481.90	-11.40	505.64	-11.60
532.66	-11.80	552.79	-12.70	582.62	-13.20	600.79	-12.40	631.17	-13.70
651.37	-14.80	670.01	-15.00	700.15	-16.70	720.59	-17.00	749.35	-17.60
769.33	-17.90	790.74	-18.80	820.30	-18.60	840.16	-18.50	860.20	-18.30
879.26	-18.10	898.20	-18.10	927.11	-18.00	948.77	-18.30	977.96	-17.70
996.86	-17.50	1018.07	-15.80	1038.49	-15.90	1058.04	-16.30	1086.45	-15.80
1115.51	-16.70	1135.82	-17.90	1163.54	-18.30	1196.14	-18.30	1216.59	-18.70
1235.07	-19.10	1265.00	-19.70	1295.80	-19.90	1324.28	-19.90	1344.77	-20.30
1375.18	-20.50	1393.62	-20.70	1424.43	-20.80	1444.32	-20.60	1472.61	-20.60
1493.13	-20.80	1523.66	-21.00	1543.18	-20.60	1562.51	-21.00	1582.26	-20.90
1602.52	-21.30	1622.51	-20.60	1641.79	-20.20	1661.55	-20.50	1681.86	-20.20
1702.27	-19.80	1732.77	-19.30	1751.76	-19.20	1771.13	-18.70	1791.32	-16.90
1813.03	-16.60	1833.83	-15.90	1853.03	-15.20	1871.11	-14.80	1890.51	-15.70
1910.55	-16.20	1930.19	-17.40	1959.08	-16.40	1978.48	-16.00	1998.70	-14.80
2019.37	-13.80	2039.39	-12.80	2068.45	-12.40	2087.67	-13.30	2106.89	-14.00
2126.61	-14.80	2147.21	-16.20	2166.66	-17.30	2185.07	-18.80	2204.99	-19.90
2225.60	-20.40	2245.38	-20.20	2265.13	-13.70	2285.26	-13.90	2313.84	-15.10
2333.24	-15.40	2353.96	-14.70	2374.32	-15.20	2393.55	-16.40	2412.55	-17.50
2432.09	-17.50	2452.12	-18.30	2472.10	-25.20	2491.53	-30.10	2511.14	-32.70
2531.80	-34.40	2551.22	-35.70	2569.59	-36.30	2589.98	-36.60	2609.78	-36.60
2629.61	-36.80	2649.64	-37.00	2678.20	-37.10	2697.72	-37.30	2717.95	-37.20
2738.60	-37.50	2758.55	-37.50	2778.87	-37.60	2798.99	-37.80	2818.15	-37.90
2836.88	-37.90	2856.42	-37.90	2887.72	-38.00	2906.39	-37.90	2926.23	-38.10
2955.71	-38.10	2974.81	-37.90	2995.82	-36.50	3016.07	-35.40	3035.28	-34.90
3054.36	-35.40	3073.58	-35.80	3093.37	-36.40	3113.91	-36.70	3134.16	-37.60
3152.85	-38.30	3182.23	-38.90	3201.68	-39.80	3221.65	-40.70	3241.20	-41.10
3269.97	-42.00	3299.79	-42.60	3318.18	-42.20	3337.86	-42.10	3356.77	-42.00
3375.52	-41.90	3396.22	-41.80	3426.91	-41.60	3446.91	-41.30	3466.34	-41.00
3496.12	-40.90	3515.11	-40.70	3533.39	-40.50	3560.62	-40.60	3586.35	-40.70
R-044		682367.17	953652.96	100.0	11.79				
090CT19	230CT19	164	00	25	139				
095.92	11.60	105.76	11.20	116.73	10.20	130.54	10.20	148.38	10.10
161.50	8.60	180.80	7.70	201.25	6.60	219.94	6.30	240.06	6.70
248.00	6.90	252.00	4.60	270.00	3.40	293.00	4.30	316.00	-0.40
339.00	-1.40	361.00	-2.60	389.00	-3.40	414.00	-4.20	434.00	-5.00
453.00	-5.80	478.00	-7.00	501.00	-8.00	521.00	-9.20	536.00	-10.00

559.81	-11.00	578.28	-11.50	596.93	-11.50	615.99	-12.80	635.01	-12.80
663.45	-13.10	691.75	-13.40	710.53	-13.20	738.36	-14.20	756.61	-14.80
775.22	-14.40	793.72	-15.10	812.53	-15.10	841.14	-15.60	869.63	-16.00
888.47	-16.40	906.93	-16.50	925.94	-16.50	944.55	-16.60	963.09	-16.30
991.01	-16.30	1009.76	-16.80	1028.66	-17.50	1057.15	-17.60	1076.02	-17.90
1104.25	-16.40	1122.90	-14.90	1141.84	-15.30	1160.02	-16.00	1178.68	-14.60
1197.08	-15.60	1215.75	-17.00	1234.62	-18.10	1263.04	-19.00	1282.09	-19.20
1301.11	-19.60	1329.58	-19.70	1348.68	-20.00	1367.47	-20.30	1386.28	-20.60
1404.88	-20.90	1432.92	-21.20	1451.54	-21.30	1470.14	-21.60	1488.95	-21.90
1507.73	-22.00	1526.68	-22.00	1545.76	-21.90	1564.65	-21.60	1592.76	-21.50
1621.14	-21.50	1649.33	-21.60	1668.30	-21.30	1687.42	-19.70	1706.45	-19.80
1725.32	-20.30	1744.12	-20.50	1762.66	-20.70	1790.04	-20.50	1817.40	-20.50
1845.43	-20.20	1872.84	-20.30	1899.80	-19.60	1926.63	-18.00	1944.87	-16.90
1972.83	-16.50	1991.48	-16.40	2010.26	-17.60	2029.38	-18.30	2048.53	-19.30
2076.86	-19.50	2095.85	-18.20	2114.80	-17.70	2143.13	-17.90	2162.16	-17.80
2181.11	-17.50	2200.00	-17.30	2227.79	-16.70	2246.39	-15.70	2274.05	-15.40
2302.00	-15.50	2320.93	-16.20	2339.73	-17.30	2368.01	-13.90	2396.34	-14.00
2424.51	-15.90	2443.39	-16.90	2462.34	-16.90	2481.52	-18.00	2510.04	-19.60
2538.38	-19.80	2557.38	-26.90	2576.36	-33.00	2605.06	-34.90	2624.19	-35.60
2643.17	-36.00	2661.98	-36.40	2680.66	-36.80	2709.07	-37.40	2727.91	-37.30
2756.08	-37.50	2784.62	-37.60	2803.29	-37.60	2831.07	-37.50	2849.73	-37.60
2877.57	-37.60	2896.09	-37.60	2914.65	-37.70	2933.40	-37.60	2961.88	-37.80
2981.04	-37.90	3000.11	-38.20	3028.78	-38.10	3047.70	-38.50	3066.14	-38.50
3094.57	-38.80	3123.17	-38.90	3151.78	-39.00	3170.82	-39.20	3199.56	-39.20
3218.62	-39.30	3246.75	-39.50	3275.18	-39.60	3293.87	-39.70	3312.55	-39.80
3331.00	-40.00	3359.01	-40.40	3377.75	-40.40	3396.10	-40.60	3414.83	-40.90
3433.93	-41.20	3452.77	-41.40	3471.67	-41.60	3490.71	-41.80	3509.72	-41.90
3528.46	-42.20	3547.31	-42.30	3566.31	-42.40	3593.45	-42.50		
R-045		681216.86		953413.50		100.0		9.44	
100CT19	230CT19	166	00	29	137				

103.50	12.40	118.92	11.70	132.60	13.00	142.52	10.40	156.67	10.50
166.28	8.70	181.62	8.60	204.51	10.20	219.41	10.70	231.31	9.30
246.18	7.40	259.89	6.90	280.14	7.10	285.00	7.30	290.00	5.20
310.00	2.90	315.00	2.20	320.00	-0.60	325.00	-1.40	335.00	-3.40
355.00	-3.00	378.00	-3.40	400.00	-3.30	430.00	-3.90	450.00	-4.60
475.00	-5.60	495.00	-6.70	515.00	-7.90	535.00	-9.00	563.23	-9.10
584.54	-9.90	607.45	-10.80	627.09	-11.60	664.42	-12.30	688.48	-12.60
707.33	-13.00	726.27	-13.30	745.06	-13.40	765.64	-13.70	787.53	-13.80
807.19	-14.20	826.02	-14.40	846.56	-14.60	866.98	-14.80	886.45	-15.10
905.82	-15.30	926.59	-15.60	956.20	-15.90	974.95	-16.20	994.21	-16.40
1014.35	-16.60	1035.28	-16.90	1055.07	-17.20	1075.16	-17.50	1105.31	-17.70
1135.80	-17.90	1165.83	-17.70	1187.47	-17.90	1207.97	-18.10	1226.75	-18.40
1247.59	-18.50	1268.26	-18.70	1296.81	-19.10	1318.25	-19.10	1339.69	-17.10
1359.47	-17.60	1378.86	-17.60	1409.45	-16.60	1429.01	-17.70	1448.54	-18.80
1480.30	-20.40	1499.55	-20.60	1517.78	-21.10	1537.39	-21.60	1567.52	-22.30
1586.74	-22.40	1606.94	-22.30	1636.87	-22.20	1656.59	-22.00	1676.69	-21.60
1697.70	-21.70	1728.33	-21.80	1748.34	-21.60	1768.54	-21.40	1788.98	-21.40
1820.36	-21.40	1840.56	-20.50	1861.47	-19.10	1882.20	-19.10	1902.51	-19.30
1922.34	-19.20	1942.61	-19.50	1962.69	-20.30	1983.90	-20.80	2015.73	-20.70
2034.60	-21.00	2053.67	-21.30	2075.53	-22.00	2106.65	-21.30	2125.89	-20.80
2146.17	-19.60	2165.47	-19.40	2185.96	-18.90	2207.13	-19.00	2227.47	-18.60
2257.80	-18.40	2278.94	-18.00	2297.86	-17.30	2325.21	-16.50	2345.41	-16.30
2366.84	-15.50	2388.58	-14.40	2408.51	-13.50	2428.21	-13.50	2448.48	-13.20
2468.84	-13.60	2488.16	-14.20	2507.19	-14.80	2527.17	-15.60	2548.37	-17.10
2569.12	-14.50	2587.93	-14.30	2616.74	-13.50	2637.04	-13.70	2666.33	-14.50
2685.22	-15.30	2704.02	-16.30	2723.64	-17.10	2743.49	-17.00	2762.94	-17.40
2790.03	-20.00	2819.67	-23.70	2849.19	-24.30	2868.76	-24.60	2887.76	-24.80
2906.86	-25.30	2935.88	-26.00	2956.25	-26.40	2975.87	-26.90	2994.83	-27.40
3015.67	-27.80	3036.03	-28.40	3055.36	-29.20	3076.14	-29.80	3096.32	-30.40
3126.59	-31.00	3147.38	-32.00	3167.46	-33.50	3187.48	-34.40	3216.83	-35.70
3236.41	-36.40	3257.43	-37.60	3277.25	-38.20	3306.90	-38.80	3326.58	-39.40
3346.97	-39.90	3368.60	-40.00	3399.60	-40.70	3419.62	-41.00	3439.05	-41.50
3459.03	-41.90	3489.13	-43.20	3508.72	-43.70	3536.13	-44.50	3555.15	-45.10
3573.41	-45.80								
R-046		680304.28		953388.19		100.0		7.06	
100CT19	230CT19	176	00	27	149				

002.80	5.80	017.33	5.80	030.44	7.50	043.66	8.90	069.19	8.70
095.15	8.60	114.27	7.80	130.29	6.80	150.33	7.00	158.00	7.50
161.00	5.60	173.00	4.60	195.00	1.90	215.00	-0.40	225.00	-3.50

250.00	-3.30	272.00	-3.10	294.00	-3.20	314.00	-3.40	339.00	-4.10
353.00	-4.80	371.00	-5.60	390.00	-6.70	412.00	-7.70	432.00	-8.90
453.00	-10.20	475.00	-11.10	489.27	-12.20	507.75	-13.10	526.28	-13.70
545.04	-14.00	563.52	-14.50	582.16	-14.90	600.97	-15.30	628.89	-14.70
647.45	-16.10	666.38	-16.00	685.45	-15.70	704.30	-15.40	723.15	-15.40
751.31	-14.90	769.96	-13.60	788.67	-13.90	807.61	-14.60	826.18	-14.70
844.54	-16.00	871.88	-16.30	890.08	-17.40	908.18	-17.10	926.71	-18.20
945.36	-18.10	963.69	-18.80	982.59	-19.20	1000.92	-19.30	1028.67	-19.20
1047.32	-19.30	1065.53	-19.30	1083.63	-19.50	1110.81	-19.30	1129.29	-19.40
1147.56	-19.30	1165.96	-18.40	1184.65	-17.70	1203.63	-19.00	1222.60	-19.60
1250.30	-20.10	1269.06	-20.50	1287.94	-18.40	1306.87	-17.20	1325.96	-18.00
1345.03	-17.60	1363.88	-18.20	1382.93	-18.90	1411.39	-18.50	1430.23	-19.60
1449.13	-20.20	1467.99	-20.70	1486.76	-20.80	1505.62	-21.20	1534.19	-21.30
1553.12	-21.40	1581.40	-21.40	1609.17	-21.60	1627.85	-21.60	1655.99	-21.50
1674.93	-21.40	1693.83	-21.70	1712.55	-21.20	1731.49	-20.70	1750.57	-20.60
1769.65	-19.80	1788.55	-17.60	1817.32	-17.30	1836.11	-17.40	1855.13	-17.70
1873.68	-18.20	1892.40	-18.70	1911.25	-19.40	1929.95	-20.00	1958.01	-20.60
1976.90	-21.10	1995.82	-20.80	2014.61	-21.10	2042.97	-21.10	2062.12	-21.10
2080.86	-21.30	2109.33	-20.40	2128.26	-20.20	2156.63	-19.70	2175.75	-19.70
2194.68	-20.00	2213.81	-20.10	2232.79	-19.90	2251.72	-19.50	2270.31	-19.30
2289.33	-19.60	2308.04	-19.20	2327.16	-18.90	2345.97	-18.50	2365.07	-18.40
2393.38	-18.30	2412.04	-17.70	2430.54	-17.50	2449.20	-16.70	2468.06	-14.70
2487.10	-14.20	2505.85	-13.00	2534.33	-11.70	2552.78	-11.50	2571.50	-11.70
2590.43	-11.30	2609.73	-10.80	2628.50	-12.10	2647.26	-10.50	2666.43	-14.70
2685.42	-16.40	2704.63	-17.10	2723.73	-17.40	2752.45	-17.90	2780.95	-19.30
2799.91	-20.90	2818.95	-23.30	2846.93	-24.70	2875.43	-26.30	2894.50	-27.30
2913.68	-29.00	2932.29	-29.70	2960.52	-30.70	2979.31	-31.20	3083.19	-33.40
3102.52	-34.00	3121.04	-34.60	3139.39	-34.90	3158.07	-35.60	3176.93	-36.10
3195.94	-36.60	3214.82	-37.30	3243.10	-38.50	3261.72	-38.70	3280.12	-38.50
3298.76	-38.50	3317.59	-38.50	3336.49	-38.40	3355.33	-38.30	3374.24	-38.30
3392.96	-38.30	3411.88	-38.30	3430.67	-38.20	3449.51	-38.20	3468.18	-38.40
3487.14	-38.50	3515.72	-38.30	3534.87	-38.50	3553.89	-38.60	3582.09	-39.00
3610.15	-39.00								

R-047 679657.61 953221.49 100.0 10.98
100CT19 230CT19 163 00 25 138

056.75	10.20	072.83	10.50	091.68	10.80	110.88	10.80	129.34	10.60
149.45	10.40	170.17	9.90	187.60	9.00	198.44	8.20	209.96	7.80
229.92	7.90	239.00	7.90	244.00	4.90	264.00	4.00	287.00	1.30
306.00	-1.00	314.00	-3.30	333.00	-3.80	355.00	-3.60	374.00	-3.80
394.00	-5.90	417.00	-4.70	440.00	-5.70	461.00	-6.70	485.00	-8.10
501.67	-9.40	523.47	-10.50	545.93	-11.80	575.15	-13.10	598.47	-14.00
621.84	-14.90	645.91	-15.40	688.29	-16.30	706.66	-16.40	725.02	-16.60
744.46	-16.00	765.11	-16.20	785.82	-16.60	813.71	-15.10	843.45	-16.10
864.59	-14.20	883.00	-14.20	902.24	-14.90	931.25	-13.00	950.16	-13.40
970.78	-14.30	990.83	-14.60	1009.79	-15.00	1038.55	-16.10	1058.20	-16.80
1077.54	-16.90	1097.74	-17.30	1117.80	-17.80	1137.41	-17.60	1157.14	-19.30
1176.11	-19.20	1196.39	-19.20	1217.86	-19.40	1254.65	-19.40	1285.49	-19.50
1315.81	-19.60	1334.66	-17.70	1353.99	-17.60	1373.32	-18.60	1401.86	-20.90
1421.11	-19.60	1440.59	-21.30	1459.18	-19.90	1478.39	-18.20	1499.71	-18.60
1528.17	-18.80	1547.04	-19.40	1568.93	-20.90	1588.57	-21.70	1616.94	-22.40
1646.40	-22.50	1676.14	-22.90	1695.72	-23.00	1716.33	-23.10	1736.55	-23.30
1765.33	-22.90	1785.51	-22.60	1816.23	-21.90	1834.97	-21.00	1854.68	-19.40
1874.39	-18.70	1902.60	-18.70	1922.05	-17.00	1951.77	-16.90	1970.97	-17.30
2000.27	-17.90	2019.88	-18.60	2039.31	-18.40	2058.88	-18.90	2078.56	-19.40
2097.63	-20.30	2128.24	-21.10	2148.73	-21.30	2175.76	-22.20	2195.09	-21.50
2216.24	-20.10	2245.97	-19.30	2265.98	-18.50	2286.76	-19.00	2305.30	-19.50
2323.81	-20.90	2344.98	-21.70	2364.07	-21.60	2383.48	-21.90	2412.88	-22.20
2431.40	-22.80	2450.73	-22.90	2490.36	-23.30	2510.56	-22.90	2530.39	-22.60
2548.70	-22.10	2567.09	-21.50	2586.13	-20.80	2615.56	-20.10	2634.46	-19.20
2663.41	-18.40	2684.73	-19.10	2704.58	-19.80	2723.82	-20.60	2742.65	-21.80
2770.21	-23.00	2790.64	-24.00	2811.22	-25.60	2830.03	-26.50	2858.16	-29.10
2876.91	-30.40	2906.03	-31.60	2926.22	-32.20	2954.24	-32.90	2972.71	-32.80
2992.59	-32.50	3013.56	-31.90	3033.43	-31.70	3052.30	-31.30	3072.19	-30.50
3091.42	-29.60	3110.34	-28.70	3129.47	-27.50	3148.78	-27.00	3166.93	-26.40
3187.12	-25.90	3207.08	-25.40	3226.07	-25.50	3245.66	-25.60	3274.61	-26.20
3295.00	-26.30	3314.77	-26.80	3334.09	-27.10	3361.14	-27.70	3379.97	-28.50
3409.45	-30.80	3428.11	-32.20	3446.93	-33.40	3465.40	-34.50	3499.49	-37.10
3525.47	-38.30	3551.69	-39.30	3576.68	-39.10				

R-048 678388.23 953070.34 100.0 10.92
100CT19 230CT19 174 00 33 141

018.03	13.20	027.60	13.00	038.24	13.00	057.90	13.00	076.08	12.40
088.08	12.10	108.15	11.00	121.61	10.00	133.21	9.50	145.78	8.50
168.83	7.10	189.61	5.90	210.08	5.50	229.80	6.20	238.00	6.40
243.00	4.10	252.00	3.30	272.00	4.20	297.00	0.40	307.00	-0.60
315.00	-2.70	333.00	-2.70	353.00	-2.40	378.00	-3.40	400.00	-3.70
422.00	-4.60	444.00	-5.40	469.00	-6.80	492.00	-7.90	514.00	-9.30
533.00	-10.40	557.00	-11.60	580.00	-12.40	603.53	-12.90	621.91	-13.50
640.71	-14.20	659.43	-14.20	678.32	-14.60	697.34	-14.80	716.52	-15.00
735.78	-15.20	754.71	-16.00	773.75	-16.40	792.92	-16.40	812.22	-16.60
831.36	-17.30	850.58	-17.40	869.73	-17.70	888.58	-17.90	917.62	-18.00
937.21	-17.90	966.37	-18.10	995.31	-17.50	1024.28	-17.80	1053.35	-17.30
1082.49	-17.10	1102.23	-17.60	1131.70	-17.20	1151.43	-16.90	1171.04	-18.40
1190.60	-19.00	1210.23	-19.10	1229.84	-19.00	1259.22	-19.00	1278.61	-19.10
1307.98	-18.90	1327.61	-19.00	1347.50	-18.90	1376.70	-18.90	1395.65	-18.80
1424.58	-18.80	1453.59	-18.70	1472.80	-18.60	1492.37	-18.60	1511.78	-18.70
1531.47	-18.70	1551.31	-18.80	1571.04	-18.90	1590.43	-19.00	1609.96	-18.90
1638.96	-19.00	1668.13	-19.00	1687.77	-19.00	1707.41	-19.00	1727.27	-19.20
1747.27	-19.10	1766.91	-19.30	1786.68	-19.40	1806.49	-19.40	1826.26	-19.60
1846.13	-19.60	1865.80	-19.80	1885.37	-19.60	1914.33	-19.20	1933.81	-18.90
1952.94	-18.40	1972.11	-17.90	2001.11	-17.50	2029.87	-18.10	2058.50	-17.40
2087.12	-17.90	2106.57	-18.10	2125.98	-18.40	2145.70	-18.70	2165.42	-18.40
2185.28	-18.30	2205.05	-17.80	2224.97	-17.40	2244.82	-17.80	2274.71	-18.00
2294.59	-18.40	2324.05	-18.50	2344.08	-18.90	2373.62	-19.70	2393.38	-19.60
2413.24	-20.40	2433.10	-18.00	2462.24	-18.10	2481.91	-18.50	2511.70	-18.40
2531.20	-23.00	2550.88	-22.80	2570.80	-21.60	2590.68	-21.40	2610.61	-20.80
2630.54	-20.10	2650.50	-19.30	2670.26	-19.40	2690.02	-19.80	2709.90	-20.10
2739.53	-20.60	2759.19	-21.20	2779.06	-22.40	2798.79	-22.90	2818.48	-23.70
2838.20	-25.10	2857.96	-26.00	2877.66	-27.00	2897.16	-27.80	2916.92	-29.50
2936.56	-30.90	2956.02	-32.50	2975.52	-34.20	2995.01	-35.10	3014.78	-35.00
3034.23	-35.20	3053.68	-35.20	3073.08	-35.20	3092.48	-35.60	3111.80	-35.70
3131.45	-35.70	3150.92	-35.40	3170.29	-32.50	3189.31	-29.70	3217.81	-22.90
3237.03	-23.60	3256.49	-27.70	3275.87	-30.70	3294.95	-32.30	3323.57	-33.00
3342.95	-30.40	3372.15	-32.80	3391.37	-34.30	3410.79	-34.60	3438.99	-32.80
3457.59	-29.90	3486.03	-30.90	3505.01	-33.90	3523.66	-33.60	3541.92	-34.60
3577.68	-35.50	3595.85	-36.00	3614.62	-36.60	3633.75	-37.10		
R-049		677260.43	952972.07	100.0	9.09				
	100CT19	230CT19	158 00	24 134					
014.42	10.60	029.05	10.10	045.12	9.60	063.24	8.90	081.18	8.40
100.53	7.70	123.88	6.80	148.38	6.30	170.49	6.20	190.20	6.60
205.00	7.10	209.00	5.00	231.00	4.50	255.00	1.30	270.00	-0.90
279.00	-3.00	302.00	-3.60	321.00	-3.50	345.00	-3.80	369.00	-4.10
393.00	-5.00	418.00	-6.00	442.00	-7.40	462.00	-8.50	486.02	-9.80
504.21	-11.00	523.94	-12.20	544.72	-13.10	567.55	-14.10	591.71	-14.40
615.50	-14.70	633.68	-14.60	654.41	-15.00	683.55	-13.40	702.42	-13.90
722.40	-13.90	759.43	-14.20	778.56	-14.30	809.03	-14.30	837.12	-14.30
869.55	-15.20	888.33	-15.60	906.88	-15.60	927.26	-15.70	946.80	-15.80
966.34	-16.40	986.27	-16.30	1015.80	-16.70	1045.10	-16.40	1075.45	-16.50
1095.49	-16.60	1113.64	-16.50	1133.54	-16.30	1163.36	-16.30	1193.23	-16.00
1212.98	-16.10	1231.14	-16.50	1250.53	-16.40	1270.19	-16.70	1300.49	-17.30
1320.00	-17.20	1338.82	-17.00	1358.85	-17.20	1379.30	-17.20	1399.18	-17.10
1419.30	-17.20	1448.82	-17.00	1468.09	-16.90	1497.59	-16.90	1527.17	-16.80
1547.62	-16.80	1568.72	-16.70	1588.26	-16.70	1607.87	-16.80	1647.37	-16.90
1667.67	-16.80	1686.09	-16.90	1706.55	-17.00	1737.76	-17.20	1756.90	-17.40
1775.72	-17.50	1795.49	-17.80	1815.26	-18.20	1835.07	-18.30	1855.30	-18.60
1874.85	-18.90	1893.13	-18.50	1914.07	-18.00	1934.25	-17.50	1952.61	-17.30
1971.68	-17.10	1991.09	-17.40	2011.70	-17.20	2032.44	-16.30	2052.46	-16.00
2080.52	-16.00	2099.95	-15.70	2129.64	-15.50	2150.48	-15.50	2170.53	-15.90
2199.64	-16.00	2229.06	-14.60	2249.85	-14.40	2269.33	-14.40	2288.23	-13.70
2318.32	-14.10	2339.03	-14.80	2357.16	-16.20	2385.74	-17.20	2415.69	-17.90
2443.88	-17.20	2464.34	-17.00	2484.01	-16.70	2511.18	-16.40	2530.24	-15.70
2551.18	-15.50	2570.94	-17.00	2589.91	-17.30	2608.85	-18.20	2627.58	-18.90
2647.37	-19.70	2666.75	-17.90	2693.69	-24.20	2712.51	-24.80	2732.03	-24.20
2750.72	-24.10	2786.47	-23.90	2806.26	-24.10	2835.23	-24.60	2854.17	-24.90
2884.26	-25.70	2903.16	-26.60	2932.28	-28.50	2952.70	-30.00	2970.93	-31.40
2991.12	-32.40	3020.66	-33.70	3039.10	-33.90	3059.32	-33.80	3079.43	-33.90
3098.38	-34.00	3116.88	-33.70	3145.39	-33.70	3174.97	-33.70	3203.99	-34.20
3223.28	-33.80	3241.98	-33.80	3272.61	-34.00	3302.53	-33.10	3321.32	-31.90
3342.32	-25.80	3375.02	-23.10	3396.06	-24.10	3416.01	-24.60	3445.56	-24.90
3467.31	-25.80	3494.33	-26.80	3512.74	-28.60				

R-050 676133.90 952949.58 100.0 10.48

100CT19 230CT19 161 00 23 138

002.99	8.70	017.36	9.00	034.50	10.20	045.66	11.70	060.79	8.80
065.26	8.10	076.70	7.70	100.38	7.20	120.13	7.40	125.00	7.50
129.00	5.00	145.00	4.80	163.00	2.40	185.00	-0.50	193.00	-3.20
214.00	-3.20	234.00	-2.90	254.00	-3.20	274.00	-3.80	296.00	-4.40
321.00	-5.60	345.00	-6.50	366.00	-7.80	391.00	-9.20	409.26	-10.60
429.31	-11.60	452.84	-13.00	496.10	-13.70	522.78	-14.00	540.87	-14.20
568.30	-14.40	595.19	-14.50	621.65	-14.60	639.85	-14.70	682.65	-14.90
709.27	-14.90	727.56	-14.80	763.42	-14.70	781.63	-13.40	799.69	-13.10
818.38	-14.80	854.39	-14.90	889.82	-15.00	908.21	-14.60	934.51	-15.90
961.45	-15.80	988.40	-16.40	1015.53	-16.40	1051.58	-16.40	1069.63	-17.00
1097.10	-17.50	1132.89	-16.90	1159.98	-16.60	1178.72	-16.50	1204.87	-16.00
1240.79	-16.10	1276.39	-15.90	1311.92	-16.60	1338.63	-16.70	1365.51	-17.20
1392.23	-18.00	1410.25	-18.10	1428.27	-18.40	1464.22	-18.60	1482.52	-18.70
1500.78	-18.80	1528.08	-18.80	1546.30	-18.90	1572.84	-19.20	1590.94	-19.20
1609.06	-19.30	1635.93	-19.30	1663.08	-19.40	1689.94	-19.60	1708.04	-19.70
1752.75	-19.70	1788.67	-19.70	1807.65	-19.70	1825.73	-19.60	1854.08	-19.60
1882.03	-19.60	1901.32	-19.70	1919.70	-19.60	1938.30	-19.60	1956.37	-19.60
1974.73	-19.50	1994.31	-19.30	2012.79	-19.10	2031.48	-18.40	2050.38	-16.70
2069.53	-15.40	2089.36	-15.10	2108.10	-14.60	2127.21	-13.80	2156.23	-13.30
2175.32	-13.50	2194.59	-13.80	2213.80	-14.10	2233.35	-14.00	2252.88	-14.50
2272.32	-14.90	2291.98	-15.50	2311.44	-14.60	2340.53	-14.90	2359.96	-15.80
2389.29	-16.00	2418.39	-15.30	2437.71	-15.20	2467.00	-15.40	2486.74	-16.00
2506.14	-16.90	2525.95	-18.00	2545.59	-18.50	2575.03	-18.30	2594.06	-23.00
2613.45	-26.30	2632.96	-26.90	2652.08	-27.20	2681.38	-27.40	2701.03	-27.10
2720.70	-24.40	2740.16	-23.60	2770.20	-25.90	2799.16	-25.20	2818.85	-25.90
2847.66	-26.60	2866.66	-27.60	2885.94	-28.60	2905.62	-29.50	2924.99	-30.00
2944.46	-31.20	2963.70	-31.80	2992.46	-32.40	3011.68	-32.80	3030.76	-33.30
3049.95	-33.50	3068.81	-33.60	3088.05	-33.00	3107.29	-32.20	3126.14	-31.80
3145.38	-32.10	3164.79	-31.00	3184.04	-31.40	3212.54	-31.50	3231.89	-31.80
3260.69	-32.40	3279.67	-32.30	3298.97	-31.80	3318.38	-32.30	3337.89	-33.20
3367.23	-33.70	3386.64	-32.20	3406.15	-32.40	3425.76	-32.80	3444.88	-31.80
3464.31	-31.50	3493.66	-33.90	3513.04	-34.10	3532.39	-34.40	3561.51	-34.40
3588.95	-35.10								

R-051 675262.25 952892.18 100.0 10.02

100CT19 230CT19 172 00 23 149

007.09	11.50	023.57	10.30	035.00	9.60	046.17	9.30	050.71	8.20
060.75	7.60	079.95	6.60	099.84	6.30	115.00	6.30	126.00	4.00
151.00	4.40	176.00	0.70	189.00	-0.90	196.00	1.10	219.00	-3.20
243.00	-3.30	266.00	-3.80	290.00	-4.40	315.00	-5.30	336.00	-6.50
362.00	-7.90	385.00	-9.10	406.00	-10.30	425.45	-11.20	444.30	-11.80
463.26	-12.50	483.87	-13.10	506.80	-13.80	529.36	-14.20	555.10	-14.90
573.44	-15.00	592.71	-15.10	611.77	-15.50	631.17	-14.40	650.83	-14.20
680.43	-14.30	700.52	-13.30	731.47	-11.90	750.58	-11.90	770.00	-11.80
789.65	-12.90	809.59	-11.50	829.07	-13.10	858.98	-12.50	878.48	-13.10
906.57	-13.60	937.93	-13.60	959.27	-14.10	978.15	-14.60	997.82	-15.00
1017.33	-14.70	1046.67	-15.40	1066.31	-16.80	1084.54	-17.10	1113.58	-17.50
1142.49	-18.60	1171.56	-18.70	1201.25	-17.90	1219.96	-17.60	1239.73	-16.30
1259.06	-15.20	1277.90	-14.80	1297.98	-15.70	1336.07	-15.80	1354.97	-14.00
1375.92	-14.80	1396.60	-15.10	1414.88	-16.00	1443.32	-16.60	1463.82	-18.90
1492.02	-20.00	1523.14	-20.40	1541.58	-20.70	1562.30	-21.10	1584.51	-21.30
1605.21	-21.80	1626.06	-19.40	1645.63	-19.70	1664.80	-20.40	1684.85	-20.80
1703.94	-21.20	1722.16	-21.20	1741.55	-21.10	1763.30	-20.20	1782.73	-19.50
1801.10	-19.40	1821.76	-19.90	1842.54	-20.10	1863.35	-20.20	1883.52	-20.20
1903.67	-20.00	1924.23	-19.90	1943.60	-19.20	1963.31	-17.70	1992.11	-16.80
2013.46	-16.40	2034.46	-14.50	2052.92	-13.60	2072.87	-12.90	2094.60	-12.20
2113.69	-11.40	2132.35	-11.40	2152.51	-11.90	2181.42	-12.20	2199.85	-12.50
2228.65	-12.50	2248.70	-13.10	2287.11	-14.40	2307.04	-15.40	2336.24	-15.40
2365.35	-14.60	2386.38	-15.10	2413.88	-16.90	2431.97	-15.40	2451.61	-15.60
2471.66	-16.80	2491.06	-17.20	2510.26	-17.80	2530.28	-19.20	2549.44	-22.00
2568.37	-24.30	2587.94	-25.40	2606.90	-25.40	2627.72	-25.30	2659.05	-25.70
2677.14	-26.20	2697.32	-22.30	2717.26	-22.10	2737.00	-22.40	2756.20	-22.70
2775.24	-23.50	2795.45	-24.20	2816.75	-24.10	2837.40	-25.30	2855.60	-26.40
2887.63	-28.80	2916.57	-30.30	2944.52	-30.60	2965.97	-31.50	2984.27	-31.80
3002.87	-32.70	3026.42	-32.40	3058.95	-33.20	3077.63	-33.30	3099.73	-33.30
3130.87	-33.40	3151.71	-33.40	3191.09	-32.50	3211.25	-32.20	3232.17	-32.20
3251.87	-31.60	3270.63	-30.90	3289.73	-32.10	3312.40	-32.70	3334.32	-32.70
3360.86	-32.40	3382.00	-32.90	3402.45	-32.40	3423.17	-33.10	3452.55	-33.10

3472.88	-32.80	3493.51	-33.40	3512.09	-34.00	3532.60	-34.40	3563.09	-37.40
3582.51	-36.40	3601.81	-36.10	3621.86	-36.60	3649.78	-38.50	3670.80	-40.40
3689.98	-42.00	3708.37	-43.00						
T-052		674202.76		952717.37		100.0	8.29		
100CT19	230CT19	165	00	26	139				
003.01	9.50	012.66	8.50	029.59	8.40	039.44	8.30	049.38	7.90
058.97	7.80	079.96	7.20	100.75	6.90	120.00	6.80	131.00	7.00
136.00	4.00	148.00	3.20	166.00	3.70	187.00	0.90	199.00	-1.10
210.00	-2.70	230.00	-3.00	250.00	-3.40	271.00	-4.30	291.00	-4.90
314.00	-5.70	331.00	-6.60	357.00	-7.80	378.00	-9.00	400.00	-10.40
424.00	-11.50	449.00	-12.60	477.93	-14.10	504.10	-15.40	539.31	-16.40
565.84	-17.10	592.37	-17.50	610.39	-17.70	628.64	-17.90	646.90	-18.20
665.05	-18.40	683.58	-18.70	701.85	-18.90	720.38	-18.20	738.96	-18.40
766.40	-18.10	784.87	-18.40	803.28	-17.80	821.66	-16.60	840.30	-16.80
977.06	-13.90	1006.42	-15.20	1034.59	-16.00	1056.81	-16.00	1081.16	-16.30
1106.79	-16.60	1133.65	-17.10	1151.72	-17.10	1170.10	-17.30	1188.59	-17.40
1207.66	-17.70	1225.97	-18.00	1244.23	-18.30	1262.54	-18.90	1289.11	-18.80
1307.59	-19.00	1326.49	-18.80	1345.02	-19.20	1372.90	-19.30	1391.51	-17.60
1410.18	-17.30	1428.28	-15.30	1456.07	-16.40	1483.43	-16.30	1501.58	-16.50
1528.54	-16.30	1546.65	-17.20	1565.28	-18.10	1584.00	-18.30	1602.82	-18.60
1621.76	-19.80	1640.58	-19.60	1659.03	-20.80	1677.96	-21.00	1705.93	-21.30
1733.77	-21.70	1751.84	-21.70	1779.23	-21.60	1807.14	-21.70	1825.73	-21.50
1844.22	-21.60	1862.58	-21.60	1890.03	-21.70	1908.42	-21.50	1936.20	-21.40
1954.87	-21.40	1972.92	-21.40	2000.25	-21.40	2018.65	-21.60	2037.03	-20.70
2055.48	-21.00	2074.07	-21.10	2092.44	-20.40	2120.32	-18.90	2147.95	-18.30
2166.18	-17.40	2184.92	-16.40	2203.64	-15.90	2221.89	-15.40	2240.32	-15.00
2268.24	-14.90	2295.89	-14.40	2314.32	-13.50	2342.28	-13.60	2361.11	-13.20
2379.74	-13.90	2398.32	-14.00	2416.84	-13.90	2453.14	-14.80	2471.25	-15.50
2489.37	-16.00	2517.22	-16.40	2535.97	-16.80	2554.55	-17.20	2573.21	-19.70
2591.80	-23.00	2610.43	-26.50	2638.63	-27.50	2657.21	-27.90	2685.14	-28.00
2703.91	-28.10	2722.28	-28.20	2749.95	-28.40	2776.32	-25.80	2802.65	-23.20
2828.83	-23.90	2854.07	-27.00	2880.15	-26.20	2906.85	-27.20	2925.28	-27.40
2943.95	-28.90	2980.18	-31.30	2998.36	-32.70	3016.56	-32.90	3043.96	-33.90
3071.29	-34.20	3089.58	-34.20	3116.90	-34.20	3135.39	-34.40	3153.93	-34.20
3172.50	-34.10	3191.19	-34.60	3209.64	-34.10	3237.59	-34.40	3256.37	-35.60
3275.14	-34.60	3303.02	-35.00	3321.66	-36.10	3339.78	-36.60	3358.06	-36.20
3385.32	-35.10	3404.06	-36.50	3422.28	-33.10	3450.39	-33.60	3478.35	-34.30
3497.00	-34.80	3515.56	-34.70	3534.21	-35.00	3552.82	-36.10	3580.83	-36.10
R-053		673343.54		952654.57		100.0	9.06		
100CT19	230CT19	170	00	25	145				
002.20	9.30	002.33	8.00	009.94	8.40	018.11	8.70	026.44	7.20
035.39	6.90	042.91	6.60	060.59	6.00	080.17	6.10	086.00	6.40
089.00	4.50	108.00	3.90	118.00	3.60	141.00	0.40	154.00	-1.30
159.00	-2.30	183.00	-2.90	202.00	-3.20	230.00	-4.30	255.00	-5.20
282.00	-6.40	302.00	-7.80	322.00	-9.20	346.00	-10.30	370.00	-11.60
391.61	-12.40	430.43	-14.20	451.07	-15.00	472.54	-15.30	491.14	-15.50
511.50	-15.70	530.37	-16.00	549.53	-16.30	568.41	-17.10	588.21	-17.50
617.49	-17.30	645.97	-17.60	665.18	-18.50	684.08	-18.80	703.66	-19.00
723.85	-18.20	743.64	-17.50	763.40	-17.10	785.19	-17.40	805.67	-17.00
831.77	-17.00	852.80	-16.70	874.20	-15.70	893.33	-15.60	912.51	-14.40
931.49	-13.90	950.44	-12.80	970.54	-13.60	990.70	-11.90	1009.21	-13.70
1027.60	-13.20	1047.27	-14.30	1084.32	-15.90	1114.11	-16.40	1134.47	-16.70
1160.46	-18.00	1179.55	-17.70	1198.87	-17.80	1216.89	-17.90	1235.77	-18.10
1264.44	-18.40	1284.57	-18.50	1312.36	-19.20	1342.81	-19.50	1378.96	-19.50
1399.74	-19.10	1419.36	-18.80	1446.85	-17.40	1466.71	-15.50	1486.17	-14.90
1505.74	-15.70	1543.12	-16.10	1574.47	-16.90	1602.34	-17.80	1620.79	-17.70
1641.27	-18.80	1662.62	-19.00	1681.23	-19.50	1699.75	-19.60	1719.55	-19.20
1739.74	-19.80	1759.52	-20.30	1778.35	-20.40	1797.39	-20.60	1824.96	-20.30
1843.21	-19.40	1863.27	-19.90	1883.23	-19.60	1901.73	-19.00	1919.94	-19.60
1939.42	-20.30	1959.39	-20.60	1977.73	-20.90	1997.04	-21.10	2016.41	-20.80
2034.96	-20.40	2054.95	-20.00	2075.89	-19.50	2094.94	-19.40	2123.49	-18.70
2144.18	-17.10	2163.65	-15.50	2199.76	-14.90	2231.57	-13.80	2250.51	-13.60
2268.82	-13.30	2296.74	-14.00	2328.79	-13.90	2348.19	-13.20	2386.21	-11.90
2407.04	-12.80	2426.12	-13.50	2444.52	-13.90	2464.96	-14.60	2493.51	-14.60
2511.67	-15.10	2532.46	-15.70	2552.48	-16.60	2588.80	-20.60	2618.17	-23.60
2646.05	-25.40	2664.64	-25.50	2684.36	-26.20	2712.25	-26.40	2740.26	-26.30
2760.28	-26.70	2779.12	-26.90	2797.79	-26.90	2818.42	-26.20	2837.57	-27.40
2865.94	-28.50	2886.00	-28.00	2905.67	-28.00	2933.88	-28.70	2961.33	-29.90
2981.78	-30.10	3001.88	-30.80	3021.54	-31.20	3040.97	-32.10	3060.60	-31.50

3080.03	-32.50	3098.09	-32.60	3116.71	-30.80	3146.20	-30.50	3165.58	-31.10
3193.85	-31.80	3223.63	-33.00	3242.85	-34.00	3261.18	-32.80	3279.85	-33.70
3299.08	-34.60	3318.87	-35.60	3338.87	-35.70	3357.89	-36.20	3377.72	-36.30
3397.52	-36.40	3417.29	-37.30	3435.58	-37.40	3464.28	-37.70	3483.73	-38.00
3510.49	-38.00	3529.89	-37.90	3548.30	-37.90	3567.70	-37.90	3595.09	-37.70

R-054 672252.19 952558.47 100.0 9.50
100CT19 230CT19 172 00 20 152

002.70	9.70	018.14	9.50	032.98	8.40	042.74	7.30	050.28	6.90
072.96	6.30	083.00	6.60	085.00	4.40	092.00	4.10	110.00	4.30
128.00	2.00	152.00	-1.10	158.00	-2.50	181.00	-2.20	199.00	-3.30
224.00	-4.50	245.00	-4.80	264.00	-5.40	284.00	-6.80	308.00	-7.90
341.45	-9.90	364.06	-10.90	388.85	-12.30	423.38	-13.70	450.15	-14.90
468.58	-15.40	487.01	-15.60	514.99	-16.00	534.08	-16.30	562.34	-16.60
597.89	-17.40	624.44	-17.90	642.58	-18.10	669.80	-18.10	704.65	-18.20
731.66	-18.90	750.19	-19.20	768.78	-19.30	787.15	-19.20	806.15	-17.90
825.08	-18.20	843.88	-16.90	872.64	-16.30	891.26	-17.10	910.01	-16.20
928.42	-16.20	956.62	-15.90	984.62	-13.50	1003.49	-13.70	1022.11	-14.10
1040.19	-14.20	1058.76	-14.70	1076.89	-16.10	1104.12	-17.40	1131.61	-17.70
1150.14	-18.00	1168.46	-18.30	1195.08	-18.40	1221.04	-18.60	1256.46	-18.80
1274.94	-18.90	1293.39	-19.10	1312.07	-19.20	1340.48	-19.40	1359.10	-19.60
1377.55	-19.70	1396.33	-19.90	1415.34	-19.90	1433.76	-19.60	1462.04	-19.40
1480.79	-17.80	1499.71	-17.60	1518.39	-17.40	1536.67	-15.50	1564.23	-16.50
1582.66	-17.00	1601.31	-17.10	1619.91	-17.50	1638.38	-18.80	1657.12	-19.50
1675.52	-19.90	1694.38	-19.90	1722.79	-20.10	1741.15	-20.10	1759.81	-20.30
1778.33	-20.30	1796.48	-20.40	1831.99	-20.60	1850.09	-20.50	1878.23	-20.50
1896.81	-20.60	1924.36	-20.70	1952.37	-21.00	1971.44	-21.20	1990.11	-21.60
2008.54	-21.90	2036.29	-21.60	2055.03	-21.20	2073.34	-21.00	2091.93	-20.80
2110.74	-20.20	2138.01	-19.10	2165.34	-18.00	2183.86	-16.80	2201.88	-15.60
2228.36	-14.50	2256.05	-15.80	2274.40	-14.90	2293.17	-14.20	2311.64	-14.10
2330.14	-14.30	2348.96	-13.70	2367.90	-13.30	2386.50	-12.80	2404.88	-12.60
2433.02	-12.80	2451.71	-13.60	2470.46	-13.90	2489.13	-13.90	2507.76	-14.10
2526.20	-14.60	2544.61	-15.00	2572.28	-15.40	2590.81	-15.70	2609.35	-16.20
2628.12	-16.10	2646.65	-17.30	2665.33	-21.40	2684.00	-23.90	2702.25	-24.60
2720.52	-25.10	2739.08	-24.80	2757.77	-25.30	2776.20	-25.10	2804.12	-25.80
2822.76	-26.30	2849.61	-27.70	2867.86	-29.20	2886.37	-29.60	2905.07	-29.50
2923.78	-30.60	2942.47	-30.60	2960.85	-30.50	2979.53	-30.30	2998.21	-30.40
3016.68	-30.10	3035.49	-30.20	3053.99	-30.10	3073.01	-29.90	3091.98	-29.50
3110.82	-30.30	3138.58	-29.70	3157.51	-28.30	3176.62	-26.60	3195.53	-25.90
3223.86	-26.10	3242.39	-28.50	3260.97	-28.30	3279.64	-30.00	3298.47	-30.60
3317.45	-32.20	3345.50	-34.40	3363.79	-35.20	3391.33	-35.00	3409.70	-35.10
3427.88	-35.20	3446.55	-34.90	3465.38	-33.40	3501.31	-34.40	3528.66	-35.00
3547.00	-34.80	3574.85	-34.90						

R-055 671251.59 952420.30 100.0 11.11
100CT19 230CT19 160 00 20 140

002.69	8.10	015.30	8.00	023.94	7.50	029.79	7.00	050.17	6.50
069.43	6.40	074.00	6.30	090.00	3.20	110.00	2.60	135.00	0.20
159.00	-0.40	183.00	-2.20	207.00	-3.10	235.00	-3.90	260.00	-5.10
283.00	-6.50	314.00	-8.10	337.00	-9.60	354.00	-11.10	385.00	-12.30
413.85	-13.60	437.46	-14.60	471.17	-15.40	496.63	-15.90	515.58	-16.10
534.69	-16.40	571.45	-16.80	590.43	-17.00	608.64	-17.20	636.65	-17.50
663.52	-18.00	683.43	-18.10	710.99	-18.80	737.45	-18.90	758.85	-19.50
795.24	-19.30	813.85	-20.10	833.08	-20.30	860.98	-20.60	890.10	-19.70
919.47	-18.70	948.13	-18.80	976.51	-18.10	1004.36	-18.90	1022.60	-18.10
1040.75	-19.10	1068.27	-17.90	1096.61	-16.60	1124.36	-14.90	1159.96	-15.10
1180.81	-15.70	1200.26	-16.00	1218.75	-17.00	1237.26	-18.80	1255.99	-19.60
1275.33	-20.00	1294.49	-20.10	1321.97	-20.40	1349.88	-21.10	1378.92	-21.70
1397.87	-21.80	1416.31	-21.90	1434.45	-22.10	1462.76	-22.40	1489.81	-22.30
1509.50	-22.00	1528.80	-21.60	1555.74	-21.40	1584.13	-20.10	1602.89	-20.00
1632.10	-17.90	1659.34	-16.60	1678.31	-17.00	1697.21	-17.40	1726.03	-17.90
1753.01	-18.50	1771.49	-19.10	1792.30	-19.40	1820.83	-19.50	1840.69	-19.30
1858.80	-19.20	1886.94	-18.90	1908.17	-18.50	1928.20	-18.20	1947.18	-17.90
1974.56	-18.00	1993.05	-18.30	2011.89	-18.40	2047.58	-18.10	2067.09	-18.10
2085.35	-18.60	2112.63	-18.40	2131.97	-18.40	2150.77	-18.10	2179.08	-18.20
2197.28	-18.10	2216.46	-17.60	2235.24	-16.20	2271.45	-16.30	2290.48	-15.70
2316.93	-15.50	2336.21	-14.10	2361.16	-12.80	2380.03	-12.10	2417.54	-11.60
2443.19	-11.80	2462.10	-12.50	2480.77	-12.70	2516.84	-12.70	2552.40	-11.10
2571.24	-11.60	2590.47	-12.10	2609.29	-12.50	2635.61	-14.00	2654.97	-13.70
2674.93	-14.00	2693.13	-13.90	2711.73	-14.70	2731.82	-15.20	2759.61	-15.80
2778.54	-16.50	2797.99	-17.10	2824.78	-18.00	2855.11	-22.60	2881.00	-25.30

2899.96	-26.20	2919.52	-26.60	2944.60	-26.40	2964.18	-26.60	2993.62	-26.60
3019.76	-26.90	3039.33	-26.80	3059.23	-26.50	3079.35	-26.70	3099.77	-26.50
3118.67	-25.70	3137.59	-22.80	3156.10	-22.70	3175.46	-23.80	3194.75	-24.90
3222.65	-25.00	3241.32	-24.60	3260.05	-24.70	3278.75	-25.10	3297.59	-26.40
3324.31	-27.20	3351.51	-28.30	3371.00	-28.80	3389.32	-30.10	3415.83	-31.20
3434.15	-31.90	3453.44	-32.40	3488.75	-33.50	3510.19	-35.30	3537.02	-36.20
3555.21	-36.30	3584.02	-36.10	3602.25	-36.70	3626.87	-36.30	3653.56	-36.50
R-056		670330.90		952245.20		90.0	11.42		

100CT19 230CT19 157 00 26 131

021.25	8.80	025.86	8.50	029.23	7.60	044.33	7.80	062.82	7.60
079.58	7.30	099.72	6.70	099.78	7.10	103.00	6.80	106.00	4.30
122.00	3.20	136.00	3.50	156.00	0.60	167.00	-0.90	187.00	-1.40
211.00	-2.20	234.00	-3.30	253.00	-3.80	278.00	-4.80	302.00	-5.90
320.00	-7.00	339.00	-8.10	361.00	-9.50	383.00	-10.80	407.00	-12.10
423.54	-13.00	449.93	-14.10	476.91	-15.30	495.33	-16.00	513.48	-16.40
540.04	-16.90	566.91	-17.20	584.94	-17.20	611.97	-17.50	646.93	-17.80
691.07	-17.10	726.36	-18.00	752.69	-18.50	778.89	-18.60	805.67	-18.60
832.22	-19.30	867.91	-19.60	903.79	-19.40	922.06	-19.70	940.18	-19.70
958.39	-19.00	976.62	-19.90	1003.78	-20.60	1030.88	-20.90	1057.79	-21.50
1076.07	-21.20	1094.32	-20.60	1112.60	-21.10	1130.95	-18.70	1149.03	-19.70
1167.34	-19.30	1194.20	-19.60	1212.22	-18.20	1230.45	-16.90	1258.02	-17.00
1276.39	-16.00	1320.89	-15.20	1346.96	-16.90	1373.44	-17.10	1400.23	-19.60
1435.97	-20.40	1472.02	-21.40	1498.84	-21.70	1534.29	-21.80	1552.29	-22.00
1579.09	-21.90	1605.89	-22.00	1624.11	-21.80	1642.14	-21.80	1660.27	-21.50
1678.43	-22.00	1705.94	-22.00	1733.36	-19.60	1751.40	-17.50	1778.67	-17.30
1797.15	-16.50	1815.38	-16.70	1833.89	-16.90	1852.22	-17.70	1870.82	-18.50
1898.26	-19.90	1925.07	-20.90	1943.15	-20.70	1961.33	-20.80	2005.32	-21.90
2049.40	-21.80	2084.77	-21.50	2111.30	-20.80	2137.92	-20.10	2164.65	-19.50
2200.47	-19.20	2236.36	-19.00	2271.92	-18.70	2299.09	-18.10	2317.29	-18.20
2335.47	-17.90	2362.92	-17.70	2381.14	-17.50	2408.15	-16.50	2435.02	-15.30
2461.84	-14.30	2487.79	-13.20	2514.43	-11.90	2541.12	-11.30	2567.35	-11.90
2585.45	-12.60	2603.74	-13.70	2631.21	-14.60	2649.52	-11.30	2676.86	-11.60
2695.14	-12.10	2722.74	-12.70	2749.91	-13.10	2777.18	-13.10	2804.28	-14.80
2822.44	-14.40	2840.93	-15.10	2858.95	-15.90	2885.93	-16.80	2904.09	-17.50
2939.90	-21.30	2958.07	-23.40	2976.10	-24.60	2994.56	-25.40	3012.96	-25.60
3040.01	-25.80	3084.71	-26.30	3102.83	-26.30	3129.21	-26.30	3155.84	-26.20
3182.55	-26.50	3209.32	-26.90	3236.48	-26.60	3263.16	-23.70	3299.27	-22.80
3325.70	-24.20	3352.75	-24.10	3379.99	-24.90	3406.96	-26.10	3425.19	-27.10
3443.28	-27.80	3461.28	-28.40	3488.15	-29.60	3523.59	-30.30	3550.59	-32.20
3568.63	-31.30	3586.71	-32.80	3604.90	-32.70	3623.07	-34.40	3667.67	-34.40
3694.98	-34.50	3721.64	-35.00						

R-057		669349.13		952119.67		90.0	10.92		
-------	--	-----------	--	-----------	--	------	-------	--	--

100CT19 230CT19 160 00 23 137

011.50	9.10	018.61	9.40	022.36	8.70	030.29	8.10	041.78	7.70
054.76	7.20	072.19	6.50	090.20	6.30	109.83	6.80	117.00	6.60
121.00	4.20	142.00	3.30	164.00	0.90	187.00	-1.50	212.00	-2.40
236.00	-3.40	260.00	-4.00	284.00	-5.00	309.00	-6.20	332.00	-7.60
357.00	-8.90	377.00	-10.00	393.00	-11.10	421.05	-12.00	439.58	-13.00
466.74	-14.00	495.39	-15.40	513.53	-15.90	531.67	-16.30	551.63	-16.70
587.41	-17.30	615.67	-17.40	634.67	-17.70	661.87	-16.90	681.53	-16.70
701.65	-16.50	720.36	-16.40	756.79	-16.50	784.18	-16.50	802.31	-16.90
820.57	-16.30	840.02	-16.90	858.70	-17.10	884.33	-17.10	914.65	-17.50
933.91	-17.40	951.99	-18.40	970.33	-18.70	990.20	-18.30	1009.77	-19.00
1037.25	-19.60	1064.95	-19.40	1083.64	-19.80	1102.29	-20.40	1121.31	-20.90
1157.58	-21.10	1186.87	-21.40	1224.13	-21.90	1262.41	-21.40	1299.49	-21.50
1318.18	-21.70	1338.12	-20.40	1363.56	-18.40	1384.07	-17.70	1402.48	-17.10
1420.73	-16.40	1440.48	-16.40	1476.12	-15.10	1496.66	-16.00	1522.63	-15.80
1541.54	-17.00	1560.39	-17.60	1587.05	-19.80	1613.94	-20.40	1632.52	-20.00
1669.14	-20.80	1688.07	-21.00	1716.61	-21.10	1753.41	-20.90	1772.02	-20.40
1799.96	-20.60	1835.01	-19.70	1854.91	-17.10	1872.98	-16.00	1891.11	-14.70
1909.26	-14.60	1927.75	-15.50	1947.03	-15.90	1973.85	-16.80	2003.09	-18.10
2029.96	-19.20	2049.79	-19.20	2070.22	-19.30	2088.63	-19.60	2107.02	-19.80
2125.96	-20.00	2145.97	-20.30	2164.19	-20.60	2182.19	-21.00	2201.61	-21.00
2228.54	-21.20	2247.08	-21.10	2265.09	-21.30	2283.78	-20.90	2302.37	-20.60
2321.19	-20.30	2341.43	-19.60	2377.53	-20.10	2396.16	-19.90	2423.35	-19.80
2443.06	-19.60	2462.20	-17.00	2498.57	-16.20	2517.97	-14.40	2544.66	-13.70
2562.86	-12.70	2589.39	-11.90	2625.43	-12.10	2651.92	-12.70	2669.92	-13.80
2688.42	-15.20	2715.23	-15.80	2751.58	-12.10	2770.61	-12.30	2796.87	-12.80
2814.93	-13.40	2851.28	-14.00	2877.87	-14.30	2896.85	-14.90	2924.02	-15.60

2942.42	-15.90	2962.61	-17.80	2989.05	-22.90	3017.72	-24.60	3035.73	-25.10
3062.09	-25.60	3081.12	-25.80	3109.07	-26.10	3127.16	-26.10	3163.46	-26.30
3189.21	-26.60	3207.68	-26.50	3243.61	-26.50	3262.25	-25.90	3281.06	-26.60
3307.62	-25.90	3326.16	-25.20	3344.36	-25.20	3362.95	-26.00	3381.21	-25.80
3417.76	-24.80	3437.12	-25.80	3470.83	-25.50	3489.99	-25.70	3509.45	-26.80
3527.63	-28.00	3546.23	-30.30	3564.79	-30.80	3591.03	-32.50	3614.68	-33.00
R-058		668216.21		952018.18		95.0	11.67		
	100CT19	230CT19	174	00	26	148			

012.27	12.40	016.39	12.90	025.27	12.20	035.17	11.10	042.76	9.80
046.41	9.70	056.44	7.80	062.81	7.20	074.94	6.90	090.10	7.20
094.00	7.30	097.00	4.50	107.00	3.60	122.00	4.00	142.00	1.10
154.00	-1.30	172.00	-1.90	191.00	-2.30	218.00	-3.50	241.00	-4.00
259.00	-4.80	280.00	-5.80	304.00	-7.40	327.00	-8.80	349.00	-10.20
372.00	-11.60	394.69	-12.70	421.95	-13.80	449.07	-14.90	467.44	-15.60
485.76	-16.30	504.15	-16.50	522.58	-16.80	541.19	-16.90	559.79	-16.70
578.48	-16.60	597.12	-16.80	615.85	-15.40	643.84	-15.80	662.55	-16.10
681.19	-15.20	699.57	-15.70	717.78	-15.90	736.06	-15.70	754.40	-16.00
773.02	-16.50	791.38	-15.90	810.18	-15.90	837.59	-16.50	855.78	-16.60
882.72	-16.10	909.94	-16.00	928.12	-17.10	946.31	-16.40	964.83	-16.90
983.45	-16.90	1002.17	-17.80	1020.43	-18.10	1038.96	-18.90	1057.50	-18.90
1085.14	-19.80	1103.66	-19.40	1122.43	-20.20	1150.47	-20.30	1178.19	-20.60
1196.95	-20.90	1215.52	-20.90	1233.93	-21.90	1252.38	-23.10	1270.60	-23.40
1289.25	-23.60	1307.63	-23.90	1326.30	-23.80	1344.65	-23.80	1363.06	-23.10
1381.34	-23.60	1399.67	-22.20	1418.20	-22.70	1436.50	-21.60	1464.30	-20.80
1482.71	-18.90	1500.89	-18.30	1519.10	-17.60	1554.99	-16.20	1573.20	-17.30
1600.62	-17.50	1619.00	-18.20	1645.99	-19.30	1664.33	-20.20	1682.39	-19.70
1700.48	-20.90	1728.06	-21.50	1746.35	-21.50	1764.67	-22.10	1792.30	-22.10
1820.28	-22.00	1848.08	-22.00	1876.29	-22.00	1895.09	-21.40	1922.85	-20.60
1941.42	-18.50	1959.91	-18.40	1978.17	-17.10	1996.60	-15.70	2015.32	-15.80
2042.87	-16.40	2061.37	-17.20	2088.85	-17.60	2107.25	-18.90	2125.72	-19.30
2153.78	-19.30	2181.63	-19.60	2200.20	-20.00	2218.89	-20.10	2237.89	-20.40
2256.62	-20.60	2275.56	-20.90	2294.34	-20.80	2313.25	-20.90	2341.66	-20.90
2360.73	-19.40	2379.38	-18.80	2397.99	-18.80	2416.58	-18.30	2435.31	-18.10
2454.03	-18.60	2472.39	-18.40	2490.92	-17.90	2509.54	-16.30	2527.88	-14.80
2546.44	-14.10	2565.06	-13.10	2583.45	-12.00	2601.98	-11.50	2630.00	-11.00
2648.59	-10.90	2676.30	-11.80	2704.54	-12.30	2723.41	-12.90	2741.71	-13.80
2769.59	-14.50	2787.94	-14.80	2806.43	-12.90	2833.99	-12.50	2861.63	-13.40
2880.18	-13.90	2908.01	-14.40	2926.70	-15.20	2954.84	-16.00	2973.68	-15.70
2992.39	-16.60	3011.10	-17.40	3039.00	-21.80	3057.90	-23.10	3076.47	-24.30
3095.15	-24.60	3113.54	-24.80	3131.59	-24.90	3158.76	-25.10	3195.11	-25.30
3222.43	-25.50	3240.52	-25.30	3267.93	-25.60	3286.17	-25.80	3313.84	-26.20
3332.09	-25.30	3359.39	-23.20	3386.33	-24.60	3421.42	-26.40	3448.25	-28.70
3475.56	-28.30	3494.04	-29.10	3520.80	-28.30	3546.86	-28.40		
R-059		667325.03		951973.93		100.0	9.13		
	100CT19	230CT19	165	00	22	143			

-001.68	9.30	003.92	9.40	008.06	10.00	015.81	9.90	024.84	8.60
032.92	7.40	044.82	6.70	064.75	6.30	070.00	6.50	074.00	4.30
094.00	4.30	105.00	3.70	130.00	0.20	144.00	-1.60	164.00	-2.60
192.00	-3.30	214.00	-4.50	235.00	-5.20	256.00	-6.10	277.00	-7.20
300.00	-8.30	319.00	-9.40	344.43	-10.70	380.23	-12.80	398.68	-13.50
418.12	-14.40	437.19	-14.90	466.58	-15.60	486.97	-16.10	507.36	-16.40
529.45	-16.60	559.72	-16.80	579.07	-16.90	598.66	-16.60	630.49	-16.80
651.42	-15.90	682.65	-16.00	702.50	-15.60	722.26	-16.10	741.42	-16.70
761.96	-16.40	793.00	-16.10	825.30	-16.10	846.35	-16.40	866.59	-15.80
885.53	-15.80	915.97	-16.00	948.17	-17.00	970.34	-17.40	990.36	-17.80
1009.73	-18.20	1029.94	-18.60	1059.95	-19.20	1080.27	-18.90	1101.02	-19.30
1121.33	-19.90	1149.88	-20.20	1170.78	-21.10	1192.19	-21.50	1213.12	-22.60
1232.41	-23.00	1251.28	-23.80	1272.55	-24.40	1294.01	-25.90	1313.67	-26.50
1333.85	-26.60	1355.16	-26.70	1377.65	-26.50	1398.61	-26.30	1418.40	-26.00
1438.61	-26.00	1458.61	-25.60	1479.45	-25.40	1500.27	-23.10	1530.82	-20.90
1552.25	-20.40	1582.54	-20.40	1603.60	-18.80	1624.35	-19.50	1654.42	-22.20
1676.16	-23.90	1696.88	-24.80	1717.32	-25.60	1736.33	-26.00	1755.54	-25.90
1786.60	-25.90	1817.11	-25.90	1837.18	-25.80	1858.42	-25.70	1879.99	-25.50
1901.64	-25.30	1933.94	-25.00	1963.41	-24.90	1984.44	-24.80	2006.30	-20.20
2028.00	-18.90	2048.66	-18.30	2068.68	-18.00	2098.79	-18.70	2118.75	-19.10
2138.59	-20.10	2159.66	-20.60	2181.27	-21.50	2201.97	-21.60	2222.73	-21.60
2243.66	-21.50	2265.33	-21.80	2297.18	-22.20	2317.55	-22.40	2337.64	-22.80
2358.23	-22.70	2378.59	-22.60	2398.51	-22.90	2430.47	-22.00	2463.09	-20.30
2485.29	-19.60	2505.90	-20.00	2527.47	-19.30	2548.26	-19.60	2567.57	-18.20

2587.50	-17.20	2607.99	-15.50	2639.90	-14.70	2659.97	-14.10	2679.88	-13.80
2700.74	-13.30	2720.81	-12.30	2739.95	-12.60	2760.23	-12.80	2780.38	-13.40
2800.59	-14.20	2830.84	-14.10	2860.31	-14.60	2880.31	-14.90	2911.41	-15.70
2931.30	-15.80	2952.57	-16.50	2974.07	-22.40	2995.06	-23.50	3026.95	-24.40
3048.07	-25.30	3068.66	-26.40	3089.68	-27.80	3119.99	-29.00	3140.99	-29.10
3163.62	-29.00	3185.78	-29.00	3206.71	-29.00	3227.28	-29.00	3247.02	-29.00
3278.46	-29.00	3299.34	-28.80	3329.81	-28.80	3350.86	-28.50	3371.43	-28.00
3403.07	-28.60	3424.92	-28.80	3455.80	-29.10	3475.10	-29.40	3494.53	-31.00
3515.18	-29.80	3535.72	-30.00	3555.73	-30.40	3574.91	-31.10	3593.14	-30.60

R-060 666339.29 951818.49 105.0 13.68

100CT19 230CT19 169 00 23 146

034.26	8.90	043.08	8.80	051.27	10.80	063.31	8.90	073.84	6.80
084.77	6.10	105.06	6.00	109.00	6.00	111.00	4.50	119.00	3.40
142.00	3.20	163.00	0.80	186.00	-1.70	207.00	-2.10	230.00	-3.40
254.00	-4.40	280.00	-5.40	305.00	-6.70	328.00	-8.10	353.00	-9.70
378.00	-11.20	398.00	-12.30	419.00	-13.00	429.26	-13.30	447.38	-13.90
466.06	-14.70	484.24	-15.30	502.63	-15.80	521.28	-16.30	548.72	-16.80
567.18	-16.90	585.73	-16.90	604.55	-16.80	623.38	-16.50	642.06	-16.50
670.00	-16.10	696.85	-15.40	722.71	-15.40	758.66	-15.40	777.11	-15.60
796.18	-15.30	814.37	-15.30	833.12	-15.00	851.92	-14.80	870.58	-15.00
898.86	-15.40	926.85	-15.20	954.87	-15.20	983.76	-16.10	1002.15	-16.50
1030.14	-15.80	1049.00	-15.10	1067.75	-15.70	1086.50	-15.10	1105.51	-15.90
1133.94	-16.00	1152.51	-16.80	1171.76	-17.00	1190.11	-17.30	1209.01	-18.40
1227.93	-19.10	1256.29	-19.50	1275.03	-19.60	1293.83	-19.30	1312.54	-20.60
1340.28	-20.50	1359.51	-21.90	1377.67	-22.50	1405.70	-23.90	1433.84	-23.80
1453.02	-25.10	1480.34	-26.40	1507.60	-26.50	1542.36	-25.90	1568.74	-25.80
1594.69	-25.60	1620.96	-25.10	1648.33	-24.60	1666.96	-24.60	1685.38	-21.80
1704.09	-21.60	1723.24	-18.70	1741.24	-18.80	1759.41	-18.00	1786.23	-18.90
1812.55	-20.30	1830.63	-20.60	1857.89	-20.60	1876.22	-20.70	1894.57	-20.80
1912.84	-20.70	1931.07	-20.90	1949.38	-20.80	1967.84	-21.00	1986.35	-20.90
2004.56	-20.90	2022.83	-20.80	2049.53	-20.90	2075.98	-20.90	2103.02	-20.90
2121.67	-21.00	2140.18	-21.20	2158.71	-20.20	2177.26	-19.20	2195.72	-19.70
2223.52	-19.00	2242.21	-18.10	2261.06	-17.10	2313.62	-17.50	2355.78	-18.00
2382.88	-18.80	2409.95	-19.80	2436.78	-20.50	2463.72	-20.60	2491.16	-20.50
2509.74	-20.60	2528.28	-20.30	2546.80	-20.10	2565.36	-19.90	2584.02	-19.30
2602.46	-19.90	2620.90	-19.10	2639.36	-17.50	2657.81	-16.60	2676.20	-15.40
2704.06	-15.20	2731.91	-14.10	2750.27	-13.40	2768.44	-12.70	2786.74	-12.80
2804.85	-13.00	2823.40	-12.80	2842.22	-12.20	2860.72	-12.10	2879.22	-11.80
2897.88	-12.40	2916.20	-12.90	2934.40	-13.40	2952.63	-13.60	2970.95	-14.30
2989.22	-14.80	3016.71	-14.90	3035.01	-15.80	3062.48	-18.70	3080.85	-22.30
3099.36	-23.10	3155.34	-23.90	3174.14	-24.80	3192.77	-25.60	3220.67	-26.40
3248.70	-27.40	3267.67	-27.80	3286.33	-28.10	3305.00	-28.50	3333.30	-28.30
3352.08	-28.80	3380.33	-28.70	3399.36	-30.00	3418.26	-28.10	3437.11	-29.40
3456.21	-26.50	3475.17	-24.40	3493.66	-24.50	3512.23	-24.00	3530.86	-23.30
3549.47	-23.70	3567.95	-24.00	3586.71	-25.70	3605.31	-26.90		

R-061 665361.02 951633.78 95.0 10.29

100CT19 230CT19 179 00 18 161

049.28	9.70	055.44	8.90	069.98	8.40	087.20	7.90	104.92	7.50
124.75	7.30	132.00	7.00	141.00	3.60	160.00	3.70	168.00	3.80
191.00	0.40	215.00	-2.10	232.00	-2.70	265.00	-3.80	289.00	-4.50
312.00	-5.50	332.00	-6.50	357.00	-8.10	373.45	-9.20	396.54	-10.40
416.30	-11.60	438.64	-12.60	463.68	-13.80	481.88	-14.80	500.32	-15.40
518.34	-16.10	536.86	-16.90	557.16	-17.60	577.05	-18.00	595.48	-18.40
613.99	-18.80	635.04	-18.90	656.24	-19.20	675.56	-19.30	694.07	-19.30
712.92	-19.30	731.94	-19.40	759.69	-18.30	779.39	-18.20	799.13	-18.30
817.15	-18.30	835.32	-17.80	864.07	-17.90	882.73	-17.20	902.95	-16.90
922.89	-16.70	942.13	-16.70	960.69	-16.50	980.27	-15.90	1009.98	-15.90
1029.42	-15.40	1047.97	-15.70	1075.87	-16.00	1103.35	-16.30	1121.61	-17.30
1140.82	-17.30	1169.93	-18.00	1188.14	-17.30	1217.83	-17.20	1238.02	-17.60
1257.24	-17.30	1275.46	-17.10	1294.70	-17.50	1314.11	-16.90	1333.62	-17.10
1353.82	-18.40	1382.83	-17.90	1401.73	-18.90	1420.06	-19.30	1439.80	-20.10
1459.11	-20.00	1478.12	-21.60	1498.12	-24.20	1517.39	-27.60	1536.06	-27.90
1555.79	-27.90	1575.76	-28.10	1604.64	-28.20	1625.13	-28.40	1644.96	-28.50
1681.13	-28.60	1711.20	-28.50	1730.94	-28.60	1760.23	-28.50	1779.36	-28.40
1799.27	-28.50	1819.28	-26.10	1838.90	-23.10	1858.11	-21.60	1876.28	-20.70
1895.64	-18.60	1915.29	-17.00	1934.57	-17.80	1954.42	-17.10	1982.52	-17.10
2001.04	-17.90	2020.56	-18.60	2040.70	-19.50	2060.10	-20.40	2078.75	-20.80
2098.31	-20.80	2118.92	-20.80	2138.93	-20.60	2166.22	-20.70	2185.97	-20.90
2206.83	-20.90	2226.35	-21.20	2255.35	-21.60	2275.49	-21.40	2294.86	-21.50

2313.98	-21.40	2343.65	-21.60	2362.63	-21.60	2381.83	-20.70	2401.41	-19.10
2421.75	-17.10	2441.45	-16.90	2460.90	-16.50	2480.03	-16.80	2499.25	-17.20
2527.44	-18.20	2547.56	-18.90	2567.29	-19.30	2594.28	-19.50	2614.38	-19.40
2644.86	-19.40	2663.93	-19.20	2683.85	-18.80	2704.85	-18.10	2733.04	-17.50
2751.59	-17.00	2771.90	-15.20	2791.68	-14.70	2811.09	-14.30	2830.22	-14.10
2850.21	-13.10	2868.70	-12.60	2886.89	-12.40	2906.38	-11.70	2926.03	-11.50
2944.91	-12.50	2963.67	-12.80	2983.30	-13.70	3003.35	-14.00	3022.84	-14.20
3041.06	-14.50	3059.91	-17.30	3079.39	-18.60	3099.40	-16.40	3119.19	-16.00
3138.96	-15.80	3158.45	-20.50	3177.24	-21.80	3197.10	-22.10	3227.57	-23.20
3246.27	-23.50	3264.90	-24.20	3285.13	-25.10	3304.22	-25.90	3339.75	-27.10
3366.39	-27.40	3391.30	-27.60	3409.51	-28.80	3428.55	-25.60	3447.03	-23.90
3474.31	-22.50	3501.18	-22.40	3527.47	-22.90	3545.69	-23.80	3565.04	-24.00
3593.17	-23.90	3619.70	-24.10	3639.30	-24.50	3658.85	-27.80	3685.30	-29.50
3703.63	-30.80	3723.70	-31.10	3742.13	-30.60	3761.44	-29.30		
R-062		664340.60		951389.38		105.0	9.73		
100CT19	230CT19	180	00	23	157				

142.73	10.40	145.19	10.20	154.07	8.30	164.36	7.00	182.84	5.50
199.59	5.40	219.85	6.20	227.00	6.40	231.00	4.30	247.00	3.80
260.00	3.40	282.00	0.30	296.00	-1.80	314.00	-2.40	335.00	-3.00
357.00	-4.20	379.00	-4.80	400.00	-5.60	422.00	-7.00	446.00	-8.10
471.00	-9.40	489.00	-10.60	512.00	-12.00	532.58	-13.30	551.59	-14.20
571.17	-15.00	590.74	-15.90	620.37	-16.60	640.21	-17.20	659.96	-17.60
679.79	-18.00	699.55	-18.20	719.24	-18.40	739.06	-18.60	758.89	-18.60
778.32	-18.80	797.38	-19.20	816.35	-19.30	835.61	-18.90	854.88	-18.90
884.19	-19.40	904.06	-18.70	923.48	-19.50	952.85	-18.70	972.51	-18.10
992.26	-18.20	1021.87	-18.20	1041.69	-17.90	1061.34	-17.20	1081.07	-16.90
1100.73	-16.80	1120.37	-17.00	1139.89	-16.30	1159.34	-16.80	1179.18	-16.70
1199.11	-17.50	1218.90	-18.10	1238.55	-18.60	1268.19	-18.40	1287.75	-18.80
1317.34	-18.30	1337.40	-18.50	1367.12	-18.50	1386.86	-18.70	1406.67	-20.10
1426.45	-20.60	1446.07	-21.00	1475.48	-22.10	1504.86	-22.70	1524.63	-24.00
1554.24	-24.70	1583.95	-25.10	1613.74	-26.30	1643.30	-27.60	1663.23	-28.20
1683.10	-28.50	1702.81	-28.80	1722.55	-28.90	1742.17	-28.80	1761.98	-28.90
1781.46	-28.80	1800.94	-28.80	1820.65	-28.50	1840.31	-28.20	1860.14	-27.90
1879.84	-27.80	1899.40	-27.60	1919.07	-27.30	1938.91	-27.00	1958.50	-26.70
1978.08	-26.30	1997.47	-26.00	2016.77	-26.00	2035.78	-25.60	2064.61	-25.30
2093.56	-25.00	2112.94	-24.90	2132.48	-24.70	2151.97	-24.90	2171.40	-25.30
2190.82	-25.10	2210.17	-25.30	2229.29	-25.60	2248.65	-25.80	2268.13	-26.00
2287.65	-26.00	2306.83	-26.00	2336.13	-25.90	2365.47	-26.10	2385.04	-26.10
2414.45	-25.90	2434.17	-25.10	2453.73	-24.10	2473.51	-22.70	2493.34	-21.50
2513.24	-20.50	2532.94	-20.00	2552.65	-19.90	2571.76	-19.80	2591.85	-19.80
2611.17	-20.30	2630.68	-20.70	2650.40	-20.10	2670.15	-18.20	2689.67	-16.50
2709.38	-16.10	2728.92	-16.30	2757.94	-16.10	2786.14	-15.60	2806.22	-16.50
2825.73	-16.60	2845.05	-16.40	2864.41	-16.40	2883.98	-16.40	2913.00	-16.30
2932.68	-16.00	2952.30	-15.80	2972.34	-15.20	2992.12	-13.90	3011.90	-12.70
3031.65	-11.80	3051.12	-11.20	3070.20	-11.20	3089.63	-11.40	3108.85	-11.70
3137.93	-12.20	3157.65	-12.40	3177.67	-12.70	3197.39	-13.40	3216.68	-13.70
3236.61	-14.30	3255.94	-15.20	3275.49	-15.50	3295.15	-17.60	3314.87	-18.80
3334.71	-19.90	3354.47	-20.90	3374.32	-21.70	3394.22	-22.60	3413.94	-23.10
3433.41	-24.30	3453.10	-25.30	3472.96	-25.90	3492.75	-26.10	3512.40	-27.00
3532.38	-28.00	3552.09	-28.60	3581.02	-28.70	3600.20	-29.10	3619.44	-29.00
3647.13	-28.90	3693.94	-28.50	3712.70	-30.30	3732.08	-30.80	3751.53	-29.00
3770.30	-30.80	3789.10	-28.20	3817.18	-29.40	3852.76	-32.20	3870.93	-33.50
R-063		663546.19		951370.17		100.0	8.03		
100CT19	230CT19	152	00	19	132				

024.60	9.10	033.69	8.70	033.95	8.50	036.47	9.00	048.54	7.00
059.67	6.40	077.62	5.80	095.18	6.10	115.00	6.60	119.00	6.70
124.00	4.30	142.00	3.60	155.00	3.30	172.00	1.40	192.00	-1.50
213.00	-1.50	240.00	-3.60	265.00	-4.50	292.00	-7.50	320.59	-7.40
344.97	-8.40	366.77	-9.70	390.91	-11.20	413.67	-12.40	453.46	-14.30
476.20	-15.30	499.39	-15.80	523.16	-16.70	545.89	-17.10	569.64	-17.60
592.23	-18.00	616.10	-18.40	639.10	-18.60	670.82	-18.70	716.55	-19.40
738.01	-19.60	762.98	-19.60	784.45	-20.00	822.60	-19.90	845.89	-18.10
874.31	-17.60	897.40	-17.90	924.83	-16.90	951.76	-17.00	988.19	-18.20
1165.08	-19.20	1185.58	-19.40	1216.64	-19.70	1237.02	-20.30	1255.19	-20.80
1276.41	-21.00	1301.67	-20.40	1332.85	-19.70	1350.96	-20.20	1371.10	-20.90
1405.19	-21.20	1428.73	-21.60	1457.76	-22.90	1476.05	-22.90	1497.16	-24.50
1528.46	-25.00	1549.76	-24.90	1569.19	-26.20	1597.24	-28.00	1631.03	-28.80
1654.23	-29.40	1675.52	-29.60	1694.25	-29.70	1713.42	-29.70	1733.62	-29.90
1754.71	-30.00	1785.94	-29.90	1805.58	-29.90	1826.71	-29.80	1848.22	-29.60

1866.71	-29.70	1886.54	-29.50	1911.00	-29.10	1934.21	-28.90	1952.86	-28.90
1983.93	-28.60	2004.29	-28.20	2022.81	-27.90	2043.47	-27.60	2073.23	-27.20
2094.23	-26.90	2125.95	-26.30	2144.71	-26.20	2164.79	-25.70	2195.87	-25.80
2230.63	-25.50	2251.95	-24.80	2270.20	-24.10	2290.34	-23.40	2312.22	-22.50
2331.35	-22.20	2350.94	-21.60	2372.57	-21.00	2393.48	-20.70	2413.08	-20.20
2433.65	-20.10	2456.05	-19.50	2477.61	-19.60	2496.27	-19.60	2515.19	-19.80
2537.26	-19.40	2558.63	-18.60	2587.25	-18.30	2619.75	-17.90	2638.92	-18.00
2659.84	-15.60	2688.91	-15.80	2709.05	-16.10	2730.88	-16.00	2759.10	-15.70
2791.00	-15.40	2819.22	-16.10	2841.46	-15.70	2870.22	-15.80	2890.07	-15.00
2913.87	-13.30	2935.80	-12.50	2954.99	-11.50	2976.17	-11.10	2998.74	-10.70
3018.28	-11.20	3038.47	-11.80	3060.84	-12.10	3088.99	-12.80	3120.33	-13.40
3143.30	-14.60	3162.12	-15.10	3180.87	-16.00	3213.57	-16.30	3233.74	-17.20
3272.92	-16.70	3293.84	-21.70	3312.00	-22.10	3332.77	-22.90	3371.13	-24.70
3391.33	-24.90	3413.31	-26.50	3433.55	-27.20	3452.90	-27.90	3473.65	-28.50
3504.84	-28.60	3524.13	-28.80	3543.98	-28.70	3563.73	-28.90	3582.95	-28.50
3601.34	-29.10	3642.94	-30.20						
R-064		662333.18		951222.17		100.0		8.82	
	100CT19	230CT19	136	00	28	108			
-000.37	10.10	001.82	10.70	010.06	10.00	018.67	10.00	029.31	9.40
036.43	8.40	041.51	7.40	049.57	7.10	064.70	6.80	085.03	7.10
087.00	7.30	092.00	4.60	100.00	4.20	114.00	4.20	129.00	2.40
148.00	-0.70	158.00	-2.00	178.00	-2.60	193.00	-2.60	213.00	-3.70
233.00	-4.50	255.00	-5.10	274.00	-6.00	295.00	-7.00	309.00	-8.10
333.00	-9.30	350.00	-10.40	370.00	-11.30	417.73	-14.10	444.02	-15.40
469.67	-16.30	504.59	-17.50	531.15	-18.10	558.11	-18.50	584.67	-18.80
610.85	-18.60	637.78	-19.40	655.79	-17.80	683.27	-17.90	710.33	-18.50
754.83	-18.90	790.48	-19.40	808.69	-20.00	852.58	-19.40	879.30	-19.40
914.19	-19.30	956.75	-18.70	991.48	-18.50	1033.57	-18.40	1059.68	-18.30
1077.76	-17.70	1104.68	-18.60	1131.56	-18.90	1167.28	-18.60	1211.81	-19.10
1256.09	-19.20	1282.32	-19.60	1317.38	-19.90	1361.40	-20.70	1405.19	-20.90
1431.01	-21.20	1456.94	-20.50	1483.00	-21.50	1508.81	-21.70	1535.23	-24.50
1562.10	-25.20	1597.22	-26.60	1623.91	-30.90	1642.03	-31.30	1660.06	-31.60
1686.51	-31.90	1711.99	-32.10	1737.81	-32.50	1781.53	-32.80	1808.11	-32.90
1835.15	-33.00	1870.28	-33.30	1895.82	-33.40	1930.29	-33.60	1965.95	-34.00
2001.15	-34.10	2044.36	-34.40	2079.13	-34.50	2114.56	-34.60	2150.00	-34.80
2185.65	-35.00	2221.08	-35.10	2246.95	-35.00	2273.12	-35.10	2299.28	-35.40
2325.77	-35.20	2369.62	-35.20	2396.16	-35.10	2422.43	-35.10	2448.20	-35.10
2474.08	-33.50	2499.74	-30.60	2525.88	-28.30	2551.51	-26.60	2577.26	-25.00
2603.23	-24.20	2629.90	-23.30	2656.20	-22.80	2682.77	-22.40	2709.15	-22.10
2744.17	-21.60	2770.73	-21.00	2805.89	-20.20	2840.97	-19.60	2867.66	-19.40
2903.92	-18.80	2939.75	-18.60	2957.97	-18.90	2984.95	-18.90	3011.69	-19.20
3038.60	-16.60	3065.20	-15.20	3100.80	-13.50	3135.77	-13.00	3161.72	-13.60
3187.41	-13.90	3213.35	-14.80	3248.83	-16.60	3275.14	-17.60	3300.96	-19.00
3344.25	-20.70	3369.60	-21.70	3395.13	-22.40	3420.69	-23.00	3446.63	-23.60
3472.44	-23.90	3498.16	-24.00	3532.39	-25.00	3558.22	-23.80	3583.83	-23.30
3625.90	-24.80								
R-065		661391.18		951086.17		100.0		5.77	
	100CT19	230CT19	171	00	24	147			
004.92	10.40	005.28	8.40	012.14	9.10	020.20	11.20	031.66	9.80
040.24	7.30	053.11	5.90	070.09	6.30	089.81	6.80	092.00	6.90
096.00	4.40	115.00	4.30	130.00	1.50	154.00	-1.90	177.00	-1.30
203.00	-2.50	229.00	-3.40	249.00	-4.10	275.00	-4.90	290.00	-6.90
310.00	-7.00	335.00	-8.30	360.00	-9.50	383.00	-10.90	405.64	-12.40
431.73	-13.50	462.29	-15.00	481.97	-15.70	500.89	-16.30	521.16	-16.90
539.90	-17.30	558.35	-17.60	577.30	-17.80	597.18	-18.00	627.11	-18.20
654.27	-18.20	673.59	-18.40	694.64	-18.30	722.54	-18.40	742.51	-18.20
762.16	-17.40	781.20	-18.00	800.59	-18.00	819.61	-18.00	840.00	-18.20
859.28	-19.00	877.83	-19.20	907.66	-19.50	937.10	-18.90	957.10	-18.70
975.51	-17.80	996.91	-18.40	1026.17	-17.60	1053.49	-17.80	1083.08	-17.40
1101.78	-17.40	1132.15	-17.50	1152.20	-17.40	1171.61	-17.60	1190.47	-17.60
1209.32	-17.40	1239.08	-17.60	1257.60	-18.20	1277.53	-17.90	1296.92	-18.30
1315.89	-18.60	1334.84	-18.60	1363.03	-18.70	1381.46	-19.40	1399.60	-19.10
1419.17	-18.90	1448.24	-19.40	1467.55	-19.10	1486.02	-19.50	1504.99	-19.90
1525.43	-19.70	1544.32	-20.00	1562.45	-21.00	1582.16	-21.10	1602.85	-21.70
1621.26	-22.10	1648.73	-23.70	1668.69	-22.40	1687.51	-25.30	1706.39	-25.90
1736.47	-33.90	1756.77	-34.20	1784.70	-34.40	1803.85	-34.50	1824.59	-34.60
1844.82	-34.60	1863.25	-34.90	1883.25	-34.80	1905.39	-34.60	1926.41	-34.40
1945.23	-34.00	1964.13	-33.80	1985.13	-33.30	2004.43	-32.70	2043.15	-31.90
2075.26	-32.60	2103.41	-33.10	2132.62	-32.60	2153.02	-33.00	2171.71	-33.40

2198.98	-32.80	2229.76	-33.90	2249.24	-33.60	2268.39	-33.70	2298.73	-33.60
2325.80	-33.40	2345.05	-33.20	2366.11	-32.90	2386.43	-32.80	2413.12	-32.30
2433.14	-31.80	2455.00	-31.40	2474.16	-31.10	2501.78	-30.30	2522.10	-30.00
2541.42	-29.70	2560.61	-29.20	2580.50	-28.10	2599.48	-27.20	2618.21	-26.70
2638.54	-26.10	2657.99	-25.70	2676.41	-25.20	2694.90	-25.00	2715.51	-24.70
2737.13	-24.30	2774.08	-23.90	2803.73	-22.80	2823.14	-22.20	2841.97	-21.60
2860.96	-19.70	2879.61	-18.40	2909.04	-17.40	2928.05	-17.60	2956.24	-17.80
2975.66	-17.70	2995.39	-18.10	3024.24	-17.90	3043.33	-18.60	3062.61	-18.70
3082.41	-18.70	3102.68	-19.20	3122.04	-17.40	3140.69	-15.80	3160.42	-14.60
3181.66	-13.80	3202.19	-13.30	3220.53	-13.50	3239.59	-13.70	3260.61	-14.20
3291.92	-15.40	3310.24	-15.80	3329.23	-16.20	3349.70	-18.90	3379.01	-19.60
3398.15	-20.70	3428.76	-21.60	3449.34	-22.20	3478.53	-22.80	3498.70	-23.10
3518.69	-23.60	3537.51	-23.80	3556.82	-25.40	3576.88	-27.00	3595.23	-27.40
3625.82	-26.60								

R-066 660411.17 950953.17 100.0 5.42
100CT19 230CT19 166 00 23 143

003.58	9.60	003.79	8.50	015.43	8.80	020.69	10.30	025.49	10.50
031.90	8.90	043.09	6.80	054.76	6.50	074.59	6.90	079.00	4.40
086.00	3.70	103.00	4.10	120.00	1.90	137.00	-1.00	145.00	-2.60
162.00	-2.60	180.00	-2.60	199.00	-3.60	220.00	-4.10	240.00	-4.70
267.00	-5.60	284.00	-6.60	306.00	-7.90	331.00	-9.40	351.00	-10.80
366.93	-11.80	385.25	-12.70	412.28	-14.20	438.95	-15.30	457.19	-15.90
475.36	-16.30	493.72	-17.00	512.12	-17.20	530.48	-17.40	548.66	-17.80
576.33	-17.80	603.83	-17.70	622.17	-17.60	640.87	-17.80	668.85	-18.30
687.40	-18.30	706.31	-18.40	734.54	-18.60	752.98	-18.30	780.64	-18.80
816.53	-18.50	852.60	-18.60	871.10	-18.40	889.80	-18.60	908.43	-18.70
927.15	-18.60	945.93	-18.60	973.62	-18.30	992.37	-18.50	1011.11	-18.40
1029.98	-19.20	1058.03	-18.80	1085.72	-18.70	1104.13	-18.50	1122.73	-17.70
1141.44	-17.50	1169.51	-17.20	1188.03	-17.50	1206.83	-17.40	1225.28	-17.80
1252.43	-17.80	1271.04	-17.70	1289.83	-17.90	1317.68	-17.70	1335.99	-18.00
1354.51	-18.20	1373.17	-18.00	1391.67	-18.30	1419.81	-18.60	1438.88	-18.10
1457.30	-18.30	1476.08	-18.70	1494.94	-19.50	1513.73	-19.40	1532.07	-19.60
1575.42	-20.40	1618.77	-21.10	1652.98	-22.00	1696.44	-23.80	1722.40	-24.00
1748.51	-26.40	1775.13	-33.00	1801.79	-34.90	1828.26	-35.30	1872.04	-35.60
1916.76	-35.70	1961.02	-35.80	1996.87	-36.00	2015.04	-35.90	2042.17	-35.80
2060.48	-35.60	2078.63	-35.40	2096.90	-35.30	2115.38	-34.80	2133.79	-34.30
2160.76	-33.60	2187.66	-33.00	2205.77	-32.50	2224.08	-31.90	2251.30	-31.00
2270.01	-30.40	2288.81	-30.00	2307.65	-29.20	2326.55	-28.60	2345.26	-28.20
2363.99	-27.70	2382.93	-27.30	2402.01	-27.00	2430.35	-26.50	2449.24	-26.10
2468.16	-25.90	2486.85	-25.90	2514.42	-25.40	2542.18	-25.20	2560.78	-25.10
2579.23	-25.00	2597.78	-25.20	2616.01	-24.10	2643.27	-24.40	2669.52	-23.20
2714.28	-23.30	2741.37	-22.10	2760.06	-21.50	2778.42	-20.60	2797.06	-19.90
2815.96	-19.80	2834.83	-20.50	2853.58	-21.20	2881.88	-20.40	2900.24	-19.90
2928.24	-20.20	2947.32	-19.70	2974.70	-19.20	2993.39	-19.60	3011.82	-19.60
3030.01	-20.20	3057.76	-20.60	3076.09	-20.70	3103.32	-20.40	3130.03	-20.00
3148.55	-19.60	3166.91	-19.70	3185.02	-19.40	3203.35	-19.90	3221.90	-18.40
3240.29	-17.80	3258.70	-16.70	3277.14	-15.90	3295.78	-14.90	3322.75	-14.90
3349.59	-15.40	3367.67	-16.00	3394.72	-16.90	3413.10	-18.90	3440.32	-19.80
3458.33	-20.80	3476.64	-21.10	3494.97	-21.70	3522.36	-22.40	3540.83	-22.10
3559.20	-23.10								

R-067 659430.17 950798.17 100.0 5.81
100CT19 230CT19 156 00 23 133

000.40	7.10	000.52	9.40	008.94	7.40	018.64	6.60	035.72	6.70
052.81	6.10	069.98	6.30	090.00	7.00	096.00	7.00	098.00	5.40
119.00	2.60	141.00	0.00	162.00	-3.40	183.00	-3.80	208.00	-4.40
232.00	-3.60	259.00	-4.40	282.00	-5.10	305.00	-6.50	330.00	-7.50
345.00	-8.40	368.00	-10.00	385.00	-11.30	388.92	-11.30	412.16	-12.40
436.72	-13.60	473.35	-14.90	624.36	-18.20	657.21	-18.60	677.95	-18.90
696.00	-19.00	715.67	-19.00	737.27	-19.20	758.39	-19.50	777.95	-19.90
796.09	-20.30	817.37	-20.40	838.99	-20.40	858.00	-20.70	888.14	-20.70
918.70	-20.60	938.91	-20.80	958.70	-20.80	995.74	-20.70	1017.53	-20.60
1048.51	-20.50	1066.66	-20.30	1086.70	-19.90	1107.55	-20.60	1126.25	-20.00
1158.20	-19.00	1177.97	-18.60	1207.36	-19.00	1231.60	-18.90	1253.64	-19.00
1282.21	-19.30	1303.38	-19.40	1323.45	-18.60	1353.35	-19.00	1382.05	-19.00
1403.45	-18.70	1424.57	-18.80	1452.45	-18.80	1484.14	-19.60	1506.04	-19.60
1534.48	-20.20	1554.95	-20.10	1574.82	-21.00	1602.71	-21.50	1622.07	-21.80
1644.52	-22.10	1665.00	-22.00	1684.06	-22.20	1703.31	-22.60	1724.67	-23.10
1758.26	-23.80	1785.58	-25.60	1804.65	-26.30	1835.17	-27.60	1856.23	-30.60
1877.28	-33.40	1897.54	-33.60	1915.58	-33.90	1935.69	-33.70	1967.21	-33.60

1987.64	-33.60	2007.34	-33.30	2027.59	-33.20	2045.83	-33.00	2064.71	-32.80
2087.20	-32.50	2121.36	-32.10	2154.00	-31.60	2173.20	-31.30	2191.70	-30.90
2225.73	-30.70	2247.47	-30.80	2266.99	-30.50	2295.38	-30.40	2315.51	-30.20
2335.96	-30.30	2356.53	-30.60	2376.15	-30.30	2396.56	-30.80	2418.24	-30.30
2439.95	-28.60	2459.27	-27.50	2488.91	-28.20	2508.50	-28.70	2528.74	-29.40
2550.81	-29.90	2572.68	-30.10	2593.96	-30.30	2612.22	-30.30	2630.59	-30.00
2652.48	-29.90	2683.30	-29.40	2710.69	-29.00	2730.25	-28.50	2751.85	-27.90
2770.95	-27.60	2789.92	-27.40	2811.29	-26.40	2844.34	-26.30	2871.79	-26.10
2892.24	-25.90	2914.75	-22.40	2936.21	-21.90	2972.81	-20.90	3004.86	-19.50
3025.10	-18.30	3045.72	-18.20	3066.91	-17.70	3096.74	-17.90	3115.96	-18.90
3137.37	-19.50	3158.78	-20.70	3178.40	-21.90	3197.98	-22.60	3218.78	-22.60
3241.07	-22.30	3262.77	-21.90	3283.04	-21.90	3304.10	-21.30	3325.20	-21.60
3354.95	-21.20	3376.35	-20.90	3398.41	-19.40	3428.99	-18.90	3459.15	-18.40
3480.88	-19.60	3502.24	-20.20	3520.68	-20.60	3539.01	-21.20	3559.30	-20.60
3578.79	-20.40								

R-068 658374.64 950546.68 100.0 10.98
100CT19 230CT19 170 00 33 137

085.04	8.70	085.03	10.40	090.66	9.20	102.48	11.40	106.48	11.10
110.36	10.50	116.04	9.60	129.20	8.60	147.93	7.50	165.54	6.90
185.30	6.90	204.68	6.90	224.51	7.20	235.00	7.20	237.00	5.80
247.00	4.50	267.00	1.50	287.00	-1.60	296.00	-3.70	315.00	-4.10
334.00	-4.10	350.00	-4.20	369.00	-3.60	391.00	-3.20	411.00	-4.10
432.00	-4.60	453.00	-5.40	473.00	-6.70	493.00	-7.80	514.00	-8.90
535.00	-10.10	558.00	-11.40	578.00	-12.30	595.69	-13.10	613.87	-13.90
632.46	-14.70	651.04	-15.60	669.68	-16.00	688.24	-16.50	706.27	-17.10
724.41	-17.50	742.70	-17.90	761.24	-18.40	779.46	-19.30	797.76	-19.70
815.98	-19.90	851.81	-20.70	887.65	-20.30	906.32	-20.20	924.93	-20.40
943.39	-20.40	962.16	-20.60	989.92	-20.30	1009.07	-20.60	1027.79	-20.60
1046.56	-20.60	1065.44	-20.20	1084.35	-20.10	1103.11	-19.90	1131.55	-20.40
1149.98	-20.20	1168.49	-20.50	1196.28	-19.80	1214.54	-19.90	1233.05	-19.70
1260.94	-18.90	1279.58	-19.10	1298.31	-18.70	1326.07	-19.10	1344.91	-18.30
1372.38	-18.40	1399.85	-18.10	1418.12	-18.20	1443.85	-18.60	1479.68	-19.00
1506.00	-19.20	1534.02	-19.40	1552.46	-19.40	1570.61	-19.50	1589.06	-19.60
1608.17	-20.10	1627.01	-19.80	1645.71	-20.30	1664.22	-19.80	1682.92	-20.10
1701.41	-20.00	1729.13	-19.70	1747.39	-19.60	1765.46	-19.30	1783.66	-20.40
1802.26	-20.60	1820.58	-19.70	1839.04	-21.30	1867.00	-21.60	1886.00	-22.80
1904.82	-23.40	1933.00	-24.30	1951.64	-25.10	1970.24	-26.30	1997.02	-27.70
2015.25	-29.60	2034.08	-30.00	2052.87	-29.80	2080.55	-29.90	2099.09	-29.50
2117.48	-29.50	2136.29	-29.00	2163.65	-28.70	2190.41	-28.20	2218.23	-28.00
2254.45	-27.60	2280.69	-27.00	2306.53	-26.50	2332.80	-26.30	2368.30	-26.00
2396.06	-26.20	2414.60	-26.70	2442.05	-26.60	2460.22	-27.40	2478.77	-28.20
2497.44	-28.30	2516.51	-28.90	2535.76	-29.50	2554.85	-29.30	2573.62	-29.30
2592.73	-29.20	2611.18	-29.40	2638.56	-29.00	2656.59	-29.00	2674.92	-29.10
2693.15	-28.90	2720.60	-29.00	2747.87	-28.20	2766.51	-26.60	2784.81	-26.60
2803.23	-23.80	2831.78	-23.70	2850.29	-23.20	2868.45	-23.10	2896.41	-23.50
2914.84	-24.30	2933.61	-25.00	2952.28	-25.40	2970.75	-25.30	3006.16	-25.50
3033.30	-25.50	3060.44	-25.00	3079.17	-24.60	3098.15	-24.50	3116.66	-24.20
3134.84	-23.50	3152.92	-22.70	3171.21	-22.40	3189.46	-21.90	3207.59	-21.00
3225.89	-20.10	3244.65	-18.60	3263.36	-18.40	3290.46	-17.40	3326.87	-17.50
3345.07	-17.10	3363.34	-17.30	3391.57	-18.10	3409.94	-18.70	3437.60	-19.00
3465.51	-19.80	3483.60	-20.00	3502.26	-20.70	3521.07	-20.80	3539.54	-20.90

T-069 657395.91 950459.47 100.0 10.51
100CT19 230CT19 164 00 24 140

087.61	7.70	087.62	9.10	097.89	7.60	105.10	8.90	116.46	10.70
121.23	9.80	125.67	7.70	137.97	6.60	154.87	6.20	175.28	6.20
194.97	6.80	214.88	7.10	218.00	7.10	220.00	5.40	244.00	2.70
264.00	-0.40	280.00	-1.90	285.00	-2.70	303.00	-4.20	324.00	-4.40
345.00	-4.80	364.00	-3.00	384.00	-3.20	408.00	-3.20	429.69	-4.70
450.24	-5.90	473.97	-7.10	493.02	-8.10	513.16	-9.30	531.44	-10.40
549.79	-11.40	569.23	-12.40	588.78	-13.30	607.39	-13.90	636.06	-15.20
654.18	-15.70	673.65	-16.50	692.73	-16.90	711.94	-17.40	739.25	-18.00
767.67	-18.30	785.83	-18.90	805.21	-18.90	824.42	-19.40	844.68	-19.70
870.23	-20.10	890.84	-20.10	918.53	-20.40	936.87	-20.60	957.79	-20.80
978.12	-21.10	1005.25	-21.50	1023.32	-21.70	1043.28	-20.60	1062.92	-20.40
1098.99	-19.90	1126.50	-19.80	1152.71	-19.50	1171.01	-18.90	1190.29	-18.80
1215.79	-18.60	1245.76	-18.70	1271.29	-18.60	1291.88	-18.70	1327.61	-18.80
1355.58	-18.40	1385.52	-18.40	1412.11	-18.70	1441.56	-18.70	1472.55	-18.90
1499.16	-18.50	1517.77	-18.50	1536.92	-18.50	1557.61	-18.70	1579.42	-18.60
1606.00	-18.60	1625.55	-18.00	1647.24	-18.20	1684.68	-18.40	1703.86	-18.90

1725.46	-19.70	1745.23	-19.60	1764.38	-20.30	1783.71	-19.70	1802.84	-19.70
1822.53	-20.20	1842.23	-20.50	1861.20	-22.40	1880.52	-22.40	1898.99	-23.70
1918.56	-24.00	1938.39	-24.30	1959.53	-24.50	2006.07	-25.00	2027.04	-25.10
2047.48	-25.10	2073.66	-24.70	2093.50	-25.30	2131.92	-26.00	2150.71	-26.30
2181.03	-26.70	2208.21	-28.10	2227.74	-28.80	2247.70	-29.70	2265.96	-29.40
2293.36	-29.00	2311.46	-28.60	2329.61	-28.60	2349.65	-28.30	2370.59	-27.70
2398.74	-27.70	2426.64	-27.10	2446.04	-27.10	2465.79	-26.80	2495.15	-26.70
2522.34	-26.60	2542.00	-26.60	2560.69	-26.50	2597.47	-26.60	2615.82	-26.90
2636.15	-26.10	2655.06	-26.70	2673.57	-26.50	2701.11	-26.60	2722.97	-26.70
2742.82	-26.60	2761.52	-26.40	2789.91	-25.80	2810.46	-25.40	2838.02	-25.00
2856.74	-24.50	2885.21	-23.70	2903.83	-22.90	2923.34	-21.30	2959.53	-19.00
2990.12	-18.30	3010.29	-17.60	3028.58	-17.10	3047.82	-16.20	3068.37	-15.60
3088.10	-15.40	3114.21	-14.40	3135.33	-14.00	3173.98	-14.20	3192.14	-14.30
3212.58	-14.70	3233.65	-15.50	3253.41	-15.70	3280.73	-16.80	3299.12	-17.30
3321.60	-17.40	3343.19	-14.90	3369.62	-16.10	3389.96	-20.40	3411.09	-22.20
3430.47	-23.70	3457.32	-23.90	3478.46	-23.60	3498.00	-23.70	3516.58	-26.00
3537.23	-26.60	3574.53	-25.90	3592.67	-25.50	3613.73	-25.20		
R-070		656481.15		950460.17		100.0		5.94	
	100CT19	230CT19	156	00	27	139			

000.39	6.20	000.44	8.40	016.31	6.10	019.57	7.20	026.52	7.70
030.19	7.00	035.61	6.70	052.18	6.60	069.95	6.90	089.78	7.10
107.00	6.70	126.00	6.60	132.00	5.20	142.00	4.10	165.00	1.10
187.00	-1.80	195.00	-3.40	213.00	-4.40	233.00	-4.80	255.00	-5.30
276.00	-5.30	297.00	-4.50	316.00	-3.80	338.00	-4.00	361.00	-4.90
382.00	-5.80	401.00	-7.10	425.00	-8.50	450.00	-10.10	476.00	-11.60
501.29	-13.20	521.13	-14.30	550.15	-15.80	568.64	-16.50	588.70	-17.20
607.83	-17.40	637.17	-17.80	657.25	-17.90	686.52	-18.00	705.79	-18.10
724.38	-18.00	743.40	-17.80	762.57	-17.90	791.54	-18.10	810.07	-17.40
828.81	-17.60	848.45	-16.90	867.39	-17.30	896.22	-18.00	926.22	-16.80
946.09	-18.10	975.10	-17.70	1005.09	-18.10	1034.80	-18.40	1053.69	-18.20
1073.59	-17.70	1102.64	-17.70	1121.85	-17.40	1150.99	-17.60	1170.72	-17.20
1189.80	-17.40	1209.53	-17.00	1229.49	-17.30	1248.29	-17.10	1267.52	-16.90
1287.99	-17.10	1307.92	-17.70	1326.94	-18.60	1355.15	-18.00	1373.82	-17.70
1402.16	-18.00	1421.30	-18.20	1439.50	-17.90	1458.22	-17.90	1487.27	-18.00
1516.82	-18.50	1535.94	-18.20	1566.31	-18.00	1586.25	-19.30	1605.16	-19.20
1625.25	-19.20	1644.69	-19.80	1664.33	-20.70	1683.85	-19.90	1703.59	-19.90
1732.71	-20.50	1762.81	-21.20	1782.12	-21.90	1811.43	-22.80	1830.42	-22.90
1850.16	-23.10	1869.51	-24.60	1905.46	-25.80	1932.68	-26.60	1951.28	-26.60
1987.38	-26.30	2006.67	-26.10	2043.45	-26.60	2062.27	-26.00	2081.53	-26.00
2100.61	-25.90	2118.95	-25.70	2147.11	-25.50	2166.32	-25.30	2185.89	-25.20
2205.05	-25.20	2224.97	-25.10	2347.74	-25.00	2368.96	-25.00	2397.18	-24.90
2432.11	-25.30	2457.79	-24.50	2482.03	-24.30	2508.05	-24.30	2543.40	-24.20
2561.74	-24.20	2579.91	-24.60	2598.16	-24.40	2626.31	-24.70	2662.84	-24.80
2689.89	-23.70	2741.35	-24.30	2775.32	-23.00	2817.61	-22.40	2844.32	-19.70
2862.45	-19.00	2880.92	-18.30	2899.15	-17.50	2925.35	-18.40	2957.83	-16.20
2982.69	-16.10	3008.94	-15.20	3036.14	-14.50	3054.75	-14.30	3072.85	-14.00
3091.01	-14.40	3127.06	-15.20	3145.50	-15.50	3163.82	-16.00	3191.78	-16.50
3209.91	-16.70	3229.04	-17.10	3256.83	-17.40	3284.87	-18.60	3303.80	-19.80
3331.03	-21.10	3349.60	-22.50	3376.72	-23.30	3395.22	-23.40	3414.41	-24.70
3433.10	-25.70	3451.39	-25.70	3469.90	-25.60	3488.65	-26.60	3507.39	-25.90
3525.80	-26.00								
R-071		655346.21		950336.85		100.0		6.77	
	100CT19	230CT19	161	00	29	132			

081.31	8.30	081.53	7.70	089.83	7.70	101.31	8.30	108.02	9.30
114.29	9.70	118.32	8.00	124.95	7.30	141.03	7.10	159.88	6.80
179.76	7.30	185.00	7.00	203.00	5.30	224.00	1.70	248.00	-2.10
256.00	-3.70	280.00	-4.60	306.00	-5.20	332.00	-5.70	358.00	-5.10
363.00	-4.40	385.00	-3.80	405.00	-4.10	429.00	-5.00	451.00	-6.10
476.00	-7.30	496.00	-8.30	525.00	-10.00	550.00	-11.10	580.58	-13.10
600.47	-14.20	619.34	-15.20	638.21	-16.00	671.70	-17.50	692.00	-18.60
718.83	-19.20	738.94	-19.50	771.90	-19.60	794.07	-19.50	813.52	-19.30
833.11	-18.60	856.22	-18.00	880.35	-17.90	901.03	-18.40	919.72	-18.60
939.75	-18.30	961.85	-18.20	982.37	-18.10	1002.52	-18.00	1025.27	-18.10
1044.51	-17.60	1064.48	-17.50	1085.90	-17.40	1105.75	-17.10	1126.76	-16.90
1149.79	-18.00	1181.00	-17.00	1202.19	-16.70	1222.21	-16.30	1240.90	-16.50
1261.66	-17.10	1282.56	-17.70	1302.97	-17.10	1333.63	-16.60	1362.10	-16.60
1381.77	-16.40	1404.69	-16.60	1435.08	-16.40	1453.90	-16.70	1475.00	-17.00
1506.02	-17.70	1527.88	-17.70	1558.84	-17.40	1588.63	-17.30	1610.30	-17.00
1630.93	-17.10	1651.52	-16.90	1674.56	-17.60	1704.41	-17.60	1726.34	-17.70

1749.67	-18.40	1778.37	-19.20	1801.59	-20.50	1833.65	-21.40	1854.21	-22.00
1874.61	-22.30	1894.39	-23.00	1923.15	-23.70	1944.49	-24.00	1965.06	-24.20
1985.33	-24.40	2016.20	-24.40	2037.00	-24.40	2066.91	-24.30	2086.36	-24.40
2106.23	-24.20	2126.28	-24.00	2148.41	-23.50	2180.41	-22.80	2208.25	-23.40
2240.71	-23.70	2262.23	-23.30	2284.21	-24.40	2302.47	-24.90	2322.75	-25.30
2343.60	-25.10	2364.50	-24.90	2387.33	-25.00	2407.86	-25.00	2436.62	-25.00
2459.72	-25.00	2481.93	-25.20	2502.33	-25.00	2532.02	-25.10	2552.39	-25.40
2581.12	-25.30	2602.63	-25.40	2624.89	-25.50	2646.98	-25.20	2669.15	-25.00
2688.65	-24.90	2708.46	-24.50	2731.33	-24.00	2754.66	-23.60	2783.26	-23.10
2804.72	-22.60	2825.11	-22.20	2845.66	-21.80	2868.22	-22.50	2889.09	-19.10
2910.14	-20.20	2931.51	-17.30	2952.00	-17.40	2983.17	-17.00	3012.22	-16.10
3034.92	-15.80	3056.26	-14.90	3085.21	-14.20	3108.53	-13.90	3140.62	-14.50
3159.14	-15.20	3180.31	-16.00	3201.93	-16.50	3235.19	-17.20	3253.36	-17.20
3272.98	-17.70	3294.61	-18.00	3314.47	-18.10	3333.74	-16.70	3353.84	-17.40
3374.52	-22.20	3394.58	-24.30	3416.19	-25.00	3439.74	-25.60	3468.25	-26.90
3488.77	-25.90	3510.84	-26.30	3532.11	-26.10	3561.31	-25.70	3579.99	-24.00
3603.20	-25.20								

R-072 654440.05 950315.76 95.0 6.70
100CT19 230CT19 158 00 26 132

085.11	11.00	085.29	6.50	091.26	6.40	101.45	6.50	114.87	6.80
135.00	7.30	150.00	7.30	163.00	5.50	175.00	4.70	196.00	2.10
215.00	-0.90	225.00	-1.80	235.00	-3.70	253.00	-4.50	271.00	-5.00
291.00	-5.20	311.00	-5.40	329.00	-4.90	348.00	-5.10	369.00	-3.80
392.00	-4.30	415.00	-5.50	440.00	-7.10	465.00	-8.40	483.00	-9.50
506.00	-10.80	533.02	-12.50	551.70	-13.40	579.26	-14.40	597.36	-13.90
624.35	-14.10	651.61	-15.30	680.34	-16.80	698.83	-17.70	717.11	-18.80
735.66	-20.00	762.78	-20.40	789.63	-20.40	807.68	-20.50	826.05	-20.80
853.10	-20.80	879.10	-21.10	913.36	-21.20	939.44	-20.70	966.53	-19.40
992.54	-19.00	1028.34	-18.70	1054.56	-18.60	1081.76	-18.40	1100.17	-18.10
1118.72	-17.70	1136.80	-17.00	1155.15	-17.70	1182.69	-17.50	1218.32	-16.80
1236.40	-16.90	1254.64	-16.50	1282.36	-17.00	1308.32	-16.80	1334.14	-17.50
1377.23	-17.60	1422.46	-17.60	1449.65	-17.30	1485.19	-17.40	1511.90	-17.50
1536.98	-17.30	1570.28	-16.60	1588.74	-17.50	1607.46	-18.20	1629.32	-18.90
1647.64	-19.60	1675.27	-19.80	1693.83	-20.60	1721.28	-20.30	1739.48	-20.10
1766.70	-21.30	1785.32	-21.70	1804.02	-22.60	1822.57	-22.80	1840.97	-23.30
1859.33	-23.00	1877.79	-22.90	1896.02	-22.80	1923.82	-22.90	1942.59	-22.80
1961.52	-23.20	1980.16	-22.70	1998.81	-24.00	2043.23	-24.80	2061.28	-24.20
2079.67	-24.10	2098.16	-24.30	2116.47	-25.00	2134.81	-25.40	2153.57	-25.20
2172.34	-25.20	2191.15	-25.40	2218.36	-25.50	2237.09	-25.30	2264.45	-26.20
2289.87	-25.60	2316.85	-25.80	2335.17	-25.70	2353.53	-25.90	2371.75	-25.90
2390.29	-25.80	2417.92	-25.90	2445.82	-26.00	2464.10	-26.10	2499.39	-26.80
2535.61	-26.20	2562.67	-26.20	2581.23	-26.00	2609.04	-25.90	2627.65	-25.90
2646.67	-25.70	2665.15	-25.50	2683.94	-25.20	2702.09	-25.10	2728.39	-24.90
2763.56	-24.30	2782.22	-24.40	2801.10	-22.70	2819.67	-20.10	2838.65	-19.20
2867.44	-18.90	2886.50	-18.20	2905.40	-17.20	2924.29	-16.20	2960.27	-16.80
2978.67	-16.00	3006.32	-15.70	3025.31	-16.10	3043.75	-16.30	3062.78	-16.80
3081.92	-17.30	3109.90	-18.20	3128.45	-17.50	3146.71	-15.80	3164.78	-14.90
3183.93	-16.40	3202.54	-17.80	3221.36	-21.00	3240.25	-20.80	3258.70	-21.10
3277.65	-21.70	3305.56	-22.70	3324.04	-23.30	3343.18	-24.00	3361.85	-24.10
3380.51	-24.40	3408.91	-25.50	3427.70	-25.60	3445.98	-23.90	3472.91	-23.70
3499.92	-22.60	3527.45	-24.60	3545.83	-25.60				

R-073 653289.58 950314.69 95.0 7.22
100CT19 230CT19 149 00 27 122

054.79	10.90	055.00	6.80	060.63	6.70	066.93	6.80	079.67	6.60
099.70	6.80	110.00	6.90	133.00	3.20	156.00	-0.30	170.00	-2.10
174.00	-3.50	202.00	-4.30	225.00	-4.80	252.00	-5.40	270.00	-4.90
292.00	-3.90	324.00	-3.70	343.00	-4.60	365.00	-5.90	390.00	-6.90
420.00	-8.30	438.00	-9.70	454.67	-11.10	479.89	-12.30	510.61	-14.10
546.88	-14.20	567.93	-14.60	588.07	-15.00	614.57	-15.60	634.16	-17.20
665.18	-17.20	694.52	-17.60	712.84	-17.90	731.42	-18.20	763.09	-18.20
784.03	-18.60	811.04	-19.00	832.22	-19.00	860.47	-19.30	880.76	-19.50
908.67	-19.80	933.84	-19.60	972.00	-19.60	997.06	-19.10	1019.02	-18.40
1041.12	-18.00	1060.59	-18.10	1078.96	-18.00	1099.08	-17.70	1118.53	-17.80
1137.98	-18.00	1157.90	-17.80	1185.18	-17.60	1204.50	-17.40	1225.23	-17.00
1244.44	-17.30	1271.23	-16.50	1293.03	-16.20	1314.39	-15.90	1332.43	-15.90
1351.00	-16.50	1378.33	-16.00	1401.05	-15.60	1430.35	-15.80	1450.45	-16.80
1478.25	-17.50	1506.16	-17.70	1524.49	-17.40	1548.66	-18.40	1582.24	-19.10
1603.37	-19.40	1632.41	-19.50	1808.36	-23.80	1826.73	-25.40	1847.57	-25.90
1885.72	-25.80	1916.58	-25.50	1936.97	-25.50	1955.17	-25.30	1973.67	-25.00

2004.58	-24.90	2024.03	-24.70	2043.35	-24.80	2074.28	-24.70	2093.15	-24.80
2111.59	-24.90	2132.12	-24.90	2150.46	-24.90	2170.63	-25.10	2199.64	-25.10
2217.78	-25.30	2239.09	-25.40	2258.16	-25.50	2278.10	-25.50	2307.25	-25.80
2328.78	-26.00	2358.71	-25.90	2384.41	-25.80	2405.68	-25.60	2433.31	-25.80
2453.09	-25.50	2473.54	-25.60	2493.28	-25.20	2511.45	-25.00	2540.45	-24.90
2560.33	-24.10	2586.62	-23.60	2608.28	-23.10	2634.15	-23.30	2652.75	-19.90
2675.08	-19.40	2695.80	-18.80	2721.56	-18.10	2743.33	-16.90	2763.84	-15.70
2783.06	-15.60	2809.55	-14.70	2829.44	-15.30	2849.15	-15.40	2869.00	-15.30
2900.00	-15.50	2918.14	-15.90	2938.14	-17.10	2959.02	-16.10	2985.02	-14.20
3007.90	-15.00	3046.15	-16.40	3065.95	-16.70	3087.94	-17.10	3106.78	-22.00
3125.02	-22.60	3145.73	-23.10	3164.95	-24.10	3183.20	-24.80	3213.20	-26.70
3236.36	-28.00	3262.82	-28.70	3294.90	-28.70	3315.30	-29.00	3333.43	-28.20
3353.88	-27.70	3374.80	-27.00	3395.76	-25.40	3424.58	-26.10	3459.64	-26.20
3491.26	-26.90	3510.29	-26.90	3530.36	-27.80	3551.31	-27.40		
R-074		652407.49		950236.76		100.0	10.15		
100CT19	230CT19	140	00	25	115				

082.19	11.10	082.35	8.90	091.49	8.20	106.42	7.50	120.41	7.50
131.67	7.50	139.78	6.70	160.00	5.30	173.00	4.10	195.00	0.60
215.00	-1.80	225.00	-3.80	250.00	-4.20	270.00	-4.30	295.00	-5.00
316.00	-5.20	338.00	-5.00	359.00	-4.90	381.00	-4.30	400.00	-4.30
420.00	-4.90	440.00	-5.80	460.00	-7.40	478.00	-8.20	494.00	-9.30
510.05	-10.20	528.62	-11.40	546.80	-11.90	574.01	-12.40	600.51	-13.40
618.66	-14.20	636.80	-14.10	673.09	-13.70	691.64	-14.10	727.22	-13.90
762.78	-14.00	806.93	-14.00	840.77	-17.00	872.41	-16.50	895.83	-16.20
921.48	-17.00	956.18	-17.90	982.93	-18.40	1009.98	-18.60	1028.13	-18.60
1055.46	-18.80	1091.73	-18.80	1109.73	-18.70	1145.16	-19.60	1179.78	-19.00
1198.08	-19.00	1216.50	-19.30	1252.35	-18.80	1278.66	-18.30	1303.27	-17.50
1328.75	-18.00	1354.65	-17.90	1380.55	-18.20	1398.80	-18.60	1417.10	-18.90
1444.59	-19.20	1463.16	-19.50	1481.24	-19.90	1516.56	-19.20	1540.09	-18.80
1569.30	-18.60	1604.86	-19.50	1648.85	-18.40	1690.79	-21.50	1726.57	-23.50
1754.66	-24.40	1773.36	-24.40	1801.43	-24.50	1819.81	-25.00	1854.71	-25.50
1890.15	-25.30	1908.62	-25.50	1929.84	-25.70	1965.56	-25.60	1983.93	-25.40
2002.02	-26.10	2037.46	-25.70	2072.23	-25.60	2098.68	-25.60	2124.54	-25.40
2160.19	-25.50	2185.99	-25.90	2219.22	-25.40	2237.26	-25.40	2255.91	-25.30
2291.94	-25.50	2335.72	-25.50	2362.81	-25.60	2381.24	-25.50	2399.46	-25.50
2435.15	-25.60	2478.14	-25.60	2522.81	-25.50	2558.98	-25.30	2584.72	-24.90
2611.05	-24.30	2637.80	-23.60	2656.03	-23.10	2674.11	-21.60	2692.53	-20.70
2711.51	-19.80	2729.61	-18.80	2756.87	-18.00	2782.87	-16.90	2808.71	-15.80
2834.57	-14.50	2861.31	-14.90	2879.58	-15.60	2897.60	-15.90	2915.76	-16.30
2941.33	-17.80	2976.19	-18.10	2994.26	-18.30	3012.54	-17.20	3040.28	-15.60
3066.27	-17.40	3094.34	-21.30	3121.07	-23.20	3148.04	-24.70	3174.91	-26.30
3202.46	-26.80	3220.93	-27.30	3239.62	-27.20	3265.86	-26.10	3292.56	-25.70
3310.69	-25.00	3338.38	-24.60	3372.96	-23.80	3400.02	-23.40	3442.12	-24.90
3475.14	-24.90	3499.06	-24.10	3528.13	-24.60	3554.02	-25.70	3580.02	-24.10
R-075		651308.91		950101.31		100.0	9.87		
100CT19	230CT19	154	00	22	132				

058.37	10.90	058.76	8.60	076.16	8.40	094.80	7.80	114.75	7.30
130.00	7.10	159.00	7.10	175.00	4.60	202.00	1.90	228.00	-1.50
236.00	-3.40	264.00	-5.00	275.00	-3.00	298.00	-2.50	325.00	-3.10
351.00	-4.00	374.00	-4.70	398.00	-5.60	419.00	-6.60	448.00	-7.80
476.00	-9.30	498.00	-10.60	518.65	-11.70	539.40	-12.80	561.85	-13.80
584.33	-15.00	606.99	-16.80	636.60	-18.20	658.33	-19.30	682.63	-19.20
704.75	-19.20	730.56	-17.90	763.85	-16.40	782.70	-16.30	801.85	-16.70
821.79	-16.60	841.65	-17.40	860.18	-17.30	889.00	-16.40	909.48	-16.20
927.68	-15.70	945.82	-16.00	966.76	-16.30	989.96	-16.90	1010.15	-16.90
1032.92	-17.30	1060.34	-17.90	1090.51	-18.40	1117.18	-19.00	1143.64	-19.00
1175.46	-19.50	1203.01	-19.90	1221.90	-19.90	1243.60	-20.20	1263.27	-20.50
1281.96	-20.80	1301.36	-20.90	1321.88	-20.80	1350.54	-20.80	1370.07	-20.30
1392.58	-20.60	1420.19	-20.60	1451.40	-21.30	1474.15	-21.20	1499.91	-20.90
1520.32	-21.00	1548.99	-22.30	1567.84	-23.20	1596.39	-23.60	1617.94	-23.80
1636.61	-23.80	1655.71	-23.80	1684.21	-24.10	1713.08	-24.40	1740.62	-24.30
1762.40	-24.40	1786.91	-24.40	1817.90	-24.40	1839.51	-24.40	1873.27	-24.00
1907.03	-23.80	1930.12	-24.20	1948.49	-24.10	1973.79	-23.90	1996.99	-23.90
2020.61	-23.90	2040.96	-24.10	2059.43	-24.10	2078.58	-24.00	2098.59	-24.00
2124.43	-24.40	2155.27	-24.50	2184.54	-24.40	2202.96	-24.60	2221.08	-24.70
2240.90	-24.90	2261.45	-25.00	2288.67	-25.20	2316.64	-25.20	2334.69	-25.30
2363.19	-25.20	2398.97	-25.20	2419.43	-24.90	2446.51	-25.00	2465.30	-24.70
2485.68	-24.70	2505.46	-24.40	2525.09	-24.30	2543.78	-23.90	2573.18	-23.30
2607.44	-23.10	2632.34	-22.90	2651.86	-22.30	2673.81	-21.90	2693.89	-21.70

2721.53	-20.50	2741.38	-19.30	2768.39	-17.90	2790.50	-17.00	2810.54	-15.60
2835.81	-14.10	2858.94	-12.80	2880.93	-12.80	2905.97	-13.40	2938.62	-13.70
2965.71	-15.10	2985.01	-15.20	3005.44	-15.80	3023.68	-15.80	3044.09	-15.50
3073.84	-16.10	3102.81	-18.10	3121.15	-18.80	3143.59	-20.00	3161.90	-21.10
3180.46	-21.60	3202.21	-23.00	3229.22	-24.40	3250.03	-25.10	3276.36	-26.10
3297.57	-26.30	3326.97	-26.60	3355.12	-25.90	3379.33	-23.30	3402.17	-22.50
3427.31	-21.60	3447.87	-20.30	3468.57	-20.40	3488.26	-20.30	3523.56	-20.70
3543.37	-24.60	3569.03	-25.90	3606.01	-27.40	3628.74	-24.70		
R-076		650345.29		949992.36		100.0	9.81		
100CT19	230CT19	166	00	26	140				
053.86	11.10	054.06	8.70	059.24	8.90	070.76	7.90	088.28	7.70
106.86	7.70	126.37	7.70	144.84	7.40	164.94	6.90	186.00	7.00
192.00	5.40	207.00	3.80	230.00	0.70	249.00	-2.00	261.00	-4.30
281.00	-4.60	301.00	-5.20	314.00	-5.70	337.00	-3.70	357.00	-3.20
376.00	-3.60	395.00	-4.50	414.00	-5.30	434.00	-5.70	446.00	-7.00
470.00	-8.20	487.66	-9.70	505.87	-10.70	525.05	-11.60	552.06	-12.80
571.41	-13.70	590.73	-14.40	610.01	-15.60	629.74	-15.90	649.86	-16.40
669.55	-16.40	689.13	-16.60	708.96	-16.40	729.00	-16.30	748.97	-15.40
769.05	-15.20	798.91	-15.50	826.88	-17.40	859.41	-18.70	879.69	-18.60
900.37	-16.80	930.98	-15.70	951.55	-16.20	982.38	-16.80	1009.24	-17.50
1039.73	-17.70	1059.53	-18.30	1079.24	-18.70	1109.74	-18.60	1130.17	-18.90
1150.96	-18.80	1172.58	-19.40	1190.63	-19.00	1209.29	-19.70	1228.46	-19.60
1254.60	-19.60	1284.08	-19.50	1303.85	-19.80	1323.14	-19.40	1343.08	-19.30
1372.64	-19.50	1391.76	-19.20	1412.00	-18.80	1432.35	-18.90	1452.65	-19.10
1472.92	-19.60	1495.87	-20.10	1515.92	-20.30	1536.12	-20.40	1556.15	-20.80
1593.60	-20.90	1627.00	-21.10	1656.95	-21.90	1675.50	-21.60	1694.55	-21.90
1723.71	-21.70	1752.98	-22.70	1772.96	-23.50	1792.61	-24.40	1821.77	-24.90
1849.02	-25.10	1868.75	-25.20	1898.93	-25.10	1919.02	-25.30	1938.98	-25.40
1968.07	-25.60	1987.36	-25.20	2007.47	-24.90	2026.90	-24.90	2056.40	-24.90
2079.51	-25.20	2099.41	-25.40	2128.90	-25.40	2148.97	-25.20	2169.25	-25.20
2199.40	-25.20	2229.26	-25.30	2248.55	-25.50	2267.25	-25.50	2285.98	-25.70
2304.98	-25.60	2323.95	-25.50	2342.15	-26.20	2360.75	-25.60	2380.28	-25.80
2399.70	-26.00	2419.87	-25.60	2439.98	-25.80	2468.53	-25.70	2488.50	-25.40
2509.06	-25.10	2529.46	-24.80	2549.86	-24.90	2570.09	-24.50	2590.53	-24.30
2610.67	-24.00	2639.67	-23.60	2658.38	-22.40	2677.57	-21.80	2698.48	-21.80
2718.04	-22.00	2738.40	-20.50	2758.62	-19.20	2778.89	-18.20	2799.06	-17.30
2819.37	-16.40	2839.04	-14.90	2858.53	-13.90	2888.01	-13.20	2907.59	-13.40
2927.58	-14.40	2958.40	-15.40	2978.92	-16.00	2999.08	-15.80	3020.06	-15.60
3040.52	-14.80	3061.03	-14.90	3091.77	-16.30	3112.25	-18.40	3131.89	-17.90
3150.88	-19.00	3170.13	-19.80	3197.49	-22.50	3225.35	-22.40	3244.83	-23.00
3273.90	-24.50	3292.27	-24.50	3310.74	-24.70	3338.41	-24.90	3357.41	-24.30
3377.53	-23.90	3397.12	-24.00	3417.02	-24.10	3437.35	-24.00	3457.95	-24.20
3477.99	-24.40	3496.01	-26.40	3525.65	-26.10	3545.72	-26.90	3565.69	-27.40
3585.97	-27.10								
R-077		649163.14		949936.98		100.0	9.84		
100CT19	230CT19	155	00	25	130				
049.20	12.40	050.09	9.50	058.90	11.30	074.33	10.70	085.85	8.20
109.51	7.90	131.76	7.40	152.50	7.40	170.27	7.40	189.92	7.40
210.05	7.40	215.00	7.10	226.00	5.50	240.00	4.80	260.00	2.20
280.00	-0.70	290.00	-1.90	299.00	-4.00	306.00	-4.60	332.00	-4.20
356.00	-4.30	381.00	-3.00	407.00	-3.50	427.00	-4.80	466.00	-5.70
496.88	-7.00	518.76	-8.50	539.14	-9.80	563.02	-11.10	585.64	-12.40
626.78	-13.80	645.76	-14.00	673.49	-14.20	700.32	-14.70	720.90	-14.30
742.09	-15.00	771.64	-14.90	802.80	-14.60	839.63	-15.20	866.97	-15.00
887.39	-15.80	905.85	-15.80	923.98	-16.40	952.61	-16.30	971.73	-17.10
990.28	-18.00	1009.50	-18.20	1030.17	-18.90	1049.28	-19.10	1068.09	-19.40
1087.58	-19.30	1119.46	-19.40	1138.52	-19.30	1157.00	-19.00	1176.56	-18.40
1196.32	-18.30	1215.84	-18.90	1234.41	-18.50	1262.29	-19.00	1288.59	-18.00
1315.71	-17.30	1346.55	-17.90	1372.63	-18.10	1394.06	-18.40	1416.34	-19.30
1451.89	-20.10	1480.48	-20.70	1498.76	-20.50	1520.53	-21.10	1541.39	-21.60
1560.15	-21.70	1596.79	-22.20	1624.60	-23.50	1653.84	-24.10	1673.38	-24.00
1695.94	-24.90	1716.22	-24.80	1735.37	-25.00	1763.14	-25.00	1783.08	-24.90
1820.97	-25.00	1841.58	-24.90	1877.78	-24.80	1907.59	-25.30	1927.42	-25.80
1945.67	-26.30	1965.72	-26.60	1985.58	-26.50	2012.92	-26.20	2051.47	-26.30
2082.58	-26.20	2102.71	-26.00	2121.52	-26.00	2140.19	-26.30	2159.91	-26.30
2189.42	-26.20	2217.66	-26.50	2237.22	-26.40	2265.07	-26.40	2284.79	-26.20
2304.69	-26.30	2323.91	-25.90	2351.57	-25.60	2373.57	-25.30	2398.45	-25.30
2419.61	-24.90	2441.96	-24.80	2467.84	-23.60	2486.95	-23.70	2507.26	-23.20
2526.30	-22.70	2546.24	-22.90	2572.77	-23.10	2592.86	-22.80	2615.10	-22.20

2641.19	-19.50	2660.86	-18.60	2681.46	-17.60	2699.91	-16.50	2718.20	-15.70
2738.27	-14.30	2757.43	-13.30	2778.25	-12.50	2796.59	-12.80	2823.97	-12.70
2845.63	-13.60	2873.75	-14.10	2898.19	-14.70	2918.89	-14.90	2938.18	-14.50
2966.97	-14.90	2998.15	-14.40	3033.96	-15.60	3053.62	-16.40	3086.15	-17.70
3111.73	-19.00	3146.31	-19.70	3165.62	-20.00	3184.11	-20.70	3202.46	-21.10
3232.58	-21.60	3270.19	-21.90	3289.24	-21.40	3309.71	-21.00	3328.76	-20.60
3357.11	-20.90	3393.77	-21.20	3412.90	-21.90	3440.27	-22.70	3459.63	-23.30
3486.46	-24.30	3506.35	-25.00	3544.42	-25.30	3573.12	-26.20	3599.65	-26.30

R-078 648132.29 949927.83 100.0 12.14

100CT19 230CT19 156 00 31 125

016.52	14.90	016.76	12.90	020.58	12.70	032.96	11.30	044.80	10.60
060.46	9.60	082.41	8.70	104.42	8.00	125.05	7.60	145.12	7.20
165.98	6.80	184.85	6.90	205.00	7.30	210.00	7.10	219.00	5.60
241.00	3.20	264.00	-0.40	279.00	-2.10	287.00	-4.30	309.00	-4.40
328.00	-4.80	348.00	-5.20	361.00	-5.20	386.00	-5.10	405.00	-4.10
421.00	-3.80	446.00	-4.50	461.00	-5.80	478.00	-6.50	500.00	-7.70
523.00	-9.20	540.11	-10.20	565.41	-11.80	591.96	-13.10	618.61	-14.20
645.07	-15.70	671.30	-16.60	697.70	-16.80	723.70	-16.80	750.22	-17.30
777.60	-17.90	795.82	-17.80	814.19	-18.00	832.96	-18.00	851.45	-17.90
878.92	-18.10	897.47	-18.10	931.62	-18.00	949.77	-17.80	967.77	-17.70
995.13	-17.80	1021.88	-18.10	1109.41	-17.30	1129.52	-17.70	1157.53	-18.00
1176.57	-18.10	1194.83	-17.90	1213.62	-18.10	1232.30	-17.70	1251.11	-17.70
1269.70	-17.90	1288.82	-18.40	1307.44	-18.50	1326.00	-19.00	1353.51	-19.20
1372.35	-19.70	1390.58	-20.10	1416.47	-21.10	1450.91	-20.40	1494.97	-20.70
1513.05	-20.40	1531.44	-20.70	1550.17	-20.80	1568.80	-21.60	1595.02	-22.50
1638.93	-23.30	1657.21	-23.60	1682.87	-24.70	1707.95	-23.30	1743.86	-23.70
1764.24	-23.60	1789.26	-23.20	1814.67	-23.50	1833.53	-24.60	1853.17	-25.30
1874.34	-25.30	1895.02	-25.60	1923.42	-25.40	1953.16	-25.80	1975.91	-25.90
2007.01	-26.00	2031.15	-26.40	2063.24	-26.50	2087.28	-26.50	2118.54	-27.60
2141.76	-26.80	2159.95	-27.40	2190.51	-27.20	2221.42	-27.30	2252.47	-27.20
2275.66	-26.90	2299.43	-26.80	2320.21	-26.10	2352.95	-25.30	2377.43	-24.60
2401.92	-24.00	2427.13	-23.40	2452.31	-23.00	2476.89	-22.20	2502.07	-22.00
2527.22	-20.40	2552.50	-19.00	2584.40	-18.60	2607.12	-17.50	2631.39	-16.50
2650.33	-15.80	2688.38	-14.90	2713.04	-13.90	2734.39	-13.90	2757.10	-14.20
2783.16	-14.20	2806.41	-14.40	2830.41	-14.60	2854.08	-14.70	2883.48	-14.10
2905.59	-13.60	2928.93	-13.50	2953.46	-14.50	2977.40	-15.60	2999.33	-16.60
3021.96	-18.80	3043.35	-18.80	3066.55	-19.80	3098.08	-21.20	3122.51	-22.20
3147.00	-22.40	3171.08	-21.90	3195.55	-21.30	3220.12	-20.90	3260.95	-20.50
3285.55	-20.40	3310.07	-20.90	3341.88	-22.10	3382.53	-23.20	3416.55	-24.60
3442.38	-23.50	3468.92	-23.30	3494.96	-23.20	3520.61	-22.50	3564.67	-24.00
3590.65	-25.90	3616.32	-26.60	3642.22	-26.10	3667.05	-25.30	3702.64	-26.10
3738.48	-26.80								

T-079 647083.10 949738.16 100.0 13.34

280CT19 230CT19 163 00 40 123

019.41	15.80	019.58	14.70	026.72	14.20	041.32	13.70	054.77	14.10
062.08	15.20	069.60	14.30	089.03	13.80	109.34	13.50	129.30	13.10
149.83	12.70	169.45	12.00	189.78	11.30	207.66	11.10	213.72	11.70
226.18	11.00	232.27	9.30	251.09	8.30	270.80	7.60	291.48	6.90
312.50	6.30	332.75	5.80	350.00	6.20	370.00	6.30	390.00	6.40
412.00	3.20	434.00	0.50	457.00	-2.50	479.00	-3.80	504.00	-4.40
530.00	-4.80	554.00	-5.00	576.00	-5.30	598.00	-5.20	620.00	-5.10
643.00	-5.10	664.00	-5.70	685.00	-8.40	705.00	-10.00	729.00	-11.20
747.86	-12.40	768.74	-13.40	791.01	-14.50	825.63	-15.30	847.51	-15.60
875.81	-16.00	902.80	-16.20	924.66	-15.80	948.72	-16.20	972.53	-15.60
993.92	-15.10	1014.46	-14.70	1041.37	-14.30	1063.02	-14.00	1092.37	-13.80
1110.38	-14.00	1130.30	-14.00	1151.00	-14.70	1188.66	-16.20	1210.32	-16.30
1229.42	-16.60	1247.54	-16.90	1268.07	-17.20	1287.29	-16.60	1306.97	-16.90
1337.08	-17.30	1366.50	-18.10	1385.51	-18.40	1404.39	-19.00	1423.65	-19.60
1442.87	-20.10	1461.67	-20.20	1480.17	-20.20	1513.21	-20.90	1531.38	-20.80
1550.41	-21.20	1571.60	-21.40	1591.39	-21.30	1612.19	-21.30	1631.64	-20.80
1669.58	-19.50	1702.20	-18.60	1731.80	-17.80	1756.59	-17.70	1779.44	-15.50
1804.58	-16.10	1839.76	-14.40	1858.65	-14.40	1878.04	-14.90	1909.30	-14.80
1947.58	-14.90	1975.64	-15.50	2006.13	-16.60	2045.55	-16.90	2064.75	-18.90
2099.00	-18.80	2118.92	-20.10	2147.17	-22.00	2167.59	-24.50	2202.50	-25.40
2222.97	-25.80	2259.08	-25.50	2279.92	-23.60	2307.03	-23.80	2337.65	-23.80
2356.30	-25.20	2376.54	-25.10	2395.17	-26.10	2415.15	-26.40	2434.53	-26.70
2452.90	-26.70	2474.57	-26.70	2504.09	-26.70	2531.08	-25.80	2552.42	-24.70
2581.44	-25.00	2601.60	-23.40	2621.90	-21.70	2640.42	-21.20	2660.98	-20.80
2688.76	-21.00	2708.33	-20.50	2728.00	-20.20	2746.76	-19.70	2767.74	-18.70

2790.37	-19.00	2816.99	-18.70	2839.15	-18.90	2859.97	-18.80	2887.78	-19.00
2907.30	-18.30	2929.01	-17.30	2967.00	-17.10	2994.55	-16.30	3029.67	-16.00
3047.81	-16.70	3072.91	-16.90	3091.92	-16.70	3118.83	-17.60	3137.58	-18.30
3174.27	-18.90	3202.47	-20.40	3228.88	-21.30	3255.47	-21.40	3282.35	-21.30
3301.77	-21.20	3330.09	-21.10	3349.17	-21.70	3374.67	-22.10	3394.47	-23.10
3414.59	-23.60	3441.17	-24.70	3471.34	-25.70	3496.40	-26.90	3526.92	-26.80
3562.19	-27.40	3592.43	-27.40	3630.24	-27.70	3657.58	-27.00	3677.95	-22.40
3713.68	-21.60	3743.09	-22.10	3764.46	-22.50				
R-080		645961.94		949773.07		95.0	9.95		
100CT19	230CT19	192	00	33	159				
069.15	11.20	080.09	10.50	092.84	10.70	107.42	12.30	123.17	12.40
139.31	12.10	156.00	11.70	173.86	11.40	187.82	9.70	203.50	8.40
213.79	8.70	219.82	9.30	223.33	9.50	230.59	8.00	244.45	7.60
264.53	7.20	282.18	6.60	299.44	6.00	320.33	6.50	335.00	7.10
343.00	5.50	364.00	3.60	387.00	0.20	404.00	-2.00	413.00	-4.10
434.00	-4.50	451.00	-4.80	462.00	-6.00	471.00	-5.20	487.00	-5.00
508.00	-4.50	531.00	-4.50	550.00	-5.20	594.53	-8.20	612.57	-9.10
632.76	-10.20	653.33	-11.30	674.39	-12.20	695.03	-13.10	715.96	-14.20
737.55	-14.70	769.64	-14.70	791.00	-15.00	812.31	-14.20	833.97	-14.30
855.27	-14.40	877.54	-14.40	898.98	-14.30	920.36	-14.00	941.66	-14.00
963.08	-13.70	984.61	-13.20	1006.31	-12.90	1027.40	-13.40	1048.77	-12.20
1070.09	-12.60	1091.10	-12.70	1110.63	-13.60	1131.85	-14.80	1153.16	-15.80
1174.64	-16.20	1195.90	-16.60	1228.44	-18.00	1249.88	-18.50	1271.44	-19.40
1292.97	-19.60	1325.22	-19.60	1346.65	-19.70	1378.33	-19.40	1400.19	-19.20
1421.10	-18.60	1453.35	-18.30	1474.46	-17.20	1506.11	-17.20	1527.11	-17.40
1547.87	-15.70	1569.26	-16.50	1600.71	-15.70	1632.23	-13.50	1653.25	-14.10
1673.51	-16.40	1693.56	-17.10	1713.11	-16.60	1733.85	-15.90	1754.25	-17.00
1774.93	-14.00	1795.52	-14.70	1827.13	-15.10	1859.63	-15.50	1881.16	-16.20
1902.89	-17.60	1923.92	-18.20	1945.56	-17.30	1966.56	-16.80	1988.20	-16.20
2009.20	-16.40	2030.32	-16.20	2051.39	-16.00	2073.02	-15.60	2104.54	-15.60
2124.79	-15.80	2146.08	-15.90	2166.09	-16.20	2186.01	-16.70	2208.80	-16.80
2227.95	-17.40	2257.05	-17.60	2276.20	-18.40	2303.11	-19.20	2332.87	-19.80
2353.44	-20.50	2373.70	-21.50	2404.48	-23.20	2425.17	-24.00	2445.99	-24.90
2466.57	-26.30	2486.92	-26.70	2507.31	-28.20	2527.23	-29.40	2547.83	-29.90
2567.81	-30.10	2598.23	-30.10	2618.61	-30.10	2649.38	-29.60	2670.14	-29.10
2690.51	-29.20	2711.36	-28.00	2730.46	-26.70	2751.40	-25.00	2771.88	-24.40
2792.54	-24.00	2812.85	-23.20	2833.10	-22.30	2854.07	-21.40	2874.64	-20.60
2895.20	-20.40	2915.59	-19.60	2945.57	-19.10	2976.55	-19.20	3007.50	-19.30
3037.91	-20.40	3058.14	-20.50	3078.58	-21.10	3098.75	-21.90	3128.07	-21.60
3147.53	-22.20	3167.46	-22.70	3187.76	-23.20	3218.30	-23.90	3237.72	-24.10
3258.40	-24.40	3278.62	-25.00	3299.05	-25.70	3319.21	-26.10	3339.24	-26.70
3370.46	-26.70	3391.15	-27.00	3411.30	-27.70	3431.94	-27.20	3452.13	-27.50
3473.09	-28.10	3493.62	-28.30	3514.27	-28.50	3534.94	-28.50	3555.50	-28.10
3576.18	-27.50	3597.26	-27.10	3618.06	-26.50	3638.44	-25.30	3669.32	-25.20
3689.63	-24.80	3710.40	-25.40	3731.12	-26.80	3761.34	-27.30	3781.99	-28.00
3802.66	-28.40	3823.46	-30.30	3844.16	-31.70	3864.91	-31.90	3885.84	-32.70
3906.79	-32.90	3926.64	-33.10	3946.94	-33.80	3967.27	-34.30	3997.54	-34.40
4017.88	-35.10	4045.19	-35.80	4069.87	-36.60	4092.26	-36.60	4122.76	-38.00
4148.59	-37.90	4170.67	-39.20						
R-081		644879.95		949776.41		95.0	14.28		
280CT19	230CT19	157	00	33	124				
033.37	14.90	037.13	15.00	042.28	13.80	053.03	11.80	074.04	9.90
094.89	8.70	116.61	7.90	138.93	7.30	159.89	7.10	180.33	7.00
199.12	7.00	219.97	6.80	239.18	6.70	264.20	6.70	278.18	6.60
289.70	6.50	309.70	6.60	333.00	7.10	350.00	4.60	371.00	3.10
394.00	0.00	414.00	-2.60	436.00	-4.30	459.00	-3.20	481.00	-3.00
505.00	-3.50	528.00	-4.40	552.00	-4.70	572.00	-6.90	594.00	-7.80
616.00	-8.70	638.00	-9.70	659.00	-11.00	685.83	-12.20	705.44	-12.90
723.58	-13.50	741.79	-14.20	772.70	-15.50	791.77	-14.40	811.93	-14.00
830.68	-13.80	863.78	-14.70	885.36	-14.90	903.85	-15.50	921.99	-16.90
952.94	-19.00	971.21	-19.50	989.23	-19.80	1011.33	-20.10	1045.94	-19.90
1068.37	-19.90	1089.38	-19.80	1119.24	-19.60	1146.11	-19.80	1171.25	-19.30
1191.70	-19.10	1209.79	-18.90	1234.92	-18.30	1257.03	-17.50	1275.53	-17.50
1298.76	-15.10	1323.04	-13.90	1341.59	-12.60	1366.68	-12.40	1395.74	-13.40
1426.26	-13.00	1459.71	-13.70	1479.20	-14.80	1504.21	-16.00	1522.62	-16.80
1541.70	-17.60	1567.90	-17.40	1600.09	-17.00	1619.20	-17.10	1650.16	-17.40
1682.25	-17.80	1716.42	-18.40	1736.81	-18.40	1755.65	-17.60	1778.29	-18.00
1801.62	-17.60	1819.91	-17.90	1853.58	-18.80	1876.05	-18.60	1900.17	-18.70
1928.31	-18.80	1950.42	-18.30	1971.52	-18.30	1991.28	-19.00	2017.89	-19.30

2038.05	-19.30	2060.45	-19.70	2085.54	-20.10	2115.41	-19.50	2138.00	-19.40
2156.29	-18.60	2190.68	-18.40	2209.96	-18.40	2229.82	-19.20	2257.83	-20.20
2278.53	-19.10	2300.68	-20.50	2329.20	-20.90	2348.63	-20.20	2366.94	-19.40
2401.43	-20.00	2419.91	-20.50	2440.49	-21.60	2458.56	-23.70	2485.36	-25.00
2503.39	-26.60	2526.43	-27.90	2545.15	-28.70	2573.57	-30.30	2596.45	-31.60
2614.77	-32.00	2634.22	-32.30	2658.21	-32.80	2679.20	-33.10	2705.34	-33.30
2723.64	-33.60	2750.45	-33.20	2768.80	-33.70	2798.08	-33.50	2821.58	-33.20
2842.60	-33.60	2865.91	-33.30	2888.33	-32.60	2910.91	-32.20	2929.41	-31.50
2956.59	-30.80	2975.32	-29.70	2998.21	-28.60	3025.96	-27.70	3044.43	-27.60
3066.69	-25.80	3099.88	-24.90	3135.53	-25.10	3167.90	-25.60	3193.93	-26.10
3213.60	-26.50	3233.91	-26.70	3258.38	-27.10	3280.39	-27.20	3308.66	-27.20
3326.83	-26.90	3356.61	-27.10	3383.08	-27.30	3413.03	-27.00	3431.36	-26.10
3460.68	-25.80	3483.91	-26.10	3504.03	-25.60	3526.11	-26.10	3544.47	-27.00
3564.41	-27.10	3591.04	-27.80						
R-081.3		644532.42		949784.06		90.0	0.00		
280CT19	230CT19	159	00	25	134				

114.25	9.20	123.51	9.10	129.93	9.30	149.48	7.70	162.06	7.30
177.40	7.40	194.65	7.00	215.37	6.70	233.72	6.20	253.53	5.60
270.35	5.90	290.19	6.50	309.00	6.60	323.00	5.10	344.00	1.70
363.00	-0.70	384.00	-3.10	404.00	-2.50	428.00	-2.60	449.00	-3.30
474.00	-4.10	498.00	-5.00	524.00	-6.10	542.00	-6.90	562.00	-8.00
580.95	-9.70	599.21	-11.00	618.80	-12.50	637.39	-13.30	655.61	-14.30
676.28	-15.10	698.19	-15.80	717.99	-16.60	737.83	-16.80	756.68	-15.30
774.75	-15.10	795.21	-15.10	815.45	-15.90	833.75	-16.40	851.91	-17.60
870.24	-18.30	888.58	-19.10	912.30	-19.00	942.82	-19.00	965.68	-18.90
984.84	-19.00	1020.23	-19.20	1041.15	-18.90	1064.53	-19.30	1092.77	-19.20
1121.60	-19.40	1147.08	-19.30	1175.25	-19.40	1195.10	-19.10	1223.50	-19.20
1241.68	-18.60	1261.79	-17.90	1281.27	-16.70	1299.42	-14.10	1322.43	-13.80
1345.27	-14.40	1363.68	-14.20	1386.84	-14.60	1414.30	-14.70	1435.36	-15.40
1453.80	-15.90	1486.94	-16.10	1516.25	-17.40	1535.41	-16.50	1560.64	-16.90
1593.90	-17.70	1620.31	-18.20	1643.12	-18.30	1678.13	-19.30	1698.85	-18.00
1718.59	-18.60	1736.60	-18.00	1754.60	-17.40	1773.50	-17.80	1793.05	-18.20
1812.99	-18.70	1832.49	-19.10	1851.14	-18.60	1869.64	-19.20	1890.03	-19.00
1910.16	-18.40	1929.87	-19.30	1959.87	-18.70	1978.19	-19.70	2002.59	-19.70
2022.33	-20.30	2050.88	-20.10	2071.33	-20.20	2099.13	-20.10	2126.53	-19.70
2145.60	-19.70	2165.26	-20.10	2190.93	-19.70	2211.43	-19.50	2233.62	-19.50
2251.67	-19.80	2270.31	-20.00	2296.71	-20.40	2328.64	-20.50	2359.23	-20.50
2379.70	-20.10	2398.41	-20.60	2418.35	-20.80	2437.80	-20.90	2472.49	-22.70
2490.66	-23.90	2508.77	-25.80	2527.00	-28.20	2558.24	-29.80	2582.07	-30.90
2601.06	-32.30	2619.27	-33.20	2641.98	-33.60	2660.75	-33.60	2684.76	-33.60
2707.81	-33.30	2741.93	-33.80	2766.81	-33.50	2796.87	-33.60	2825.75	-33.70
2854.13	-33.30	2879.99	-33.00	2899.12	-32.50	2917.37	-31.20	2936.80	-30.40
2956.84	-29.10	2978.30	-28.40	3002.26	-26.40	3020.30	-25.80	3045.31	-25.10
3071.65	-24.40	3090.57	-24.50	3111.36	-25.10	3135.22	-25.00	3156.31	-25.40
3174.73	-25.40	3194.13	-26.00	3219.06	-26.40	3251.30	-26.80	3273.33	-26.70
3295.92	-26.70	3316.10	-27.00	3336.54	-27.20	3370.00	-28.10	3393.47	-27.20
3412.11	-27.30	3430.49	-27.30	3458.87	-26.70	3489.38	-26.80	3514.06	-27.10
3534.44	-27.40	3557.86	-28.10	3577.43	-28.30	3595.51	-29.10		
R-081.7		644169.54		949690.79		90.0	0.00		
280CT19	310CT19	164	00	35	129				

001.56	9.60	001.87	5.50	018.04	5.50	036.12	5.60	054.66	5.80
072.30	5.90	091.73	6.00	111.14	6.60	129.65	7.20	147.33	7.70
166.03	8.00	185.88	7.90	205.74	7.50	225.40	7.20	244.42	6.80
257.22	6.50	272.49	6.30	293.04	5.90	314.18	5.50	335.09	5.00
355.23	5.60	377.00	5.40	395.00	2.60	416.00	-0.20	435.00	-3.00
457.00	-3.90	480.00	-4.30	502.00	-4.90	527.00	-5.50	552.00	-5.90
572.00	-5.90	594.00	-6.20	617.00	-8.00	638.00	-9.60	662.00	-11.30
677.11	-11.80	695.71	-13.20	715.18	-14.40	735.15	-15.10	756.07	-16.20
775.34	-16.70	794.84	-17.70	813.26	-18.90	834.21	-19.20	857.20	-19.60
875.44	-20.50	909.87	-20.70	935.88	-20.80	961.35	-21.00	982.93	-20.70
1001.37	-20.60	1026.91	-20.40	1051.65	-20.60	1073.48	-20.40	1102.92	-20.10
1129.53	-20.20	1150.39	-19.80	1179.05	-19.40	1198.05	-19.30	1225.67	-17.70
1250.24	-17.00	1268.62	-15.10	1291.03	-14.00	1319.35	-13.40	1337.70	-13.70
1364.85	-13.10	1395.26	-14.30	1413.55	-14.70	1431.87	-14.00	1457.25	-13.10
1484.12	-13.60	1504.57	-14.00	1536.90	-14.80	1566.14	-15.20	1590.29	-16.90
1624.18	-17.80	1642.53	-17.80	1662.42	-18.10	1683.29	-19.10	1702.19	-18.00
1723.87	-17.70	1742.20	-19.20	1772.50	-18.40	1790.84	-17.50	1809.03	-18.40
1828.71	-17.30	1848.11	-17.50	1868.96	-18.20	1886.97	-18.50	1905.04	-18.80
1925.80	-18.70	1943.95	-19.50	1979.65	-19.10	1999.69	-19.20	2020.83	-18.80

2050.33	-19.20	2073.11	-19.60	2092.92	-20.30	2123.73	-20.00	2157.11	-20.80
2190.45	-21.50	2218.62	-21.20	2244.91	-21.40	2266.89	-21.50	2302.34	-21.40
2324.63	-21.70	2343.80	-21.40	2363.64	-22.10	2388.39	-21.90	2415.38	-21.30
2434.85	-21.00	2453.52	-20.80	2479.08	-20.90	2497.90	-21.60	2516.17	-22.80
2534.59	-24.30	2566.34	-26.60	2584.70	-28.60	2603.28	-30.10	2621.61	-33.00
2649.57	-33.50	2667.89	-34.30	2686.12	-34.40	2709.90	-34.00	2734.47	-34.20
2756.69	-34.10	2784.64	-33.90	2804.13	-33.80	2826.04	-34.10	2844.25	-34.10
2863.52	-34.20	2897.44	-34.10	2925.61	-34.10	2944.93	-33.90	2968.06	-34.30
2987.26	-34.10	3005.52	-32.10	3034.56	-31.70	3054.15	-29.90	3073.92	-28.40
3095.01	-27.80	3113.95	-26.30	3132.63	-25.20	3154.87	-24.80	3173.63	-24.60
3200.42	-24.80	3222.05	-25.90	3249.90	-25.50	3268.80	-26.40	3292.37	-27.10
3320.99	-27.70	3341.91	-27.90	3365.37	-28.90	3385.42	-29.10	3403.88	-28.90
3422.48	-29.50	3443.44	-29.30	3463.33	-29.00	3483.06	-28.60	3501.62	-28.40
3522.41	-28.20	3544.93	-27.90	3570.90	-27.80	3589.07	-27.70		

R-082 643844.07 949652.18 90.0 8.48

280CT19 310CT19 159 00 32 127

003.81	9.50	004.06	6.50	008.70	7.00	020.85	6.60	035.03	6.80
048.75	7.10	067.90	7.50	087.70	8.00	109.04	8.60	128.27	8.60
147.28	8.90	166.93	8.80	186.40	8.70	208.73	8.20	229.65	7.80
252.02	7.60	272.95	7.10	292.29	6.80	314.02	6.50	334.62	6.40
354.58	6.40	372.00	6.60	392.00	4.50	410.00	3.40	428.00	1.60
448.00	-0.90	470.00	-3.20	495.00	-3.80	520.00	-4.00	542.00	-4.10
566.00	-4.60	590.00	-6.30	614.00	-8.00	637.21	-9.70	660.07	-10.50
678.08	-11.80	697.21	-13.40	716.16	-14.20	734.25	-15.40	752.99	-16.60
772.25	-17.20	807.14	-19.20	825.49	-20.10	843.91	-20.40	871.30	-20.80
898.58	-20.50	916.66	-21.00	934.68	-20.80	968.84	-20.90	992.90	-21.30
1015.16	-20.80	1037.04	-21.10	1063.33	-20.90	1090.09	-21.00	1112.80	-21.00
1140.04	-21.00	1158.98	-20.20	1180.47	-20.10	1202.44	-19.90	1220.59	-18.20
1239.72	-16.20	1258.08	-15.60	1279.47	-13.90	1307.66	-13.50	1328.09	-14.40
1354.36	-13.90	1381.84	-15.00	1406.44	-14.30	1432.69	-13.70	1452.47	-13.30
1485.38	-14.10	1503.60	-13.50	1534.96	-13.50	1559.29	-14.10	1583.97	-15.10
1616.45	-15.90	1638.09	-16.60	1665.03	-17.20	1683.05	-16.60	1703.89	-17.20
1723.43	-17.60	1751.02	-18.80	1775.22	-17.60	1797.21	-17.10	1815.43	-17.10
1845.46	-17.10	1864.61	-17.20	1883.06	-17.90	1916.38	-17.90	1935.95	-18.60
1962.94	-18.60	1990.36	-18.70	2009.51	-18.30	2040.70	-18.30	2061.01	-18.50
2092.92	-18.80	2124.78	-19.00	2152.66	-18.90	2172.68	-19.80	2198.21	-21.10
2228.30	-21.50	2260.33	-21.90	2283.36	-21.90	2306.19	-22.40	2338.62	-21.80
2357.04	-21.60	2380.84	-21.90	2415.17	-22.20	2433.59	-22.60	2452.69	-22.40
2482.88	-21.70	2507.77	-22.90	2529.30	-24.10	2547.31	-25.00	2566.00	-26.80
2601.45	-28.40	2623.02	-29.30	2641.03	-30.60	2660.32	-32.30	2680.66	-34.30
2699.08	-35.10	2730.26	-35.10	2748.86	-35.30	2771.83	-35.50	2789.92	-35.10
2810.31	-34.80	2828.37	-35.10	2847.78	-35.10	2868.71	-35.30	2892.80	-35.60
2913.79	-35.90	2936.90	-34.00	2957.37	-33.00	2984.68	-32.40	3005.69	-30.40
3023.82	-29.60	3043.08	-28.30	3061.11	-27.30	3079.45	-26.80	3097.73	-25.90
3116.28	-25.40	3147.49	-25.00	3178.66	-25.60	3199.44	-26.40	3223.00	-27.00
3246.31	-28.00	3280.41	-28.60	3302.85	-28.80	3321.30	-29.40	3343.63	-29.40
3371.94	-29.40	3391.19	-30.10	3424.61	-30.10	3448.34	-30.00	3467.21	-30.30
3487.62	-29.60	3522.79	-29.20	3551.59	-28.60	3573.20	-28.90		

R-082.3 643508.03 949643.62 90.0 0.00

280CT19 310CT19 163 00 35 128

-012.07	10.40	-003.21	8.90	005.20	9.40	012.63	10.60	019.09	9.00
036.13	9.20	060.10	9.80	084.76	9.20	107.63	8.50	131.10	8.10
154.44	7.80	179.06	7.60	203.63	7.30	229.11	7.20	252.13	7.20
275.25	7.00	296.32	6.90	317.83	6.80	340.11	6.80	360.01	6.50
381.00	6.70	398.00	5.40	400.00	3.70	417.00	1.70	437.00	-0.50
459.00	-2.40	482.00	-3.30	503.00	-3.40	527.00	-4.20	552.00	-5.20
579.00	-5.70	607.00	-6.90	627.00	-8.50	647.00	-10.10	670.00	-11.40
692.44	-12.80	721.38	-14.60	741.86	-15.40	760.77	-16.20	779.27	-17.20
799.02	-18.10	817.28	-18.30	835.83	-19.50	854.16	-20.60	875.63	-20.50
896.05	-20.70	924.17	-21.00	944.80	-21.10	966.89	-21.00	989.24	-21.30
1007.90	-21.50	1038.08	-21.30	1062.74	-21.50	1087.69	-21.30	1112.03	-21.20
1132.71	-21.30	1154.15	-21.00	1174.76	-20.70	1195.76	-20.20	1217.80	-17.60
1236.01	-16.60	1254.34	-15.90	1272.70	-16.60	1292.36	-14.90	1319.30	-15.60
1349.44	-14.30	1369.12	-14.50	1393.52	-14.50	1429.18	-14.30	1449.93	-13.20
1472.14	-13.40	1494.75	-13.30	1514.13	-13.60	1532.35	-13.00	1552.33	-13.50
1583.56	-15.10	1604.80	-14.40	1623.59	-14.60	1642.06	-15.80	1676.21	-16.00
1707.84	-16.10	1738.04	-16.40	1764.76	-16.50	1786.50	-16.90	1808.09	-16.00
1837.40	-15.30	1857.93	-16.20	1889.23	-16.90	1914.69	-16.60	1932.99	-17.10
1951.70	-17.70	1974.12	-18.60	1993.37	-18.80	2012.24	-19.00	2034.81	-18.40

2059.75	-18.40	2080.90	-18.90	2107.76	-18.80	2129.36	-19.30	2148.44	-19.50
2167.30	-20.10	2188.66	-20.90	2209.73	-21.90	2232.69	-21.80	2252.55	-22.20
2272.96	-22.20	2301.76	-22.80	2320.25	-22.30	2346.44	-22.50	2368.20	-23.00
2387.20	-22.50	2408.78	-24.00	2428.15	-23.40	2449.04	-22.70	2473.94	-23.40
2497.30	-23.50	2515.59	-23.70	2536.66	-23.40	2557.92	-23.80	2580.92	-23.70
2609.85	-24.40	2628.81	-26.20	2647.16	-29.40	2665.30	-30.30	2684.40	-31.50
2708.68	-33.30	2728.48	-34.00	2753.32	-33.80	2774.06	-34.00	2807.47	-33.90
2828.94	-34.00	2851.58	-34.20	2882.45	-34.20	2910.15	-34.40	2929.87	-34.90
2959.95	-34.80	2982.21	-34.90	3009.98	-35.30	3040.98	-35.50	3062.34	-35.60
3088.38	-36.10	3121.71	-36.10	3139.90	-36.50	3159.07	-36.60	3177.61	-37.30
3204.99	-37.10	3236.33	-37.80	3256.12	-37.50	3275.69	-37.90	3296.01	-37.90
3314.94	-37.80	3334.76	-37.90	3366.28	-38.10	3387.53	-37.90	3406.72	-38.30
3425.58	-37.80	3448.45	-38.40	3469.47	-38.00	3490.89	-37.70	3513.07	-37.60
3532.46	-38.00	3557.43	-37.60	3580.39	-37.60				
R-082.7		643161.43		949656.89		90.0	0.00		
280CT19	310CT19	160	00	36	124				

-001.01	8.90	014.09	8.60	029.24	8.10	040.64	7.80	041.03	8.30
071.17	8.20	071.34	7.90	091.53	7.50	112.83	7.50	132.06	7.30
154.46	7.20	176.50	6.80	197.83	6.50	218.03	6.60	240.01	6.50
261.52	6.60	287.02	6.50	306.30	6.50	327.46	6.40	339.51	6.40
359.55	6.60	376.00	6.60	390.00	4.90	409.00	2.50	431.00	0.40
453.00	-0.70	477.00	-1.00	501.00	-2.00	523.00	-3.40	548.00	-4.60
573.00	-6.10	597.00	-7.70	616.00	-8.70	635.00	-9.70	655.00	-10.90
676.00	-12.00	691.31	-13.60	709.41	-14.20	729.53	-15.20	748.30	-15.90
769.14	-16.70	792.59	-17.90	810.70	-18.30	828.97	-18.90	847.35	-19.70
868.03	-20.30	888.87	-20.50	910.89	-20.40	929.44	-20.10	947.60	-20.40
968.10	-20.30	989.54	-20.00	1010.72	-20.10	1040.75	-20.00	1071.57	-19.60
1105.15	-19.20	1125.55	-18.90	1146.69	-18.80	1165.46	-17.30	1192.04	-17.50
1220.05	-15.60	1245.73	-15.10	1268.03	-15.40	1286.80	-13.40	1305.41	-14.00
1327.83	-14.00	1347.91	-13.60	1367.38	-14.10	1391.11	-15.10	1415.81	-15.90
1450.13	-15.70	1471.18	-15.30	1507.67	-16.10	1527.07	-16.60	1547.66	-16.30
1566.75	-15.80	1588.95	-15.40	1606.99	-16.20	1629.62	-16.40	1647.66	-17.10
1668.09	-17.20	1696.49	-18.60	1722.14	-18.80	1745.68	-18.60	1777.43	-18.50
1796.86	-19.20	1816.75	-18.40	1835.35	-18.10	1855.79	-17.60	1873.94	-18.20
1898.32	-18.90	1926.94	-19.90	1961.63	-20.60	1994.73	-20.90	2021.05	-21.00
2043.43	-21.30	2063.14	-21.20	2083.27	-21.70	2111.00	-21.50	2138.03	-22.40
2157.45	-23.10	2190.67	-22.70	2211.44	-23.10	2237.59	-23.20	2255.96	-23.40
2289.75	-23.50	2315.89	-24.30	2336.78	-23.70	2356.22	-24.30	2377.60	-24.60
2411.64	-25.10	2430.60	-24.60	2450.95	-25.50	2474.54	-25.30	2498.49	-25.30
2517.10	-24.50	2543.61	-23.90	2576.03	-24.70	2606.66	-25.50	2630.41	-27.00
2653.78	-27.30	2685.43	-27.30	2712.12	-27.60	2743.26	-27.80	2778.72	-28.30
2801.76	-28.90	2820.26	-28.50	2838.53	-29.80	2866.05	-30.50	2884.98	-30.70
2907.08	-30.80	2934.66	-31.50	2958.04	-31.90	2978.56	-32.20	3000.80	-32.80
3020.80	-33.50	3056.77	-33.20	3075.87	-32.60	3093.90	-32.90	3124.50	-32.50
3145.30	-32.50	3163.71	-32.80	3189.98	-33.40	3219.92	-33.30	3239.32	-31.90
3263.73	-30.80	3283.53	-27.70	3306.79	-25.90	3326.22	-25.50	3347.36	-25.80
3365.70	-25.50	3386.56	-25.10	3411.19	-26.00	3433.25	-28.40	3452.28	-27.50
3470.78	-29.80	3499.48	-32.00	3517.54	-34.40	3535.56	-35.90	3567.95	-36.40
R-083		642824.95		949541.75		90.0	9.15		
280CT19	310CT19	165	00	37	128				

003.58	9.40	003.79	5.80	014.19	6.10	031.14	6.60	050.00	6.90
069.95	6.80	089.70	6.80	109.36	6.70	130.87	6.60	153.44	6.40
173.70	6.20	192.44	6.30	214.16	6.30	235.42	6.50	256.48	6.70
276.25	6.70	297.62	7.00	316.98	6.90	337.67	7.10	359.55	7.00
382.22	7.10	404.45	7.20	422.65	6.70	439.91	6.20	459.85	6.20
480.00	6.60	491.00	6.30	511.00	4.90	521.00	4.50	541.00	1.80
559.00	0.70	574.00	0.40	597.00	-1.00	620.00	-2.60	643.00	-4.20
671.00	-6.30	695.00	-7.80	718.00	-8.90	757.52	-10.80	775.86	-11.90
794.36	-13.20	821.09	-14.40	841.33	-15.20	860.09	-15.90	880.59	-16.90
916.33	-18.20	936.07	-18.50	955.67	-19.00	990.80	-19.40	1008.80	-19.20
1026.83	-19.30	1053.52	-19.50	1072.66	-19.60	1100.24	-19.70	1132.61	-20.10
1151.66	-19.50	1177.61	-19.40	1201.33	-19.20	1221.96	-18.10	1240.00	-16.10
1258.17	-16.30	1279.80	-15.40	1302.45	-15.00	1321.37	-15.30	1341.38	-13.10
1361.63	-13.50	1379.85	-14.10	1404.05	-13.90	1422.92	-14.50	1441.43	-15.30
1460.63	-15.30	1490.63	-15.10	1511.05	-14.30	1531.85	-13.70	1555.34	-13.70
1577.89	-13.60	1601.33	-13.30	1626.32	-15.20	1644.91	-16.00	1663.73	-16.50
1682.44	-15.90	1700.72	-16.00	1722.76	-15.60	1742.55	-17.20	1760.63	-16.90
1779.56	-17.50	1801.63	-18.00	1830.62	-17.80	1859.36	-17.90	1879.64	-17.60
1904.87	-17.60	1932.46	-18.00	1963.88	-18.50	1985.21	-19.30	2011.93	-19.40

2031.08	-20.10	2049.46	-20.70	2070.17	-20.40	2088.35	-20.50	2110.97	-20.50
2137.00	-20.70	2171.09	-20.60	2197.89	-21.30	2231.79	-21.40	2254.64	-22.00
2284.01	-22.30	2304.92	-22.20	2323.47	-22.90	2347.44	-22.40	2367.56	-22.80
2399.68	-22.90	2425.77	-22.30	2454.23	-22.80	2485.71	-22.50	2505.36	-22.50
2525.37	-23.10	2551.30	-22.90	2569.62	-23.60	2588.30	-23.60	2611.03	-23.70
2641.85	-23.50	2666.59	-23.70	2689.77	-24.30	2707.87	-23.90	2727.10	-24.40
2745.26	-25.20	2768.36	-26.30	2789.55	-27.20	2811.48	-28.20	2837.15	-28.80
2868.82	-30.20	2892.77	-29.80	2911.39	-30.20	2929.54	-29.90	2948.92	-30.60
2979.18	-30.00	2997.39	-30.60	3021.19	-30.60	3040.16	-31.10	3059.34	-31.50
3083.88	-32.30	3112.38	-32.70	3135.79	-33.00	3164.97	-33.20	3192.25	-33.40
3219.70	-33.00	3242.58	-32.60	3265.10	-32.00	3283.81	-32.60	3308.74	-32.90
3332.38	-33.50	3353.32	-33.20	3373.18	-24.20	3393.37	-24.70	3412.09	-23.20
3439.66	-22.80	3459.64	-23.70	3490.26	-25.60	3508.65	-26.00	3540.30	-28.60
3563.37	-27.40	3581.71	-31.00	3601.46	-32.50	3621.67	-33.90	3649.73	-34.30
R-083.3		642524.68		949359.40		90.0	0.00		
280CT19	310CT19	163	00	47	116				

000.77	9.20	001.09	6.10	003.66	7.30	020.36	7.30	038.72	7.10
061.86	7.10	081.30	7.10	101.16	7.40	122.86	7.80	142.04	8.10
164.57	8.20	187.14	8.30	209.79	8.30	232.01	8.10	251.55	7.90
275.14	7.80	297.29	7.70	320.20	7.80	341.05	7.90	363.74	8.00
383.39	8.20	405.05	8.40	423.69	8.40	446.55	8.50	465.34	8.40
485.30	8.50	506.41	8.60	525.94	8.60	544.46	8.50	562.84	8.60
582.75	8.50	599.87	8.40	619.73	8.00	640.00	7.00	662.00	6.40
683.00	5.40	691.00	5.10	710.00	1.90	733.00	0.60	754.00	-1.10
777.00	-2.70	801.00	-4.30	825.00	-6.30	851.00	-8.20	875.00	-9.40
892.00	-10.30	910.00	-11.30	929.00	-12.20	936.27	-12.90	955.16	-13.80
973.20	-14.60	997.96	-15.60	1026.08	-16.40	1044.87	-16.90	1062.90	-17.60
1098.98	-19.00	1121.75	-19.60	1140.55	-19.50	1160.58	-19.50	1178.88	-19.90
1198.81	-19.90	1217.28	-19.70	1238.60	-19.90	1268.56	-19.80	1289.39	-19.70
1308.08	-19.30	1341.38	-19.10	1359.62	-18.30	1382.94	-17.90	1401.55	-15.80
1419.69	-15.00	1446.29	-14.50	1465.32	-15.10	1495.02	-14.80	1527.75	-13.90
1563.06	-14.10	1582.06	-15.00	1600.19	-15.60	1632.65	-15.30	1657.45	-14.30
1678.52	-14.30	1704.29	-14.30	1725.63	-13.50	1755.44	-13.60	1779.71	-14.60
1801.31	-15.40	1819.81	-15.60	1850.75	-15.60	1872.73	-15.80	1892.03	-16.20
1911.53	-16.40	1929.94	-16.60	1948.03	-16.90	1966.14	-17.30	1992.97	-17.70
2011.26	-18.00	2032.49	-17.40	2063.68	-17.60	2082.87	-17.30	2101.80	-17.20
2128.98	-17.50	2148.68	-18.70	2171.89	-19.30	2195.98	-20.30	2218.30	-20.90
2244.40	-20.80	2267.54	-20.50	2286.26	-21.00	2310.09	-20.70	2328.35	-20.20
2347.67	-21.10	2369.91	-20.80	2394.93	-21.60	2414.65	-22.40	2447.89	-22.80
2467.47	-22.50	2495.69	-22.70	2518.32	-22.90	2546.96	-23.40	2571.22	-23.80
2589.80	-24.50	2616.52	-23.90	2635.26	-23.20	2655.10	-23.00	2674.66	-23.30
2710.83	-23.60	2736.77	-23.70	2757.20	-23.00	2790.24	-23.50	2811.65	-22.90
2844.89	-22.60	2870.20	-23.10	2898.39	-23.40	2916.74	-24.00	2935.12	-24.70
2954.13	-25.10	2972.63	-25.50	2991.34	-26.70	3017.00	-26.40	3041.81	-27.20
3065.48	-27.80	3083.96	-29.00	3102.03	-30.40	3128.74	-31.70	3147.14	-33.00
3168.58	-33.10	3192.64	-33.20	3223.49	-32.20	3243.92	-31.40	3264.13	-31.40
3283.36	-31.00	3301.74	-31.50	3321.25	-32.10	3356.99	-32.80	3375.70	-33.10
3397.56	-32.50	3425.33	-32.40	3456.02	-32.30	3475.53	-32.30	3494.81	-33.00
3514.55	-30.30	3533.34	-28.50	3556.86	-28.90				
R-083.7		642231.75		949360.66		90.0	0.00		
280CT19	310CT19	165	00	49	116				

000.29	7.50	000.27	8.30	007.46	7.70	018.27	7.60	036.06	7.70
055.05	7.90	074.36	8.00	092.40	8.10	112.27	8.20	134.42	8.10
157.38	8.10	179.21	8.10	204.02	8.10	225.55	8.00	249.45	8.30
271.76	7.90	291.38	7.70	311.81	7.50	331.09	7.50	352.81	7.70
370.71	7.80	371.18	8.20	383.01	8.20	383.27	7.80	392.94	7.50
409.12	7.40	430.01	7.20	451.96	7.20	475.36	7.30	495.13	7.40
516.91	7.60	536.99	7.80	557.57	8.10	580.70	8.30	600.11	8.60
623.00	8.80	646.00	6.10	664.00	3.60	685.00	2.60	706.00	0.80
728.00	-1.50	752.00	-3.30	778.00	-4.90	804.00	-6.50	824.00	-7.90
851.00	-9.00	870.00	-9.70	891.00	-10.70	910.00	-11.60	917.94	-11.70
936.23	-12.50	955.04	-13.10	973.11	-13.70	1008.55	-14.80	1032.72	-15.50
1061.31	-16.20	1082.22	-16.90	1117.89	-17.40	1136.34	-17.90	1160.61	-18.10
1188.75	-18.10	1207.49	-18.20	1226.45	-18.20	1246.17	-17.80	1274.25	-17.90
1297.13	-17.70	1316.54	-17.40	1334.97	-17.60	1356.76	-17.30	1375.63	-16.90
1397.47	-15.60	1420.41	-15.10	1446.47	-14.20	1468.65	-13.80	1504.11	-13.90
1531.30	-14.30	1549.30	-13.40	1577.89	-13.20	1604.99	-12.90	1628.39	-12.80
1649.94	-13.00	1675.08	-13.30	1693.70	-12.40	1712.15	-12.80	1736.04	-12.40
1756.58	-9.60	1775.81	-10.40	1795.55	-12.20	1820.35	-13.70	1844.28	-13.20

1864.14	-13.60	1882.20	-12.70	1909.94	-13.80	1929.58	-13.10	1960.27	-14.00
1978.85	-14.80	2010.84	-15.00	2037.48	-15.00	2057.67	-12.90	2089.40	-13.10
2124.36	-13.90	2145.01	-13.80	2173.68	-15.10	2194.43	-16.70	2214.35	-18.20
2235.09	-19.00	2255.33	-17.70	2273.99	-15.60	2292.65	-16.40	2312.47	-16.00
2348.84	-18.00	2368.18	-19.20	2388.29	-19.60	2407.66	-20.30	2439.31	-20.70
2462.81	-21.10	2481.06	-20.80	2499.50	-21.40	2517.60	-22.10	2551.39	-18.40
2569.45	-20.10	2588.36	-20.50	2610.40	-21.00	2630.81	-21.20	2651.12	-21.50
2685.99	-21.70	2705.78	-21.90	2739.39	-22.10	2765.12	-22.40	2785.40	-22.20
2811.09	-22.40	2829.36	-22.20	2847.52	-22.60	2874.35	-23.00	2894.97	-23.20
2913.97	-22.60	2936.53	-22.90	2955.86	-23.40	2988.33	-22.70	3007.78	-23.40
3025.92	-23.70	3044.02	-22.90	3079.31	-23.90	3103.22	-23.40	3124.19	-23.70
3156.46	-23.60	3179.10	-23.50	3203.49	-22.90	3226.37	-22.40	3247.61	-21.90
3271.78	-21.60	3292.64	-21.30	3311.12	-21.70	3329.99	-21.20	3347.99	-21.60
3380.91	-21.50	3399.14	-21.80	3425.86	-22.20	3444.77	-21.60	3463.97	-22.60
3482.02	-23.10	3516.66	-23.50	3535.98	-24.20	3557.77	-24.30	3577.54	-24.90
R-084		641935.19		949602.30		90.0		7.65	
280CT19	310CT19	149	00	28	121				

106.17	9.60	110.79	8.90	115.96	7.10	126.34	6.70	145.39	6.40
162.75	6.10	181.15	6.00	196.19	5.90	213.14	5.90	233.66	6.10
250.61	6.40	269.67	6.70	287.71	7.00	304.39	7.50	325.00	7.80
343.00	7.60	365.00	5.70	390.00	3.20	417.00	0.90	442.00	-1.70
467.00	-3.90	493.00	-5.70	520.00	-7.30	536.00	-8.10	552.00	-8.80
573.00	-9.60	590.00	-10.20	606.00	-10.70	615.71	-11.40	634.17	-12.00
656.54	-11.90	675.75	-12.30	702.11	-12.00	732.15	-12.10	752.06	-11.90
770.59	-11.70	793.11	-11.40	812.04	-11.10	834.99	-10.90	855.18	-10.70
877.18	-10.50	900.36	-10.10	920.13	-9.80	940.47	-9.60	972.39	-9.90
995.99	-9.50	1019.68	-9.80	1042.55	-9.40	1061.18	-9.60	1091.42	-9.10
1109.59	-9.30	1130.04	-9.20	1149.49	-8.90	1171.29	-9.10	1194.29	-9.30
1212.33	-8.80	1233.25	-8.60	1251.46	-8.30	1274.93	-8.10	1295.76	-7.70
1319.44	-7.50	1350.02	-7.40	1368.17	-7.50	1391.76	-7.70	1413.76	-7.60
1432.53	-8.10	1454.15	-8.40	1482.36	-8.70	1502.27	-9.10	1523.91	-9.00
1552.25	-9.30	1580.60	-9.40	1613.95	-9.70	1641.42	-9.90	1673.52	-10.00
1709.51	-10.10	1740.46	-10.20	1776.03	-10.30	1804.07	-10.60	1823.48	-10.60
1856.31	-11.00	1874.68	-10.50	1900.55	-10.70	1935.68	-10.90	1967.25	-10.80
1986.22	-11.10	2020.69	-11.20	2042.41	-11.00	2063.46	-11.20	2085.65	-11.60
2121.60	-11.60	2140.02	-12.50	2169.28	-12.60	2193.16	-12.60	2228.49	-12.70
2246.71	-13.30	2268.45	-13.80	2288.15	-13.00	2307.33	-14.20	2325.66	-13.90
2344.47	-14.50	2363.80	-14.90	2384.30	-15.30	2409.84	-15.50	2436.92	-16.20
2469.19	-17.10	2489.04	-17.50	2522.48	-17.40	2545.06	-17.60	2580.81	-17.60
2616.41	-17.60	2640.66	-18.30	2659.27	-18.50	2679.96	-18.40	2700.21	-19.00
2728.30	-18.70	2758.86	-18.40	2778.05	-19.20	2806.25	-18.60	2825.61	-18.70
2850.38	-18.50	2868.72	-18.40	2902.89	-17.90	2926.21	-17.90	2950.76	-17.70
2970.97	-18.40	2990.98	-18.50	3012.43	-19.20	3037.72	-19.20	3058.10	-20.10
3083.67	-20.90	3117.00	-20.60	3147.75	-21.10	3169.98	-22.40	3205.96	-22.50
3229.58	-22.20	3247.93	-22.70	3278.19	-24.10	3308.96	-24.30	3334.50	-24.90
3352.50	-25.70	3382.27	-26.30	3401.11	-26.80	3421.47	-27.20	3455.30	-28.30
3482.47	-28.80	3500.93	-29.60	3518.96	-30.50	3553.58	-32.10.		
R-084.3		641674.13		949616.41		90.0		0.00	
280CT19	310CT19	161	00	37	124				

-007.50	7.90	000.62	7.80	015.09	7.70	030.04	7.30	045.93	6.00
062.19	4.50	080.14	3.50	097.85	3.50	118.45	3.90	137.95	4.30
157.99	4.70	178.96	5.10	198.37	5.60	218.63	6.20	240.65	6.90
259.82	7.50	279.83	7.80	298.00	7.20	318.00	5.80	338.00	3.80
361.00	2.10	385.00	-0.70	408.00	-3.00	430.00	-4.50	456.00	-6.60
480.00	-8.40	505.00	-9.40	529.00	-11.00	553.00	-12.40	573.00	-13.30
598.00	-14.40	614.00	-15.00	626.97	-15.60	654.43	-16.20	672.58	-16.70
692.55	-16.80	721.54	-16.50	740.79	-16.80	758.81	-16.30	778.82	-16.00
798.07	-16.00	823.22	-16.10	844.48	-15.80	876.88	-15.30	901.98	-15.10
923.47	-14.60	942.34	-14.10	970.87	-14.00	989.44	-13.50	1011.61	-13.10
1030.44	-13.30	1055.03	-12.90	1090.78	-12.60	1120.01	-12.70	1143.09	-12.30
1173.81	-12.20	1208.30	-11.90	1228.30	-11.70	1264.26	-11.50	1284.55	-11.40
1306.88	-11.40	1338.66	-11.40	1359.80	-11.50	1380.62	-11.50	1402.88	-11.60
1431.10	-11.60	1455.62	-11.60	1477.41	-12.30	1497.02	-13.10	1517.19	-13.60
1551.14	-13.70	1569.47	-13.10	1591.70	-12.90	1609.94	-13.90	1636.96	-14.50
1655.34	-14.10	1679.50	-14.00	1700.69	-14.90	1718.85	-14.30	1740.72	-14.60
1759.34	-15.30	1787.82	-16.00	1806.63	-15.90	1832.97	-15.40	1851.43	-16.10
1874.36	-16.30	1893.66	-13.50	1912.16	-14.70	1930.36	-15.60	1952.48	-16.20
1977.03	-15.70	1995.40	-16.40	2013.68	-17.50	2043.83	-17.80	2079.12	-18.00
2111.81	-18.30	2139.44	-17.90	2163.29	-18.10	2184.71	-17.40	2220.41	-17.20

2251.64	-17.70	2284.00	-17.70	2306.36	-18.90	2334.13	-17.80	2358.90	-19.20
2379.40	-19.60	2398.60	-20.00	2421.25	-20.20	2450.77	-20.80	2477.66	-20.40
2501.75	-20.50	2522.25	-21.20	2556.52	-21.40	2586.08	-21.40	2604.23	-21.50
2625.94	-21.80	2644.14	-22.00	2662.98	-22.10	2688.64	-22.30	2709.32	-22.20
2728.64	-22.70	2750.28	-22.50	2768.44	-22.90	2787.29	-23.10	2805.52	-23.40
2829.00	-23.60	2860.94	-23.90	2891.07	-24.00	2912.57	-24.30	2946.04	-24.50
2964.59	-24.70	2982.69	-25.10	3006.36	-25.40	3037.16	-25.50	3055.96	-25.90
3082.91	-26.00	3108.58	-26.50	3130.22	-26.40	3150.19	-26.50	3169.16	-26.90
3190.99	-27.40	3209.67	-27.70	3231.80	-27.80	3252.81	-28.60	3283.77	-28.90
3305.66	-29.20	3324.97	-29.60	3343.10	-26.40	3378.25	-26.40	3398.05	-26.10
3416.46	-27.50	3436.66	-28.80	3466.96	-29.90	3488.03	-30.30	3507.92	-29.90
3526.18	-32.40	3544.50	-32.50	3564.29	-33.60	3584.04	-34.50	3602.49	-35.60
3620.61	-35.70								

R-084.7 641320.90 949771.21 90.0 0.00
280CT19 310CT19 157 00 22 135

000.50	6.00	000.70	4.70	013.72	4.60	030.02	4.70	045.53	4.90
063.29	4.90	081.88	5.00	100.98	5.50	120.24	5.70	140.36	5.80
160.00	6.00	167.00	5.80	182.00	1.60	203.00	-0.60	224.00	-2.40
247.00	-4.00	270.00	-5.10	301.00	-6.30	324.00	-9.00	346.00	-10.20
363.00	-11.30	385.00	-12.50	414.66	-14.30	433.51	-15.30	454.47	-15.90
473.94	-16.60	509.10	-18.10	527.10	-18.70	545.28	-19.30	563.28	-19.90
583.88	-20.70	612.49	-21.00	635.76	-20.80	654.11	-20.30	683.18	-20.20
711.47	-20.00	735.65	-20.10	760.06	-20.10	778.47	-19.80	804.82	-20.00
838.96	-19.90	857.08	-19.70	880.33	-19.50	904.74	-19.40	929.78	-19.20
949.84	-19.10	974.23	-18.90	998.13	-19.00	1017.43	-19.40	1041.72	-18.90
1059.73	-19.00	1085.75	-19.40	1108.22	-19.20	1127.70	-18.10	1146.62	-15.90
1171.98	-16.90	1193.16	-16.80	1215.15	-17.30	1236.81	-17.40	1256.93	-17.80
1274.96	-18.20	1297.62	-18.30	1329.78	-18.90	1347.83	-18.30	1369.89	-18.50
1390.20	-17.80	1411.29	-18.10	1429.47	-18.70	1449.23	-19.20	1483.59	-19.40
1501.60	-19.60	1521.84	-19.80	1548.53	-20.00	1570.42	-20.10	1605.33	-20.30
1640.69	-20.40	1670.00	-20.20	1690.78	-20.20	1715.43	-20.00	1737.34	-19.60
1763.44	-20.00	1781.44	-19.90	1800.22	-20.10	1834.80	-19.90	1857.82	-19.50
1877.09	-19.70	1908.81	-19.70	1930.62	-19.20	1955.30	-19.40	1978.48	-19.60
2006.69	-19.20	2033.37	-18.60	2065.58	-18.60	2099.70	-18.50	2117.88	-18.10
2140.53	-18.10	2174.21	-18.50	2197.92	-17.40	2216.11	-17.60	2241.15	-18.40
2263.58	-17.90	2282.74	-18.60	2317.56	-19.00	2340.38	-18.70	2360.00	-18.40
2378.30	-18.80	2398.99	-19.90	2419.12	-20.40	2448.85	-20.30	2471.86	-20.50
2499.43	-20.80	2520.31	-21.70	2552.76	-21.60	2576.40	-20.90	2596.74	-20.50
2629.34	-21.30	2647.46	-20.70	2666.86	-20.90	2698.04	-21.90	2719.03	-21.90
2750.46	-23.80	2768.87	-25.10	2787.73	-25.90	2807.22	-26.70	2827.93	-27.40
2846.39	-27.10	2870.80	-28.10	2899.55	-27.10	2918.34	-28.40	2940.41	-29.40
2972.09	-30.20	3000.20	-30.20	3019.55	-28.30	3038.17	-25.20	3073.28	-27.30
3105.88	-25.80	3129.39	-25.50	3148.57	-27.10	3169.52	-28.70	3190.22	-28.70
3215.72	-28.70	3235.87	-29.10	3264.53	-30.20	3286.60	-30.10	3307.97	-28.00
3333.59	-29.80	3360.14	-31.10	3391.50	-32.20	3417.11	-32.60	3435.87	-33.70
3455.10	-33.40	3473.37	-34.10	3492.35	-34.80	3511.63	-36.00	3529.63	-37.10
3548.93	-37.60	3573.17	-37.40						

R-085 641502.82 948960.91 140.0 7.49
280CT19 310CT19 148 00 21 127

120.00	5.10	131.00	5.50	135.00	4.50	151.00	2.50	173.00	-0.90
189.00	-2.70	193.00	-3.60	212.00	-4.10	231.00	-4.50	260.00	-4.80
285.00	-5.00	309.00	-5.20	333.00	-5.30	358.00	-5.50	383.00	-5.50
408.00	-5.40	415.00	-5.40	435.00	-5.50	462.00	-5.60	487.00	-5.40
512.00	-5.10	535.82	-5.00	553.93	-5.60	572.07	-6.90	590.27	-8.40
617.18	-17.70	635.36	-23.20	653.40	-29.00	671.45	-34.80	692.30	-38.30
712.95	-41.70	731.07	-43.70	756.75	-46.80	776.23	-49.40	803.27	-46.90
821.42	-49.30	845.12	-50.60	871.36	-51.40	897.50	-50.30	926.46	-49.40
947.03	-50.60	972.98	-50.00	993.15	-51.00	1013.01	-51.30	1031.73	-52.30
1050.46	-51.80	1078.69	-50.60	1097.13	-51.40	1129.81	-51.30	1159.42	-51.90
1185.32	-51.10	1217.13	-49.70	1235.65	-48.40	1260.55	-48.00	1281.06	-47.00
1300.13	-44.70	1318.60	-40.20	1344.96	-37.90	1362.97	-34.60	1381.07	-18.90
1399.41	-17.20	1417.90	-14.90	1439.89	-14.70	1461.10	-17.60	1480.79	-18.80
1511.98	-17.90	1545.71	-17.60	1577.61	-17.50	1602.99	-17.30	1628.38	-17.60
1653.26	-17.30	1700.67	-17.70	1720.86	-17.90	1742.30	-18.00	1771.71	-18.10
1794.00	-17.80	1812.09	-18.20	1834.20	-18.40	1854.54	-18.60	1873.27	-18.30
1913.47	-18.40	1937.50	-17.60	1962.51	-17.80	1985.38	-17.90	2009.74	-17.70
2027.90	-18.00	2051.64	-17.90	2080.19	-17.80	2103.39	-17.60	2125.02	-16.90
2151.08	-15.90	2171.64	-15.50	2190.44	-15.50	2226.71	-15.80	2255.51	-15.50
2275.74	-15.70	2300.43	-16.40	2320.07	-15.90	2351.20	-15.60	2371.36	-15.10

2389.72	-15.80	2414.90	-14.90	2441.52	-15.00	2467.53	-15.20	2487.68	-14.90
2508.57	-14.80	2530.91	-13.80	2549.42	-15.10	2569.76	-14.80	2589.36	-14.60
2614.86	-13.90	2634.06	-13.90	2658.49	-13.90	2689.62	-14.00	2713.54	-13.90
2746.45	-13.60	2770.84	-13.90	2805.20	-14.60	2836.23	-14.70	2854.39	-14.00
2874.66	-14.20	2893.44	-14.80	2913.51	-15.30	2936.71	-15.60	2955.43	-16.10
2974.87	-16.80	2995.45	-17.10	3017.51	-17.40	3036.13	-18.30	3063.05	-19.00
3081.47	-18.50	3101.04	-19.40	3134.43	-19.60	3159.56	-19.90	3179.86	-20.40
3199.87	-20.70	3218.49	-19.80	3238.47	-20.70	3258.09	-21.40	3292.27	-21.60
3313.91	-21.40	3333.67	-21.80	3360.52	-21.40	3378.69	-21.80	3408.65	-22.10
3439.20	-22.00	3458.99	-21.40	3477.06	-22.40				
R-085.7		640252.80		948858.70		94.0	0.00		
04NOV19	31OCT19	161	00	20	141				
000.96	8.20	009.55	7.10	025.37	5.70	036.00	5.20	059.00	2.20
083.00	-0.20	106.00	-1.60	130.00	-1.90	156.00	-2.30	176.00	-2.20
184.00	1.40	191.00	4.40	197.00	3.60	204.00	1.60	212.00	-5.40
234.00	-6.70	253.00	-7.40	274.00	-8.10	295.00	-8.50	319.00	-8.80
351.85	-9.70	380.42	-10.10	410.80	-10.30	436.15	-10.50	454.72	-10.70
473.74	-10.90	501.26	-11.30	529.99	-11.40	548.15	-11.70	567.36	-11.90
586.29	-12.20	606.80	-12.30	628.02	-12.80	652.07	-13.10	675.08	-13.20
693.48	-13.50	711.70	-13.90	729.97	-14.10	751.76	-14.60	780.60	-14.80
800.40	-15.00	819.79	-15.20	842.24	-15.60	873.40	-16.00	891.45	-16.40
912.49	-16.70	934.14	-16.90	956.12	-17.40	978.69	-17.40	996.79	-17.20
1016.10	-16.90	1049.37	-16.60	1079.10	-17.00	1100.32	-17.20	1131.71	-17.40
1157.29	-17.90	1193.18	-17.60	1243.89	-17.90	1274.13	-18.00	1294.71	-18.50
1321.89	-18.40	1350.68	-17.20	1381.44	-17.00	1406.44	-17.90	1428.36	-17.90
1451.12	-17.90	1470.53	-18.40	1488.61	-18.70	1514.44	-18.50	1534.82	-18.70
1554.73	-18.60	1575.73	-18.10	1595.24	-17.90	1614.88	-17.60	1646.80	-16.80
1669.21	-16.50	1700.67	-16.10	1725.64	-15.00	1745.70	-14.50	1770.85	-13.70
1790.14	-14.00	1815.54	-13.70	1839.94	-13.10	1860.28	-12.70	1887.67	-12.70
1907.27	-12.40	1928.13	-12.50	1952.76	-12.90	1971.41	-13.60	1989.91	-14.60
2008.36	-14.30	2028.25	-15.60	2047.81	-14.70	2068.89	-15.20	2089.18	-16.10
2107.68	-17.10	2127.28	-18.00	2154.28	-19.10	2172.85	-20.00	2190.99	-20.70
2216.98	-20.40	2242.22	-20.70	2264.84	-21.40	2283.91	-21.00	2302.77	-21.00
2327.63	-21.40	2362.84	-21.40	2388.17	-22.20	2410.26	-22.40	2428.77	-22.60
2449.09	-22.30	2469.44	-22.60	2489.61	-22.30	2521.35	-22.90	2541.88	-22.80
2560.81	-22.20	2581.67	-21.50	2606.05	-20.50	2628.57	-21.30	2658.81	-21.10
2693.62	-21.40	2711.84	-20.70	2730.01	-20.90	2750.59	-20.20	2768.77	-19.60
2788.99	-19.10	2808.89	-18.70	2827.27	-18.80	2853.79	-18.50	2872.21	-18.40
2894.53	-18.40	2913.01	-19.30	2935.82	-18.90	2966.07	-19.50	3000.78	-19.40
3029.22	-20.10	3052.55	-20.60	3071.60	-20.90	3102.02	-21.30	3121.93	-21.90
3155.23	-21.50	3174.86	-22.30	3196.77	-21.50	3216.15	-22.30	3237.13	-23.00
3273.24	-22.30	3292.30	-22.30	3311.93	-22.80	3338.25	-23.10	3360.61	-23.60
3388.56	-23.40	3408.10	-23.40	3426.39	-24.00	3444.79	-25.40	3474.30	-26.00
3496.88	-26.90	3526.69	-26.40	3547.19	-26.60	3581.94	-27.70	3603.10	-27.10
3624.27	-26.70								
R-086		640143.73		948820.87		94.0	8.36		
04NOV19	31OCT19	156	00	11	145				
039.00	5.60	040.00	3.70	065.00	-0.30	086.00	-2.00	113.00	-2.30
137.00	-2.80	166.00	-3.70	196.00	-5.20	219.00	-6.60	242.00	-7.40
265.00	-8.30	288.41	-9.30	312.40	-9.40	334.51	-9.80	354.42	-10.20
385.42	-10.20	405.03	-10.40	427.08	-10.50	447.32	-10.60	466.13	-10.90
485.68	-10.90	504.15	-11.10	525.17	-11.50	546.50	-11.80	565.51	-12.00
584.08	-11.90	602.09	-12.40	627.89	-12.90	657.02	-13.10	685.74	-13.50
704.15	-13.70	738.64	-14.40	764.37	-14.70	784.51	-15.20	803.98	-15.40
825.44	-15.70	846.36	-16.00	864.44	-16.10	882.65	-16.60	908.71	-17.10
926.76	-17.40	944.86	-17.90	969.88	-18.40	995.63	-18.10	1013.87	-17.30
1036.01	-17.00	1056.71	-17.20	1091.07	-17.00	1109.64	-16.80	1140.04	-17.40
1158.32	-17.60	1178.87	-18.30	1198.21	-18.60	1218.40	-17.30	1238.81	-17.60
1269.82	-17.90	1298.65	-17.90	1328.27	-18.20	1346.75	-18.40	1400.49	-18.10
1423.92	-18.60	1446.81	-18.50	1472.43	-18.20	1492.32	-18.00	1525.32	-18.00
1555.31	-16.80	1583.65	-17.20	1602.14	-16.90	1636.47	-16.70	1654.66	-16.50
1676.72	-15.90	1703.43	-15.40	1722.19	-14.70	1740.59	-14.00	1760.02	-13.10
1780.42	-12.70	1809.51	-12.20	1844.19	-12.00	1863.92	-12.40	1883.18	-13.00
1901.34	-13.30	1921.01	-13.40	1956.70	-13.60	1985.30	-13.70	2003.37	-14.40
2022.74	-14.90	2040.85	-15.90	2059.28	-17.00	2081.19	-17.40	2108.50	-17.20
2130.95	-17.30	2164.45	-17.90	2182.69	-17.80	2201.45	-17.50	2221.81	-17.70
2252.66	-19.20	2275.19	-19.20	2298.89	-18.70	2324.34	-19.30	2358.55	-20.40
2377.82	-20.00	2397.27	-19.60	2425.82	-20.20	2446.07	-20.50	2472.93	-19.60
2492.78	-20.10	2523.93	-20.00	2555.89	-19.80	2584.74	-20.40	2615.00	-20.90

2634.41	-20.80	2658.26	-20.50	2677.29	-21.20	2703.09	-20.30	2730.82	-20.50
2761.29	-21.40	2781.45	-21.70	2799.93	-22.10	2821.93	-22.40	2849.01	-22.80
2884.16	-22.80	2910.88	-22.80	2941.25	-23.20	2959.96	-24.10	2979.50	-24.30
2998.40	-24.80	3028.64	-25.10	3046.92	-21.30	3080.56	-22.10	3098.66	-23.70
3116.73	-24.40	3137.42	-25.20	3156.36	-25.60	3174.39	-26.40	3192.80	-26.50
3211.29	-27.20	3229.41	-27.60	3253.29	-28.20	3275.84	-28.30	3294.27	-29.70
3326.91	-29.10	3346.43	-29.50	3368.21	-29.30	3390.53	-28.10	3409.58	-27.50
3427.72	-26.90	3451.71	-26.80	3469.75	-25.50	3492.94	-24.70	3513.03	-24.90
3535.07	-26.10	3554.90	-27.10	3575.59	-28.40	3597.77	-28.80	3616.33	-28.70
3637.60	-29.00								
R-086.3		639870.89		948625.87		94.0		0.00	
	04NOV19	31OCT19	18 00	18 000					
044.58	8.50	058.28	8.60	071.81	10.30	076.96	9.70	086.65	10.00
094.95	8.00	105.10	7.30	119.00	6.40	140.00	2.60	160.00	0.00
173.00	-1.70	196.00	-2.40	217.00	-2.70	243.00	-3.50	274.00	-4.50
297.00	-5.90	320.00	-6.90	340.00	-7.70				
R-086.5		639702.37		948505.43		94.0		0.00	
	04NOV19	31OCT19	15 00	15 000					
094.34	11.40	098.40	11.20	101.28	4.00	106.00	3.50	122.00	2.20
142.00	0.10	159.00	-1.90	179.00	-2.50	202.00	-3.00	224.00	-3.00
245.00	-2.90	270.00	-3.10	292.00	-3.90	314.00	-4.30	318.00	-2.40
R-086.7		639464.73		948472.87		94.0		0.00	
	04NOV19	31OCT19	20 00	20 000					
017.09	11.40	022.15	11.40	034.60	11.40	049.68	12.00	051.10	9.40
054.46	8.10	057.79	4.40	063.00	3.60	082.00	1.70	102.00	-0.50
125.00	-1.70	150.00	-3.10	180.00	-2.80	205.00	-3.60	230.00	-4.50
250.00	-5.20	275.00	-6.10	297.00	-7.10	320.00	-7.60	340.00	-8.40
R-087		639264.76		948244.55		94.0		10.21	
	04NOV19	31OCT19	150 00	14 136					
210.21	6.90	219.10	6.90	231.57	7.40	236.23	7.50	237.09	3.80
242.86	3.30	262.00	1.20	280.00	-1.00	307.00	-2.50	330.00	-3.50
357.00	-3.80	379.00	-4.70	399.00	-5.20	417.00	-6.20	427.05	-6.40
446.80	-7.00	470.31	-7.70	498.88	-8.40	517.14	-9.30	536.81	-10.10
561.38	-11.00	591.47	-11.60	609.89	-12.20	629.69	-12.70	650.97	-13.00
668.97	-12.70	688.00	-13.30	713.78	-13.40	744.87	-13.40	773.71	-11.90
795.51	-11.90	813.63	-12.00	835.70	-10.70	854.00	-11.30	876.80	-11.00
895.18	-11.40	915.25	-11.10	934.18	-11.90	968.25	-11.70	990.23	-11.50
1010.76	-11.00	1029.99	-11.80	1052.56	-11.50	1079.85	-12.00	1102.85	-12.20
1124.52	-12.50	1145.51	-12.70	1163.78	-13.20	1182.81	-13.80	1202.38	-14.70
1230.82	-15.50	1248.89	-16.10	1269.28	-16.60	1292.34	-16.60	1311.26	-16.70
1334.02	-16.90	1360.49	-17.20	1383.75	-17.30	1404.20	-17.70	1422.60	-17.30
1441.27	-17.80	1460.80	-17.80	1478.92	-17.90	1512.66	-18.10	1543.16	-18.40
1569.77	-18.20	1605.15	-18.00	1638.22	-18.10	1673.72	-18.20	1692.19	-18.80
1712.00	-18.90	1731.59	-19.10	1757.40	-19.40	1779.57	-19.80	1800.60	-20.30
1820.80	-20.30	1854.36	-21.10	1872.79	-19.70	1894.99	-18.90	1924.17	-19.60
1950.50	-19.60	1969.99	-19.10	2003.20	-19.20	2021.49	-19.50	2053.30	-19.60
2076.78	-19.10	2095.12	-18.20	2115.53	-17.50	2137.64	-17.20	2155.82	-16.80
2182.42	-17.30	2204.79	-17.90	2223.91	-16.70	2245.73	-16.80	2268.40	-17.20
2288.08	-16.70	2306.26	-15.60	2324.87	-16.40	2343.66	-16.20	2361.71	-15.30
2379.74	-14.50	2398.96	-14.40	2423.57	-14.40	2443.36	-14.20	2471.40	-14.10
2492.39	-13.10	2510.63	-13.70	2532.97	-14.30	2555.93	-13.30	2574.19	-14.00
2594.48	-16.10	2612.62	-16.50	2632.44	-17.10	2650.62	-17.40	2671.73	-18.80
2690.45	-18.50	2711.58	-19.10	2731.30	-19.90	2786.06	-20.20	2806.41	-20.90
2842.52	-21.80	2874.06	-21.80	2898.57	-21.50	2929.89	-22.10	2954.74	-22.50
2974.89	-22.70	2998.14	-22.10	3016.37	-22.70	3051.04	-22.10	3083.95	-21.90
3105.86	-22.30	3134.44	-22.10	3156.95	-22.50	3175.49	-21.60	3210.66	-22.10
3243.93	-21.40	3263.17	-21.80	3285.69	-22.30	3311.44	-22.60	3345.71	-22.60
3365.73	-23.50	3392.84	-24.10	3411.03	-24.20	3434.00	-24.60	3453.26	-24.80
3473.07	-24.70	3491.46	-24.10	3509.69	-23.50	3531.72	-23.10	3553.94	-23.00
R-087.2		638971.87		948422.71		94.0		0.00	
	04NOV19	31OCT19	15 00	15 000					
-028.05	7.50	-010.82	7.20	004.73	7.40	006.12	4.70	013.00	3.30
033.00	0.80	054.00	-0.20	074.00	-1.70	096.00	-3.00	117.00	-4.10
137.00	-5.20	155.00	-5.90	174.00	-6.80	197.00	-7.80	215.00	-8.30
R-087.5		638754.17		948408.58		94.0		0.00	
	04NOV19	31OCT19	15 00	15 000					

-012.20	6.80	001.02	6.90	006.90	2.80	009.23	2.40	028.00	1.00
051.00	-0.50	076.00	-2.20	100.00	-3.20	126.00	-4.90	143.00	-5.70
162.00	-6.60	179.00	-7.20	199.00	-7.80	218.00	-8.10	239.00	-8.50
R-087.7		638512.54		948277.93		94.0	0.00		
	04NOV19	31OCT19	16 00	16 000					
112.00	6.50	125.00	7.10	127.00	4.50	131.00	3.70	135.00	2.90
153.00	1.20	173.00	0.50	196.00	-1.40	223.00	-3.00	249.00	-4.10
270.00	-5.40	291.00	-6.00	306.00	-6.70	328.00	-7.60	348.00	-7.90
367.00	-8.10								
T-088		638270.61		948146.63		94.0	5.59		
	31NOV19	31OCT19	155 00	18 137					
203.07	5.30	215.45	5.60	233.20	7.30	235.24	5.20	239.90	4.10
257.00	1.50	276.00	0.10	298.00	-0.50	324.00	-1.70	343.00	-3.00
364.00	-4.20	387.00	-5.90	416.00	-6.70	432.00	-7.10	460.00	-7.90
492.00	-8.00	530.00	-8.10	550.00	-8.90	580.49	-9.00	604.59	-8.50
626.18	-8.70	647.03	-8.90	665.87	-9.30	684.27	-8.20	702.89	-9.20
721.19	-8.00	748.36	-9.50	766.59	-7.90	787.01	-8.20	808.62	-9.40
840.56	-10.60	858.92	-11.80	876.97	-12.00	896.49	-12.00	926.49	-12.40
944.67	-13.00	974.02	-13.10	996.14	-13.50	1028.85	-13.40	1054.96	-13.70
1076.47	-13.50	1111.93	-14.50	1141.94	-14.40	1164.46	-15.20	1182.90	-16.30
1200.93	-17.20	1220.42	-17.50	1238.50	-17.80	1257.31	-18.10	1290.86	-18.40
1312.90	-18.30	1333.96	-18.50	1357.18	-18.70	1389.64	-18.80	1411.48	-18.10
1429.49	-17.30	1448.60	-17.60	1472.97	-17.30	1493.36	-17.60	1524.84	-17.90
1551.30	-18.50	1585.54	-18.30	1603.68	-18.10	1622.02	-18.50	1641.25	-18.80
1667.07	-18.60	1685.69	-18.30	1715.85	-18.40	1739.84	-18.70	1758.65	-18.80
1785.77	-18.80	1813.95	-19.10	1832.82	-19.50	1851.93	-20.10	1877.38	-19.40
1899.37	-19.60	1918.98	-19.60	1937.89	-19.70	1956.37	-18.70	1979.30	-18.20
2003.52	-18.80	2027.54	-19.50	2049.69	-19.50	2067.87	-18.80	2087.14	-17.30
2105.84	-16.80	2136.71	-16.40	2154.79	-16.70	2187.74	-16.30	2212.64	-16.10
2246.69	-15.70	2264.94	-15.40	2299.43	-14.70	2322.17	-14.30	2350.92	-13.90
2374.63	-13.70	2405.83	-14.00	2436.05	-14.50	2465.47	-15.60	2484.94	-16.50
2508.48	-15.80	2528.99	-15.40	2555.45	-16.60	2578.52	-15.90	2610.84	-16.60
2631.55	-15.90	2650.07	-15.50	2669.00	-16.00	2688.24	-16.90	2709.00	-18.00
2738.87	-18.50	2756.93	-17.40	2775.81	-18.30	2793.90	-18.30	2823.67	-18.60
2850.66	-19.90	2876.47	-21.00	2894.79	-20.40	2915.76	-21.10	2946.95	-21.80
2965.89	-21.40	2997.94	-21.80	3022.38	-21.10	3045.56	-20.80	3064.94	-20.90
3083.25	-20.30	3104.43	-20.80	3127.52	-20.50	3160.64	-20.40	3178.76	-19.90
3205.11	-19.60	3225.69	-19.10	3257.88	-19.40	3278.94	-19.40	3305.89	-19.90
3332.25	-20.30	3353.92	-20.10	3375.96	-20.30	3407.48	-20.20	3426.01	-20.40
3445.97	-20.70	3473.09	-21.00	3491.91	-21.20	3510.78	-21.50	3530.43	-22.00
3558.28	-21.00	3576.62	-23.30	3604.88	-23.60	3628.93	-24.10	3659.99	-23.90
3681.74	-23.50	3701.09	-23.20	3727.64	-23.10	3746.21	-22.80	3780.52	-22.90
R-088.2		637998.43		948240.06		94.0	0.00		
	31NOV19	31OCT19	20 00	20 000					
129.00	7.10	134.00	7.60	139.00	3.70	144.00	2.70	161.00	0.60
181.00	-0.40	207.00	-1.00	223.00	-2.30	255.00	-3.40	275.00	-5.20
292.00	-6.20	307.00	-6.80	322.00	-7.30	341.00	-7.40	358.00	-7.50
376.00	-8.10	397.00	-8.10	415.00	-7.80	430.00	-8.50	450.00	-8.50
R-088.5		637725.16		948333.86		94.0	0.00		
	31OCT19	31OCT19	19 00	19 000					
023.32	7.00	029.66	7.30	032.76	3.80	034.87	3.00	040.00	2.80
060.00	0.80	078.00	0.00	100.00	-0.70	123.00	-2.40	148.00	-3.90
163.00	-4.70	189.00	-5.60	212.00	-6.30	236.00	-7.70	259.00	-7.70
285.00	-9.60	304.00	-10.50	323.00	-10.90	342.00	-10.70		
T-089		637228.18		948179.65		94.0	3.66		
	31OCT19	31OCT19	158 00	20 138					
150.33	5.20	170.29	6.10	178.35	5.70	189.51	6.60	193.03	5.60
199.93	4.60	218.00	2.20	236.00	0.90	260.00	0.00	286.00	-1.60
313.00	-3.50	334.00	-5.10	357.00	-7.20	378.00	-8.20	399.00	-7.60
420.00	-8.70	440.00	-9.00	463.00	-9.10	480.00	-8.90	505.00	-8.40
528.11	-8.40	546.22	-8.30	568.12	-8.30	586.58	-8.50	612.66	-8.80
641.69	-8.90	660.32	-7.60	681.69	-7.80	702.27	-8.10	726.40	-8.20
746.09	-8.50	764.33	-9.00	783.95	-9.40	802.26	-9.30	822.02	-9.20
842.36	-9.30	872.33	-9.60	899.13	-9.50	920.56	-9.90	939.05	-11.00
959.65	-11.20	983.54	-11.50	1001.62	-12.20	1025.58	-12.90	1043.72	-13.50

1066.31	-14.10	1084.93	-14.30	1104.51	-14.40	1123.78	-15.10	1142.22	-15.40
1176.57	-15.90	1202.76	-15.70	1220.84	-16.10	1245.45	-16.00	1266.74	-16.40
1290.46	-15.40	1321.33	-15.10	1340.09	-15.40	1371.13	-15.50	1395.63	-16.30
1419.28	-17.00	1437.74	-17.60	1470.39	-17.60	1495.56	-18.00	1521.51	-18.10
1556.40	-17.50	1575.90	-17.70	1596.80	-18.40	1626.61	-18.90	1647.23	-18.60
1667.58	-18.10	1697.30	-18.10	1717.81	-18.10	1736.57	-18.60	1755.21	-18.70
1773.98	-19.50	1796.41	-19.70	1823.71	-19.90	1844.88	-19.80	1868.71	-20.00
1889.29	-19.90	1915.00	-20.10	1934.44	-20.30	1955.70	-20.10	1976.48	-19.20
1996.64	-17.50	2014.99	-16.90	2033.19	-16.10	2059.87	-16.80	2087.66	-17.10
2108.46	-16.50	2132.95	-14.80	2160.31	-14.40	2179.87	-13.50	2202.55	-13.60
2232.81	-13.00	2255.46	-12.30	2273.92	-13.20	2308.46	-13.40	2326.49	-14.70
2344.77	-13.40	2363.24	-14.60	2381.95	-14.90	2401.02	-15.40	2419.64	-15.80
2438.39	-16.50	2462.20	-16.40	2481.06	-16.70	2503.41	-16.80	2521.47	-17.80
2552.23	-18.90	2575.59	-19.70	2598.56	-20.00	2617.14	-20.60	2636.13	-20.90
2661.13	-21.40	2689.01	-21.70	2716.02	-21.10	2735.02	-20.60	2753.31	-19.90
2782.44	-20.30	2804.36	-20.70	2822.50	-21.60	2840.73	-22.60	2859.63	-23.20
2882.75	-22.90	2918.62	-22.10	2937.63	-21.60	2968.91	-22.00	2990.70	-21.90
3016.16	-22.00	3042.91	-22.20	3062.06	-21.90	3087.73	-22.20	3111.34	-21.70
3130.45	-21.80	3157.88	-22.10	3180.57	-22.30	3198.83	-22.70	3218.48	-23.10
3237.81	-23.20	3255.97	-23.30	3280.03	-23.60	3304.90	-24.10	3331.61	-24.30
3349.78	-25.20	3368.33	-25.60	3386.75	-26.20	3404.75	-26.00	3424.59	-25.20
3442.91	-24.70	3463.46	-24.10	3483.38	-23.60	3501.99	-23.30	3524.03	-23.10
3547.48	-23.20	3568.61	-23.00	3588.10	-23.10				
R-089.5		636703.79		948201.91		94.0		0.00	
310CT19	310CT19	21 00	21 000						
149.07	8.30	155.78	8.50	167.42	9.00	184.05	10.20	186.02	6.60
190.91	5.70	196.00	5.50	202.00	3.20	222.00	1.00	242.00	-0.20
266.00	-1.60	294.00	-3.30	316.00	-5.00	344.00	-7.30	369.00	-8.70
391.00	-9.00	416.00	-9.00	441.00	-9.10	467.00	-8.80	491.00	-9.30
509.00	-9.40								
T-090		636251.49		948150.43		94.0		4.34	
310CT19	310CT19	156 00	25 131						
159.73	6.40	175.76	7.10	195.23	8.10	202.58	8.80	212.29	9.20
219.88	7.30	230.14	6.50	243.00	5.30	251.00	3.00	271.00	0.60
291.00	-0.30	312.00	-1.30	335.00	-2.80	357.00	-4.00	382.00	-6.00
400.00	-7.50	411.00	-8.30	430.00	-8.80	442.00	-9.10	461.00	-9.10
476.00	-10.20	499.00	-10.10	520.00	-10.30	540.00	-10.10	556.00	-9.30
584.59	-9.60	603.05	-10.20	634.54	-10.50	653.19	-9.60	673.58	-9.60
707.85	-10.40	726.92	-9.10	745.94	-8.70	764.52	-8.40	782.73	-8.60
816.67	-9.10	843.00	-9.20	873.02	-11.90	891.18	-13.10	917.19	-13.50
935.36	-13.30	956.63	-13.50	974.73	-13.30	994.08	-12.50	1012.25	-13.80
1030.50	-14.60	1055.87	-15.40	1084.45	-15.70	1106.16	-16.30	1124.61	-15.80
1155.03	-16.10	1176.36	-16.10	1196.30	-16.50	1230.98	-16.80	1251.58	-17.10
1279.20	-17.20	1303.31	-17.30	1328.60	-17.50	1349.44	-17.90	1368.19	-18.40
1392.20	-18.80	1411.58	-18.80	1430.47	-19.00	1460.32	-19.30	1479.20	-19.40
1498.38	-18.90	1518.53	-18.10	1543.88	-17.60	1570.87	-17.50	1595.50	-17.30
1625.05	-17.20	1643.97	-17.50	1663.15	-17.60	1685.20	-17.60	1707.27	-17.90
1731.66	-17.70	1754.94	-17.90	1777.29	-18.40	1804.16	-18.70	1824.80	-18.70
1843.48	-19.10	1862.87	-17.90	1880.96	-16.80	1906.18	-15.50	1930.04	-14.60
1948.55	-14.40	1970.23	-15.00	2004.01	-14.40	2039.17	-14.80	2057.89	-13.70
2076.09	-13.50	2110.31	-13.20	2128.99	-12.80	2159.56	-12.40	2179.79	-12.70
2204.66	-13.20	2225.20	-13.40	2254.23	-13.80	2278.83	-14.40	2298.47	-15.00
2320.58	-14.20	2351.24	-13.80	2370.59	-13.90	2394.65	-15.20	2420.82	-14.30
2445.59	-15.80	2467.28	-16.20	2487.34	-17.50	2507.41	-17.20	2526.11	-17.70
2545.22	-18.30	2563.25	-18.90	2583.89	-18.60	2606.75	-19.50	2629.97	-20.40
2662.62	-20.10	2687.28	-20.80	2722.85	-21.40	2743.60	-21.30	2763.17	-21.40
2781.41	-20.30	2799.58	-20.90	2820.59	-21.60	2846.60	-22.50	2864.95	-22.60
2898.27	-23.10	2924.27	-21.90	2942.91	-22.40	2965.43	-21.60	2991.42	-21.80
3027.27	-22.80	3045.80	-23.60	3078.94	-23.70	3097.62	-23.60	3115.99	-24.10
3136.02	-24.30	3171.55	-24.00	3190.79	-24.20	3209.21	-24.80	3230.18	-24.60
3254.66	-24.80	3273.94	-25.70	3308.76	-25.90	3328.06	-26.60	3353.09	-27.00
3376.95	-27.00	3403.17	-27.30	3421.27	-26.30	3439.81	-26.50	3459.44	-26.00
3479.60	-25.90	3499.20	-25.10	3527.50	-25.10	3561.19	-25.30	3579.78	-25.30
3602.09	-25.60								
R-090.5		635732.59		948245.34		94.0		0.00	
310CT19	310CT19	23 00	23 000						
039.97	7.90	050.52	8.50	063.33	9.60	073.14	9.90	082.82	10.20
093.50	11.30	100.14	8.20	109.98	7.20	127.00	5.00	136.00	3.00

157.00	0.40	181.00	-0.50	202.00	-1.80	226.00	-3.30	251.00	-5.10
271.00	-6.60	291.00	-7.20	311.00	-9.00	333.00	-10.10	361.00	-9.80
382.00	-10.40	405.00	-11.10	428.00	-11.40				
T-091		635229.24	948176.27	94.0	6.98				
310CT19	310CT19	161 00	20 141						
093.65	7.80	102.33	8.50	114.67	9.10	132.02	10.50	140.02	9.00
146.24	7.40	149.67	7.00	159.89	6.80	166.00	6.50	169.00	5.70
185.00	4.30	189.00	2.90	210.00	0.00	231.00	-0.80	252.00	-1.70
277.00	-2.90	298.00	-4.10	318.00	-5.60	338.00	-7.10	358.00	-8.20
373.85	-8.50	392.02	-9.10	417.83	-9.60	447.43	-9.00	468.26	-10.80
486.33	-10.60	509.95	-10.10	528.85	-10.20	547.03	-9.70	567.55	-9.70
594.27	-9.90	620.53	-9.70	651.77	-11.00	670.21	-9.90	700.44	-10.80
718.72	-9.90	740.18	-11.30	758.74	-11.90	777.58	-12.60	800.80	-12.90
821.57	-13.40	839.75	-13.80	862.81	-14.70	890.14	-15.20	908.73	-15.40
929.37	-14.70	964.05	-14.00	983.86	-14.10	1014.48	-14.40	1035.25	-16.20
1053.49	-16.90	1076.02	-17.50	1094.07	-18.10	1112.08	-18.50	1130.89	-18.80
1150.04	-19.30	1169.43	-18.90	1187.44	-19.20	1205.63	-19.80	1226.19	-20.50
1249.56	-20.50	1267.71	-20.10	1295.21	-20.30	1313.58	-20.80	1332.01	-20.30
1353.66	-18.60	1379.20	-18.80	1399.82	-17.80	1434.32	-17.90	1460.86	-18.40
1488.99	-18.90	1510.58	-18.40	1530.80	-18.50	1551.75	-18.50	1579.62	-18.30
1599.19	-18.40	1619.15	-18.70	1651.11	-19.60	1669.22	-20.40	1691.43	-20.50
1710.07	-20.70	1738.33	-20.30	1767.83	-19.80	1786.16	-18.90	1807.02	-17.40
1825.10	-17.70	1846.14	-17.00	1864.59	-14.70	1886.18	-14.30	1910.27	-14.60
1929.68	-14.90	1957.94	-14.70	1981.86	-15.10	2001.79	-14.90	2023.09	-14.70
2043.54	-14.80	2065.47	-14.70	2098.00	-15.20	2117.54	-14.60	2150.03	-14.20
2169.99	-14.30	2206.23	-14.30	2226.74	-13.90	2252.05	-14.50	2270.34	-15.30
2289.71	-15.80	2311.04	-17.10	2329.34	-17.80	2364.96	-18.10	2396.48	-18.80
2418.30	-19.00	2436.58	-19.30	2454.87	-18.40	2474.43	-18.90	2494.58	-19.30
2517.64	-19.50	2546.24	-20.40	2568.00	-21.30	2588.68	-20.40	2607.66	-19.50
2627.60	-20.00	2650.03	-20.60	2671.36	-21.00	2702.78	-21.80	2734.29	-22.60
2759.98	-23.30	2779.91	-24.10	2802.53	-24.50	2821.69	-24.60	2843.93	-24.70
2867.49	-23.90	2889.06	-23.80	2908.35	-24.10	2931.25	-23.00	2951.12	-24.00
2969.63	-24.60	2987.92	-25.10	3022.07	-25.30	3040.09	-26.20	3073.09	-26.00
3094.21	-25.40	3126.00	-24.80	3147.57	-24.90	3180.60	-24.30	3198.73	-24.70
3227.59	-24.10	3245.66	-24.40	3271.76	-24.10	3305.90	-24.00	3324.44	-24.30
3343.19	-24.30	3361.33	-25.50	3380.18	-26.00	3399.14	-27.30	3417.30	-28.10
3435.81	-28.90	3453.97	-29.20	3485.84	-29.00	3511.58	-28.80	3533.26	-28.40
3567.83	-28.00								
R-091.5		634704.55	948270.84	94.0	0.00				
300CT19	310CT19	23 00	23 000						
-015.08	8.80	-009.95	8.70	-000.42	8.60	007.41	8.90	018.28	8.40
024.91	7.10	034.76	7.10	043.00	6.90	044.00	5.80	064.00	4.00
079.00	1.60	100.00	-0.20	127.00	-1.40	160.00	-2.80	188.00	-3.80
205.00	-4.90	221.00	-6.50	241.00	-7.80	262.00	-8.40	279.00	-8.80
298.00	-9.10	311.00	-9.70	325.00	-10.20				
R-092		634194.55	948139.82	94.0	6.65				
300CT19	310CT19	163 00	22 141						
115.69	8.90	120.02	8.80	121.64	7.30	124.94	7.00	134.96	7.10
137.00	6.90	140.00	5.50	157.00	4.00	177.00	1.20	197.00	-0.10
218.00	-0.80	239.00	-2.10	262.00	-3.30	282.00	-4.00	302.00	-4.20
317.00	-4.80	320.00	-5.10	337.00	-5.50	345.00	-6.90	362.00	-8.10
376.00	-9.30	392.00	-10.30	398.30	-10.50	417.29	-10.50	436.07	-10.50
459.94	-10.60	491.76	-10.10	519.03	-9.60	539.18	-9.90	560.50	-9.50
590.29	-10.50	611.31	-9.50	629.94	-10.20	649.10	-9.90	669.67	-10.90
702.59	-12.90	734.48	-13.50	757.55	-13.60	778.45	-13.90	797.49	-14.80
815.89	-14.70	842.14	-15.40	866.72	-15.90	886.48	-16.10	909.02	-16.50
928.44	-15.50	948.69	-15.10	966.83	-15.50	988.48	-14.70	1006.78	-15.00
1024.89	-16.20	1059.46	-15.80	1079.88	-17.10	1112.01	-16.90	1140.51	-18.40
1169.55	-18.70	1188.24	-18.10	1206.27	-18.80	1241.89	-19.80	1261.44	-20.30
1279.75	-20.00	1297.77	-20.60	1320.11	-21.20	1338.67	-20.90	1361.57	-21.20
1382.32	-20.80	1400.78	-21.20	1422.52	-21.00	1442.73	-20.10	1461.10	-19.30
1488.96	-19.10	1509.14	-19.10	1534.07	-19.40	1552.15	-19.90	1572.49	-20.20
1596.19	-20.40	1620.19	-20.00	1648.47	-20.00	1670.13	-19.80	1691.49	-19.30
1722.97	-18.10	1746.82	-18.60	1768.22	-18.50	1787.31	-17.80	1807.98	-14.80
1828.90	-15.30	1849.54	-16.20	1875.86	-16.30	1903.20	-16.40	1931.51	-16.40
1950.97	-15.80	1969.09	-15.20	1989.56	-15.60	2019.88	-15.00	2040.75	-14.80
2068.53	-14.90	2088.47	-14.20	2123.86	-14.60	2142.88	-14.40	2162.97	-14.90
2195.19	-15.20	2214.52	-15.80	2241.13	-16.30	2266.65	-17.10	2285.45	-18.20

2314.93	-19.20	2333.51	-19.90	2351.64	-19.10	2370.44	-20.00	2398.23	-20.10
2417.76	-20.60	2444.61	-21.10	2465.56	-21.40	2495.80	-22.90	2517.71	-23.90
2535.81	-24.50	2562.59	-24.70	2581.48	-23.70	2599.89	-23.80	2618.15	-23.10
2636.74	-22.10	2662.40	-22.20	2680.81	-22.60	2699.44	-22.40	2719.43	-22.90
2738.01	-23.70	2758.72	-24.80	2790.43	-24.90	2816.41	-24.10	2834.63	-25.20
2858.06	-25.10	2876.08	-24.60	2907.87	-23.90	2934.16	-24.80	2961.32	-25.10
2983.08	-25.60	3001.49	-26.20	3019.56	-26.20	3042.89	-26.00	3075.95	-25.90
3098.21	-25.70	3119.28	-25.30	3139.86	-24.70	3170.10	-25.10	3189.92	-24.10
3208.83	-24.20	3228.23	-24.20	3257.60	-24.30	3280.48	-24.80	3308.36	-25.50
3332.74	-26.00	3351.06	-25.50	3371.69	-25.60	3392.36	-26.20	3411.21	-27.00
3437.22	-27.70	3456.69	-29.20	3482.55	-29.70	3501.63	-29.30	3521.45	-28.40
3552.38	-29.10	3572.46	-30.20	3593.63	-31.10				
R-092.5		633673.54	948200.18	94.0	0.00				
300CT19	310CT19	26 00	26 000						
-041.23	7.80	-035.97	8.20	-024.25	9.00	-012.21	7.80	-000.57	8.30
014.38	8.40	016.57	7.40	024.94	7.00	030.00	6.90	032.00	5.20
052.00	3.30	073.00	1.80	095.00	0.70	119.00	-1.40	130.00	-2.30
154.00	-3.40	173.00	-3.40	192.00	-3.50	218.00	-4.50	248.00	-5.90
267.00	-7.50	281.00	-8.50	300.00	-9.10	319.00	-9.40	338.00	-9.90
351.00	-10.70								
R-093		633158.94	948026.91	94.0	6.06				
300CT19	310CT19	155 00	22 133						
105.47	8.10	118.01	8.50	122.04	7.30	124.92	7.30	134.94	6.80
143.00	6.50	145.00	5.30	160.00	4.00	180.00	1.60	199.00	0.10
218.00	-1.20	240.00	-2.40	258.00	-3.30	289.00	-3.90	311.00	-3.60
332.00	-3.80	357.00	-4.80	370.00	-5.70	384.00	-7.00	406.00	-8.30
422.00	-9.00	439.00	-9.70	453.98	-10.40	472.70	-10.50	491.37	-10.80
509.57	-10.40	527.69	-11.30	552.50	-9.80	572.88	-10.40	592.28	-11.20
627.98	-11.50	654.92	-12.20	681.18	-11.90	705.91	-12.10	725.81	-12.70
752.61	-13.90	772.46	-14.10	800.05	-14.40	820.59	-15.80	844.35	-16.00
865.55	-16.40	888.52	-16.60	907.00	-16.70	927.67	-16.40	946.46	-17.20
968.31	-17.50	991.68	-17.10	1020.57	-17.50	1042.61	-18.40	1077.93	-18.50
1097.35	-19.20	1115.45	-19.40	1134.30	-19.40	1156.79	-19.80	1175.09	-20.30
1193.28	-20.70	1214.36	-21.00	1232.37	-20.30	1253.54	-20.50	1271.70	-19.70
1292.04	-19.60	1313.09	-19.70	1344.87	-19.90	1363.48	-20.50	1397.51	-20.10
1416.90	-19.70	1435.16	-20.50	1462.82	-20.30	1494.53	-20.60	1512.63	-21.10
1530.79	-20.80	1552.01	-21.10	1584.91	-21.10	1606.85	-20.80	1628.30	-21.30
1661.52	-21.30	1679.99	-21.40	1713.63	-21.20	1739.17	-21.40	1761.48	-21.30
1783.53	-20.90	1816.74	-20.60	1835.66	-18.30	1856.90	-16.10	1876.57	-15.50
1894.95	-16.20	1924.64	-16.20	1945.18	-16.80	1966.97	-16.40	1985.66	-16.30
2020.21	-16.00	2043.40	-15.60	2064.02	-15.30	2084.66	-14.90	2103.97	-15.80
2125.73	-14.90	2144.80	-15.60	2167.16	-16.40	2185.97	-17.70	2221.81	-18.50
2240.18	-18.70	2260.33	-19.00	2292.07	-19.90	2323.45	-20.80	2352.30	-21.20
2373.79	-20.90	2401.29	-21.40	2437.49	-21.70	2456.00	-21.80	2474.14	-22.50
2492.33	-22.90	2528.53	-23.70	2552.27	-24.30	2577.34	-25.10	2611.16	-26.90
2634.15	-26.80	2665.18	-26.80	2695.92	-26.90	2717.28	-26.20	2741.76	-26.30
2770.86	-25.20	2794.71	-24.90	2814.51	-25.00	2832.65	-26.30	2854.90	-26.80
2875.20	-26.80	2902.30	-26.40	2921.35	-27.70	2940.66	-27.90	2961.17	-27.70
2989.90	-27.70	3009.27	-27.60	3030.78	-27.50	3058.87	-26.90	3077.19	-26.70
3112.33	-27.20	3145.85	-26.40	3166.40	-25.50	3193.44	-25.30	3213.12	-25.80
3235.93	-26.40	3259.32	-26.80	3283.49	-27.40	3307.32	-27.40	3325.83	-27.10
3344.01	-27.70	3371.94	-28.50	3390.00	-28.20	3412.60	-28.40	3433.82	-28.60
3459.60	-29.10	3484.28	-30.40	3508.83	-32.40	3529.27	-33.10	3556.51	-33.10
R-094		632194.92	947945.80	94.0	8.02				
04NOV19	310CT19	157 00	23 134						
000.00	7.30	014.00	6.30	028.00	6.20	059.00	8.00	065.00	7.80
082.00	6.30	090.00	6.00	100.00	5.50	122.00	3.70	139.00	1.70
161.00	-1.00	183.00	-1.60	205.00	-1.80	225.00	-2.00	245.00	-2.40
268.00	-2.50	291.00	-3.00	315.00	-3.70	338.00	-4.50	355.00	-5.00
375.00	-5.80	393.00	-6.70	415.00	-7.40	443.85	-9.60	462.09	-10.50
480.12	-11.20	500.39	-12.00	531.82	-13.20	552.30	-13.90	570.97	-14.80
590.31	-15.30	608.70	-15.10	627.03	-15.50	646.77	-15.30	679.99	-15.40
704.59	-16.10	725.90	-16.20	744.37	-17.20	764.28	-18.30	797.01	-18.30
815.31	-18.00	834.01	-18.40	857.27	-18.80	877.27	-19.00	907.67	-18.40
925.78	-18.80	949.70	-18.60	974.57	-18.40	993.37	-19.00	1015.43	-19.40
1033.80	-19.90	1066.11	-21.30	1087.56	-21.10	1110.89	-21.50	1130.98	-22.60
1155.86	-22.70	1183.24	-22.50	1216.91	-23.00	1235.94	-23.00	1254.74	-23.20
1273.56	-24.10	1292.32	-24.40	1318.66	-24.00	1340.35	-23.00	1358.72	-22.50

1377.24	-21.90	1396.05	-21.20	1415.02	-20.60	1441.41	-20.80	1467.02	-20.40
1494.25	-21.20	1515.28	-21.10	1535.65	-21.40	1553.96	-21.60	1579.69	-21.00
1599.94	-20.80	1624.13	-20.60	1650.94	-20.80	1670.87	-21.30	1696.97	-22.00
1715.84	-22.20	1735.33	-22.60	1754.60	-22.80	1773.73	-22.10	1792.25	-19.90
1812.29	-17.00	1838.57	-17.50	1866.41	-18.40	1885.54	-17.70	1906.04	-17.60
1924.69	-16.90	1954.81	-16.90	1975.51	-16.90	1993.96	-16.10	2016.05	-15.40
2034.07	-14.90	2060.47	-15.10	2088.40	-16.00	2106.40	-16.70	2127.78	-16.70
2146.44	-17.30	2179.58	-16.90	2200.65	-17.70	2236.42	-19.00	2257.28	-19.90
2276.38	-20.80	2295.11	-21.00	2326.65	-21.40	2361.12	-21.10	2379.80	-21.30
2411.27	-21.00	2440.30	-22.50	2475.42	-23.50	2509.17	-24.70	2530.86	-25.70
2564.10	-27.00	2586.76	-27.50	2620.55	-27.50	2644.76	-27.80	2668.06	-28.30
2690.64	-27.80	2709.15	-27.70	2729.21	-27.00	2749.27	-27.70	2769.50	-27.20
2804.44	-27.20	2823.15	-27.00	2857.64	-26.60	2876.93	-26.50	2895.00	-27.40
2926.97	-27.60	2951.22	-27.30	2974.48	-27.00	3008.84	-26.60	3037.77	-26.60
3058.06	-26.40	3083.54	-26.80	3107.17	-27.00	3128.40	-27.40	3149.72	-27.60
3181.54	-27.40	3201.49	-27.00	3223.92	-27.20	3243.85	-26.90	3277.46	-26.80
3298.60	-27.00	3321.70	-27.20	3352.44	-27.30	3370.74	-26.70	3399.39	-26.40
3429.01	-26.70	3450.55	-27.50	3472.25	-28.50	3492.77	-29.90	3511.24	-31.20
3530.16	-32.20	3548.70	-33.10						
R-095		631243.86		947858.61		92.0		7.90	
05NOV19	31OCT19	152	00	23	129				

076.00	7.00	085.00	7.50	095.00	8.10	106.00	8.70	114.00	6.90
117.00	6.60	125.00	5.80	135.00	4.80	152.00	3.70	172.00	0.60
194.00	-1.50	203.00	-3.00	223.00	-3.60	248.00	-4.20	272.00	-3.90
291.00	-2.90	311.00	-2.60	333.00	-2.90	355.00	-2.90	375.00	-3.30
399.00	-3.90	418.00	-4.60	441.00	-5.40	458.02	-6.00	476.88	-6.90
495.15	-7.70	514.53	-8.80	535.58	-9.70	555.45	-10.60	573.45	-11.70
599.91	-11.90	621.47	-12.20	642.42	-13.20	661.21	-14.00	679.80	-14.80
710.12	-15.30	729.39	-15.50	748.80	-15.80	777.36	-16.20	802.46	-16.60
830.65	-17.10	861.21	-17.00	891.19	-17.10	911.90	-17.70	942.32	-18.10
963.47	-18.20	988.58	-18.40	1007.70	-18.70	1028.88	-18.80	1056.04	-19.60
1075.83	-19.80	1098.45	-19.90	1125.30	-20.40	1159.14	-20.80	1188.12	-21.10
1207.22	-21.70	1233.95	-21.90	1257.37	-21.90	1275.93	-21.70	1295.58	-21.80
1314.43	-21.50	1333.68	-21.80	1352.09	-21.10	1377.63	-20.40	1397.99	-19.60
1416.12	-20.00	1436.70	-20.10	1455.73	-20.40	1475.63	-20.10	1510.53	-21.30
1530.71	-20.90	1548.80	-20.00	1577.91	-20.10	1609.27	-20.60	1630.30	-20.90
1649.03	-21.80	1667.47	-22.60	1691.16	-23.30	1724.49	-23.40	1744.82	-23.50
1772.57	-23.40	1807.28	-23.10	1826.27	-20.90	1850.20	-20.00	1869.14	-16.90
1887.57	-15.80	1906.62	-17.00	1937.73	-16.80	1962.62	-16.80	1993.05	-15.70
2028.79	-15.50	2058.25	-16.00	2082.84	-15.60	2113.47	-15.90	2144.74	-17.10
2162.79	-18.50	2196.93	-18.50	2219.34	-18.90	2252.57	-19.10	2272.29	-19.10
2305.52	-20.00	2332.81	-20.50	2351.96	-20.10	2372.18	-21.00	2408.17	-21.80
2434.13	-21.50	2459.90	-22.40	2489.54	-22.60	2512.38	-23.10	2538.68	-23.40
2562.19	-23.70	2596.92	-24.60	2630.84	-25.40	2650.20	-25.40	2678.74	-25.40
2703.36	-24.90	2726.97	-25.70	2748.35	-26.10	2779.78	-26.30	2798.54	-26.60
2824.04	-26.20	2849.21	-25.90	2880.88	-25.80	2899.20	-25.90	2920.63	-26.40
2944.00	-26.00	2967.66	-26.40	2993.33	-26.80	3025.85	-26.60	3045.85	-26.60
3067.63	-26.40	3093.00	-26.30	3112.47	-26.10	3137.93	-25.60	3159.19	-25.50
3177.49	-26.10	3202.19	-26.10	3235.30	-26.20	3255.85	-26.30	3282.93	-26.40
3317.82	-27.10	3338.31	-27.50	3360.40	-27.40	3394.79	-26.00	3417.11	-25.50
3443.14	-25.80	3468.11	-26.30	3486.16	-27.30	3506.88	-28.50	3527.86	-29.40
3546.06	-30.20	3577.75	-29.70						
R-096		630255.39		947832.78		92.0		7.62	
05NOV19	31OCT19	159	00	18	141				

068.00	8.20	074.00	8.60	087.00	8.40	103.00	7.30	104.00	6.50
110.00	5.80	120.00	5.10	140.00	4.20	155.00	2.10	178.00	-0.40
192.00	-2.80	205.00	-3.90	233.00	-2.60	257.00	-2.40	279.00	-2.70
303.00	-2.90	325.00	-3.10	348.00	-3.30	368.47	-4.10	389.49	-4.40
410.97	-4.90	432.79	-5.00	461.30	-6.20	483.10	-7.60	503.58	-8.20
522.47	-9.30	553.57	-11.00	576.79	-10.00	606.71	-10.90	633.22	-9.70
661.67	-10.30	693.31	-10.50	711.55	-13.20	741.11	-13.70	762.21	-13.40
783.58	-14.30	807.42	-13.90	825.93	-14.80	846.04	-15.60	873.12	-16.10
894.56	-16.20	921.01	-16.50	942.94	-17.10	971.71	-17.40	997.58	-17.70
1016.89	-17.90	1035.51	-18.20	1055.20	-18.40	1077.25	-18.50	1106.91	-18.60
1134.79	-18.60	1153.82	-18.40	1172.11	-18.70	1201.81	-19.30	1221.48	-19.20
1242.03	-19.40	1260.98	-19.90	1279.78	-20.40	1312.72	-20.40	1336.02	-20.40
1357.01	-20.40	1384.92	-20.50	1414.35	-20.40	1436.07	-20.40	1459.92	-19.80
1480.33	-19.60	1498.49	-19.20	1518.13	-18.70	1537.37	-19.30	1560.41	-20.10
1595.08	-20.50	1615.21	-20.90	1633.91	-21.20	1653.02	-21.50	1674.18	-21.70

1693.56	-22.20	1719.90	-22.60	1744.48	-22.80	1769.03	-22.60	1789.00	-22.70
1807.37	-22.00	1825.41	-22.20	1849.83	-21.60	1871.03	-21.10	1890.97	-16.40
1924.69	-16.00	1951.39	-16.50	1983.70	-15.40	2004.80	-16.10	2040.19	-17.30
2071.39	-17.90	2095.06	-18.90	2113.52	-18.90	2132.75	-18.60	2153.73	-18.70
2175.65	-19.10	2204.44	-19.10	2224.81	-19.50	2243.09	-19.60	2261.51	-20.00
2285.39	-20.00	2304.32	-20.30	2325.15	-20.40	2358.37	-20.70	2386.24	-20.90
2409.54	-20.90	2433.08	-21.60	2455.53	-21.40	2474.77	-22.00	2498.78	-21.50
2531.41	-23.20	2551.35	-24.10	2570.95	-24.40	2589.34	-24.80	2607.75	-25.40
2628.85	-25.70	2646.90	-26.80	2673.25	-26.80	2695.81	-26.90	2717.84	-26.90
2738.08	-26.60	2756.94	-25.50	2777.70	-25.70	2803.28	-26.00	2821.88	-25.60
2843.28	-26.70	2862.02	-26.00	2881.14	-25.90	2900.23	-25.70	2923.20	-26.70
2950.39	-26.90	2975.59	-26.20	2993.83	-26.40	3024.52	-26.20	3046.59	-26.10
3065.31	-26.20	3085.30	-26.60	3107.22	-26.50	3125.57	-26.60	3145.86	-27.10
3166.70	-26.60	3196.15	-26.50	3217.01	-26.70	3245.70	-27.10	3266.50	-27.50
3284.86	-27.70	3312.81	-27.40	3336.42	-27.10	3354.51	-27.30	3380.12	-26.40
3401.65	-26.30	3419.70	-25.40	3440.41	-25.70	3463.48	-24.60	3491.89	-24.40
3515.78	-25.20	3535.34	-25.90	3555.67	-27.40	3578.77	-28.00		

T-097 629304.02 947681.19 92.0 6.63

05NOV19 31OCT19 163 00 23 140

086.00	4.40	091.00	4.60	106.00	4.90	124.00	5.40	138.00	5.80
158.00	6.70	176.00	7.90	187.00	9.20	190.00	8.40	194.00	7.70
200.00	7.40	204.00	7.00	222.00	4.00	244.00	2.00	267.00	-0.80
282.00	-3.10	308.00	-4.00	332.00	-4.20	357.00	-4.20	380.00	-4.20
405.00	-4.60	429.00	-5.00	455.00	-5.70	475.41	-5.80	495.19	-5.40
520.21	-4.70	547.40	-5.00	566.32	-6.10	584.39	-7.10	617.17	-8.90
637.50	-9.70	656.84	-10.60	674.94	-11.50	697.30	-12.70	719.01	-13.40
738.96	-15.00	771.97	-15.20	790.09	-14.90	813.17	-15.30	839.78	-15.40
860.09	-15.30	884.72	-15.60	917.74	-15.60	937.47	-15.40	966.93	-15.60
985.76	-16.10	1015.17	-15.80	1033.30	-16.10	1053.23	-16.30	1072.72	-16.10
1093.61	-15.90	1114.21	-15.70	1139.66	-15.40	1157.67	-15.20	1175.86	-15.50
1202.51	-15.70	1226.77	-16.10	1258.51	-16.40	1277.09	-16.60	1295.57	-17.30
1321.39	-17.20	1342.84	-17.70	1361.11	-18.30	1380.04	-18.90	1404.07	-20.20
1425.55	-19.40	1444.99	-20.00	1465.78	-19.90	1501.20	-20.10	1521.01	-20.40
1544.84	-19.90	1580.46	-19.90	1608.73	-20.00	1635.42	-20.30	1661.68	-20.00
1687.37	-20.60	1707.76	-20.90	1733.10	-21.70	1751.93	-21.80	1777.77	-22.00
1801.07	-22.30	1819.18	-22.60	1837.51	-22.50	1857.06	-22.90	1877.68	-23.40
1902.33	-23.50	1933.30	-23.50	1959.36	-23.20	1983.00	-22.90	2003.36	-22.70
2025.60	-22.50	2055.40	-22.20	2075.29	-21.20	2094.55	-20.80	2113.09	-18.30
2146.68	-15.80	2178.17	-15.40	2212.81	-16.00	2239.62	-18.10	2272.62	-18.00
2295.39	-17.90	2314.05	-18.00	2337.75	-18.50	2356.45	-18.90	2378.93	-18.40
2408.84	-19.60	2426.90	-20.00	2455.32	-20.20	2485.78	-20.20	2510.64	-20.20
2530.46	-20.70	2560.27	-21.60	2579.01	-22.00	2597.66	-21.40	2616.22	-21.80
2635.07	-22.00	2656.10	-22.40	2691.70	-24.00	2710.98	-24.40	2736.71	-24.80
2762.10	-24.90	2783.45	-24.70	2801.71	-24.40	2823.96	-23.50	2846.29	-23.80
2881.00	-24.60	2899.02	-24.60	2921.61	-24.20	2956.03	-25.00	2991.32	-25.00
3013.17	-25.20	3037.37	-25.10	3056.12	-25.80	3075.06	-26.30	3102.84	-26.30
3126.97	-26.30	3145.13	-25.80	3163.15	-26.30	3182.10	-25.70	3200.27	-25.90
3222.28	-25.80	3240.44	-25.10	3258.61	-25.50	3279.60	-25.30	3313.59	-25.80
3344.70	-26.00	3363.45	-26.40	3382.07	-26.70	3400.52	-26.30	3420.05	-26.80
3438.15	-26.40	3456.64	-26.70	3475.63	-26.70	3506.28	-26.10	3527.04	-25.90
3558.52	-25.30	3577.80	-24.50	3596.00	-24.60	3618.74	-24.00	3643.36	-24.40
3662.94	-24.90	3695.92	-25.40	3721.30	-25.70				

R-098 628227.34 947706.96 100.0 8.21

05NOV19 31OCT19 163 00 31 132

003.00	8.80	008.00	7.00	015.00	7.00	035.00	6.50	066.00	6.20
079.00	6.00	102.00	6.20	123.00	6.60	145.00	7.00	150.00	6.70
160.00	5.70	176.00	3.60	186.00	2.90	208.00	1.00	230.00	-1.70
245.00	-3.60	268.00	-4.60	294.00	-5.00	318.00	-3.00	341.00	-2.90
364.00	-3.40	389.00	-4.00	412.00	-4.60	436.00	-4.50	455.00	-6.00
474.00	-6.60	490.00	-7.10	509.00	-7.50	530.00	-8.00	564.00	-8.90
585.00	-8.90	603.44	-9.20	621.93	-10.70	643.70	-11.40	663.33	-11.00
681.56	-11.90	713.97	-12.10	732.11	-13.60	750.56	-11.90	769.22	-11.50
791.94	-12.40	811.38	-12.80	845.88	-14.00	880.21	-14.60	912.58	-14.40
930.73	-15.10	948.75	-15.80	978.76	-16.80	997.30	-17.90	1022.17	-18.60
1057.04	-19.60	1075.35	-19.70	1093.95	-19.60	1112.03	-20.20	1141.16	-20.80
1170.57	-20.00	1199.69	-22.10	1220.29	-22.10	1241.04	-22.20	1260.28	-22.30
1291.77	-22.20	1318.49	-22.10	1337.43	-21.70	1364.11	-20.20	1383.16	-19.80
1401.88	-20.10	1421.13	-20.80	1440.11	-21.10	1458.14	-20.20	1478.74	-19.60
1514.11	-19.00	1535.51	-18.80	1553.53	-19.80	1573.97	-20.10	1606.22	-20.60

1630.39	-18.90	1649.31	-20.40	1669.35	-21.30	1694.72	-20.90	1713.08	-21.60
1731.39	-23.20	1750.16	-24.10	1778.76	-24.10	1806.92	-24.30	1828.50	-24.40
1851.70	-25.00	1882.87	-24.90	1917.09	-25.00	1935.86	-25.10	1954.81	-25.10
1973.34	-24.70	1991.35	-24.20	2009.59	-23.60	2028.12	-22.70	2050.47	-20.80
2070.99	-15.80	2093.57	-15.70	2118.70	-15.20	2150.48	-15.70	2168.77	-16.30
2191.35	-17.40	2211.16	-17.20	2234.12	-19.40	2253.18	-19.60	2286.37	-19.70
2304.70	-20.30	2338.12	-20.40	2361.10	-20.80	2381.02	-20.40	2410.53	-21.00
2430.11	-21.50	2452.45	-22.00	2473.54	-22.70	2491.70	-23.00	2518.00	-23.10
2536.25	-23.40	2554.72	-23.80	2575.53	-24.40	2599.11	-24.40	2618.12	-24.60
2646.43	-24.60	2667.89	-23.80	2688.74	-22.80	2711.10	-22.40	2733.62	-22.60
2754.98	-21.90	2779.52	-22.20	2798.88	-22.40	2828.72	-22.70	2848.60	-22.90
2867.72	-22.40	2889.39	-21.70	2909.59	-21.80	2939.59	-21.90	2959.74	-22.30
2979.58	-23.10	2997.89	-23.70	3022.48	-24.60	3042.34	-24.90	3063.41	-25.00
3082.11	-24.60	3104.88	-24.60	3123.84	-25.40	3144.06	-24.90	3163.47	-25.30
3181.69	-25.00	3210.86	-25.30	3230.92	-25.10	3251.34	-24.50	3269.78	-24.30
3289.26	-24.10	3313.09	-23.60	3332.17	-23.20	3352.75	-23.30	3375.19	-23.40
3396.90	-23.20	3415.61	-23.40	3438.21	-23.70	3459.10	-23.80	3479.71	-23.50
3512.85	-23.90	3540.44	-24.20	3572.88	-24.70				

R-099 627278.34 947751.54 100.0 5.22
 05NOV19 31OCT19 161 00 24 137

-009.00	3.30	-008.00	4.30	-007.00	4.30	-006.00	5.50	000.00	8.00
005.00	6.60	010.00	6.50	020.00	6.20	040.00	6.50	061.00	4.00
078.00	3.10	100.00	0.60	121.00	-2.10	150.00	-3.90	173.00	-4.60
194.00	-5.20	220.00	-5.70	241.00	-6.00	262.00	-4.20	283.00	-3.90
307.00	-4.50	333.00	-5.20	354.00	-5.80	375.00	-6.40	384.25	-7.00
405.28	-7.80	424.13	-8.30	442.23	-9.10	460.85	-9.60	480.18	-9.90
500.71	-10.50	519.07	-11.00	548.46	-11.70	570.11	-12.40	597.29	-13.10
615.57	-13.20	633.65	-13.40	660.80	-13.70	681.82	-13.50	704.41	-13.90
725.45	-13.50	745.95	-14.20	768.69	-14.40	792.95	-14.70	814.89	-14.70
838.38	-15.40	863.71	-15.80	887.94	-16.00	922.25	-16.20	943.33	-16.40
971.55	-17.40	991.07	-18.00	1009.33	-18.70	1027.45	-18.30	1053.33	-18.00
1072.06	-17.70	1090.10	-17.90	1115.43	-18.40	1147.07	-18.50	1172.67	-19.10
1192.17	-19.10	1211.08	-19.40	1229.79	-20.10	1250.31	-20.50	1270.94	-20.30
1289.11	-20.50	1324.22	-20.60	1349.51	-20.50	1369.48	-20.90	1387.95	-20.50
1409.27	-20.30	1427.54	-20.60	1450.15	-20.20	1471.42	-20.30	1489.65	-20.00
1508.63	-19.70	1527.51	-19.40	1562.01	-19.80	1589.87	-20.40	1614.40	-19.40
1632.71	-20.40	1663.93	-19.90	1683.58	-21.00	1705.06	-21.50	1726.10	-21.80
1746.27	-22.80	1764.54	-23.20	1784.52	-23.30	1818.40	-23.60	1838.10	-23.60
1856.57	-23.60	1877.81	-23.90	1901.28	-23.80	1924.00	-23.90	1942.98	-22.80
1964.92	-21.90	1993.69	-17.80	2017.23	-17.10	2036.66	-16.90	2054.75	-16.50
2074.65	-16.50	2108.82	-17.00	2133.25	-17.90	2153.45	-19.10	2172.49	-19.60
2204.80	-19.60	2223.57	-21.10	2252.84	-21.70	2277.94	-21.50	2313.90	-21.40
2332.02	-21.30	2353.18	-21.70	2376.52	-22.70	2401.21	-21.90	2423.61	-23.60
2441.93	-23.90	2469.22	-23.70	2490.16	-24.30	2523.03	-24.60	2558.46	-25.60
2584.93	-25.90	2607.75	-26.30	2631.15	-26.30	2651.99	-26.00	2671.82	-25.80
2697.60	-25.50	2728.06	-25.20	2760.86	-25.40	2781.15	-25.90	2808.44	-25.40
2835.46	-24.70	2864.06	-23.90	2889.03	-23.70	2908.18	-23.90	2928.11	-24.10
2953.16	-24.40	2972.17	-24.90	2990.58	-25.40	3016.83	-25.60	3035.18	-25.40
3054.67	-25.60	3074.22	-25.30	3094.82	-25.20	3119.50	-25.30	3139.43	-25.90
3159.84	-25.50	3180.21	-24.80	3203.28	-24.60	3224.07	-24.50	3245.56	-24.20
3263.65	-23.90	3298.91	-24.30	3331.79	-24.20	3352.69	-24.40	3373.23	-24.60
3394.24	-25.20	3413.91	-25.00	3445.88	-24.80	3465.91	-24.60	3484.61	-24.20
3504.95	-24.30								

R-100 626288.05 947679.08 100.0 6.08
 05NOV19 31OCT19 163 00 23 140

-009.00	4.70	-008.00	5.20	-005.00	5.40	000.00	7.60	009.00	7.50
017.00	8.40	020.00	7.40	024.00	7.30	030.00	6.70	040.00	5.70
063.00	3.60	082.00	1.50	103.00	-0.90	119.00	-2.90	142.00	-3.50
169.00	-3.50	194.00	-3.60	215.00	-3.70	239.00	-3.90	263.00	-4.10
285.00	-4.10	308.00	-4.30	331.00	-5.00	352.78	-5.90	371.17	-6.60
389.82	-7.10	407.99	-7.60	443.46	-8.40	462.14	-9.00	480.85	-9.50
499.77	-10.20	529.90	-11.20	549.60	-11.50	568.50	-12.10	588.16	-12.80
622.25	-13.80	646.29	-14.30	664.75	-15.20	683.08	-16.40	710.32	-16.50
741.28	-16.60	762.76	-17.20	798.97	-17.60	817.91	-18.20	843.14	-18.60
862.17	-18.60	882.58	-18.10	900.88	-18.60	919.56	-18.50	938.07	-18.90
959.34	-18.30	995.65	-17.90	1013.78	-18.10	1033.53	-18.70	1051.87	-20.10
1074.46	-21.60	1093.65	-22.30	1112.71	-22.00	1135.64	-21.50	1162.55	-21.80
1197.86	-21.50	1221.80	-21.00	1244.97	-20.70	1269.52	-20.80	1287.90	-21.00
1315.60	-21.10	1334.56	-21.40	1354.71	-21.70	1377.21	-21.70	1406.57	-22.00

1428.39	-21.90	1447.82	-21.60	1468.56	-21.60	1491.48	-21.90	1515.70	-22.10
1536.19	-22.30	1556.46	-22.50	1580.53	-22.60	1604.26	-22.40	1639.62	-22.70
1672.79	-23.30	1695.44	-21.40	1728.23	-21.90	1760.58	-22.90	1780.45	-22.70
1799.43	-23.10	1817.81	-23.90	1846.35	-23.70	1869.26	-23.80	1888.84	-23.80
1912.49	-23.90	1944.31	-23.90	1973.37	-23.90	1996.54	-23.80	2015.70	-23.30
2039.81	-22.00	2058.73	-18.10	2077.79	-17.40	2099.57	-17.30	2118.49	-16.70
2141.44	-17.30	2160.61	-16.80	2184.69	-17.40	2202.71	-16.90	2232.14	-17.60
2251.39	-18.50	2274.56	-18.90	2293.28	-18.40	2313.63	-18.50	2342.01	-18.80
2360.43	-19.70	2379.82	-20.40	2409.78	-20.50	2433.42	-20.30	2456.93	-20.60
2475.44	-20.80	2498.16	-20.50	2522.76	-21.00	2543.48	-21.70	2562.45	-23.00
2583.26	-23.10	2603.02	-23.20	2626.08	-24.40	2658.04	-24.60	2689.94	-24.50
2710.82	-23.70	2735.02	-23.30	2767.17	-23.00	2789.82	-22.70	2821.71	-23.10
2840.02	-23.30	2860.67	-23.80	2879.20	-24.00	2914.69	-23.90	2934.46	-23.50
2959.45	-23.60	2987.56	-24.30	3008.91	-25.20	3037.66	-25.70	3055.90	-26.20
3074.65	-26.40	3098.77	-26.20	3124.09	-26.60	3144.16	-26.90	3167.98	-26.20
3186.71	-25.60	3204.84	-24.90	3238.25	-24.50	3256.98	-24.10	3277.99	-24.10
3301.47	-23.90	3320.58	-24.10	3339.55	-23.90	3361.45	-23.80	3386.49	-23.70
3413.64	-24.00	3442.57	-24.20	3466.84	-23.70	3485.20	-23.40	3503.62	-23.90
3522.18	-23.90	3545.82	-24.40	3569.49	-24.90				
R-101		625146.19		947568.10		95.0	8.35		
	05NOV19	31OCT19	160	00	16	144			

-006.00	6.30	005.00	8.00	011.00	7.80	015.00	6.60	020.00	6.20
035.00	3.90	056.00	2.80	078.00	0.70	097.00	-2.00	120.00	-3.70
144.00	-4.40	166.00	-4.80	186.00	-5.40	205.00	-5.90	227.00	-6.10
251.00	-6.40	270.49	-6.80	288.69	-6.20	308.37	-5.30	329.12	-4.80
361.78	-4.90	388.85	-5.50	409.53	-6.30	428.81	-7.60	446.96	-8.10
465.11	-9.00	483.25	-9.90	501.34	-10.60	519.90	-11.30	543.96	-12.20
565.24	-13.00	585.02	-14.10	607.26	-15.10	643.16	-16.30	661.66	-16.80
679.77	-17.50	699.45	-17.70	734.00	-18.80	753.74	-20.00	772.19	-20.50
792.67	-20.10	810.68	-20.50	829.72	-20.40	852.79	-20.40	870.96	-19.10
891.32	-18.40	924.63	-17.70	948.85	-17.90	981.91	-18.10	1011.31	-18.50
1036.57	-18.60	1056.89	-18.80	1085.75	-18.50	1114.40	-18.30	1132.76	-18.50
1153.16	-18.60	1173.15	-18.90	1195.85	-19.10	1215.71	-19.30	1235.49	-19.60
1263.39	-19.90	1284.54	-20.10	1310.85	-20.50	1342.12	-21.20	1360.54	-21.10
1378.72	-20.40	1406.16	-21.00	1428.83	-20.90	1448.24	-20.70	1471.50	-22.10
1497.58	-21.10	1517.17	-21.80	1537.22	-22.20	1559.70	-22.40	1583.39	-23.10
1602.77	-24.30	1627.85	-24.70	1646.08	-24.90	1664.85	-25.60	1687.12	-25.80
1705.44	-26.50	1723.79	-26.30	1745.33	-26.20	1771.32	-26.00	1789.59	-25.40
1807.99	-25.40	1828.64	-25.50	1850.27	-25.30	1883.78	-25.20	1904.26	-25.40
1931.80	-25.20	1954.78	-25.20	1979.55	-25.30	2000.02	-25.40	2019.43	-25.30
2046.17	-25.60	2065.68	-25.40	2085.72	-24.10	2105.70	-19.70	2124.38	-18.00
2142.78	-19.10	2171.36	-18.40	2205.37	-18.50	2228.21	-18.30	2253.67	-19.10
2276.38	-19.60	2295.71	-20.20	2323.21	-20.90	2344.77	-20.90	2368.10	-21.50
2389.60	-21.80	2412.09	-22.00	2441.20	-22.80	2469.26	-23.10	2505.02	-23.30
2530.46	-23.90	2549.99	-25.00	2569.19	-26.00	2587.96	-27.70	2609.17	-28.20
2627.47	-28.80	2645.76	-29.40	2675.83	-29.60	2710.84	-29.90	2731.94	-29.10
2750.96	-28.50	2769.05	-28.20	2788.88	-27.70	2823.24	-27.50	2855.34	-27.90
2878.04	-28.20	2896.56	-28.60	2915.56	-28.20	2933.59	-27.80	2961.71	-27.90
2994.72	-28.00	3016.21	-28.30	3045.60	-29.10	3070.48	-29.50	3100.79	-29.30
3118.89	-28.60	3138.92	-28.50	3161.55	-28.30	3185.26	-28.00	3203.41	-27.30
3230.89	-27.40	3253.00	-27.10	3276.81	-26.40	3296.38	-26.10	3328.26	-26.10
3349.08	-26.30	3368.32	-26.50	3388.31	-26.80	3408.82	-26.40	3439.69	-26.70
3461.12	-26.30	3495.49	-26.40	3518.52	-26.10	3539.71	-26.20	3558.08	-25.60
T-102		624152.00		947410.23		95.0	8.35		
	05NOV19	31OCT19	160	00	16	144			

041.00	10.60	051.00	10.10	059.00	11.80	069.00	10.40	078.00	8.00
100.00	6.70	120.00	5.70	139.00	4.70	162.00	2.10	185.00	-1.00
208.00	-3.50	234.00	-4.80	256.00	-5.50	276.00	-5.60	296.00	-5.00
318.00	-4.00	340.44	-3.90	370.32	-4.20	401.23	-4.20	435.80	-4.70
454.02	-5.20	474.52	-5.60	492.60	-6.40	526.67	-7.50	545.84	-8.20
567.28	-8.90	586.81	-9.60	621.76	-10.70	640.01	-11.40	658.27	-12.30
676.89	-12.90	709.46	-13.70	727.89	-14.20	748.85	-14.70	768.61	-15.00
792.73	-15.70	813.49	-16.50	832.42	-17.00	851.58	-17.30	872.28	-17.20
894.31	-17.20	915.83	-18.00	948.64	-19.00	971.59	-19.30	992.32	-19.20
1015.01	-19.90	1034.16	-19.70	1052.89	-19.20	1080.53	-18.90	1110.41	-19.20
1134.80	-18.90	1154.20	-19.10	1172.77	-19.40	1200.76	-19.70	1221.86	-20.00
1251.30	-20.00	1276.85	-20.50	1295.36	-21.10	1330.52	-22.10	1357.61	-22.40
1376.30	-22.80	1395.68	-23.10	1413.72	-23.40	1434.74	-23.70	1452.87	-24.30
1486.88	-23.90	1523.02	-24.40	1556.82	-24.80	1592.75	-25.70	1624.57	-26.50

1646.32	-26.70	1674.69	-26.40	1693.27	-26.80	1716.14	-26.70	1737.14	-26.60
1755.17	-26.50	1774.20	-26.70	1799.35	-26.60	1830.45	-26.80	1849.12	-27.10
1882.92	-27.10	1902.36	-26.90	1923.81	-26.50	1951.30	-25.30	1971.24	-25.60
1993.50	-25.90	2012.03	-26.40	2046.20	-26.50	2064.59	-26.60	2086.49	-26.70
2113.09	-27.00	2137.97	-26.80	2157.25	-26.40	2175.82	-26.00	2194.60	-24.50
2213.22	-24.00	2231.23	-22.30	2250.94	-19.50	2270.15	-19.20	2298.71	-19.10
2332.68	-18.00	2351.02	-18.80	2371.64	-19.10	2402.41	-18.20	2426.22	-18.50
2446.33	-19.10	2464.41	-20.80	2482.84	-21.90	2501.18	-21.80	2519.32	-23.00
2550.24	-23.30	2568.90	-23.40	2599.51	-24.10	2628.89	-24.20	2655.32	-24.50
2686.69	-25.10	2711.06	-25.20	2735.27	-25.30	2756.59	-25.40	2774.64	-25.00
2804.70	-25.40	2825.13	-25.90	2848.03	-26.00	2866.32	-26.50	2892.55	-26.80
2912.37	-27.10	2931.71	-27.70	2960.16	-28.10	2981.42	-28.00	3001.46	-27.90
3021.57	-27.40	3040.05	-26.90	3059.16	-26.60	3081.75	-27.00	3116.41	-26.50
3136.51	-27.10	3155.00	-27.50	3174.88	-27.70	3193.16	-28.00	3214.68	-27.90
3250.62	-27.60	3273.36	-27.10	3291.96	-26.80	3324.68	-26.70	3355.42	-26.80
3374.85	-27.00	3406.51	-27.10	3427.61	-27.40	3448.54	-27.50	3467.88	-27.70
3496.58	-27.90	3523.13	-27.60	3556.47	-27.70	3585.90	-27.80	3611.46	-27.90
3637.18	-27.80	3663.39	-27.90	3681.55	-27.30	3710.97	-26.90	3729.12	-26.30

R-103 623137.76 947279.73 95.0 8.67
 05NOV19 31OCT19 160 00 18 142

045.00	9.00	053.00	12.20	070.00	11.70	083.00	9.80	098.00	7.30
120.00	6.90	140.00	6.60	160.00	5.60	178.00	3.20	193.00	2.50
216.00	-0.10	233.00	-2.80	261.00	-3.50	285.00	-4.50	303.00	-5.00
322.00	-5.40	343.00	-5.70	366.00	-6.00	397.14	-6.50	415.54	-5.70
446.74	-4.50	477.78	-4.80	496.53	-5.40	517.68	-6.10	537.34	-6.80
566.94	-8.00	585.45	-9.00	604.25	-9.80	628.37	-9.90	658.89	-10.90
677.82	-11.70	696.30	-12.50	715.02	-13.30	750.26	-14.30	771.29	-14.80
789.65	-15.40	807.83	-15.90	830.25	-16.80	849.96	-17.40	870.24	-18.00
889.29	-18.40	924.11	-19.40	944.82	-19.90	974.71	-20.10	995.04	-19.90
1030.27	-19.80	1056.22	-20.40	1078.97	-20.40	1100.30	-20.50	1119.22	-21.00
1139.12	-20.90	1174.60	-21.00	1197.81	-21.00	1231.55	-20.90	1250.67	-21.10
1273.31	-20.70	1291.76	-21.30	1311.08	-21.70	1332.93	-21.60	1353.06	-22.10
1373.26	-21.90	1393.35	-22.30	1415.89	-22.60	1445.86	-23.00	1475.23	-22.80
1495.13	-23.10	1513.28	-23.60	1531.30	-23.90	1563.97	-24.90	1583.93	-25.10
1612.32	-25.60	1642.88	-26.10	1663.05	-26.50	1682.14	-26.60	1701.06	-26.50
1719.08	-26.60	1737.32	-26.20	1756.11	-26.50	1785.40	-26.30	1811.58	-26.50
1846.91	-26.40	1878.69	-26.70	1897.11	-26.40	1915.82	-26.40	1934.72	-26.00
1953.07	-25.40	1975.05	-25.90	1997.41	-26.20	2022.51	-26.40	2054.61	-26.60
2073.34	-26.40	2091.53	-26.60	2111.98	-26.90	2134.59	-27.10	2163.97	-27.30
2195.72	-27.20	2216.07	-27.40	2242.72	-26.90	2277.65	-27.30	2302.36	-27.50
2329.76	-27.00	2349.19	-24.80	2377.39	-19.30	2402.34	-18.80	2433.16	-18.90
2455.94	-19.80	2475.16	-20.90	2495.46	-21.10	2516.11	-23.00	2535.97	-23.20
2554.26	-23.60	2573.18	-24.10	2598.17	-24.00	2617.01	-24.20	2636.36	-24.60
2659.92	-24.50	2678.73	-24.90	2704.75	-25.10	2723.44	-24.90	2756.73	-24.30
2777.14	-25.30	2795.95	-24.90	2820.32	-24.90	2839.37	-25.10	2859.21	-25.50
2878.07	-25.00	2913.95	-25.20	2932.00	-26.00	2958.80	-25.90	2976.81	-26.60
2995.25	-27.70	3015.10	-28.40	3034.50	-28.60	3053.04	-28.50	3072.74	-28.70
3091.74	-27.50	3110.24	-29.10	3129.51	-29.50	3149.71	-30.00	3169.68	-30.20
3188.79	-30.40	3207.15	-30.60	3226.53	-29.90	3253.11	-28.70	3273.11	-28.10
3291.75	-27.50	3315.39	-27.80	3333.68	-27.50	3366.59	-27.00	3388.93	-26.70
3407.50	-26.70	3439.70	-26.90	3459.14	-27.30	3481.36	-27.60	3514.28	-27.90
3533.46	-28.00	3552.78	-27.70	3580.14	-27.80	3598.79	-28.10	3621.72	-27.90

R-104 622113.68 947184.88 95.0 8.51
 05NOV19 31OCT19 157 00 20 137

083.00	11.80	096.00	9.10	108.00	10.40	123.00	7.20	125.00	7.00
135.00	6.70	155.00	6.90	176.00	4.00	194.00	2.70	215.00	0.50
232.00	-2.10	249.00	-3.60	268.00	-3.50	286.00	-3.90	311.00	-4.70
328.00	-4.90	350.00	-5.40	372.00	-5.90	387.00	-6.20	404.00	-6.30
430.37	-6.20	451.97	-6.00	470.66	-5.80	491.42	-5.00	522.66	-5.50
542.01	-6.50	562.66	-8.20	590.22	-8.80	608.28	-9.50	626.44	-10.30
661.34	-11.10	680.51	-11.50	701.32	-11.90	720.35	-12.60	744.82	-13.00
765.04	-13.70	789.25	-14.20	807.47	-14.90	840.99	-15.90	860.98	-16.50
880.28	-17.20	901.26	-18.00	921.04	-20.30	941.72	-21.00	972.11	-20.60
992.67	-21.00	1010.98	-21.50	1029.62	-22.20	1049.11	-22.70	1071.57	-23.30
1091.73	-23.40	1120.47	-23.30	1144.99	-23.20	1165.34	-23.40	1185.00	-23.20
1204.39	-23.60	1231.62	-23.50	1256.40	-24.00	1278.63	-23.60	1300.49	-23.70
1319.31	-23.60	1341.27	-23.90	1363.57	-23.90	1391.94	-23.40	1410.52	-22.50
1430.67	-22.50	1457.14	-22.50	1481.22	-23.10	1512.79	-23.40	1533.80	-23.80
1552.44	-24.60	1578.52	-25.10	1596.61	-25.50	1617.71	-26.30	1636.27	-27.40

1660.40	-27.30	1681.74	-27.30	1703.09	-27.50	1737.86	-27.50	1756.80	-27.20
1775.05	-27.50	1793.07	-27.10	1811.99	-27.30	1838.66	-27.40	1856.82	-27.20
1892.49	-27.20	1912.49	-27.10	1946.40	-27.60	1968.65	-27.60	1999.34	-25.60
2017.99	-25.10	2036.18	-25.70	2069.50	-26.40	2088.77	-26.60	2108.03	-27.00
2128.33	-26.70	2147.06	-27.30	2171.95	-27.30	2192.27	-27.10	2210.36	-27.50
2234.55	-27.40	2254.12	-27.80	2272.73	-27.40	2291.23	-27.90	2309.79	-27.90
2330.57	-28.20	2364.94	-28.40	2383.10	-28.30	2408.53	-27.40	2426.68	-26.00
2444.83	-23.80	2465.66	-19.80	2489.66	-19.30	2508.53	-20.60	2529.64	-20.40
2549.03	-21.30	2568.69	-22.50	2587.41	-21.90	2619.59	-22.20	2653.22	-23.40
2671.35	-24.40	2692.75	-24.80	2722.38	-25.20	2741.87	-25.80	2766.08	-25.70
2796.00	-25.80	2816.98	-25.90	2841.04	-26.60	2869.53	-26.10	2889.52	-26.20
2917.32	-27.20	2951.17	-27.80	2970.57	-28.60	2996.81	-28.90	3016.17	-28.80
3037.32	-28.10	3057.76	-26.90	3076.95	-26.70	3095.08	-25.60	3126.77	-25.50
3157.63	-26.00	3185.85	-26.50	3204.24	-27.30	3224.16	-26.60	3255.10	-26.60
3286.32	-27.40	3317.78	-27.50	3336.57	-27.80	3370.28	-27.70	3388.66	-27.40
3412.30	-27.60	3433.62	-27.20	3457.39	-27.10	3476.92	-26.90	3510.80	-26.70
3539.51	-27.00	3558.21	-26.50						

R-105 621126.66 947101.17 95.0 9.19
 05NOV19 01NOV19 156 00 16 140

113.00	10.00	124.00	10.30	140.00	7.50	150.00	6.80	172.00	6.80
189.00	5.50	209.00	3.60	232.00	1.20	247.00	-1.10	264.00	-3.70
290.00	-4.10	309.00	-4.30	328.00	-4.80	354.00	-5.20	370.00	-5.40
392.00	-5.70	408.80	-6.20	429.02	-6.50	455.85	-6.10	485.64	-5.80
520.66	-5.70	539.56	-5.70	558.24	-5.70	590.14	-6.20	608.42	-7.50
626.44	-8.40	655.50	-9.30	674.54	-9.80	692.77	-10.20	715.48	-10.90
737.02	-11.30	755.65	-11.80	779.93	-12.40	809.46	-12.60	828.92	-12.20
847.42	-11.60	874.47	-11.60	895.84	-12.30	926.14	-13.90	944.40	-14.70
967.59	-15.40	986.11	-16.30	1013.05	-17.50	1031.39	-18.30	1054.30	-19.10
1072.35	-18.00	1103.65	-19.10	1121.74	-20.30	1144.25	-20.80	1165.43	-21.30
1189.77	-21.90	1224.79	-22.10	1247.28	-22.00	1269.55	-21.90	1289.83	-22.10
1316.80	-22.30	1339.00	-22.20	1357.75	-22.00	1380.77	-21.70	1399.15	-22.30
1417.43	-22.70	1438.90	-23.40	1471.23	-24.30	1495.65	-24.00	1518.48	-24.40
1545.66	-25.00	1567.89	-25.60	1585.93	-25.90	1603.95	-26.90	1622.21	-27.30
1658.15	-27.40	1685.28	-27.50	1705.68	-27.80	1726.06	-27.60	1760.33	-27.80
1793.36	-27.70	1812.32	-27.70	1843.32	-27.90	1864.31	-27.60	1887.06	-27.90
1914.35	-27.90	1941.60	-27.80	1960.57	-28.00	1984.61	-28.10	2007.35	-27.90
2042.51	-28.00	2068.96	-28.20	2101.26	-28.30	2119.32	-27.80	2140.25	-28.20
2159.86	-28.70	2185.49	-29.10	2218.73	-29.00	2248.83	-29.10	2273.97	-29.40
2298.59	-29.50	2317.91	-29.00	2336.80	-29.30	2361.21	-29.50	2394.68	-29.10
2412.96	-29.60	2440.44	-30.00	2458.81	-29.70	2477.48	-30.30	2504.75	-29.60
2523.91	-28.60	2543.07	-27.40	2561.10	-25.90	2581.76	-21.00	2612.36	-20.90
2639.85	-20.90	2660.97	-22.40	2681.44	-23.50	2703.90	-24.10	2722.31	-24.30
2740.55	-24.90	2768.07	-24.00	2794.68	-24.40	2824.84	-25.10	2843.23	-24.80
2861.75	-25.60	2880.18	-26.60	2900.27	-26.90	2919.07	-27.10	2945.29	-27.30
2963.49	-27.80	2984.12	-27.20	3004.04	-27.00	3022.62	-26.80	3041.49	-25.70
3061.43	-26.70	3080.96	-26.70	3106.58	-26.70	3138.21	-26.60	3160.46	-27.10
3189.50	-27.10	3214.27	-26.30	3233.72	-25.60	3258.67	-25.80	3286.50	-25.40
3312.35	-25.60	3334.08	-26.00	3362.09	-26.20	3388.90	-26.90	3411.14	-27.00
3433.60	-26.90	3465.74	-26.60	3483.99	-26.70	3507.73	-26.80	3525.80	-27.00
3544.00	-27.60	3579.89	-27.50	3610.12	-27.00	3633.32	-27.20	3657.67	-26.80
3677.26	-26.80								

R-106 620134.01 947069.52 95.0 7.71
 05NOV19 01NOV19 156 00 18 138

077.00	9.90	088.00	8.90	094.00	10.10	100.00	7.70	102.00	7.00
110.00	6.40	128.00	6.30	143.00	5.70	165.00	3.70	187.00	1.20
202.00	-0.60	217.00	-3.00	240.00	-4.00	263.00	-4.30	285.00	-4.80
307.00	-5.50	329.00	-5.80	351.00	-6.20	381.25	-6.30	402.62	-4.20
438.54	-4.60	456.91	-5.20	477.24	-5.80	496.35	-6.30	519.82	-7.20
545.97	-7.70	567.40	-8.00	587.21	-8.50	607.25	-8.80	632.44	-9.20
651.41	-9.70	677.23	-10.00	698.74	-10.50	718.64	-11.20	739.56	-11.70
759.91	-12.00	787.99	-12.40	806.24	-13.30	836.30	-13.90	871.00	-15.10
889.22	-15.70	907.79	-16.30	926.40	-16.80	944.50	-16.50	967.06	-17.60
994.88	-17.30	1013.18	-18.10	1043.46	-18.30	1067.29	-19.70	1087.84	-21.00
1105.91	-22.20	1135.19	-23.00	1156.25	-23.00	1192.08	-23.00	1215.43	-23.00
1248.24	-23.10	1283.17	-22.90	1305.81	-22.80	1325.41	-22.80	1343.62	-23.20
1362.15	-23.10	1382.19	-22.90	1407.16	-23.30	1425.40	-22.80	1444.22	-23.30
1469.53	-23.80	1489.89	-24.20	1512.55	-25.20	1534.94	-25.90	1556.15	-26.60
1574.35	-26.50	1593.08	-26.90	1611.85	-26.70	1630.65	-27.10	1650.07	-27.00
1669.07	-27.00	1696.22	-27.10	1717.50	-27.30	1741.37	-27.10	1767.26	-27.30

1790.43	-27.50	1824.70	-27.60	1855.32	-27.60	1877.57	-27.70	1895.93	-27.70
1914.25	-27.60	1933.24	-27.80	1955.97	-27.90	1983.68	-28.00	2017.51	-27.80
2040.00	-28.10	2059.54	-27.90	2088.18	-28.00	2107.67	-27.90	2130.17	-28.00
2159.15	-28.00	2181.58	-28.10	2199.88	-27.90	2217.89	-28.10	2238.51	-28.50
2266.47	-28.20	2287.47	-28.40	2306.11	-28.40	2329.62	-28.40	2355.15	-28.50
2374.43	-28.40	2398.61	-28.70	2421.09	-28.80	2453.69	-28.80	2474.12	-29.10
2494.97	-28.90	2517.23	-28.60	2540.30	-27.80	2564.39	-26.70	2583.00	-21.10
2601.04	-20.20	2622.07	-19.40	2642.85	-19.40	2673.68	-21.00	2697.98	-21.70
2717.56	-22.00	2735.79	-22.90	2768.03	-25.40	2792.17	-26.10	2821.03	-26.20
2856.52	-28.40	2875.19	-28.90	2909.57	-29.60	2929.92	-30.10	2954.04	-29.90
2988.66	-30.30	3007.12	-30.50	3038.17	-30.60	3060.15	-30.90	3078.94	-30.30
3097.24	-29.10	3118.30	-28.10	3137.50	-27.90	3163.42	-28.30	3182.60	-28.60
3210.36	-29.60	3230.60	-29.80	3251.83	-29.00	3270.66	-28.60	3306.95	-28.70
3326.87	-28.50	3361.66	-28.60	3397.50	-29.30	3420.92	-29.60	3444.74	-29.50
3475.62	-29.20	3496.48	-28.90	3525.71	-28.40	3547.30	-28.50	3569.30	-28.60
3593.24	-29.10								

R-107 619169.99 946989.61 95.0 8.17
 05NOV19 01NOV19 161 00 17 144

092.00	9.30	095.00	9.70	100.00	11.00	110.00	9.30	120.00	7.20
140.00	6.50	163.00	4.60	183.00	3.10	204.00	0.90	218.00	-1.30
237.00	-3.90	258.00	-4.60	278.00	-4.90	303.00	-5.10	323.00	-5.20
343.00	-5.70	363.00	-6.00	387.18	-6.30	407.20	-6.50	426.63	-6.40
445.51	-5.80	466.13	-5.10	498.71	-5.20	517.35	-5.70	535.76	-6.50
555.77	-7.40	582.21	-8.10	600.43	-8.60	619.99	-9.20	644.33	-9.30
662.60	-10.00	680.95	-10.60	700.19	-10.30	718.41	-10.80	738.75	-13.20
760.35	-11.70	783.63	-12.30	802.55	-12.70	820.97	-14.70	840.65	-13.60
860.05	-15.80	881.07	-16.30	900.84	-17.20	919.39	-18.30	938.02	-18.70
960.56	-20.00	986.80	-20.80	1004.83	-21.90	1026.08	-22.40	1059.76	-22.40
1088.74	-22.20	1107.01	-22.10	1136.95	-22.20	1159.05	-22.20	1181.30	-22.00
1211.27	-21.80	1229.30	-21.50	1247.82	-20.80	1267.02	-21.50	1301.18	-21.20
1325.79	-21.40	1359.59	-21.80	1377.87	-21.50	1404.19	-21.60	1422.90	-21.60
1441.19	-21.40	1469.00	-21.90	1503.31	-23.00	1535.71	-23.00	1555.62	-23.60
1575.82	-23.50	1599.01	-24.00	1619.26	-24.50	1638.06	-25.20	1670.42	-26.10
1694.51	-26.50	1729.59	-26.40	1750.15	-26.60	1776.40	-26.60	1807.44	-26.60
1833.82	-26.60	1852.91	-26.80	1871.18	-26.70	1889.78	-27.00	1916.58	-27.10
1945.54	-27.00	1966.13	-27.20	1992.35	-27.30	2023.33	-27.30	2052.44	-27.50
2082.17	-27.50	2107.26	-27.80	2140.51	-27.80	2158.74	-27.50	2177.17	-27.70
2197.75	-27.70	2219.33	-27.80	2238.92	-27.60	2258.37	-27.60	2277.16	-27.80
2299.89	-27.70	2321.20	-27.50	2347.97	-27.60	2368.08	-27.40	2394.72	-27.40
2417.06	-27.20	2440.40	-27.30	2462.67	-27.10	2482.64	-26.80	2509.46	-26.90
2533.32	-26.90	2567.64	-27.50	2586.31	-27.30	2612.13	-27.30	2632.48	-27.50
2660.52	-27.50	2689.67	-27.70	2711.82	-26.20	2730.70	-24.30	2764.90	-24.00
2796.28	-21.70	2815.06	-23.30	2833.13	-23.90	2856.43	-22.60	2875.40	-23.70
2898.03	-23.50	2916.41	-24.30	2935.29	-24.60	2955.44	-24.50	2974.50	-25.70
2993.17	-26.10	3011.85	-25.80	3036.41	-25.30	3060.08	-25.00	3080.83	-25.50
3099.00	-24.70	3117.16	-25.50	3146.55	-25.50	3175.01	-25.00	3210.97	-25.30
3243.14	-25.30	3262.74	-25.80	3283.05	-26.70	3314.14	-26.60	3336.42	-25.90
3354.99	-25.80	3376.94	-25.30	3395.89	-25.10	3425.09	-25.20	3444.12	-25.50
3479.57	-25.90	3510.14	-25.80	3531.88	-26.30	3565.05	-26.80	3589.96	-26.30
3610.61	-25.80	3642.31	-25.80	3661.89	-25.40	3680.03	-26.20	3700.14	-26.40
3718.66	-27.20								

R-108 618139.58 946957.08 95.0 8.45
 06NOV19 01NOV19 156 00 14 142

035.69	8.70	035.99	6.60	065.13	6.80	081.79	6.70	099.52	6.50
115.01	6.50	136.00	6.60	148.00	3.70	171.00	1.00	195.00	-2.30
220.00	-4.30	242.00	-4.80	259.01	-5.40	280.00	-6.40	308.49	-6.80
329.25	-7.10	347.85	-6.80	368.44	-6.40	388.30	-6.20	420.52	-6.10
440.82	-6.30	460.80	-6.60	479.77	-6.90	505.49	-6.70	524.82	-6.90
544.22	-7.30	562.60	-7.60	583.51	-8.00	605.01	-8.70	636.97	-8.80
662.02	-9.30	680.07	-9.70	703.39	-10.40	726.66	-11.30	747.38	-12.20
769.85	-13.00	798.09	-13.80	821.40	-14.20	840.02	-14.40	860.36	-14.30
878.82	-14.40	899.15	-14.90	926.08	-15.30	945.89	-16.70	966.47	-17.10
1000.95	-17.90	1019.22	-18.20	1041.92	-18.60	1066.29	-19.30	1084.90	-19.90
1105.94	-20.30	1127.39	-20.40	1159.66	-20.60	1181.94	-20.40	1204.81	-20.70
1238.08	-20.90	1256.59	-20.70	1274.68	-20.80	1307.63	-20.90	1329.61	-21.30
1348.07	-21.30	1366.69	-21.40	1384.75	-21.70	1403.64	-22.10	1422.03	-22.40
1443.28	-22.80	1471.79	-23.20	1491.70	-23.60	1511.59	-24.10	1533.05	-24.60
1551.83	-25.00	1570.48	-26.00	1590.12	-26.10	1610.60	-26.00	1638.85	-26.20
1672.59	-26.20	1693.07	-26.20	1711.47	-26.40	1729.75	-26.10	1748.80	-26.40

1779.90	-26.70	1800.09	-26.60	1819.20	-26.70	1840.27	-26.70	1861.14	-26.80
1893.48	-26.90	1929.83	-27.20	1956.00	-27.00	1985.27	-27.10	2009.77	-27.30
2028.02	-27.00	2063.78	-27.30	2091.57	-27.40	2109.60	-27.40	2130.20	-27.20
2148.99	-27.30	2169.13	-27.30	2191.36	-27.10	2216.34	-27.10	2239.10	-27.00
2262.37	-27.10	2288.82	-27.10	2323.19	-27.00	2342.04	-26.90	2378.05	-26.90
2399.77	-26.80	2434.66	-26.80	2453.42	-26.80	2471.99	-26.70	2493.46	-26.80
2512.08	-27.00	2531.05	-27.40	2552.78	-26.70	2570.96	-27.40	2591.32	-26.50
2613.90	-27.60	2642.87	-28.10	2664.11	-26.80	2698.00	-27.50	2721.60	-26.50
2751.24	-22.30	2782.31	-23.90	2814.30	-24.90	2833.31	-25.10	2853.09	-24.70
2872.24	-25.50	2893.39	-25.70	2922.54	-25.60	2941.75	-25.40	2969.35	-25.00
2990.40	-24.50	3018.37	-25.40	3036.52	-24.70	3055.70	-25.30	3084.17	-25.60
3109.17	-25.10	3129.36	-25.20	3155.14	-25.50	3178.65	-25.80	3206.14	-25.60
3224.89	-25.20	3255.24	-25.20	3288.40	-25.10	3324.08	-25.90	3344.28	-25.70
3362.54	-26.30	3387.68	-26.50	3412.64	-26.10	3436.38	-26.20	3455.27	-26.10
3486.09	-26.60	3515.55	-26.70	3534.05	-27.10	3569.62	-28.10	3605.50	-27.70
3624.75	-27.60								

R-109 617100.93 946892.75 95.0 7.77
 06NOV19 01NOV19 158 00 18 140

034.92	6.90	034.99	6.60	054.72	6.40	075.77	6.30	097.67	6.40
118.29	6.20	130.06	5.80	150.23	4.70	171.00	2.50	192.00	0.10
210.00	-2.90	225.00	-3.80	240.00	-4.40	260.00	-4.40	277.00	-4.10
299.00	-4.60	320.00	-5.10	338.00	-5.70	354.29	-6.30	383.05	-6.70
404.99	-7.30	428.94	-7.70	447.71	-8.10	470.08	-8.40	494.64	-8.70
517.36	-8.60	537.12	-8.40	555.36	-7.50	574.18	-6.70	592.44	-6.40
613.21	-6.80	632.95	-7.40	654.38	-8.10	684.44	-9.40	702.81	-10.10
724.44	-10.90	743.68	-11.40	765.26	-12.20	786.75	-12.90	813.23	-13.40
836.31	-13.90	854.69	-14.50	872.95	-15.80	891.11	-16.00	923.34	-16.00
955.83	-16.90	980.34	-18.90	1001.64	-19.30	1020.43	-19.40	1042.71	-19.50
1060.99	-20.30	1085.76	-21.80	1108.01	-22.10	1134.48	-22.10	1168.28	-22.10
1188.41	-22.30	1215.55	-22.40	1245.87	-22.60	1264.06	-22.40	1283.34	-22.70
1305.23	-22.90	1332.35	-22.80	1357.68	-23.20	1383.90	-23.50	1415.38	-24.00
1434.12	-24.30	1458.37	-24.60	1487.89	-25.50	1506.71	-26.20	1527.41	-26.70
1548.03	-27.60	1570.77	-27.60	1592.21	-27.40	1617.55	-27.50	1651.65	-27.30
1686.80	-27.20	1714.84	-27.20	1746.92	-27.40	1765.51	-27.10	1792.04	-27.00
1814.55	-27.00	1843.48	-27.00	1862.01	-26.80	1883.41	-26.90	1911.10	-27.00
1929.80	-26.90	1960.71	-26.70	1988.82	-26.70	2007.77	-26.70	2026.47	-26.60
2052.75	-26.90	2087.64	-26.50	2107.85	-26.40	2126.48	-26.80	2144.51	-26.30
2163.86	-26.50	2183.75	-26.20	2205.12	-26.00	2231.99	-26.00	2252.55	-25.70
2270.66	-26.10	2292.43	-26.20	2326.51	-26.20	2345.01	-25.70	2368.39	-25.40
2387.56	-25.50	2407.57	-24.20	2427.27	-23.70	2459.70	-23.50	2492.21	-25.20
2512.54	-25.40	2539.34	-25.30	2559.09	-25.50	2577.27	-25.70	2599.76	-25.40
2617.97	-25.60	2644.18	-25.60	2663.51	-25.50	2687.73	-25.50	2712.56	-25.00
2737.68	-24.70	2761.66	-21.50	2787.67	-18.10	2809.70	-18.70	2840.82	-19.00
2862.92	-20.00	2881.51	-20.90	2899.69	-22.00	2918.44	-23.20	2948.91	-23.30
2984.85	-23.80	3003.65	-24.00	3022.18	-24.80	3041.39	-26.10	3063.09	-26.90
3098.00	-26.80	3116.76	-26.10	3137.39	-26.60	3172.25	-26.60	3193.78	-26.10
3220.64	-26.50	3238.86	-27.00	3266.51	-27.30	3285.78	-27.50	3303.97	-28.10
3336.65	-28.00	3363.16	-27.20	3386.26	-26.30	3409.15	-26.70	3432.44	-27.00
3460.35	-27.10	3480.75	-27.50	3499.51	-27.90	3520.07	-28.70	3541.39	-28.90
3569.43	-29.60	3588.36	-29.50	3613.52	-29.70				

R-110 616034.13 946828.38 95.0 7.56
 06NOV19 01NOV19 158 00 14 144

038.27	6.60	044.08	6.50	044.21	6.40	059.29	6.10	081.24	6.30
102.70	6.50	125.42	6.70	145.38	6.60	160.00	4.20	181.00	2.50
205.00	-0.50	223.00	-3.10	248.00	-4.30	276.00	-4.50	291.34	-5.00
309.42	-5.50	330.95	-6.40	352.02	-6.90	370.34	-7.30	390.66	-7.40
417.13	-7.30	444.24	-7.00	465.43	-6.70	483.87	-7.00	517.64	-7.50
537.12	-7.80	570.06	-8.30	588.81	-8.80	612.41	-8.80	633.40	-9.40
653.81	-8.90	672.71	-9.20	692.73	-9.80	713.59	-9.90	738.35	-10.40
768.54	-10.60	786.59	-11.20	807.85	-11.80	833.86	-12.80	856.48	-13.40
880.58	-14.00	899.21	-14.80	935.48	-16.30	966.77	-15.60	991.24	-16.10
1019.75	-16.20	1037.88	-17.10	1056.20	-18.80	1076.50	-20.00	1105.60	-19.80
1129.01	-20.00	1151.81	-20.20	1179.49	-20.90	1206.30	-21.20	1225.06	-21.60
1245.43	-21.60	1263.71	-21.10	1289.96	-21.60	1310.88	-21.40	1329.26	-21.90
1351.15	-21.30	1384.40	-22.70	1402.53	-23.00	1421.21	-22.80	1439.31	-23.30
1458.88	-23.90	1477.33	-24.80	1497.47	-25.20	1516.73	-25.80	1538.87	-27.10
1569.20	-27.70	1597.04	-27.70	1620.43	-27.90	1647.86	-27.60	1669.75	-27.80
1691.97	-27.60	1723.71	-27.50	1747.78	-27.70	1782.33	-27.60	1805.57	-27.60
1836.79	-27.60	1864.26	-27.40	1898.64	-27.40	1917.79	-27.70	1937.09	-27.60

1967.73	-27.50	1999.39	-27.50	2021.24	-27.50	2051.22	-27.60	2074.65	-27.40
2097.77	-27.50	2130.98	-27.40	2165.74	-27.50	2184.56	-27.10	2211.40	-27.20
2232.44	-27.10	2251.78	-26.70	2270.40	-27.00	2298.32	-26.80	2319.52	-26.70
2347.89	-26.60	2370.65	-26.40	2388.86	-26.40	2406.95	-26.60	2439.63	-26.40
2466.97	-26.40	2486.38	-26.00	2504.90	-23.90	2523.93	-23.80	2544.79	-23.30
2563.47	-21.40	2585.44	-22.50	2605.83	-23.60	2627.10	-23.90	2645.47	-25.00
2669.49	-25.40	2698.46	-25.40	2726.13	-25.30	2745.70	-25.70	2781.14	-25.50
2801.32	-24.30	2823.37	-21.50	2842.12	-23.20	2866.96	-23.80	2891.39	-23.20
2910.01	-22.40	2929.67	-22.30	2957.75	-23.10	2984.98	-23.80	3003.87	-24.00
3022.33	-25.10	3042.12	-25.80	3060.33	-24.60	3080.28	-25.10	3105.25	-25.40
3134.55	-25.20	3153.86	-25.40	3173.17	-26.00	3192.88	-25.80	3212.51	-26.30
3234.39	-26.70	3263.61	-26.10	3282.88	-26.40	3308.79	-25.90	3327.06	-26.60
3346.88	-25.50	3367.21	-25.20	3388.67	-25.60	3409.04	-26.20	3427.47	-25.90
3445.67	-25.80	3465.72	-25.40	3492.26	-25.20	3511.61	-25.70	3536.88	-25.60
3569.49	-25.70	3596.44	-25.50	3616.61	-25.60				
T-111		615040.41		946779.88		95.0		7.78	
	06NOV19	01NOV19	161 00	13 148					

089.21	9.20	096.45	9.20	104.64	9.60	114.75	6.80	137.62	6.30
162.13	6.30	179.89	5.00	199.71	4.50	221.00	2.60	243.00	-0.10
263.00	-2.90	291.00	-3.00	314.00	-3.70	339.09	-4.60	364.08	-5.30
382.51	-6.00	404.14	-6.50	424.40	-6.90	451.22	-7.40	473.19	-7.80
494.01	-8.20	512.14	-8.40	531.02	-9.00	550.42	-8.30	568.67	-7.40
589.71	-7.00	618.05	-6.70	636.11	-7.00	659.18	-7.30	677.24	-7.80
702.21	-8.60	722.08	-9.40	745.08	-10.10	763.25	-11.10	781.37	-11.10
800.87	-11.60	821.01	-12.00	839.54	-12.40	857.83	-12.80	886.75	-13.70
909.58	-15.10	939.63	-14.80	963.31	-15.00	991.00	-15.30	1011.32	-15.90
1031.80	-15.90	1050.09	-20.10	1083.11	-20.40	1102.71	-21.30	1121.42	-21.60
1156.21	-22.10	1174.54	-22.50	1201.70	-22.70	1221.47	-22.80	1241.78	-21.30
1274.46	-21.10	1293.78	-21.40	1325.71	-21.30	1350.20	-21.80	1368.49	-21.50
1390.78	-22.10	1413.04	-22.30	1441.26	-22.70	1464.18	-23.80	1484.12	-24.40
1517.99	-25.80	1537.42	-27.10	1556.54	-26.80	1575.23	-27.20	1602.88	-27.00
1623.81	-26.80	1642.17	-26.90	1661.03	-26.90	1679.88	-27.00	1712.90	-27.10
1732.43	-27.00	1752.78	-27.10	1779.19	-27.10	1800.33	-27.00	1819.11	-27.10
1845.49	-27.20	1875.87	-27.20	1894.81	-26.90	1913.28	-27.30	1932.96	-27.10
1953.48	-27.10	1976.17	-27.10	1999.09	-27.30	2025.85	-27.20	2043.90	-26.90
2062.07	-27.20	2097.53	-27.20	2130.77	-27.10	2149.66	-27.30	2174.85	-27.70
2195.09	-27.80	2221.33	-27.60	2242.94	-27.40	2263.02	-27.50	2289.07	-27.30
2310.82	-27.10	2346.78	-27.00	2366.92	-26.90	2388.28	-26.80	2408.30	-26.60
2433.81	-26.40	2458.72	-26.30	2481.09	-26.30	2501.53	-25.90	2524.10	-25.10
2543.16	-25.80	2574.29	-25.10	2605.92	-25.60	2624.49	-25.10	2642.80	-25.50
2661.56	-25.00	2682.35	-26.00	2707.87	-26.30	2727.79	-26.40	2746.05	-26.80
2770.73	-26.80	2795.36	-27.00	2816.56	-26.70	2834.72	-26.30	2853.41	-25.60
2871.79	-22.90	2890.03	-20.40	2922.38	-19.80	2947.64	-20.40	2978.90	-20.30
3000.38	-21.80	3028.30	-21.60	3055.31	-21.50	3077.10	-20.70	3095.26	-21.90
3114.17	-22.60	3138.84	-24.30	3158.21	-24.90	3177.32	-25.60	3199.58	-26.10
3221.13	-26.90	3245.35	-27.00	3268.64	-27.70	3287.68	-28.10	3311.39	-28.40
3336.44	-28.00	3354.74	-27.60	3374.08	-27.20	3393.10	-25.90	3413.18	-25.20
3439.51	-24.80	3460.71	-24.60	3488.55	-24.10	3507.48	-24.70	3527.95	-24.10
3563.81	-23.90	3586.69	-24.20	3605.55	-24.10	3627.72	-23.90	3649.93	-24.40
3669.75	-24.10								
T-112		614013.01		946730.33		95.0		5.83	
	06NOV19	01NOV19	157 00	19 128					

035.31	5.80	035.50	5.60	054.21	5.60	075.51	6.10	095.44	6.40
118.06	6.50	139.08	6.40	159.69	5.70	169.59	5.20	189.00	3.20
210.00	1.90	226.00	-0.20	245.00	-2.70	267.00	-2.40	291.00	-2.80
319.00	-3.60	330.00	-4.10	346.00	-4.40	365.00	-5.50	387.44	-5.70
407.17	-6.20	431.69	-6.70	450.93	-7.30	483.42	-8.00	504.27	-8.40
523.35	-8.70	541.43	-8.30	560.37	-7.50	592.13	-7.20	613.48	-7.50
631.75	-7.80	660.42	-8.30	679.89	-8.80	701.36	-9.50	727.70	-10.10
746.12	-10.90	764.29	-11.40	783.00	-12.00	803.57	-12.60	821.93	-13.80
840.37	-13.40	859.64	-13.00	882.25	-13.50	901.75	-14.30	929.22	-14.80
953.06	-16.40	981.92	-16.90	1011.71	-15.30	1038.71	-14.90	1069.13	-18.00
1087.45	-18.90	1111.36	-19.50	1129.89	-20.20	1148.09	-20.90	1171.51	-21.40
1200.00	-22.20	1228.59	-22.70	1247.29	-21.20	1268.93	-19.90	1288.33	-20.50
1323.29	-20.30	1347.87	-21.70	1366.53	-20.60	1393.94	-20.60	1418.26	-21.40
1448.68	-21.30	1466.70	-22.00	1490.20	-23.40	1508.81	-24.60	1527.56	-25.30
1547.36	-26.10	1565.81	-26.60	1587.26	-26.60	1618.06	-26.60	1642.93	-26.60
1672.12	-26.60	1690.21	-26.70	1720.67	-26.70	1756.11	-26.70	1774.82	-26.90
1805.16	-27.10	1826.91	-26.90	1857.50	-27.00	1881.63	-26.70	1905.21	-26.90

1933.96	-26.80	1963.02	-26.70	1990.38	-27.00	2010.99	-26.90	2037.65	-26.80
2066.79	-26.80	2100.55	-26.60	2121.39	-26.60	2140.46	-26.60	2164.71	-26.50
2186.13	-26.80	2204.46	-27.20	2234.49	-26.90	2265.89	-26.80	2291.05	-26.60
2309.65	-26.70	2334.12	-26.40	2360.67	-26.10	2386.73	-26.00	2416.25	-26.00
2447.50	-26.00	2475.93	-26.10	2505.08	-26.10	2524.52	-25.60	2549.64	-25.50
2575.64	-24.70	2594.51	-24.90	2625.76	-24.50	2647.25	-24.20	2666.17	-24.70
2694.93	-24.20	2714.30	-24.80	2741.92	-25.40	2762.28	-25.80	2780.48	-25.70
2803.36	-25.80	2832.20	-25.50	2851.47	-24.20	2869.80	-22.30	2887.98	-21.10
2910.82	-18.70	2934.09	-19.10	2952.94	-19.50	2986.76	-19.70	3011.07	-20.90
3030.73	-21.80	3052.78	-22.20	3071.93	-23.50	3097.28	-24.70	3117.42	-26.10
3136.01	-27.10	3159.77	-27.50	3194.28	-27.70	3214.04	-27.70	3233.53	-27.90
3259.14	-28.10	3277.63	-28.30	3297.02	-28.20	3330.39	-27.70	3351.08	-27.30
3369.42	-26.40	3387.47	-26.50	3412.30	-25.80	3430.63	-25.00	3454.54	-25.20
3473.46	-24.90	3496.24	-25.70	3515.52	-25.50	3534.64	-26.30	3553.96	-27.00
3573.81	-27.30	3593.51	-27.80						
R-113		613081.90		946708.70		95.0	5.62		
	06NOV19	01NOV19	159 00	19 140					

008.65	7.20	009.34	5.10	030.89	5.70	053.98	6.30	076.46	6.50
098.57	6.40	120.17	6.50	139.32	6.50	150.11	6.50	170.19	4.40
175.00	3.30	190.00	2.70	213.00	-0.10	230.00	-0.80	259.00	-2.80
281.00	-5.00	300.00	-6.00	317.00	-6.80	337.00	-7.10	355.92	-7.70
374.48	-7.10	395.06	-5.80	415.75	-5.20	449.48	-5.20	475.62	-5.20
506.85	-6.20	524.92	-7.00	547.33	-7.30	566.23	-7.70	598.93	-8.60
619.96	-9.10	637.97	-9.60	657.13	-10.00	687.57	-11.10	709.11	-11.70
728.36	-12.30	747.89	-12.90	772.92	-13.90	794.99	-14.60	815.10	-14.90
838.08	-16.30	870.27	-16.60	894.51	-16.70	922.19	-16.90	942.25	-17.40
963.72	-16.90	985.65	-17.10	1003.99	-17.70	1026.30	-16.00	1048.55	-15.90
1066.96	-17.70	1085.35	-19.60	1108.44	-19.30	1144.63	-20.90	1163.57	-21.60
1187.06	-21.70	1209.14	-22.20	1239.35	-21.90	1262.41	-22.10	1298.32	-21.10
1331.64	-21.10	1353.44	-21.40	1377.58	-21.50	1399.16	-22.30	1429.70	-23.10
1448.10	-23.70	1466.32	-24.50	1491.12	-25.20	1513.48	-25.30	1546.50	-25.10
1572.84	-25.20	1598.91	-25.20	1621.86	-25.10	1649.20	-25.10	1674.64	-25.10
1694.96	-25.20	1724.21	-24.80	1743.87	-24.80	1770.55	-24.70	1799.44	-24.60
1820.67	-24.50	1839.86	-24.40	1859.88	-24.30	1878.55	-23.90	1905.66	-23.80
1927.40	-23.50	1947.58	-23.50	1979.54	-23.80	2000.92	-23.90	2019.28	-23.70
2040.56	-23.60	2068.35	-23.70	2095.96	-23.30	2126.50	-23.10	2161.54	-23.10
2180.30	-23.00	2209.69	-22.70	2237.77	-22.90	2267.99	-22.10	2288.53	-21.70
2324.10	-21.70	2343.43	-22.00	2374.39	-21.60	2407.29	-21.40	2433.16	-22.20
2451.97	-21.60	2471.75	-22.50	2491.41	-22.70	2514.24	-22.90	2532.44	-22.30
2553.67	-20.60	2584.33	-21.30	2602.67	-20.70	2620.82	-21.00	2640.74	-21.20
2662.86	-21.90	2688.93	-23.00	2709.07	-23.50	2727.87	-25.10	2751.42	-25.80
2770.83	-25.60	2789.22	-25.80	2807.27	-26.00	2830.52	-25.60	2849.73	-24.60
2878.85	-24.20	2902.10	-22.80	2920.27	-21.20	2938.28	-22.50	2968.89	-22.80
2992.81	-22.60	3017.48	-23.60	3048.48	-24.70	3067.50	-25.50	3088.68	-26.00
3107.13	-26.50	3125.27	-27.60	3143.58	-28.40	3166.74	-28.80	3186.60	-29.20
3211.20	-29.40	3239.37	-29.50	3264.66	-29.70	3287.76	-29.00	3316.19	-28.70
3337.07	-28.00	3363.63	-27.20	3382.83	-27.40	3406.65	-27.60	3426.59	-28.10
3455.14	-28.20	3473.71	-28.10	3499.17	-28.60	3519.97	-28.90	3545.25	-30.00
3570.27	-29.40	3590.58	-29.00	3625.60	-29.10	3646.50	-28.50		
T-114		612110.91		946635.31		95.0	6.37		
	06NOV19	01NOV19	153 00	17 136					

035.43	6.10	041.52	6.00	041.79	5.80	064.62	6.00	085.65	6.30
107.02	6.40	129.01	6.40	151.64	6.20	174.58	4.70	194.50	3.40
210.00	2.60	233.00	-0.90	258.00	-3.00	283.00	-3.70	307.00	-4.70
342.00	-5.40	370.00	-6.00	387.76	-5.70	408.88	-5.00	442.60	-4.80
461.02	-5.00	494.51	-5.70	512.63	-6.40	531.87	-7.10	553.14	-7.70
577.88	-8.40	597.71	-9.20	622.06	-9.50	641.49	-10.00	671.32	-11.00
689.33	-11.80	707.54	-12.20	727.42	-12.80	746.37	-13.00	764.82	-13.70
783.84	-14.10	802.24	-14.60	822.31	-15.30	841.41	-15.70	859.54	-17.10
877.80	-16.80	897.80	-17.30	917.61	-16.60	935.67	-17.60	968.73	-17.60
987.87	-17.30	1005.89	-17.90	1041.76	-18.00	1067.82	-18.70	1089.14	-19.30
1121.78	-20.60	1141.04	-21.00	1159.60	-20.70	1180.42	-20.60	1201.10	-20.50
1221.41	-20.10	1250.54	-20.40	1285.58	-20.10	1318.74	-20.90	1337.85	-21.50
1356.60	-21.80	1386.70	-22.70	1408.18	-22.80	1431.08	-23.10	1450.33	-25.10
1478.70	-25.80	1508.59	-25.70	1536.91	-25.80	1567.27	-25.90	1591.40	-25.70
1613.60	-25.90	1644.99	-25.80	1669.15	-25.80	1693.90	-25.70	1718.35	-25.60
1741.22	-25.60	1772.16	-25.60	1793.77	-25.40	1822.88	-25.40	1845.30	-25.10
1869.97	-25.00	1891.99	-24.90	1925.51	-24.50	1952.53	-24.20	1976.56	-24.00
1997.79	-23.60	2016.09	-23.30	2035.56	-23.10	2054.51	-23.00	2074.02	-22.70

2096.43	-22.90	2117.13	-22.90	2135.93	-21.40	2154.23	-21.10	2182.71	-21.00
2205.05	-21.20	2237.78	-21.30	2266.28	-21.00	2298.79	-21.60	2329.86	-21.70
2348.24	-20.90	2366.35	-21.40	2391.34	-21.40	2413.68	-20.80	2435.51	-21.30
2469.95	-22.20	2492.66	-21.80	2511.07	-20.90	2533.78	-21.70	2562.31	-22.20
2580.61	-21.40	2598.89	-22.60	2627.90	-23.40	2652.33	-23.80	2687.51	-24.10
2718.11	-24.70	2745.75	-25.00	2771.56	-24.70	2791.25	-23.90	2809.40	-21.90
2832.55	-20.40	2851.09	-20.60	2869.44	-18.30	2887.86	-17.80	2913.23	-17.80
2931.41	-18.40	2955.12	-19.30	2977.17	-21.20	3006.62	-21.70	3027.05	-23.80
3046.95	-24.50	3070.82	-25.90	3090.16	-26.50	3117.89	-27.00	3145.67	-26.70
3169.53	-27.20	3190.73	-27.10	3215.45	-27.20	3234.98	-27.80	3270.58	-28.10
3298.44	-29.10	3321.23	-29.70	3339.24	-30.00	3360.61	-30.80	3396.45	-31.50
3415.55	-32.50	3439.49	-33.50	3474.30	-34.80	3499.50	-34.90	3530.33	-35.10
3548.92	-35.00	3583.62	-35.10	3605.21	-35.20				
R-115		611059.81		946625.00		95.0	6.28		
06NOV19	01NOV19	159	00	14	145				
033.00	9.50	040.28	9.10	048.66	9.10	053.32	8.50	056.19	7.60
073.23	6.60	096.77	6.40	119.18	6.20	139.88	4.70	159.77	2.60
181.00	0.60	202.00	-0.60	225.00	-1.50	249.00	-2.60	269.25	-3.10
288.18	-4.50	321.73	-5.50	339.75	-5.90	358.04	-6.30	379.17	-6.80
409.70	-7.70	427.78	-8.20	447.20	-8.00	467.93	-7.70	486.19	-7.30
504.82	-6.00	526.86	-5.20	562.61	-5.60	585.67	-6.70	605.77	-7.50
624.65	-8.30	644.94	-9.20	664.41	-9.40	682.64	-10.40	710.86	-11.00
738.68	-11.50	768.05	-12.30	789.62	-13.00	811.72	-13.50	831.11	-14.10
859.33	-14.90	877.34	-15.40	901.57	-15.90	919.77	-16.30	948.26	-18.10
967.99	-18.90	991.80	-19.40	1010.03	-19.60	1041.16	-20.00	1064.28	-20.30
1086.42	-20.90	1107.00	-21.30	1135.41	-21.90	1170.94	-21.70	1193.09	-21.90
1223.76	-22.20	1243.18	-21.90	1278.67	-21.90	1313.46	-21.80	1339.55	-21.60
1362.06	-21.40	1392.73	-21.20	1425.62	-20.90	1445.79	-20.80	1468.14	-20.30
1486.52	-20.70	1509.10	-20.40	1529.58	-20.40	1549.97	-20.50	1568.29	-20.20
1587.58	-20.50	1613.94	-20.70	1632.19	-20.90	1650.66	-21.30	1680.56	-21.40
1701.13	-21.20	1719.76	-21.50	1750.56	-21.70	1769.67	-21.90	1792.91	-22.10
1811.09	-22.20	1829.96	-22.20	1851.00	-22.60	1871.46	-22.70	1894.35	-22.60
1916.53	-22.90	1940.23	-23.00	1971.39	-23.20	1996.87	-22.60	2025.86	-22.80
2044.94	-23.40	2066.22	-22.90	2102.14	-22.50	2121.85	-22.30	2148.06	-22.60
2168.85	-22.40	2193.38	-22.10	2215.34	-22.00	2247.99	-22.00	2273.69	-22.10
2307.05	-22.10	2331.24	-22.50	2350.26	-22.40	2378.73	-22.90	2406.99	-23.00
2425.38	-22.30	2451.66	-21.60	2487.64	-21.80	2514.71	-22.40	2550.46	-21.20
2582.20	-24.10	2601.15	-25.00	2629.51	-25.80	2656.35	-25.80	2682.57	-26.40
2710.36	-26.60	2728.93	-26.90	2747.88	-26.60	2765.96	-26.40	2788.11	-24.30
2806.13	-25.00	2842.18	-23.80	2860.69	-24.40	2879.26	-25.40	2900.22	-26.60
2919.82	-26.50	2940.59	-28.00	2958.62	-28.30	2976.82	-29.00	2995.20	-29.50
3014.46	-29.50	3032.87	-29.00	3050.98	-29.50	3074.17	-29.90	3095.42	-30.10
3117.76	-30.40	3136.86	-30.80	3155.27	-31.40	3176.72	-31.80	3204.82	-32.40
3223.78	-31.60	3247.72	-31.40	3281.15	-31.80	3299.51	-32.60	3319.66	-32.40
3339.07	-33.00	3360.71	-33.70	3385.34	-34.10	3404.26	-32.70	3423.19	-32.00
3441.43	-32.10	3460.52	-32.00	3480.66	-31.50	3512.28	-32.00	3540.08	-31.90
3567.35	-32.40	3596.39	-31.20	3619.13	-30.80	3637.47	-31.60		
R-116		610055.90		946561.14		95.0	6.18		
06NOV19	01NOV19	164	00	19	145				
007.61	7.40	008.10	5.50	032.48	5.80	054.16	6.40	076.94	6.40
100.04	6.40	123.21	6.50	146.47	6.80	168.74	6.60	189.68	5.30
205.37	3.70	221.00	2.80	248.00	-0.40	272.00	-2.90	293.00	-3.40
312.00	-4.10	339.00	-4.70	352.00	-5.20	371.00	-5.60	392.66	-6.30
418.46	-7.00	437.41	-7.30	459.51	-6.90	478.44	-5.30	511.23	-4.50
529.55	-4.80	562.38	-5.60	583.42	-6.10	603.35	-7.00	625.50	-7.70
655.44	-8.80	674.52	-9.40	692.93	-10.20	711.29	-10.80	744.38	-11.80
764.78	-12.70	783.75	-13.10	803.40	-13.60	835.32	-14.60	853.49	-15.70
877.50	-16.00	897.66	-16.10	915.92	-17.10	938.93	-17.70	964.91	-17.90
994.29	-18.10	1020.77	-18.30	1042.67	-18.40	1062.61	-18.80	1086.91	-19.10
1121.57	-19.20	1143.46	-19.60	1163.19	-20.10	1183.95	-20.70	1207.77	-21.00
1226.52	-21.20	1253.81	-21.30	1284.42	-21.10	1302.51	-21.10	1334.65	-21.20
1353.62	-21.10	1374.70	-21.20	1394.59	-21.00	1420.01	-21.10	1442.16	-20.90
1464.97	-20.90	1483.71	-21.20	1502.81	-21.30	1526.15	-21.60	1545.21	-22.00
1563.91	-22.20	1581.93	-22.90	1602.50	-23.00	1625.35	-22.70	1646.32	-22.90
1667.88	-22.70	1687.01	-22.80	1716.61	-22.70	1735.02	-22.90	1760.42	-22.80
1779.45	-22.90	1804.46	-23.20	1823.73	-23.10	1843.52	-23.20	1867.19	-23.20
1885.21	-23.60	1905.58	-23.80	1925.81	-23.50	1944.96	-23.20	1965.01	-23.40
1997.93	-23.10	2020.20	-23.30	2043.75	-23.80	2061.98	-23.50	2083.78	-23.10
2109.26	-23.50	2128.41	-24.10	2158.31	-22.50	2184.35	-22.20	2203.89	-22.00

2230.03	-22.00	2265.10	-22.10	2289.92	-22.00	2314.97	-21.80	2337.12	-22.70
2360.74	-22.80	2385.14	-22.90	2404.49	-22.40	2427.15	-22.90	2447.59	-22.60
2466.11	-22.40	2484.88	-22.60	2503.25	-23.30	2521.72	-24.20	2541.15	-24.70
2561.27	-25.10	2580.57	-26.40	2601.19	-26.90	2623.37	-27.30	2641.70	-26.90
2661.26	-25.20	2679.61	-23.80	2697.86	-23.30	2722.26	-25.30	2742.88	-24.40
2773.46	-23.80	2791.60	-25.10	2809.62	-26.30	2830.09	-27.40	2848.55	-28.70
2866.69	-29.60	2884.92	-30.30	2914.33	-31.20	2935.02	-31.20	2958.89	-31.30
2989.05	-31.10	3007.19	-31.10	3028.03	-31.00	3047.30	-31.40	3068.21	-30.80
3086.76	-30.50	3107.77	-30.30	3137.36	-29.90	3165.34	-30.20	3185.74	-30.10
3210.94	-30.30	3241.51	-30.40	3260.95	-30.80	3296.11	-30.90	3317.68	-31.10
3341.93	-30.90	3361.70	-31.20	3384.22	-31.40	3407.86	-31.20	3426.95	-31.30
3460.33	-31.90	3478.74	-30.70	3497.09	-31.70	3517.01	-31.70	3537.42	-31.70
3561.07	-31.60	3594.18	-32.00	3619.85	-31.40	3639.91	-31.90		
R-117		609066.25		946441.46		95.0		7.31	
	06NOV19	01NOV19	152 00	16 136					

121.91	8.70	127.38	9.00	135.19	7.90	143.09	6.50	160.84	6.30
183.78	6.20	205.55	5.70	227.33	5.10	249.87	4.50	265.09	3.50
284.00	2.20	305.00	-0.80	329.00	-2.30	354.00	-2.80	378.00	-3.80
402.00	-4.70	423.58	-5.50	446.66	-5.80	468.07	-6.10	488.96	-6.20
509.38	-7.00	545.64	-7.00	565.24	-6.90	594.59	-6.90	612.63	-6.60
638.38	-6.30	656.78	-5.40	687.55	-5.90	706.00	-7.00	724.06	-8.10
742.49	-9.10	773.53	-9.90	796.61	-10.30	816.35	-11.00	836.24	-11.50
867.74	-12.50	886.19	-13.20	904.80	-13.90	925.60	-14.20	959.30	-15.30
980.74	-15.90	999.69	-16.30	1018.15	-17.00	1049.44	-18.80	1069.23	-19.00
1099.29	-19.10	1128.20	-19.50	1148.89	-19.90	1181.64	-20.10	1204.03	-20.20
1224.53	-20.80	1252.54	-20.90	1277.91	-20.90	1298.58	-20.80	1330.58	-20.80
1352.46	-20.60	1371.40	-20.40	1393.25	-20.30	1415.01	-20.40	1437.27	-20.10
1455.57	-20.20	1475.49	-20.00	1494.10	-19.60	1514.65	-19.40	1533.24	-18.90
1563.06	-18.80	1591.19	-18.80	1610.82	-19.60	1633.64	-19.30	1664.76	-19.70
1689.59	-20.30	1707.98	-21.50	1740.82	-21.60	1760.14	-22.90	1783.45	-22.40
1805.40	-22.50	1823.76	-21.80	1859.28	-22.10	1878.07	-21.70	1901.98	-21.50
1923.74	-21.90	1942.27	-22.20	1969.80	-22.20	1987.90	-21.50	2019.08	-21.90
2041.77	-21.50	2061.08	-20.80	2082.61	-21.00	2118.38	-21.30	2139.92	-20.90
2161.91	-21.00	2183.25	-21.60	2207.72	-20.90	2227.03	-21.60	2246.69	-21.80
2279.66	-22.30	2302.33	-22.90	2326.30	-23.60	2362.42	-23.70	2392.08	-24.30
2411.06	-24.50	2430.63	-24.50	2457.37	-24.30	2478.42	-23.90	2496.47	-24.80
2519.73	-25.10	2540.72	-25.90	2567.11	-26.30	2586.81	-26.70	2605.05	-27.50
2634.75	-28.10	2669.68	-28.70	2695.70	-28.90	2713.79	-28.30	2739.22	-25.00
2761.65	-27.50	2786.16	-27.80	2813.11	-27.70	2832.99	-28.20	2863.57	-25.00
2882.81	-27.60	2910.86	-28.00	2945.44	-29.10	2964.20	-29.40	2996.78	-29.40
3015.64	-29.40	3036.62	-29.40	3059.32	-28.90	3094.10	-28.20	3115.80	-26.90
3140.86	-25.60	3161.57	-25.30	3184.84	-25.20	3212.55	-25.90	3234.97	-26.50
3255.83	-27.60	3273.99	-28.70	3294.06	-30.00	3312.88	-30.80	3333.54	-31.30
3352.80	-31.80	3375.04	-31.40	3394.45	-32.10	3413.40	-31.40	3431.71	-30.40
3449.97	-29.80	3468.01	-30.20	3488.06	-29.10	3522.60	-29.30	3547.12	-28.90
3565.43	-29.20	3589.41	-28.60						
R-118		607985.22		946368.23		95.0		8.22	
	06NOV19	01NOV19	156 00	19 137					

078.40	7.30	087.66	7.90	091.09	7.70	114.55	7.20	139.29	6.90
163.24	6.80	179.21	6.90	195.59	7.10	209.61	4.80	216.63	3.00
225.48	2.90	243.00	2.10	261.00	-0.10	278.00	-2.20	299.00	-2.60
323.00	-3.40	345.00	-4.40	367.00	-4.90	391.00	-5.60	410.18	-6.20
428.26	-6.30	447.32	-6.70	467.30	-6.80	486.25	-7.10	504.45	-7.30
525.65	-7.20	543.93	-6.60	562.16	-5.10	590.73	-5.00	616.89	-5.70
637.49	-6.40	668.36	-7.60	688.30	-8.10	707.46	-8.70	725.74	-9.20
755.90	-10.10	778.08	-10.60	797.50	-11.30	817.75	-11.90	840.75	-12.60
858.82	-13.30	877.81	-13.70	896.64	-14.50	931.54	-14.90	964.38	-15.30
989.76	-15.50	1011.68	-15.90	1030.14	-16.10	1052.35	-16.20	1071.00	-16.90
1097.26	-17.10	1128.85	-16.40	1147.26	-17.30	1165.50	-17.50	1184.53	-18.20
1214.78	-18.70	1250.28	-18.70	1270.11	-19.00	1290.10	-19.40	1309.00	-19.60
1330.35	-19.70	1349.39	-19.60	1370.83	-19.60	1407.20	-20.40	1436.39	-19.20
1461.54	-19.30	1486.14	-19.80	1504.73	-20.80	1538.83	-21.60	1572.32	-22.10
1604.01	-21.50	1623.12	-19.40	1642.96	-19.10	1664.85	-19.30	1686.77	-19.80
1717.71	-20.20	1742.83	-20.20	1761.31	-21.60	1789.85	-20.70	1810.76	-21.20
1831.23	-21.20	1865.70	-21.60	1883.96	-23.00	1902.69	-22.00	1931.49	-22.10
1951.77	-22.40	1974.53	-22.10	1993.79	-22.90	2013.77	-23.50	2032.25	-22.90
2050.58	-22.30	2069.68	-23.80	2094.29	-23.50	2121.18	-23.80	2142.84	-23.60
2173.55	-22.80	2209.04	-22.70	2238.72	-22.50	2263.64	-22.80	2288.04	-22.60
2309.24	-22.80	2331.42	-22.60	2351.26	-22.50	2369.39	-23.10	2387.80	-24.30

2406.09	-25.10	2441.26	-25.00	2462.58	-23.20	2487.14	-23.50	2509.66	-24.10
2536.77	-24.80	2564.59	-27.00	2583.02	-27.50	2608.60	-27.60	2640.48	-27.60
2671.91	-27.20	2692.91	-26.60	2711.77	-25.70	2732.95	-24.70	2752.00	-25.10
2782.97	-25.70	2801.34	-26.10	2820.18	-26.70	2841.02	-26.60	2866.87	-24.40
2885.90	-24.00	2905.54	-25.20	2926.40	-25.00	2944.98	-25.80	2963.24	-26.70
2982.54	-27.80	3011.31	-28.90	3036.51	-29.40	3062.21	-29.60	3085.21	-30.10
3104.80	-29.80	3141.04	-31.10	3164.65	-32.80	3193.75	-33.20	3217.55	-34.00
3236.14	-35.40	3254.61	-36.00	3287.04	-35.80	3307.79	-35.80	3330.20	-36.00
3357.99	-35.80	3388.01	-35.70	3415.94	-35.60	3434.34	-35.50	3453.11	-35.40
3478.68	-35.20	3497.54	-35.30	3520.97	-35.10	3542.35	-35.10	3561.39	-34.90
3588.69	-35.00								
R-119		606982.25	946382.00	95.0	7.57				
	06NOV19	01NOV19	165 00 34 131						
001.56	7.50	002.23	8.00	003.95	8.00	004.53	6.50	029.28	6.80
051.33	6.90	073.36	6.90	094.22	6.90	116.46	7.00	138.65	7.00
159.50	6.90	164.75	6.30	184.98	3.50	205.00	1.10	229.00	-2.20
249.00	-2.60	269.00	-2.80	294.82	-3.30	315.05	-3.70	333.07	-4.30
354.32	-4.70	372.39	-5.10	391.57	-5.40	410.22	-5.90	445.33	-6.30
464.46	-6.20	482.63	-6.60	500.73	-6.60	523.80	-6.90	543.19	-7.30
561.47	-7.20	584.20	-7.00	604.51	-6.80	623.02	-6.00	644.46	-5.30
679.33	-6.00	697.37	-6.90	715.43	-7.60	746.14	-9.10	765.30	-9.90
786.74	-10.80	805.92	-11.40	828.59	-11.90	849.41	-12.20	868.99	-12.60
889.31	-13.10	908.63	-13.20	927.67	-14.10	946.08	-14.70	964.83	-14.80
985.30	-14.80	1004.70	-14.80	1023.14	-15.40	1048.25	-15.20	1077.72	-15.40
1095.76	-15.30	1115.32	-16.20	1140.26	-16.40	1172.04	-17.90	1193.58	-16.40
1217.14	-17.00	1245.61	-17.30	1271.00	-17.60	1291.34	-17.70	1309.49	-18.00
1330.76	-18.50	1349.43	-18.90	1372.68	-18.80	1393.37	-19.90	1418.56	-18.80
1438.64	-19.30	1470.06	-19.90	1491.93	-19.70	1516.94	-19.60	1535.64	-20.00
1557.69	-19.60	1586.29	-20.10	1605.08	-20.50	1623.43	-20.50	1649.67	-20.60
1668.21	-20.30	1700.59	-21.30	1731.15	-20.90	1750.53	-21.20	1785.17	-21.10
1813.05	-21.00	1847.21	-21.10	1867.15	-21.40	1885.26	-21.70	1903.72	-21.70
1923.17	-21.80	1943.61	-22.50	1970.15	-22.30	1990.26	-21.50	2014.74	-21.90
2036.93	-22.40	2070.55	-22.60	2104.92	-22.10	2123.21	-22.60	2153.15	-22.60
2171.81	-21.80	2190.13	-21.90	2216.01	-21.70	2236.10	-21.80	2259.32	-21.90
2279.68	-22.40	2299.34	-22.60	2334.36	-22.80	2354.56	-22.60	2386.07	-22.80
2411.39	-22.90	2433.34	-23.30	2464.00	-24.50	2484.90	-24.70	2504.87	-23.90
2526.99	-24.30	2545.50	-24.10	2567.21	-23.50	2585.35	-23.20	2609.27	-22.80
2631.48	-21.90	2649.99	-21.20	2669.33	-20.30	2689.39	-19.00	2712.41	-18.20
2731.46	-17.80	2755.61	-17.50	2774.66	-17.40	2793.04	-18.00	2823.76	-18.30
2848.78	-18.40	2871.03	-18.10	2889.16	-18.00	2909.36	-18.40	2929.01	-20.10
2957.34	-21.20	2976.95	-20.70	2995.05	-22.10	3013.08	-22.90	3031.71	-23.80
3051.80	-24.40	3071.94	-25.00	3091.35	-24.50	3116.13	-25.00	3152.17	-25.50
3181.56	-25.20	3214.42	-25.30	3232.79	-25.60	3253.07	-25.40	3271.40	-25.80
3293.02	-26.10	3311.80	-26.70	3330.43	-25.80	3350.87	-26.30	3369.21	-27.00
3389.55	-27.40	3414.00	-27.70	3449.50	-28.50	3477.29	-29.20	3495.72	-29.60
3515.17	-29.60	3537.56	-30.70	3555.73	-31.30	3577.56	-31.90	3600.29	-32.20
R-120		605867.57	946307.93	95.0	8.79				
	06NOV19	01NOV19	158 00 23 135						
000.27	8.40	001.33	7.20	033.17	7.10	056.95	7.50	078.64	7.50
101.32	6.90	124.49	6.50	144.73	5.30	160.05	3.00	180.00	1.50
203.00	-1.20	214.00	-2.60	237.00	-3.20	263.00	-3.50	290.00	-4.40
315.48	-5.20	337.57	-5.60	357.43	-5.90	376.71	-6.30	398.92	-6.50
420.87	-6.10	447.66	-5.20	470.36	-5.00	506.39	-5.20	533.01	-5.40
553.87	-5.60	571.88	-6.30	590.20	-7.30	609.00	-8.30	643.46	-9.90
662.29	-10.70	682.44	-11.40	700.55	-12.00	725.38	-13.00	747.40	-13.50
765.61	-14.00	784.96	-15.20	804.78	-15.00	823.19	-14.70	841.55	-15.50
868.31	-15.50	900.95	-16.00	931.96	-16.60	955.78	-16.80	974.24	-17.30
1000.52	-17.60	1018.90	-18.00	1046.90	-18.70	1080.73	-19.00	1101.45	-19.20
1124.05	-19.70	1142.68	-19.30	1166.72	-19.50	1185.28	-20.30	1204.70	-21.10
1237.90	-20.20	1258.03	-20.60	1277.56	-21.30	1295.63	-20.70	1318.61	-19.80
1341.50	-20.00	1370.64	-20.10	1389.79	-20.60	1408.89	-21.20	1433.32	-21.70
1463.68	-21.30	1499.57	-21.10	1521.09	-21.20	1539.64	-21.80	1566.86	-21.90
1601.50	-21.60	1625.24	-22.10	1649.23	-21.40	1667.63	-22.10	1688.69	-21.90
1713.76	-22.30	1733.19	-22.70	1751.51	-22.10	1774.01	-22.50	1792.13	-23.30
1816.08	-23.30	1841.23	-23.10	1868.97	-23.40	1890.85	-22.60	1909.75	-22.90
1932.60	-22.60	1961.26	-22.80	1987.51	-22.40	2006.55	-22.50	2025.38	-22.60
2053.93	-22.40	2079.08	-22.50	2098.15	-22.90	2118.36	-22.60	2147.09	-22.50
2165.39	-22.20	2184.27	-22.60	2211.39	-22.70	2244.72	-22.70	2262.83	-22.90
2282.42	-22.60	2307.46	-22.50	2325.75	-22.10	2356.70	-21.90	2385.12	-22.00

2404.58	-22.60	2423.08	-24.10	2441.86	-24.40	2459.96	-25.00	2482.15	-25.30
2501.67	-25.50	2534.47	-24.90	2559.35	-25.00	2580.60	-25.10	2599.51	-24.80
2619.16	-24.50	2642.49	-23.40	2666.09	-22.60	2685.79	-21.90	2709.23	-21.20
2727.30	-20.10	2750.95	-19.30	2778.10	-19.00	2799.77	-18.70	2822.35	-18.10
2844.03	-17.90	2862.71	-18.50	2887.36	-17.90	2912.24	-18.00	2939.16	-18.70
2957.50	-19.60	2992.68	-22.40	3012.06	-23.40	3035.23	-24.90	3059.23	-24.90
3077.77	-26.10	3096.84	-26.30	3133.06	-26.40	3155.82	-26.70	3180.04	-26.40
3209.65	-26.30	3228.63	-26.60	3255.55	-26.80	3277.11	-27.00	3301.19	-27.60
3320.83	-28.00	3345.66	-28.10	3364.34	-28.70	3388.12	-28.90	3408.90	-29.50
3430.51	-30.50	3448.75	-30.60	3468.18	-31.60	3487.35	-32.30	3508.37	-32.90
3528.80	-33.30	3558.95	-33.60	3578.95	-33.40				
R-121		604782.47		946274.09		95.0	6.81		
	06NOV19	01NOV19	159	00	13	146			
003.66	8.60	004.11	7.40	021.38	7.00	044.51	4.10	060.01	3.50
082.00	0.90	106.00	-2.10	132.00	-3.50	157.00	-4.20	182.00	-4.80
207.00	-5.20	229.70	-5.70	254.12	-6.00	273.10	-6.20	291.62	-4.50
311.26	-3.50	332.46	-3.70	351.20	-4.10	369.81	-4.50	400.39	-5.40
420.25	-6.20	439.67	-6.80	457.77	-7.40	491.47	-8.40	511.60	-9.00
534.56	-9.50	553.62	-9.90	588.98	-11.00	607.36	-11.70	625.60	-12.10
644.19	-12.60	674.91	-13.60	694.93	-14.30	713.21	-14.70	732.09	-15.30
750.33	-15.60	769.27	-16.10	787.33	-16.70	805.86	-17.20	824.05	-18.00
842.85	-19.20	861.90	-19.20	892.61	-18.40	915.51	-19.50	939.89	-19.60
958.09	-18.70	986.71	-18.30	1009.94	-17.90	1028.19	-18.20	1056.16	-17.60
1078.00	-18.00	1097.85	-18.70	1130.58	-18.50	1152.65	-18.20	1179.88	-18.60
1206.09	-18.90	1226.88	-19.30	1245.59	-19.70	1265.51	-20.20	1291.15	-19.70
1311.21	-19.90	1334.51	-20.10	1352.88	-20.60	1372.90	-20.60	1391.49	-20.50
1414.23	-20.30	1433.04	-20.10	1455.63	-19.90	1482.43	-20.40	1511.44	-20.50
1529.49	-20.30	1553.51	-20.40	1576.85	-20.20	1604.56	-20.30	1622.90	-20.70
1651.93	-21.20	1671.66	-21.80	1706.80	-22.50	1734.21	-23.10	1764.80	-22.60
1788.83	-22.30	1812.85	-22.70	1831.23	-22.90	1849.32	-23.10	1873.57	-22.90
1901.04	-23.30	1920.19	-23.60	1948.98	-23.50	1971.15	-23.30	1989.82	-23.40
2015.96	-23.60	2034.20	-23.00	2052.63	-23.30	2071.56	-23.20	2099.67	-23.10
2125.18	-23.70	2145.55	-22.70	2180.36	-22.30	2199.12	-22.10	2224.56	-21.80
2255.79	-21.70	2275.04	-22.20	2298.28	-21.00	2324.56	-20.80	2348.10	-21.00
2369.77	-21.10	2400.49	-21.10	2419.30	-21.60	2438.17	-22.30	2461.85	-22.80
2482.90	-23.00	2516.89	-23.40	2536.36	-24.30	2563.21	-24.90	2581.51	-24.90
2600.44	-25.10	2618.89	-24.30	2637.19	-23.60	2655.40	-23.40	2674.14	-22.50
2692.36	-22.00	2714.84	-21.00	2733.97	-19.70	2753.41	-20.20	2781.37	-19.60
2799.89	-19.30	2824.29	-19.50	2851.15	-19.70	2872.92	-20.00	2894.32	-19.60
2915.45	-19.10	2936.84	-18.70	2961.89	-19.30	2989.21	-20.40	3014.14	-22.10
3036.60	-22.20	3061.06	-23.20	3085.17	-24.70	3106.87	-24.50	3132.14	-25.00
3161.52	-24.80	3184.42	-24.60	3204.99	-24.90	3223.27	-25.00	3244.81	-25.20
3270.68	-25.30	3292.39	-25.80	3313.14	-26.30	3331.67	-26.70	3351.89	-26.90
3385.10	-28.50	3404.57	-29.20	3423.38	-29.90	3442.14	-30.70	3466.49	-31.50
3485.29	-33.00	3515.74	-33.60	3534.85	-33.80	3566.15	-34.20		
R-122		603784.49		946211.88		95.0	8.69		
	06NOV19	01NOV19	161	00	11	150			
003.59	8.60	005.04	7.20	026.63	6.50	039.84	5.00	054.76	3.30
070.00	1.60	090.00	-1.30	105.00	-3.00	130.00	-3.70	155.00	-4.10
181.00	-4.50	210.72	-5.30	232.44	-5.80	250.72	-5.50	269.42	-4.80
287.66	-3.70	321.34	-3.80	345.16	-3.90	376.43	-4.70	397.09	-5.00
415.28	-5.80	434.32	-6.50	462.53	-7.60	484.39	-8.30	502.54	-9.10
525.30	-9.70	552.51	-10.80	572.40	-11.30	591.23	-12.00	612.15	-12.60
638.52	-13.40	658.96	-14.10	677.52	-15.20	698.64	-15.90	717.98	-16.00
747.34	-15.90	766.15	-16.10	790.12	-16.00	809.97	-15.80	836.88	-16.70
867.22	-16.80	901.20	-17.10	921.74	-17.10	944.08	-17.10	964.40	-18.50
985.59	-19.80	1006.63	-18.60	1029.91	-18.10	1064.65	-17.70	1084.72	-17.90
1102.82	-18.40	1121.86	-17.70	1156.19	-17.90	1191.97	-19.00	1210.42	-18.50
1228.81	-19.00	1248.02	-19.70	1283.91	-21.40	1304.00	-20.60	1330.68	-20.40
1351.36	-20.40	1379.52	-20.40	1397.61	-20.70	1426.16	-21.00	1448.85	-21.80
1468.53	-22.60	1501.74	-23.10	1522.28	-23.30	1550.10	-23.20	1569.61	-23.20
1598.64	-23.50	1632.07	-23.90	1653.01	-24.80	1682.36	-25.00	1715.61	-24.60
1735.64	-25.10	1755.85	-25.40	1775.43	-25.60	1799.68	-25.90	1817.70	-26.10
1847.60	-26.10	1865.63	-26.40	1886.44	-26.40	1916.26	-26.60	1940.92	-26.60
1966.58	-26.20	1985.74	-25.80	2004.04	-25.40	2022.19	-25.60	2054.57	-24.60
2072.92	-24.30	2093.68	-23.90	2119.85	-23.40	2138.76	-23.00	2170.14	-23.50
2189.22	-23.10	2208.79	-23.60	2232.48	-23.50	2250.63	-23.60	2270.90	-24.00
2289.07	-24.60	2316.44	-24.80	2350.58	-25.00	2370.01	-25.30	2394.82	-25.00
2416.74	-24.50	2435.69	-24.20	2467.74	-24.30	2487.15	-23.70	2505.21	-24.60

2536.72	-24.90	2555.07	-24.40	2575.93	-24.10	2595.27	-23.60	2623.56	-23.20
2641.89	-22.00	2662.76	-21.50	2682.33	-20.70	2705.78	-20.40	2733.08	-20.00
2751.32	-19.80	2769.95	-21.10	2801.62	-21.40	2820.56	-21.90	2848.39	-22.40
2878.22	-22.20	2897.73	-21.60	2915.92	-21.00	2936.90	-21.10	2968.20	-20.70
2989.47	-21.00	3019.62	-22.90	3038.01	-22.20	3056.24	-21.90	3076.81	-23.70
3095.66	-25.00	3114.28	-25.90	3132.76	-26.00	3155.60	-26.60	3189.60	-26.30
3209.15	-26.60	3228.57	-28.40	3261.87	-28.40	3294.34	-28.10	3316.06	-27.40
3339.49	-27.90	3375.35	-28.90	3396.27	-29.90	3416.13	-29.00	3439.17	-30.10
3458.28	-30.90	3486.53	-31.70	3505.18	-31.90	3538.22	-33.30	3557.43	-33.20
3575.63	-33.60	3595.21	-34.00	3616.13	-34.10	3635.40	-33.70	3655.66	-33.10
3678.20	-32.90								
R-123		602768.51	946132.24	95.0	7.32				
08NOV19	01NOV19	161	00	11	150				
004.14	7.60	004.83	6.00	009.88	6.20	029.98	6.50	043.00	6.50
062.00	4.00	085.00	0.10	107.00	-1.70	117.00	-3.30	139.00	-4.10
161.00	-4.60	181.38	-4.90	203.24	-5.00	223.36	-4.80	246.10	-5.40
272.04	-5.30	290.38	-5.30	316.71	-5.50	339.33	-5.60	362.66	-3.60
394.86	-3.80	419.54	-4.30	454.84	-5.00	475.72	-5.60	494.82	-6.50
515.23	-7.10	546.64	-8.30	564.74	-8.90	582.77	-9.60	601.71	-10.30
622.02	-10.90	641.59	-11.40	659.84	-11.90	678.28	-12.40	696.56	-12.80
721.88	-14.00	744.37	-14.30	763.51	-14.90	781.96	-15.60	815.17	-16.40
833.68	-17.10	852.07	-18.00	872.01	-19.10	890.51	-19.60	916.21	-20.10
934.58	-20.20	952.78	-19.90	978.96	-19.90	997.36	-20.80	1015.72	-21.60
1035.07	-20.60	1069.04	-21.10	1097.56	-22.20	1117.58	-22.90	1138.58	-22.60
1163.98	-21.50	1187.37	-21.30	1221.75	-21.40	1252.05	-21.40	1275.06	-21.50
1293.11	-21.60	1316.68	-21.70	1349.30	-22.00	1369.23	-22.00	1387.39	-21.90
1412.79	-21.80	1434.65	-22.50	1453.07	-22.00	1476.91	-22.20	1509.33	-22.40
1534.77	-23.20	1553.63	-22.10	1574.73	-22.70	1592.84	-23.40	1620.45	-24.40
1639.41	-24.00	1659.10	-23.90	1689.85	-24.40	1708.30	-23.40	1729.19	-23.70
1747.38	-24.20	1772.81	-24.60	1791.20	-24.40	1810.16	-25.40	1834.07	-25.20
1858.88	-25.30	1881.93	-25.40	1903.20	-25.60	1921.77	-26.10	1956.09	-26.20
1975.19	-25.60	1994.27	-25.20	2012.35	-25.30	2032.69	-25.00	2052.66	-25.10
2086.24	-25.10	2104.64	-24.70	2138.73	-24.50	2174.93	-25.90	2193.75	-26.30
2218.42	-24.70	2247.93	-24.70	2271.66	-24.90	2291.27	-24.70	2309.31	-25.20
2329.71	-24.20	2354.24	-23.60	2377.72	-23.00	2404.68	-22.40	2435.03	-22.80
2455.28	-22.30	2477.34	-22.90	2498.33	-23.40	2516.72	-24.10	2538.56	-24.60
2558.99	-24.00	2578.95	-23.20	2598.32	-22.90	2617.69	-22.80	2636.15	-21.10
2657.79	-20.60	2684.37	-19.90	2703.71	-18.70	2722.35	-18.40	2740.55	-19.10
2759.03	-19.40	2785.34	-19.80	2807.88	-20.80	2830.33	-20.90	2856.52	-21.60
2874.58	-21.60	2896.07	-22.50	2922.57	-21.70	2944.43	-21.00	2965.30	-20.70
2993.09	-21.10	3017.76	-21.10	3038.16	-21.40	3067.66	-24.30	3100.46	-25.30
3122.92	-25.90	3143.05	-26.60	3167.39	-26.50	3195.81	-26.20	3224.98	-27.10
3247.15	-26.40	3268.23	-26.70	3290.46	-27.50	3314.15	-28.40	3338.12	-29.00
3362.00	-29.90	3380.63	-30.90	3400.60	-31.80	3430.91	-32.30	3452.64	-31.90
3474.30	-31.50	3497.65	-31.40	3521.09	-31.40	3539.53	-31.30	3561.00	-31.90
3583.55	-32.30								
R-124		601672.84	945912.14	95.0	11.19				
08NOV19	01NOV19	154	00	17	137				
066.43	12.40	078.36	11.20	092.69	7.70	117.37	7.00	138.83	6.70
154.81	5.60	164.65	4.60	185.00	2.60	205.00	-0.10	221.00	-2.10
228.00	-3.50	246.00	-4.40	269.00	-5.00	292.00	-5.20	311.00	-5.60
333.00	-6.10	353.00	-6.60	385.63	-7.20	403.80	-6.50	438.58	-3.70
462.55	-4.20	482.85	-4.20	501.73	-4.90	528.91	-5.10	554.79	-5.70
589.02	-6.60	607.88	-7.40	626.86	-7.60	646.41	-8.30	681.84	-9.20
699.99	-9.90	718.65	-10.40	736.96	-11.10	763.94	-12.10	782.65	-12.60
801.08	-13.30	823.05	-13.90	846.85	-14.90	870.44	-15.40	888.52	-15.90
911.69	-16.60	946.59	-18.30	966.16	-18.90	984.98	-19.30	1003.22	-19.80
1031.59	-21.20	1050.17	-21.50	1069.20	-21.50	1091.90	-21.90	1115.51	-21.90
1134.45	-22.10	1169.37	-22.30	1187.56	-22.50	1211.79	-22.80	1230.57	-23.00
1252.40	-23.40	1271.59	-23.90	1304.10	-24.10	1324.54	-23.80	1342.89	-24.30
1368.36	-24.00	1402.53	-23.70	1425.00	-23.40	1456.66	-23.10	1478.66	-22.90
1504.25	-23.10	1538.51	-22.40	1561.54	-22.90	1583.71	-22.90	1603.24	-23.50
1638.99	-23.50	1668.64	-24.80	1704.46	-25.00	1725.98	-25.20	1744.19	-25.60
1762.22	-24.30	1780.47	-25.10	1799.80	-24.90	1818.48	-25.80	1847.16	-26.60
1866.22	-26.80	1890.16	-26.80	1915.75	-26.90	1935.95	-26.40	1954.11	-26.80
1978.67	-26.80	2010.11	-26.80	2040.58	-27.00	2060.44	-26.70	2091.16	-25.90
2112.60	-25.70	2145.96	-25.50	2172.87	-25.20	2202.31	-25.40	2221.73	-25.90
2242.51	-26.30	2269.86	-27.00	2293.82	-27.10	2312.75	-27.20	2337.74	-26.60
2359.25	-26.50	2377.98	-25.70	2404.60	-25.40	2423.88	-25.70	2444.54	-26.10

2473.96	-25.40	2495.64	-25.80	2514.65	-25.00	2535.14	-23.70	2556.03	-23.10
2590.23	-22.30	2610.93	-21.80	2628.96	-20.40	2651.18	-19.60	2671.96	-18.60
2702.98	-19.00	2730.68	-19.00	2750.30	-19.90	2770.04	-19.50	2791.32	-20.30
2813.77	-21.60	2840.46	-22.80	2868.65	-22.30	2903.28	-21.60	2932.02	-21.30
2950.53	-20.80	2969.77	-20.20	2988.35	-20.80	3007.26	-20.50	3025.53	-21.30
3043.58	-22.70	3061.74	-23.40	3079.80	-24.70	3104.72	-25.10	3123.30	-26.60
3142.78	-26.80	3160.80	-28.30	3180.35	-28.20	3199.67	-27.90	3221.29	-29.10
3240.66	-28.50	3267.23	-29.00	3293.80	-29.40	3326.42	-29.80	3344.60	-29.70
3375.94	-30.40	3394.59	-30.90	3416.08	-31.40	3441.78	-31.70	3460.99	-32.60
3480.98	-33.30	3499.43	-34.10	3519.66	-35.00	3542.37	-35.00		
R-125		600600.84		945729.14		95.0	6.35		
	08NOV19	01NOV19	153 00	15 138					
179.17	6.80	190.72	7.60	204.56	8.50	211.89	7.40	219.00	7.10
239.67	6.90	249.91	5.90	270.00	3.60	296.00	0.10	313.00	-1.90
319.00	-3.20	340.00	-3.80	363.00	-4.00	387.00	-4.50	413.00	-4.80
439.54	-5.70	460.12	-6.50	482.42	-6.50	502.95	-7.10	530.47	-7.40
548.61	-7.40	574.16	-7.30	593.00	-6.40	611.26	-5.00	629.31	-4.70
649.66	-5.20	682.31	-6.60	701.96	-7.50	720.46	-8.20	738.69	-9.20
769.75	-10.40	789.14	-11.10	807.45	-12.00	826.34	-12.90	850.82	-13.80
872.81	-14.20	891.65	-14.80	909.93	-15.50	929.62	-15.60	947.84	-16.00
966.28	-16.80	989.25	-17.20	1007.32	-17.90	1042.79	-19.50	1060.90	-20.70
1079.27	-21.30	1108.47	-21.40	1137.20	-21.40	1172.22	-21.60	1202.96	-21.80
1233.48	-21.80	1251.78	-21.50	1270.21	-21.80	1294.93	-21.90	1319.83	-22.30
1342.03	-22.30	1366.98	-22.30	1401.92	-22.60	1426.75	-22.50	1450.38	-21.90
1484.83	-22.60	1516.49	-22.40	1541.86	-21.80	1576.98	-21.90	1596.20	-22.10
1614.50	-22.90	1637.08	-22.80	1655.82	-22.50	1674.23	-22.30	1692.74	-22.70
1711.97	-22.90	1730.46	-23.30	1758.39	-23.90	1790.90	-24.10	1825.50	-23.40
1850.54	-22.90	1868.62	-23.20	1888.42	-23.50	1906.52	-23.30	1931.05	-23.80
1956.54	-22.90	1977.58	-23.40	2012.59	-23.40	2039.62	-23.40	2069.88	-23.50
2103.91	-23.60	2126.34	-22.80	2152.31	-23.00	2174.00	-23.10	2200.49	-23.00
2219.11	-22.60	2238.20	-23.10	2258.08	-22.60	2287.55	-23.50	2311.22	-22.30
2341.24	-22.40	2360.73	-23.30	2379.93	-23.10	2409.29	-23.90	2431.86	-24.40
2452.81	-24.80	2470.82	-25.30	2489.88	-25.80	2508.92	-26.10	2526.94	-26.30
2546.89	-26.20	2574.52	-25.50	2597.26	-24.40	2615.65	-23.60	2643.64	-23.10
2663.82	-22.50	2684.83	-22.20	2704.94	-22.20	2723.08	-22.90	2744.13	-23.60
2768.36	-24.00	2786.39	-24.20	2805.85	-24.00	2831.14	-23.10	2855.78	-22.90
2881.96	-22.40	2908.12	-22.80	2928.21	-23.60	2948.39	-22.80	2967.97	-22.20
2986.23	-21.60	3006.20	-22.00	3036.35	-21.80	3063.18	-21.80	3088.24	-22.30
3116.69	-24.10	3134.80	-24.60	3154.44	-26.20	3173.69	-26.70	3193.14	-27.60
3215.43	-28.10	3233.75	-28.60	3251.81	-28.10	3287.33	-27.10	3305.34	-27.30
3333.46	-27.40	3358.86	-27.90	3394.61	-28.30	3419.48	-28.20	3439.96	-29.00
3460.14	-29.50	3485.38	-29.90	3506.92	-30.40	3537.99	-30.70	3566.90	-30.40
3587.30	-30.80	3606.57	-30.10	3627.94	-30.10				
R-126		599589.84		945861.14		95.0	7.66		
	08NOV19	01NOV19	158 00	17 141					
024.95	8.00	038.23	8.10	049.77	7.40	063.80	6.80	080.05	5.40
089.85	4.70	110.00	2.90	133.00	-0.20	146.00	-1.90	152.00	-3.10
172.00	-3.50	192.00	-4.20	214.00	-4.90	230.00	-5.50	252.00	-6.00
275.00	-6.40	298.00	-6.10	313.01	-4.90	333.00	-3.90	355.30	-4.00
382.30	-4.40	400.67	-4.50	418.70	-5.40	448.02	-6.60	470.26	-7.60
490.43	-8.20	511.60	-8.40	532.82	-8.70	558.60	-9.10	577.49	-9.80
599.33	-10.30	620.90	-11.10	640.76	-11.00	659.36	-11.50	677.62	-12.20
696.45	-12.80	716.97	-13.60	737.11	-14.30	757.48	-14.70	776.84	-15.40
800.16	-16.10	819.19	-16.40	838.55	-16.90	857.34	-17.60	878.00	-18.00
913.72	-20.10	941.19	-20.10	962.54	-19.90	983.74	-20.10	1015.01	-20.00
1036.18	-20.60	1056.31	-20.90	1082.54	-21.60	1106.90	-21.60	1126.25	-21.30
1146.17	-21.20	1179.23	-21.70	1197.68	-21.50	1216.30	-22.10	1236.04	-22.10
1255.94	-22.10	1278.28	-22.10	1304.19	-21.90	1330.57	-22.80	1357.43	-22.40
1376.28	-22.90	1395.07	-22.80	1415.66	-22.90	1436.23	-23.00	1460.09	-22.90
1490.44	-22.60	1508.93	-23.60	1529.28	-23.10	1556.54	-22.30	1576.81	-23.30
1596.32	-23.80	1624.34	-24.30	1646.34	-24.50	1666.84	-24.30	1693.37	-23.90
1714.31	-23.80	1743.28	-23.80	1764.40	-23.80	1782.94	-23.90	1806.71	-23.70
1825.20	-23.90	1857.15	-24.20	1890.01	-24.30	1912.10	-24.40	1930.57	-23.80
1949.64	-23.90	1977.25	-24.20	1997.32	-25.10	2021.87	-25.40	2042.01	-25.40
2062.62	-25.70	2082.73	-24.00	2105.21	-23.30	2124.58	-22.20	2143.78	-22.10
2171.69	-22.80	2197.93	-23.60	2229.57	-23.90	2262.59	-24.30	2288.39	-24.60
2315.93	-24.40	2338.41	-23.50	2357.59	-22.30	2381.69	-21.80	2399.70	-20.30
2418.04	-19.80	2442.62	-19.10	2469.86	-18.90	2492.40	-19.30	2527.97	-19.80
2547.03	-19.90	2566.63	-20.80	2590.35	-20.90	2611.04	-21.90	2636.03	-21.90

2660.23	-21.70	2678.61	-21.20	2698.28	-20.80	2730.78	-20.30	2753.52	-20.10
2771.78	-20.40	2795.03	-20.60	2831.09	-20.80	2857.94	-21.00	2877.73	-20.60
2897.12	-21.30	2926.98	-21.40	2950.55	-22.30	2978.45	-23.80	3001.71	-25.40
3020.47	-25.80	3050.39	-27.00	3073.96	-26.80	3094.91	-26.30	3118.81	-26.30
3149.62	-26.40	3172.25	-26.20	3202.70	-26.90	3221.60	-27.00	3243.21	-27.20
3270.90	-27.50	3290.85	-27.60	3314.74	-27.10	3334.20	-27.50	3360.29	-27.80
3384.12	-27.50	3403.09	-27.90	3427.65	-28.40	3448.17	-28.90	3475.82	-29.80
3495.24	-30.20	3515.96	-30.90	3534.55	-31.40				

R-127 598574.99 945781.25 95.0 7.21

08NOV19 01NOV19 159 00 114 145

037.94	9.10	043.62	8.80	053.78	7.80	074.82	6.60	085.00	5.80
105.00	3.50	127.00	0.60	146.00	-1.80	154.00	-3.10	174.00	-3.80
197.00	-4.20	218.00	-4.50	236.00	-4.80	258.00	-5.30	277.06	-6.20
300.84	-6.50	323.67	-6.30	341.77	-5.90	360.81	-5.20	384.32	-4.60
415.52	-4.60	437.95	-6.20	457.70	-7.30	475.95	-7.60	495.03	-8.10
514.12	-8.80	546.67	-9.00	569.94	-9.50	596.52	-9.90	614.89	-10.40
634.34	-10.90	652.35	-11.40	670.71	-12.30	693.89	-12.60	713.58	-13.40
731.77	-13.80	750.07	-14.50	769.72	-15.10	793.44	-15.80	817.99	-16.10
836.36	-16.80	855.43	-17.20	873.65	-16.90	893.49	-17.00	912.09	-18.40
935.74	-18.50	965.14	-18.50	994.18	-18.40	1022.69	-18.30	1042.71	-18.40
1065.07	-18.50	1088.61	-18.40	1116.92	-17.90	1139.52	-17.90	1160.69	-17.90
1179.06	-19.30	1203.03	-19.00	1223.49	-19.30	1252.31	-20.10	1272.31	-20.30
1294.48	-20.70	1313.46	-21.40	1338.10	-21.30	1356.94	-21.60	1375.42	-21.80
1398.54	-22.10	1418.19	-22.70	1439.51	-22.30	1457.61	-22.70	1480.14	-24.00
1500.72	-23.40	1528.75	-24.70	1564.69	-24.80	1585.04	-25.50	1606.51	-26.00
1636.93	-26.20	1663.26	-26.50	1688.71	-26.70	1713.88	-27.00	1733.37	-27.00
1760.53	-26.90	1778.76	-26.60	1796.79	-26.70	1822.67	-26.60	1843.57	-26.20
1861.96	-25.60	1880.33	-25.30	1909.51	-24.90	1928.16	-24.40	1962.76	-24.50
1991.20	-24.20	2012.24	-23.90	2033.84	-23.70	2053.45	-23.30	2071.58	-22.90
2095.94	-22.90	2114.13	-22.80	2135.72	-22.30	2161.57	-22.20	2186.21	-22.40
2204.33	-23.70	2222.75	-24.30	2254.41	-24.90	2279.51	-25.50	2306.24	-25.40
2329.24	-25.70	2361.82	-25.50	2386.17	-25.20	2407.02	-23.20	2426.42	-22.20
2449.18	-20.90	2484.52	-20.60	2503.21	-20.20	2522.81	-18.90	2543.99	-18.30
2563.75	-18.00	2585.54	-17.30	2606.10	-17.80	2628.34	-18.40	2647.22	-18.50
2670.61	-18.80	2694.80	-20.00	2716.98	-20.80	2744.26	-20.40	2762.58	-21.80
2787.17	-21.30	2810.39	-20.40	2840.91	-20.00	2870.73	-20.30	2906.86	-19.80
2925.92	-19.80	2946.94	-19.70	2968.98	-19.50	2991.00	-20.10	3011.20	-20.60
3032.57	-23.10	3055.47	-24.00	3074.20	-25.40	3105.72	-26.50	3124.01	-27.70
3146.75	-29.20	3166.41	-29.40	3184.74	-29.60	3204.29	-29.80	3226.08	-29.60
3250.76	-28.90	3273.58	-28.50	3294.56	-28.70	3319.77	-29.00	3351.76	-28.80
3374.46	-29.00	3393.06	-29.50	3418.37	-29.40	3436.45	-30.00	3465.28	-30.40
3484.31	-30.20	3506.64	-30.90	3525.03	-30.50	3554.17	-30.90		

R128 597641.63 945749.61 95.0 7.95

08NOV19 01NOV19 161 00 17 144

044.38	10.10	051.90	7.70	055.77	7.00	072.30	7.20	074.87	6.80
084.79	6.00	107.00	3.60	131.00	-0.30	146.00	-1.70	151.00	-2.90
173.00	-3.60	196.00	-3.90	214.32	-4.70	238.28	-4.80	258.36	-5.20
282.50	-5.50	303.60	-5.90	328.03	-6.30	356.95	-6.60	380.80	-7.00
405.29	-7.30	423.77	-7.30	446.05	-7.10	464.91	-6.30	498.58	-5.70
518.68	-6.80	538.05	-7.90	573.15	-9.50	591.18	-10.20	610.23	-10.90
628.43	-11.60	652.40	-12.40	670.95	-13.20	698.41	-13.80	717.59	-14.30
745.63	-14.90	764.32	-15.30	783.11	-16.30	801.37	-17.10	836.47	-17.20
856.88	-17.40	882.51	-17.30	901.29	-17.40	920.21	-17.60	942.69	-18.00
970.54	-18.20	990.07	-18.30	1011.80	-18.30	1031.07	-18.90	1049.75	-19.00
1068.97	-19.30	1096.63	-19.10	1115.06	-19.30	1139.31	-19.30	1158.16	-19.60
1178.77	-19.30	1198.58	-19.50	1220.73	-19.40	1240.07	-19.50	1258.71	-20.20
1283.13	-21.00	1303.81	-21.20	1322.73	-20.80	1341.79	-20.90	1373.64	-21.10
1398.21	-21.30	1421.83	-22.00	1442.04	-22.40	1460.08	-23.00	1479.04	-23.70
1498.82	-24.00	1522.56	-23.70	1541.82	-24.20	1565.30	-24.30	1583.34	-24.40
1602.13	-24.80	1620.43	-25.10	1643.23	-25.40	1663.94	-25.80	1682.52	-25.70
1708.38	-26.00	1737.36	-26.20	1766.93	-26.50	1786.72	-26.40	1805.06	-26.30
1823.59	-26.00	1848.44	-25.90	1868.80	-25.60	1895.17	-25.50	1924.40	-25.00
1947.68	-25.10	1976.40	-25.10	1994.48	-24.30	2013.18	-24.50	2038.08	-24.40
2070.19	-24.50	2094.32	-25.20	2122.81	-25.10	2141.79	-25.70	2161.18	-25.10
2179.34	-24.80	2197.99	-25.10	2222.30	-25.10	2241.60	-24.80	2270.37	-24.70
2293.39	-25.10	2311.53	-24.20	2333.58	-24.60	2352.16	-24.80	2370.43	-25.10
2391.91	-24.90	2410.89	-25.40	2433.04	-25.20	2452.95	-24.20	2471.59	-23.30
2490.58	-22.10	2509.07	-21.40	2533.64	-20.60	2559.68	-20.30	2587.13	-20.30
2607.65	-19.30	2626.62	-18.70	2647.25	-17.60	2678.36	-17.50	2700.71	-17.90

2736.18	-18.90	2766.49	-19.60	2793.43	-19.10	2811.62	-19.60	2835.23	-20.10
2856.76	-19.70	2880.61	-20.00	2913.56	-20.70	2934.43	-20.60	2955.33	-20.00
2977.48	-19.60	3012.39	-19.40	3038.33	-19.30	3060.51	-19.50	3095.94	-20.90
3116.86	-20.70	3138.42	-21.50	3166.59	-23.00	3196.76	-25.60	3216.41	-27.60
3239.86	-28.60	3268.92	-28.50	3294.64	-29.50	3313.58	-31.10	3332.21	-31.80
3351.15	-32.30	3374.90	-33.00	3397.28	-33.50	3419.04	-34.00	3455.10	-34.30
3476.13	-34.50	3494.15	-34.70	3515.82	-34.50	3535.36	-34.80	3562.92	-34.20
3583.22	-33.50								
R-2 DADE		596602.09		945772.70		95.0		7.44	
	08NOV19	01NOV19	161 00	15 146					
002.33	7.50	010.06	8.70	018.75	8.70	027.45	8.80	028.98	7.40
039.81	5.30	049.79	4.10	070.00	2.60	087.00	-1.10	107.00	-2.00
111.00	-3.20	134.00	-4.30	160.00	-4.80	181.00	-5.20	200.00	-5.70
234.70	-6.40	268.64	-6.60	292.05	-6.30	311.99	-5.70	335.51	-5.40
356.53	-4.90	384.05	-5.10	405.35	-5.60	424.36	-6.10	457.65	-7.00
475.69	-7.80	493.71	-8.00	512.65	-8.60	539.64	-9.20	560.33	-9.70
578.89	-10.20	598.19	-10.80	616.57	-11.00	635.82	-11.50	653.89	-12.10
672.24	-12.60	694.28	-13.10	716.52	-13.70	735.35	-14.10	753.51	-14.80
771.98	-15.50	790.02	-16.70	822.87	-16.70	843.77	-16.80	861.93	-17.00
886.95	-17.50	907.47	-18.00	931.59	-18.30	951.11	-18.70	972.55	-18.90
993.54	-19.20	1015.73	-19.40	1048.89	-19.80	1069.44	-20.60	1098.89	-20.40
1117.79	-20.70	1137.46	-21.30	1155.61	-21.50	1177.33	-21.60	1200.34	-22.60
1232.53	-23.10	1251.33	-23.50	1272.63	-23.60	1293.21	-24.10	1312.73	-24.00
1343.81	-24.20	1374.36	-24.70	1401.03	-25.00	1431.58	-25.20	1466.62	-25.50
1490.56	-25.30	1514.85	-25.50	1550.96	-25.50	1583.08	-25.20	1603.53	-25.10
1634.62	-24.70	1657.34	-24.10	1680.59	-23.90	1705.44	-23.70	1723.77	-23.60
1743.31	-23.60	1770.10	-23.90	1790.94	-23.80	1822.10	-23.50	1845.98	-23.20
1866.05	-23.10	1891.36	-22.60	1920.05	-22.40	1947.23	-21.90	1981.35	-22.10
1999.82	-21.80	2030.22	-22.40	2049.92	-22.80	2073.04	-22.00	2091.08	-22.30
2116.09	-22.40	2135.35	-22.80	2164.90	-23.00	2190.70	-23.40	2225.85	-24.10
2253.87	-23.60	2282.07	-23.90	2308.11	-23.20	2330.87	-23.50	2354.00	-23.80
2372.44	-24.60	2391.30	-24.90	2412.90	-25.40	2445.83	-25.10	2475.24	-25.00
2493.80	-24.30	2513.78	-23.50	2545.80	-22.10	2566.06	-21.10	2586.48	-20.90
2610.64	-21.30	2644.41	-20.80	2663.23	-20.10	2681.24	-18.40	2699.72	-17.40
2733.00	-17.50	2758.85	-17.20	2779.99	-18.00	2811.37	-18.10	2841.27	-18.60
2859.76	-19.30	2883.36	-20.10	2904.74	-21.00	2928.45	-21.00	2952.53	-21.00
2979.24	-20.60	3004.18	-20.70	3032.68	-21.00	3051.06	-20.10	3069.27	-20.50
3087.93	-21.20	3114.77	-20.10	3140.22	-19.70	3159.85	-19.60	3192.53	-21.10
3221.13	-23.30	3240.09	-24.60	3258.43	-25.40	3279.36	-27.70	3298.57	-28.30
3317.23	-28.80	3352.52	-28.60	3370.62	-29.20	3397.64	-29.30	3421.02	-29.70
3447.97	-29.70	3482.25	-29.70	3501.31	-29.60	3519.63	-29.20	3542.05	-28.40
3570.66	-28.50	3589.03	-28.20	3607.54	-29.10	3626.67	-29.20	3644.74	-29.50
3672.97	-29.10								
R-3 DADE		595501.05		945700.93		95.0		14.93	
	08NOV19	01NOV19	163 00	15 148					
030.03	7.50	046.12	7.80	057.80	8.80	064.28	8.60	070.92	7.90
089.97	6.70	099.78	6.10	120.00	3.70	140.00	0.90	161.00	-2.00
181.00	-3.30	204.00	-4.10	227.00	-5.00	251.00	-5.50	269.00	-6.10
281.40	-6.70	299.47	-7.20	318.69	-7.50	337.86	-7.00	355.90	-5.60
391.85	-4.70	413.55	-4.90	438.03	-5.50	457.95	-5.60	476.73	-6.10
495.05	-6.90	530.09	-7.90	548.88	-8.50	567.44	-9.10	586.94	-9.50
612.97	-10.40	631.44	-10.90	650.73	-11.60	676.22	-12.10	709.59	-12.90
728.84	-13.40	749.85	-13.90	768.23	-14.40	797.45	-15.10	815.88	-15.60
835.18	-16.10	854.53	-16.50	874.18	-16.80	893.08	-17.30	911.11	-17.90
930.40	-19.50	961.30	-19.60	986.99	-19.70	1009.16	-20.00	1030.54	-20.30
1054.04	-20.90	1081.02	-21.20	1109.65	-21.80	1137.76	-22.20	1162.39	-22.30
1183.94	-22.60	1211.93	-22.10	1231.26	-21.60	1249.92	-21.90	1269.16	-21.70
1288.51	-21.20	1306.98	-21.90	1340.36	-22.30	1362.83	-21.90	1389.55	-21.80
1424.60	-22.30	1452.91	-21.90	1479.07	-22.10	1511.36	-22.10	1529.95	-22.20
1548.10	-22.70	1567.25	-22.50	1587.03	-22.80	1609.05	-22.90	1627.76	-22.60
1648.77	-23.10	1678.54	-23.00	1699.35	-23.20	1720.09	-22.80	1740.85	-22.80
1772.01	-22.70	1796.11	-23.10	1824.85	-23.00	1843.76	-23.20	1863.75	-23.70
1887.62	-23.70	1907.30	-24.60	1927.13	-24.70	1945.47	-24.40	1963.96	-23.20
1989.40	-23.10	2023.02	-23.70	2054.98	-24.10	2073.21	-25.30	2103.56	-25.40
2121.68	-24.70	2150.61	-24.60	2169.49	-23.80	2191.79	-23.90	2210.22	-24.40
2231.16	-24.80	2250.07	-24.90	2269.42	-25.20	2300.11	-25.60	2318.43	-26.40
2338.26	-26.30	2359.40	-26.60	2379.08	-26.70	2400.75	-26.90	2423.96	-26.60
2442.85	-26.10	2476.00	-25.90	2494.29	-26.00	2529.97	-25.80	2555.48	-25.50
2574.99	-25.30	2593.67	-24.40	2612.73	-22.80	2630.99	-21.90	2650.32	-21.40

2684.51	-21.10	2704.84	-21.40	2725.97	-20.50	2744.63	-20.80	2771.40	-20.10
2793.33	-20.50	2825.40	-20.60	2844.35	-21.00	2877.63	-21.30	2897.70	-20.30
2919.46	-19.50	2941.61	-19.40	2962.65	-18.90	2981.73	-19.70	3001.29	-19.90
3019.84	-20.40	3041.16	-20.70	3059.92	-21.00	3080.43	-21.90	3102.04	-22.10
3120.18	-22.80	3140.69	-22.50	3164.78	-22.00	3193.50	-21.60	3214.96	-22.10
3233.35	-21.40	3254.66	-22.60	3276.14	-23.30	3294.24	-24.90	3316.71	-27.20
3336.16	-27.70	3356.40	-29.70	3374.94	-30.50	3397.72	-30.60	3418.18	-30.50
3437.91	-30.80	3457.63	-30.70	3476.35	-31.30	3508.21	-31.00	3536.57	-30.90
3563.34	-30.80	3582.09	-30.60	3601.09	-31.30				

R-4 DADE 594436.43 945582.99 95.0 11.36

08NOV19 01NOV19 160 00 18 142

057.00	8.50	067.00	8.40	087.00	7.80	105.00	7.20	124.00	7.20
141.66	6.60	164.73	6.10	182.72	4.60	199.87	4.00	219.78	3.60
242.00	1.70	264.00	-1.20	285.00	-2.50	308.00	-4.00	329.00	-4.60
350.00	-5.10	375.00	-5.50	392.00	-5.90	399.04	-6.50	417.74	-7.00
440.08	-7.50	458.16	-7.20	476.56	-6.60	496.29	-4.60	514.93	-4.50
535.26	-5.10	555.64	-5.70	575.90	-6.50	596.08	-7.10	614.13	-7.80
639.80	-8.70	658.21	-8.90	683.17	-9.30	701.26	-9.80	735.71	-10.80
758.49	-11.20	776.97	-11.70	795.50	-12.40	825.47	-13.30	843.76	-13.80
863.63	-14.40	882.08	-15.00	907.04	-15.70	925.28	-16.40	947.03	-16.80
965.31	-17.40	986.75	-17.70	1006.71	-18.30	1027.01	-18.80	1045.17	-19.30
1064.27	-19.70	1100.03	-21.30	1121.09	-21.50	1150.12	-21.50	1178.17	-21.40
1200.15	-21.20	1221.88	-21.10	1243.37	-21.50	1275.17	-21.10	1306.61	-21.30
1328.44	-21.30	1361.43	-21.60	1382.67	-21.80	1401.42	-22.10	1419.65	-22.30
1438.06	-22.40	1472.26	-22.10	1496.29	-21.90	1516.55	-21.40	1535.06	-21.60
1560.67	-21.60	1581.65	-21.30	1600.07	-22.30	1620.30	-22.60	1643.30	-22.70
1667.31	-22.60	1685.86	-21.90	1709.45	-21.10	1745.08	-21.20	1763.28	-21.90
1796.83	-21.60	1818.50	-21.30	1840.23	-21.50	1865.24	-21.20	1886.52	-20.40
1907.14	-20.70	1929.32	-21.40	1947.63	-21.50	1965.98	-22.90	1984.26	-23.20
2006.06	-23.90	2027.11	-24.10	2045.58	-23.80	2079.37	-24.10	2103.59	-24.20
2126.97	-24.50	2149.48	-24.30	2172.79	-25.20	2202.13	-24.90	2223.76	-24.60
2246.04	-24.20	2272.67	-24.50	2301.22	-24.10	2319.42	-24.70	2347.92	-25.00
2371.66	-25.00	2390.07	-25.20	2411.16	-25.40	2436.61	-25.50	2454.77	-25.60
2475.91	-25.50	2498.31	-25.30	2517.26	-25.30	2547.53	-25.20	2570.54	-24.70
2594.68	-23.90	2613.11	-22.60	2632.13	-21.40	2652.87	-20.80	2683.54	-20.70
2701.59	-19.60	2721.57	-18.50	2744.71	-18.00	2762.99	-17.40	2798.70	-16.80
2823.33	-17.10	2853.52	-17.10	2883.30	-17.00	2911.97	-18.30	2930.11	-18.90
2955.64	-18.70	2992.01	-20.30	3010.63	-20.40	3034.18	-21.00	3054.02	-21.20
3079.16	-21.80	3097.52	-21.30	3118.95	-21.60	3142.24	-21.50	3175.89	-21.70
3193.98	-22.40	3214.66	-23.10	3235.00	-24.90	3259.46	-25.70	3286.80	-27.60
3309.93	-28.10	3328.07	-28.30	3346.66	-28.80	3365.36	-28.60	3384.70	-29.10
3415.56	-29.10	3437.32	-29.60	3455.76	-29.90	3475.55	-30.60	3495.34	-31.10
3514.46	-30.90	3535.36	-31.10	3559.92	-31.20	3579.60	-31.00	3603.63	-31.20

T-5 DADE 593357.48 945615.86 95.0 11.79

08NOV19 01NOV19 165 00 16 145

058.38	9.20	066.14	10.80	074.54	10.40	091.93	8.70	102.74	6.90
114.84	6.70	124.92	5.90	147.00	3.40	169.00	0.70	190.00	-1.80
200.00	-3.30	224.00	-4.30	245.00	-4.90	267.00	-5.80	283.00	-6.40
303.00	-7.10	317.09	-8.00	336.15	-8.40	359.00	-8.00	377.98	-7.10
396.09	-5.40	421.56	-4.90	439.85	-5.20	461.58	-5.90	482.76	-6.80
515.74	-8.00	541.92	-8.70	560.86	-9.30	579.58	-9.90	608.53	-11.00
631.51	-11.40	650.82	-12.10	668.83	-12.80	686.85	-13.30	705.76	-13.80
724.55	-14.40	742.79	-15.10	761.05	-15.70	780.94	-16.30	802.70	-16.90
822.37	-17.80	845.39	-18.40	866.70	-19.30	887.32	-19.80	905.62	-21.30
934.92	-21.00	963.68	-21.00	982.67	-20.90	1005.39	-20.90	1035.99	-20.90
1058.79	-20.80	1080.89	-20.90	1103.38	-20.80	1128.44	-20.60	1158.06	-20.60
1182.82	-20.50	1204.18	-20.70	1223.02	-20.80	1257.01	-21.00	1275.12	-20.80
1293.43	-21.40	1312.34	-21.50	1333.74	-21.90	1353.59	-21.90	1385.13	-21.50
1419.61	-20.90	1444.22	-20.60	1476.40	-20.50	1495.32	-20.10	1513.75	-20.50
1534.06	-20.50	1564.03	-20.40	1583.11	-20.40	1606.55	-20.50	1627.02	-21.30
1646.15	-21.30	1665.05	-20.60	1685.23	-21.00	1703.70	-21.50	1735.25	-21.40
1755.00	-21.90	1789.11	-22.30	1809.06	-22.90	1831.14	-23.50	1851.44	-24.10
1870.85	-24.10	1891.01	-23.80	1909.50	-24.20	1927.67	-24.30	1946.42	-24.00
1968.17	-24.60	1987.04	-24.80	2009.89	-24.40	2039.99	-24.60	2072.91	-24.20
2095.76	-24.40	2118.08	-24.10	2148.35	-24.20	2168.62	-24.00	2193.69	-24.10
2211.95	-23.70	2247.90	-23.60	2266.05	-24.10	2290.67	-24.00	2312.98	-23.90
2330.99	-24.40	2350.25	-24.70	2377.02	-24.60	2397.37	-23.20	2431.04	-23.30
2452.45	-23.00	2471.28	-23.50	2490.47	-23.50	2508.62	-24.00	2531.03	-24.40
2551.49	-24.20	2571.77	-24.70	2607.04	-24.80	2627.62	-24.40	2650.23	-23.90

2670.33	-23.90	2690.92	-23.90	2709.70	-24.10	2729.08	-24.00	2749.82	-23.40
2767.99	-23.00	2790.16	-22.40	2810.14	-22.70	2832.71	-21.70	2855.58	-21.10
2877.64	-19.90	2900.68	-18.40	2922.20	-17.90	2940.54	-19.10	2960.30	-19.40
2978.64	-19.20	2997.54	-20.60	3019.76	-19.30	3038.52	-18.80	3059.59	-18.50
3078.18	-18.20	3100.69	-20.10	3126.84	-19.60	3146.44	-21.20	3174.53	-20.90
3192.81	-20.60	3222.73	-20.80	3258.82	-20.80	3280.55	-21.30	3302.02	-21.70
3323.35	-22.60	3342.53	-23.30	3361.01	-24.20	3381.52	-25.30	3402.72	-26.90
3422.44	-28.20	3454.74	-29.10	3474.39	-29.60	3495.03	-29.40	3519.93	-29.70
3541.26	-29.70	3559.44	-29.90	3591.16	-29.80	3620.65	-30.10	3641.97	-30.10

Section 6

ASCII Raw Data XYZ Format File

956909.52	700552.90	9.1
956910.96	700548.19	9.5
956912.24	700544.00	9.0
956914.25	700537.43	9.1
956915.96	700531.83	9.2
956917.19	700527.82	3.4
956919.02	700521.82	2.2
956923.38	700507.57	0.3
956927.80	700493.12	-1.8
956933.35	700474.95	-2.0
956938.32	700458.69	-2.2
956943.58	700441.48	-2.7
956949.72	700421.40	-3.3
956953.23	700409.92	-3.6
956959.37	700389.84	-4.3
956965.80	700368.80	-5.1
956966.39	700366.89	-4.7
956971.65	700349.67	-6.0
956977.50	700330.55	-6.3
956983.35	700311.42	-6.8
956988.61	700294.21	-7.3
956994.75	700274.12	-7.6
957000.89	700254.04	-7.8
957005.57	700238.74	-8.2
957009.66	700225.35	-8.3
957014.05	700211.01	-8.3
957018.72	700195.71	-8.6
957023.40	700180.41	-9.0
957027.79	700166.06	-9.2
957033.34	700147.89	-9.8
956391.78	699807.22	5.9
956395.62	699806.54	6.5
956410.90	699803.85	9.2
956425.39	699801.29	11.1
956440.88	699798.56	12.5
956445.45	699797.76	12.5
956445.89	699797.68	12.9
956450.81	699796.81	11.7
956457.71	699795.59	9.7
956458.69	699795.42	5.7
956465.59	699794.20	4.3
956484.30	699790.91	3.3
956505.96	699787.09	0.8
956513.84	699785.70	0.1
956515.81	699785.35	-1.1
956534.52	699782.05	-1.7
956553.23	699778.75	-2.6
956571.95	699775.45	-3.5
956588.69	699772.50	-4.1
956607.40	699769.20	-5.0
956625.13	699766.07	-5.4
956645.81	699762.43	-5.9
956661.56	699759.65	-6.5
956682.24	699756.00	-7.2
956702.93	699752.36	-7.7
956724.59	699748.54	-8.5
956740.35	699745.76	-8.8
956757.09	699742.80	-9.4
956770.88	699740.37	-10.0
956219.81	698810.07	11.0
956230.46	698808.19	12.1
956240.20	698806.47	12.4
956251.07	698804.55	12.6
956267.53	698801.65	11.8
956281.66	698799.16	11.4
956292.44	698797.26	10.8
956300.74	698795.80	10.8
956305.93	698794.88	9.9
956311.19	698793.95	9.1
956314.37	698793.39	8.9
956317.32	698792.87	8.2

956328.15	698790.96	7.9
956332.09	698790.27	5.9
956351.79	698786.80	4.0
956371.48	698783.32	1.9
956391.18	698779.85	-0.1
956400.04	698778.29	-1.4
956405.95	698777.24	-2.9
956426.63	698773.60	-4.6
956446.33	698770.13	-5.2
956470.95	698765.78	-6.3
956493.60	698761.79	-6.8
956513.30	698758.32	-7.4
956530.04	698755.37	-7.7
956551.70	698751.55	-8.2
956557.61	698750.50	-8.5
956585.19	698745.64	-8.9
956608.82	698741.47	-9.2
956624.58	698738.70	-9.5
956641.32	698735.74	-9.7
956656.09	698733.14	-10.0
955992.95	697772.91	8.1
955999.38	697771.78	7.8
956010.86	697769.75	8.2
956028.02	697766.73	8.9
956045.71	697763.61	9.4
956065.65	697760.09	9.6
956083.61	697756.93	9.5
956100.48	697753.95	9.1
956119.76	697750.55	8.7
956138.22	697747.29	8.6
956154.56	697744.41	8.5
956174.52	697740.89	8.6
956194.30	697737.41	8.4
956213.99	697733.93	7.6
956228.77	697731.33	6.9
956243.54	697728.72	5.3
956263.23	697725.25	4.3
956279.98	697722.30	2.5
956300.66	697718.65	0.2
956325.28	697714.31	-1.5
956335.13	697712.58	-4.3
956358.76	697708.41	-5.7
956382.40	697704.24	-6.6
956405.05	697700.25	-7.4
956429.67	697695.91	-7.9
956453.30	697691.74	-8.1
956476.94	697687.57	-8.2
956498.60	697683.75	-7.8
956522.24	697679.58	-7.5
956545.87	697675.42	-7.0
956570.49	697671.07	-6.8
956596.10	697666.56	-7.3
956625.64	697661.35	-6.9
955873.12	696931.93	12.6
955887.35	696929.42	12.4
955906.46	696926.06	12.3
955917.22	696924.16	11.9
955923.94	696922.97	9.9
955933.60	696921.27	8.6
955943.78	696919.47	8.0
955965.10	696915.72	7.7
955981.46	696912.83	8.3
955991.45	696911.07	7.9
956011.85	696907.47	9.7
956029.58	696904.35	7.8
956055.46	696899.78	6.7
956075.45	696896.26	6.3
956094.86	696892.84	7.0
956102.74	696891.45	7.1
956104.71	696891.10	5.2
956123.42	696887.80	3.5

956145.09	696883.98	0.6
956163.80	696880.68	-1.5
956168.72	696879.81	-3.2
956189.40	696876.17	-3.7
956211.07	696872.35	-3.7
956230.77	696868.87	-4.1
956249.48	696865.57	-3.7
956272.13	696861.58	-3.8
956291.82	696858.11	-4.3
956311.52	696854.63	-4.9
956329.25	696851.51	-5.5
956352.88	696847.34	-6.3
956378.49	696842.82	-6.8
956398.18	696839.35	-7.0
956418.86	696835.71	-7.1
956441.51	696831.71	-7.1
956464.17	696827.72	-6.9
956490.76	696823.03	-6.8
955634.44	695943.22	10.6
955644.25	695941.49	9.7
955656.38	695939.35	9.5
955679.16	695935.34	8.8
955700.78	695931.53	8.6
955720.92	695927.97	8.3
955743.04	695924.07	8.2
955765.04	695920.19	8.1
955787.32	695916.27	8.1
955806.94	695912.81	8.1
955829.20	695908.88	8.2
955843.98	695906.28	8.2
955856.78	695904.02	7.9
955858.75	695903.67	8.4
955879.43	695900.02	3.2
955901.10	695896.20	0.8
955921.78	695892.56	-1.2
955927.69	695891.52	-1.9
955936.55	695889.95	-3.8
955955.26	695886.65	-4.8
955980.86	695882.14	-5.2
956003.52	695878.14	-5.6
956027.15	695873.98	-6.0
956048.82	695870.16	-6.5
956073.44	695865.82	-6.5
956099.04	695861.30	-5.3
956122.68	695857.13	-4.7
956144.34	695853.31	-4.6
956162.07	695850.19	-4.9
956189.64	695845.33	-5.5
956208.36	695842.03	-5.8
956230.02	695838.21	-6.2
956250.70	695834.56	-6.7
956270.40	695831.09	-7.0
956291.08	695827.44	-7.3
955439.01	694995.80	11.4
955452.88	694993.36	10.1
955467.26	694990.82	9.3
955488.13	694987.14	9.3
955503.53	694984.42	9.8
955519.66	694981.58	9.0
955537.37	694978.46	11.0
955551.95	694975.89	9.7
955565.17	694973.56	10.6
955572.63	694972.24	9.2
955580.89	694970.78	8.4
955599.56	694967.49	8.0
955621.86	694963.56	7.3
955624.81	694963.04	5.5
955645.49	694959.39	3.8
955666.18	694955.75	1.8
955686.86	694952.10	-0.8
955700.64	694949.67	-2.1

955705.57	694948.80	-3.8
955726.25	694945.15	-4.9
955746.93	694941.51	-5.0
955771.55	694937.17	-6.6
955790.26	694933.87	-5.9
955811.93	694930.05	-6.1
955833.59	694926.23	-5.8
955856.24	694922.23	-5.4
955873.97	694919.11	-5.3
955893.67	694915.63	-5.8
955915.33	694911.81	-6.7
955932.07	694908.86	-7.5
955946.85	694906.26	-8.2
955969.50	694902.26	-9.2
955032.78	693836.36	15.7
955050.44	693833.24	15.1
955068.80	693830.01	13.9
955087.97	693826.63	13.1
955104.27	693823.75	12.4
955122.20	693820.59	12.2
955136.93	693817.99	11.0
955152.19	693815.30	9.8
955170.09	693812.15	8.9
955188.87	693808.84	8.3
955208.42	693805.39	7.9
955212.81	693804.61	8.0
955228.09	693801.92	7.7
955231.11	693801.39	7.8
955247.79	693798.45	7.3
955252.49	693797.62	7.2
955262.02	693795.94	7.1
955265.64	693795.30	7.0
955282.08	693792.40	6.9
955284.88	693791.91	6.9
955302.37	693788.82	7.2
955304.11	693788.52	7.2
955322.83	693785.21	7.5
955322.84	693785.21	7.5
955322.92	693785.20	7.5
955332.85	693783.45	8.1
955342.64	693781.72	8.2
955342.67	693781.72	8.2
955348.67	693780.66	7.9
955355.57	693779.44	4.3
955377.23	693775.62	3.2
955397.91	693771.98	0.9
955416.63	693768.68	-1.4
955421.55	693767.81	-2.2
955430.41	693766.24	-3.3
955450.11	693762.77	-4.8
955470.79	693759.13	-4.9
955495.41	693754.78	-5.3
955518.06	693750.79	-4.2
955537.76	693747.32	-4.0
955559.42	693743.50	-4.6
955581.09	693739.68	-5.2
955598.81	693736.55	-6.2
955624.42	693732.04	-7.1
955647.07	693728.04	-8.2
955667.75	693724.40	-9.1
955692.37	693720.05	-10.2
954943.28	693055.15	12.6
954950.37	693053.90	12.8
954960.15	693052.18	13.2
954970.29	693050.39	12.1
954986.74	693047.49	11.6
955005.93	693044.10	11.4
955022.14	693041.24	12.7
955028.28	693040.16	12.1
955038.44	693038.37	10.6
955046.25	693036.99	9.6

955059.46	693034.66	9.1
955078.79	693031.25	8.7
955097.69	693027.92	8.5
955117.75	693024.38	8.4
955138.18	693020.78	8.3
955157.87	693017.31	8.1
955176.86	693013.96	7.9
955196.55	693010.49	7.2
955216.23	693007.02	7.0
955240.85	693002.68	7.3
955243.81	693002.16	5.1
955265.48	692998.34	3.2
955287.14	692994.52	1.2
955307.82	692990.87	-1.1
955314.72	692989.65	-1.9
955318.65	692988.96	-3.3
955340.32	692985.14	-4.4
955363.96	692980.97	-4.7
955383.65	692977.50	-3.5
955404.33	692973.85	-3.0
955427.97	692969.69	-3.6
955449.63	692965.87	-4.2
955474.25	692961.52	-5.0
955494.94	692957.88	-5.8
955516.60	692954.06	-6.5
955537.28	692950.41	-7.5
955559.93	692946.42	-8.4
955583.57	692942.25	-9.2
954791.40	692017.64	11.9
954799.60	692016.20	12.0
954816.63	692013.19	11.3
954830.74	692010.71	10.5
954844.97	692008.20	10.3
954852.16	692006.93	10.7
954857.81	692005.93	9.6
954864.03	692004.84	9.1
954874.58	692002.98	8.9
954894.52	691999.46	8.6
954913.78	691996.06	8.4
954933.47	691992.59	8.3
954953.50	691989.06	8.2
954971.89	691985.82	7.8
954992.53	691982.18	7.4
955011.95	691978.75	7.0
955031.48	691975.31	6.5
955051.20	691971.83	7.1
955064.03	691969.57	7.2
955081.75	691966.45	4.4
955092.59	691964.54	3.6
955105.39	691962.28	1.9
955125.09	691958.81	-0.6
955136.90	691956.72	-1.8
955141.83	691955.85	-3.1
955163.49	691952.03	-4.3
955185.16	691948.21	-4.1
955208.79	691944.05	-3.5
955229.47	691940.40	-3.5
955248.19	691937.10	-4.2
955271.82	691932.93	-5.2
955295.46	691928.76	-5.4
955321.06	691924.25	-7.8
955343.71	691920.26	-9.2
955364.39	691916.61	-10.3
954693.57	691011.46	11.6
954708.52	691008.83	12.5
954724.62	691005.99	12.8
954746.32	691002.16	12.2
954760.18	690999.72	12.2
954767.67	690998.40	11.2
954773.74	690997.32	10.8
954792.20	690994.07	10.0

954813.83	690990.26	8.9
954837.58	690986.07	7.7
954858.20	690982.43	7.2
954877.55	690979.02	7.0
954891.48	690976.57	6.9
954905.26	690974.13	4.8
954923.97	690970.83	3.9
954947.61	690966.67	1.9
954966.32	690963.37	-1.5
954972.23	690962.33	-2.9
954994.88	690958.33	-3.8
955013.59	690955.03	-3.9
955035.26	690951.21	-3.6
955055.94	690947.57	-3.8
955076.62	690943.92	-4.7
955100.25	690939.75	-5.8
955124.87	690935.41	-7.3
955143.59	690932.11	-8.5
955172.15	690927.08	-10.1
955190.86	690923.78	-11.1
954604.16	689873.60	10.8
954625.71	689869.80	10.9
954649.02	689865.69	10.8
954670.57	689861.89	11.7
954681.52	689859.96	12.2
954689.94	689858.47	10.8
954713.83	689854.26	9.3
954736.11	689850.33	8.2
954759.30	689846.24	7.1
954782.47	689842.16	6.7
954801.79	689838.75	6.8
954810.38	689837.23	7.0
954817.27	689836.02	4.4
954836.97	689832.55	2.5
954858.64	689828.73	1.4
954878.33	689825.25	0.0
954900.98	689821.26	-1.2
954921.66	689817.61	-2.1
954944.31	689813.62	-2.9
954965.00	689809.97	-3.5
954987.65	689805.98	-4.3
955013.25	689801.46	-5.6
955037.87	689797.12	-7.0
955066.43	689792.09	-8.6
955087.11	689788.44	-9.8
955112.72	689783.92	-11.4
955131.43	689780.63	-12.5
954556.45	688984.90	10.0
954577.68	688981.15	10.2
954601.44	688976.97	10.4
954620.26	688973.65	10.6
954638.23	688970.48	10.1
954655.87	688967.37	9.2
954664.92	688965.77	8.1
954688.02	688961.70	7.1
954711.07	688957.63	6.5
954730.93	688954.13	7.1
954734.60	688953.49	7.3
954740.51	688952.44	4.5
954759.22	688949.14	3.5
954781.87	688945.15	0.5
954795.66	688942.72	0.0
954801.57	688941.68	-1.4
954810.43	688940.11	-2.4
954817.32	688938.90	-2.0
954822.25	688938.03	-1.7
954844.90	688934.04	-2.8
954867.55	688930.04	-3.6
954889.22	688926.22	-4.4
954912.85	688922.06	-5.4
954929.59	688919.10	-6.2

954953.23	688914.94	-6.2
954978.83	688910.42	-8.5
955001.48	688906.43	-10.1
955022.16	688902.78	-11.2
954533.30	688046.95	8.9
954544.28	688045.01	8.6
954547.33	688044.47	9.6
954557.38	688042.70	9.4
954564.04	688041.53	11.3
954573.53	688039.85	11.1
954583.20	688038.15	10.4
954601.60	688034.90	10.9
954612.23	688033.03	9.7
954631.93	688029.56	9.4
954639.81	688028.17	9.5
954643.75	688027.47	8.0
954663.44	688024.00	7.9
954680.19	688021.05	7.8
954684.13	688020.35	5.0
954698.90	688017.75	3.6
954721.55	688013.75	1.2
954741.24	688010.28	-0.3
954761.93	688006.63	-1.0
954780.64	688003.33	-2.1
954805.26	687998.99	-3.4
954824.95	687995.52	-3.8
954851.54	687990.83	-4.7
954873.21	687987.01	-5.9
954896.84	687982.84	-6.9
954923.43	687978.16	-8.3
954945.10	687974.34	-9.6
954974.64	687969.13	-11.1
954478.56	687092.93	8.6
954486.49	687091.54	8.8
954495.78	687089.90	8.7
954509.58	687087.46	9.1
954517.52	687086.06	9.5
954532.79	687083.37	8.9
954540.20	687082.06	8.6
954547.77	687080.73	7.4
954559.10	687078.73	6.7
954578.62	687075.29	6.7
954595.39	687072.33	5.4
954600.32	687071.46	4.3
954616.07	687068.69	3.8
954636.75	687065.04	2.6
954661.37	687060.70	1.7
954670.24	687059.14	-0.5
954677.13	687057.92	-1.2
954696.83	687054.45	-1.9
954721.45	687050.11	-2.9
954745.08	687045.94	-3.7
954767.73	687041.94	-3.6
954797.28	687036.74	-6.0
954822.88	687032.22	-7.3
954848.49	687027.71	-6.7
954878.03	687022.50	-10.3
954909.55	687016.94	-11.6
954267.65	686060.07	11.0
954273.59	686059.02	10.9
954282.53	686057.44	10.9
954294.83	686055.28	10.8
954304.98	686053.49	10.2
954318.14	686051.17	9.6
954333.85	686048.40	9.0
954341.03	686047.13	8.4
954349.65	686045.61	8.0
954365.64	686042.79	7.4
954384.44	686039.48	6.7
954403.89	686036.04	6.8
954414.96	686034.09	6.9

954419.89	686033.22	4.4
954433.68	686030.79	3.0
954448.45	686028.19	2.6
954468.14	686024.72	0.5
954487.84	686021.24	-0.6
954514.43	686016.55	-2.2
954535.11	686012.91	-2.9
954558.75	686008.74	-3.3
954579.43	686005.09	-4.5
954598.14	686001.79	-5.7
954625.71	685996.93	-6.7
954647.38	685993.11	-8.0
954672.98	685988.60	-9.5
954697.60	685984.26	-10.9
954171.96	685177.05	9.8
954198.30	685172.40	10.5
954223.15	685168.02	11.1
954243.30	685164.47	12.4
954256.39	685162.16	9.6
954268.04	685160.10	7.7
954278.04	685158.34	7.3
954297.61	685154.89	7.3
954306.25	685153.37	7.1
954310.19	685152.67	4.6
954331.85	685148.85	3.0
954352.53	685145.20	0.8
954367.30	685142.60	-0.5
954370.26	685142.08	-1.1
954390.94	685138.43	-0.9
954414.58	685134.27	-2.4
954437.23	685130.27	-3.3
954466.77	685125.06	-4.4
954484.50	685121.94	-5.3
954508.13	685117.77	-6.4
954531.77	685113.60	-7.8
954554.42	685109.61	-8.9
954579.04	685105.27	-10.3
954042.93	684187.06	10.6
954055.54	684184.84	11.1
954073.43	684181.69	11.7
954086.37	684179.40	10.7
954095.81	684177.74	8.3
954104.65	684176.18	7.0
954111.89	684174.91	6.7
954128.32	684172.01	6.3
954147.06	684168.70	6.4
954158.60	684166.67	6.4
954167.46	684165.11	4.2
954183.22	684162.33	2.8
954198.97	684159.55	2.2
954218.67	684156.08	0.5
954228.52	684154.34	-0.6
954232.46	684153.65	-1.8
954255.11	684149.65	-1.9
954279.73	684145.31	-3.1
954308.29	684140.27	-4.3
954329.95	684136.45	-5.2
954352.60	684132.46	-6.3
954378.21	684127.95	-7.8
954403.81	684123.43	-9.1
954429.42	684118.92	-10.8
953830.39	683176.21	7.7
953844.64	683173.69	7.4
953856.30	683171.64	7.3
953875.58	683168.24	7.5
953895.79	683164.67	7.5
953915.73	683161.16	7.9
953935.58	683157.66	8.0
953955.29	683154.18	7.9
953975.97	683150.54	7.6
953981.88	683149.49	4.2

954000.59	683146.19	3.7
954007.49	683144.98	3.3
954028.17	683141.33	-0.5
954050.82	683137.34	-1.0
954073.47	683133.34	-1.7
954094.15	683129.70	-2.6
954118.77	683125.36	-3.6
954139.45	683121.71	-4.5
954162.10	683117.72	-5.5
954184.75	683113.72	-6.6
954209.37	683109.38	-8.0
954233.01	683105.21	-9.2
954254.67	683101.39	-9.3
953747.42	682350.51	11.6
953757.11	682348.80	11.2
953767.92	682346.90	10.2
953781.52	682344.50	10.2
953799.09	682341.40	10.1
953812.01	682339.13	8.6
953831.01	682335.77	7.7
953851.15	682332.22	6.6
953869.56	682328.98	6.3
953889.37	682325.48	6.7
953897.19	682324.11	6.9
953901.13	682323.41	4.6
953918.86	682320.28	3.4
953941.51	682316.29	4.3
953964.16	682312.30	-0.4
953986.81	682308.30	-1.4
954008.48	682304.48	-2.6
954036.05	682299.62	-3.4
954060.67	682295.28	-4.2
954080.37	682291.81	-5.0
954099.08	682288.51	-5.8
954123.70	682284.17	-7.0
954146.35	682280.17	-8.0
954166.04	682276.70	-9.2
954180.82	682274.09	-10.0
953515.43	681198.89	12.4
953530.61	681196.21	11.7
953544.09	681193.83	13.0
953553.85	681192.11	10.4
953567.79	681189.65	10.5
953577.25	681187.99	8.7
953592.36	681185.32	8.6
953614.90	681181.35	10.2
953629.58	681178.76	10.7
953641.30	681176.69	9.3
953655.94	681174.11	7.4
953669.44	681171.73	6.9
953689.38	681168.21	7.1
953694.17	681167.37	7.3
953699.09	681166.50	5.2
953718.79	681163.03	2.9
953723.71	681162.16	2.2
953728.64	681161.29	-0.6
953733.56	681160.42	-1.4
953743.41	681158.69	-3.4
953763.11	681155.21	-3.0
953785.76	681151.22	-3.4
953807.42	681147.40	-3.3
953836.97	681142.19	-3.9
953856.66	681138.72	-4.6
953881.28	681134.38	-5.6
953900.98	681130.90	-6.7
953920.68	681127.43	-7.9
953940.37	681123.96	-9.0
953964.99	681119.62	-10.2
953390.95	680303.79	5.8
953405.26	680301.27	5.8
953418.17	680298.99	7.5

953431.19	680296.70	8.9
953456.33	680292.27	8.7
953481.89	680287.76	8.6
953500.72	680284.44	7.8
953516.50	680281.66	6.8
953536.24	680278.18	7.0
953543.79	680276.84	7.5
953546.74	680276.32	5.6
953558.56	680274.24	4.6
953580.23	680270.42	1.9
953599.92	680266.95	-0.4
953609.77	680265.21	-3.5
953634.39	680260.87	-3.3
953656.06	680257.05	-3.1
953677.72	680253.23	-3.2
953697.42	680249.75	-3.4
953722.04	680245.41	-4.1
953735.83	680242.98	-4.8
953753.55	680239.86	-5.6
953772.27	680236.56	-6.7
953793.93	680232.74	-7.7
953813.63	680229.26	-8.9
953834.31	680225.62	-10.2
953855.97	680221.80	-11.1
953277.38	679647.76	10.2
953293.21	679644.96	10.5
953311.78	679641.69	10.8
953330.69	679638.36	10.8
953348.87	679635.15	10.6
953368.67	679631.66	10.4
953389.07	679628.06	9.9
953406.24	679625.03	9.0
953416.92	679623.15	8.2
953428.26	679621.15	7.8
953447.92	679617.68	7.9
953456.86	679616.11	7.9
953461.78	679615.24	4.9
953481.48	679611.77	4.0
953504.13	679607.77	1.3
953522.84	679604.47	-1.0
953530.72	679603.08	-3.3
953549.43	679599.79	-3.8
953571.10	679595.96	-3.6
953589.81	679592.67	-3.8
953609.50	679589.19	-5.9
953632.15	679585.20	-4.7
953654.81	679581.20	-5.7
953675.49	679577.56	-6.7
953699.12	679573.39	-8.1
953725.71	679568.70	-9.8
953750.33	679564.36	-11.1
953088.10	678385.10	13.2
953097.52	678383.44	13.0
953108.00	678381.59	13.0
953127.36	678378.18	13.0
953145.26	678375.02	12.4
953157.08	678372.94	12.1
953176.85	678369.45	11.0
953190.10	678367.11	10.0
953201.53	678365.10	9.5
953213.91	678362.92	8.5
953236.61	678358.91	7.1
953257.07	678355.30	5.9
953277.23	678351.75	5.5
953296.65	678348.33	6.2
953304.72	678346.90	6.4
953309.65	678346.03	4.1
953318.51	678344.47	3.3
953338.21	678341.00	4.2
953362.83	678336.66	0.4
953372.68	678334.92	-0.6

953380.55	678333.53	-2.7
953398.28	678330.41	-2.7
953417.98	678326.93	-2.4
953442.60	678322.59	-3.4
953464.26	678318.77	-3.7
953485.93	678314.95	-4.6
953507.59	678311.13	-5.4
953532.21	678306.79	-6.8
953554.87	678302.80	-7.9
953576.53	678298.97	-9.3
953595.24	678295.68	-10.4
953618.88	678291.51	-11.6
953641.53	678287.51	-12.4
952986.27	677257.93	10.6
953000.68	677255.39	10.1
953016.50	677252.59	9.6
953034.35	677249.45	8.9
953052.02	677246.33	8.4
953071.07	677242.97	7.7
953094.07	677238.92	6.8
953118.20	677234.66	6.3
953139.97	677230.82	6.2
953159.38	677227.40	6.6
953173.96	677224.83	7.1
953177.89	677224.14	5.0
953199.56	677220.32	4.5
953223.20	677216.15	1.3
953237.97	677213.54	-0.9
953246.83	677211.98	-3.0
953269.48	677207.99	-3.6
953288.19	677204.69	-3.5
953311.83	677200.52	-3.8
953335.46	677196.35	-4.1
953359.10	677192.19	-5.0
953383.72	677187.85	-6.0
953407.36	677183.68	-7.4
953427.05	677180.20	-8.5
953447.73	677176.56	-10.1
953474.32	677171.87	-11.2
952952.52	676133.38	8.7
952966.68	676130.89	9.0
952983.56	676127.91	10.2
952994.55	676125.97	11.7
953009.45	676123.34	8.8
953013.85	676122.57	8.1
953025.11	676120.58	7.7
953048.44	676116.47	7.2
953067.88	676113.04	7.4
953072.68	676112.19	7.5
953076.62	676111.50	5.0
953092.38	676108.72	4.8
953110.10	676105.60	2.4
953131.77	676101.78	-0.5
953139.65	676100.39	-3.2
953160.33	676096.74	-3.2
953180.03	676093.27	-2.9
953199.72	676089.79	-3.2
953219.42	676086.32	-3.8
953241.08	676082.50	-4.4
953265.70	676078.16	-5.6
953289.34	676073.99	-6.5
953310.02	676070.34	-7.8
953334.64	676066.00	-9.2
953355.32	676062.36	-10.5
953377.97	676058.36	-11.6
952899.16	675261.02	11.5
952915.39	675258.16	10.3
952926.65	675256.17	9.6
952937.65	675254.23	9.3
952942.12	675253.44	8.2
952952.01	675251.70	7.6

952970.92	675248.37	6.6
952990.50	675244.91	6.3
953005.43	675242.28	6.3
953016.27	675240.37	4.0
953040.89	675236.03	4.4
953065.51	675231.69	0.7
953078.31	675229.43	-0.9
953085.20	675228.21	1.1
953107.85	675224.22	-3.2
953131.49	675220.05	-3.3
953154.14	675216.06	-3.8
953177.77	675211.89	-4.4
953202.39	675207.55	-5.3
953223.08	675203.90	-6.5
953248.68	675199.39	-7.9
953271.33	675195.40	-9.1
953292.01	675191.75	-10.3
953315.65	675187.58	-11.1
952720.33	674202.24	9.5
952729.84	674200.56	8.5
952746.51	674197.62	8.4
952756.21	674195.91	8.3
952766.00	674194.19	7.9
952775.44	674192.52	7.8
952796.12	674188.88	7.2
952816.59	674185.26	6.9
952835.55	674181.92	6.8
952846.38	674180.01	7.0
952851.30	674179.14	4.0
952863.12	674177.06	3.2
952880.85	674173.93	3.7
952901.53	674170.29	0.9
952913.35	674168.20	-1.1
952924.18	674166.29	-2.7
952943.88	674162.82	-3.0
952963.57	674159.35	-3.4
952984.25	674155.70	-4.3
953003.95	674152.23	-4.9
953026.60	674148.23	-5.7
953043.34	674145.28	-6.6
953068.95	674140.77	-7.8
953089.63	674137.12	-9.0
953111.29	674133.30	-10.4
953134.93	674129.13	-11.5
953159.55	674124.79	-12.6
952656.74	673343.16	9.3
952656.86	673343.14	8.0
952664.36	673341.81	8.4
952672.40	673340.40	8.7
952680.61	673338.95	7.2
952689.42	673337.39	6.9
952696.83	673336.09	6.6
952714.24	673333.02	6.0
952733.52	673329.62	6.1
952739.26	673328.61	6.4
952742.22	673328.09	4.5
952760.93	673324.79	3.9
952770.78	673323.05	3.6
952793.43	673319.06	0.4
952806.23	673316.80	-1.3
952811.15	673315.93	-2.3
952834.79	673311.76	-2.9
952853.50	673308.46	-3.2
952881.08	673303.60	-4.3
952905.70	673299.26	-5.2
952932.29	673294.57	-6.4
952951.98	673291.10	-7.8
952971.68	673287.63	-9.2
952995.31	673283.46	-10.3
953018.95	673279.29	-11.6
952561.13	672251.72	9.7

952576.33	672249.04	9.5
952590.95	672246.46	8.4
952600.56	672244.77	7.3
952607.99	672243.46	6.9
952630.32	672239.52	6.3
952640.21	672237.78	6.6
952642.18	672237.43	4.4
952649.07	672236.21	4.1
952666.80	672233.09	4.3
952684.53	672229.96	2.0
952708.16	672225.80	-1.1
952714.07	672224.75	-2.5
952736.72	672220.76	-2.2
952754.45	672217.63	-3.3
952779.07	672213.29	-4.5
952799.75	672209.65	-4.8
952818.46	672206.35	-5.4
952838.16	672202.87	-6.8
952861.79	672198.71	-7.9
952879.52	672195.58	-8.9
952906.11	672190.89	-10.4
952933.68	672186.03	-11.7
952422.95	671251.12	8.1
952435.37	671248.93	8.0
952443.88	671247.43	7.5
952449.64	671246.42	7.0
952469.71	671242.88	6.5
952488.68	671239.53	6.4
952493.18	671238.74	6.3
952508.93	671235.96	3.2
952528.63	671232.49	2.6
952553.25	671228.15	0.2
952576.88	671223.98	-0.4
952600.52	671219.81	-2.2
952624.16	671215.64	-3.1
952651.73	671210.78	-3.9
952676.35	671206.44	-5.1
952699.00	671202.45	-6.5
952729.53	671197.06	-8.1
952752.18	671193.07	-9.6
952768.92	671190.12	-11.1
952799.45	671184.74	-12.3
952266.45	670330.90	8.8
952271.06	670330.90	8.5
952274.43	670330.90	7.6
952289.53	670330.90	7.8
952308.02	670330.90	7.6
952324.78	670330.90	7.3
952344.98	670330.90	7.1
952344.92	670330.90	6.7
952348.20	670330.90	6.8
952351.20	670330.90	4.3
952367.20	670330.90	3.2
952381.20	670330.90	3.5
952401.20	670330.90	0.6
952412.20	670330.90	-0.9
952432.20	670330.90	-1.4
952456.20	670330.90	-2.2
952479.20	670330.90	-3.3
952498.20	670330.90	-3.8
952523.20	670330.90	-4.8
952547.20	670330.90	-5.9
952565.20	670330.90	-7.0
952584.20	670330.90	-8.1
952606.20	670330.90	-9.5
952628.20	670330.90	-10.8
952652.20	670330.90	-12.1
952131.17	669349.13	9.1
952138.28	669349.13	9.4
952142.03	669349.13	8.7
952149.96	669349.13	8.1

952161.45	669349.13	7.7
952174.43	669349.13	7.2
952191.86	669349.13	6.5
952209.87	669349.13	6.3
952229.50	669349.13	6.8
952236.67	669349.13	6.6
952240.67	669349.13	4.2
952261.67	669349.13	3.3
952283.67	669349.13	0.9
952306.67	669349.13	-1.5
952331.67	669349.13	-2.4
952355.67	669349.13	-3.4
952379.67	669349.13	-4.0
952403.67	669349.13	-5.0
952428.67	669349.13	-6.2
952451.67	669349.13	-7.6
952476.67	669349.13	-8.9
952496.67	669349.13	-10.0
952512.67	669349.13	-11.1
952030.40	668215.14	12.4
952034.51	668214.78	12.9
952043.35	668214.01	12.2
952053.22	668213.14	11.1
952060.78	668212.48	9.8
952064.41	668212.17	9.7
952074.41	668211.29	7.8
952080.75	668210.74	7.2
952092.83	668209.68	6.9
952107.94	668208.36	7.2
952111.82	668208.02	7.3
952114.81	668207.76	4.5
952124.77	668206.88	3.6
952139.72	668205.58	4.0
952159.64	668203.83	1.1
952171.59	668202.79	-1.3
952189.53	668201.22	-1.9
952208.45	668199.56	-2.3
952235.35	668197.21	-3.5
952258.26	668195.21	-4.0
952276.19	668193.64	-4.8
952297.11	668191.81	-5.8
952321.02	668189.71	-7.4
952343.94	668187.71	-8.8
952365.85	668185.79	-10.2
952388.76	668183.79	-11.6
951972.28	667325.32	9.3
951977.79	667324.35	9.4
951981.87	667323.63	10.0
951989.50	667322.28	9.9
951998.39	667320.72	8.6
952006.35	667319.31	7.4
952018.07	667317.25	6.7
952037.70	667313.79	6.3
952042.87	667312.87	6.5
952046.81	667312.18	4.3
952066.50	667308.71	4.3
952077.33	667306.80	3.7
952101.96	667302.46	0.2
952115.74	667300.02	-1.6
952135.44	667296.55	-2.6
952163.01	667291.69	-3.3
952184.68	667287.87	-4.5
952205.36	667284.22	-5.2
952226.04	667280.58	-6.1
952246.72	667276.93	-7.2
952269.37	667272.94	-8.3
952288.08	667269.64	-9.4
952303.84	667266.86	-10.4
951851.58	666330.42	8.9
951860.10	666328.14	8.8
951868.01	666326.02	10.8

951879.64	666322.90	8.9
951889.81	666320.18	6.8
951900.37	666317.35	6.1
951919.97	666312.10	6.0
951923.78	666311.08	6.0
951925.71	666310.56	4.5
951933.44	666308.49	3.4
951955.65	666302.54	3.2
951975.94	666297.10	0.8
951998.15	666291.15	-1.7
952018.44	666285.71	-2.1
952040.65	666279.76	-3.4
952063.84	666273.55	-4.4
952088.95	666266.82	-5.4
952113.10	666260.35	-6.7
952135.31	666254.40	-8.1
952159.46	666247.93	-9.7
952183.61	666241.46	-11.2
952202.93	666236.28	-12.3
952223.21	666230.84	-13.0
951682.87	665356.72	9.7
951689.01	665356.19	8.9
951703.49	665354.92	8.4
951720.65	665353.42	7.9
951738.30	665351.88	7.5
951758.06	665350.15	7.3
951765.28	665349.52	7.0
951774.24	665348.73	3.6
951793.17	665347.08	3.7
951801.14	665346.38	3.8
951824.05	665344.37	0.4
951847.96	665342.28	-2.1
951864.90	665340.80	-2.7
951897.77	665337.92	-3.8
951921.68	665335.83	-4.5
951944.59	665333.83	-5.5
951964.52	665332.08	-6.5
951989.42	665329.91	-8.1
952012.33	665327.90	-9.8
952037.24	665325.72	-11.1
951527.25	664303.66	10.4
951529.62	664303.02	10.2
951538.20	664300.72	8.3
951548.14	664298.06	7.0
951565.99	664293.28	5.5
951582.17	664288.94	5.4
951601.74	664283.70	6.2
951608.65	664281.85	6.4
951612.51	664280.81	4.3
951627.96	664276.67	3.8
951640.52	664273.31	3.4
951661.77	664267.61	0.3
951675.29	664263.99	-1.8
951692.68	664259.33	-2.4
951712.97	664253.90	-3.0
951734.22	664248.20	-4.2
951755.47	664242.51	-4.8
951775.75	664237.07	-5.6
951797.00	664231.38	-7.0
951820.18	664225.17	-8.1
951844.33	664218.70	-9.4
951861.72	664214.04	-10.6
951883.93	664208.08	-12.0
951905.18	664202.39	-12.9
951394.40	663541.92	9.1
951403.35	663540.34	8.7
951403.60	663540.29	8.5
951406.09	663539.86	9.0
951417.97	663537.76	7.0
951428.93	663535.83	6.4
951446.61	663532.71	5.8

951463.90	663529.66	6.1
951483.42	663526.22	6.6
951487.36	663525.53	6.7
951492.29	663524.66	4.3
951510.01	663521.53	3.6
951522.82	663519.27	3.3
951539.56	663516.32	1.4
951559.25	663512.85	-1.5
951579.93	663509.20	-1.5
951606.52	663504.51	-3.6
951631.14	663500.17	-4.5
951657.73	663495.48	-7.5
951681.37	663491.32	-6.7
951711.90	663485.93	-8.7
951734.55	663481.94	-10.1
951759.17	663477.60	-11.5
951221.81	662333.24	10.1
951223.96	662332.86	10.7
951232.08	662331.43	10.0
951240.56	662329.94	10.0
951251.03	662328.09	9.4
951258.05	662326.85	8.4
951263.05	662325.97	7.4
951270.99	662324.57	7.1
951285.89	662321.94	6.8
951305.91	662318.41	7.1
951307.85	662318.07	7.3
951312.77	662317.20	4.6
951320.65	662315.82	4.2
951334.44	662313.38	4.2
951349.21	662310.78	2.4
951367.92	662307.48	-0.7
951377.77	662305.74	-2.0
951397.47	662302.27	-2.6
951412.24	662299.67	-2.6
951431.93	662296.19	-3.7
951451.63	662292.72	-4.5
951473.30	662288.90	-5.1
951492.01	662285.60	-6.0
951512.69	662281.95	-7.0
951526.48	662279.52	-8.1
951550.11	662275.36	-9.3
951566.85	662272.40	-10.4
951586.55	662268.93	-11.3
951091.02	661390.33	10.4
951091.37	661390.26	8.4
951098.13	661389.07	9.1
951106.06	661387.67	11.2
951117.35	661385.68	9.8
951125.80	661384.19	7.3
951138.47	661381.96	5.9
951155.20	661379.01	6.3
951174.62	661375.58	6.8
951176.77	661375.20	6.9
951180.71	661374.51	4.4
951199.42	661371.21	4.3
951214.20	661368.61	1.5
951237.83	661364.44	-1.9
951260.48	661360.44	-1.3
951286.09	661355.93	-2.5
951311.69	661351.41	-3.4
951331.39	661347.94	-4.1
951356.99	661343.43	-4.9
951371.76	661340.82	-6.9
951391.46	661337.35	-7.0
951416.08	661333.01	-8.3
951440.70	661328.67	-9.5
951463.35	661324.67	-10.9
950956.70	660410.55	9.6
950956.90	660410.51	8.5
950968.37	660408.49	8.8

950973.55	660407.58	10.3
950978.27	660406.74	10.5
950984.59	660405.63	8.9
950995.61	660403.69	6.8
951007.10	660401.66	6.5
951026.63	660398.22	6.9
951030.97	660397.45	4.4
951037.86	660396.24	3.7
951054.61	660393.28	4.1
951071.35	660390.33	1.9
951088.09	660387.38	-1.0
951095.97	660385.99	-2.6
951112.71	660383.04	-2.6
951130.44	660379.91	-2.6
951149.15	660376.61	-3.6
951169.83	660372.97	-4.1
951189.52	660369.49	-4.7
951216.11	660364.81	-5.6
951232.86	660361.85	-6.6
951254.52	660358.03	-7.9
951279.14	660353.69	-9.4
951298.84	660350.22	-10.8
951318.53	660346.75	-11.8
950798.56	659430.10	7.1
950798.68	659430.08	9.4
950806.97	659428.62	7.4
950816.53	659426.93	6.6
950833.35	659423.97	6.7
950850.18	659421.00	6.1
950867.09	659418.02	6.3
950886.80	659414.54	7.0
950892.71	659413.50	7.0
950894.68	659413.15	5.4
950915.36	659409.51	2.6
950937.03	659405.69	0.0
950957.71	659402.04	-3.4
950978.39	659398.39	-3.8
951003.01	659394.05	-4.4
951026.65	659389.88	-3.6
951053.24	659385.20	-4.4
951075.89	659381.20	-5.1
951098.54	659377.21	-6.5
951123.16	659372.87	-7.5
951137.93	659370.26	-8.4
951160.58	659366.27	-10.0
951177.32	659363.32	-11.3
950630.42	658359.87	10.4
950630.43	658359.87	8.7
950635.96	658358.90	9.2
950647.60	658356.84	11.4
950651.54	658356.15	11.1
950655.36	658355.48	10.5
950660.96	658354.49	9.6
950673.92	658352.20	8.6
950692.36	658348.95	7.5
950709.71	658345.89	6.9
950729.16	658342.46	6.9
950748.25	658339.10	6.9
950767.78	658335.65	7.2
950778.11	658333.83	7.2
950780.08	658333.49	5.8
950789.93	658331.75	4.5
950809.62	658328.28	1.5
950829.32	658324.80	-1.6
950838.18	658323.24	-3.7
950856.89	658319.94	-4.1
950875.61	658316.64	-4.1
950891.36	658313.86	-4.2
950910.07	658310.56	-3.6
950931.74	658306.74	-3.2
950951.44	658303.27	-4.1

950972.12	658299.62	-4.6
950992.80	658295.98	-5.4
951012.49	658292.50	-6.7
951032.19	658289.03	-7.8
951052.87	658285.38	-8.9
951073.55	658281.74	-10.1
951096.20	658277.74	-11.4
951115.90	658274.27	-12.3
950545.76	657380.69	9.1
950545.75	657380.70	7.7
950555.87	657378.91	7.6
950562.97	657377.66	8.9
950574.16	657375.69	10.7
950578.86	657374.86	9.8
950583.23	657374.09	7.7
950595.34	657371.95	6.6
950611.99	657369.02	6.2
950632.09	657365.47	6.2
950651.48	657362.05	6.8
950671.09	657358.60	7.1
950674.16	657358.05	7.1
950676.13	657357.71	5.4
950699.76	657353.54	2.7
950719.46	657350.07	-0.4
950735.22	657347.29	-1.9
950740.14	657346.42	-2.7
950757.87	657343.29	-4.2
950778.55	657339.65	-4.4
950799.23	657336.00	-4.8
950817.94	657332.70	-3.0
950837.64	657329.23	-3.2
950861.27	657325.06	-3.2
950890.82	657319.85	-5.2
950912.48	657316.03	-6.5
950934.15	657312.21	-7.6
950953.84	657308.74	-9.1
950983.39	657303.53	-10.3
951006.04	657299.54	-11.6
950460.55	656481.08	6.2
950460.60	656481.07	8.4
950476.23	656478.32	6.1
950479.44	656477.75	7.2
950486.29	656476.54	7.7
950489.90	656475.91	7.0
950495.24	656474.97	6.7
950511.56	656472.09	6.6
950529.06	656469.00	6.9
950548.59	656465.56	7.1
950565.54	656462.57	6.7
950584.26	656459.27	6.6
950590.16	656458.23	5.2
950600.01	656456.49	4.1
950622.66	656452.50	1.1
950644.33	656448.68	-1.8
950652.21	656447.29	-3.4
950669.93	656444.16	-4.4
950689.63	656440.69	-4.8
950711.30	656436.87	-5.3
950731.98	656433.22	-5.3
950752.66	656429.58	-4.5
950771.37	656426.28	-3.8
950793.04	656422.46	-4.0
950815.69	656418.46	-4.9
950836.37	656414.82	-5.8
950855.08	656411.52	-7.1
950878.71	656407.35	-8.5
950903.33	656403.01	-10.1
950928.94	656398.49	-11.6
950416.92	655332.09	8.3
950417.14	655332.05	7.7
950425.32	655330.61	7.7

950436.62	655328.62	8.3
950443.23	655327.45	9.3
950449.40	655326.36	9.7
950453.37	655325.66	8.0
950459.90	655324.51	7.3
950475.74	655321.72	7.1
950494.30	655318.45	6.8
950513.88	655315.00	7.3
950519.04	655314.09	7.0
950536.77	655310.96	5.3
950557.45	655307.31	1.7
950581.08	655303.15	-2.1
950588.96	655301.76	-3.7
950612.60	655297.59	-4.6
950638.20	655293.07	-5.2
950663.81	655288.56	-5.7
950689.41	655284.04	-5.1
950694.34	655283.18	-4.4
950716.00	655279.36	-3.8
950735.70	655275.88	-4.1
950759.33	655271.71	-5.0
950781.00	655267.89	-6.1
950805.62	655263.55	-7.3
950825.31	655260.08	-8.3
950853.87	655255.04	-10.0
950878.49	655250.70	-11.1
950400.55	654432.63	11.0
950400.73	654432.62	6.5
950406.67	654432.10	6.4
950416.82	654431.21	6.5
950430.19	654430.04	6.8
950450.25	654428.28	7.3
950465.19	654426.98	7.3
950478.14	654425.84	5.5
950490.09	654424.80	4.7
950511.01	654422.97	2.1
950529.94	654421.31	-0.9
950539.90	654420.44	-1.8
950549.87	654419.57	-3.7
950567.80	654418.00	-4.5
950585.73	654416.43	-5.0
950605.65	654414.69	-5.2
950625.58	654412.94	-5.4
950643.51	654411.38	-4.9
950662.44	654409.72	-5.1
950683.36	654407.89	-3.8
950706.27	654405.88	-4.3
950729.18	654403.88	-5.5
950754.09	654401.70	-7.1
950778.99	654399.52	-8.4
950796.92	654397.95	-9.5
950819.83	654395.95	-10.8
950369.27	653284.80	10.9
950369.48	653284.79	6.8
950375.09	653284.30	6.7
950381.37	653283.75	6.8
950394.06	653282.64	6.6
950414.01	653280.89	6.8
950424.27	653279.99	6.9
950447.18	653277.99	3.2
950470.10	653275.98	-0.3
950484.04	653274.76	-2.1
950488.03	653274.41	-3.5
950515.92	653271.97	-4.3
950538.83	653269.97	-4.8
950565.73	653267.62	-5.4
950583.66	653266.05	-4.9
950605.58	653264.13	-3.9
950637.46	653261.34	-3.7
950656.38	653259.69	-4.6
950678.30	653257.77	-5.9

950703.21	653255.59	-6.9
950733.09	653252.97	-8.3
950751.02	653251.41	-9.7
950762.98	653250.36	-11.1
950317.70	652393.22	11.1
950317.86	652393.19	8.9
950326.86	652391.60	8.2
950341.56	652389.01	7.5
950355.34	652386.58	7.5
950366.43	652384.63	7.5
950374.42	652383.22	6.7
950394.33	652379.71	5.3
950407.13	652377.45	4.1
950428.80	652373.63	0.6
950448.49	652370.16	-1.8
950458.34	652368.42	-3.8
950482.96	652364.08	-4.2
950502.66	652360.60	-4.3
950527.28	652356.26	-5.0
950547.96	652352.62	-5.2
950569.63	652348.80	-5.0
950590.31	652345.15	-4.9
950611.97	652341.33	-4.3
950630.68	652338.03	-4.3
950650.38	652334.56	-4.9
950670.08	652331.08	-5.8
950689.77	652327.61	-7.4
950707.50	652324.49	-8.2
950723.26	652321.71	-9.3
950158.79	651298.77	10.9
950159.18	651298.71	8.6
950176.31	651295.68	8.4
950194.67	651292.45	7.8
950214.32	651288.98	7.3
950229.34	651286.34	7.1
950257.89	651281.30	7.1
950273.65	651278.52	4.6
950300.24	651273.83	1.9
950325.85	651269.32	-1.5
950333.72	651267.93	-3.4
950361.30	651263.07	-5.0
950372.13	651261.16	-3.0
950394.78	651257.16	-2.5
950421.37	651252.47	-3.1
950446.98	651247.96	-4.0
950469.63	651243.97	-4.7
950493.26	651239.80	-5.6
950513.94	651236.15	-6.6
950542.50	651231.12	-7.8
950570.08	651226.25	-9.3
950591.74	651222.43	-10.6
950045.40	650335.94	11.1
950045.60	650335.90	8.7
950050.70	650335.00	8.9
950062.04	650333.00	7.9
950079.30	650329.96	7.7
950097.60	650326.73	7.7
950116.81	650323.35	7.7
950135.00	650320.14	7.4
950154.79	650316.65	6.9
950175.53	650312.99	7.0
950181.44	650311.95	5.4
950196.22	650309.34	3.8
950218.87	650305.35	0.7
950237.58	650302.05	-2.0
950249.39	650299.97	-4.3
950269.09	650296.49	-4.6
950288.79	650293.02	-5.2
950301.59	650290.76	-5.7
950324.24	650286.77	-3.7
950343.94	650283.30	-3.2

950362.65	650280.00	-3.6
950381.36	650276.70	-4.5
950400.07	650273.40	-5.3
950419.77	650269.93	-5.7
950431.58	650267.84	-7.0
950455.22	650263.68	-8.2
950475.90	650260.03	-9.6
950497.57	650256.21	-10.8
949985.43	649154.60	12.4
949986.31	649154.44	9.5
949994.99	649152.91	11.3
950010.18	649150.23	10.7
950021.53	649148.23	8.2
950044.83	649144.12	7.9
950066.74	649140.26	7.4
950087.16	649136.66	7.4
950104.66	649133.57	7.4
950124.01	649130.16	7.4
950143.84	649126.67	7.4
950148.71	649125.81	7.1
950159.55	649123.90	5.5
950173.33	649121.46	4.8
950193.03	649117.99	2.2
950212.73	649114.52	-0.7
950222.57	649112.78	-1.9
950231.44	649111.22	-4.0
950238.33	649110.00	-4.6
950263.94	649105.49	-4.2
950287.57	649101.32	-4.3
950312.19	649096.98	-3.0
950337.80	649092.47	-3.5
950357.49	649088.99	-4.8
950395.90	649082.22	-5.7
950418.55	649078.23	-7.0
950438.25	649074.75	-8.8
950478.62	649067.63	-10.5
949944.10	648129.42	14.9
949944.34	648129.38	12.9
949948.10	648128.72	12.7
949960.29	648126.57	11.3
949971.95	648124.51	10.6
949987.37	648121.79	9.6
950008.99	648117.98	8.7
950030.66	648114.16	8.0
950050.98	648110.58	7.6
950070.75	648107.09	7.2
950091.29	648103.47	6.8
950109.87	648100.19	6.9
950129.72	648096.69	7.3
950134.64	648095.82	7.1
950143.50	648094.26	5.6
950165.17	648090.44	3.2
950187.82	648086.45	-0.4
950202.59	648083.84	-2.1
950210.47	648082.45	-4.3
950232.14	648078.63	-4.4
950250.85	648075.33	-4.8
950270.54	648071.86	-5.2
950283.35	648069.60	-5.2
950307.97	648065.26	-5.1
950326.68	648061.96	-4.1
950342.43	648059.18	-3.8
950367.05	648054.84	-4.5
950381.83	648052.24	-5.8
950398.57	648049.29	-6.5
950420.23	648045.47	-7.7
950442.88	648041.47	-9.2
950459.63	648038.52	-10.1
950477.35	648035.39	-11.3
949757.28	647079.73	15.8
949757.44	647079.70	14.7

949764.47	647078.46	14.2
949778.85	647075.92	13.7
949792.10	647073.59	14.1
949799.30	647072.32	15.2
949806.70	647071.01	14.3
949825.84	647067.64	13.8
949845.84	647064.11	13.5
949865.50	647060.65	13.1
949885.71	647057.08	12.7
949905.04	647053.68	12.0
949925.06	647050.15	11.3
949942.67	647047.04	11.1
949948.63	647045.99	11.7
949960.90	647043.82	11.0
949966.90	647042.77	9.3
949985.44	647039.50	8.3
950004.85	647036.08	7.6
950025.21	647032.49	6.9
950045.91	647028.83	6.3
950065.85	647025.32	5.8
950082.84	647022.32	6.2
950102.54	647018.85	6.3
950122.24	647015.38	6.4
950143.90	647011.56	3.2
950165.57	647007.74	0.5
950188.22	647003.74	-2.5
950209.88	646999.92	-3.8
950234.50	646995.58	-4.4
950260.11	646991.07	-4.8
950283.74	646986.90	-5.0
950305.41	646983.08	-5.3
950327.08	646979.26	-5.2
950348.74	646975.44	-5.1
950371.39	646971.44	-5.1
950392.07	646967.80	-5.7
950412.75	646964.15	-8.4
950432.45	646960.68	-10.0
950456.08	646956.51	-11.2
950475.78	646953.04	-12.0
949841.96	645955.91	11.2
949852.86	645954.96	10.5
949865.56	645953.85	10.7
949880.08	645952.58	12.3
949895.77	645951.21	12.4
949911.85	645949.80	12.1
949928.48	645948.34	11.7
949946.27	645946.79	11.4
949960.18	645945.57	9.7
949975.80	645944.20	8.4
949986.05	645943.31	8.7
949992.05	645942.78	9.3
949995.55	645942.48	9.5
950002.78	645941.84	8.0
950016.59	645940.63	7.6
950036.59	645938.88	7.2
950054.18	645937.35	6.6
950071.37	645935.84	6.0
950092.18	645934.02	6.5
950106.80	645932.74	7.1
950114.76	645932.05	5.5
950135.68	645930.22	3.6
950158.60	645928.21	0.2
950175.53	645926.73	-2.0
950184.50	645925.94	-4.1
950205.42	645924.11	-4.5
950222.35	645922.63	-4.8
950242.28	645920.89	-5.2
950258.22	645919.50	-5.0
950279.14	645917.66	-4.5
950302.05	645915.66	-4.5
950320.98	645914.00	-5.2

950233.31	645921.67	-6.0
950359.83	645910.61	-7.4
950380.75	645908.77	-8.7
950400.67	645907.03	-9.7
949809.65	644877.04	14.9
949813.40	644876.71	15.0
949818.53	644876.27	13.8
949829.24	644875.33	11.8
949850.17	644873.50	9.9
949870.94	644871.68	8.7
949892.58	644869.79	7.9
949914.81	644867.84	7.3
949935.69	644866.01	7.1
949956.05	644864.23	7.0
949974.77	644862.60	7.0
949995.54	644860.78	6.8
950014.68	644859.10	6.7
950039.60	644856.92	6.7
950053.53	644855.71	6.6
950065.01	644854.70	6.5
950084.93	644852.96	6.6
950108.14	644850.93	7.1
950125.08	644849.45	4.6
950146.00	644847.62	3.1
950168.91	644845.61	0.0
950188.83	644843.87	-2.6
950210.75	644841.95	-4.3
950233.66	644839.95	-3.2
950255.58	644838.03	-3.0
950279.49	644835.94	-3.5
950302.40	644833.93	-4.4
950326.31	644831.84	-4.7
950346.23	644830.10	-6.9
950368.15	644828.18	-7.8
950390.07	644826.26	-8.7
950411.98	644824.34	-9.7
950432.90	644822.51	-11.0
949898.31	644532.42	9.2
949907.57	644532.42	9.1
949913.99	644532.42	9.3
949933.54	644532.42	7.7
949946.12	644532.42	7.3
949961.46	644532.42	7.4
949978.71	644532.42	7.0
949999.43	644532.42	6.7
950017.78	644532.42	6.2
950037.59	644532.42	5.6
950054.41	644532.42	5.9
950074.25	644532.42	6.5
950093.06	644532.42	6.6
950107.06	644532.42	5.1
950128.06	644532.42	1.7
950147.06	644532.42	-0.7
950168.06	644532.42	-3.1
950188.06	644532.42	-2.5
950212.06	644532.42	-2.6
950233.06	644532.42	-3.3
950258.06	644532.42	-4.1
950282.06	644532.42	-5.0
950308.06	644532.42	-6.1
950326.06	644532.42	-6.9
950346.06	644532.42	-8.0
950368.06	644532.42	-9.6
950389.06	644532.42	-11.2
950412.06	644532.42	-12.5
949692.35	644169.54	9.6
949692.66	644169.54	5.5
949708.83	644169.54	5.5
949726.91	644169.54	5.6
949745.45	644169.54	5.8
949763.09	644169.54	5.9

949782.52	644169.54	6.0
949801.93	644169.54	6.6
949820.44	644169.54	7.2
949838.12	644169.54	7.7
949856.82	644169.54	8.0
949876.67	644169.54	7.9
949896.53	644169.54	7.5
949916.19	644169.54	7.2
949935.21	644169.54	6.8
949948.01	644169.54	6.5
949963.28	644169.54	6.3
949983.83	644169.54	5.9
950004.97	644169.54	5.5
950025.88	644169.54	5.0
950046.02	644169.54	5.6
950067.79	644169.54	5.4
950085.79	644169.54	2.6
950106.79	644169.54	-0.2
950125.79	644169.54	-3.0
950147.79	644169.54	-3.9
950170.79	644169.54	-4.3
950192.79	644169.54	-4.9
950217.79	644169.54	-5.5
950242.79	644169.54	-5.9
950262.79	644169.54	-5.9
950284.79	644169.54	-6.2
950307.79	644169.54	-8.0
950328.79	644169.54	-9.6
950352.79	644169.54	-11.3
950372.79	644169.54	-12.5
949655.74	643844.07	6.5
949655.99	643844.07	9.5
949660.88	643844.07	7.0
949673.03	643844.07	6.6
949687.21	643844.07	6.8
949700.93	643844.07	7.1
949720.08	643844.07	7.5
949739.88	643844.07	8.0
949761.22	643844.07	8.6
949780.45	643844.07	8.6
949799.46	643844.07	8.9
949819.11	643844.07	8.8
949838.58	643844.07	8.7
949860.91	643844.07	8.2
949881.83	643844.07	7.8
949904.20	643844.07	7.6
949925.13	643844.07	7.1
949944.47	643844.07	6.8
949966.20	643844.07	6.5
949986.80	643844.07	6.4
950006.76	643844.07	6.4
950024.18	643844.07	6.6
950044.18	643844.07	4.5
950062.18	643844.07	3.4
950080.18	643844.07	1.6
950100.18	643844.07	-0.9
950122.18	643844.07	-3.2
950147.18	643844.07	-3.8
950172.18	643844.07	-4.0
950194.18	643844.07	-4.1
950218.18	643844.07	-4.6
950242.18	643844.07	-6.3
950266.18	643844.07	-8.0
950286.18	643844.07	-8.9
950309.18	643844.07	-10.2
950337.18	643844.07	-11.7
949631.55	643508.03	10.4
949640.41	643508.03	8.9
949648.82	643508.03	9.4
949656.25	643508.03	10.6
949662.71	643508.03	9.0

949679.75	643508.03	9.2
949703.72	643508.03	9.8
949728.38	643508.03	9.2
949751.25	643508.03	8.5
949774.72	643508.03	8.1
949798.06	643508.03	7.8
949822.68	643508.03	7.6
949847.25	643508.03	7.3
949872.73	643508.03	7.2
949895.75	643508.03	7.2
949918.87	643508.03	7.0
949939.94	643508.03	6.9
949961.45	643508.03	6.8
949983.73	643508.03	6.8
950003.63	643508.03	6.5
950024.62	643508.03	6.7
950041.62	643508.03	5.4
950043.62	643508.03	3.7
950060.62	643508.03	1.7
950080.62	643508.03	-0.5
950102.62	643508.03	-2.4
950125.62	643508.03	-3.3
950146.62	643508.03	-3.4
950170.62	643508.03	-4.2
950195.62	643508.03	-5.2
950222.62	643508.03	-5.7
950250.62	643508.03	-6.9
950270.62	643508.03	-8.5
950290.62	643508.03	-10.1
950313.62	643508.03	-11.4
950333.62	643508.03	-12.2
949655.88	643161.43	8.9
949670.98	643161.43	8.6
949686.13	643161.43	8.1
949697.53	643161.43	7.8
949697.92	643161.43	8.3
949728.06	643161.43	8.2
949728.23	643161.43	7.9
949748.42	643161.43	7.5
949769.72	643161.43	7.5
949788.95	643161.43	7.3
949811.35	643161.43	7.2
949833.39	643161.43	6.8
949854.72	643161.43	6.5
949874.92	643161.43	6.6
949896.90	643161.43	6.5
949918.41	643161.43	6.6
949943.91	643161.43	6.5
949963.19	643161.43	6.5
949984.35	643161.43	6.4
949996.40	643161.43	6.4
950016.44	643161.43	6.6
950032.89	643161.43	6.6
950046.89	643161.43	4.9
950065.89	643161.43	2.5
950087.89	643161.43	0.4
950109.89	643161.43	-0.7
950133.89	643161.43	-1.0
950157.89	643161.43	-2.0
950179.89	643161.43	-3.4
950204.89	643161.43	-4.6
950229.89	643161.43	-6.1
950253.89	643161.43	-7.7
950272.89	643161.43	-8.7
950291.89	643161.43	-9.7
950311.89	643161.43	-10.9
950332.89	643161.43	-12.0
949545.33	642824.95	9.4
949545.54	642824.95	5.8
949555.94	642824.95	6.1
949572.89	642824.95	6.6

949591.75	642824.95	6.9
949611.70	642824.95	6.8
949631.45	642824.95	6.8
949651.11	642824.95	6.7
949672.62	642824.95	6.6
949695.19	642824.95	6.4
949715.45	642824.95	6.2
949734.19	642824.95	6.3
949755.91	642824.95	6.3
949777.17	642824.95	6.5
949798.23	642824.95	6.7
949818.00	642824.95	6.7
949839.37	642824.95	7.0
949858.73	642824.95	6.9
949879.42	642824.95	7.1
949901.30	642824.95	7.0
949923.97	642824.95	7.1
949946.20	642824.95	7.2
949964.40	642824.95	6.7
949981.66	642824.95	6.2
950001.60	642824.95	6.2
950021.75	642824.95	6.6
950032.75	642824.95	6.3
950052.75	642824.95	4.9
950062.75	642824.95	4.5
950082.75	642824.95	1.8
950100.75	642824.95	0.7
950115.75	642824.95	0.4
950138.75	642824.95	-1.0
950161.75	642824.95	-2.6
950184.75	642824.95	-4.2
950212.75	642824.95	-6.3
950236.75	642824.95	-7.8
950259.75	642824.95	-8.9
950293.75	642824.95	-10.2
950301.75	642824.95	-11.2
950323.75	642824.95	-12.1
949360.17	642524.68	9.2
949360.49	642524.68	6.1
949363.06	642524.68	7.3
949379.76	642524.68	7.3
949398.12	642524.68	7.1
949421.26	642524.68	7.1
949440.70	642524.68	7.1
949460.56	642524.68	7.4
949482.26	642524.68	7.8
949501.44	642524.68	8.1
949523.97	642524.68	8.2
949546.54	642524.68	8.3
949569.19	642524.68	8.3
949591.41	642524.68	8.1
949610.95	642524.68	7.9
949634.54	642524.68	7.8
949656.69	642524.68	7.7
949679.60	642524.68	7.8
949700.45	642524.68	7.9
949723.14	642524.68	8.0
949742.79	642524.68	8.2
949764.45	642524.68	8.4
949783.09	642524.68	8.4
949805.95	642524.68	8.5
949824.74	642524.68	8.4
949844.70	642524.68	8.5
949865.81	642524.68	8.6
949885.34	642524.68	8.6
949903.86	642524.68	8.5
949922.24	642524.68	8.6
949942.15	642524.68	8.5
949959.27	642524.68	8.4
949979.13	642524.68	8.0
949999.40	642524.68	7.0

950021.40	642524.68	6.4
950042.40	642524.68	5.4
950050.40	642524.68	5.1
950069.40	642524.68	1.9
950092.40	642524.68	0.6
950113.40	642524.68	-1.1
950136.40	642524.68	-2.7
950160.40	642524.68	-4.3
950184.40	642524.68	-6.3
950210.40	642524.68	-8.2
950234.40	642524.68	-9.4
950251.40	642524.68	-10.3
950269.40	642524.68	-11.3
950288.40	642524.68	-12.2
949360.93	642231.75	8.3
949360.95	642231.75	7.5
949368.12	642231.75	7.7
949378.93	642231.75	7.6
949396.72	642231.75	7.7
949415.71	642231.75	7.9
949435.02	642231.75	8.0
949453.06	642231.75	8.1
949472.93	642231.75	8.2
949495.08	642231.75	8.1
949518.04	642231.75	8.1
949539.87	642231.75	8.1
949564.68	642231.75	8.1
949586.21	642231.75	8.0
949610.11	642231.75	8.3
949632.42	642231.75	7.9
949652.04	642231.75	7.7
949672.47	642231.75	7.5
949691.75	642231.75	7.5
949713.47	642231.75	7.7
949731.37	642231.75	7.8
949731.84	642231.75	8.2
949743.67	642231.75	8.2
949743.93	642231.75	7.8
949753.60	642231.75	7.5
949769.78	642231.75	7.4
949790.67	642231.75	7.2
949812.62	642231.75	7.2
949836.02	642231.75	7.3
949855.79	642231.75	7.4
949877.57	642231.75	7.6
949897.65	642231.75	7.8
949918.23	642231.75	8.1
949941.36	642231.75	8.3
949960.77	642231.75	8.6
949983.66	642231.75	8.8
950006.66	642231.75	6.1
950024.66	642231.75	3.6
950045.66	642231.75	2.6
950066.66	642231.75	0.8
950088.66	642231.75	-1.5
950112.66	642231.75	-3.3
950138.66	642231.75	-4.9
950164.66	642231.75	-6.5
950184.66	642231.75	-7.9
950211.66	642231.75	-9.0
950230.66	642231.75	-9.7
950251.66	642231.75	-10.7
950270.66	642231.75	-11.6
949708.47	641935.19	9.6
949713.09	641935.19	8.9
949718.26	641935.19	7.1
949728.64	641935.19	6.7
949747.69	641935.19	6.4
949765.05	641935.19	6.1
949783.45	641935.19	6.0
949798.49	641935.19	5.9

949815.44	641935.19	5.9
949835.96	641935.19	6.1
949852.91	641935.19	6.4
949871.97	641935.19	6.7
949890.01	641935.19	7.0
949906.69	641935.19	7.5
949927.30	641935.19	7.8
949945.30	641935.19	7.6
949967.30	641935.19	5.7
949992.30	641935.19	3.2
950019.30	641935.19	0.9
950044.30	641935.19	-1.7
950069.30	641935.19	-3.9
950095.30	641935.19	-5.7
950122.30	641935.19	-7.3
950138.30	641935.19	-8.1
950154.30	641935.19	-8.8
950175.30	641935.19	-9.6
950192.30	641935.19	-10.2
950208.30	641935.19	-10.7
950224.30	641935.19	-10.9
949608.91	641674.13	7.9
949617.03	641674.13	7.8
949631.50	641674.13	7.7
949646.45	641674.13	7.3
949662.34	641674.13	6.0
949678.60	641674.13	4.5
949696.55	641674.13	3.5
949714.26	641674.13	3.5
949734.86	641674.13	3.9
949754.36	641674.13	4.3
949774.40	641674.13	4.7
949795.37	641674.13	5.1
949814.78	641674.13	5.6
949835.04	641674.13	6.2
949857.06	641674.13	6.9
949876.23	641674.13	7.5
949896.24	641674.13	7.8
949914.41	641674.13	7.2
949934.41	641674.13	5.8
949954.41	641674.13	3.8
949977.41	641674.13	2.1
950001.41	641674.13	-0.7
950024.41	641674.13	-3.0
950046.41	641674.13	-4.5
950072.41	641674.13	-6.6
950096.41	641674.13	-8.4
950121.41	641674.13	-9.4
950145.41	641674.13	-11.0
950169.41	641674.13	-12.4
950189.41	641674.13	-13.3
950214.41	641674.13	-14.4
950230.41	641674.13	-15.0
949771.91	641320.90	4.7
949772.05	641320.90	6.0
949784.93	641320.90	4.6
949801.23	641320.90	4.7
949816.74	641320.90	4.9
949834.50	641320.90	4.9
949853.09	641320.90	5.0
949872.19	641320.90	5.5
949891.45	641320.90	5.7
949911.57	641320.90	5.8
949931.21	641320.90	6.0
949938.21	641320.90	5.8
949953.21	641320.90	1.6
949974.21	641320.90	-0.6
949995.21	641320.90	-2.4
950018.21	641320.90	-4.0
950041.21	641320.90	-5.1
950072.21	641320.90	-6.3

950095.21	641320.90	-9.0
950117.21	641320.90	-10.2
950134.21	641320.90	-11.3
950156.21	641320.90	-12.5
950191.21	641320.90	-14.3
949038.04	641410.89	5.1
949045.12	641402.47	5.5
949047.69	641399.40	4.5
949057.97	641387.15	2.5
949072.11	641370.29	-0.9
949082.40	641358.04	-2.7
949084.97	641354.97	-3.6
949097.18	641340.42	-4.1
949109.39	641325.86	-4.5
949128.03	641303.65	-4.8
949144.10	641284.50	-5.0
949159.53	641266.11	-5.2
949174.96	641247.73	-5.3
949191.03	641228.58	-5.5
949207.10	641209.42	-5.5
949223.17	641190.27	-5.4
949227.67	641184.91	-5.4
949240.52	641169.59	-5.5
949257.88	641148.91	-5.6
949273.95	641129.76	-5.4
949290.02	641110.61	-5.1
949305.44	641092.22	-4.6
949322.16	641072.30	-5.0
949338.87	641052.39	-5.7
949355.58	641032.47	-6.8
949369.72	641015.62	-8.2
949385.15	640997.23	-14.3
948859.66	640252.73	8.2
948868.23	640252.13	7.1
948884.01	640251.03	5.7
948894.61	640250.29	5.2
948917.56	640248.68	2.2
948941.50	640247.01	-0.2
948964.44	640245.41	-1.6
948988.38	640243.73	-1.9
949014.32	640241.92	-2.3
949034.27	640240.52	-2.2
949042.25	640239.96	1.4
949049.23	640239.48	4.4
949055.22	640239.06	3.6
949062.20	640238.57	1.6
949070.18	640238.01	-5.4
949092.13	640236.48	-6.7
949111.08	640235.15	-7.4
949132.03	640233.69	-8.1
949152.98	640232.22	-8.5
949176.92	640230.55	-8.8
948859.77	640141.01	5.6
948860.77	640140.94	3.7
948885.71	640139.20	-0.3
948906.66	640137.73	-2.0
948933.59	640135.85	-2.3
948957.54	640134.17	-2.8
948986.47	640132.15	-3.7
949016.39	640130.06	-5.2
949039.34	640128.45	-6.6
949062.28	640126.85	-7.4
949085.22	640125.24	-8.3
948670.34	639867.78	8.5
948684.01	639866.82	8.6
948697.51	639865.88	10.3
948702.64	639865.52	9.7
948712.31	639864.85	10.0
948720.59	639864.27	8.0
948730.71	639863.56	7.3
948744.58	639862.59	6.4

948765.53	639861.12	2.6
948785.48	639859.73	0.0
948798.45	639858.82	-1.7
948821.39	639857.22	-2.4
948842.34	639855.75	-2.7
948868.28	639853.94	-3.5
948899.20	639851.78	-4.5
948922.15	639850.17	-5.9
948945.09	639848.57	-6.9
948965.04	639847.17	-7.7
948599.54	639695.79	11.4
948603.59	639695.51	11.2
948606.46	639695.31	4.0
948611.17	639694.98	3.5
948627.13	639693.86	2.2
948647.08	639692.46	0.1
948664.04	639691.28	-1.9
948683.99	639689.88	-2.5
948706.94	639688.28	-3.0
948728.88	639686.74	-3.0
948749.83	639685.28	-2.9
948774.77	639683.54	-3.1
948796.72	639682.00	-3.9
948818.67	639680.47	-4.3
948822.66	639680.19	-2.4
948489.92	639463.54	11.4
948494.97	639463.18	11.4
948507.39	639462.32	11.4
948522.43	639461.26	12.0
948523.85	639461.17	9.4
948527.20	639460.93	8.1
948530.52	639460.70	4.4
948535.72	639460.34	3.6
948554.67	639459.01	1.7
948574.62	639457.61	-0.5
948597.57	639456.01	-1.7
948622.50	639454.27	-3.1
948652.43	639452.17	-2.8
948677.37	639450.43	-3.6
948702.31	639448.69	-4.5
948722.26	639447.29	-5.2
948747.20	639445.55	-6.1
948769.15	639444.01	-7.1
948792.09	639442.41	-7.6
948812.04	639441.01	-8.4
948454.25	639250.10	6.9
948463.12	639249.48	6.9
948475.56	639248.61	7.4
948480.20	639248.28	7.5
948481.06	639248.22	3.8
948486.82	639247.82	3.3
948505.91	639246.48	1.2
948523.87	639245.23	-1.0
948550.80	639243.34	-2.5
948573.75	639241.74	-3.5
948600.68	639239.86	-3.8
948622.63	639238.32	-4.7
948642.58	639236.93	-5.2
948660.53	639235.67	-6.2
948394.73	638973.83	7.5
948411.92	638972.62	7.2
948427.43	638971.54	7.4
948428.82	638971.44	4.7
948435.68	638970.96	3.3
948455.63	638969.57	0.8
948476.58	638968.10	-0.2
948496.53	638966.71	-1.7
948518.48	638965.17	-3.0
948539.42	638963.71	-4.1
948559.38	638962.31	-5.2
948577.33	638961.06	-5.9

948596.29	638959.73	-6.8
948619.23	638958.13	-7.8
948637.19	638956.87	-8.3
948396.41	638755.02	6.8
948409.60	638754.10	6.9
948415.46	638753.69	2.8
948417.79	638753.53	2.4
948436.51	638752.22	1.0
948459.46	638750.61	-0.5
948484.39	638748.87	-2.2
948508.34	638747.19	-3.2
948534.27	638745.38	-4.9
948551.23	638744.19	-5.7
948570.19	638742.87	-6.6
948587.14	638741.68	-7.2
948607.10	638740.29	-7.8
948626.05	638738.96	-8.1
948647.00	638737.50	-8.5
948389.66	638504.73	6.5
948402.63	638503.82	7.1
948404.62	638503.68	4.5
948408.61	638503.40	3.7
948412.60	638503.12	2.9
948430.56	638501.87	1.2
948450.51	638500.47	0.5
948473.45	638498.87	-1.4
948500.39	638496.98	-3.0
948526.32	638495.17	-4.1
948547.27	638493.71	-5.4
948568.22	638492.24	-6.0
948583.18	638491.19	-6.7
948605.13	638489.66	-7.6
948625.08	638488.26	-7.9
948644.04	638486.94	-8.1
948349.21	638256.44	5.3
948361.56	638255.58	5.6
948379.26	638254.34	7.3
948381.30	638254.20	5.2
948385.95	638253.88	4.1
948403.00	638252.68	1.5
948421.96	638251.36	0.1
948443.90	638249.82	-0.5
948469.84	638248.01	-1.7
948488.79	638246.68	-3.0
948509.74	638245.22	-4.2
948532.69	638243.61	-5.9
948561.62	638241.59	-6.7
948577.58	638240.48	-7.1
948605.51	638238.52	-7.9
948637.43	638236.29	-8.0
948675.34	638233.64	-8.1
948695.29	638232.24	-8.9
948368.75	637989.43	7.1
948373.73	637989.08	7.6
948378.72	637988.73	3.7
948383.71	637988.39	2.7
948400.67	637987.20	0.6
948420.62	637985.80	-0.4
948446.56	637983.99	-1.0
948462.52	637982.87	-2.3
948494.44	637980.64	-3.4
948514.39	637979.25	-5.2
948531.35	637978.06	-6.2
948546.31	637977.01	-6.8
948561.28	637975.97	-7.3
948580.23	637974.64	-7.4
948597.19	637973.46	-7.5
948615.14	637972.20	-8.1
948636.09	637970.74	-8.1
948654.05	637969.48	-7.8
948669.01	637968.43	-8.5

948688.96	637967.04	-8.5
948357.12	637723.53	7.0
948363.45	637723.09	7.3
948366.54	637722.87	3.8
948368.65	637722.73	3.0
948373.76	637722.37	2.8
948393.71	637720.97	0.8
948411.67	637719.72	0.0
948433.62	637718.18	-0.7
948456.56	637716.58	-2.4
948481.50	637714.84	-3.9
948496.46	637713.79	-4.7
948522.40	637711.98	-5.6
948545.34	637710.37	-6.3
948569.29	637708.70	-7.7
948592.23	637707.09	-7.7
948618.17	637705.28	-9.6
948637.12	637703.95	-10.5
948656.07	637702.63	-10.9
948675.03	637701.30	-10.7
948329.61	637217.69	5.2
948349.53	637216.30	6.1
948357.57	637215.74	5.7
948368.70	637214.96	6.6
948372.21	637214.71	5.6
948379.09	637214.23	4.6
948397.12	637212.97	2.2
948415.08	637211.72	0.9
948439.02	637210.04	0.0
948464.95	637208.23	-1.6
948491.89	637206.35	-3.5
948512.84	637204.88	-5.1
948535.78	637203.28	-7.2
948556.73	637201.81	-8.2
948577.68	637200.35	-7.6
948598.63	637198.88	-8.7
948618.58	637197.49	-9.0
948641.52	637195.88	-9.1
948658.48	637194.70	-8.9
948683.42	637192.95	-8.4
948350.62	636693.39	8.3
948357.31	636692.92	8.5
948368.92	636692.11	9.0
948385.51	636690.95	10.2
948387.48	636690.81	6.6
948392.35	636690.47	5.7
948397.43	636690.12	5.5
948403.42	636689.70	3.2
948423.37	636688.30	1.0
948443.32	636686.91	-0.2
948467.26	636685.23	-1.6
948495.19	636683.28	-3.3
948517.14	636681.75	-5.0
948545.07	636679.79	-7.3
948570.01	636678.05	-8.7
948591.96	636676.52	-9.0
948616.90	636674.77	-9.0
948641.84	636673.03	-9.1
948667.77	636671.21	-8.8
948691.71	636669.54	-9.3
948709.67	636668.28	-9.4
948309.77	636240.35	6.4
948325.76	636239.23	7.1
948345.18	636237.87	8.1
948352.52	636237.36	8.8
948362.20	636236.68	9.2
948369.77	636236.15	7.3
948380.01	636235.44	6.5
948392.84	636234.54	5.3
948400.82	636233.98	3.0
948420.77	636232.59	0.6

948440.72	636231.19	-0.3
948461.67	636229.73	-1.3
948484.61	636228.12	-2.8
948506.56	636226.59	-4.0
948531.50	636224.84	-6.0
948549.46	636223.59	-7.5
948560.43	636222.82	-8.3
948579.38	636221.49	-8.8
948591.35	636220.66	-9.1
948610.31	636219.33	-9.1
948625.27	636218.29	-10.2
948648.21	636216.68	-10.1
948669.16	636215.22	-10.3
948689.11	636213.82	-10.1
948705.08	636212.71	-9.3
948285.21	635729.80	7.9
948295.74	635729.07	8.5
948308.52	635728.17	9.6
948318.30	635727.49	9.9
948327.96	635726.81	10.2
948338.61	635726.07	11.3
948345.24	635725.60	8.2
948355.05	635724.92	7.2
948372.03	635723.73	5.0
948381.01	635723.10	3.0
948401.96	635721.64	0.4
948425.90	635719.96	-0.5
948446.85	635718.50	-1.8
948470.79	635716.83	-3.3
948495.73	635715.08	-5.1
948515.68	635713.69	-6.6
948535.63	635712.29	-7.2
948555.58	635710.90	-9.0
948577.53	635709.36	-10.1
948605.46	635707.41	-9.8
948626.41	635705.94	-10.4
948649.35	635704.34	-11.1
948672.30	635702.73	-11.4
948269.69	635222.71	7.8
948278.35	635222.10	8.5
948290.66	635221.24	9.1
948307.97	635220.03	10.5
948315.95	635219.47	9.0
948322.15	635219.04	7.4
948325.58	635218.80	7.0
948335.77	635218.09	6.8
948341.87	635217.66	6.5
948344.86	635217.45	5.7
948360.82	635216.34	4.3
948364.81	635216.06	2.9
948385.76	635214.59	0.0
948406.71	635213.13	-0.8
948427.66	635211.66	-1.7
948452.60	635209.92	-2.9
948473.54	635208.45	-4.1
948493.50	635207.06	-5.6
948513.45	635205.66	-7.1
948533.40	635204.27	-8.2
948556.34	635202.66	-8.8
948579.29	635201.06	-9.4
948596.24	635199.87	-9.4
948622.18	635198.06	-9.3
948640.14	635196.80	-8.7
948669.07	635194.78	-10.9
948694.01	635193.04	-11.1
948255.80	634705.60	8.8
948260.91	634705.24	8.7
948270.42	634704.58	8.6
948278.23	634704.03	8.9
948289.08	634703.27	8.4
948295.69	634702.81	7.1

948305.52	634702.13	7.1
948313.74	634701.55	6.9
948314.73	634701.48	5.8
948334.68	634700.09	4.0
948349.65	634699.04	1.6
948370.60	634697.57	-0.2
948397.53	634695.69	-1.4
948430.45	634693.39	-2.8
948458.38	634691.44	-3.8
948475.34	634690.25	-4.9
948491.30	634689.13	-6.5
948511.25	634687.74	-7.8
948532.20	634686.27	-8.4
948549.16	634685.09	-8.8
948568.11	634683.76	-9.1
948581.08	634682.86	-9.7
948595.05	634681.88	-10.2
948255.23	634186.48	8.9
948259.55	634186.18	8.8
948261.16	634186.06	7.3
948264.46	634185.83	7.0
948274.45	634185.14	7.1
948276.49	634184.99	6.9
948279.48	634184.78	5.5
948296.44	634183.60	4.0
948316.39	634182.20	1.2
948336.34	634180.81	-0.1
948357.29	634179.34	-0.8
948378.24	634177.88	-2.1
948401.18	634176.27	-3.3
948421.13	634174.88	-4.0
948441.08	634173.48	-4.2
948456.05	634172.44	-4.8
948459.04	634172.23	-5.1
948476.00	634171.04	-5.5
948483.98	634170.48	-6.9
948500.94	634169.30	-8.1
948514.90	634168.32	-9.3
948530.87	634167.21	-10.3
948543.83	634166.30	-10.8
948559.79	634165.18	-11.4
948570.77	634164.42	-11.3
948159.05	633676.42	7.8
948164.30	633676.05	8.2
948175.99	633675.23	9.0
948188.00	633674.39	7.8
948199.61	633673.58	8.3
948214.52	633672.54	8.4
948216.71	633672.38	7.4
948225.06	633671.80	7.0
948230.11	633671.45	6.9
948232.10	633671.31	5.2
948252.05	633669.91	3.3
948273.00	633668.45	1.8
948294.95	633666.91	0.7
948318.89	633665.24	-1.4
948329.86	633664.47	-2.3
948353.80	633662.80	-3.4
948372.76	633661.47	-3.4
948391.71	633660.15	-3.5
948417.65	633658.33	-4.5
948447.58	633656.24	-5.9
948466.53	633654.92	-7.5
948480.50	633653.94	-8.5
948499.45	633652.61	-9.1
948518.40	633651.29	-9.4
948537.36	633649.96	-9.9
948550.32	633649.06	-10.7
948132.12	633151.58	8.1
948144.63	633150.71	8.5
948148.65	633150.43	7.3

948151.53	633150.23	7.3
948161.52	633149.53	6.8
948169.56	633148.96	6.5
948171.56	633148.83	5.3
948186.52	633147.78	4.0
948206.47	633146.38	1.6
948225.43	633145.06	0.1
948244.38	633143.73	-1.2
948266.33	633142.20	-2.4
948284.28	633140.94	-3.3
948315.21	633138.78	-3.9
948337.15	633137.25	-3.6
948358.10	633135.78	-3.8
948383.04	633134.04	-4.8
948396.01	633133.13	-5.7
948409.97	633132.15	-7.0
948431.92	633130.62	-8.3
948447.88	633129.50	-9.0
948464.84	633128.32	-9.7
948474.82	633127.62	-10.7
948492.77	633126.36	-10.6
948512.72	633124.97	-11.2
947945.80	632194.92	7.3
947959.77	632193.94	6.3
947973.73	632192.97	6.2
948004.66	632190.80	8.0
948010.64	632190.39	7.8
948027.60	632189.20	6.3
948035.58	632188.64	6.0
948045.56	632187.94	5.5
948067.50	632186.41	3.7
948084.46	632185.22	1.7
948106.41	632183.69	-1.0
948128.35	632182.15	-1.6
948150.30	632180.62	-1.8
948170.25	632179.22	-2.0
948190.20	632177.83	-2.4
948213.15	632176.23	-2.5
948236.09	632174.62	-3.0
948260.03	632172.95	-3.7
948282.98	632171.34	-4.5
948299.94	632170.16	-5.0
948319.89	632168.76	-5.8
948337.84	632167.51	-6.7
948359.79	632165.97	-7.4
947934.56	631241.21	7.0
947943.56	631240.89	7.5
947953.55	631240.54	8.1
947964.55	631240.16	8.7
947972.54	631239.88	6.9
947975.54	631239.78	6.6
947983.53	631239.50	5.8
947993.53	631239.15	4.8
948010.52	631238.56	3.7
948030.51	631237.86	0.6
948052.49	631237.09	-1.5
948061.49	631236.78	-3.0
948081.47	631236.08	-3.6
948106.46	631235.20	-4.2
948130.44	631234.37	-3.9
948149.43	631233.70	-2.9
948169.42	631233.01	-2.6
948191.41	631232.24	-2.9
948213.39	631231.47	-2.9
948233.38	631230.77	-3.3
948257.37	631229.94	-3.9
948276.36	631229.27	-4.6
948299.34	631228.47	-5.4
947900.74	630253.02	8.2
947906.73	630252.81	8.6
947919.73	630252.35	8.4

947935.72	630251.80	7.3
947936.72	630251.76	6.5
947942.71	630251.55	5.8
947952.71	630251.20	5.1
947972.69	630250.50	4.2
947987.69	630249.98	2.1
948010.67	630249.18	-0.4
948024.66	630248.69	-2.8
948037.66	630248.24	-3.9
948065.64	630247.26	-2.6
948089.62	630246.42	-2.4
948111.61	630245.65	-2.7
948135.60	630244.82	-2.9
948157.58	630244.05	-3.1
948180.57	630243.24	-3.3
948203.55	630242.44	-3.6
948228.54	630241.57	-4.1
948254.52	630240.66	-4.8
947767.14	629301.02	4.4
947772.13	629300.84	4.6
947787.13	629300.32	4.9
947805.11	629299.69	5.4
947819.11	629299.20	5.8
947839.09	629298.51	6.7
947857.08	629297.88	7.9
947868.08	629297.49	9.2
947871.07	629297.39	8.4
947875.07	629297.25	7.7
947881.07	629297.04	7.4
947885.07	629296.90	7.0
947903.05	629296.27	4.0
947925.04	629295.50	2.0
947948.03	629294.70	-0.8
947963.02	629294.18	-3.1
947989.00	629293.27	-4.0
948012.99	629292.43	-4.2
948037.97	629291.56	-4.2
948060.96	629290.76	-4.2
948085.94	629289.89	-4.6
948109.93	629289.05	-5.0
948135.91	629288.14	-5.7
947709.91	628226.82	8.8
947714.84	628225.95	7.0
947721.73	628224.74	7.0
947741.43	628221.26	6.5
947771.96	628215.88	6.2
947784.76	628213.62	6.0
947807.41	628209.63	6.2
947828.09	628205.98	6.6
947849.76	628202.16	7.0
947854.68	628201.29	6.7
947864.53	628199.56	5.7
947880.29	628196.78	3.6
947890.13	628195.04	2.9
947911.80	628191.22	1.0
947933.47	628187.40	-1.7
947948.24	628184.80	-3.6
947970.89	628180.80	-4.6
947996.49	628176.29	-5.0
948020.13	628172.12	-3.0
948042.78	628168.13	-2.9
948065.43	628164.13	-3.4
948090.05	628159.79	-4.0
948112.70	628155.80	-4.6
948136.34	628151.63	-4.5
948155.05	628148.33	-6.0
948173.76	628145.03	-6.6
948189.52	628142.25	-7.1
948208.23	628138.95	-7.5
948228.91	628135.31	-8.0
948262.39	628129.40	-8.9

948283.07	628125.76	-8.9
947742.68	627279.90	3.3
947743.66	627279.73	4.3
947744.65	627279.56	4.3
947745.63	627279.38	5.5
947751.54	627278.34	8.0
947756.46	627277.47	6.6
947761.39	627276.60	6.5
947771.24	627274.87	6.2
947790.93	627271.39	6.5
947811.61	627267.75	4.0
947828.36	627264.80	3.1
947850.02	627260.98	0.6
947870.70	627257.33	-2.1
947899.26	627252.29	-3.9
947921.91	627248.30	-4.6
947942.59	627244.65	-5.2
947968.20	627240.14	-5.7
947988.88	627236.49	-6.0
948009.56	627232.84	-4.2
948030.24	627229.20	-3.9
948053.88	627225.03	-4.5
948079.48	627220.52	-5.2
948100.16	627216.87	-5.8
948120.84	627213.22	-6.4
947670.22	626289.61	4.7
947671.20	626289.44	5.2
947674.16	626288.92	5.4
947679.08	626288.05	7.6
947687.94	626286.49	7.5
947695.82	626285.10	8.4
947698.78	626284.58	7.4
947702.72	626283.88	7.3
947708.62	626282.84	6.7
947718.47	626281.10	5.7
947741.12	626277.11	3.6
947759.83	626273.81	1.5
947780.52	626270.16	-0.9
947796.27	626267.39	-2.9
947818.92	626263.39	-3.5
947845.51	626258.70	-3.5
947870.13	626254.36	-3.6
947890.81	626250.72	-3.7
947914.45	626246.55	-3.9
947938.08	626242.38	-4.1
947959.75	626238.56	-4.1
947982.40	626234.57	-4.3
948005.05	626230.57	-5.0
948029.67	626226.23	-5.7
948051.34	626222.41	-6.6
947562.12	625146.71	6.3
947573.08	625145.75	8.0
947579.06	625145.23	7.8
947583.04	625144.88	6.6
947588.02	625144.45	6.2
947602.97	625143.14	3.9
947623.89	625141.31	2.8
947645.80	625139.39	0.7
947664.73	625137.74	-2.0
947687.64	625135.73	-3.7
947711.55	625133.64	-4.4
947733.47	625131.72	-4.8
947753.39	625129.98	-5.4
947772.32	625128.32	-5.9
947794.24	625126.41	-6.1
947818.14	625124.31	-6.4
947451.07	624148.43	10.6
947461.04	624147.56	10.1
947469.01	624146.86	11.8
947478.97	624145.99	10.4
947487.93	624145.20	8.0

947509.85 624143.28 6.7
947529.77 624141.54 5.7
947548.70 624139.89 4.7
947571.61 624137.88 2.1
947594.53 624135.88 -1.0
947617.44 624133.87 -3.5
947643.34 624131.61 -4.8
947665.26 624129.69 -5.5
947685.18 624127.95 -5.6
947705.10 624126.20 -5.0
947727.02 624124.28 -4.0
947754.91 624121.84 -3.7
947778.82 624119.75 -3.6
947801.73 624117.75 -3.8
947324.56 623133.84 9.0
947332.53 623133.14 12.2
947349.46 623131.66 11.7
947362.41 623130.53 9.8
947377.36 623129.22 7.3
947399.27 623127.30 6.9
947419.20 623125.56 6.6
947439.12 623123.82 5.6
947457.05 623122.25 3.2
947472.00 623120.94 2.5
947494.91 623118.93 -0.1
947511.84 623117.45 -2.8
947539.74 623115.01 -3.5
947563.65 623112.92 -4.5
947581.58 623111.35 -5.0
947600.50 623109.70 -5.4
947621.42 623107.87 -5.7
947644.34 623105.86 -6.0
947267.56 622106.45 11.8
947280.51 622105.31 9.1
947292.47 622104.27 10.4
947307.41 622102.96 7.2
947309.40 622102.79 7.0
947319.37 622101.91 6.7
947339.29 622100.17 6.9
947360.21 622098.34 4.0
947378.14 622096.77 2.7
947399.06 622094.94 0.5
947416.00 622093.46 -2.1
947432.93 622091.98 -3.6
947451.86 622090.32 -3.5
947469.79 622088.75 -3.9
947494.70 622086.57 -4.7
947511.63 622085.09 -4.9
947533.55 622083.18 -5.4
947555.46 622081.26 -5.9
947570.41 622079.95 -6.2
947587.34 622078.47 -6.3
947213.74 621116.81 10.0
947224.70 621115.85 10.3
947240.64 621114.46 7.5
947250.60 621113.59 6.8
947272.52 621111.67 6.8
947289.45 621110.19 5.5
947309.37 621108.44 3.6
947332.29 621106.44 1.2
947347.23 621105.13 -1.1
947364.17 621103.65 -3.7
947390.07 621101.38 -4.1
947408.99 621099.73 -4.3
947427.92 621098.07 -4.8
947453.82 621095.81 -5.2
947469.76 621094.41 -5.4
947491.68 621092.49 -5.7
947146.23 620127.30 9.9
947157.19 620126.34 8.9
947163.16 620125.82 10.1

947169.14	620125.29	7.7
947171.13	620125.12	7.0
947179.10	620124.42	6.4
947197.03	620122.85	6.3
947211.98	620121.55	5.7
947233.89	620119.63	3.7
947255.81	620117.71	1.2
947270.75	620116.40	-0.6
947285.69	620115.10	-3.0
947308.61	620113.09	-4.0
947331.52	620111.09	-4.3
947353.44	620109.17	-4.8
947375.35	620107.25	-5.5
947397.27	620105.34	-5.8
947419.18	620103.42	-6.2
947081.26	619161.97	9.3
947084.25	619161.71	9.7
947089.23	619161.27	11.0
947099.19	619160.40	9.3
947109.15	619159.53	7.2
947129.08	619157.79	6.5
947151.99	619155.78	4.6
947171.91	619154.04	3.1
947192.83	619152.21	0.9
947206.78	619150.99	-1.3
947225.71	619149.33	-3.9
947246.63	619147.50	-4.6
947266.55	619145.76	-4.9
947291.46	619143.58	-5.1
947311.38	619141.84	-5.2
947331.30	619140.10	-5.7
947351.23	619138.35	-6.0
946992.63	618136.47	8.7
946992.93	618136.44	6.6
947021.96	618133.90	6.8
947038.56	618132.45	6.7
947056.22	618130.91	6.5
947071.65	618129.56	6.5
947092.56	618127.73	6.6
947104.52	618126.68	3.7
947127.43	618124.68	1.0
947151.34	618122.58	-2.3
947176.24	618120.41	-4.3
947198.16	618118.49	-4.8
947219.08	618116.66	-5.3
947235.02	618115.26	-5.9
947257.93	618113.26	-6.5
947279.85	618111.34	-6.8
946927.61	617097.88	6.6
946927.54	617097.89	6.9
946947.26	617096.16	6.4
946968.23	617094.33	6.3
946990.05	617092.42	6.4
947010.59	617090.62	6.2
947022.32	617089.59	5.8
947042.41	617087.84	4.7
947063.10	617086.03	2.5
947084.02	617084.20	0.1
947101.95	617082.63	-2.9
947116.89	617081.32	-3.8
947131.84	617080.01	-4.4
947151.76	617078.27	-4.4
947168.70	617076.79	-4.1
947190.61	617074.87	-4.6
947211.53	617073.04	-5.1
947229.46	617071.47	-5.7
946866.50	616030.79	6.6
946872.29	616030.29	6.5
946872.42	616030.28	6.4
946887.44	616028.96	6.1
946909.31	616027.05	6.3

946930.69	616025.18	6.5
946953.32	616023.20	6.7
946973.21	616021.46	6.6
946987.77	616020.19	4.2
947008.69	616018.35	2.5
947032.60	616016.26	-0.5
947050.53	616014.69	-3.1
947075.44	616012.52	-4.3
947103.33	616010.08	-4.5
947126.24	616008.07	-4.9
947139.19	616006.94	-5.4
947160.11	616005.11	-6.0
946868.75	615032.63	9.2
946875.96	615032.00	9.2
946884.12	615031.29	9.6
946894.19	615030.41	6.8
946916.98	615028.42	6.3
946941.39	615026.28	6.3
946959.09	615024.73	5.0
946978.83	615023.00	4.5
947000.04	615021.15	2.6
947021.96	615019.23	-0.1
947041.88	615017.49	-2.9
947069.77	615015.05	-3.0
947092.69	615013.04	-3.7
947121.57	615010.52	-4.5
947139.51	615008.95	-5.1
947161.42	615007.03	-5.7
946765.51	614009.93	5.8
946765.69	614009.92	5.6
946784.33	614008.29	5.6
946805.55	614006.43	6.1
946825.41	614004.69	6.4
946847.94	614002.72	6.5
946868.88	614000.89	6.4
946889.41	613999.09	5.7
946899.27	613998.23	5.2
946918.61	613996.54	3.2
946939.53	613994.71	1.9
946955.47	613993.31	-0.2
946974.40	613991.66	-2.7
946996.31	613989.74	-2.4
947020.22	613987.65	-2.8
947048.12	613985.21	-3.6
947059.07	613984.25	-4.1
947075.01	613982.85	-4.4
947093.94	613981.20	-5.5
946717.32	613081.15	7.2
946718.00	613081.09	5.1
946739.47	613079.21	5.7
946762.47	613077.20	6.3
946784.87	613075.24	6.5
946806.89	613073.31	6.4
946828.41	613071.43	6.5
946847.49	613069.76	6.5
946858.24	613068.82	6.5
946878.24	613067.07	4.4
946883.03	613066.65	3.3
946897.98	613065.34	2.7
946920.89	613063.34	-0.1
946937.82	613061.85	-0.8
946966.71	613059.33	-2.8
946988.63	613057.41	-5.0
947007.56	613055.75	-6.0
947024.49	613054.27	-6.8
947044.42	613052.53	-7.1
946670.61	612107.82	6.1
946676.67	612107.29	6.0
946676.94	612107.27	5.8
946699.68	612105.28	6.0
946720.63	612103.45	6.3

946741.92	612101.58	6.4
946763.83	612099.67	6.4
946786.37	612097.69	6.2
946809.23	612095.69	4.7
946829.07	612093.96	3.4
946844.51	612092.61	2.6
946867.42	612090.60	-0.9
946892.33	612088.42	-3.0
946917.23	612086.24	-3.7
946941.14	612084.15	-4.7
946976.01	612081.10	-5.4
947003.90	612078.66	-6.0
946657.87	611056.93	9.5
946665.13	611056.30	9.1
946673.47	611055.57	9.1
946678.12	611055.16	8.5
946680.98	611054.91	7.6
946697.95	611053.43	6.6
946721.40	611051.38	6.4
946743.73	611049.42	6.2
946764.35	611047.62	4.7
946784.16	611045.89	2.6
946805.31	611044.03	0.6
946826.23	611042.20	-0.6
946849.14	611040.20	-1.5
946873.05	611038.11	-2.6
946904.93	611035.32	-4.2
946931.83	611032.97	-5.1
946951.75	611031.22	-5.6
946568.72	610055.24	7.4
946569.21	610055.19	5.5
946593.50	610053.07	5.8
946615.09	610051.18	6.4
946637.79	610049.19	6.4
946660.80	610047.18	6.4
946683.88	610045.16	6.5
946707.05	610043.13	6.8
946729.24	610041.19	6.6
946750.10	610039.37	5.3
946765.73	610038.00	3.7
946781.30	610036.64	2.8
946808.20	610034.29	-0.4
946832.10	610032.19	-2.9
946853.03	610030.36	-3.4
946871.95	610028.71	-4.1
946898.85	610026.35	-4.7
946911.80	610025.22	-5.2
946930.73	610023.57	-5.6
946958.62	610021.12	-6.3
946562.91	609055.62	8.7
946568.36	609055.15	9.0
946576.14	609054.47	7.9
946584.01	609053.78	6.5
946601.69	609052.23	6.3
946624.54	609050.23	6.2
946646.23	609048.34	5.7
946667.92	609046.44	5.1
946690.38	609044.47	4.5
946705.54	609043.15	3.5
946724.38	609041.50	2.2
946745.30	609039.67	-0.8
946769.21	609037.58	-2.3
946794.11	609035.40	-2.8
946818.02	609033.31	-3.8
946841.93	609031.21	-4.7
946863.85	609029.30	-5.1
946446.33	607978.39	7.3
946455.56	607977.58	7.9
946458.97	607977.28	7.7
946482.34	607975.24	7.2
946506.99	607973.08	6.9

946530.85	607970.99	6.8
946546.76	607969.60	6.9
946563.08	607968.17	7.1
946577.04	607966.95	4.8
946584.04	607966.34	3.0
946592.85	607965.57	2.9
946610.31	607964.04	2.1
946628.24	607962.47	-0.1
946645.17	607960.99	-2.2
946666.09	607959.16	-2.6
946690.00	607957.07	-3.4
946711.92	607955.15	-4.4
946733.83	607953.23	-4.9
946757.74	607951.14	-5.6
946777.67	607949.40	-5.9
946383.55	606982.11	7.5
946384.22	606982.06	8.0
946385.93	606981.91	8.0
946386.51	606981.86	6.5
946411.17	606979.70	6.8
946433.13	606977.78	6.9
946455.08	606975.86	6.9
946475.86	606974.04	6.9
946498.02	606972.10	7.0
946520.12	606970.17	7.0
946540.89	606968.35	6.9
946546.12	606967.89	6.3
946566.28	606966.13	3.5
946586.22	606964.38	1.1
946610.13	606962.29	-2.2
946630.05	606960.55	-2.6
946649.98	606958.81	-2.8
946675.88	606956.54	-3.0
946701.78	606954.27	-4.1
946308.20	605867.55	8.4
946309.25	605867.45	7.2
946340.97	605864.68	7.1
946364.66	605862.61	7.5
946386.27	605860.72	7.5
946408.86	605858.74	6.9
946431.95	605856.72	6.5
946452.11	605854.96	5.3
946467.37	605853.62	3.0
946487.25	605851.88	1.5
946510.16	605849.88	-1.2
946521.12	605848.92	-2.6
946544.03	605846.91	-3.2
946569.93	605844.65	-3.5
946596.83	605842.29	-4.4
946620.74	605840.20	-5.0
946646.64	605837.94	-5.5
946671.54	605835.76	-6.1
946277.74	604782.15	8.6
946278.18	604782.11	7.4
946295.39	604780.61	7.0
946318.43	604778.59	4.1
946333.87	604777.24	3.5
946355.78	604775.32	0.9
946379.69	604773.23	-2.1
946405.59	604770.97	-3.5
946430.49	604768.79	-4.2
946455.40	604766.61	-4.8
946480.30	604764.43	-5.2
946215.46	603784.18	8.6
946216.90	603784.05	7.2
946238.41	603782.17	6.5
946251.57	603781.02	5.0
946266.43	603779.72	3.3
946281.61	603778.39	1.6
946301.54	603776.65	-1.3
946316.48	603775.34	-3.0

946341.39	603773.16	-3.7
946366.29	603770.98	-4.1
946392.19	603768.71	-4.5
946418.09	603766.45	-5.1
946136.36	602768.15	7.6
946137.05	602768.09	6.0
946142.08	602767.65	6.2
946162.11	602765.90	6.5
946175.08	602764.76	6.5
946194.00	602763.11	4.0
946216.92	602761.10	0.1
946238.83	602759.18	-1.7
946248.79	602758.31	-3.3
946270.71	602756.40	-4.1
946292.63	602754.48	-4.6
946311.56	602752.82	-4.6
946336.46	602750.64	-4.7
946358.38	602748.73	-4.6
945978.32	601667.05	12.4
945990.20	601666.01	11.2
946004.48	601664.76	7.7
946029.06	601662.61	7.0
946050.44	601660.74	6.7
946066.36	601659.35	5.6
946076.16	601658.49	4.6
946096.44	601656.72	2.6
946116.36	601654.97	-0.1
946132.30	601653.58	-2.1
946139.27	601652.97	-3.5
946157.20	601651.40	-4.4
946180.12	601649.40	-5.0
946203.03	601647.39	-5.2
946221.96	601645.73	-5.6
946243.87	601643.82	-6.1
946263.80	601642.07	-6.6
945907.63	600585.22	6.8
945919.13	600584.22	7.6
945932.92	600583.01	8.5
945940.22	600582.37	7.4
945947.31	600581.75	7.1
945967.90	600579.95	6.9
945978.10	600579.06	5.9
945998.11	600577.31	3.6
946024.01	600575.04	0.1
946040.95	600573.56	-1.9
946046.93	600573.04	-3.2
946067.85	600571.21	-3.8
946090.76	600569.20	-4.0
946114.67	600567.11	-4.5
946140.57	600564.84	-4.8
946161.49	600563.01	-5.3
945886.00	599587.67	8.0
945899.22	599586.51	8.1
945910.72	599585.50	7.4
945924.70	599584.28	6.8
945940.89	599582.86	5.4
945950.65	599582.01	4.7
945970.72	599580.25	2.9
945993.63	599578.25	-0.2
946006.58	599577.12	-1.9
946012.56	599576.59	-3.1
946032.49	599574.85	-3.5
946052.41	599573.11	-4.2
946074.33	599571.19	-4.9
946090.26	599569.79	-5.5
946112.18	599567.88	-6.0
946135.09	599565.87	-6.4
946158.01	599563.87	-6.1
945819.05	598571.68	9.1
945824.70	598571.19	8.8
945834.83	598570.30	7.8

945855.79	598568.47	6.6
945865.93	598567.58	5.8
945885.85	598565.84	3.5
945907.77	598563.92	0.6
945926.69	598562.27	-1.8
945934.66	598561.57	-3.1
945954.59	598559.82	-3.8
945977.50	598557.82	-4.2
945998.42	598555.99	-4.5
946016.35	598554.42	-4.8
946038.27	598552.50	-5.3
945793.82	597637.76	10.1
945801.31	597637.11	7.7
945805.17	597636.77	7.0
945821.63	597635.33	7.2
945824.20	597635.10	6.8
945834.08	597634.24	6.0
945856.20	597632.30	3.6
945880.11	597630.21	-0.3
945895.05	597628.91	-1.7
945900.04	597628.47	-2.9
945921.95	597626.55	-3.6
945944.86	597624.55	-3.9
945966.78	597622.63	-4.1
945987.70	597620.80	-4.3
946008.62	597618.97	-4.6
946030.54	597617.05	-5.0
945775.02	596601.89	7.5
945782.72	596601.21	8.7
945791.38	596600.46	8.7
945800.05	596599.70	8.8
945801.57	596599.56	7.4
945812.36	596598.62	5.3
945822.30	596597.75	4.1
945842.43	596595.99	2.6
945859.37	596594.51	-1.1
945879.29	596592.76	-2.0
945883.28	596592.42	-3.2
945906.19	596590.41	-4.3
945932.09	596588.15	-4.8
945953.01	596586.31	-5.2
945971.94	596584.66	-5.7
945730.85	595498.43	7.5
945746.87	595497.03	7.8
945758.51	595496.01	8.8
945764.97	595495.45	8.6
945771.58	595494.87	7.9
945790.56	595493.21	6.7
945800.33	595492.35	6.1
945820.47	595490.59	3.7
945840.40	595488.85	0.9
945861.32	595487.02	-2.0
945881.24	595485.27	-3.3
945904.15	595483.27	-4.1
945927.07	595481.27	-5.0
945950.97	595479.17	-5.5
945968.91	595477.61	-6.1
945639.77	594431.46	8.5
945649.74	594430.59	8.4
945669.66	594428.85	7.8
945687.59	594427.28	7.2
945706.52	594425.62	7.2
945724.11	594424.08	6.6
945747.09	594422.07	6.1
945765.01	594420.50	4.6
945782.10	594419.01	4.0
945801.93	594417.27	3.6
945824.07	594415.34	1.7
945845.99	594413.42	-1.2
945866.91	594411.59	-2.5
945889.82	594409.59	-4.0

945910.74	594407.76	-4.6
945931.66	594405.93	-5.1
945956.56	594403.75	-5.5
945973.50	594402.26	-5.9
945674.02	593352.39	9.2
945681.75	593351.72	10.8
945690.12	593350.98	10.4
945707.44	593349.47	8.7
945718.21	593348.53	6.9
945730.26	593347.47	6.7
945740.30	593346.59	5.9
945762.30	593344.67	3.4
945784.22	593342.75	0.7
945805.14	593340.92	-1.8
945815.10	593340.05	-3.3
945839.01	593337.96	-4.3
945859.93	593336.13	-4.9
945881.84	593334.21	-5.8
945897.78	593332.81	-6.4
945917.71	593331.07	-7.1
950331.96	645920.24	-6.2
950314.64	645933.45	-5.1
950276.07	646966.28	-5.0
950301.24	646957.38	-4.9
950334.62	646949.74	-4.5
950424.71	645914.17	-11.3
950404.28	645916.67	-10.2
950425.32	646942.73	-10.1
950384.02	645916.70	-9.1
950406.07	646943.57	-8.8
950422.43	648035.59	-8.2
950365.78	645915.16	-8.2
950386.86	646943.87	-7.7
950426.37	650273.17	-7.2
950403.53	648031.05	-7.0
950425.43	649071.87	-7.0
950368.41	646944.76	-6.6
950413.32	650289.10	-6.0
950404.61	649071.02	-5.8
950381.69	648035.63	-5.7
950507.50	645894.13	-14.7
950514.55	646931.00	-14.5
950486.26	645899.01	-14.2
950492.46	646933.94	-13.4
950465.73	645904.58	-13.1
950512.41	648038.60	-13.1
950471.92	646937.71	-12.4
950512.65	649055.38	-12.4
950445.48	645909.87	-12.2
950517.60	650248.24	-11.9
950486.19	648042.84	-11.8
950452.08	646940.51	-11.5
950499.96	650254.92	-11.4
950490.71	649061.15	-11.1
950460.55	648043.17	-10.2
950481.87	650261.16	-10.1
950467.48	649066.94	-9.8
950464.26	650265.35	-9.3
950447.24	649069.55	-8.5
950513.10	651231.34	-6.3
950588.83	648015.18	-16.6
950598.49	646918.72	-16.0
950600.93	650228.84	-15.9
950563.65	648023.38	-15.7
950570.92	646925.35	-15.6
950549.24	646928.34	-15.3
950582.28	650231.51	-15.0
950560.33	645884.60	-15.0
950539.22	645888.46	-14.7
950602.84	645877.45	-14.3
950581.37	645880.57	-14.2

950538.13	648031.08	-14.2
950599.62	649042.66	-14.2
950563.13	650235.05	-14.1
950572.04	649045.95	-14.0
950553.10	649047.83	-13.8
950544.69	650239.11	-13.2
950602.81	651210.78	-11.3
950579.69	651213.01	-10.0
950558.86	651217.77	-8.9
950539.68	651224.23	-7.9
950691.16	647983.31	-17.9
950664.59	647990.36	-17.3
950614.40	648008.14	-16.8
950639.31	647999.63	-16.8
950671.60	650228.94	-16.6
950631.50	650227.64	-16.4
950651.58	650228.09	-16.4
950691.98	650230.31	-16.4
950625.36	646915.67	-16.2
950690.79	651198.36	-16.2
950671.01	646910.09	-16.2
950647.04	646912.73	-15.8
950695.16	646909.99	-15.6
950667.07	649030.12	-15.0
950695.91	649023.51	-14.9
950668.02	651201.83	-14.7
950626.03	649037.95	-14.7
950624.04	645875.42	-14.4
950646.28	645874.13	-14.4
950667.84	645874.53	-14.3
950646.29	649034.31	-14.3
950689.44	645876.07	-14.0
950646.69	651205.46	-13.4
950623.44	651208.72	-12.3
950695.19	652336.23	-8.2
950672.77	652346.91	-6.8
950690.69	653253.17	-6.5
950658.63	652361.82	-6.3
950748.93	651190.56	-19.3
950772.69	651185.41	-19.2
950727.42	651193.72	-18.2
950791.34	647967.97	-18.1
950727.02	647975.99	-18.0
950745.68	647973.67	-18.0
950764.05	647971.44	-17.9
950709.02	647979.70	-17.8
950712.56	650231.65	-16.3
950781.74	650221.37	-15.5
950732.92	650232.06	-15.4
950763.00	649012.53	-15.2
950752.82	650229.28	-15.2
950716.66	646908.67	-15.1
950737.08	646906.19	-14.7
950726.50	649017.62	-14.6
950763.75	646902.52	-14.3
950785.06	646898.69	-14.0
950710.95	645877.63	-14.0
950732.58	645879.01	-13.7
950754.38	645881.25	-13.2
950776.22	645881.92	-12.9
950774.99	652311.08	-11.9
950776.02	653243.50	-11.6
950757.39	652315.93	-11.4
950739.49	652321.34	-10.2
950749.99	653245.74	-10.0
950721.60	652327.15	-9.2
950780.17	654406.05	-8.7
950725.09	653249.33	-8.5
950759.41	654412.12	-7.4
950783.26	655264.43	-6.2
950760.93	655266.96	-4.9

950794.41	651181.21	-19.2
950839.81	650202.30	-18.7
950859.31	650196.09	-18.6
950809.67	647965.13	-18.1
950843.57	647960.70	-18.0
950819.84	651176.76	-17.9
950861.44	647957.54	-17.8
950879.15	647954.30	-17.7
950808.75	650213.47	-17.4
950879.41	650190.97	-16.8
950846.42	648999.88	-16.4
950852.87	651172.33	-16.4
950874.40	648993.61	-16.3
950871.49	651169.40	-16.3
950810.42	649006.40	-15.8
950828.61	649003.25	-15.8
950870.96	646879.22	-14.7
950869.92	653242.16	-14.4
950845.90	652299.36	-14.2
950863.99	652297.50	-14.1
950823.23	653243.62	-14.1
950831.46	646889.07	-14.0
950850.32	653242.72	-14.0
950850.87	646884.43	-14.0
950813.79	646892.63	-13.8
950874.69	654388.47	-13.8
950827.83	652301.40	-13.4
950797.23	645880.07	-13.4
950869.54	645868.21	-13.3
950856.24	654391.74	-13.0
950801.89	653245.12	-13.0
950839.49	645873.23	-12.6
950801.60	652305.28	-12.4
950837.49	654394.87	-12.2
950818.41	645876.96	-12.2
950819.56	654398.15	-11.2
950875.97	655246.12	-11.2
950850.63	655250.90	-9.8
950825.84	655257.06	-8.6
950869.89	656405.53	-8.3
950805.49	655260.96	-7.4
950853.93	656418.44	-7.3
950874.16	657306.11	-4.3
950961.75	648986.18	-19.0
950941.52	648987.04	-18.4
950933.44	647950.62	-18.1
950921.09	648987.76	-18.1
950906.29	647950.69	-17.8
950902.50	648988.86	-17.7
950929.25	651157.53	-17.4
950947.57	651154.71	-17.3
950946.55	653235.59	-17.2
950966.53	646865.21	-16.9
950960.67	650179.54	-16.8
950890.38	651166.28	-16.7
950964.56	645859.35	-16.6
950909.82	651161.65	-16.6
950948.62	646868.05	-16.6
950929.65	646870.42	-16.3
950908.18	646873.42	-16.2
950929.80	650182.03	-16.2
950943.24	645859.62	-16.2
950964.15	655228.55	-16.0
950921.81	645861.10	-15.8
950909.44	650184.97	-15.7
950927.17	653238.86	-15.6
950963.67	654369.30	-15.3
950945.87	655233.51	-15.2
950900.75	653240.93	-15.0
950900.63	645863.57	-14.8
950892.36	654384.28	-14.4

950927.46	655237.74	-14.2
950936.72	654374.05	-14.1
950918.33	652289.88	-14.1
950910.15	654379.96	-13.9
950952.93	652281.20	-13.9
950965.06	656398.24	-13.8
950900.06	652293.09	-13.7
950907.83	655240.97	-13.1
950946.20	656400.42	-12.8
950926.86	656400.16	-11.7
950908.85	656399.07	-10.7
950964.02	657302.20	-9.3
950944.35	657306.62	-8.1
950925.49	657309.36	-7.1
950901.62	657310.66	-5.9
951047.99	654368.78	-20.0
951061.60	645854.71	-19.6
951040.17	645856.81	-19.4
951039.38	648968.49	-19.4
950989.80	648983.12	-19.4
951057.77	648963.02	-19.3
951009.03	648979.90	-19.3
951042.67	655209.54	-19.2
951029.34	654368.44	-18.8
951057.24	650169.44	-18.7
951016.26	655214.26	-18.6
951018.63	645858.04	-18.5
951037.98	650173.73	-18.3
951043.10	653223.15	-18.2
950997.17	645858.65	-18.0
951024.61	653225.08	-17.9
951040.11	647935.72	-17.7
951018.64	650178.08	-17.7
951010.98	654368.29	-17.7
951006.39	653226.99	-17.6
950988.38	650182.01	-17.5
950996.44	655218.74	-17.5
951059.46	656379.52	-17.4
951053.13	646840.70	-17.3
951020.15	647938.31	-17.3
950986.57	646860.72	-17.2
951040.97	656384.83	-17.2
950977.23	653230.36	-17.2
951024.15	646849.82	-16.9
950992.39	654367.94	-16.8
951005.21	646855.69	-16.6
951021.42	656389.49	-16.5
950975.69	651148.22	-16.4
951052.02	651133.32	-16.3
950995.70	651143.80	-16.2
951031.57	651137.90	-16.0
951003.13	656392.28	-15.8
951013.66	651140.79	-15.7
950984.44	656395.24	-14.7
951031.53	652267.95	-14.0
950987.88	652274.62	-14.0
951055.39	657277.75	-13.9
951037.35	657282.58	-13.3
951018.51	657288.31	-12.4
950999.67	657293.38	-11.4
950981.82	657297.84	-10.4
951048.26	658294.40	-8.8
951026.27	658300.16	-7.7
951008.29	658306.52	-6.7
950994.77	658322.07	-5.7
951138.01	654360.51	-20.8
951119.79	654363.08	-20.5
951101.85	654365.06	-20.4
951075.12	654367.60	-20.4
951114.98	645848.87	-19.7
951093.67	645851.23	-19.6

951139.66	646832.96	-19.6
951094.45	655197.60	-19.6
951062.52	655206.34	-19.5
951115.92	655191.66	-19.5
951148.77	650150.98	-19.4
951146.38	645844.33	-19.4
951134.91	655187.34	-19.3
951075.66	648958.03	-19.0
951122.65	653219.01	-19.0
951120.07	646832.76	-19.0
951106.99	650158.31	-18.9
951134.07	648950.45	-18.9
951127.60	650155.45	-18.8
951095.68	653220.60	-18.6
951086.98	650162.47	-18.6
951094.92	648954.61	-18.4
951100.94	646832.99	-18.4
951114.61	648952.53	-18.3
951074.74	653221.50	-18.2
951123.42	647923.86	-18.1
951087.01	647930.68	-18.1
951081.90	646834.44	-18.1
951136.43	656362.91	-18.0
951068.10	647933.14	-18.0
951107.65	656368.24	-17.9
951144.69	651119.94	-17.9
951105.06	647927.91	-17.9
951087.94	656372.08	-17.8
951141.72	647920.06	-17.7
951116.76	651119.43	-17.3
951142.37	652236.87	-17.0
951064.81	652261.75	-17.0
951074.93	651129.61	-16.9
951140.52	657269.06	-16.9
951094.49	651124.32	-16.9
951095.69	652254.69	-16.5
951121.22	657269.47	-16.5
951117.94	652246.03	-16.2
951101.61	657270.43	-15.7
951083.49	657271.97	-15.2
951150.84	658265.87	-13.9
951133.25	658270.78	-13.1
951115.64	658275.87	-12.3
951098.06	658281.12	-11.4
951080.67	658286.03	-10.6
951143.57	659366.46	-9.1
951122.41	659368.78	-8.2
951103.77	659368.81	-7.4
951081.35	659367.71	-5.9
951224.98	654352.88	-21.2
951190.83	654355.61	-21.1
951228.21	646819.35	-20.9
951164.85	654356.98	-20.8
951178.06	646831.77	-20.2
951196.39	646829.19	-20.2
951159.26	646833.39	-20.1
951220.06	653212.21	-19.8
951185.58	650148.34	-19.7
951204.34	650144.34	-19.6
951229.91	650138.84	-19.6
951192.32	653215.32	-19.5
951172.00	653215.87	-19.3
951168.15	645842.44	-19.2
951228.21	651113.90	-19.0
951166.96	650150.21	-19.0
951180.15	648944.26	-19.0
951201.97	651117.45	-19.0
951233.28	647899.76	-19.0
951231.46	657248.68	-18.9
951240.04	655171.96	-18.6
951154.32	655184.63	-18.6

951189.12	645842.21	-18.6
951161.68	648947.68	-18.6
951230.92	652229.36	-18.6
951215.16	647903.81	-18.5
951174.97	651117.97	-18.4
951203.54	652229.89	-18.4
951197.08	647908.52	-18.4
951221.70	655175.64	-18.4
951221.47	645841.91	-18.3
951213.64	657252.19	-18.3
951155.39	656359.43	-18.1
951240.27	656347.07	-18.1
951173.77	656356.66	-18.0
951186.17	657260.05	-18.0
951206.42	648941.80	-18.0
951177.27	655181.71	-18.0
951185.39	652230.54	-17.9
951201.26	655178.74	-17.9
951178.42	647912.84	-17.9
951211.87	656352.84	-17.9
951192.79	656354.97	-17.8
951160.12	647916.13	-17.7
951159.61	657266.73	-17.4
951232.90	648935.79	-17.3
951233.18	658254.02	-16.7
951215.23	658255.93	-16.2
951196.78	658257.48	-15.7
951178.19	658259.70	-15.0
951228.58	659356.19	-13.6
951204.44	659360.70	-12.4
951181.28	659363.19	-11.3
951232.76	660368.18	-7.2
951216.98	660377.79	-6.3
951284.71	646803.55	-21.4
951304.13	646799.75	-21.3
951324.52	646795.53	-21.3
951264.25	646809.50	-21.2
951321.81	647880.85	-21.1
951245.87	646814.85	-20.8
951250.95	654350.55	-20.7
951325.89	651092.24	-20.2
951296.74	647887.76	-20.1
951315.72	657240.48	-20.1
951304.81	651097.65	-19.9
951286.53	651102.79	-19.9
951277.71	650126.31	-19.8
951290.23	657243.03	-19.7
951279.15	647892.97	-19.7
951282.51	653199.38	-19.6
951244.95	653207.90	-19.6
951258.55	650131.52	-19.5
951259.55	651108.43	-19.5
951277.84	654346.98	-19.4
951270.01	657245.04	-19.4
951296.54	650122.01	-19.4
951316.17	650118.49	-19.3
951314.17	658238.54	-19.3
951260.59	647896.15	-19.2
951320.78	648917.40	-19.2
951307.60	653198.60	-19.1
951303.80	654345.29	-19.0
951250.68	657246.07	-18.9
951276.21	652224.30	-18.8
951311.87	652217.73	-18.8
951329.51	652214.13	-18.7
951249.03	652227.62	-18.6
951329.51	653197.15	-18.4
951296.20	658241.59	-18.4
951259.67	655167.98	-18.3
951281.53	655164.69	-18.2
951302.14	655163.36	-18.1

951288.66	648924.22	-18.1
951322.65	655163.70	-18.0
951263.06	648929.28	-17.9
951278.04	658245.34	-17.9
951276.70	656338.96	-17.6
951260.17	658249.36	-17.5
951258.36	656342.92	-17.4
951294.42	645829.36	-17.4
951314.48	656331.12	-17.3
951242.56	645840.71	-17.2
951273.80	645834.65	-17.2
951295.98	656335.22	-16.9
951314.92	645825.54	-15.7
951264.33	659351.36	-14.9
951324.54	660350.88	-12.2
951306.41	660353.88	-11.2
951288.43	660356.33	-10.0
951262.83	660359.35	-8.6
951382.51	651080.74	-20.9
951363.46	651084.45	-20.8
951343.63	646791.95	-20.8
951402.32	657227.37	-20.8
951402.73	651077.24	-20.8
951386.83	658234.00	-20.7
951393.21	648896.10	-20.7
951399.70	647870.50	-20.7
951381.39	657229.12	-20.6
951345.14	651088.14	-20.5
951410.96	648891.48	-20.5
951417.50	647867.34	-20.4
951363.20	657231.57	-20.4
951356.01	647876.45	-20.4
951365.61	648904.23	-20.1
951335.87	657236.06	-20.1
951350.78	658235.87	-19.9
951332.46	658236.89	-19.7
951364.60	652209.07	-19.6
951340.85	648912.13	-19.6
951380.60	646783.06	-19.5
951345.51	650114.64	-19.5
951364.68	650113.27	-19.2
951416.16	652196.75	-19.0
951398.46	652201.71	-19.0
951404.88	650107.51	-18.9
951384.80	650110.83	-18.8
951339.46	654342.06	-18.7
951365.57	654339.65	-18.6
951412.21	646774.51	-18.6
951392.71	654337.90	-18.4
951413.73	659325.69	-18.2
951371.03	653194.75	-18.1
951411.07	654336.50	-18.1
951391.24	656313.15	-18.1
951345.53	655162.44	-18.1
951342.50	656324.01	-18.0
951389.29	653192.74	-18.0
951351.62	653196.26	-18.0
951419.51	656306.46	-17.7
951409.19	653189.24	-17.7
951364.99	655162.00	-17.6
951384.91	655159.93	-17.5
951406.33	655158.09	-17.4
951371.75	656317.06	-16.8
951336.20	645823.32	-16.5
951419.60	660318.93	-16.3
951402.26	660325.27	-15.9
951367.80	645823.64	-15.7
951384.96	660332.15	-15.3
951368.11	660338.79	-14.6
951399.59	645825.42	-13.5
951342.25	660346.91	-13.3

951418.49	661330.67	-8.5
951395.45	661333.14	-7.4
951375.49	661334.15	-6.5
951355.31	661332.81	-5.7
951498.11	647852.45	-22.5
951507.74	648875.82	-22.2
951467.23	657218.16	-21.7
951470.72	648876.87	-21.7
951452.09	648879.25	-21.6
951471.97	647855.17	-21.6
951449.43	657221.24	-21.5
951431.71	648883.80	-21.1
951422.59	657225.25	-21.1
951431.16	651073.41	-20.8
951453.71	647858.90	-20.8
951435.45	647863.22	-20.7
951472.42	651065.31	-20.6
951496.03	658217.80	-20.6
951486.84	657214.42	-20.6
951499.25	651058.51	-20.6
951505.95	650083.12	-20.4
951459.85	658227.04	-20.4
951506.25	657211.39	-20.4
951477.85	658222.79	-20.4
951450.51	651070.63	-20.3
951422.87	658232.02	-20.3
951486.39	650088.49	-20.3
951441.54	658230.35	-20.2
951466.91	650093.50	-20.1
951444.86	650100.66	-19.6
951434.07	652192.20	-19.3
951424.94	650104.40	-19.1
951502.29	659302.05	-19.0
951483.07	659306.28	-19.0
951465.48	659310.53	-18.9
951469.17	652184.88	-18.8
951445.47	659316.46	-18.6
951477.94	656294.01	-18.4
951495.26	652181.31	-18.3
951496.80	656292.23	-18.2
951448.72	656299.42	-18.1
951447.46	653180.33	-18.0
951470.31	655153.03	-18.0
951428.32	653184.81	-17.8
951467.10	653176.30	-17.8
951491.50	660304.54	-17.8
951441.18	646768.39	-17.8
951466.20	654335.86	-17.7
951466.38	646768.52	-17.7
951429.64	654335.94	-17.7
951494.15	653172.47	-17.6
951493.76	654334.83	-17.5
951473.50	660307.22	-17.4
951455.42	660310.36	-17.2
951426.22	655156.60	-17.1
951459.84	645810.30	-17.1
951501.59	655150.67	-17.0
951447.82	654336.29	-17.0
951437.36	660313.95	-17.0
951447.22	655154.68	-16.9
951478.99	645805.03	-16.6
951440.35	645817.67	-16.4
951499.63	645802.98	-15.9
951489.42	646767.61	-15.5
951502.67	661318.83	-13.2
951477.91	661321.28	-11.9
951454.65	661324.60	-10.5
951504.48	662299.03	-7.4
951487.38	662313.90	-6.7
951584.72	647837.71	-24.7
951564.41	648868.67	-24.1

951583.06	648861.88	-24.0
951559.84	647844.43	-23.6
951535.71	648874.30	-23.5
951541.82	647847.46	-23.3
951529.28	651049.06	-21.3
951551.00	651041.23	-21.2
951595.22	650066.08	-21.1
951596.45	651033.11	-21.0
951562.21	650071.18	-20.9
951576.19	651035.75	-20.9
951525.29	650077.45	-20.8
951559.92	658202.20	-20.6
951578.30	658198.36	-20.6
951541.64	658206.33	-20.6
951522.93	658210.54	-20.3
951581.10	659285.89	-20.3
951596.99	658195.66	-20.2
951563.39	659289.91	-19.9
951542.55	657209.54	-19.9
951570.10	657207.34	-19.8
951595.43	657200.03	-19.5
951544.35	659294.58	-19.5
951523.54	659298.18	-19.2
951596.22	652167.05	-18.2
951545.58	652178.24	-18.0
951571.07	652173.62	-17.9
951519.25	660302.64	-17.8
951584.66	660301.93	-17.8
951545.87	656288.60	-17.7
951601.11	655130.21	-17.7
951516.75	656290.78	-17.7
951547.20	660302.72	-17.7
951565.86	660302.96	-17.6
951593.98	656283.06	-17.6
951520.17	652180.83	-17.5
951564.92	656286.01	-17.4
951513.41	653170.92	-17.4
951553.33	653168.99	-17.3
951580.52	655133.82	-17.1
951593.61	654332.46	-17.0
951534.12	653169.77	-17.0
951520.08	645802.60	-17.0
951600.44	661306.51	-16.9
951547.74	654335.53	-16.9
951529.58	654335.46	-16.8
951522.46	655146.97	-16.7
951580.26	653169.45	-16.5
951566.00	654334.91	-16.5
951560.11	655137.62	-16.5
951580.67	661311.12	-16.3
951541.95	655142.27	-16.3
951515.34	646769.83	-16.1
951561.93	661313.77	-15.7
951593.17	645801.73	-15.1
951542.27	661315.61	-15.0
951589.26	646766.00	-14.9
951561.55	645803.05	-14.7
951550.92	646769.01	-14.4
951569.96	646768.25	-14.4
951521.35	661317.65	-14.2
951540.88	645803.04	-14.0
951594.59	662279.40	-12.0
951572.10	662284.21	-10.9
951550.88	662289.58	-9.8
951531.61	662292.84	-8.9
951643.39	648847.04	-25.0
951670.65	648841.77	-25.0
951605.09	648856.98	-24.9
951690.31	648838.40	-24.9
951624.67	648851.17	-24.8
951644.02	647822.76	-23.7

951672.99	651029.08	-23.6
951664.13	647819.46	-23.6
951609.32	647832.81	-23.3
951689.50	647819.25	-23.2
951644.71	651033.12	-23.2
951625.65	651033.55	-22.3
951662.07	650056.15	-21.9
951625.29	650064.06	-21.9
951690.02	650046.78	-21.7
951643.54	650060.81	-21.6
951671.78	659270.05	-20.7
951641.94	659274.35	-20.7
951601.81	659280.80	-20.4
951623.04	659276.70	-20.4
951662.93	658188.89	-20.4
951681.06	658185.57	-20.2
951615.89	658193.87	-20.1
951634.62	658192.09	-19.9
951678.01	652155.25	-19.5
951659.48	652157.11	-19.2
951631.91	652159.01	-18.9
951612.57	657191.91	-18.9
951630.64	657183.33	-18.8
951684.44	657169.04	-18.7
951676.76	660284.83	-18.6
951655.08	657175.07	-18.6
951613.97	652162.67	-18.6
951649.40	660292.20	-18.4
951612.47	660298.47	-18.3
951630.83	660295.76	-18.3
951689.51	645792.41	-18.2
951674.91	661291.04	-18.0
951655.35	661294.60	-17.8
951688.16	654324.70	-17.6
951636.79	661298.48	-17.6
951668.55	645794.19	-17.6
951645.25	654328.64	-17.5
951632.68	656279.03	-17.4
951671.48	656270.50	-17.3
951618.85	661302.99	-17.3
951613.73	656281.45	-17.2
951689.67	656265.33	-17.1
951621.21	655126.69	-17.1
951652.05	656275.24	-17.0
951619.56	654331.29	-16.8
951651.06	655119.39	-16.6
951678.82	655112.87	-16.6
951660.54	653171.69	-16.5
951646.93	645796.42	-16.2
951602.13	653169.28	-16.2
951676.73	662255.58	-16.0
951687.91	653170.91	-16.0
951641.87	653171.37	-15.9
951623.59	653169.37	-15.9
951625.53	645798.83	-15.5
951685.40	646749.17	-15.5
951651.83	662263.53	-15.0
951657.93	646754.98	-14.9
951620.01	646760.41	-14.8
951626.76	662271.13	-13.5
951684.44	663482.27	-7.4
951773.49	647805.66	-25.3
951753.44	647813.84	-25.3
951728.45	648836.51	-25.0
951749.03	648834.57	-24.9
951734.24	647818.12	-24.6
951757.16	650030.72	-24.4
951759.16	651012.07	-24.1
951730.84	651015.55	-23.8
951693.89	651023.55	-23.8
951712.10	651019.25	-23.8

951737.78	650033.97	-23.5
951715.33	647819.42	-23.5
951718.16	650037.79	-22.7
951741.12	659256.98	-20.8
951721.86	659261.70	-20.8
951776.82	659246.13	-20.7
951702.10	659266.06	-20.6
951699.18	658181.69	-20.5
951695.74	652151.63	-19.9
951744.20	658171.87	-19.9
951726.35	658175.76	-19.8
951762.29	658167.86	-19.7
951730.24	652143.94	-19.2
951771.89	646726.56	-18.9
951721.35	660272.23	-18.8
951766.50	657163.07	-18.8
951753.82	652142.16	-18.8
951731.15	657168.33	-18.7
951766.87	656250.26	-18.6
951710.50	657169.77	-18.6
951756.26	660263.54	-18.5
951771.01	662231.77	-18.5
951749.76	661275.54	-18.4
951694.54	660279.43	-18.3
951770.29	661270.75	-18.3
951704.49	661286.47	-18.2
951731.01	661280.44	-18.2
951744.63	662237.41	-18.1
951747.86	656252.00	-17.7
951733.07	654319.04	-17.6
951718.74	662243.60	-17.5
951759.90	654313.82	-17.3
951711.10	645790.88	-17.3
951728.27	656255.66	-17.1
951708.28	656260.18	-16.9
951753.15	646730.84	-16.9
951759.68	653163.83	-16.8
951732.09	645789.80	-16.8
951767.32	655086.14	-16.7
951715.00	646741.51	-16.6
951719.63	655099.03	-16.6
951697.81	655107.30	-16.4
951748.87	655089.86	-16.4
951774.71	645787.80	-16.4
951753.73	645789.05	-16.2
951739.65	653165.54	-15.8
951710.45	653167.87	-15.6
951769.07	663470.04	-12.0
951746.45	663473.34	-10.7
951722.75	663477.65	-9.2
951773.64	664244.66	-5.8
951758.40	664256.50	-5.0
951853.96	648830.23	-26.3
951835.54	648830.85	-25.8
951850.05	647785.90	-25.8
951792.92	647796.74	-25.6
951820.42	647789.19	-25.4
951815.57	648831.77	-25.3
951833.39	650024.61	-25.2
951863.29	650020.35	-25.1
951813.47	650025.26	-25.1
951785.82	650025.35	-24.9
951785.51	648833.01	-24.8
951871.15	646697.26	-24.5
951863.00	651009.59	-24.4
951788.25	651010.80	-24.4
951838.36	651010.98	-24.4
951816.45	651012.12	-24.3
951851.52	646703.52	-22.0
951798.11	659241.41	-20.6
951829.15	659239.03	-20.5

951847.53	659238.72	-20.3
951824.16	646711.03	-20.1
951867.66	659237.48	-19.9
951817.32	652129.28	-19.5
951850.01	662221.00	-19.4
951807.55	658156.57	-19.1
951852.47	658143.62	-19.1
951789.51	658161.61	-18.9
951804.77	646715.76	-18.8
951797.24	662227.58	-18.8
951849.23	657145.57	-18.7
951847.06	660249.23	-18.7
951825.69	658151.60	-18.7
951865.70	660247.19	-18.6
951791.68	660256.66	-18.6
951828.56	660251.62	-18.6
951823.31	662224.69	-18.6
951782.39	652135.92	-18.6
951793.79	657156.74	-18.4
951823.18	657150.99	-18.4
951810.01	660254.04	-18.4
951860.05	652118.30	-18.4
951797.87	661266.49	-18.4
951856.87	653147.81	-18.4
951870.88	658139.51	-18.3
951817.60	661263.36	-18.2
951859.76	656233.66	-18.2
951841.25	656238.91	-18.0
951855.88	661257.68	-18.0
951795.05	656247.65	-18.0
951867.80	662218.19	-17.8
951813.52	656244.84	-17.7
951840.82	655076.92	-17.7
951815.14	653158.51	-17.7
951819.14	655079.88	-17.7
951787.42	653162.03	-17.5
951821.75	654306.43	-17.5
951837.09	661260.77	-17.4
951833.15	653154.11	-17.4
951795.09	654308.25	-17.4
951870.99	655069.73	-17.4
951846.80	654305.07	-17.3
951788.20	655083.03	-17.0
951795.71	645785.55	-16.2
951816.60	645782.55	-16.0
951861.13	663454.68	-15.8
951838.01	645779.04	-15.6
951869.37	645775.93	-15.6
951838.19	663458.13	-15.3
951815.82	663462.24	-14.3
951791.87	663466.47	-13.2
951868.38	664218.00	-10.9
951850.13	664224.30	-9.8
951831.51	664228.96	-8.8
951813.16	664232.93	-7.7
951873.80	648827.25	-26.6
951893.46	648824.44	-26.5
951959.89	647774.99	-26.5
951928.78	647783.32	-26.4
951958.01	648811.04	-26.3
951920.32	648819.25	-26.2
951904.83	647786.52	-26.0
951873.08	647785.55	-25.9
951925.85	646688.55	-25.8
951930.79	650005.02	-25.6
951943.88	646688.84	-25.6
951902.39	650011.50	-25.4
951905.57	646691.38	-25.4
951882.96	650016.19	-25.3
951949.78	650001.59	-25.2
951914.57	650999.13	-24.4

951893.58	651004.53	-24.4
951947.07	650988.99	-24.0
951937.49	652109.89	-23.5
951901.98	652114.54	-21.5
951888.31	659234.53	-20.6
951906.66	659230.93	-20.0
951957.49	654300.55	-19.6
951940.04	653137.61	-19.5
951911.26	653141.80	-19.4
951950.06	661235.36	-19.2
951890.22	653143.74	-19.1
951938.00	659224.67	-19.0
951932.15	661240.53	-19.0
951939.24	654302.21	-18.9
951908.80	657135.39	-18.9
951878.22	657140.43	-18.7
951884.50	660245.59	-18.6
951957.36	659220.61	-18.6
951934.78	657129.51	-18.5
951953.23	656213.68	-18.5
951930.71	660240.24	-18.5
951952.68	657123.86	-18.5
951921.46	662208.39	-18.5
951949.24	660237.40	-18.4
951897.64	658133.08	-18.4
951912.16	660243.02	-18.3
951942.30	658122.95	-18.2
951913.33	661244.85	-18.2
951917.68	654306.53	-18.2
951924.24	658125.80	-18.1
951874.80	661253.32	-18.0
951893.39	661249.19	-18.0
951952.90	663440.51	-18.0
951924.25	656219.48	-18.0
951894.89	662213.58	-17.9
951877.40	656228.89	-17.9
951895.69	656224.79	-17.9
951930.49	663443.45	-17.6
951898.89	654306.59	-17.5
951899.86	655061.92	-17.3
951906.88	663446.33	-17.1
951941.28	655053.26	-17.1
951921.01	655057.08	-17.0
951961.45	655049.06	-16.9
951884.43	663449.96	-16.7
951950.81	645771.96	-16.7
951873.69	654304.80	-16.6
951930.96	645773.56	-16.2
951910.96	645774.72	-15.9
951958.48	664182.08	-15.9
951889.66	645775.47	-15.8
951939.54	664187.00	-15.0
951920.95	664193.23	-14.2
951903.31	664200.91	-13.3
951886.14	664210.09	-12.1
951956.88	665329.88	-7.0
952013.07	647758.14	-27.6
952035.77	647753.13	-26.8
951982.98	647767.45	-26.5
952044.99	648793.39	-26.3
951988.20	648803.11	-26.2
952008.04	648799.67	-26.0
952026.64	648796.84	-26.0
951962.71	646689.64	-25.5
952039.08	649977.36	-25.2
952028.87	652091.22	-25.0
952016.97	649985.09	-24.9
951969.51	649997.71	-24.9
951988.36	649992.71	-24.9
952010.77	652094.39	-24.5
951965.07	652104.54	-24.4

951983.35	652100.51	-24.4
952002.66	650976.89	-24.2
952020.28	650971.03	-24.1
952044.13	650960.62	-23.9
952040.44	646677.96	-23.8
951980.19	650982.38	-23.8
952010.49	646684.48	-23.8
951983.63	646688.25	-23.6
952003.39	654295.31	-20.6
952030.58	654291.09	-20.3
952048.71	654289.42	-20.1
952018.57	662192.78	-20.0
951984.97	654297.53	-19.8
951978.93	661227.27	-19.5
952000.52	662195.21	-19.4
952020.82	656197.17	-19.3
952039.53	656194.43	-19.2
951967.92	660234.67	-19.2
952028.98	658108.46	-19.2
951986.14	659214.55	-19.0
952031.51	659205.38	-19.0
952003.07	658113.09	-19.0
951965.14	662199.92	-18.9
952007.48	661219.65	-18.9
952009.82	659209.25	-18.9
951995.62	660230.25	-18.8
952030.24	663426.55	-18.7
952026.90	661214.60	-18.7
951991.02	657111.82	-18.7
952022.57	660223.58	-18.7
951967.80	658119.46	-18.6
952037.90	657099.08	-18.6
952012.01	657105.26	-18.6
951999.07	663432.44	-18.6
952040.31	660218.17	-18.5
951971.03	657117.64	-18.5
951976.43	663436.46	-18.4
952040.86	645766.38	-18.4
951971.86	656209.20	-18.2
952001.30	656201.35	-18.0
952045.14	664161.41	-18.0
952045.01	661211.30	-17.8
952035.76	655039.65	-17.7
951984.04	655044.49	-17.6
952021.48	645764.60	-17.6
952013.75	655041.08	-17.6
952025.74	664165.64	-17.6
951992.30	645765.01	-17.4
952006.55	664170.31	-17.2
951973.22	645766.67	-16.8
951987.30	664175.13	-16.6
952040.51	665317.61	-11.1
952021.92	665316.91	-10.1
951999.54	665317.90	-9.0
951980.50	665322.60	-8.1
952053.37	647748.16	-27.4
952115.59	647747.08	-27.3
952084.15	647746.77	-27.2
952136.65	646665.75	-26.7
952120.58	648775.96	-26.5
952117.21	646667.05	-26.4
952139.69	648771.72	-26.4
952064.25	648789.04	-26.3
952093.11	648782.79	-26.2
952097.17	646668.50	-26.1
952135.41	652061.75	-25.7
952115.08	652068.67	-25.5
952063.29	652085.41	-25.5
952058.64	649973.71	-25.4
952088.22	649971.64	-25.4
952134.54	653131.17	-25.4

952097.34	652074.47	-25.3
952058.89	646675.24	-25.2
952108.39	649970.49	-25.2
952128.57	649968.15	-25.2
952078.68	646670.89	-25.1
952127.56	650940.60	-24.1
952109.12	650942.38	-24.1
952089.03	650945.60	-23.9
952066.16	650951.94	-23.9
952116.15	653131.72	-23.8
952131.14	654278.33	-22.8
952112.84	654281.88	-22.6
952094.36	654285.22	-21.7
952138.49	645763.63	-21.5
952075.87	654287.52	-21.3
952099.29	656192.57	-20.7
952110.75	655031.57	-20.5
952118.45	645767.13	-20.5
952130.27	658094.55	-20.1
952118.94	656191.57	-19.9
952138.53	656189.04	-19.9
952079.40	656192.87	-19.8
952098.05	645769.97	-19.8
952111.29	658096.95	-19.6
952120.48	663407.59	-19.6
952095.99	663412.45	-19.6
952093.00	658099.44	-19.5
952062.16	662187.15	-19.4
952074.99	658101.86	-19.4
952074.93	663416.65	-19.4
952088.71	662183.92	-19.4
952080.38	659196.05	-19.4
952056.76	658104.69	-19.4
952059.71	659200.76	-19.3
952123.06	662177.75	-19.3
952059.71	656193.13	-19.2
952087.64	655034.20	-19.2
952068.38	645772.15	-19.2
952129.68	659187.90	-19.0
952135.56	657089.35	-18.9
952140.99	664138.45	-18.8
952100.06	659192.11	-18.6
952122.61	664144.94	-18.6
952103.47	664150.08	-18.6
952084.05	664154.24	-18.4
952058.90	655036.48	-18.4
952116.53	657091.84	-18.4
952065.89	661206.52	-18.4
952078.85	657093.84	-18.2
952064.64	664157.85	-18.2
952057.19	657095.87	-18.0
952122.45	661201.45	-17.8
952058.22	660212.68	-17.7
952094.91	661202.54	-17.6
952122.43	660200.79	-17.5
952076.48	660208.49	-17.5
952141.09	660198.32	-17.4
952104.11	660203.56	-17.2
952140.99	665313.87	-15.8
952122.74	665314.47	-15.2
952104.28	665315.92	-14.4
952078.23	665317.77	-13.1
952131.85	666264.24	-7.9
952110.91	666269.99	-6.7
952092.91	666284.93	-5.7
952147.27	647747.92	-27.2
952170.60	647746.67	-26.9
952193.98	647742.33	-26.8
952205.03	646652.91	-26.7
952155.08	646664.40	-26.7
952176.41	646660.61	-26.7

952167.03	648766.37	-26.4
952206.28	648760.80	-26.3
952230.58	645750.71	-26.3
952186.66	648764.13	-26.2
952207.21	652053.33	-26.1
952214.68	647740.12	-26.1
952225.37	648758.37	-25.9
952155.18	653127.93	-25.9
952230.81	646643.68	-25.8
952192.95	653122.05	-25.8
952170.81	652056.81	-25.6
952224.86	649949.82	-25.5
952206.43	649952.99	-25.5
952223.62	653118.48	-25.5
952189.12	652054.87	-25.4
952187.62	649957.46	-25.3
952158.32	649963.19	-25.2
952210.13	645753.11	-24.9
952222.90	650929.30	-24.5
952192.29	650933.31	-24.4
952189.43	645755.41	-24.0
952166.58	650936.32	-24.0
952146.65	650938.57	-24.0
952149.40	654275.92	-23.3
952221.19	655018.61	-23.2
952168.90	645758.12	-23.2
952167.69	654274.36	-23.0
952203.39	655022.53	-23.0
952186.07	654272.64	-22.9
952204.25	654271.31	-22.8
952183.94	655026.11	-22.3
952163.46	655027.47	-22.0
952216.25	656177.55	-21.9
952142.86	655029.06	-21.4
952196.94	656179.25	-21.2
952167.28	656184.35	-20.5
952167.49	658089.44	-20.3
952195.36	657079.95	-20.3
952204.23	658083.52	-20.1
952141.65	663404.04	-20.0
952222.53	658080.85	-20.0
952179.44	663398.65	-19.9
952185.80	658086.66	-19.8
952148.97	658092.13	-19.8
952156.77	657085.21	-19.7
952214.52	657077.30	-19.7
952176.37	657082.51	-19.6
952176.76	664125.01	-19.3
952158.89	664131.59	-19.2
952158.54	659186.31	-19.0
952213.21	664112.17	-18.9
952194.91	664118.32	-18.9
952200.81	659181.13	-18.8
952228.65	659178.53	-18.8
952164.44	662167.37	-18.7
952179.79	659183.55	-18.7
952198.56	662160.82	-18.5
952227.58	665315.89	-18.4
952202.37	663394.55	-18.1
952209.15	665316.69	-18.0
952223.77	660189.30	-17.9
952186.60	660193.87	-17.8
952159.46	660196.30	-17.8
952205.18	660192.04	-17.7
952189.13	665316.04	-17.6
952229.95	661186.93	-17.6
952230.17	663388.54	-17.6
952200.65	661191.92	-17.5
952152.06	661198.92	-17.4
952170.66	661196.74	-17.4
952168.67	665315.02	-16.9

952225.96	666239.95	-13.1
952208.50	666246.19	-12.3
952191.10	666251.83	-11.4
952173.67	666256.50	-10.4
952226.64	667268.30	-6.6
952311.99	645748.93	-29.9
952291.33	645749.16	-29.4
952271.33	645749.01	-28.2
952250.87	645749.08	-26.7
952298.73	649937.44	-26.2
952243.06	652052.51	-25.7
952243.67	649948.65	-25.7
952277.79	652049.21	-25.6
952252.67	648753.92	-25.6
952262.73	649947.36	-25.6
952316.72	649932.42	-25.6
952303.96	652045.32	-25.6
952281.30	649943.46	-25.5
952243.88	653116.11	-25.5
952274.28	648749.79	-25.3
952246.46	647731.83	-25.3
952262.02	653114.62	-25.3
952298.80	648745.60	-25.3
952280.44	653112.82	-25.0
952279.88	646631.98	-25.0
952319.40	648740.53	-24.9
952308.19	650919.89	-24.9
952311.32	653111.21	-24.9
952288.51	650922.45	-24.7
952251.37	646637.43	-24.7
952302.25	656162.00	-24.6
952270.36	650923.85	-24.6
952270.19	647725.39	-24.6
952251.99	650925.79	-24.4
952290.68	654993.88	-24.4
952320.75	654986.64	-24.4
952271.23	655000.29	-24.2
952294.08	647719.86	-24.0
952307.31	654269.85	-24.0
952251.51	655006.93	-24.0
952299.99	646629.91	-23.4
952318.77	647714.69	-23.4
952269.98	654270.95	-23.2
952283.29	656165.97	-23.1
952264.05	656170.50	-22.9
952232.17	654271.39	-22.9
952245.42	656174.18	-22.8
952251.01	654271.35	-22.8
952288.61	654269.96	-22.7
952308.76	657054.27	-22.4
952289.84	657058.27	-22.4
952320.13	646627.26	-21.7
952321.40	658060.80	-20.6
952271.44	657063.13	-20.5
952303.20	658064.69	-20.4
952308.67	659159.93	-20.2
952252.47	657069.00	-20.2
952249.87	658076.25	-19.7
952233.34	657073.87	-19.7
952281.51	659169.66	-19.6
952267.74	658072.43	-19.6
952260.15	659174.64	-19.6
952279.61	664094.96	-19.5
952241.44	664104.29	-19.4
952285.40	658068.54	-19.3
952307.23	665307.39	-19.3
952288.02	665309.52	-19.2
952266.95	665311.98	-18.9
952246.01	665314.15	-18.8
952307.77	664086.55	-18.7
952260.76	664099.63	-18.7

952309.60	662138.71	-18.6
952239.52	662150.78	-18.4
952265.05	662145.21	-18.3
952286.48	660172.47	-18.2
952304.55	660167.47	-18.0
952268.67	660178.10	-18.0
952252.74	663383.57	-17.9
952251.02	660183.46	-17.7
952282.89	662142.21	-17.7
952306.86	661178.48	-17.6
952258.30	661183.06	-17.6
952277.19	661181.56	-17.4
952306.65	663376.28	-17.0
952279.80	663379.09	-16.9
952313.89	666210.99	-16.1
952296.84	666217.89	-15.4
952279.32	666223.59	-14.9
952261.52	666228.79	-14.4
952243.61	666234.05	-13.7
952311.80	667257.69	-10.7
952288.18	667260.84	-9.4
952267.84	667265.66	-8.2
952317.56	668198.45	-7.7
952248.27	667269.63	-7.3
952301.97	668217.62	-7.1
952362.37	645746.42	-30.1
952382.67	645744.61	-30.1
952331.99	645748.23	-30.1
952383.89	656154.10	-26.6
952365.68	656157.96	-26.6
952354.86	649924.38	-26.0
952390.66	652034.25	-25.9
952338.41	656160.10	-25.8
952335.84	649928.31	-25.8
952394.58	649917.69	-25.8
952374.78	649921.19	-25.6
952365.09	652037.84	-25.5
952329.87	652043.41	-25.4
952401.97	650911.65	-25.3
952384.00	650913.69	-25.2
952356.02	650916.06	-25.2
952328.68	650917.83	-25.0
952399.95	653108.11	-24.8
952351.89	654269.76	-24.8
952350.16	653110.38	-24.8
952398.98	657049.44	-24.8
952341.12	648735.02	-24.8
952381.13	653109.35	-24.7
952330.82	653110.84	-24.7
952377.52	657051.07	-24.4
952391.17	654982.00	-24.4
952341.37	654983.79	-24.4
952406.68	654265.68	-24.3
952371.59	654982.94	-24.3
952369.94	654268.89	-24.2
952410.65	654978.03	-24.2
952388.29	654267.55	-24.1
952356.80	657051.03	-24.1
952385.43	648727.19	-23.7
952327.18	657052.38	-23.7
952325.63	654270.63	-23.7
952366.73	648731.21	-23.6
952405.20	648722.36	-23.2
952343.36	647709.20	-23.0
952404.06	658047.32	-22.8
952367.36	647703.71	-22.2
952391.94	647698.10	-22.0
952394.90	659144.51	-21.8
952385.16	658049.56	-21.6
952375.36	659145.24	-21.5
952357.46	658053.47	-21.3

952338.36	646623.95	-21.2
952385.82	646614.79	-21.0
952347.73	659149.12	-21.0
952358.51	646619.90	-20.8
952405.19	646611.93	-20.5
952328.38	659153.81	-20.1
952339.30	658056.78	-19.7
952363.74	665306.49	-19.4
952325.73	665306.47	-19.3
952344.64	665306.28	-19.3
952336.36	662135.68	-18.9
952406.47	660152.89	-18.7
952371.81	662130.98	-18.6
952350.39	660158.82	-18.6
952400.52	661158.18	-18.6
952382.30	661163.97	-18.6
952391.50	665305.33	-18.3
952322.62	660163.41	-18.3
952387.84	660155.36	-18.3
952363.98	661169.32	-18.3
952373.97	664066.92	-18.2
952411.10	665303.36	-18.2
952325.35	661176.70	-18.2
952343.05	663372.90	-18.2
952345.43	664074.83	-18.2
952326.52	664080.59	-18.1
952369.45	660157.12	-18.1
952345.02	661173.49	-17.9
952393.34	664062.68	-17.9
952385.59	666192.66	-16.9
952367.18	666195.62	-16.9
952404.33	666189.86	-16.8
952349.08	666199.38	-16.8
952331.05	666204.48	-16.5
952403.31	667242.46	-14.9
952384.83	667247.49	-14.4
952365.80	667251.57	-13.5
952347.57	667254.43	-12.8
952402.68	668186.66	-12.3
952376.35	668187.11	-10.8
952351.40	668188.31	-9.5
952405.55	669330.38	-5.7
952413.32	645741.92	-29.6
952454.27	645738.12	-29.2
952434.00	645740.12	-29.1
952475.07	645736.63	-28.0
952494.22	645736.31	-26.7
952472.84	656127.76	-26.6
952419.01	656145.40	-26.3
952487.10	658033.12	-26.3
952455.69	656133.51	-26.2
952437.56	656139.53	-26.1
952491.05	656122.73	-26.0
952422.86	649913.60	-25.7
952494.81	652014.75	-25.5
952499.02	654254.22	-25.4
952423.70	652030.25	-25.4
952441.51	652027.39	-25.4
952443.12	654261.64	-25.4
952442.77	649911.60	-25.4
952459.75	652023.39	-25.3
952429.63	650904.40	-25.2
952480.34	654256.51	-25.2
952461.72	654259.07	-25.2
952463.32	650889.45	-25.2
952477.45	653104.80	-25.1
952475.28	657037.20	-25.1
952455.03	657040.09	-25.1
952463.33	649909.78	-25.1
952468.77	658036.32	-25.1
952434.58	657044.85	-25.0

952424.89	654263.74	-25.0
952418.29	653106.15	-24.9
952457.21	653104.88	-24.9
952438.76	653104.49	-24.9
952482.48	650880.27	-24.9
952483.70	649907.84	-24.8
952450.43	658039.67	-24.3
952429.98	654972.18	-24.0
952451.02	654964.07	-23.5
952422.67	658044.52	-23.4
952495.53	659124.37	-23.1
952469.53	648709.95	-23.1
952443.38	648714.43	-22.9
952491.52	654952.76	-22.8
952489.33	648706.56	-22.8
952423.85	648718.48	-22.7
952474.86	659130.19	-22.6
952471.72	654957.79	-22.6
952456.21	659135.22	-22.2
952417.18	659141.59	-22.1
952437.55	659139.17	-22.0
952416.44	647692.18	-20.4
952424.68	646609.19	-20.2
952443.39	646607.26	-19.7
952461.64	660143.31	-19.6
952485.55	662113.55	-19.6
952424.98	660149.17	-19.5
952443.38	660145.35	-19.4
952445.18	661143.00	-19.4
952488.47	660144.86	-19.3
952459.17	662115.02	-19.2
952415.40	662121.77	-19.1
952462.87	661138.86	-19.1
952441.42	647688.31	-19.0
952486.32	646599.58	-19.0
952482.08	661135.09	-18.9
952427.37	661148.16	-18.7
952464.33	646605.20	-18.7
952473.57	647686.89	-18.6
952430.75	665301.46	-18.3
952448.64	665299.16	-18.3
952494.76	665287.94	-17.9
952466.61	665296.13	-17.8
952496.49	647686.09	-17.5
952412.87	664059.62	-17.2
952471.73	664051.20	-17.0
952432.56	664056.89	-16.9
952452.14	664053.99	-16.8
952495.06	667231.49	-16.6
952423.14	666187.32	-16.5
952441.78	666184.70	-16.5
952472.99	667233.58	-16.4
952491.12	664048.14	-16.3
952468.74	666177.37	-16.1
952452.48	667234.68	-16.1
952492.67	668171.20	-16.1
952432.11	667236.59	-15.6
952485.34	666169.80	-15.5
952501.28	666159.92	-15.4
952474.52	668174.52	-15.4
952456.78	668178.59	-14.7
952438.79	668182.57	-13.8
952420.73	668185.36	-13.2
952492.60	669356.16	-9.4
952469.23	669354.15	-8.3
952446.67	669350.64	-7.2
952424.90	669345.18	-6.4
952549.89	658021.58	-30.0
952568.55	658019.27	-29.8
952531.31	658024.72	-29.6
952513.43	658028.26	-27.7

952579.88	657035.88	-26.3
952575.21	659115.73	-26.3
952572.44	654252.41	-26.2
952560.75	657035.62	-26.0
952509.76	656117.91	-26.0
952528.28	656113.03	-25.9
952546.17	656108.88	-25.7
952555.93	659116.22	-25.6
952564.08	651999.50	-25.6
952584.29	653093.00	-25.5
952564.58	653096.44	-25.5
952582.08	651995.49	-25.5
952537.57	652005.12	-25.5
952573.75	656103.15	-25.5
952526.22	654252.88	-25.5
952545.71	653099.59	-25.4
952524.65	653103.37	-25.3
952521.52	657034.35	-25.3
952544.97	654252.28	-25.3
952506.50	653104.07	-25.1
952508.40	650871.32	-25.0
952515.22	645736.14	-25.0
952542.23	657034.24	-24.9
952503.96	649905.23	-24.9
952546.99	650864.59	-24.7
952526.83	650867.61	-24.7
952523.76	649901.06	-24.5
952585.56	654945.05	-24.4
952566.70	650862.44	-24.4
952535.77	645736.05	-24.4
952586.25	650860.27	-24.3
952543.70	649896.39	-24.3
952556.42	645735.02	-24.0
952563.34	649891.81	-24.0
952528.42	659117.48	-23.8
952541.76	654947.12	-23.7
952509.40	654950.56	-23.4
952563.52	654946.63	-23.3
952576.65	645733.14	-23.2
952590.15	660125.02	-22.9
952511.10	648701.96	-22.2
952574.07	660133.22	-21.8
952549.77	660143.80	-21.1
952564.40	662105.32	-20.7
952506.50	660148.05	-20.4
952588.21	663330.32	-20.3
952520.76	662111.35	-19.9
952566.59	661120.15	-19.9
952586.48	661115.30	-19.7
952567.85	663332.22	-19.7
952536.86	648697.80	-19.5
952547.88	661123.33	-19.5
952510.66	661129.76	-19.4
952537.33	663337.97	-19.4
952517.17	663341.75	-19.2
952529.63	661126.17	-19.1
952582.92	646586.46	-19.0
952534.94	646594.41	-18.9
952555.49	646591.05	-18.8
952512.98	646597.49	-18.7
952556.37	648695.11	-18.6
952587.10	664025.15	-18.6
952568.30	664030.92	-18.1
952576.83	648692.56	-17.6
952549.27	664036.36	-17.5
952512.98	665282.14	-17.2
952532.77	665276.39	-16.9
952544.17	667224.31	-16.9
952557.20	668167.76	-16.9
952525.04	667227.21	-16.8
952538.57	668168.39	-16.8

952510.42	664045.00	-16.8
952575.80	668166.92	-16.7
952552.41	665272.05	-16.7
952571.50	665269.44	-16.7
952529.96	664041.30	-16.7
952563.57	667221.53	-16.6
952520.51	647682.53	-16.5
952520.10	668168.75	-16.5
952590.05	665268.60	-16.5
952538.63	647676.23	-15.8
952567.26	666131.21	-15.6
952549.50	666136.21	-15.4
952585.73	666126.45	-15.3
952532.39	666142.35	-15.1
952575.87	647668.29	-14.9
952586.41	669364.11	-14.0
952559.25	669363.95	-13.0
952540.72	669362.02	-12.0
952517.39	669359.17	-10.9
952583.81	670328.76	-8.5
952562.46	670329.25	-7.4
952536.24	670350.84	-6.6
952666.69	659099.60	-33.6
952647.07	659104.95	-33.4
952626.52	659109.63	-30.6
952596.19	658016.57	-29.9
952675.12	657017.49	-29.7
952614.49	658013.61	-29.5
952632.52	658009.97	-29.5
952651.04	658006.61	-29.0
952656.04	657024.18	-28.8
952678.08	658002.43	-28.7
952637.14	657029.55	-28.1
952605.83	659113.60	-27.6
952610.39	657034.33	-26.7
952673.26	660097.01	-26.4
952634.59	653086.33	-26.0
952679.00	654239.33	-25.9
952664.05	653079.75	-25.9
952661.12	654243.91	-25.9
952613.18	653088.76	-25.8
952624.82	654249.85	-25.8
952642.99	654247.43	-25.7
952635.02	651985.25	-25.6
952677.54	651978.84	-25.6
952597.98	654252.57	-25.6
952599.93	651991.73	-25.5
952592.43	656098.45	-25.3
952624.08	654941.58	-25.3
952611.40	656093.34	-25.2
952630.04	656088.72	-25.2
952644.81	654939.00	-25.1
952649.67	656085.30	-25.1
952665.58	654936.45	-24.9
952603.92	654944.03	-24.9
952646.94	660098.10	-24.0
952604.57	650856.57	-23.9
952622.13	660106.89	-23.8
952592.25	649888.71	-23.6
952633.38	650850.62	-23.3
952606.30	660115.92	-23.3
952666.93	650843.60	-23.1
952610.87	649886.60	-22.4
952596.73	645730.36	-22.3
952669.78	649877.09	-22.0
952629.97	649884.43	-21.8
952650.56	649880.77	-21.8
952663.13	661104.10	-21.7
952617.49	645726.99	-21.4
952632.02	662087.98	-21.2
952642.29	661105.08	-21.1

952627.49	663326.26	-21.0
952622.66	661107.25	-21.0
952607.03	662094.96	-20.9
952606.34	663328.49	-20.8
952637.81	645723.33	-20.6
952657.02	662080.44	-20.5
952652.47	663322.43	-20.4
952658.14	645719.77	-20.4
952604.93	661111.08	-20.0
952678.33	645716.49	-19.6
952633.79	664009.34	-18.8
952680.71	663992.57	-18.5
952615.35	664016.06	-18.4
952602.55	646585.38	-18.3
952661.68	663999.10	-18.3
952623.63	646579.92	-17.3
952661.33	646574.91	-17.1
952613.13	668165.33	-16.8
952595.26	667217.94	-16.8
952671.30	669359.17	-16.7
952594.49	668166.19	-16.6
952595.18	648690.41	-16.5
952651.34	669359.37	-16.3
952678.32	668159.69	-16.1
952646.84	667210.07	-16.0
952609.58	665267.08	-15.9
952616.09	667215.57	-15.9
952639.12	665263.88	-15.9
952633.20	669359.86	-15.9
952659.68	668161.30	-15.8
952613.35	648688.14	-15.7
952676.78	665258.50	-15.7
952666.18	667205.43	-15.6
952658.35	665260.70	-15.4
952615.06	669361.52	-15.4
952631.81	668163.91	-15.4
952603.27	666121.64	-15.3
952657.72	666107.66	-15.0
952621.32	666116.57	-15.0
952639.50	666111.78	-14.8
952633.06	648684.32	-14.3
952644.31	647660.74	-14.2
952669.12	647651.34	-14.2
952600.67	647666.99	-13.9
952622.02	647665.07	-13.9
952651.91	648680.86	-13.3
952668.74	670330.73	-13.0
952672.18	648675.94	-12.5
952642.07	670331.60	-11.5
952616.10	670331.55	-10.2
952755.18	660102.34	-35.3
952728.10	660101.18	-34.9
952709.76	660099.46	-34.5
952684.16	659094.73	-33.9
952703.67	659089.63	-33.7
952754.99	659081.53	-33.6
952734.65	659083.80	-33.6
952691.55	660097.95	-31.3
952692.38	657010.20	-29.4
952718.10	656998.31	-29.0
952735.42	656992.30	-28.6
952752.98	656987.37	-28.6
952704.22	657996.58	-28.2
952731.56	657991.45	-28.0
952767.38	657986.02	-27.6
952770.50	654225.52	-26.1
952752.27	654226.84	-26.0
952767.03	661097.10	-25.9
952724.56	654230.28	-25.9
952689.27	653073.08	-25.8
952697.24	654235.01	-25.8

952737.54	653063.77	-25.8
952719.67	653066.08	-25.6
952757.26	653062.21	-25.5
952721.33	651969.91	-25.5
952756.70	651962.25	-25.3
952748.43	661100.34	-25.3
952758.83	662052.20	-25.2
952760.11	654924.25	-25.0
952771.28	656068.01	-25.0
952708.59	654930.70	-25.0
952688.20	654933.28	-25.0
952737.24	654927.57	-25.0
952732.57	662058.03	-24.5
952709.63	661103.64	-23.7
952691.89	650841.77	-22.9
952691.13	661103.97	-22.8
952729.62	661102.05	-22.4
952711.64	650841.39	-22.3
952733.61	650839.57	-21.9
952707.04	662065.41	-21.7
952753.72	650837.98	-21.7
952682.17	662072.97	-21.5
952753.59	663299.80	-21.2
952720.45	663308.14	-20.9
952765.63	663965.44	-20.6
952689.74	649873.09	-20.5
952700.69	663312.04	-20.2
952746.57	663970.74	-20.1
952682.93	663315.66	-19.7
952769.38	645702.73	-19.3
952709.41	649868.17	-19.2
952738.62	645706.32	-19.2
952707.96	645711.23	-19.1
952727.58	663976.42	-18.7
952708.83	663982.69	-18.5
952729.20	649863.69	-18.2
952754.34	669352.11	-17.7
952735.34	669354.52	-17.4
952749.02	649859.93	-17.3
952751.28	665265.13	-17.3
952707.08	669357.83	-17.3
952770.75	665267.20	-17.3
952764.62	646550.81	-16.9
952703.70	667194.05	-16.7
952740.48	646558.45	-16.7
952723.66	667189.01	-16.4
952769.16	649857.16	-16.4
952758.68	670329.18	-16.4
952688.72	646571.60	-16.3
952732.71	665262.29	-16.3
952754.23	667183.65	-16.1
952769.84	666088.83	-16.1
952685.18	667199.41	-16.1
952704.82	665258.74	-16.0
952740.53	670329.40	-16.0
952723.10	646564.38	-16.0
952770.21	668156.17	-16.0
952733.48	668156.55	-15.9
952715.27	668157.34	-15.7
952751.81	668156.25	-15.7
952685.50	666102.10	-15.4
952722.11	670329.96	-15.3
952741.15	666093.37	-15.2
952713.19	666097.26	-15.2
952696.92	668158.40	-15.2
952737.99	647633.51	-14.7
952714.76	647638.10	-14.6
952691.61	647645.01	-14.4
952695.13	670330.39	-14.1
952767.79	647633.22	-14.1
952757.27	648658.39	-13.9

952738.01	648661.25	-13.6
952690.05	648671.69	-12.8
952716.84	648665.93	-12.7
952765.52	671181.57	-10.7
952747.39	671185.93	-9.6
952725.98	671187.41	-8.2
952850.32	660081.27	-35.8
952798.93	660098.32	-35.6
952833.57	660088.42	-35.6
952852.66	661077.54	-34.5
952834.53	661082.33	-34.4
952816.38	661086.88	-34.2
952796.57	661091.38	-33.9
952774.77	659080.26	-33.3
952794.95	659078.04	-33.2
952813.03	659075.55	-33.0
952831.63	659072.34	-32.8
952853.49	659066.78	-32.5
952846.71	662039.12	-31.4
952819.85	662042.36	-30.9
952772.64	656983.49	-28.3
952793.33	656980.17	-27.7
952821.41	656977.36	-27.7
952849.05	656973.48	-27.1
952793.52	657983.16	-27.0
952805.74	654223.38	-26.8
952793.50	662046.60	-26.6
952818.85	657977.97	-26.5
952844.33	657971.18	-26.3
952842.11	654223.46	-26.2
952824.08	654223.62	-26.1
952777.76	653061.86	-25.6
952851.01	654906.12	-25.4
952856.32	656064.41	-25.3
952797.53	653061.37	-25.2
952781.93	654920.11	-25.2
952831.12	654910.60	-25.1
952815.80	653061.79	-25.0
952802.07	654916.82	-25.0
952792.31	656065.09	-25.0
952844.67	653059.01	-24.9
952820.83	656064.31	-24.9
952782.48	651960.18	-24.9
952844.36	663284.95	-24.5
952809.04	651959.20	-24.3
952861.37	663943.42	-24.0
952835.83	651957.03	-23.6
952853.61	651952.94	-23.1
952805.34	663290.53	-22.9
952823.49	663288.09	-22.9
952842.18	663948.21	-22.7
952813.44	663954.43	-22.1
952860.34	645695.42	-21.9
952776.66	663295.09	-21.6
952840.27	645697.48	-21.1
952784.75	663961.01	-21.0
952819.88	645698.93	-20.5
952781.24	650834.88	-20.5
952799.68	645700.09	-20.4
952800.72	650831.08	-19.3
952827.72	646536.28	-18.3
952846.68	646532.63	-18.2
952800.05	665268.05	-18.0
952827.38	650826.69	-17.9
952809.36	646540.12	-17.6
952857.17	670327.18	-17.5
952818.19	665266.46	-17.3
952847.69	665263.01	-17.2
952812.11	670329.44	-17.2
952830.14	670329.36	-17.2
952849.12	650822.64	-17.0

952785.24	670329.73	-16.9
952781.54	669349.73	-16.9
952782.98	646545.43	-16.7
952801.20	669349.22	-16.7
952788.96	668156.79	-16.5
952821.32	669349.01	-16.5
952853.85	668157.70	-16.5
952787.84	666084.97	-16.5
952806.38	667172.19	-16.4
952840.03	669348.91	-16.4
952786.09	667178.33	-16.1
952807.50	668158.06	-15.9
952826.50	668159.58	-15.9
952825.69	667165.13	-15.8
952815.10	666078.51	-15.8
952843.77	667158.55	-15.8
952851.89	666070.50	-15.7
952852.28	647620.58	-15.2
952833.50	666074.30	-15.1
952788.76	649855.07	-14.9
952859.56	648651.86	-14.9
952811.83	648658.01	-14.9
952790.94	648658.77	-14.7
952848.87	671162.95	-14.6
952831.29	648657.28	-14.5
952808.19	649853.07	-13.9
952821.32	647627.43	-13.8
952825.52	671166.48	-13.6
952790.06	647632.18	-13.6
952856.17	649842.59	-13.4
952837.19	649847.77	-13.2
952802.07	671172.29	-12.5
952918.23	660056.06	-36.0
952936.23	660053.52	-35.9
952883.53	660065.69	-35.8
952866.91	660073.34	-35.8
952920.37	661063.45	-34.9
952940.27	661061.10	-34.8
952902.15	661066.24	-34.6
952882.21	661069.63	-34.6
952935.26	662040.95	-32.5
952886.70	659058.39	-32.1
952908.68	662038.90	-32.1
952882.51	662037.23	-31.9
952918.28	659049.50	-31.6
952937.09	659045.68	-31.3
952941.37	663258.77	-28.0
952868.30	656970.87	-27.1
952887.77	656967.54	-26.8
952923.80	657950.80	-26.7
952916.53	656961.61	-26.7
952950.39	657943.53	-26.6
952942.92	656954.65	-26.6
952947.81	663921.73	-26.3
952869.19	654222.51	-26.2
952905.88	657955.94	-26.2
952913.89	663264.48	-26.2
952878.92	657962.94	-26.0
952887.82	654222.48	-26.0
952915.60	654220.97	-25.9
952934.09	654218.80	-25.9
952921.82	654890.18	-25.5
952900.11	654895.23	-25.4
952879.17	654900.34	-25.3
952943.42	654885.42	-25.2
952918.84	663928.70	-25.1
952874.82	663277.44	-25.0
952895.19	663270.26	-24.9
952889.99	663935.85	-24.7
952881.91	656061.66	-24.5
952905.70	656056.99	-24.3

952931.01	656050.66	-24.3
952864.41	653056.54	-24.1
952890.65	653054.81	-23.6
952938.64	653057.94	-23.3
952948.49	645681.73	-23.2
952912.49	653056.00	-23.1
952928.29	645683.70	-22.7
952908.49	645686.10	-22.2
952889.28	645689.76	-21.6
952871.11	651948.02	-21.6
952942.39	646507.69	-21.4
952916.56	646514.32	-21.3
952888.93	651943.06	-20.7
952891.10	646522.02	-20.4
952907.51	651939.07	-19.8
952872.38	646526.73	-19.7
952939.05	647596.29	-19.6
952903.50	647605.35	-18.8
952925.19	651935.16	-18.8
952892.13	670321.98	-17.8
952946.42	667137.01	-17.8
952867.79	665261.14	-17.6
952924.54	665259.52	-17.5
952926.40	667138.79	-17.4
952886.97	665259.80	-17.3
952943.66	668145.51	-17.1
952905.25	665259.70	-17.1
952936.27	670319.97	-17.1
952904.45	667142.01	-17.0
952921.98	669347.64	-16.9
952943.97	665258.85	-16.9
952933.81	666048.77	-16.8
952881.85	647612.93	-16.6
952871.91	668155.40	-16.6
952903.85	669347.91	-16.5
952876.46	669348.73	-16.5
952945.53	648640.35	-16.4
952944.15	671143.33	-16.4
952940.24	669346.97	-16.3
952898.61	668151.52	-16.1
952925.19	671145.86	-16.1
952873.06	667149.39	-16.0
952925.71	649826.26	-16.0
952925.63	668147.94	-16.0
952916.39	666055.52	-16.0
952889.08	666063.43	-15.9
952906.66	671149.94	-15.9
952945.69	649823.42	-15.8
952868.86	650819.23	-15.6
952926.24	648644.19	-15.6
952905.53	649829.91	-15.4
952881.87	671155.94	-15.4
952870.40	666067.15	-15.1
952890.33	648646.78	-14.4
952875.46	649836.92	-14.4
952893.71	650814.63	-14.1
952937.77	650804.69	-12.8
952916.36	650809.84	-12.8
952943.33	672195.58	-12.3
952918.53	672197.65	-10.9
952895.85	672199.24	-9.9
952877.90	672205.09	-8.7
952963.42	660051.48	-35.8
952981.93	660051.01	-35.6
953000.39	660051.20	-35.4
953019.05	660051.79	-35.3
953037.73	660051.31	-34.8
952962.09	661057.34	-34.6
952982.86	661054.14	-34.4
953001.43	661051.01	-34.0
953020.02	661047.64	-33.8

953040.67	661043.82	-33.3
953031.69	662027.28	-33.0
953005.09	662032.11	-32.9
952978.84	662036.37	-32.8
952955.36	659042.74	-30.9
953010.22	659032.67	-30.8
952989.01	659037.57	-30.7
953029.10	659027.35	-30.5
953038.22	663249.36	-29.7
953019.45	663250.74	-29.6
952998.18	663252.75	-29.4
953023.22	657927.77	-28.9
953035.54	663904.99	-28.8
952975.02	663255.02	-28.8
953016.12	663908.69	-28.5
953004.43	657931.05	-28.3
952986.07	657934.44	-28.2
952996.51	663912.26	-28.2
952976.83	663915.81	-27.6
952967.94	657938.48	-27.4
953033.30	656928.93	-26.9
953015.53	656933.81	-26.6
952961.85	656948.81	-26.6
952980.01	656944.19	-26.5
952952.98	654216.45	-25.7
952971.36	654214.55	-25.5
952990.06	654212.61	-25.2
953008.15	654211.18	-25.1
952964.99	654880.09	-25.0
952983.98	654875.56	-24.9
953034.51	654210.66	-24.9
953029.25	645677.65	-24.7
953000.28	656029.75	-24.6
953003.35	654871.28	-24.5
953017.95	656024.80	-24.4
952982.81	656035.28	-24.2
952965.17	656040.86	-24.2
953008.76	645678.10	-24.1
953025.65	654866.09	-24.0
952978.93	645679.33	-23.9
953026.37	647582.15	-22.4
953001.98	647584.84	-22.2
952969.29	646505.46	-21.3
952988.78	646504.15	-21.2
952977.80	647588.39	-21.2
953017.55	646504.24	-21.1
952957.29	653057.70	-19.9
953035.20	648615.13	-19.7
953033.38	666019.40	-19.5
952979.27	653052.76	-19.4
953016.27	667132.41	-19.2
953005.67	666025.55	-19.1
953001.80	648624.84	-19.0
953036.55	667130.41	-18.9
953031.15	665249.88	-18.9
952999.61	653047.59	-18.8
953024.09	670321.35	-18.6
952986.18	667134.61	-18.6
952997.89	670320.66	-18.5
952987.28	666030.02	-18.4
952983.50	665254.99	-18.4
952965.86	667135.75	-18.2
953035.25	668133.19	-18.1
953025.20	653044.53	-18.1
952971.56	670320.40	-18.0
952951.64	651928.17	-18.0
953012.34	665251.81	-17.9
953016.97	668133.80	-17.8
952977.13	648632.24	-17.7
953034.32	669352.38	-17.5
952969.16	666035.40	-17.3

953017.28	671132.22	-17.2
952963.41	665257.15	-17.1
953004.00	669348.01	-17.1
952978.37	669345.31	-17.1
952999.11	671134.04	-17.0
952951.83	666041.64	-17.0
952959.69	669346.30	-16.9
952998.38	668136.15	-16.9
952977.20	651923.40	-16.9
952979.96	668139.23	-16.9
952980.45	671137.48	-16.8
952961.67	668142.60	-16.4
953038.36	649815.24	-16.3
953002.84	651919.99	-15.8
952966.73	649821.94	-15.6
953038.66	672170.91	-15.6
953020.68	672175.05	-15.4
953030.25	650787.99	-15.2
953007.74	649818.59	-14.9
953002.73	672179.40	-14.9
952987.34	649820.99	-14.8
953028.62	651917.23	-14.5
953004.19	650790.39	-14.2
952976.87	672186.88	-13.7
952962.22	650799.14	-13.4
952983.22	650794.81	-13.1
953035.73	673275.76	-12.1
953017.23	673276.46	-11.3
953055.94	660048.61	-34.3
953073.32	660043.63	-33.8
953090.33	660037.55	-33.5
953090.49	662011.37	-33.4
953065.87	662018.79	-33.3
953107.45	660030.44	-33.0
953059.61	661040.08	-32.7
953129.06	661026.03	-32.6
953124.61	660023.47	-32.5
953097.58	661032.41	-31.9
953117.07	659010.60	-30.6
953056.64	659020.02	-30.4
953096.74	659013.77	-30.3
953076.42	659016.31	-30.2
953097.95	663239.95	-30.0
953077.22	663243.84	-29.9
953128.49	663233.31	-29.9
953057.29	663247.14	-29.7
953042.23	657924.75	-29.5
953117.11	657915.09	-29.4
953061.12	657921.95	-29.3
953079.74	657919.47	-29.3
953098.71	657917.00	-29.2
953054.77	663900.46	-28.9
953092.57	663889.23	-28.9
953073.62	663895.04	-28.8
953129.74	663877.45	-28.8
953111.07	663882.99	-28.8
953099.58	645670.64	-26.7
953072.13	656923.19	-26.7
953120.85	645667.99	-26.6
953118.36	656920.19	-26.6
953090.76	656922.21	-26.5
953079.69	645673.13	-26.1
953053.20	656924.70	-26.1
953059.67	645675.53	-25.7
953081.36	656011.95	-24.8
953127.97	646490.76	-24.7
953045.43	656018.58	-24.7
953088.34	654208.41	-24.4
953069.75	654210.08	-24.3
953126.65	665235.64	-24.2
953108.32	656009.09	-23.7

953048.37	654860.57	-23.6
953101.40	646493.18	-23.6
953076.82	654857.20	-23.1
953081.49	646496.07	-23.1
953107.14	654206.64	-22.7
953098.09	654854.22	-22.6
953118.62	654853.26	-22.2
953061.94	646499.23	-22.1
953050.32	647579.33	-21.9
953123.39	665994.62	-21.6
953106.80	665238.14	-21.6
953120.24	648600.61	-21.6
953074.71	647576.69	-21.3
953090.68	648606.43	-21.1
953124.64	667108.80	-21.1
953099.31	647574.73	-20.9
953072.53	648609.12	-20.7
953087.48	666003.95	-20.6
953105.31	665999.17	-20.3
953104.37	667114.17	-20.2
953126.05	649806.98	-20.2
953068.91	665244.77	-20.1
953125.64	654205.04	-20.1
953054.33	648612.40	-20.0
953087.96	665240.97	-20.0
953076.77	667122.11	-19.9
953100.34	668134.74	-19.8
953113.11	670318.23	-19.6
953051.46	666014.46	-19.6
953118.80	668133.27	-19.4
953069.50	666009.18	-19.3
953077.42	670320.05	-19.3
953056.97	667126.77	-19.3
953049.35	665247.65	-19.3
953107.21	649810.71	-19.3
953129.44	669349.34	-19.0
953053.90	668133.75	-18.9
953072.59	668134.70	-18.9
953118.85	671118.82	-18.8
953090.00	669354.77	-18.7
953088.01	649812.98	-18.7
953050.87	670321.96	-18.6
953071.66	669355.42	-18.4
953058.83	649813.35	-18.4
953109.87	669352.40	-18.3
953091.83	671124.29	-18.1
953072.17	671127.47	-18.0
953045.27	671129.66	-17.5
953053.58	669354.64	-17.4
953046.89	653042.56	-16.9
953112.83	672157.69	-16.6
953108.32	651901.76	-16.3
953085.03	672162.81	-16.3
953129.17	650779.23	-16.1
953066.17	672165.74	-16.0
953090.61	651905.85	-15.9
953060.69	650784.75	-15.8
953079.09	650784.10	-15.8
953067.44	653042.15	-15.7
953072.95	651909.50	-15.6
953086.77	653042.51	-15.6
953099.43	650781.89	-15.5
953120.22	673263.15	-15.3
953099.28	673267.99	-15.0
953055.01	651912.98	-14.9
953113.26	653041.42	-14.7
953078.97	673271.70	-14.2
953056.08	673274.04	-13.4
953122.99	674141.02	-10.9
953101.66	674142.91	-9.6
953192.96	661985.94	-34.1

953158.55	661993.51	-34.0
953132.30	661999.50	-33.7
953156.99	661022.31	-33.1
953206.59	661017.92	-33.0
953186.13	661019.38	-32.6
953142.21	660017.86	-31.9
953169.01	660013.11	-31.0
953156.89	659005.93	-30.8
953187.57	660010.66	-30.4
953178.53	659003.79	-30.3
953136.62	659008.48	-30.3
953206.24	660008.20	-30.0
953147.50	663228.03	-29.9
953168.06	663222.92	-29.8
953207.85	663218.26	-29.7
953189.40	663220.07	-29.6
953180.21	657905.87	-29.1
953144.28	657911.52	-29.0
953162.11	657908.80	-29.0
953198.23	657903.07	-28.9
953199.99	659000.44	-28.6
953148.87	663872.66	-28.5
953167.99	663868.07	-28.2
953204.01	665229.01	-28.1
953187.42	663863.92	-27.9
953164.46	665232.47	-27.9
953184.14	665231.01	-27.9
953206.67	663859.67	-27.8
953171.24	645662.92	-27.7
953145.83	665233.63	-27.6
953211.98	645660.17	-27.5
953219.00	658996.97	-27.5
953191.83	645661.46	-27.2
953151.15	645664.44	-27.0
953181.91	646478.64	-26.9
953211.06	646468.19	-26.8
953139.91	656916.51	-26.7
953159.56	656913.62	-26.6
953178.12	656911.15	-26.4
953196.28	656910.75	-26.1
953157.69	646485.57	-25.7
953217.44	656908.54	-25.6
953216.27	649775.39	-24.5
953159.01	656000.26	-24.3
953213.98	665971.82	-23.9
953177.97	665981.73	-23.9
953204.28	667096.86	-23.8
953133.90	656004.08	-23.4
953195.97	665976.77	-23.2
953188.72	649786.52	-23.0
953192.99	655997.30	-23.0
953185.30	667097.89	-23.0
953166.18	667100.54	-22.6
953161.44	654847.82	-22.5
953150.74	665988.41	-22.5
953143.29	649801.50	-22.5
953170.04	649792.76	-22.4
953156.77	648591.18	-21.9
953139.16	654851.40	-21.8
953204.75	647562.33	-21.6
953145.54	667103.99	-21.5
953175.30	648586.59	-21.4
953215.99	650764.48	-21.1
953195.39	648582.62	-21.0
953211.41	668121.39	-20.9
953181.56	647567.93	-20.9
953214.19	648579.53	-20.6
953192.70	668122.77	-20.6
953140.54	647573.38	-20.5
953165.18	668126.36	-20.3
953137.44	668130.99	-20.2

953202.91	654841.58	-20.2
953197.98	650767.79	-20.0
953203.31	669343.47	-19.8
953167.26	670319.90	-19.7
953185.38	670320.23	-19.7
953156.92	669345.56	-19.6
953166.75	671114.90	-19.5
953148.99	670319.54	-19.4
953184.62	669343.83	-19.4
953203.59	671114.25	-19.3
953144.55	654203.38	-19.2
953182.08	654844.67	-19.1
953203.59	670321.16	-19.0
953173.14	654199.84	-18.9
953145.31	671116.50	-18.9
953175.95	650772.07	-18.8
953184.39	651881.05	-18.3
953192.04	654197.21	-18.2
953166.82	651885.46	-18.1
953191.58	672142.23	-18.1
953217.89	672134.75	-18.1
953157.69	650774.15	-18.1
953173.76	672145.68	-17.9
953133.18	651895.47	-17.8
953147.64	672150.41	-17.4
953202.32	651877.53	-17.2
953210.80	654194.87	-17.2
953214.10	673243.40	-17.1
953195.79	673248.37	-16.3
953177.14	673252.90	-16.0
953158.65	673256.68	-15.7
953212.82	653037.80	-15.6
953138.51	673259.71	-15.5
953152.81	653039.08	-15.4
953133.06	653039.55	-15.3
953172.75	653039.29	-15.3
953194.11	653038.66	-15.1
953208.12	674133.48	-15.0
953182.27	674138.45	-13.6
953155.90	674140.04	-12.5
953269.32	661969.93	-34.5
953234.91	661974.99	-34.4
953282.59	661007.01	-33.9
953301.46	661001.87	-33.6
953225.31	661016.46	-33.4
953252.49	661013.61	-32.8
953298.31	658983.60	-29.7
953227.74	663216.82	-29.5
953224.81	660005.05	-29.2
953252.12	663214.24	-29.1
953277.31	658986.72	-29.0
953225.50	657899.64	-29.0
953293.72	663209.14	-28.9
953275.17	663211.29	-28.9
953308.76	665217.34	-28.6
953243.32	660001.21	-28.6
953294.55	645653.72	-28.5
953257.76	658989.38	-28.5
953273.94	645655.29	-28.5
953272.46	665217.44	-28.5
953290.45	665216.79	-28.5
953252.78	665219.99	-28.4
953253.36	645657.02	-28.3
953232.57	665224.19	-28.2
953252.93	657898.20	-28.2
953261.58	659997.03	-28.2
953232.88	645658.58	-28.1
953279.79	659992.41	-27.7
953225.72	663855.20	-27.6
953238.16	658993.01	-27.5
953275.37	646455.66	-27.4

953245.59	646460.93	-27.4
953298.18	659987.61	-27.3
953244.96	663851.00	-27.3
953264.36	663846.77	-27.0
953283.51	663842.55	-26.7
953308.26	667088.32	-26.7
953271.82	657897.97	-26.6
953287.22	667091.70	-26.6
953290.41	657898.02	-26.6
953267.11	667093.92	-26.5
953279.16	665965.66	-26.5
953250.89	665965.46	-26.4
953302.51	663837.78	-26.3
953297.46	665967.72	-26.2
953247.41	667095.41	-25.9
953232.48	665967.60	-25.4
953236.39	656907.83	-25.2
953301.67	650742.92	-25.1
953254.75	656905.26	-25.0
953277.60	649751.71	-24.9
953251.18	649761.22	-24.7
953292.63	647539.94	-24.6
953273.16	656901.83	-24.5
953233.70	649768.44	-24.5
953225.72	667095.96	-24.4
953281.72	650749.57	-24.4
953295.98	649746.50	-24.3
953309.01	657897.45	-23.8
953300.47	656892.75	-23.7
953302.93	668108.49	-23.6
953284.49	668111.77	-23.4
953308.98	651857.39	-23.2
953259.42	647547.46	-23.2
953266.50	668115.16	-23.1
953255.47	650756.26	-23.0
953228.35	647556.09	-22.4
953235.95	655997.41	-22.4
953248.24	668118.18	-21.9
953297.59	648568.03	-21.9
953234.43	650762.17	-21.6
953302.99	670329.63	-21.5
953306.54	669349.06	-21.4
953282.23	651859.62	-21.3
953278.80	648571.58	-21.2
953277.25	669346.90	-21.1
953240.98	669343.95	-20.9
953229.95	668120.32	-20.9
953242.21	648575.18	-20.9
953276.08	670329.64	-20.9
953268.85	671105.78	-20.6
953248.98	670327.49	-20.6
953221.96	669343.63	-20.4
953241.37	671110.63	-20.3
953222.16	671112.39	-20.1
953221.82	670323.30	-19.9
953262.96	655996.75	-19.7
953297.28	671099.27	-19.7
953294.47	672106.12	-19.2
953280.89	655994.07	-19.0
953276.45	672110.60	-18.9
953308.91	673223.90	-18.5
953299.05	655990.72	-18.3
953250.64	672119.74	-18.2
953289.99	673227.20	-17.6
953310.72	674105.50	-17.6
953233.22	673237.86	-17.5
953254.75	651865.41	-17.4
953244.27	654835.13	-17.4
953293.77	674111.80	-17.4
953224.00	654838.21	-17.3
953261.66	673230.52	-17.3

953241.73	653034.46	-17.1
953274.79	654828.71	-17.0
953265.62	654191.82	-16.8
953268.56	674119.79	-16.8
953229.67	654193.71	-16.2
953303.05	654821.66	-16.1
953262.42	653031.36	-16.1
953242.37	674124.99	-16.1
953283.94	654190.04	-16.0
953311.27	654185.28	-15.7
953229.51	651871.94	-15.6
953288.40	653029.94	-14.2
953306.26	675193.01	-10.9
953286.70	675195.46	-9.9
953265.04	675198.04	-8.9
953374.65	661953.84	-35.0
953339.58	661960.22	-34.8
953313.27	661964.69	-34.7
953320.02	660996.80	-33.7
953349.61	660989.93	-33.6
953376.49	660986.48	-33.4
953395.84	660985.36	-33.2
953352.07	658976.02	-30.3
953370.44	658975.08	-30.3
953330.84	658978.14	-30.1
953388.99	658974.46	-30.0
953324.78	663206.33	-28.6
953358.59	665215.37	-28.6
953387.71	665212.12	-28.5
953338.91	665216.95	-28.5
953344.74	663202.30	-28.2
953315.01	645651.73	-28.1
953362.51	663196.40	-27.9
953313.09	646451.82	-27.7
953382.20	663189.09	-27.6
953335.59	645649.66	-27.5
953356.61	645648.07	-27.1
953340.47	646449.67	-27.0
953316.78	659983.21	-27.0
953390.71	651852.21	-26.8
953377.16	650727.92	-26.6
953344.68	659978.26	-26.5
953377.42	645647.33	-26.5
953330.23	667083.43	-26.5
953363.18	651854.67	-26.3
953348.29	650733.50	-26.3
953350.68	667078.71	-26.3
953363.34	659975.29	-26.1
953327.63	650738.47	-26.1
953321.03	663831.99	-26.0
953370.08	667074.78	-26.0
953339.31	663825.64	-26.0
953390.00	667071.34	-26.0
953315.78	665968.01	-25.9
953382.12	659972.89	-25.9
953400.89	659971.68	-25.9
953341.43	665961.83	-25.8
953365.26	665950.51	-25.6
953357.39	663819.66	-25.6
953384.90	663810.93	-25.3
953397.87	645647.26	-25.3
953389.38	665939.01	-25.1
953388.26	648544.07	-25.0
953345.11	651854.84	-25.0
953368.80	648548.23	-24.3
953396.10	649735.30	-24.2
953355.27	649739.46	-24.1
953335.23	649740.40	-24.0
953375.65	649737.97	-24.0
953321.11	668105.44	-23.9
953315.73	649742.63	-23.9

953339.58	668102.30	-23.8
953357.68	668098.69	-23.8
953337.46	657894.36	-23.7
953393.96	668092.34	-23.6
953401.42	657884.88	-23.5
953317.86	647534.22	-23.5
953342.77	648555.14	-23.3
953343.76	647528.29	-23.3
953355.84	657892.00	-23.2
953369.30	647523.18	-23.2
953373.89	657889.84	-23.1
953375.85	668095.13	-23.1
953318.29	656886.58	-22.9
953324.15	648561.01	-22.7
953360.84	646447.90	-22.4
953343.80	669349.48	-21.9
953396.27	646443.07	-21.6
953382.08	669350.45	-21.4
953337.27	656881.89	-21.3
953321.27	670330.51	-21.2
953357.80	670330.85	-21.1
953339.52	670330.82	-20.6
953394.23	670329.19	-19.7
953312.59	672101.78	-19.3
953330.41	672097.09	-19.2
953347.44	673220.79	-19.0
953373.33	656877.94	-19.0
953353.70	671085.08	-18.8
953327.77	673222.00	-18.8
953390.14	674081.64	-18.7
953325.79	671091.88	-18.7
953376.15	670330.33	-18.7
953372.14	674086.24	-18.4
953342.50	655981.22	-18.4
953367.63	673219.01	-18.2
953354.54	674090.98	-18.2
953367.44	672088.60	-18.2
953381.87	671081.47	-18.1
953348.95	672092.81	-17.9
953336.95	674096.35	-17.9
953316.94	655987.13	-17.5
953387.51	673217.83	-17.5
953385.94	654171.32	-17.3
953391.09	653022.82	-17.1
953385.83	672084.67	-16.9
953367.02	654174.64	-16.8
953369.18	653024.72	-16.7
953349.31	653024.83	-16.4
953348.23	654178.20	-16.3
953374.07	655973.24	-16.2
953330.05	654181.92	-16.1
953398.52	655968.71	-16.1
953325.15	654816.30	-15.8
953322.00	653025.66	-15.4
953345.95	654811.36	-14.9
953374.29	654805.39	-14.2
953396.99	654799.82	-13.9
953391.40	675174.95	-13.8
953369.03	675180.08	-13.1
953387.61	676057.71	-12.5
953349.06	675185.56	-12.5
953330.56	675189.78	-11.8
953364.97	676057.54	-11.2
953346.45	676059.66	-10.2
953331.11	676074.41	-9.4
953394.13	677175.14	-7.0
953371.91	677172.29	-5.8
953485.94	661930.64	-35.4
953409.29	661946.24	-35.1
953460.24	661935.49	-35.1
953434.65	661941.12	-35.0

953416.96	660983.87	-32.9
953437.14	660981.33	-32.8
953463.40	660976.51	-32.3
953482.87	660971.61	-31.8
953410.66	658971.35	-29.9
953440.65	658963.93	-29.4
953466.96	658955.36	-29.0
953485.92	658950.29	-28.5
953426.27	665205.00	-28.5
953406.64	665209.00	-28.4
953409.28	651851.11	-27.3
953410.73	663179.57	-27.2
953428.13	651850.46	-27.2
953483.83	649727.40	-26.9
953431.25	663174.96	-26.9
953490.94	645647.61	-26.8
953489.99	647508.74	-26.6
953434.34	649732.98	-26.4
953481.09	648533.23	-26.3
953462.69	663170.59	-26.3
953481.13	663167.15	-26.2
953453.88	648531.65	-26.2
953463.96	649730.29	-26.1
953446.05	665201.38	-26.1
953454.52	651849.00	-26.1
953405.10	650724.27	-25.9
953464.05	647509.49	-25.9
953480.94	651845.04	-25.7
953409.78	667068.37	-25.6
953430.46	667065.61	-25.4
953470.38	645650.34	-25.4
953455.47	657869.71	-25.4
953428.73	659970.83	-25.4
953473.09	657863.25	-25.3
953425.72	648537.29	-25.3
953487.62	663781.68	-25.3
953456.64	659969.24	-25.2
953429.02	645648.87	-25.2
953490.02	657855.92	-25.1
953475.38	659968.36	-25.1
953412.57	663802.36	-25.0
953437.52	657875.46	-25.0
953468.88	663786.84	-24.9
953431.24	663797.17	-24.9
953449.53	645650.34	-24.8
953485.28	653006.47	-24.8
953450.01	663791.71	-24.7
953415.63	665931.25	-24.6
953433.83	665927.19	-24.6
953416.05	649733.09	-24.4
953419.37	657880.59	-24.3
953467.12	653008.29	-24.1
953438.12	647512.04	-24.0
953429.00	650720.39	-23.3
953451.25	667063.58	-23.1
953465.56	665199.32	-23.1
953448.12	653011.68	-23.1
953411.85	647516.03	-22.8
953430.60	668088.27	-22.7
953427.77	653016.67	-22.6
953451.35	650715.61	-22.5
953444.40	646423.55	-22.5
953412.16	668090.13	-22.2
953424.38	646433.10	-22.1
953409.72	653019.64	-22.0
953451.92	665923.52	-21.8
953437.85	669351.04	-21.7
953484.75	665198.24	-21.6
953470.23	665919.60	-21.6
953448.81	668086.44	-21.6
953476.21	650711.81	-21.6

953419.16	669351.30	-21.5
953481.69	667060.32	-20.9
953476.50	668083.87	-20.8
953457.79	669350.12	-20.4
953439.40	670328.61	-19.6
953412.54	670328.48	-19.3
953446.57	671078.38	-19.1
953410.03	671080.75	-18.9
953407.87	674076.98	-18.9
953488.93	665915.38	-18.7
953443.77	674066.90	-18.4
953483.23	669348.76	-18.4
953488.76	674057.63	-18.4
953403.95	656875.47	-18.3
953413.71	654167.68	-18.2
953457.42	670329.53	-18.2
953425.80	674071.95	-18.2
953428.39	671079.85	-18.1
953470.47	674060.27	-18.1
953473.93	671075.13	-17.9
953424.09	656873.51	-17.6
953432.18	654165.92	-17.5
953428.64	673211.79	-17.4
953407.22	673215.82	-17.1
953442.18	656870.79	-17.1
953432.87	672078.62	-17.1
953448.62	673207.14	-17.0
953474.27	673202.36	-17.0
953475.65	670330.98	-16.9
953487.67	654163.75	-16.4
953414.26	672080.27	-16.3
953461.19	656867.80	-16.2
953470.31	672076.97	-16.2
953478.43	654787.55	-16.2
953451.78	672077.86	-16.2
953450.42	654164.86	-15.8
953457.44	654791.17	-15.7
953481.52	656864.77	-15.6
953424.11	655962.67	-15.2
953476.49	675162.74	-15.1
953457.78	675167.61	-15.0
953468.51	654164.34	-14.9
953439.67	675170.49	-14.9
953437.68	654793.45	-14.9
953450.57	655956.17	-14.5
953468.79	655952.28	-14.3
953482.82	676043.31	-14.2
953413.87	675172.40	-14.2
953465.17	676047.37	-14.0
953486.65	655949.29	-14.0
953419.11	654795.25	-13.7
953439.06	676052.97	-13.7
953413.01	676056.97	-13.4
953485.99	677157.74	-12.2
953466.61	677161.49	-11.0
953448.78	677165.09	-9.8
953426.57	677169.37	-8.6
953512.35	661927.86	-35.2
953556.13	661923.64	-35.2
953504.05	660965.87	-31.4
953522.81	660961.97	-31.1
953550.06	660957.42	-30.3
953570.20	660954.66	-30.0
953564.68	653000.49	-28.7
953561.58	645634.21	-28.4
953541.10	645637.26	-28.0
953538.31	653002.74	-28.0
953507.05	658945.73	-27.9
953526.10	658943.81	-27.6
953503.67	649724.91	-27.4
953545.21	658942.89	-27.4

953520.73	645641.32	-27.3
953523.80	649722.33	-27.1
953515.24	653004.76	-26.7
953566.90	658942.84	-26.4
953515.79	647505.87	-26.1
953573.51	647485.29	-26.1
953562.81	663763.81	-25.8
953531.20	663156.47	-25.8
953500.90	663163.65	-25.7
953543.91	663768.11	-25.6
953564.99	663147.94	-25.5
953532.30	657838.86	-25.5
953506.31	657847.77	-25.5
953525.25	663772.32	-25.3
953539.92	647499.79	-25.3
953512.72	659967.12	-25.2
953506.46	663776.97	-25.1
953494.05	659968.01	-25.0
953558.65	657831.98	-25.0
953498.78	651841.84	-25.0
953576.85	657827.38	-24.6
953526.03	651836.90	-24.6
953558.14	659962.73	-24.4
953530.93	659965.36	-24.1
953560.08	651830.85	-23.8
953581.00	654155.11	-21.7
953562.12	654156.71	-21.1
953524.99	654160.76	-21.0
953543.75	654158.43	-20.8
953502.93	665197.58	-20.7
953571.81	650699.69	-20.7
953502.99	667057.69	-20.4
953532.74	667052.01	-20.4
953516.78	650704.32	-20.4
953572.15	665880.87	-20.3
953536.37	650701.98	-20.3
953496.38	650707.81	-20.3
953573.50	667042.41	-19.5
953494.96	668083.69	-18.9
953548.24	665893.31	-18.9
953553.23	667046.90	-18.8
953506.26	665910.50	-18.8
953522.28	665196.59	-18.6
953513.27	668084.32	-18.3
953523.49	665904.61	-18.0
953579.97	654765.96	-18.0
953506.30	654163.11	-17.8
953560.95	665191.92	-17.8
953507.00	674055.07	-17.8
953503.74	669348.37	-17.7
953558.82	654770.54	-17.7
953531.61	668085.12	-17.6
953539.34	654773.13	-17.2
953521.43	654776.13	-17.2
953580.58	665188.66	-17.1
953522.15	669349.06	-17.1
953541.85	665194.86	-17.0
953503.22	670334.48	-17.0
953549.61	668085.99	-16.8
953543.63	674049.63	-16.8
953494.88	673198.10	-16.7
953501.04	654781.83	-16.7
953502.02	671071.21	-16.6
953525.19	674052.34	-16.6
953540.40	669350.52	-16.4
953560.15	669351.73	-16.4
953567.72	668086.04	-16.2
953521.59	670336.95	-16.0
953576.40	655934.51	-16.0
953498.76	672075.89	-15.9
953515.86	673193.85	-15.7

953534.61	673190.02	-15.6
953558.46	655938.25	-15.5
953494.80	675156.81	-15.5
953500.87	656860.88	-15.4
953540.37	655941.84	-15.2
953566.09	670336.47	-15.2
953563.57	671055.44	-15.1
953529.02	671064.53	-14.9
953579.12	676019.42	-14.7
953576.00	677140.94	-14.7
953561.78	676025.88	-14.6
953536.25	676033.52	-14.5
953553.31	673185.59	-14.4
953552.41	677144.18	-14.4
953526.32	656854.86	-14.4
953504.69	655947.09	-14.4
953513.59	675151.67	-14.4
953509.86	676038.66	-14.4
953561.62	675140.38	-14.3
953532.72	675146.99	-14.2
953528.68	677148.73	-14.1
953564.57	672072.01	-14.1
953546.86	656849.71	-14.0
953571.55	673179.74	-13.9
953545.99	672073.80	-13.7
953527.03	672074.96	-13.5
953581.46	675137.22	-13.3
953506.34	677153.53	-13.1
953574.88	678316.76	-9.3
953563.38	678333.17	-8.4
953608.07	661914.08	-35.1
953582.35	661919.48	-35.1
953633.38	661909.18	-35.1
953658.75	661904.07	-33.5
953665.66	645629.07	-32.9
953644.95	645632.73	-32.7
953624.06	645634.11	-31.9
953603.20	645633.72	-31.7
953582.38	645633.29	-30.3
953589.38	660952.11	-29.7
953608.42	660949.62	-29.2
953616.74	652993.46	-29.0
953596.46	652995.62	-28.7
953634.89	652992.77	-28.2
953628.04	660946.30	-28.1
953655.33	652991.73	-27.7
953651.63	650677.58	-27.4
953646.89	660943.91	-27.2
953607.15	647469.72	-26.8
953665.49	660941.58	-26.7
953600.44	658942.70	-26.3
953627.90	658940.40	-26.1
953618.25	663745.94	-26.0
953581.67	663758.98	-26.0
953600.25	663752.86	-26.0
953648.12	658937.27	-25.9
953646.23	663737.14	-25.9
953616.59	650691.80	-25.9
953665.52	667028.86	-25.6
953658.36	651799.78	-24.9
953626.88	651811.44	-24.9
953585.84	663143.40	-24.8
953645.46	667032.82	-24.8
953591.48	650697.16	-24.6
953595.56	657824.15	-24.5
953614.04	657822.37	-24.2
953603.85	663140.46	-24.1
953665.66	654156.66	-24.1
953646.77	654154.98	-24.0
953624.82	667035.03	-23.9
953632.44	657822.07	-23.5

953586.51	651824.91	-23.4
953623.98	663138.58	-23.4
953627.42	654153.48	-23.3
953629.15	659956.54	-23.3
953584.71	659962.27	-23.2
953650.80	657822.03	-22.7
953608.83	654153.02	-22.7
953645.81	663136.44	-22.5
953602.69	659961.29	-22.5
953670.21	658932.92	-22.4
953669.38	657822.11	-22.4
953664.83	663134.13	-22.2
953656.34	654738.92	-22.2
953603.17	667037.45	-22.2
953655.51	659950.02	-22.1
953649.38	665852.22	-20.8
953666.88	665846.95	-20.7
953631.94	665858.02	-20.7
953614.62	665864.20	-20.6
953588.94	665873.69	-20.6
953645.43	670325.34	-19.6
953658.82	671042.60	-19.6
953667.11	665187.73	-19.5
953657.86	668072.15	-19.3
953640.15	668076.17	-19.2
953640.12	671044.47	-18.8
953646.79	665186.56	-18.6
953599.01	654759.56	-18.1
953627.09	665185.27	-17.9
953622.08	668079.61	-17.9
953636.31	654744.39	-17.4
953647.15	672068.01	-17.4
953666.82	655911.64	-17.4
953585.88	668084.68	-17.3
953608.49	665185.16	-17.1
953618.64	670328.68	-17.1
953639.94	655919.22	-17.1
953621.73	671046.72	-17.0
953661.21	669352.40	-17.0
953592.16	670332.92	-16.9
953612.91	655926.56	-16.7
953617.30	654752.36	-16.7
953603.87	668082.49	-16.4
953594.45	655930.26	-16.2
953619.60	672068.62	-16.1
953616.33	669355.90	-16.0
953603.28	671048.53	-16.0
953642.30	669354.49	-15.8
953584.04	671051.45	-15.7
953652.60	656825.34	-15.7
953595.79	669355.51	-15.1
953632.40	656828.66	-15.0
953614.64	677135.99	-15.0
953646.10	675999.53	-14.9
953619.81	676003.72	-14.9
953664.19	675996.79	-14.8
953601.28	672069.08	-14.7
953594.09	677138.88	-14.6
953611.74	656832.94	-14.6
953582.60	672070.08	-14.2
953584.48	656840.53	-14.2
953662.49	677130.90	-13.9
953647.08	673160.52	-13.7
953609.27	673168.76	-13.6
953643.69	677133.01	-13.4
953665.26	673157.73	-13.2
953669.20	675121.56	-12.9
953666.50	678293.64	-12.9
953589.79	673174.06	-12.8
953638.78	678299.23	-12.2
953630.66	675127.94	-11.9

953628.89	673163.96	-11.9
953611.88	675131.51	-11.9
953649.80	675124.68	-11.8
953620.45	678301.72	-11.6
953595.35	678306.69	-10.4
953663.87	679561.03	-7.3
953755.36	645613.05	-34.4
953725.20	645615.67	-34.3
953705.09	645619.08	-33.8
953685.15	645624.05	-33.1
953683.71	661897.83	-30.6
953708.98	661890.58	-28.3
953676.14	652989.65	-27.0
953749.56	654727.78	-26.9
953733.63	661882.82	-26.6
953760.89	652985.01	-26.2
953725.90	652987.21	-26.1
953685.63	660938.73	-26.1
953674.76	663730.28	-26.1
953694.16	663727.06	-26.1
953683.85	667023.33	-26.0
953702.27	667017.15	-25.9
953723.55	663723.10	-25.9
953732.35	667008.92	-25.9
953704.68	660934.75	-25.7
953735.67	651783.97	-25.7
953721.28	654731.59	-25.6
953731.43	654152.84	-25.6
953712.82	654155.74	-25.5
953697.06	652988.20	-25.4
953722.43	660929.32	-25.2
953743.02	663719.57	-25.1
953697.80	654734.03	-25.0
953758.11	661873.36	-25.0
953739.97	660922.33	-25.0
953759.62	660915.02	-24.7
953673.26	650669.36	-24.7
953709.72	651785.96	-24.6
953684.47	654157.59	-24.4
953676.16	654735.74	-24.3
953681.32	651792.31	-24.1
953749.54	654150.12	-23.9
953758.95	655899.90	-22.5
953691.16	658928.21	-21.9
953687.93	657822.15	-21.9
953744.04	670324.50	-21.7
953684.26	663131.53	-21.6
953673.73	659945.68	-21.5
953757.38	668058.23	-21.5
953739.02	668058.24	-21.5
953717.22	670323.70	-21.4
953749.91	671018.55	-21.1
953740.45	655901.92	-21.1
953706.30	657821.95	-21.0
953720.12	665833.12	-21.0
953705.79	663129.03	-21.0
953684.43	665841.98	-20.9
953738.23	665829.16	-20.9
953726.65	658918.66	-20.9
953711.54	668060.62	-20.9
953756.01	665825.17	-20.9
953708.59	658923.61	-20.9
953702.17	665837.43	-20.8
953745.32	665184.07	-20.8
953724.78	665185.83	-20.8
953705.28	665187.34	-20.8
953726.70	663127.24	-20.7
953691.63	659941.44	-20.6
953747.06	659931.00	-20.5
953733.61	669354.24	-20.4
953681.17	670323.23	-20.4

953723.41	671028.98	-20.4
953686.63	665188.17	-20.4
953746.36	663125.88	-20.2
953675.91	668068.04	-20.2
953724.67	657820.77	-20.1
953696.80	671036.32	-20.1
953752.19	669356.39	-20.0
953678.01	671040.10	-20.0
953709.90	659937.74	-19.9
953728.53	659934.53	-19.8
953713.41	655905.35	-19.8
953706.72	669351.84	-19.8
953693.69	668064.12	-19.7
953757.60	658909.61	-19.5
953694.50	655907.10	-18.6
953743.37	657818.78	-18.6
953737.17	672054.75	-18.4
953711.08	672060.04	-18.3
953692.98	672062.90	-18.0
953674.58	672065.30	-17.7
953680.06	669350.97	-17.6
953729.44	656812.49	-17.4
953707.56	656817.89	-17.3
953689.47	656821.19	-16.8
953750.91	673145.29	-16.4
953736.92	674026.94	-16.0
953721.46	673149.79	-15.9
953708.73	674029.32	-15.2
953750.44	656807.28	-14.9
953753.37	675979.53	-14.8
953756.82	678265.62	-14.8
953699.43	675990.18	-14.7
953738.62	678271.97	-14.6
953738.24	677122.05	-14.3
953684.74	673154.93	-14.3
953719.07	677123.51	-14.2
953720.48	678277.85	-14.2
953702.45	678283.36	-14.2
953682.29	677128.14	-13.9
953679.34	674031.70	-13.9
953684.32	678288.87	-13.5
953717.26	675986.41	-13.4
953708.21	675115.77	-13.1
953734.95	675982.75	-13.1
953756.68	675106.13	-13.1
953737.57	675110.05	-12.5
953755.65	679543.08	-11.8
953688.94	675118.65	-11.5
953733.43	679546.42	-10.5
953712.43	679552.87	-9.4
953690.76	679559.58	-8.3
953831.53	645638.01	-36.8
953828.23	645616.10	-36.6
953803.26	645613.81	-35.8
953775.74	645612.67	-35.1
953831.21	652977.24	-27.8
953792.37	652981.91	-26.9
953811.24	652979.25	-26.9
953791.13	654718.32	-26.3
953812.36	654716.19	-26.1
953769.59	654723.22	-25.9
953762.64	667005.02	-25.9
953782.83	667003.88	-25.8
953841.81	654715.05	-25.7
953804.18	667002.67	-25.7
953841.04	655884.62	-25.7
953847.97	654129.55	-25.6
953825.74	667000.74	-25.5
953847.09	666997.14	-25.3
953822.64	655887.84	-24.7
953829.73	654131.94	-24.6

953780.47	660908.77	-24.3
953782.91	661864.48	-24.2
953762.04	663714.99	-24.1
953761.72	651782.03	-24.1
953816.90	660902.61	-23.9
953767.07	654145.68	-23.8
953836.80	656794.41	-23.7
953784.70	654140.64	-23.6
953803.84	655891.74	-23.4
953785.79	655895.91	-23.3
953817.55	661856.90	-23.3
953846.62	660900.38	-22.8
953780.96	663709.18	-22.7
953843.93	661855.03	-22.7
953802.46	654136.21	-22.6
953817.68	656797.55	-22.2
953831.85	670996.21	-22.1
953803.54	668058.61	-22.1
953775.77	668058.29	-22.1
953797.49	670325.56	-22.0
953851.09	670333.89	-22.0
953831.56	668057.86	-22.0
953824.29	670329.37	-21.9
953813.92	670999.03	-21.9
953779.49	670325.08	-21.8
953795.87	671002.82	-21.8
953777.58	671008.24	-21.7
953799.91	663703.29	-21.5
953765.38	659926.86	-21.2
953836.28	669351.12	-21.1
953842.39	665170.76	-21.0
953807.74	669354.71	-21.0
953799.03	665811.99	-20.9
953848.69	665790.67	-20.9
953831.62	665797.31	-20.9
953811.90	665175.82	-20.9
953788.81	669356.32	-20.8
953773.72	665820.70	-20.8
953792.33	665178.68	-20.7
953765.21	665181.89	-20.6
953819.09	663698.00	-20.5
953796.65	656800.00	-20.4
953792.89	659919.92	-20.4
953838.16	659909.72	-20.2
953766.96	663124.23	-20.1
953838.21	663693.25	-20.0
953810.74	659915.43	-19.9
953849.26	663121.37	-19.8
953830.17	663122.09	-19.6
953811.24	663122.18	-19.6
953789.37	663122.31	-19.5
953850.14	672021.67	-19.2
953832.04	672026.64	-19.1
953814.29	672032.24	-18.9
953796.51	672037.81	-18.8
953762.43	672048.49	-18.6
953761.98	657816.58	-18.4
953776.99	658903.06	-18.3
953796.74	658896.27	-18.2
953797.50	673142.60	-18.0
953845.85	658881.01	-17.9
953844.34	673134.96	-17.8
953826.36	673140.12	-17.7
953817.03	658889.33	-17.7
953824.54	657805.64	-17.5
953788.78	657812.48	-17.4
953850.64	673997.39	-17.1
953833.17	674002.31	-17.1
953842.31	657801.61	-17.1
953771.21	673143.21	-16.7
953807.34	674010.52	-16.6

953849.41	678240.34	-16.4
953830.75	678244.86	-16.4
953782.61	674017.88	-16.3
953776.52	656802.93	-16.1
953812.17	678249.17	-16.0
953847.18	677107.74	-15.6
953828.70	677111.06	-15.2
953793.77	678253.83	-15.2
953775.22	678259.54	-15.0
953824.48	675971.42	-15.0
953789.15	675975.11	-14.9
953832.17	679539.94	-14.9
953842.78	675969.33	-14.6
953768.61	677118.80	-14.3
953796.59	677115.72	-14.3
953836.35	675092.67	-14.1
953808.78	679541.82	-14.0
953815.09	675095.04	-13.6
953784.18	675100.27	-13.6
953785.13	679542.05	-13.1
953844.63	680233.50	-10.8
953819.02	680236.61	-9.6
953796.64	680243.75	-8.4
953780.87	680259.17	-7.7
953934.21	645571.49	-39.8
953927.37	645592.71	-39.2
953880.60	645607.84	-38.0
953905.96	645601.38	-37.9
953857.40	645613.95	-36.8
953852.23	652977.08	-27.4
953895.68	655874.57	-26.6
953932.02	655866.70	-26.0
953922.58	656785.04	-26.0
953914.03	655870.69	-25.9
953859.10	655881.66	-25.7
953877.32	655878.44	-25.6
953883.84	654712.17	-25.2
953878.82	666991.09	-25.0
953907.93	666986.48	-24.9
953928.59	666982.55	-24.8
953860.61	654714.11	-24.0
953863.20	656789.46	-23.9
953903.84	656785.69	-23.7
953884.14	656786.54	-23.6
953859.86	670992.04	-22.4
953862.00	661854.98	-22.4
953886.69	670988.38	-22.3
953866.12	660899.23	-22.2
953888.62	661854.02	-22.1
953923.63	670336.55	-22.0
953859.27	668055.62	-22.0
953887.26	668051.88	-22.0
953905.92	670984.09	-22.0
953926.50	658868.14	-21.9
953869.31	670336.00	-21.8
953887.34	670336.43	-21.8
953880.56	665164.57	-21.6
953923.98	661852.86	-21.6
953884.94	660897.57	-21.6
953924.79	670979.99	-21.6
953919.79	665159.59	-21.5
953905.47	670336.13	-21.5
953938.81	665157.76	-21.4
953905.95	668049.76	-21.4
953900.55	665162.06	-21.4
953861.20	665167.73	-21.3
953884.41	665780.39	-21.2
953866.44	665784.82	-21.0
953873.08	669347.36	-20.9
953907.22	658871.78	-20.7
953931.82	663664.96	-20.7

953933.57	668046.98	-20.6
953919.63	669347.53	-20.6
953891.69	669346.90	-20.4
953913.54	663672.09	-20.3
953902.56	665776.54	-20.2
953937.64	659887.82	-20.2
953932.37	672002.81	-19.9
953857.52	663689.16	-19.9
953895.33	663678.83	-19.8
953876.18	663684.93	-19.8
953938.79	665768.74	-19.7
953903.75	660894.85	-19.7
953857.04	659906.91	-19.7
953913.95	672006.50	-19.7
953920.17	659893.51	-19.6
953895.99	672010.93	-19.6
953902.32	659898.41	-19.6
953885.99	658874.65	-19.5
953871.32	663119.41	-19.4
953877.87	672015.32	-19.4
953920.78	665772.85	-19.2
953884.04	659902.34	-19.2
953932.37	657779.47	-19.0
953864.74	658877.47	-18.9
953905.45	657786.09	-18.7
953892.17	663114.61	-18.6
953918.13	673112.05	-18.5
953898.41	673116.07	-18.4
953921.99	660890.91	-18.4
953919.50	663104.83	-18.3
953870.86	673124.91	-18.1
953887.57	657790.50	-18.1
953923.85	673985.02	-18.0
953924.59	678224.35	-17.7
953905.72	673987.60	-17.7
953905.80	678228.06	-17.4
953886.82	673990.22	-17.4
953868.57	673993.21	-17.3
953860.13	657797.44	-17.3
953886.94	678231.77	-17.3
953934.56	679526.44	-16.6
953868.19	678235.65	-16.6
953922.34	675958.74	-16.4
953915.93	679526.49	-16.4
953924.22	677095.38	-16.4
953897.56	679528.09	-16.3
953868.94	675966.24	-15.9
953895.73	675963.04	-15.8
953905.05	677099.19	-15.8
953885.76	677102.38	-15.7
953865.49	677104.74	-15.6
953921.90	675074.57	-15.4
953855.97	679536.29	-15.4
953874.26	675085.71	-15.0
953893.19	675080.70	-14.7
953855.01	675089.80	-14.6
953935.20	680215.03	-14.3
953917.25	680219.52	-13.9
953898.92	680223.09	-13.3
953880.87	680226.79	-12.6
953862.69	680230.54	-11.7
953938.74	681123.52	-7.8
953917.52	681125.14	-6.6
953893.87	681121.46	-5.9
953942.99	656781.85	-26.6
953979.89	656776.25	-25.9
953998.02	656774.66	-25.5
954019.90	656777.48	-25.2
953965.87	658858.87	-22.6
953945.58	658863.57	-22.6
953987.60	658853.73	-22.3

953951.14	670337.47	-22.0
954009.02	658850.27	-21.9
954029.01	658846.93	-21.9
953968.34	665154.76	-21.6
953987.32	665153.95	-21.6
953951.24	670974.89	-21.4
953950.67	661851.27	-21.0
954014.03	657761.90	-20.8
954006.52	665153.03	-20.7
953995.48	657765.05	-20.7
953981.64	659871.95	-20.7
953964.09	659877.97	-20.6
953968.57	661849.24	-20.5
954008.45	659867.24	-20.4
953949.98	666977.95	-20.2
953950.38	663658.00	-20.1
953994.33	661844.69	-20.1
953979.04	670969.03	-20.1
954026.44	659865.82	-20.1
953977.17	657768.64	-20.0
953997.56	670965.98	-20.0
953951.19	672000.06	-19.9
953959.52	657772.74	-19.8
953954.68	669349.65	-19.7
953969.61	671998.47	-19.6
954020.16	661840.87	-19.6
953978.56	670337.06	-19.6
953975.01	673099.17	-19.5
954010.49	673092.21	-19.5
953997.99	671996.57	-19.4
953945.29	673106.01	-19.2
954026.09	665152.18	-19.1
954031.09	673089.37	-19.1
954004.91	673974.69	-19.0
953965.97	665762.76	-19.0
953960.18	673980.40	-18.9
953971.13	666972.91	-18.9
954023.79	673972.85	-18.8
953986.55	673976.90	-18.8
954018.04	675067.99	-18.6
953952.12	668045.99	-18.5
953970.68	668045.99	-18.4
953991.32	666968.42	-18.3
953941.99	673982.65	-18.3
953969.19	663651.89	-18.2
953984.36	665759.20	-18.1
954021.47	678217.23	-18.1
953968.68	663086.11	-18.0
953972.34	678219.37	-18.0
954010.81	666963.72	-18.0
953992.10	678218.63	-17.9
953950.20	663091.71	-17.9
953943.26	678221.66	-17.9
954026.54	670962.15	-17.9
953995.76	660867.96	-17.8
954016.68	671994.59	-17.8
954014.48	660862.30	-17.7
953968.61	660876.30	-17.6
953996.60	670336.06	-17.5
954030.02	675943.42	-17.5
953989.26	675071.29	-17.5
953950.41	660882.59	-17.4
954023.87	670335.92	-17.3
954002.80	665755.20	-17.1
953960.06	675072.90	-17.1
953989.01	668045.95	-17.1
953974.58	669351.78	-17.1
954002.86	675947.59	-17.0
953941.61	675073.26	-16.8
953972.82	677086.21	-16.7
953995.80	679523.62	-16.6

953988.14	663647.23	-16.5
954030.74	677071.21	-16.5
954010.80	677077.04	-16.4
953984.92	675949.81	-16.4
953992.26	677081.83	-16.4
953953.45	677090.05	-16.4
953949.13	675954.44	-16.4
954026.35	663638.20	-16.3
953975.16	679525.79	-16.2
954007.45	663643.11	-16.1
954026.06	680193.31	-16.1
953992.65	669354.08	-16.0
953954.31	679526.44	-16.0
954026.19	668044.64	-15.8
954018.38	663080.10	-15.8
954007.49	668045.78	-15.7
953989.33	663082.79	-15.6
953980.62	680203.25	-15.3
954023.29	679518.85	-15.1
953962.27	680207.47	-14.9
954010.78	669354.91	-14.7
954007.87	680197.01	-14.7
954028.93	669354.71	-14.6
954025.62	681115.03	-11.3
954006.48	681116.14	-10.6
953983.81	681117.25	-9.9
953962.95	681119.90	-8.9
954070.82	658841.27	-21.6
954049.88	658843.98	-21.3
954100.25	658836.81	-21.2
954121.23	658832.55	-20.9
954032.23	657758.77	-20.9
954049.52	657753.57	-20.6
954100.41	666947.93	-20.6
954079.66	666951.55	-20.1
954108.48	659858.51	-19.9
954072.03	659861.60	-19.7
954044.58	659864.18	-19.7
954090.11	659859.84	-19.4
954046.77	661838.09	-19.4
954069.82	673966.71	-19.3
954042.24	673970.79	-19.2
954060.11	666954.97	-19.1
954117.38	668032.20	-18.9
954082.32	661830.90	-18.8
954120.33	665723.16	-18.8
954050.69	673087.56	-18.8
954101.43	660854.74	-18.7
954046.80	675063.68	-18.7
954040.41	666958.21	-18.7
954117.12	661821.89	-18.6
954081.59	660853.24	-18.6
954116.02	670339.18	-18.5
954033.63	660857.31	-18.1
954093.59	665728.04	-18.0
954119.47	670948.21	-17.9
954062.25	660853.42	-17.9
954076.34	675060.23	-17.9
954078.29	678205.97	-17.8
954097.42	670338.58	-17.7
954095.26	675059.77	-17.6
954035.51	671992.38	-17.6
954088.21	673963.80	-17.6
954099.07	668034.06	-17.6
954052.96	665739.32	-17.5
954050.07	678212.77	-17.5
954112.45	669346.94	-17.5
954091.10	670953.28	-17.4
954054.06	671990.05	-17.4
954078.13	673084.87	-17.4
954106.65	673960.86	-17.3

954106.73	678199.85	-17.3
954071.86	668038.31	-17.2
954046.36	665150.56	-17.1
954117.82	671981.50	-17.0
954072.40	670956.13	-17.0
954065.99	665148.85	-16.9
954065.53	675938.69	-16.9
954079.09	670338.08	-16.9
954104.32	665144.25	-16.8
954083.54	675937.41	-16.8
954093.52	669347.71	-16.8
954060.58	670337.09	-16.7
954053.54	670958.38	-16.6
954050.27	677066.49	-16.6
954117.84	663605.57	-16.6
954111.40	675934.95	-16.5
954068.22	677063.83	-16.5
954085.34	665146.71	-16.5
954099.62	671984.42	-16.5
954042.35	670336.35	-16.5
954099.14	663611.14	-16.5
954053.55	668041.21	-16.4
954117.43	677056.57	-16.3
954115.39	675060.10	-16.3
954087.98	677061.27	-16.3
954038.51	663078.32	-16.1
954053.83	663628.64	-16.1
954052.25	679511.83	-16.1
954060.20	663075.58	-16.0
954044.78	680190.45	-16.0
954066.70	669350.49	-15.9
954087.44	663067.56	-15.7
954063.58	680187.24	-15.7
954080.12	663617.78	-15.6
954072.31	671988.31	-15.5
954047.42	669352.65	-15.5
954097.89	673082.55	-15.5
954117.74	663055.72	-15.4
954100.26	680178.18	-15.4
954081.96	680182.97	-15.4
954110.13	679501.58	-14.9
954117.08	673079.37	-14.9
954090.99	679503.74	-14.2
954072.83	679506.82	-14.2
954111.16	681100.18	-13.0
954093.01	681105.75	-12.6
954069.60	681111.52	-12.3
954046.78	681113.92	-12.1
954114.43	682290.32	-7.2
954204.74	666931.09	-21.8
954162.85	666938.85	-21.6
954142.31	666941.88	-21.6
954183.45	666935.13	-21.5
954121.80	666944.77	-21.5
954170.27	670336.40	-20.9
954197.52	670334.67	-20.7
954197.99	665700.64	-20.6
954172.76	665710.54	-20.5
954209.58	668019.55	-20.0
954143.46	670338.82	-19.9
954209.12	671964.55	-19.9
954147.11	665718.49	-19.8
954208.30	669346.73	-19.6
954191.21	668022.62	-19.6
954191.10	671968.32	-19.5
954184.76	670936.90	-19.4
954142.91	658828.47	-19.4
954163.67	668027.52	-19.3
954135.77	668030.48	-19.3
954191.03	665134.16	-19.3
954189.89	669346.96	-19.3

954169.46	669347.68	-19.2
954149.63	669347.48	-19.2
954188.12	661810.25	-19.2
954142.11	660854.69	-19.2
954164.29	670940.64	-19.1
954173.41	658825.31	-18.9
954171.51	665137.42	-18.9
954134.90	661817.86	-18.9
954161.46	661813.07	-18.9
954172.66	671971.66	-18.8
954121.61	660855.14	-18.7
954146.04	670943.57	-18.5
954204.13	658825.86	-18.4
954127.06	659857.01	-18.4
954151.50	665139.57	-18.2
954145.43	659855.33	-17.8
954154.90	678191.63	-17.6
954154.52	671975.13	-17.5
954161.53	660853.31	-17.4
954123.42	665142.08	-17.2
954184.12	678187.56	-17.2
954136.23	671978.57	-17.1
954135.44	678194.89	-17.1
954203.89	673063.19	-16.9
954203.71	678185.06	-16.9
954163.75	659853.18	-16.7
954196.59	673944.56	-16.5
954183.96	677043.54	-16.5
954136.68	663601.24	-16.4
954203.04	677040.09	-16.4
954152.26	673955.24	-16.4
954174.51	663592.00	-16.4
954155.49	663596.63	-16.4
954178.99	673949.29	-16.3
954202.61	663584.74	-16.3
954172.23	675922.44	-16.1
954172.96	673068.27	-16.1
954166.26	677047.78	-16.1
954144.55	663045.25	-16.1
954137.07	675929.88	-16.0
954146.94	677051.90	-16.0
954182.01	659850.57	-15.9
954180.12	660851.28	-15.8
954194.20	663033.14	-15.8
954198.69	675914.94	-15.7
954136.30	673075.64	-15.7
954174.32	675058.88	-15.7
954166.20	663039.95	-15.7
954133.77	673957.69	-15.4
954134.97	675059.84	-15.2
954200.35	659847.19	-14.9
954127.56	680170.79	-14.9
954154.08	675059.70	-14.8
954200.64	680154.14	-14.7
954199.61	660848.20	-14.6
954182.28	680156.97	-14.6
954197.28	679485.62	-14.6
954177.84	679490.86	-14.3
954208.29	681075.92	-14.2
954163.77	680161.03	-13.9
954189.11	681080.35	-13.8
954167.68	681084.87	-13.7
954145.60	680165.75	-13.6
954157.72	679495.45	-13.4
954147.65	681089.79	-13.4
954129.43	681094.67	-13.3
954139.02	679498.33	-13.0
954205.22	682275.36	-11.0
954186.99	682277.72	-10.4
954160.93	682282.68	-9.1
954205.52	683105.73	-8.1

954136.63	682287.24	-8.0
954185.28	683102.94	-7.7
954275.90	666918.19	-22.8
954296.01	666913.71	-22.7
954256.22	666922.31	-22.4
954236.13	666925.69	-22.2
954250.52	670334.73	-21.9
954294.60	670334.93	-21.8
954284.40	658821.18	-21.2
954224.37	670334.43	-21.0
954284.51	668011.42	-20.9
954283.86	669350.77	-20.6
954266.19	658823.51	-20.6
954265.64	668013.05	-20.6
954241.82	665686.41	-20.6
954223.94	665691.43	-20.5
954246.99	668014.80	-20.4
954291.28	671945.12	-20.3
954260.17	665683.23	-20.3
954265.64	669349.20	-20.3
954247.80	658825.41	-20.2
954255.30	671954.24	-20.1
954228.12	668017.03	-20.1
954273.12	671949.54	-20.1
954278.70	665680.84	-20.1
954245.63	669348.30	-20.0
954227.55	671960.44	-19.9
954297.51	665679.30	-19.9
954226.69	669347.48	-19.8
954226.29	658826.43	-19.6
954212.86	670931.96	-19.5
954217.71	665129.37	-19.5
954237.62	665126.39	-19.4
954267.93	665123.02	-19.4
954232.49	670928.92	-19.3
954250.22	670925.21	-19.2
954287.00	665122.35	-19.2
954261.77	678175.73	-19.1
954291.48	673052.30	-19.0
954281.22	678173.10	-19.0
954242.35	678178.67	-19.0
954277.76	670919.31	-18.9
954270.31	673055.16	-18.8
954295.15	673920.50	-18.6
954298.51	670914.74	-18.5
954223.08	678182.01	-18.4
954276.65	673923.93	-18.3
954300.59	680142.03	-18.2
954258.31	673927.80	-18.1
954231.63	673059.96	-17.8
954250.03	673058.04	-17.7
954264.67	680149.25	-17.4
954301.51	679461.07	-17.3
954252.42	677032.42	-17.3
954271.45	677027.98	-17.2
954240.13	673931.95	-17.2
954285.92	675897.82	-17.1
954282.49	680146.14	-17.1
954289.81	677023.74	-17.0
954281.57	679464.29	-16.9
954296.86	659824.73	-16.9
954262.44	679467.25	-16.8
954222.49	677037.22	-16.7
954267.90	675901.63	-16.7
954241.69	675906.76	-16.6
954215.24	661809.09	-16.6
954279.39	659829.22	-16.4
954246.48	680150.98	-16.3
954222.57	673936.63	-16.3
954243.25	679471.55	-16.1
954293.06	675059.03	-16.0

954221.94	663580.87	-16.0
954218.97	680152.33	-16.0
954212.54	675056.25	-15.8
954241.14	663576.70	-15.8
954261.82	659833.56	-15.6
954244.07	659837.92	-15.3
954260.76	663572.51	-15.2
954242.11	661808.33	-15.2
954274.26	675057.74	-15.1
954285.53	681057.54	-15.1
954215.56	679480.08	-15.0
954213.73	663029.58	-15.0
954266.62	681062.37	-14.8
954253.19	675057.31	-14.8
954246.68	681066.89	-14.6
954226.58	681071.21	-14.4
954296.90	660823.07	-14.2
954231.83	675056.87	-14.0
954279.73	663566.86	-13.9
954220.32	660843.42	-13.8
954276.54	660828.61	-13.7
954277.85	661806.04	-13.5
954258.08	660833.68	-13.5
954240.27	660838.33	-13.3
954237.24	663025.86	-13.3
954261.07	682268.57	-12.8
954279.97	682266.24	-12.8
954298.47	663560.40	-12.7
954258.86	663022.14	-12.5
954242.18	682271.25	-11.5
954223.66	682273.59	-11.5
954277.83	663019.23	-11.5
954281.81	683094.62	-11.4
954298.86	663016.56	-11.1
954261.53	683098.84	-10.5
954242.78	683101.50	-9.7
954335.52	666905.79	-22.9
954315.98	666909.71	-22.6
954366.97	666900.09	-22.0
954385.68	659803.43	-21.5
954329.97	670334.91	-21.5
954384.76	669363.03	-21.3
954348.21	669357.83	-21.2
954366.75	669360.28	-21.1
954368.90	673906.03	-21.0
954367.91	659807.81	-21.0
954301.86	669352.54	-21.0
954321.28	669354.21	-21.0
954322.08	668008.30	-20.9
954350.46	668006.76	-20.9
954356.50	670334.76	-20.8
954350.23	673909.20	-20.8
954303.22	668009.78	-20.8
954304.89	658820.57	-20.6
954361.53	671927.82	-20.6
954379.30	671924.42	-20.5
954326.90	671935.93	-20.4
954325.44	658824.88	-20.4
954387.44	673038.48	-20.3
954309.26	671940.41	-20.3
954389.73	675041.15	-20.3
954383.12	670334.86	-20.1
954369.38	675047.70	-20.0
954350.07	659812.03	-19.9
954334.64	665674.57	-19.9
954367.78	673040.87	-19.8
954313.75	673916.97	-19.8
954332.17	673912.98	-19.6
954328.29	673047.18	-19.6
954309.93	673049.71	-19.5
954332.40	659816.24	-19.5

954369.51	668005.71	-19.4
954374.04	680131.27	-19.3
954359.58	679448.36	-19.3
954316.31	665677.39	-19.3
954378.40	679445.82	-19.2
954355.54	680131.88	-19.2
954347.87	673044.18	-19.2
954352.49	665669.96	-19.1
954329.35	678165.21	-19.1
954310.31	678168.87	-19.0
954378.03	678159.10	-19.0
954358.42	678160.95	-18.9
954314.75	659820.36	-18.9
954383.89	660803.34	-18.9
954341.95	675054.51	-18.9
954388.15	668004.76	-18.8
954336.74	680134.10	-18.8
954306.97	665121.92	-18.8
954389.94	675870.49	-18.6
954354.88	675878.66	-18.4
954380.89	670893.12	-18.3
954317.90	670909.34	-18.2
954318.77	680137.74	-18.1
954328.02	665121.66	-18.1
954337.45	675883.62	-18.1
954320.05	675888.69	-18.0
954362.61	670895.95	-18.0
954336.09	670903.19	-17.9
954321.24	679457.45	-17.8
954340.36	679452.93	-17.6
954370.20	665664.70	-17.5
954356.14	665119.58	-17.5
954309.37	677019.32	-17.2
954329.53	677015.89	-17.2
954369.28	677010.96	-17.2
954349.29	677013.49	-17.1
954374.51	665116.79	-17.0
954387.69	665658.66	-16.6
954321.72	675057.82	-16.6
954382.94	681044.84	-16.3
954363.77	660807.09	-16.2
954354.25	681045.59	-15.9
954345.19	660811.11	-15.8
954324.69	681048.48	-15.6
954327.33	660815.28	-15.4
954304.40	681052.99	-15.3
954379.85	661786.32	-14.4
954381.13	682244.82	-14.2
954354.56	661791.94	-13.7
954336.17	682258.20	-13.4
954329.68	661797.37	-13.4
954380.46	683074.06	-13.2
954354.44	682253.65	-13.2
954308.30	682263.14	-13.1
954303.73	661801.91	-12.7
954351.36	683080.86	-12.7
954382.32	663002.27	-12.1
954316.85	663552.68	-11.8
954331.59	683084.62	-11.8
954360.37	663006.61	-11.8
954389.98	663527.29	-11.7
954305.03	683089.59	-11.6
954371.44	663532.40	-11.4
954334.81	663544.49	-11.2
954340.61	663010.76	-11.2
954352.72	663537.63	-11.2
954321.29	663013.76	-10.7
954383.03	684131.54	-8.2
954365.12	684139.61	-7.1
954351.53	684159.15	-6.2
954457.43	659788.16	-23.1

954421.21 659794.91 -22.4
954403.42 659798.98 -22.2
954439.32 659791.27 -22.1
954472.54 660791.46 -21.9
954479.13 675018.27 -21.8
954424.35 673899.16 -21.7
954442.19 673896.22 -21.7
954469.12 673891.23 -21.6
954459.01 675023.37 -21.3
954396.73 673902.85 -21.3
954437.23 675027.73 -21.1
954480.02 671906.60 -21.0
954452.55 660795.65 -20.9
954403.45 669364.26 -20.9
954416.95 675032.06 -20.7
954452.36 671911.04 -20.7
954432.17 660798.13 -20.7
954424.54 673030.79 -20.6
954425.26 671916.02 -20.6
954422.04 669364.10 -20.6
954407.03 671919.60 -20.5
954405.96 673035.09 -20.4
954440.86 669363.36 -20.3
954451.05 673022.34 -20.3
954399.07 666894.32 -20.3
954441.25 666887.02 -20.0
954461.10 669362.53 -19.6
954420.99 666890.79 -19.6
954413.04 660799.83 -19.6
954409.85 670333.37 -19.5
954456.29 680121.36 -19.5
954456.12 679434.30 -19.4
954468.42 673015.77 -19.4
954420.09 679441.83 -19.4
954420.69 680128.59 -19.3
954438.53 680124.94 -19.3
954462.44 666882.96 -19.3
954445.67 670331.95 -19.2
954402.07 680130.39 -19.2
954398.66 679443.99 -19.2
954481.56 670331.72 -19.0
954473.08 661760.57 -19.0
954470.86 675856.72 -18.9
954426.51 678151.30 -18.9
954397.89 678157.18 -18.9
954452.78 675859.13 -18.8
954444.87 678146.34 -18.8
954425.83 675863.48 -18.8
954473.08 678139.73 -18.8
954406.80 668004.47 -18.8
954407.91 675866.97 -18.7
954471.74 670876.84 -18.6
954463.15 668005.50 -18.6
954481.59 668005.67 -18.4
954399.48 670890.03 -18.4
954425.48 668004.65 -18.3
954444.32 668005.07 -18.1
954434.49 670883.11 -18.1
954453.59 670879.06 -18.1
954448.24 661768.35 -17.6
954471.57 681025.87 -17.5
954451.92 681030.15 -17.2
954398.49 677006.66 -17.0
954432.75 681035.40 -16.9
954417.45 677003.17 -16.9
954446.49 676998.02 -16.9
954475.56 676992.54 -16.8
954422.87 661776.03 -16.6
954412.39 681040.45 -16.6
954480.45 682216.20 -15.6
954405.03 665652.36 -15.4

954431.65	665644.06	-15.2
954394.58	665113.16	-15.2
954452.53	682222.56	-15.1
954434.39	682228.03	-15.1
954466.78	683060.38	-15.0
954398.67	682239.13	-14.8
954448.45	683063.76	-14.8
954414.18	665110.12	-14.7
954463.67	662988.76	-14.6
954416.59	682233.66	-14.4
954433.48	665108.18	-14.3
954458.53	665636.78	-14.1
954452.65	665107.75	-14.1
954428.34	683066.03	-13.7
954473.11	684113.14	-13.5
954441.04	662992.69	-13.4
954476.79	663509.22	-13.4
954475.95	665630.84	-13.4
954472.83	665109.08	-13.1
954410.08	662997.58	-12.8
954457.67	663514.04	-12.7
954437.86	663517.45	-12.4
954398.21	683070.12	-12.4
954418.62	663521.82	-12.2
954447.10	684119.17	-11.9
954421.43	684123.24	-10.4
954569.41	660773.90	-23.8
954550.88	660777.24	-23.6
954531.10	660780.12	-23.1
954511.11	660782.93	-22.8
954492.20	660786.61	-22.4
954558.26	661750.22	-22.1
954535.14	671895.68	-21.9
954496.53	673885.98	-21.7
954517.08	671899.38	-21.6
954532.77	673877.95	-21.6
954550.79	673874.45	-21.6
954562.55	671891.38	-21.6
954514.72	673882.10	-21.5
954532.47	661751.70	-21.3
954498.77	671903.13	-21.2
954555.51	674992.81	-20.8
954507.19	661754.18	-20.6
954536.40	674999.87	-20.4
954563.54	673001.12	-20.3
954497.20	669363.82	-20.1
954515.83	669363.33	-19.9
954487.61	673009.07	-19.9
954543.02	669362.85	-19.8
954518.05	675006.22	-19.7
954482.92	666879.34	-19.6
954562.73	669360.84	-19.6
954515.38	679418.16	-19.6
954544.02	673002.67	-19.6
954507.18	673005.12	-19.6
954485.82	679425.12	-19.5
954499.27	675012.40	-19.4
954501.04	680112.29	-19.4
954559.81	675844.99	-19.3
954533.24	675849.11	-19.3
954482.98	680116.24	-19.3
954518.79	680107.68	-19.3
954515.25	675851.41	-19.2
954497.26	675853.56	-19.2
954525.71	673003.64	-19.0
954517.12	670329.72	-18.7
954558.86	678124.06	-18.7
954501.30	678132.70	-18.7
954520.09	678128.66	-18.6
954539.45	678125.73	-18.6
954536.65	680103.03	-18.4

954499.05	670874.61	-18.4
954518.36	670872.75	-18.4
954565.27	670867.48	-18.2
954502.09	666876.88	-18.2
954563.13	679412.50	-18.2
954562.49	670326.95	-18.2
954544.29	670328.05	-18.1
954564.25	680097.75	-18.1
954537.05	670870.54	-18.1
954564.07	683040.17	-17.9
954500.17	668005.39	-17.9
954531.87	681018.68	-17.9
954533.96	679415.04	-17.7
954501.39	681021.33	-17.7
954561.61	681014.35	-17.7
954544.65	683045.06	-17.6
954522.02	666875.13	-17.2
954553.70	662978.53	-17.2
954551.58	684095.68	-17.2
954516.54	683051.28	-17.0
954555.68	676982.21	-16.8
954495.75	676989.25	-16.8
954496.38	683054.71	-16.7
954536.05	676983.80	-16.7
954533.75	684098.53	-16.7
954516.65	676986.28	-16.7
954562.45	663488.66	-16.6
954563.72	682200.11	-16.5
954544.99	682203.36	-16.5
954527.01	682207.68	-16.4
954533.36	662979.29	-16.3
954518.75	668004.16	-16.3
954508.57	682211.54	-16.0
954500.76	662982.74	-16.0
954507.71	684103.81	-15.6
954542.46	666873.09	-15.5
954543.08	663492.33	-15.4
954482.22	662985.56	-15.1
954536.95	668001.73	-14.8
954524.16	663496.77	-14.6
954555.32	667998.71	-14.1
954505.07	663501.49	-13.9
954526.84	665609.87	-13.0
954509.87	665616.53	-12.8
954544.48	665604.04	-12.8
954492.85	665623.71	-12.7
954491.62	665111.71	-12.6
954568.25	665113.21	-12.5
954510.10	665114.19	-12.4
954562.56	665598.81	-12.2
954529.82	665115.95	-11.7
954549.50	665115.33	-11.5
954559.21	685110.65	-9.1
954539.86	685112.25	-8.2
954516.38	685113.02	-7.5
954495.56	685107.06	-6.6
954625.90	660761.91	-27.4
954607.81	660764.95	-27.0
954657.57	660765.32	-26.6
954588.23	660769.45	-25.4
954643.73	661740.80	-23.9
954618.29	661745.20	-23.6
954592.38	661747.64	-23.0
954652.41	662968.02	-22.9
954632.52	662974.87	-22.1
954647.86	663464.06	-21.7
954614.72	662978.50	-21.7
954577.89	673870.00	-21.7
954595.93	673866.41	-21.5
954641.89	673859.60	-21.4
954623.29	673861.69	-21.4

954659.83	673857.38	-21.4
954640.35	679408.35	-21.3
954573.58	674985.38	-21.2
954590.74	674977.74	-21.2
954581.10	671888.63	-21.2
954609.13	674970.39	-21.1
954620.48	672992.27	-21.1
954598.96	671884.49	-21.0
954601.69	672996.91	-20.9
954601.43	679410.65	-20.9
954629.00	663470.36	-20.9
954617.19	671880.80	-20.8
954639.19	672986.82	-20.8
954583.49	672999.32	-20.6
954637.85	680083.23	-20.5
954657.00	672981.05	-20.4
954630.04	674963.71	-20.2
954635.66	671877.30	-20.2
954581.96	679411.30	-20.1
954619.44	680086.83	-20.1
954610.22	663476.60	-19.9
954658.89	679406.46	-19.9
954631.31	675835.28	-19.7
954592.33	680092.62	-19.6
954620.86	679410.01	-19.6
954613.33	675837.49	-19.6
954649.02	674959.45	-19.5
954586.66	675840.99	-19.4
954637.22	678115.50	-19.0
954656.31	678111.32	-18.9
954618.16	678119.08	-18.9
954585.01	683035.58	-18.8
954598.54	678121.46	-18.8
954591.16	663482.11	-18.8
954578.64	678122.89	-18.7
954661.14	680988.96	-18.7
954614.06	683030.12	-18.6
954650.89	684079.51	-18.5
954633.43	683025.62	-18.5
954640.89	680993.12	-18.5
954656.54	680080.49	-18.4
954620.67	680998.50	-18.4
954632.43	684082.36	-18.4
954614.33	684085.32	-18.4
954653.18	683022.22	-18.3
954602.57	681003.98	-18.1
954583.41	670865.56	-18.1
954582.79	681009.86	-17.9
954580.67	670326.64	-17.9
954596.20	684088.21	-17.9
954578.29	684091.18	-17.8
954608.12	670328.04	-17.7
954602.55	670863.63	-17.6
954626.34	670329.26	-17.5
954653.77	676970.21	-17.0
954581.87	669357.93	-17.0
954633.69	676974.17	-16.9
954595.20	676978.87	-16.9
954615.47	676976.94	-16.8
954647.10	682190.24	-16.8
954593.64	662979.38	-16.7
954575.14	676980.52	-16.7
954599.70	669355.39	-16.6
954582.20	682197.72	-16.6
954653.35	670331.03	-16.5
954657.18	670856.83	-16.3
954628.50	682192.75	-16.3
954572.08	662979.20	-16.3
954600.68	682195.74	-16.3
954618.24	669353.18	-16.2
954621.19	670861.26	-16.2

954573.82	666867.20	-14.7
954637.64	669352.56	-14.4
954644.87	665094.75	-14.2
954593.10	666860.91	-14.1
954625.68	665099.03	-14.0
954612.07	666853.82	-13.8
954606.01	665104.20	-13.7
954653.41	685092.29	-13.5
954653.79	665583.15	-13.4
954631.95	666846.45	-13.3
954573.75	667995.68	-13.1
954635.39	665584.79	-12.9
954586.75	665109.38	-12.8
954617.04	665587.07	-12.4
954628.66	685098.63	-12.4
954651.39	666841.09	-12.3
954580.47	665594.17	-12.1
954591.94	667992.62	-12.0
954598.55	665590.16	-11.8
954610.30	667989.92	-11.5
954604.55	685104.30	-11.4
954638.15	667986.79	-11.0
954656.67	667985.13	-10.9
954582.69	685107.45	-10.3
954657.54	685992.98	-8.9
954636.02	686001.22	-7.8
954730.43	662946.70	-26.5
954744.87	663444.98	-25.9
954725.36	663448.90	-25.3
954702.26	661727.48	-25.0
954708.53	662949.09	-24.9
954688.75	662953.20	-24.7
954705.88	663452.25	-24.3
954668.80	661734.87	-24.0
954727.50	661721.91	-23.8
954686.53	663455.30	-23.1
954667.13	663459.08	-22.6
954704.78	673848.98	-21.6
954686.70	673852.39	-21.4
954741.12	673843.01	-21.0
954722.92	673846.00	-20.7
954728.38	674945.29	-20.2
954748.10	674940.94	-20.2
954708.02	674949.63	-20.1
954676.44	672976.18	-20.0
954687.58	674953.39	-19.9
954730.66	675825.07	-19.7
954675.80	675830.08	-19.7
954711.73	675827.00	-19.7
954693.74	675828.52	-19.6
954748.55	675822.42	-19.6
954696.85	672971.34	-19.5
954743.83	679382.16	-19.4
954715.39	672966.75	-19.4
954667.17	674956.56	-19.4
954689.07	680982.95	-19.1
954662.97	671875.08	-19.1
954710.30	680979.91	-19.1
954684.45	678103.91	-19.0
954732.38	678094.65	-19.0
954712.99	678097.75	-19.0
954715.69	684066.61	-18.9
954750.21	680064.70	-18.9
954697.09	684070.49	-18.9
954669.47	684076.30	-18.8
954725.45	679386.66	-18.8
954743.11	672959.53	-18.7
954701.24	665090.18	-18.6
954698.22	679396.08	-18.6
954742.02	683015.98	-18.3
954677.67	679402.32	-18.2

954731.54	680068.52	-18.2
954691.10	683018.45	-18.1
954672.09	683019.75	-18.1
954690.35	671873.03	-18.0
954694.15	680074.80	-18.0
954720.29	683017.47	-18.0
954712.44	682179.23	-17.9
954740.31	676948.84	-17.8
954743.56	684060.95	-17.6
954713.00	680071.92	-17.6
954751.24	680974.65	-17.6
954693.93	682182.94	-17.6
954665.78	682187.38	-17.5
954720.87	676952.40	-17.5
954702.58	676957.02	-17.4
954681.75	665090.93	-17.3
954684.05	676962.18	-17.2
954675.27	680077.69	-17.2
954731.64	680977.43	-17.1
954708.79	671870.90	-16.8
954748.17	685073.48	-16.7
954721.27	665089.56	-16.4
954740.27	682174.54	-16.4
954741.10	665089.13	-16.0
954721.63	685077.62	-16.0
954676.09	670854.49	-15.7
954726.64	671868.36	-15.6
954701.90	670848.53	-15.5
954680.22	670332.30	-15.3
954702.05	685081.46	-15.2
954734.55	665566.50	-14.9
954708.54	665575.66	-14.8
954662.99	665092.83	-14.5
954681.14	685085.93	-14.5
954707.04	670334.46	-14.3
954690.83	665580.11	-14.3
954731.84	666838.00	-14.2
954720.59	670843.47	-14.1
954749.74	667980.40	-13.8
954664.33	669353.66	-13.7
954672.44	665582.31	-13.6
954711.37	666838.28	-13.4
954732.99	670335.48	-13.2
954731.36	667980.36	-12.9
954745.38	670840.36	-12.8
954690.88	666838.07	-12.8
954682.53	669355.88	-12.7
954670.34	666838.41	-12.6
954736.88	685975.68	-12.5
954712.48	667981.12	-12.3
954709.06	669359.31	-11.9
954727.31	669360.53	-11.8
954684.28	667982.78	-11.8
954711.26	685981.35	-11.4
954686.79	685986.66	-10.3
954839.78	662928.66	-28.8
954820.72	663422.29	-28.6
954820.79	662932.06	-28.6
954790.23	662938.34	-28.5
954802.10	663428.98	-28.0
954769.81	662942.04	-27.9
954783.01	663434.91	-27.0
954764.12	663440.33	-26.1
954792.61	661701.47	-24.8
954752.22	661714.63	-23.3
954812.85	665539.38	-23.1
954813.66	679375.68	-22.4
954795.19	665545.02	-22.3
954832.88	679372.99	-22.3
954818.92	665084.79	-22.1
954799.13	665086.40	-21.8

954785.34	679378.43	-21.7
954759.57	673840.54	-21.1
954765.62	679379.75	-20.9
954833.77	680048.72	-20.7
954780.37	665087.57	-20.5
954777.79	673838.09	-20.4
954815.12	680051.65	-20.2
954767.81	674936.70	-20.0
954787.87	674932.00	-19.9
954822.87	675808.59	-19.7
954803.92	675812.21	-19.6
954840.78	675804.30	-19.6
954796.56	680055.20	-19.6
954776.51	675817.74	-19.6
954830.17	678079.62	-19.4
954810.50	678081.90	-19.3
954806.81	674927.95	-19.2
954771.29	678087.85	-19.2
954791.03	678084.62	-19.1
954751.72	678091.24	-19.0
954819.47	676940.73	-18.9
954805.26	673833.35	-18.9
954838.41	680956.16	-18.8
954777.75	665550.89	-18.7
954799.93	676942.53	-18.6
954778.09	680058.89	-18.5
954837.64	676938.48	-18.5
954832.30	673827.59	-18.3
954779.67	676944.09	-18.3
954759.88	676945.97	-18.2
954834.65	685058.28	-18.1
954814.52	685062.00	-17.8
954780.03	683010.74	-17.7
954761.89	683014.16	-17.7
954826.18	674924.25	-17.7
954819.39	680960.70	-17.7
954771.64	684055.70	-17.7
954770.48	680972.15	-17.6
954818.56	684048.47	-17.6
954795.41	685065.61	-17.5
954763.05	672953.44	-17.1
954790.62	684052.69	-17.0
954768.05	685070.50	-16.9
954800.33	680965.26	-16.6
954799.74	683006.38	-16.6
954760.62	665556.99	-16.2
954795.15	682164.55	-16.0
954830.31	683000.05	-15.9
954834.90	669345.50	-15.8
954780.96	671864.43	-15.8
954760.88	665088.40	-15.8
954838.52	666804.81	-15.7
954831.61	682157.95	-15.6
954781.95	672948.56	-15.5
954817.16	669348.87	-15.5
954777.32	682168.18	-15.3
954808.82	666815.45	-14.9
954799.46	671863.72	-14.9
954758.70	682171.60	-14.9
954817.93	672944.68	-14.9
954835.00	685955.25	-14.8
954796.11	667980.10	-14.8
954816.41	685959.14	-14.7
954813.47	682161.02	-14.6
954789.97	666823.73	-14.6
954798.31	685962.51	-14.5
954753.03	671865.50	-14.5
954777.77	667981.05	-14.5
954798.86	669353.86	-14.5
954818.23	671862.08	-14.2
954780.39	685966.01	-14.2

954836.60	671859.91	-14.1
954761.83	666833.84	-14.1
954780.54	669357.73	-13.3
954814.51	667978.21	-12.9
954762.60	669360.32	-12.6
954830.65	670329.29	-12.6
954764.43	670839.77	-12.1
954812.55	670330.58	-11.9
954759.63	670335.50	-11.9
954827.17	670831.87	-11.8
954832.87	667975.64	-11.7
954802.09	670837.34	-11.6
954786.32	670333.62	-11.3
954831.17	687028.06	-8.1
954810.13	687025.39	-7.1
954866.29	663406.50	-29.1
954917.06	662922.32	-29.1
954884.92	663401.67	-29.0
954878.93	662922.64	-28.9
954911.75	663394.82	-28.9
954859.39	662925.54	-28.7
954848.11	663412.74	-28.7
954898.12	662920.81	-28.5
954929.46	665505.88	-26.4
954902.41	665512.72	-25.6
954916.51	665077.16	-25.4
954884.45	665517.67	-24.8
954896.57	665079.36	-24.5
954866.33	665522.72	-23.9
954921.12	666791.52	-23.5
954868.06	665082.23	-23.5
954931.06	679352.63	-23.3
954849.36	665083.02	-23.2
954911.16	679356.31	-23.1
954891.03	679360.79	-23.0
954871.88	679364.90	-22.9
954852.52	679369.09	-22.7
954900.13	666793.34	-22.4
954927.45	680949.47	-21.6
954918.32	680038.05	-21.4
954899.57	680040.72	-21.3
954871.12	680043.83	-21.2
954907.63	680949.95	-21.1
954852.35	680046.06	-20.8
954889.10	680949.84	-20.6
954869.71	680950.72	-20.4
954908.07	678065.81	-19.8
954869.20	678073.09	-19.6
954888.77	678069.61	-19.6
954927.09	678060.95	-19.6
954858.69	675798.82	-19.6
954875.98	675792.76	-19.6
954893.54	675786.61	-19.5
954929.89	685042.87	-19.4
954849.79	678076.79	-19.4
954912.44	675781.06	-19.3
954915.15	682142.17	-19.2
954930.31	675775.98	-19.1
954896.42	682145.61	-19.0
954871.31	685052.23	-18.6
954853.42	685054.57	-18.6
954911.24	685046.82	-18.4
954890.67	685050.25	-18.4
954868.53	682151.11	-18.1
954858.30	676935.07	-18.0
954927.39	682990.15	-17.9
954878.00	676930.64	-17.5
954850.14	673823.78	-17.4
954895.74	676925.44	-17.3
954914.20	676920.31	-17.1
954850.00	682154.70	-17.0

954854.33	674918.07	-16.8
954907.34	682993.37	-16.7
954878.76	666795.97	-16.5
954868.58	673820.41	-16.4
954875.41	674914.64	-16.4
954849.74	682997.64	-16.3
954847.00	684044.08	-16.3
954886.86	673816.33	-15.9
954878.15	682995.18	-15.8
954857.85	666799.88	-15.8
954865.55	684041.83	-15.4
954904.61	673811.89	-15.4
954915.21	685939.63	-15.1
954922.49	673807.16	-15.0
954930.17	684029.46	-14.9
954870.11	685947.11	-14.8
954924.34	667962.39	-14.6
954876.41	670328.30	-14.6
954911.87	684033.77	-14.6
954896.16	674911.40	-14.5
954884.35	684039.14	-14.5
954897.27	685942.06	-14.5
954855.00	671857.70	-14.3
954914.63	672934.54	-14.0
954905.86	667964.84	-14.0
954887.60	667967.43	-13.9
954849.46	672940.25	-13.8
954848.94	670328.71	-13.7
954873.80	671856.00	-13.7
954914.38	674908.45	-13.6
954868.18	672937.36	-13.6
954869.22	667970.27	-13.4
954892.63	671853.64	-13.3
954886.50	672935.85	-13.3
954910.89	671850.16	-12.8
954916.54	669350.31	-12.8
954863.44	670821.17	-12.7
954898.19	670810.53	-12.7
954928.95	671846.71	-12.6
954850.84	667972.87	-12.6
954845.50	670826.92	-12.5
954920.78	687012.10	-12.3
954890.28	669345.11	-12.3
954871.25	669343.53	-12.1
954922.06	670327.50	-11.6
954894.72	670328.11	-11.3
954894.97	687015.16	-10.9
954923.74	670804.14	-10.9
954877.28	687019.39	-10.0
954853.64	687024.84	-9.1
954993.77	663372.71	-30.8
954975.49	663379.39	-30.3
954961.04	662932.16	-30.2
954935.51	662926.31	-29.3
955011.98	663365.53	-29.0
954957.40	663384.33	-28.5
955011.21	665485.18	-28.5
954993.24	665490.21	-28.1
954975.17	665494.85	-27.8
955015.38	666781.19	-27.8
955010.69	665048.36	-27.6
954986.75	665060.68	-27.4
954956.72	665499.33	-27.4
954960.92	665071.08	-27.1
954994.65	666784.69	-26.4
954943.02	665074.50	-26.1
954974.18	666787.16	-25.3
954953.15	666789.51	-24.4
954959.41	679347.73	-22.9
954979.30	679344.33	-22.6
954975.88	680939.93	-22.4

954995.54	680935.04	-22.3
954957.18	680944.49	-22.3
955009.25	679337.25	-21.9
954972.71	680023.74	-21.6
954990.92	680019.41	-21.6
955018.56	680014.11	-21.5
954945.93	680031.80	-21.4
955018.04	682125.63	-20.6
954999.66	682129.77	-20.3
954981.21	682133.32	-20.0
954962.31	682136.14	-19.7
954933.97	682139.37	-19.6
955004.61	685028.43	-19.4
954985.54	685031.36	-19.4
954948.18	685039.13	-19.3
954966.89	685034.98	-19.3
954955.24	678053.85	-19.2
954974.35	678050.03	-18.9
955014.76	682966.60	-18.9
955019.79	684004.89	-18.8
954996.01	682971.34	-18.6
954993.09	678046.18	-18.4
954948.40	675770.93	-18.4
954975.22	682977.34	-18.3
954954.35	682983.40	-18.3
955011.86	678042.23	-17.9
955001.62	684009.04	-17.8
955017.93	667955.07	-17.4
954933.16	676916.08	-17.4
954953.34	676911.82	-17.2
954983.49	684013.28	-16.8
955005.91	685928.32	-16.8
954966.65	675765.63	-16.7
954999.34	667957.25	-16.6
954987.77	685930.91	-16.4
954973.48	676906.66	-16.3
954969.43	685933.17	-16.2
954965.56	684018.75	-16.1
954992.79	676900.82	-16.0
955019.67	676891.71	-16.0
954961.86	667959.54	-16.0
954980.66	667958.45	-15.7
954943.11	667960.87	-15.4
954947.83	684024.28	-15.4
954985.18	675760.38	-15.4
955004.49	675755.73	-15.1
954951.32	685935.34	-15.0
955016.52	669351.81	-14.9
954949.78	673801.09	-14.9
955011.03	687003.45	-14.7
954990.94	687006.67	-14.5
954977.44	673798.73	-14.4
954997.54	669355.76	-14.3
954970.16	687008.99	-14.2
954979.60	669357.97	-14.1
955014.94	670788.64	-14.0
954993.63	671835.84	-13.9
954946.57	672931.18	-13.9
954933.34	685937.37	-13.9
955011.88	671831.80	-13.9
954953.07	669356.80	-13.7
954975.12	671838.88	-13.6
954996.02	673797.99	-13.5
954934.60	669354.07	-13.4
954950.33	687009.93	-13.4
954965.72	672928.03	-13.2
954995.11	670330.16	-13.1
954933.94	674904.47	-12.9
954956.64	671841.66	-12.8
955013.42	670330.79	-12.8
955007.53	687988.77	-12.8

954967.94	670329.10	-12.7
954988.98	670792.99	-12.5
954955.21	674899.94	-12.2
954970.18	670794.74	-12.1
954940.34	670327.79	-12.1
955012.55	674891.67	-11.9
955003.14	672921.30	-11.9
954986.28	687999.52	-11.8
954951.15	670797.53	-11.6
954973.90	674896.02	-11.4
954992.43	674893.69	-11.4
954964.17	688011.23	-10.8
954941.88	688026.68	-10.3
955008.71	688894.85	-10.1
954988.40	688896.80	-9.2
954969.79	688897.87	-8.3
954951.10	688896.75	-7.5
955018.88	689814.58	-6.3
955109.28	663337.52	-32.2
955029.67	663359.01	-30.8
955101.97	665459.29	-30.0
955074.95	663346.91	-29.4
955065.66	666770.85	-29.1
955087.97	666767.08	-29.0
955109.93	666763.99	-29.0
955045.04	666774.86	-29.0
955056.33	665471.64	-28.8
955028.54	665043.53	-28.8
955083.47	665463.77	-28.7
955038.37	665477.16	-28.3
955047.81	663354.07	-28.2
955047.51	665041.92	-25.6
955101.81	667949.40	-24.6
955083.15	667950.47	-24.3
955066.17	665043.25	-23.9
955064.54	667950.79	-23.1
955108.72	669340.29	-22.9
955093.98	665048.06	-22.5
955024.82	680928.74	-22.2
955044.38	680926.12	-22.0
955045.65	667951.70	-21.8
955055.66	680006.59	-21.7
955085.32	680921.52	-21.7
955064.45	680924.18	-21.6
955099.95	682107.31	-21.6
955037.10	680010.18	-21.4
955081.71	682110.91	-21.3
955074.01	680002.88	-21.2
955102.86	683985.92	-21.2
955063.48	682114.76	-21.2
955027.41	679332.32	-21.0
955036.11	682120.98	-20.9
955084.22	683988.27	-20.8
955092.68	679999.68	-20.7
955111.59	679997.01	-20.6
955109.32	685011.12	-20.3
955090.99	685015.62	-20.1
955101.54	682949.42	-19.9
955083.38	682953.49	-19.9
955071.99	685019.32	-19.8
955053.16	682959.47	-19.7
955053.56	685022.42	-19.6
955065.73	683992.87	-19.5
955034.84	685025.12	-19.4
955046.54	679327.35	-19.4
955033.04	682962.97	-19.3
955065.94	679323.87	-18.7
955094.16	679321.39	-18.7
955038.38	684000.52	-18.5
955068.49	678030.76	-18.1
955082.28	669341.09	-17.8

955040.28	678036.39	-17.5
955096.45	678024.42	-17.4
955024.08	685925.30	-17.1
955042.01	685922.17	-17.1
955105.10	685914.32	-16.4
955099.58	686979.06	-16.2
955079.01	686985.41	-16.0
955108.18	676875.38	-15.9
955104.15	670338.53	-15.9
955062.09	669343.51	-15.9
955059.62	686990.79	-15.8
955040.98	686995.89	-15.8
955038.49	676886.56	-15.7
955110.22	671804.03	-15.7
955110.25	687951.06	-15.7
955068.92	685918.40	-15.7
955043.69	669346.10	-15.6
955067.68	676881.08	-15.5
955088.39	676878.53	-15.5
955092.31	671809.14	-15.4
955086.95	685916.33	-15.3
955083.51	687960.47	-15.2
955108.38	670764.54	-15.2
955086.13	670337.13	-15.1
955065.53	671816.62	-15.0
955049.48	670333.75	-14.8
955088.91	670769.82	-14.7
955109.75	672908.00	-14.6
955047.76	671821.87	-14.6
955081.26	672910.86	-14.6
955022.93	675752.39	-14.6
955100.27	688883.12	-14.4
955067.64	670335.57	-14.4
955049.03	687973.93	-14.2
955029.93	671826.95	-14.1
955079.39	673787.10	-14.0
955053.31	670779.85	-14.0
955070.96	670775.13	-13.9
955060.93	672913.26	-13.9
955097.49	673783.08	-13.9
955061.08	673790.18	-13.9
955041.73	675748.95	-13.8
955107.98	675736.64	-13.8
955033.90	670784.68	-13.7
955066.06	687967.35	-13.6
955023.99	673795.56	-13.6
955089.12	675740.67	-13.5
955042.65	672915.53	-13.5
955075.64	688887.38	-13.4
955070.33	675744.03	-13.3
955042.64	673792.92	-13.2
955105.32	674863.82	-13.1
955023.68	672917.85	-12.8
955058.94	674882.10	-12.5
955086.39	674871.98	-12.5
955041.16	674887.42	-12.2
955049.67	688890.27	-12.1
955096.42	689792.91	-10.5
955071.54	689797.16	-9.3
955049.40	689800.03	-8.1
955127.06	663333.69	-33.5
955139.05	665451.81	-29.4
955130.67	666761.08	-29.0
955150.99	666757.89	-29.0
955170.42	666754.39	-29.0
955201.42	666749.16	-29.0
955120.57	665455.67	-28.1
955157.77	665447.89	-26.5
955191.30	669335.62	-25.7
955164.00	669337.55	-25.3
955200.34	667928.70	-25.3

955182.85	667933.84	-25.1
955164.72	667938.62	-25.1
955137.97	667944.60	-24.9
955120.08	667947.25	-24.8
955137.39	669339.26	-24.6
955194.71	665441.04	-24.5
955176.44	665444.28	-24.4
955185.96	665058.39	-24.0
955201.09	671782.70	-23.9
955166.82	665061.56	-23.8
955148.46	665060.79	-22.9
955193.98	670332.75	-22.6
955130.76	665057.47	-22.4
955155.73	682098.00	-22.0
955137.00	682100.96	-22.0
955174.60	682095.11	-21.9
955112.32	665052.70	-21.9
955118.48	682104.04	-21.9
955179.52	683981.68	-21.8
955115.36	680915.57	-21.8
955193.28	682092.31	-21.6
955134.80	680910.56	-21.6
955182.88	671786.90	-21.4
955174.30	680900.55	-21.4
955154.38	680905.29	-21.4
955151.02	683983.62	-21.3
955185.09	684996.14	-21.0
955166.43	684999.39	-20.9
955122.19	683984.95	-20.9
955178.72	682930.84	-20.7
955127.47	685007.00	-20.6
955161.00	682936.55	-20.5
955131.39	682943.75	-20.3
955146.80	685003.27	-20.0
955194.87	672893.13	-19.8
955130.63	679995.17	-19.8
955181.97	678007.32	-18.7
955201.23	678002.98	-18.4
955162.65	678011.30	-18.4
955186.36	685901.78	-18.4
955143.51	678014.51	-18.1
955199.51	670746.05	-18.0
955168.51	685905.32	-18.0
955124.36	678017.94	-17.9
955191.98	679313.70	-17.9
955150.36	685908.39	-17.8
955167.15	670336.35	-17.7
955149.69	679994.36	-17.6
955132.43	685911.00	-17.4
955197.57	679992.08	-17.4
955178.75	679993.53	-17.3
955162.96	679317.87	-17.3
955164.63	671790.99	-17.3
955193.14	687929.66	-17.2
955173.19	670751.01	-17.1
955113.71	679320.25	-17.0
955174.33	687934.07	-17.0
955140.25	670339.04	-17.0
955143.72	679319.33	-16.9
955155.77	687938.70	-16.8
955167.87	672898.05	-16.6
955153.97	670753.99	-16.5
955196.42	673766.06	-16.4
955120.38	686972.92	-16.4
955128.25	671799.50	-16.2
955122.16	670339.25	-16.1
955146.54	671795.16	-16.1
955168.72	673769.34	-16.0
955187.02	688874.55	-16.0
955190.68	686967.79	-16.0
955139.80	686969.82	-16.0

955136.85	676870.33	-16.0
955137.56	687943.23	-15.9
955167.26	688875.61	-15.9
955135.38	670757.59	-15.8
955148.29	672902.24	-15.7
955148.31	688876.87	-15.6
955150.84	673772.25	-15.5
955189.57	674837.50	-15.4
955160.95	674843.35	-15.4
955130.27	688878.66	-15.3
955127.77	672905.65	-15.1
955170.54	686968.17	-14.9
955184.22	675721.37	-14.9
955132.98	673775.32	-14.8
955166.18	676867.19	-14.6
955165.09	675724.86	-14.5
955186.96	676865.32	-14.4
955141.73	674849.18	-14.4
955126.73	675732.35	-14.1
955145.90	675728.50	-14.0
955190.09	689767.26	-13.9
955124.81	674856.21	-13.7
955164.51	689773.38	-13.3
955147.27	689778.86	-12.8
955194.03	690921.71	-11.8
955121.77	689786.46	-11.7
955171.73	690926.57	-10.5
955151.83	690928.28	-9.6
955130.90	690926.33	-8.8
955252.29	666741.93	-28.8
955222.12	666746.24	-28.8
955273.11	666738.82	-28.5
955278.12	665035.43	-27.8
955288.96	673754.10	-26.5
955283.13	669342.83	-26.3
955274.94	670740.87	-26.2
955228.74	669336.51	-26.1
955246.83	669338.38	-26.1
955210.29	669335.69	-26.1
955291.16	667921.97	-25.8
955287.93	665429.40	-25.7
955272.87	667922.27	-25.6
955258.16	670326.32	-25.6
955276.12	670323.51	-25.6
955227.37	667924.11	-25.5
955278.45	672879.26	-25.5
955260.11	672882.33	-25.4
955239.76	670328.72	-25.4
955245.41	667922.75	-25.3
955273.92	671770.95	-25.3
955255.73	670741.09	-25.3
955236.96	671775.80	-25.1
955255.33	671773.08	-24.8
955218.97	671778.97	-24.6
955221.30	670330.53	-24.6
955258.61	665036.76	-24.5
955239.28	665040.57	-24.1
955213.20	665438.30	-24.0
955268.92	665430.98	-24.0
955213.40	665049.23	-23.9
955250.27	665432.76	-23.7
955232.52	672886.40	-23.6
955245.56	683969.59	-23.6
955231.56	665434.84	-23.3
955270.68	673757.69	-23.0
955273.87	683965.44	-22.6
955229.59	670741.92	-22.6
955212.73	672890.43	-22.4
955208.13	683977.24	-22.2
955277.71	682083.51	-21.6
955249.46	682085.60	-21.5

955221.17	682088.61	-21.5
955204.91	680893.44	-21.4
955223.99	684989.51	-21.0
955204.33	684993.26	-20.9
955275.74	682908.04	-20.8
955208.35	682921.46	-20.8
955255.46	682911.20	-20.6
955227.74	682916.87	-20.6
955224.79	680889.80	-20.5
955286.90	679291.39	-20.3
955242.07	684986.50	-20.0
955289.44	679972.64	-20.0
955288.92	684978.99	-19.9
955270.40	684982.10	-19.9
955252.27	673760.35	-19.7
955268.17	679294.95	-19.4
955271.18	679976.80	-19.4
955285.84	680879.31	-19.3
955245.39	680886.26	-19.1
955265.89	680883.10	-19.1
955248.92	679299.15	-18.9
955252.72	679980.65	-18.7
955210.99	679308.60	-18.6
955230.16	685890.57	-18.6
955272.78	685878.67	-18.6
955212.80	685895.39	-18.6
955290.61	685876.19	-18.4
955229.84	679303.58	-18.4
955220.70	677999.02	-18.3
955234.47	679985.00	-18.2
955240.23	677995.90	-17.8
955279.35	677988.75	-17.8
955278.41	687911.56	-17.7
955216.39	679989.24	-17.7
955259.33	687915.35	-17.6
955259.89	677992.69	-17.4
955241.44	686959.56	-17.2
955233.68	673762.40	-17.2
955240.21	687919.00	-16.9
955268.35	674837.20	-16.9
955260.51	686954.28	-16.8
955215.12	673764.13	-16.8
955221.79	686963.53	-16.7
955284.84	688853.99	-16.4
955250.78	688864.90	-16.4
955232.27	688869.48	-16.2
955221.42	687923.45	-16.2
955212.30	688872.51	-16.2
955281.09	686948.65	-15.9
955271.64	675712.50	-15.8
955203.67	675718.48	-15.5
955286.72	674837.25	-15.4
955287.86	689753.28	-15.3
955260.84	689757.28	-15.3
955250.22	674836.42	-15.3
955252.21	675714.23	-14.9
955275.56	676854.26	-14.8
955286.77	690895.74	-14.8
955223.03	675716.26	-14.6
955218.84	674835.91	-14.6
955225.22	689762.25	-14.4
955206.38	676863.31	-14.4
955255.00	676856.91	-14.1
955263.39	690899.25	-14.0
955225.13	676860.78	-13.7
955242.46	690906.25	-13.5
955220.80	690913.75	-12.8
955343.73	665041.28	-31.1
955323.46	665039.84	-30.8
955362.20	665040.96	-30.6
955304.88	665037.72	-29.5

955381.47	665039.55	-29.3
955375.04	671761.41	-29.2
955376.29	666719.63	-29.1
955346.03	666725.83	-28.8
955324.49	666729.51	-28.6
955380.29	673733.73	-28.1
955293.36	666735.16	-28.0
955361.86	673737.28	-28.0
955334.56	673743.35	-27.9
955316.49	673747.84	-27.5
955356.95	671763.66	-27.2
955306.82	665428.09	-26.9
955372.16	672859.96	-26.7
955369.23	670736.21	-26.6
955340.05	670740.24	-26.6
955308.88	669347.45	-26.6
955294.87	670741.23	-26.6
955327.35	669350.20	-26.5
955363.28	669353.22	-26.5
955320.41	670741.64	-26.4
955324.99	672869.05	-26.4
955352.34	672862.82	-26.3
955348.03	670321.66	-26.3
955338.96	671765.49	-26.3
955329.91	670321.16	-26.3
955374.41	670324.67	-26.3
955378.30	683953.68	-26.2
955318.69	667919.15	-26.2
955297.84	672875.67	-26.2
955294.19	670321.74	-25.9
955320.36	671767.37	-25.8
955301.81	671769.06	-25.4
955336.69	667915.54	-25.3
955350.02	683957.31	-24.8
955372.66	667909.80	-23.6
955354.61	667911.84	-23.2
955312.13	683961.85	-22.9
955331.29	683959.70	-22.6
955293.01	683963.65	-22.3
955362.98	679272.91	-22.2
955336.39	679277.74	-21.3
955296.78	682082.38	-21.3
955371.99	679953.34	-21.1
955316.51	679283.00	-21.1
955335.21	679961.87	-21.1
955344.13	682896.37	-21.0
955305.83	682902.89	-21.0
955363.73	682893.77	-20.9
955365.49	680862.33	-20.8
955353.67	679957.59	-20.8
955325.02	682899.30	-20.6
955316.71	679965.78	-20.6
955372.18	682073.39	-20.5
955353.68	682076.72	-20.3
955344.72	680866.68	-20.3
955307.91	684975.73	-19.8
955334.94	682079.07	-19.8
955336.53	684969.95	-19.7
955315.96	682081.08	-19.7
955325.07	680870.86	-19.5
955356.34	684965.71	-19.4
955374.54	684962.75	-19.3
955305.27	680875.30	-19.2
955377.10	677971.46	-18.9
955374.60	686930.86	-18.9
955352.00	686935.59	-18.6
955325.87	687902.84	-18.5
955357.21	677974.04	-18.5
955308.75	685874.56	-18.4
955328.22	677979.27	-18.4
955332.29	686938.11	-18.2

955327.20	685872.95	-18.1
955354.88	685870.80	-18.0
955311.88	686941.76	-18.0
955308.72	677983.22	-18.0
955306.85	687906.19	-18.0
955350.62	676838.43	-17.9
955365.39	674832.53	-17.8
955357.89	688837.50	-17.4
955345.10	687899.65	-17.3
955321.42	676845.28	-17.2
955346.26	674834.64	-17.2
955378.15	676832.23	-17.2
955339.10	688839.76	-17.1
955319.43	688843.76	-16.9
955326.75	674835.68	-16.8
955302.25	676849.70	-16.6
955367.26	689737.68	-16.5
955300.62	675707.92	-16.0
955364.31	687896.38	-15.9
955349.88	689742.49	-15.8
955305.89	689750.72	-15.8
955306.53	674836.49	-15.6
955376.11	690885.72	-15.5
955376.39	675690.14	-15.4
955328.89	675700.66	-15.3
955347.63	675695.66	-15.2
955349.21	690887.96	-14.7
955309.75	690892.75	-14.1
955367.63	691925.28	-10.6
955343.57	691927.19	-9.7
955322.80	691929.38	-8.5
955303.98	691941.40	-7.5
955414.42	666712.81	-31.0
955456.84	671744.62	-30.6
955438.68	671749.29	-30.6
955455.07	666706.20	-30.0
955434.77	666709.30	-29.8
955402.06	671757.06	-29.6
955420.41	671753.42	-29.5
955395.27	666716.11	-29.4
955453.60	667918.96	-28.7
955425.58	673725.46	-28.4
955398.40	673730.64	-28.2
955449.04	672850.88	-27.4
955396.88	683950.30	-27.1
955424.64	683945.15	-26.9
955390.76	672856.93	-26.9
955395.30	670733.56	-26.9
955454.52	670332.30	-26.9
955409.33	672854.68	-26.9
955414.66	670730.60	-26.8
955453.43	670720.04	-26.7
955400.73	669350.47	-26.6
955434.03	670725.93	-26.5
955427.75	670331.31	-26.5
955443.02	683940.77	-26.4
955426.34	667915.30	-26.4
955401.04	670328.88	-26.2
955429.95	672852.86	-26.2
955461.33	683936.15	-26.2
955381.92	669352.93	-25.9
955427.29	669346.29	-25.9
955451.07	673718.17	-25.8
955441.44	674816.51	-25.4
955459.91	674812.02	-25.4
955445.83	669344.71	-25.2
955464.03	669344.90	-25.2
955408.26	667912.39	-24.7
955422.36	674820.99	-24.3
955403.96	674825.59	-22.0
955456.27	680849.45	-22.0

955382.12	679270.14	-21.5
955383.78	682890.86	-21.3
955427.69	679942.41	-21.3
955434.57	680852.32	-21.3
955399.73	679947.30	-21.1
955446.43	679939.88	-21.1
955415.56	680854.31	-21.0
955390.18	682068.68	-20.7
955396.82	680856.67	-20.7
955403.46	682887.31	-20.6
955441.67	682879.19	-20.5
955442.75	682051.57	-20.5
955416.49	682060.24	-20.5
955465.35	679937.30	-20.4
955446.09	677964.44	-20.4
955470.39	682046.94	-20.2
955461.70	682875.81	-20.2
955422.35	682883.42	-20.2
955403.08	679267.21	-20.1
955406.54	677968.32	-19.7
955426.25	677966.35	-19.6
955443.08	686922.89	-19.4
955432.43	679262.42	-19.3
955385.23	674829.73	-19.2
955413.86	686925.30	-19.2
955404.44	684958.07	-19.1
955394.97	686927.75	-19.0
955470.23	687881.06	-18.9
955425.29	684955.11	-18.9
955445.67	684952.34	-18.8
955438.77	688829.76	-18.7
955450.69	687883.38	-18.6
955454.29	675679.33	-18.5
955457.56	688826.05	-18.5
955452.05	679258.44	-18.5
955463.87	686920.51	-18.5
955470.86	689707.25	-18.5
955431.43	687885.93	-18.4
955460.99	690874.66	-18.2
955434.83	675682.10	-18.0
955382.04	685868.04	-18.0
955465.96	677962.75	-18.0
955413.60	688833.46	-18.0
955453.24	689711.01	-17.8
955409.12	685863.56	-17.8
955383.88	688835.86	-17.7
955426.88	685859.79	-17.6
955412.25	687888.54	-17.5
955453.18	685853.73	-17.4
955392.97	689728.89	-17.3
955471.32	685851.16	-17.3
955418.24	689720.26	-17.3
955398.24	676828.37	-17.0
955415.18	675684.68	-16.9
955417.66	676825.26	-16.7
955441.89	690878.31	-16.6
955444.62	676821.66	-16.4
955395.93	675687.29	-16.0
955392.84	687891.17	-15.9
955463.53	676819.13	-15.7
955422.78	690881.73	-15.7
955402.64	690883.90	-15.4
955471.51	691897.44	-14.8
955453.84	691902.65	-14.1
955436.58	691908.15	-13.4
955419.06	691913.76	-12.8
955393.37	691921.22	-11.7
955493.73	666699.71	-31.1
955512.10	666698.96	-30.6
955474.82	671740.79	-30.5
955474.75	666702.53	-30.4

955511.29	671732.48	-30.4
955493.04	671736.56	-30.3
955547.64	671723.95	-30.2
955529.29	671728.19	-30.1
955499.48	667918.03	-29.1
955543.82	672833.73	-28.7
955477.23	672847.33	-28.5
955551.14	667902.51	-28.4
955525.79	667911.80	-28.3
955481.10	667920.02	-28.3
955516.14	672839.22	-28.0
955496.94	672843.56	-28.0
955561.05	675671.58	-27.2
955525.55	673692.80	-27.0
955541.79	675672.44	-26.9
955481.68	670332.77	-26.6
955473.13	670714.18	-26.5
955522.09	675673.02	-26.3
955550.77	673685.66	-26.2
955528.76	674797.99	-26.2
955482.62	669346.45	-26.0
955479.75	683930.63	-25.8
955497.91	683926.27	-25.8
955556.79	669356.45	-25.8
955500.88	669348.79	-25.8
955510.92	674801.04	-25.7
955491.43	670709.12	-25.7
955480.14	674806.88	-25.3
955537.43	669354.18	-24.8
955501.66	673702.72	-23.9
955546.63	670695.11	-23.8
955516.45	683922.78	-23.8
955508.36	670333.75	-23.7
955476.54	673711.01	-23.2
955502.51	675673.72	-23.0
955509.85	670704.63	-22.8
955544.47	670335.56	-22.8
955527.82	670699.99	-22.7
955548.89	674795.99	-22.3
955554.05	683918.50	-22.0
955529.80	679244.52	-21.7
955548.87	679242.70	-21.6
955535.39	683920.34	-21.4
955486.86	680843.76	-21.3
955508.70	679246.74	-20.9
955505.62	680839.36	-20.8
955497.70	682043.93	-20.3
955484.00	679934.04	-20.2
955549.13	679920.90	-20.0
955481.96	682873.19	-19.8
955511.74	679927.96	-19.7
955530.51	679924.32	-19.7
955523.84	682036.96	-19.6
955525.58	680835.81	-19.6
955490.45	679249.80	-19.5
955551.94	688809.18	-19.4
955533.68	688811.12	-19.4
955544.74	680833.28	-19.4
955512.14	682868.65	-19.3
955530.82	682865.25	-19.2
955557.27	690859.08	-19.1
955472.32	679253.77	-19.0
955538.53	686909.20	-19.0
955517.64	686912.35	-19.0
955523.36	684937.98	-18.9
955505.16	684941.90	-18.9
955557.24	686906.43	-18.9
955542.62	684933.19	-18.9
955559.43	676802.43	-18.9
955476.25	684947.12	-18.9
955513.32	688814.23	-18.8

955542.31	689699.43	-18.8
955540.86	682030.88	-18.8
955495.07	688817.82	-18.7
955518.47	690864.60	-18.7
955538.95	690861.86	-18.7
955549.91	682862.01	-18.7
955556.32	687868.90	-18.6
955498.86	690867.55	-18.6
955495.95	686915.83	-18.6
955514.42	677956.58	-18.5
955480.43	690871.02	-18.5
955497.51	689704.65	-18.4
955544.05	677953.03	-18.4
955537.35	687872.26	-18.4
955483.40	675674.92	-18.3
955515.65	689703.28	-18.2
955541.19	676806.83	-18.2
955494.93	677959.33	-18.1
955489.38	687878.89	-18.0
955518.18	687875.27	-17.6
955522.54	676810.19	-17.3
955503.87	676813.55	-17.0
955489.56	685849.23	-16.9
955524.87	685842.35	-16.6
955559.35	685833.44	-16.5
955534.15	691887.44	-16.4
955507.56	691890.81	-15.7
955484.33	676816.54	-15.5
955489.73	691893.52	-15.1
955557.93	692945.54	-8.4
955539.26	692945.44	-8.0
955649.95	672818.93	-32.1
955650.13	673673.11	-31.3
955630.70	672821.66	-31.2
955611.17	672824.12	-30.8
955622.31	671713.60	-30.3
955565.92	671721.05	-30.1
955591.21	672826.67	-30.1
955584.78	671718.49	-29.9
955570.95	672829.56	-29.9
955649.94	671710.44	-29.7
955603.63	671716.11	-29.5
955631.99	673673.42	-29.1
955613.64	673674.74	-28.9
955647.30	669353.08	-28.0
955590.40	675669.30	-27.4
955595.07	673676.96	-27.4
955576.94	673680.27	-27.2
955609.90	675666.68	-27.1
955629.12	669355.07	-26.8
955609.66	669357.73	-25.7
955590.50	669359.06	-25.5
955634.28	670336.98	-25.4
955648.27	670676.74	-25.1
955592.49	670683.49	-25.0
955565.20	670689.33	-24.9
955642.31	676783.42	-24.8
955616.24	670337.91	-24.7
955629.78	670679.59	-24.7
955611.02	670681.00	-24.6
955629.25	675663.18	-24.4
955570.90	670337.06	-24.2
955623.59	676785.61	-24.2
955646.32	674783.40	-24.2
955597.95	670338.04	-24.1
955648.27	675658.96	-23.6
955626.33	674786.40	-23.5
955563.36	677950.25	-23.0
955635.15	679232.93	-22.9
955582.93	677947.87	-22.8
955615.78	679234.45	-22.8

955607.32	674788.26	-22.7
955588.19	674790.32	-22.4
955597.29	679236.26	-22.2
955568.68	674793.33	-22.1
955568.11	679240.04	-21.9
955610.61	683909.05	-21.6
955602.68	677945.20	-21.6
955591.86	683912.64	-21.5
955622.26	677941.78	-21.4
955573.18	683915.68	-21.3
955629.29	683905.50	-21.1
955641.75	677937.54	-20.8
955567.99	679917.73	-20.1
955634.31	690847.59	-19.9
955586.68	679914.42	-19.9
955648.19	683902.27	-19.9
955578.58	676797.11	-19.7
955642.07	679902.95	-19.6
955579.40	688804.83	-19.6
955605.18	679910.32	-19.5
955616.27	690849.95	-19.5
955634.40	688792.51	-19.5
955606.84	688799.46	-19.5
955623.30	679905.99	-19.3
955638.46	689679.30	-19.2
955596.40	690853.07	-19.1
955621.73	687856.90	-19.1
955576.11	690856.17	-19.1
955640.28	687852.59	-19.0
955580.26	684925.73	-19.0
955611.67	689681.72	-19.0
955585.99	680827.33	-19.0
955568.20	689692.43	-18.9
955562.14	684929.28	-18.9
955565.08	680830.64	-18.9
955603.28	687861.26	-18.8
955598.80	684922.44	-18.8
955605.84	680822.77	-18.6
955577.41	686902.79	-18.6
955635.08	680813.93	-18.4
955584.59	687864.85	-18.3
955598.06	686899.17	-18.2
955626.87	691873.08	-18.0
955597.30	676791.63	-17.9
955618.24	686894.68	-17.9
955641.77	682014.33	-17.8
955576.51	691879.17	-17.6
955639.11	686890.32	-17.5
955569.89	682859.00	-16.9
955567.03	682022.34	-16.9
955622.71	682015.19	-16.7
955601.49	691875.88	-16.6
955591.44	682856.21	-16.6
955594.51	682017.17	-16.5
955602.83	685825.72	-16.4
955612.24	682854.41	-15.9
955638.17	685821.69	-15.6
955631.44	682852.70	-15.2
955649.49	682851.03	-14.8
955624.22	692937.41	-10.4
955600.40	692940.04	-9.8
955579.53	692943.05	-9.4
955741.45	673666.32	-34.2
955714.21	673669.17	-33.9
955734.35	669357.97	-33.0
955686.99	673672.62	-32.9
955668.60	673673.16	-32.7
955705.12	672802.91	-32.6
955710.70	669350.27	-32.5
955687.87	672809.03	-32.5
955669.16	672814.83	-31.5

955684.46	669349.40	-30.8
955723.18	672798.05	-30.8
955665.90	669350.63	-30.3
955738.83	670659.10	-28.8
955737.36	674768.89	-28.8
955724.54	670332.98	-28.8
955706.48	670333.05	-28.4
955719.29	670660.53	-28.3
955668.66	671707.59	-28.3
955688.48	670333.23	-27.8
955692.52	670665.34	-27.2
955670.39	670334.38	-27.1
955687.50	671704.40	-26.6
955705.72	674773.87	-26.4
955666.57	670672.08	-26.4
955733.96	671695.82	-26.1
955706.13	671701.14	-25.9
955677.70	675652.89	-25.9
955725.34	675642.93	-25.9
955687.87	674777.50	-25.3
955706.16	675647.52	-25.2
955661.96	676782.46	-24.2
955736.54	676777.88	-24.1
955680.91	676782.27	-24.1
955667.44	674780.49	-24.1
955716.97	676780.86	-23.9
955674.80	679229.56	-23.3
955655.14	679231.29	-23.1
955695.04	679228.04	-22.9
955714.92	679226.63	-22.6
955732.92	679223.27	-22.1
955738.21	689671.49	-20.3
955720.19	690835.42	-20.1
955661.28	677933.50	-20.1
955739.55	677920.40	-20.1
955719.98	689672.04	-20.0
955738.69	690830.51	-19.9
955691.27	690840.36	-19.9
955664.11	690843.90	-19.8
955719.96	677923.76	-19.8
955732.72	691858.02	-19.8
955701.75	689673.17	-19.8
955688.99	688781.04	-19.7
955653.07	688788.32	-19.6
955683.60	689675.22	-19.6
955671.25	688784.84	-19.6
955698.89	682010.07	-19.5
955740.51	684898.55	-19.5
955718.40	688775.45	-19.5
955703.48	684903.67	-19.5
955665.70	689677.29	-19.4
955700.34	677926.29	-19.4
955722.38	684901.18	-19.4
955680.82	677929.41	-19.3
955670.60	682012.77	-19.3
955658.48	687848.86	-19.2
955660.73	679900.97	-19.2
955706.19	691863.32	-19.2
955688.37	691866.88	-19.1
955661.85	691870.42	-19.0
955676.96	687845.72	-18.9
955679.99	679900.18	-18.9
955666.92	683899.32	-18.9
955705.10	687842.01	-18.9
955683.48	684907.10	-18.9
955698.91	679899.14	-18.5
955723.50	687839.52	-18.5
955717.93	679897.01	-18.4
955717.67	682007.19	-18.2
955655.48	680807.85	-18.0
955685.95	683896.17	-17.8

955736.32	682003.88	-17.7
955732.71	683887.74	-17.6
955708.44	682845.08	-17.4
955659.02	686888.15	-17.3
955674.04	680804.19	-17.3
955714.14	683891.33	-17.3
955679.77	686885.09	-16.7
955701.33	680801.45	-16.5
955736.90	682840.08	-16.4
955700.83	686880.47	-16.4
955719.72	686875.19	-16.4
955721.64	680800.27	-16.3
955688.84	682847.01	-16.2
955739.35	686868.47	-15.9
955668.79	682848.74	-15.7
955741.17	685796.99	-15.5
955689.69	685810.27	-15.4
955715.06	685803.30	-15.4
955664.09	685816.92	-15.2
955733.56	692915.54	-12.3
955733.25	693719.44	-12.2
955708.66	693721.93	-11.2
955700.67	692924.63	-10.8
955686.41	693725.40	-10.4
955655.76	692933.15	-10.4
955681.82	692928.82	-9.6
955667.94	693731.55	-9.5
955653.22	693748.62	-8.9
955805.64	673661.17	-34.4
955787.28	673663.55	-34.2
955759.90	673665.64	-34.2
955823.95	673658.24	-34.2
955829.09	672782.99	-33.0
955820.28	670646.21	-32.4
955825.74	671677.38	-32.2
955795.79	670333.36	-32.2
955801.55	670651.13	-31.9
955799.54	672786.88	-31.8
955815.84	674762.79	-31.5
955813.83	670333.59	-31.3
955783.58	670654.70	-31.2
955771.25	672789.24	-31.1
955794.41	674764.77	-30.6
955806.96	671680.18	-30.6
955752.03	672791.89	-30.5
955766.20	674765.79	-30.3
955768.79	670332.86	-30.3
955757.30	670658.36	-30.1
955829.48	675622.30	-30.0
955788.42	671683.41	-30.0
955810.06	675623.70	-29.5
955790.44	675625.73	-28.6
955752.10	671691.99	-28.5
955770.20	671687.61	-28.3
955771.47	675629.20	-27.6
955753.12	675634.54	-26.6
955831.12	676756.33	-26.6
955812.94	676762.01	-25.7
955783.54	676768.56	-24.9
955764.95	676772.19	-24.6
955826.89	677903.83	-22.9
955807.44	677907.14	-22.4
955750.67	679218.01	-21.5
955787.84	677910.41	-21.2
955768.55	679209.77	-20.8
955800.82	689664.97	-20.8
955827.76	689661.23	-20.7
955768.60	677914.48	-20.6
955774.33	689668.73	-20.5
955823.88	690815.67	-20.5
955775.16	690820.94	-20.4

955805.28	690817.41	-20.4
955756.23	689670.60	-20.4
955827.72	683884.20	-20.3
955756.03	690825.06	-20.2
955796.33	679197.85	-20.1
955750.47	691853.76	-19.8
955759.55	684895.95	-19.6
955744.26	688769.13	-19.6
955808.55	683884.97	-19.5
955779.59	684893.26	-19.4
955771.65	688763.64	-19.3
955789.63	683884.18	-19.2
955814.70	679193.16	-19.2
955800.29	688760.03	-19.1
955798.54	684890.99	-18.9
955826.86	688757.20	-18.8
955817.57	684888.14	-18.4
955770.58	683883.84	-18.3
955745.63	679891.07	-18.3
955751.62	683884.81	-18.1
955759.72	687832.79	-18.1
955741.67	687836.39	-18.1
955764.12	681998.38	-17.9
955782.78	681994.62	-17.8
955763.76	679886.43	-17.7
955777.89	687829.28	-17.6
955781.63	679881.28	-17.5
955801.38	681990.99	-17.5
955796.47	687825.64	-17.4
955819.82	681986.71	-17.3
955815.15	687821.51	-17.3
955799.64	679875.91	-16.7
955755.98	682836.61	-16.0
955830.27	685781.07	-15.8
955799.57	686851.82	-15.7
955760.61	686861.03	-15.6
955758.85	685793.57	-15.5
955742.88	680797.37	-15.5
955780.48	686855.77	-15.5
955812.48	685784.56	-15.3
955794.33	685787.44	-15.2
955821.30	686847.67	-15.2
955775.87	682832.93	-14.8
955817.93	679870.99	-14.7
955823.87	693688.14	-14.6
955764.04	680792.19	-14.4
955799.04	693698.76	-14.3
955796.39	682830.32	-13.8
955803.56	692899.03	-13.7
955774.48	693708.90	-13.7
955783.56	680788.06	-13.5
955823.57	692895.04	-13.5
955802.92	680784.43	-13.5
955823.04	680781.80	-13.2
955816.38	682828.39	-12.8
955785.91	692902.87	-12.6
955761.16	692908.63	-11.1
955920.87	670630.65	-36.3
955902.90	670633.54	-36.2
955876.06	670635.80	-35.3
955870.96	671666.96	-35.2
955914.90	671651.74	-35.1
955897.24	671657.38	-35.0
955902.56	672765.15	-34.6
955860.92	673653.40	-34.6
955912.87	670335.74	-34.4
955907.48	673650.28	-34.4
955853.31	671672.21	-34.4
955868.27	670335.21	-34.4
955842.31	673655.49	-34.1
955879.42	673652.07	-34.1

955847.82	672778.55	-34.0
955883.72	672769.09	-33.7
955854.80	670638.66	-33.5
955905.14	674733.79	-33.2
955916.27	675615.22	-32.8
955831.91	670334.20	-32.8
955865.56	672773.61	-32.8
955851.54	674752.75	-32.7
955850.10	670334.51	-32.7
955916.84	676735.86	-32.4
955874.08	674744.99	-32.4
955897.32	675618.45	-32.4
955833.71	674758.80	-31.8
955868.58	675621.08	-31.8
955896.86	676738.85	-31.4
955849.16	675621.74	-31.2
955879.07	676742.92	-30.0
955859.17	676747.66	-28.5
955914.93	677892.70	-27.3
955895.29	677894.06	-26.5
955875.55	677895.84	-25.3
955856.16	677898.97	-23.9
955893.84	683875.34	-21.9
955875.05	683878.50	-21.6
955912.53	683871.99	-21.5
955913.39	679183.19	-21.0
955856.10	683881.41	-20.9
955901.04	691826.65	-20.5
955854.44	689657.98	-20.5
955854.72	690812.31	-20.3
955894.83	679187.98	-20.3
955881.38	689654.03	-20.2
955884.48	690808.71	-20.1
955907.77	689649.36	-20.0
955912.83	690803.66	-19.9
955875.65	679191.07	-19.1
955854.63	679191.45	-19.1
955864.79	688750.76	-18.6
955911.72	688743.64	-18.4
955882.69	688747.78	-18.3
955833.31	679191.73	-18.3
955849.08	684883.14	-18.3
955868.56	684879.90	-17.4
955833.72	687816.77	-16.8
955846.65	681978.87	-16.7
955852.51	687812.58	-16.5
955890.41	687807.14	-16.3
955871.50	687809.45	-16.3
955909.62	687805.41	-16.2
955894.89	684875.84	-16.0
955919.60	693670.47	-15.9
955864.53	681973.20	-15.7
955893.01	693670.80	-15.7
955900.91	680770.26	-15.6
955847.93	685776.66	-15.5
955918.09	681956.64	-15.5
955914.40	692879.45	-15.4
955891.09	681964.49	-15.4
955887.89	692883.91	-15.3
955866.64	693673.97	-15.3
955911.11	682804.38	-15.2
955914.98	684873.51	-15.2
955840.66	693681.58	-15.0
955912.76	686827.27	-15.0
955880.87	680771.68	-14.8
955892.53	686832.91	-14.8
955858.53	692888.39	-14.8
955865.59	685772.83	-14.7
955843.32	686843.57	-14.7
955862.87	686840.34	-14.7
955891.55	682809.76	-14.4

955836.55	679866.95	-14.2
955862.06	680774.59	-14.2
955892.46	685768.24	-13.8
955843.12	680778.44	-13.6
955872.90	682815.15	-13.6
955910.22	685764.33	-13.5
955855.01	679863.68	-13.0
955854.20	682820.76	-12.7
955835.73	682825.17	-12.4
955883.02	679858.53	-11.7
955919.62	679852.05	-11.7
955901.15	679855.08	-11.5
955920.81	694895.92	-7.4
955968.03	670627.23	-36.7
956007.53	673629.16	-36.6
955999.68	672749.06	-36.4
955980.29	672753.11	-36.3
955992.85	670626.19	-36.3
955960.81	672756.79	-36.2
955949.65	670628.00	-36.1
955989.98	673633.96	-36.1
955942.12	672760.43	-35.7
955926.24	673648.49	-35.6
955922.23	672762.76	-35.6
955932.58	671647.39	-35.2
955971.91	673638.82	-35.0
955966.84	670336.62	-35.0
955950.94	671643.95	-34.9
955944.79	673645.62	-34.6
955940.18	670335.47	-34.5
956004.98	671635.05	-34.4
956001.48	677876.20	-34.2
955964.12	676727.68	-33.9
956003.41	676718.26	-33.9
955983.80	676722.88	-33.8
955945.93	676730.73	-33.7
955971.49	675599.40	-33.6
955953.32	675605.01	-33.5
955995.43	674711.66	-33.4
955969.47	671640.60	-33.4
955975.27	674717.42	-33.4
955923.16	674728.43	-33.3
955934.84	675610.67	-33.3
955944.85	674724.14	-33.3
955990.05	675593.89	-33.0
955982.45	677880.61	-32.5
956008.54	675587.99	-32.2
955963.49	677885.12	-30.9
955944.28	677889.26	-29.5
956007.70	679161.45	-26.5
955989.29	679165.45	-25.6
955968.95	679168.62	-24.0
955948.81	679172.04	-23.0
955931.03	679177.27	-21.8
955931.30	683868.20	-21.8
955968.32	683860.61	-21.6
955949.58	683864.21	-21.4
955982.20	691820.61	-20.9
955922.57	691825.83	-20.7
955987.25	683857.55	-20.6
955942.19	691826.39	-20.6
955961.39	691825.66	-20.5
955997.32	682782.19	-20.4
955977.07	682786.04	-19.9
955934.29	689643.89	-19.8
955932.47	690799.66	-19.6
955952.08	689640.67	-19.6
956004.09	691812.75	-19.6
955969.95	689638.35	-19.4
955951.68	690796.51	-19.4
955970.45	690792.99	-19.4

955988.04	689636.25	-19.3
956005.91	689633.83	-19.3
955999.66	690786.32	-19.1
955957.71	682790.98	-18.8
955965.57	688732.45	-18.4
955937.74	688739.11	-18.3
956009.97	688721.19	-17.7
955990.82	688725.91	-17.5
955954.84	681947.85	-17.3
955939.92	682796.12	-17.3
955922.20	680768.95	-17.1
956006.11	683854.64	-17.1
955991.44	693668.98	-16.6
955959.37	692869.31	-16.3
955973.43	693670.04	-16.3
955940.71	692873.18	-16.2
955936.43	681951.67	-16.2
955946.46	693670.39	-16.1
955938.07	687801.58	-16.1
955957.21	687798.13	-15.7
955977.43	692866.07	-15.7
955985.05	687791.85	-15.5
956004.14	687787.57	-15.2
955995.86	692863.62	-15.0
955933.17	686821.45	-14.5
955942.83	680766.45	-14.5
955953.41	684868.74	-14.4
955961.28	680762.76	-14.3
955953.56	686816.62	-14.3
955934.72	684871.19	-14.3
955982.49	686811.70	-14.0
955982.92	681944.22	-13.9
956001.99	681942.60	-13.8
956009.65	680754.24	-13.7
956003.82	686808.09	-13.6
955989.48	680756.75	-13.5
955972.70	684865.52	-13.5
955928.01	685760.55	-13.5
955990.42	684861.46	-13.4
956008.51	684856.66	-13.0
955954.49	685756.30	-12.4
955972.51	685754.02	-12.3
955975.88	679842.88	-12.1
955990.39	685750.82	-11.7
955938.34	679849.17	-11.3
956003.87	679838.63	-11.1
955957.41	679846.25	-10.8
956001.98	694883.73	-10.6
955983.60	694886.75	-9.9
955962.30	694889.96	-9.1
955942.99	694893.58	-8.2
956084.81	672735.44	-38.0
956065.60	672738.43	-37.7
956037.20	672742.64	-37.4
956019.08	672745.23	-37.3
956070.40	673615.56	-36.5
956019.58	670624.14	-36.5
956025.24	673624.36	-36.2
956078.57	677863.31	-35.2
956097.70	677860.07	-35.2
956059.46	677866.98	-35.2
956051.91	673618.57	-35.1
956020.69	677872.94	-35.1
956032.37	671632.91	-35.0
956040.30	677870.28	-35.0
956078.37	671627.79	-34.9
956050.81	671631.89	-34.8
956021.77	676713.30	-34.0
956066.89	676698.47	-33.7
956039.61	676707.88	-33.7
956095.63	676691.15	-33.7

956088.46	673613.00	-33.1
956033.44	674700.48	-32.5
956074.35	674695.89	-32.2
956053.38	674697.48	-32.2
956045.28	675577.01	-32.1
956091.57	679140.60	-31.9
956026.69	675582.33	-31.8
956094.08	674694.32	-31.6
956083.12	675568.92	-31.4
956064.22	675572.58	-31.0
956071.56	679144.06	-30.9
956053.05	679148.74	-30.4
956034.90	679153.75	-29.1
956066.58	691790.55	-20.6
956016.95	682779.61	-20.2
956090.56	683843.75	-19.8
956035.01	691801.49	-19.7
956032.47	689629.68	-18.9
956019.05	690782.38	-18.8
956059.34	689626.10	-18.8
956038.11	690779.34	-18.7
956077.34	689623.02	-18.6
956057.31	690775.58	-18.5
956095.38	689619.04	-18.5
956076.95	690771.03	-18.4
956096.28	690765.68	-18.4
956027.98	688717.24	-18.0
956096.68	681935.68	-18.0
956098.50	693652.51	-17.9
956055.19	688713.54	-17.6
956080.68	693655.06	-17.6
956091.48	679839.46	-17.5
956071.97	679839.43	-17.4
956071.63	683845.69	-17.4
956074.35	688711.96	-17.4
956062.78	693657.93	-17.2
956094.90	680739.04	-17.1
956052.38	679838.34	-17.1
956044.97	693660.87	-17.1
956058.60	681939.32	-16.9
956077.58	681937.83	-16.9
956018.14	693665.50	-16.8
956032.75	679837.64	-16.4
956076.03	680745.01	-16.3
956053.20	683848.36	-16.3
956096.47	692846.06	-16.2
956039.63	681940.45	-15.9
956034.44	683851.10	-15.7
956077.66	692850.12	-15.7
956014.09	692861.25	-15.5
956042.39	692857.11	-15.3
956057.77	680749.65	-15.3
956084.64	682769.27	-15.1
956041.26	687779.58	-15.0
956022.59	687783.59	-15.0
956039.08	680752.51	-14.5
956078.69	687770.54	-14.4
956060.08	687774.96	-14.4
956097.66	687766.38	-14.1
956020.72	681941.33	-14.0
956056.38	682773.57	-13.9
956036.52	682776.85	-13.7
956028.11	684850.35	-12.8
956025.59	686804.64	-12.8
956090.71	694871.24	-12.7
956068.33	694874.74	-12.4
956056.01	686800.58	-12.2
956047.43	694877.31	-11.9
956076.05	686798.34	-11.6
956083.02	684835.44	-11.6
956056.00	684841.58	-11.4

956026.43	694880.03	-11.4
956016.38	685744.84	-11.0
956069.38	685735.68	-10.5
956096.44	686796.43	-10.5
956042.94	685740.41	-10.4
956111.40	672732.06	-38.0
956130.82	672730.54	-37.9
956149.44	672730.08	-37.9
956168.76	672727.91	-37.9
956135.90	677853.78	-35.7
956155.31	677850.64	-35.7
956116.85	677856.97	-35.6
956174.58	677847.84	-35.4
956161.75	673598.40	-34.8
956180.08	673595.44	-34.7
956143.46	673602.06	-34.3
956124.35	676686.89	-34.2
956143.44	676684.05	-33.8
956162.06	676681.91	-33.8
956116.07	673607.74	-33.6
956189.94	681918.42	-33.0
956129.16	679135.05	-32.9
956147.51	679132.71	-32.8
956175.68	674682.35	-32.7
956154.41	674687.91	-32.7
956111.07	679138.06	-32.5
956167.13	679129.50	-32.5
956158.72	675556.26	-32.4
956177.45	675553.20	-32.3
956131.98	674691.28	-32.1
956187.56	679124.63	-31.9
956130.15	675560.12	-31.8
956111.12	675563.64	-31.5
956112.92	674693.15	-30.9
956171.27	681921.81	-26.9
956184.21	679818.92	-23.9
956190.16	680726.29	-23.7
956166.15	679825.20	-23.3
956167.03	691771.52	-21.2
956147.77	679830.59	-20.9
956132.96	691777.79	-20.8
956107.59	691781.88	-20.6
956161.24	680732.97	-20.0
956152.64	681925.58	-19.8
956178.21	692826.40	-19.8
956124.85	681931.18	-19.6
956129.33	679835.19	-19.3
956143.11	693644.30	-18.6
956181.93	690747.59	-18.6
956113.45	689614.33	-18.5
956110.43	679838.15	-18.4
956125.24	693648.03	-18.4
956114.75	690761.75	-18.3
956133.80	690758.10	-18.2
956162.96	690751.93	-18.2
956159.32	692830.21	-18.1
956140.79	689607.25	-18.1
956168.88	689602.55	-18.0
956187.83	689599.29	-18.0
956169.46	693638.77	-17.6
956141.51	692834.84	-17.5
956182.19	682754.06	-17.5
956133.78	680733.21	-17.4
956110.63	688707.31	-17.4
956129.32	688704.46	-17.2
956166.02	683835.06	-17.1
956114.23	680734.36	-17.0
956159.03	688697.91	-16.6
956116.21	692841.85	-16.5
956163.40	682756.87	-16.4
956103.83	682766.38	-15.4

956183.61	688691.58	-15.2
956144.38	682759.79	-15.2
956109.56	683841.53	-14.9
956124.34	682763.37	-14.7
956147.15	683837.18	-14.5
956185.25	684818.87	-14.3
956157.96	684824.32	-14.2
956184.95	683832.70	-14.0
956176.65	694858.58	-13.9
956128.51	683839.77	-13.7
956139.47	684827.87	-13.6
956151.18	694863.04	-13.4
956116.87	687762.44	-13.2
956124.73	694867.32	-13.0
956120.99	684830.75	-12.2
956135.76	687758.56	-12.2
956155.80	685716.13	-11.8
956129.06	685720.62	-11.4
956154.55	687754.89	-11.3
956173.88	685713.65	-11.2
956103.21	685726.70	-11.0
956159.89	686787.70	-10.7
956180.82	686785.08	-10.5
956116.93	686794.45	-10.5
956138.88	686791.10	-10.3
956173.88	687752.17	-9.6
956195.19	672720.13	-37.7
956274.14	681902.88	-36.4
956244.46	673584.70	-36.1
956216.87	673589.58	-36.1
956255.84	681907.43	-36.0
956237.23	681911.18	-35.6
956198.47	673592.36	-35.0
956218.29	681913.98	-34.9
956192.72	676679.47	-34.0
956264.96	675545.30	-33.7
956235.37	675546.40	-33.2
956222.37	676675.27	-33.1
956262.87	674665.17	-33.1
956221.90	674669.88	-32.9
956279.19	682736.38	-32.7
956193.60	677844.15	-32.5
956201.17	674674.05	-32.4
956242.19	674667.19	-32.4
956215.78	675547.65	-32.3
956240.85	676671.87	-31.9
956196.47	675549.95	-31.8
956206.94	679120.06	-31.7
956225.26	679115.34	-31.3
956244.71	679111.09	-30.5
956259.92	682740.03	-30.1
956277.01	679801.20	-29.7
956212.01	677839.00	-29.7
956263.57	679107.35	-29.6
956258.38	679802.72	-29.0
956277.32	677822.54	-27.7
956239.19	679804.31	-27.3
956220.41	679807.66	-26.3
956261.87	676670.20	-25.8
956274.87	680704.55	-25.3
956201.99	679812.66	-25.2
956240.93	682744.29	-25.2
956255.81	680706.43	-24.8
956237.20	680710.31	-24.6
956218.39	680716.37	-24.3
956258.25	677826.49	-23.6
956239.52	677830.93	-22.9
956265.61	692807.21	-22.2
956211.95	692821.69	-22.0
956241.54	692816.12	-22.0
956192.75	691767.10	-21.0

956218.60	691762.98	-20.3
956252.81	691757.56	-19.7
956201.35	690743.06	-18.9
956221.28	682747.82	-18.3
956215.39	689592.80	-18.1
956278.74	691754.77	-17.8
956220.54	690738.29	-17.7
956201.47	682750.87	-17.5
956233.85	689588.86	-17.5
956278.61	683815.95	-17.3
956252.41	689585.00	-16.9
956195.96	693633.54	-16.8
956270.94	689580.88	-16.7
956238.35	690733.43	-16.6
956273.65	693611.86	-16.1
956230.62	693624.36	-15.9
956269.25	690727.58	-15.8
956259.89	683820.22	-15.8
956222.80	683828.44	-15.4
956241.19	683824.61	-15.2
956203.99	683831.05	-14.8
956260.61	694848.62	-14.6
956242.28	694850.47	-14.3
956204.10	684814.39	-14.1
956224.02	694852.81	-14.1
956203.99	688686.48	-14.0
956204.35	694855.40	-13.9
956247.64	685706.03	-13.6
956222.22	688683.22	-13.5
956266.19	685704.33	-13.4
956229.01	685707.83	-13.2
956269.69	684804.14	-12.9
956277.52	687737.64	-12.9
956210.33	685709.43	-12.7
956247.76	688678.26	-12.7
956191.95	685711.75	-12.6
956258.73	687740.64	-12.1
956267.18	688675.54	-11.9
956250.83	684805.75	-11.9
956232.75	684808.41	-11.8
956240.48	687743.43	-11.6
956272.01	686765.97	-11.3
956250.84	686771.45	-10.9
956221.41	687746.08	-10.8
956222.31	686777.84	-10.7
956202.32	686781.98	-10.7
956193.06	687749.95	-10.6
956279.57	695820.23	-7.7
956261.61	695821.72	-7.4
956246.79	695833.04	-7.1
956367.49	681890.40	-37.5
956320.25	681893.25	-37.4
956339.19	681892.09	-37.3
956292.30	681898.28	-36.8
956357.89	682728.70	-36.6
956337.40	682729.96	-36.3
956318.91	682730.85	-35.7
956299.51	682732.62	-34.4
956369.84	674641.63	-34.4
956349.73	674645.67	-34.0
956331.73	674650.57	-33.4
956291.90	674660.56	-33.1
956342.92	677808.25	-33.0
956323.61	675540.84	-32.8
956311.66	674655.55	-32.8
956304.15	675543.42	-32.4
956315.07	677815.17	-32.3
956284.59	675544.78	-32.2
956342.63	675538.58	-31.8
956361.90	675535.95	-31.5
956323.89	679796.28	-31.2

956305.18	679798.43	-30.7
956296.41	677819.21	-30.7
956361.87	677804.14	-30.4
956282.36	679104.92	-28.7
956301.66	679104.19	-27.5
956362.50	680694.93	-27.4
956321.14	679103.49	-27.0
956343.84	680698.32	-26.9
956339.44	679102.73	-26.4
956324.53	680701.76	-26.4
956304.28	680704.24	-26.0
956359.54	679100.51	-25.9
956365.37	676662.58	-24.9
956335.87	676665.50	-24.6
956359.95	683794.76	-24.6
956315.93	676667.24	-24.1
956294.77	676668.42	-23.1
956343.47	683802.10	-22.7
956358.84	692793.88	-22.5
956321.10	692796.19	-22.5
956339.17	692794.72	-22.5
956295.27	692800.98	-22.3
956353.69	693601.72	-20.3
956335.77	693604.05	-19.9
956356.37	691747.78	-19.2
956309.11	693606.64	-18.4
956330.83	691751.44	-17.6
956306.60	683810.77	-17.4
956325.56	683807.51	-17.4
956304.47	691752.65	-16.9
956289.40	689576.39	-16.0
956367.19	694833.99	-15.3
956307.73	689572.28	-15.3
956347.68	694837.91	-15.3
956326.09	689567.83	-15.2
956366.03	684798.88	-15.2
956328.94	694841.16	-15.0
956353.94	689561.37	-14.9
956289.12	690724.34	-14.9
956310.44	694843.78	-14.9
956290.68	694845.62	-14.6
956306.89	690721.24	-14.6
956345.28	684802.50	-14.3
956335.31	687730.55	-14.3
956364.01	687726.60	-13.8
956325.08	684804.53	-13.8
956315.91	687732.71	-13.7
956326.81	690717.22	-13.6
956298.85	684804.59	-13.4
956296.68	687735.21	-13.4
956368.39	685696.68	-13.3
956355.53	690709.80	-13.2
956357.73	688659.92	-12.8
956341.82	686752.05	-12.6
956349.85	685698.55	-12.3
956339.00	688662.04	-12.2
956331.32	685700.69	-12.1
956293.49	688670.99	-11.8
956312.74	685702.17	-11.7
956320.41	688665.50	-11.6
956302.37	686759.27	-11.3
956321.06	686755.90	-11.2
956294.31	685702.88	-11.2
956364.96	695807.08	-8.9
956347.54	695812.64	-8.6
956325.05	695818.75	-8.2
956303.82	695821.09	-8.0
956414.37	681884.40	-37.6
956395.95	681887.44	-37.6
956459.37	681872.15	-37.6
956441.43	681877.89	-37.5

956399.77	674635.75	-37.4
956445.13	682715.47	-37.1
956417.37	682722.43	-37.0
956397.61	682725.74	-36.8
956377.83	682727.76	-36.6
956458.44	674630.04	-36.6
956419.04	674633.21	-36.4
956438.33	674631.50	-36.1
956428.67	677792.35	-34.6
956456.84	675514.66	-34.4
956428.47	675521.40	-34.4
956409.63	677796.16	-34.3
956453.56	679768.87	-34.2
956409.67	675526.26	-34.1
956434.83	679774.48	-33.9
956390.82	675530.97	-33.9
956416.85	679779.38	-33.1
956455.92	677784.45	-32.8
956390.66	677799.28	-32.8
956437.98	683764.29	-32.3
956411.44	683773.35	-32.1
956393.57	683779.56	-30.9
956451.46	680672.18	-30.0
956431.58	680678.40	-29.4
956376.46	683786.88	-29.1
956412.12	680683.82	-28.8
956433.39	676661.50	-28.6
956393.10	680688.74	-28.2
956414.03	676657.75	-26.8
956445.27	679082.87	-26.2
956386.84	676659.11	-25.8
956417.05	679089.54	-25.6
956397.88	679093.61	-25.5
956379.24	679097.24	-25.4
956461.20	693585.96	-23.6
956434.21	693588.73	-23.4
956458.94	692777.23	-23.2
956432.54	692781.82	-23.0
956384.63	692790.26	-22.9
956403.40	692787.01	-22.8
956415.93	693591.59	-22.7
956457.22	684771.03	-21.6
956380.25	693597.60	-21.5
956398.09	693594.53	-21.4
956425.56	691740.65	-21.0
956399.49	691742.41	-20.9
956419.04	684780.59	-17.8
956438.82	684775.46	-17.6
956460.36	685681.96	-16.8
956442.29	685685.96	-16.5
956400.89	684787.63	-16.3
956442.96	694818.06	-16.0
956424.26	694821.75	-15.7
956405.42	694825.42	-15.5
956386.42	694829.78	-15.5
956447.73	689547.46	-15.4
956428.91	689548.08	-15.2
956424.35	685689.81	-14.8
956410.05	689549.42	-14.8
956381.72	689554.85	-14.7
956451.20	690691.78	-14.0
956456.32	688641.36	-14.0
956396.84	685694.30	-13.9
956433.06	690694.70	-13.7
956392.27	687721.06	-13.6
956421.02	688648.80	-13.5
956421.24	687715.80	-13.5
956414.33	690696.97	-13.4
956446.66	686735.77	-13.4
956393.22	688654.59	-13.3
956450.08	687711.37	-13.2

956373.69	686746.66	-13.1
956393.43	690700.15	-12.9
956373.28	690705.08	-12.8
956414.65	686740.78	-12.8
956394.11	686743.90	-11.8
956452.82	695793.57	-10.4
956433.16	695793.58	-10.0
956407.75	695795.78	-9.8
956388.92	695799.99	-9.3
956430.48	696807.68	-6.9
956456.88	696803.25	-6.9
956544.07	674617.53	-43.0
956525.76	674619.55	-42.0
956506.90	674623.05	-40.4
956486.16	674626.46	-38.5
956521.71	681851.87	-37.7
956540.10	681848.17	-37.6
956503.73	681856.79	-37.6
956543.41	682693.11	-37.6
956486.04	681863.13	-37.6
956523.45	682696.88	-37.5
956503.85	682700.61	-37.5
956464.13	682710.78	-37.3
956483.78	682705.72	-37.2
956545.57	679752.30	-37.0
956526.55	679753.86	-36.4
956507.99	679756.06	-36.0
956489.48	679759.32	-35.4
956482.93	675504.55	-35.1
956471.40	679764.04	-34.9
956521.10	677773.94	-33.9
956539.92	680649.58	-33.8
956539.40	677770.28	-33.6
956548.10	683736.03	-33.1
956520.12	683741.87	-33.0
956482.85	683749.16	-32.8
956501.07	683745.27	-32.7
956520.17	680652.77	-32.7
956464.62	683754.51	-32.7
956500.38	680657.38	-31.7
956502.30	677776.58	-30.9
956480.03	680662.62	-30.9
956474.07	677780.26	-29.9
956548.92	679063.91	-28.5
956543.08	684759.73	-27.8
956530.07	679065.44	-27.7
956504.00	684763.35	-27.6
956523.46	684761.57	-27.6
956503.26	679069.17	-27.1
956484.35	679073.23	-26.8
956465.08	679077.77	-26.3
956551.31	693572.36	-25.3
956533.38	693576.25	-24.9
956506.85	693581.31	-24.6
956488.49	693583.14	-24.1
956535.24	692765.42	-23.3
956506.30	692770.00	-23.2
956478.07	692774.57	-23.0
956485.07	684766.05	-22.9
956518.03	691724.84	-21.4
956492.82	691729.63	-21.3
956468.25	691735.91	-21.1
956533.88	685669.94	-17.9
956515.41	685673.01	-17.3
956546.89	694798.03	-16.5
956528.21	694802.72	-16.5
956487.89	685677.11	-16.4
956509.66	694806.38	-16.3
956461.78	694814.11	-16.1
956480.72	694810.84	-16.1
956504.09	689541.33	-16.0

956485.52	689543.99	-15.8
956466.88	689546.41	-15.7
956550.73	690673.68	-15.6
956547.67	686720.86	-15.5
956522.41	689537.81	-15.4
956528.22	686723.53	-15.1
956530.58	690676.98	-15.0
956506.44	686726.94	-15.0
956540.78	689534.00	-14.9
956520.30	688632.02	-14.7
956503.26	690681.19	-14.6
956494.83	688635.23	-14.5
956476.11	688638.12	-14.3
956467.00	686732.61	-14.3
956540.32	688629.18	-14.2
956482.26	690685.73	-14.2
956485.10	686730.03	-14.1
956526.40	687698.29	-13.2
956544.67	687694.00	-13.1
956488.83	687706.02	-12.8
956507.67	687702.58	-12.7
956469.58	687708.73	-12.3
956544.96	695783.31	-11.6
956525.30	695788.49	-11.4
956505.38	695791.45	-11.1
956479.07	695793.18	-10.7
956500.92	697701.68	-7.5
956537.64	696784.34	-7.4
956512.20	697681.86	-7.3
956518.19	696789.55	-7.0
956497.29	696794.95	-6.9
956478.12	696799.79	-6.9
956531.44	697670.32	-6.8
956600.95	679741.21	-38.7
956618.80	679736.52	-38.5
956582.84	679745.79	-38.5
956636.86	679731.60	-38.5
956640.29	680643.96	-38.2
956606.34	681839.66	-38.2
956634.63	681835.01	-38.1
956587.45	681842.39	-37.9
956582.21	682686.91	-37.9
956600.58	682683.24	-37.9
956620.06	682681.23	-37.9
956563.36	682690.32	-37.8
956568.43	681844.84	-37.8
956620.67	680646.86	-37.6
956564.47	679749.38	-37.5
956627.65	677746.95	-36.6
956599.48	680647.74	-36.4
956609.27	677750.85	-36.0
956579.60	680647.71	-35.7
956591.66	677755.57	-35.5
956560.21	680647.80	-34.8
956557.16	677765.84	-34.6
956624.39	679051.57	-34.0
956622.96	683720.87	-33.4
956594.64	683724.90	-33.4
956575.76	683728.94	-33.3
956605.56	679054.22	-32.8
956587.48	679058.04	-31.5
956568.72	679061.40	-29.8
956634.47	685648.38	-29.0
956626.90	684742.48	-27.8
956608.22	684746.42	-27.8
956579.43	684752.75	-27.8
956561.81	684756.97	-27.6
956588.33	685657.80	-27.5
956638.33	693546.77	-27.3
956615.89	685651.58	-27.3
956621.29	693552.59	-26.8

956595.32	693560.45	-26.5
956577.73	693565.11	-26.2
956570.19	685662.19	-25.6
956640.58	692752.28	-23.6
956610.56	692756.67	-23.6
956591.61	692758.42	-23.6
956572.94	692760.12	-23.4
956554.16	692762.71	-23.2
956552.15	685666.37	-22.8
956551.71	691723.31	-21.1
956577.13	691722.13	-19.6
956640.08	686703.75	-19.4
956617.69	686708.89	-18.2
956601.85	691716.50	-18.1
956640.15	694776.19	-17.3
956606.91	694778.05	-17.3
956587.49	694781.54	-17.2
956565.33	694792.75	-16.8
956596.21	686713.33	-16.4
956625.37	691707.41	-16.3
956566.62	686717.96	-16.0
956580.64	690668.63	-15.6
956598.74	690665.28	-15.2
956594.99	689521.50	-15.2
956576.91	689525.71	-15.2
956559.84	688626.85	-15.0
956617.41	690661.15	-14.5
956612.76	689516.30	-14.4
956558.93	689530.04	-14.4
956620.39	687677.32	-14.2
956582.38	687685.93	-14.2
956601.48	687681.69	-13.8
956563.50	687689.98	-13.7
956638.81	695761.83	-13.4
956618.11	695763.87	-13.1
956590.67	695768.64	-12.7
956571.03	695773.88	-12.2
956632.31	688620.07	-11.4
956639.69	689508.98	-11.0
956613.37	688621.74	-10.9
956585.07	688623.60	-10.8
956635.90	698732.61	-9.7
956613.17	698738.41	-9.6
956591.31	698742.32	-9.5
956632.76	696770.66	-9.2
956609.21	696773.14	-8.7
956586.45	696776.80	-8.3
956559.84	696779.85	-7.8
956640.33	697646.50	-7.2
956622.37	697650.57	-6.9
956553.99	697662.54	-6.6
956596.36	697655.73	-6.4
956708.25	680627.89	-39.9
956688.36	680632.50	-39.4
956722.20	679057.79	-39.3
956727.72	681819.38	-38.9
956669.25	680637.47	-38.8
956699.19	681822.26	-38.8
956671.23	681827.44	-38.5
956655.27	679727.54	-38.5
956653.21	681831.40	-38.5
956673.83	679724.01	-38.4
956711.04	679717.63	-38.3
956692.41	679720.88	-38.3
956695.96	679059.93	-38.3
956729.40	679713.95	-38.3
956689.84	682674.93	-38.1
956718.82	682669.47	-38.1
956651.60	682679.82	-38.0
956670.29	682678.27	-37.9
956646.36	677742.91	-37.1

956669.05	679056.99	-37.1
956650.77	679053.34	-35.6
956729.15	683715.18	-33.7
956690.38	683718.41	-33.7
956709.81	683717.46	-33.6
956641.88	683719.79	-33.5
956671.17	683718.88	-33.5
956662.23	685644.74	-30.7
956680.99	685642.34	-30.6
956699.66	685639.23	-30.6
956726.97	685632.98	-30.6
956645.44	684738.77	-28.0
956722.42	684735.62	-28.0
956684.72	684735.88	-27.9
956703.62	684736.00	-27.9
956665.18	684736.65	-27.8
956690.39	693530.13	-27.8
956708.25	693525.97	-27.7
956726.40	693523.17	-27.7
956655.37	693540.95	-27.6
956672.96	693535.40	-27.6
956722.86	686691.33	-26.1
956676.51	692745.31	-23.8
956726.42	692736.48	-23.8
956658.74	692749.59	-23.7
956695.92	692741.42	-23.7
956668.86	686698.72	-22.5
956726.18	687660.38	-22.4
956687.98	686696.08	-21.4
956725.22	694762.00	-18.1
956706.77	694764.15	-17.9
956688.24	694767.18	-17.8
956659.59	694773.09	-17.4
956706.82	687662.26	-15.6
956687.50	687664.14	-15.5
956668.42	687666.49	-15.1
956649.40	687670.60	-14.8
956649.07	691697.60	-14.8
956667.68	690654.50	-14.6
956647.70	690656.52	-14.5
956716.16	695763.25	-14.4
956731.21	688604.94	-14.4
956695.18	695762.19	-14.1
956709.52	688608.17	-14.0
956673.63	695761.39	-13.7
956695.77	690651.06	-13.6
956723.33	689494.34	-13.2
956676.73	688613.97	-13.0
956680.78	691683.82	-12.9
956704.47	689497.04	-12.6
956657.79	688617.29	-12.4
956666.94	689503.38	-12.3
956685.71	689500.01	-12.3
956704.58	691674.41	-12.2
956729.84	691668.53	-12.0
956714.79	690648.08	-11.9
956722.74	696763.49	-11.1
956702.80	696766.31	-10.7
956682.73	696768.08	-10.3
956664.39	698726.04	-10.0
956708.11	698715.86	-9.9
956661.28	696769.46	-9.9
956686.04	698721.39	-9.9
956722.59	697626.02	-9.3
956719.68	699747.95	-9.1
956704.15	697630.08	-8.8
956692.20	699755.87	-8.4
956685.71	697634.64	-8.4
956667.53	697639.58	-7.8
956676.41	699765.07	-7.7
956818.60	680608.37	-41.9

956798.72	680610.74	-41.5
956779.63	680614.32	-41.0
956759.98	680618.19	-40.7
956739.94	680621.84	-40.3
956803.97	681811.94	-39.2
956775.41	681815.42	-39.2
956746.60	679052.21	-39.1
956756.43	681817.43	-39.0
956803.09	679698.70	-38.4
956747.92	679709.98	-38.3
956784.74	679702.17	-38.2
956766.25	679705.78	-38.2
956737.29	682664.22	-37.9
956757.56	682658.22	-36.5
956814.01	682641.20	-35.4
956777.01	682651.92	-35.4
956795.44	682645.80	-34.9
956776.05	683705.53	-33.7
956757.39	683709.77	-33.6
956803.89	683698.81	-33.6
956814.42	686672.51	-32.1
956793.39	686678.04	-31.8
956772.60	686682.48	-30.8
956744.88	685628.09	-30.6
956812.96	687647.65	-30.6
956762.99	685623.28	-30.5
956781.08	685618.45	-30.4
956799.21	685613.64	-30.2
956793.87	687651.33	-29.7
956753.26	686686.16	-29.0
956806.26	684719.76	-28.3
956788.57	684724.02	-28.1
956740.94	684733.83	-28.1
956760.21	684730.89	-28.1
956774.74	687654.72	-27.8
956753.73	693519.84	-27.7
956781.12	693517.00	-27.2
956799.63	693515.02	-26.9
956755.29	687657.33	-25.7
956773.15	692728.08	-23.6
956752.61	692731.70	-23.6
956792.48	692724.71	-23.5
956818.87	692717.60	-23.3
956818.05	688584.09	-21.8
956793.95	694751.07	-18.8
956774.54	694754.13	-18.5
956744.88	694759.33	-18.4
956798.51	688589.27	-16.0
956818.90	689481.06	-16.0
956771.63	688597.94	-15.9
956816.89	695729.80	-15.5
956798.57	695738.97	-15.3
956780.21	695747.19	-15.1
956799.98	689483.54	-15.1
956761.87	695755.00	-14.8
956753.90	688602.07	-14.6
956781.02	689486.40	-14.6
956736.36	695762.33	-14.5
956752.09	689490.41	-14.3
956821.01	690631.05	-13.6
956802.24	690634.63	-13.2
956783.34	690637.90	-12.7
956765.01	690641.28	-12.5
956735.23	690645.47	-12.3
956763.29	691661.84	-12.3
956812.78	696754.80	-12.1
956794.31	696756.49	-11.8
956775.00	696758.21	-11.8
956797.57	691655.04	-11.6
956747.43	696760.47	-11.5
956805.84	697614.10	-11.0

956778.27	697617.98	-10.6
956818.16	699723.89	-10.5
956784.43	699732.99	-10.4
956759.88	697620.33	-10.2
956738.21	698709.73	-10.1
956759.78	699740.12	-10.1
956761.35	698705.37	-9.9
956785.29	698700.87	-9.8
956741.32	697622.85	-9.7
956810.31	698695.93	-9.7
956905.73	680604.60	-44.8
956887.84	680607.03	-44.3
956868.95	680607.76	-43.7
956848.95	680607.20	-43.2
956896.68	681794.58	-39.7
956878.36	681798.34	-39.6
956850.46	681803.85	-39.5
956822.78	681808.83	-39.3
956887.95	679686.35	-38.6
956869.05	679688.68	-38.5
956821.75	679695.34	-38.5
956850.01	679691.03	-38.3
956910.46	682621.04	-38.3
956892.39	682626.19	-37.6
956872.66	682630.92	-36.7
956852.47	682634.71	-36.4
956832.98	682638.14	-35.8
956876.37	683677.73	-33.6
956831.02	683691.65	-33.5
956849.42	683686.35	-33.5
956894.76	683672.89	-33.4
956896.12	686658.46	-32.5
956863.45	686661.96	-32.4
956843.46	686665.27	-32.3
956907.80	687624.51	-32.1
956888.87	687628.97	-31.9
956869.96	687633.98	-31.8
956850.98	687638.58	-31.3
956831.89	687643.57	-31.2
956826.29	685607.08	-30.4
956872.35	685598.32	-30.3
956844.58	685603.33	-30.2
956890.71	685594.97	-30.1
956908.86	685591.41	-30.1
956893.88	684702.78	-28.7
956865.41	684708.15	-28.7
956847.35	684712.09	-28.4
956826.56	684715.87	-28.3
956895.68	688564.87	-27.5
956826.59	693510.60	-26.6
956864.05	688571.01	-26.5
956844.72	693506.88	-26.2
956863.03	693503.60	-25.8
956880.94	693500.42	-25.4
956898.94	693497.17	-25.1
956845.80	688576.02	-24.9
956839.04	692713.33	-22.8
956857.01	692709.89	-22.6
956874.53	692705.33	-22.5
956894.07	692701.11	-22.1
956905.28	689472.96	-21.3
956886.23	689475.78	-18.3
956907.55	695711.09	-16.8
956887.84	695710.83	-16.5
956847.80	689479.11	-16.5
956861.05	695713.28	-16.2
956866.97	689477.84	-16.2
956841.84	695718.37	-15.9
956898.48	690615.51	-15.8
956869.52	690621.08	-14.4
956849.43	690625.40	-14.0

956886.21	691640.23	-12.6
956904.16	691637.11	-12.6
956876.55	696749.20	-12.4
956895.17	696747.18	-12.4
956847.19	696752.14	-12.4
956850.41	691645.50	-11.9
956868.42	691643.07	-11.9
956824.03	691649.68	-11.8
956879.77	697600.95	-11.3
956907.76	697598.05	-11.3
956861.09	697603.49	-11.2
956842.79	697606.90	-11.2
956824.35	697610.75	-11.0
956843.96	699718.09	-10.3
956878.83	699713.00	-10.1
956905.35	699709.49	-9.9
956835.56	698690.54	-9.7
956853.96	698687.03	-9.6
956883.56	698681.40	-9.2
956903.29	698677.86	-8.8
956932.55	680595.95	-45.8
956997.09	682603.59	-41.1
956977.71	682606.22	-40.7
956996.79	681773.63	-40.6
956960.28	681780.13	-40.4
956978.68	681776.60	-40.4
956932.87	681786.01	-40.0
956957.91	682608.96	-39.8
956914.88	681790.28	-39.8
956943.82	679679.25	-39.0
956916.04	679683.25	-39.0
956938.89	682613.12	-38.9
956986.99	686656.31	-33.6
956967.03	686659.97	-33.3
956947.62	686660.30	-33.1
956995.81	687612.21	-32.9
956975.85	687613.24	-32.9
956926.66	686660.09	-32.8
956956.05	687615.04	-32.7
956927.06	687620.12	-32.4
956913.37	683668.93	-31.6
956936.69	685585.77	-30.4
957001.10	685576.72	-30.2
956954.78	685582.78	-30.1
956982.69	685579.02	-29.9
956994.98	684672.46	-29.4
956931.96	683665.47	-29.1
956939.24	684692.41	-29.0
956968.51	684682.90	-29.0
956912.51	684698.68	-28.9
956960.63	683661.17	-28.7
956971.22	688547.78	-28.3
956951.81	688551.28	-28.2
956931.20	688556.07	-28.1
956989.26	688545.94	-27.9
956979.29	683657.25	-27.9
956998.00	683653.35	-27.9
956989.92	689454.58	-25.6
956971.46	689460.19	-25.1
956917.26	693493.99	-24.5
956952.88	689464.99	-24.3
956933.98	689468.47	-23.6
956935.40	693491.63	-23.3
956994.91	690598.42	-22.8
956953.55	693489.30	-21.8
956941.39	694728.37	-20.9
956913.99	692697.75	-20.8
956960.19	694724.18	-20.7
956979.86	694719.83	-20.5
956922.20	694732.73	-20.5
956971.94	693487.08	-20.3

956999.41	694714.81	-20.2
956940.09	692692.48	-19.7
956959.24	692690.07	-18.8
956990.48	693484.88	-18.6
956993.30	695698.13	-17.9
956974.32	695703.76	-17.7
956954.68	695708.39	-17.5
956979.55	692687.34	-17.3
956927.53	695711.23	-17.0
956947.99	690608.44	-16.7
956917.32	690612.65	-16.1
956967.58	690604.40	-15.8
956977.19	691628.72	-14.8
956958.87	691629.97	-13.8
956931.52	691632.88	-13.4
956995.27	696735.63	-12.9
956967.30	696738.84	-12.8
957000.33	697586.34	-12.7
956948.98	696740.63	-12.6
956922.41	696743.69	-12.4
956981.85	697589.07	-12.3
956963.26	697591.82	-12.1
956944.54	697594.22	-11.6
956926.17	697596.24	-11.5
956947.89	699699.07	-9.8
956980.91	699688.11	-9.4
956923.28	698674.60	-8.7
956942.49	698672.20	-8.3
956960.43	698670.10	-8.2
956978.65	698668.05	-8.0
956997.96	698665.73	-7.7
956996.57	700276.74	-7.7
956989.36	700298.81	-7.2
957054.79	682593.38	-42.6
957072.82	682589.76	-42.2
957025.64	682599.81	-42.0
957090.68	681761.24	-41.8
957071.90	681764.36	-41.6
957053.10	681766.65	-41.4
957034.34	681768.70	-41.2
957015.32	681770.85	-40.9
957035.81	686642.40	-34.4
957054.86	686637.36	-34.2
957074.83	686633.47	-34.1
957016.49	686648.10	-34.0
957053.80	687605.25	-33.3
957024.92	687609.34	-33.1
957073.42	687602.32	-32.9
957083.86	683641.58	-31.5
957064.96	683644.32	-30.4
957028.43	685573.11	-30.3
957079.41	684659.06	-30.2
957065.31	685567.72	-30.1
957061.41	684661.58	-30.0
957046.81	685570.61	-29.9
957041.61	688546.35	-29.9
957033.52	684664.48	-29.8
957062.25	688546.22	-29.7
957083.35	685563.93	-29.6
957020.10	688546.03	-29.6
957081.05	688543.56	-29.4
957013.33	684667.42	-29.4
957046.10	683646.93	-28.7
957026.92	683648.95	-27.8
957091.20	689426.93	-27.3
957072.60	689432.06	-26.8
957084.45	690584.07	-26.7
957054.11	689436.98	-26.6
957035.50	689441.18	-26.5
957024.41	690591.17	-25.0
957016.94	689446.01	-24.8

957043.79	690587.87	-24.6
957064.69	690585.46	-23.7
957075.86	691621.01	-20.4
957018.74	694709.78	-19.8
957037.08	694706.39	-19.4
957056.77	694703.89	-19.1
957077.17	694700.90	-18.6
957074.33	695690.61	-18.5
957053.64	695690.17	-18.5
957033.28	695690.90	-18.3
957012.99	695693.58	-18.1
957008.47	693482.78	-17.3
957058.12	691624.11	-16.1
957031.54	691627.21	-15.9
957004.14	691627.56	-15.8
957026.55	693480.56	-15.7
957005.97	692683.14	-15.1
957044.54	693477.50	-14.5
957075.05	697578.17	-14.4
957086.82	696708.14	-14.2
957056.38	697579.70	-13.9
957067.71	696713.88	-13.8
957037.63	697581.20	-13.6
957049.88	696720.09	-13.6
957025.76	692680.12	-13.5
957062.51	693473.81	-13.4
957080.59	692668.96	-13.4
957032.33	696726.31	-13.4
957019.06	697583.58	-13.2
957013.83	696732.01	-13.1
957080.28	693470.49	-12.7
957062.39	692672.46	-12.7
957077.44	700016.31	-11.9
957068.30	700049.18	-11.9
957084.24	699992.28	-11.8
957060.72	700073.82	-11.6
957053.68	700098.61	-11.1
957046.77	700123.71	-10.5
957039.35	700148.67	-9.9
957031.15	700173.74	-9.1
957023.09	699681.35	-9.1
957048.62	699678.07	-8.8
957023.04	700198.63	-8.7
957073.81	699673.12	-8.7
957015.53	700222.76	-8.4
957007.87	700244.61	-8.1
957017.40	698663.31	-7.5
957035.91	698660.89	-7.3
957062.74	698657.35	-7.1
957091.13	698652.93	-7.1
957165.09	681747.89	-42.4
957146.48	681751.73	-42.3
957127.88	681754.88	-42.2
957092.42	682587.57	-42.1
957111.59	682587.41	-42.0
957130.52	682586.77	-41.9
957109.39	681757.90	-41.9
957151.11	682584.33	-41.8
957181.51	682579.97	-41.6
957178.32	683638.82	-35.8
957159.40	683638.39	-35.5
957140.59	683637.80	-34.6
957148.33	686624.85	-34.4
957179.07	686618.61	-34.2
957127.85	686627.02	-34.2
957107.69	686628.54	-34.0
957121.79	683637.86	-33.6
957092.65	687599.73	-33.0
957111.42	687596.49	-32.9
957157.72	687585.78	-32.9
957176.51	687581.74	-32.9

957130.03	687592.52	-32.9
957102.96	683639.12	-32.4
957147.21	684648.94	-31.5
957166.13	684645.98	-31.5
957126.38	684651.60	-30.6
957175.79	689413.60	-30.2
957098.60	684655.40	-30.1
957101.55	685559.45	-30.1
957164.73	685542.47	-29.9
957146.63	685546.93	-29.8
957128.63	685551.95	-29.6
957156.74	689414.86	-29.5
957108.74	688538.38	-29.4
957129.38	688533.12	-29.2
957158.31	688525.69	-29.1
957176.82	688521.55	-29.1
957137.80	689417.21	-29.1
957119.05	689420.60	-28.5
957170.05	690572.13	-28.2
957150.96	690575.26	-27.8
957131.90	690578.27	-27.6
957112.47	690581.18	-27.5
957174.87	691607.84	-23.9
957139.15	691612.16	-23.2
957120.74	691614.12	-22.9
957102.86	691616.64	-22.1
957176.25	692654.92	-18.5
957095.28	695691.94	-18.3
957096.19	694697.97	-18.1
957116.02	695691.48	-17.8
957141.00	695684.81	-17.6
957156.08	692657.13	-17.5
957115.12	694694.45	-17.1
957137.18	692659.58	-16.8
957159.08	695677.06	-16.5
957163.60	694689.40	-16.4
957134.75	694691.32	-16.4
957180.32	696688.94	-16.0
957161.39	696692.37	-15.6
957177.60	695669.78	-15.5
957142.38	696696.02	-15.3
957123.33	696700.19	-15.0
957110.47	692663.95	-14.8
957171.01	693459.13	-14.8
957104.53	696704.12	-14.6
957112.26	697575.19	-14.6
957093.50	697576.65	-14.5
957140.34	697573.51	-13.9
957152.68	693461.62	-13.4
957158.72	697571.93	-13.0
957134.61	693463.92	-12.7
957116.51	693465.59	-11.8
957177.37	697570.70	-11.8
957093.67	699960.58	-11.7
957107.51	699913.18	-11.4
957100.98	699936.51	-11.4
957098.20	693467.68	-11.2
957116.05	699882.02	-10.3
957126.29	699845.02	-9.9
957164.35	699717.39	-9.9
957170.97	699696.21	-9.6
957134.19	699815.70	-9.6
957150.62	699751.57	-9.5
957138.51	699793.98	-9.5
957143.00	699772.52	-9.4
957165.28	699659.41	-9.4
957177.91	699675.39	-9.4
957140.29	699661.43	-9.2
957115.29	699664.15	-8.9
957171.13	698638.40	-8.5
957145.72	698643.87	-8.0

957120.20	698648.14	-7.3
957191.19	681739.63	-42.5
957201.18	682576.38	-41.3
957220.37	682573.33	-41.0
957250.13	682570.60	-40.9
957269.24	682569.63	-40.7
957270.62	683621.41	-39.2
957252.70	683626.64	-38.4
957234.41	683631.86	-37.9
957197.27	683638.14	-36.5
957215.96	683635.63	-36.4
957260.99	684627.51	-35.2
957208.80	686609.14	-34.2
957233.93	684631.64	-34.1
957228.92	686603.85	-33.7
957247.90	686600.03	-33.4
957195.19	687577.67	-32.8
957223.69	687571.92	-32.8
957242.87	687569.20	-32.5
957213.88	684635.82	-32.4
957194.23	684640.30	-31.8
957267.15	685528.11	-31.7
957248.54	685530.43	-31.6
957262.39	687566.60	-31.6
957261.89	689404.99	-31.5
957268.87	686595.98	-31.5
957242.77	689408.11	-31.3
957223.65	689410.25	-31.1
957220.37	685534.18	-31.0
957201.75	685536.40	-30.7
957183.24	685538.98	-30.6
957194.86	689412.81	-30.4
957268.36	690555.52	-29.5
957237.65	690561.98	-29.3
957226.77	688513.94	-29.1
957246.32	688511.27	-29.0
957197.50	688518.27	-28.9
957219.78	690565.32	-28.9
957200.76	690568.22	-28.6
957266.91	688507.76	-28.6
957263.46	691588.88	-26.2
957245.35	691592.25	-25.9
957227.67	691595.95	-25.3
957201.41	691602.16	-24.6
957268.41	692643.31	-23.9
957241.96	692649.39	-22.9
957220.64	692651.97	-22.1
957270.58	693441.93	-21.8
957202.28	692652.61	-20.7
957252.71	693445.62	-20.2
957234.48	693448.84	-17.8
957226.96	696680.64	-16.7
957208.44	696683.74	-16.4
957216.27	693452.02	-15.9
957256.06	696676.70	-15.9
957198.32	693455.15	-15.0
957192.79	694688.62	-14.7
957196.69	695663.62	-14.1
957217.01	695659.38	-13.5
957214.80	697568.09	-13.3
957233.54	697565.47	-12.9
957237.38	695656.15	-12.8
957252.05	697561.85	-12.5
957231.67	694684.06	-12.4
957251.17	694680.72	-12.3
957196.23	697569.65	-12.1
957270.10	694676.88	-12.0
957212.39	694686.49	-11.4
957270.36	697557.22	-11.2
957261.67	698618.04	-10.8
957243.21	698621.09	-10.3

957203.70	699583.75	-10.0
957197.34	699612.13	-9.9
957241.88	699654.40	-9.9
957225.58	698624.86	-9.9
957211.80	699556.77	-9.9
957216.17	699656.48	-9.9
957185.14	699654.16	-9.8
957191.41	699632.88	-9.8
957218.72	699536.87	-9.7
957225.08	699509.55	-9.6
957232.96	699482.74	-9.6
957241.52	699456.06	-9.1
957199.92	698631.04	-9.1
957247.98	699436.09	-8.8
957256.10	699408.34	-8.2
957264.07	699380.97	-7.9
957270.72	699360.23	-7.3
957323.53	683603.93	-41.9
957349.98	683597.14	-41.9
957340.58	682563.95	-40.7
957314.71	682565.37	-40.6
957287.62	682568.59	-40.5
957305.89	683609.44	-40.4
957288.26	683615.33	-39.4
957330.15	684617.32	-36.6
957358.59	684616.34	-36.5
957311.63	684619.17	-36.2
957292.23	684622.17	-35.5
957318.41	686586.75	-32.3
957299.04	686590.07	-31.9
957281.67	687563.78	-31.8
957357.14	689389.55	-31.8
957320.27	687557.02	-31.8
957290.47	689400.96	-31.7
957349.11	687551.64	-31.6
957286.04	685525.44	-31.6
957361.22	686583.01	-31.5
957328.69	689395.96	-31.5
957309.68	689398.79	-31.4
957300.83	687560.64	-31.4
957340.04	686584.50	-31.1
957304.90	685523.04	-30.6
957346.09	690540.39	-30.4
957351.75	685518.36	-30.4
957326.16	690544.02	-30.3
957323.64	685521.02	-30.2
957305.51	690547.62	-30.2
957286.96	690551.32	-30.0
957342.43	691569.27	-28.6
957286.91	688502.63	-28.4
957324.98	691573.87	-28.0
957323.97	688492.00	-28.0
957305.60	688497.75	-27.7
957307.19	691578.71	-27.6
957344.04	688485.43	-27.0
957281.38	691585.50	-26.7
957350.40	692621.54	-26.2
957330.86	692626.40	-25.7
957306.56	692634.24	-24.9
957286.33	692638.94	-24.2
957360.49	693424.45	-23.7
957342.34	693426.24	-23.3
957324.19	693428.82	-23.0
957306.30	693432.78	-22.7
957288.30	693437.40	-22.2
957322.21	696665.10	-17.5
957303.25	696669.65	-17.4
957340.53	696659.50	-17.3
957358.36	696653.96	-17.1
957284.35	696673.16	-16.6
957356.72	694656.44	-15.2

957337.61	694660.77	-14.7
957356.52	695641.40	-14.6
957334.76	695646.25	-14.2
957318.55	694665.15	-13.4
957313.67	695649.25	-13.2
957298.97	694669.90	-12.6
957271.98	695652.34	-11.6
957292.81	695650.81	-11.5
957354.37	698600.64	-11.4
957317.21	698608.38	-11.2
957336.40	698604.32	-11.2
957297.62	698612.19	-11.2
957288.92	697552.88	-10.7
957302.98	699644.98	-10.1
957307.33	697548.59	-9.8
957276.84	699650.52	-9.6
957328.80	699640.37	-9.1
957325.63	697544.55	-8.8
957344.13	697540.75	-8.1
957277.62	699338.17	-7.7
957283.28	699316.33	-7.4
957352.48	699636.41	-7.1
957289.35	699295.78	-6.9
957295.31	699274.65	-6.7
957301.29	699246.93	-6.5
957307.27	699195.06	-6.4
957304.25	699222.24	-6.3
957312.01	699175.43	-6.3
957326.33	699136.52	-5.9
957319.49	699155.22	-5.9
957358.67	699079.13	-5.2
957334.03	699114.91	-5.1
957344.55	699096.92	-5.0
957424.83	683587.69	-43.0
957405.82	683589.37	-42.6
957387.18	683590.84	-42.3
957368.40	683593.61	-42.2
957444.88	684605.09	-39.7
957425.82	684609.25	-39.1
957405.62	684612.76	-38.0
957386.02	684615.05	-37.4
957443.89	685501.32	-34.0
957425.79	685505.83	-33.5
957444.26	687532.30	-32.8
957407.47	685509.74	-32.3
957375.68	689384.50	-32.3
957422.88	689374.86	-32.2
957390.80	686580.77	-32.1
957394.43	689380.12	-32.1
957425.68	687536.90	-31.9
957451.53	689370.37	-31.9
957396.95	687543.27	-31.7
957377.63	687546.58	-31.7
957389.14	685513.33	-31.6
957432.17	686574.26	-31.5
957411.69	686578.17	-31.3
957393.87	690533.18	-31.3
957413.34	690531.57	-31.2
957370.44	685515.92	-31.1
957364.38	690537.37	-30.7
957431.45	690530.38	-30.6
957451.54	690529.53	-29.4
957440.35	691550.14	-28.8
957422.13	691552.89	-28.7
957368.84	691563.23	-28.7
957435.58	692612.29	-28.6
957395.34	691557.32	-28.6
957416.38	692613.05	-28.1
957397.53	692613.70	-27.7
957431.58	688472.05	-27.1
957411.19	688473.54	-26.8

957370.78	692617.55	-26.7
957364.18	688480.24	-26.6
957392.25	688475.12	-26.5
957443.39	693418.19	-26.4
957424.87	693420.12	-26.0
957406.37	693421.27	-25.0
957388.15	693422.56	-24.6
957396.45	694650.08	-18.2
957415.99	694647.83	-17.1
957445.53	694643.73	-16.8
957376.21	696648.79	-16.2
957440.77	696637.39	-15.7
957441.19	695620.40	-15.7
957378.39	695635.31	-15.6
957401.13	695628.97	-15.6
957376.38	694653.05	-15.5
957394.38	696644.12	-15.2
957421.43	696639.46	-15.1
957409.73	698592.92	-11.5
957439.40	698590.37	-11.5
957390.84	698594.75	-11.4
957372.53	698597.49	-11.3
957421.28	698863.08	-10.7
957431.68	698837.38	-10.7
957414.63	698880.57	-10.7
957444.01	698802.32	-10.6
957438.38	698819.79	-10.6
957449.72	698784.84	-10.4
957403.36	698914.60	-9.6
957398.15	698931.98	-9.1
957434.03	697519.43	-8.9
957403.99	699623.28	-8.5
957416.24	697523.67	-8.4
957390.81	698957.28	-8.1
957398.49	697528.13	-8.1
957380.43	697532.50	-8.0
957362.25	697536.83	-7.8
957385.71	698974.79	-7.5
957422.65	699617.22	-6.8
957383.58	699629.45	-6.6
957380.02	698999.70	-6.3
957442.42	699613.83	-5.8
957374.24	699032.82	-5.4
957366.99	699060.66	-5.2
957526.88	683572.13	-44.3
957508.63	683575.97	-44.2
957490.07	683579.01	-43.8
957471.38	683581.61	-43.5
957453.08	683584.23	-43.5
957462.69	684600.41	-40.1
957481.10	684594.30	-40.0
957518.33	684583.70	-39.9
957499.81	684589.03	-39.9
957537.05	684580.15	-39.7
957533.73	685478.09	-38.9
957515.39	685481.79	-38.1
957497.29	685486.46	-37.4
957479.49	685491.35	-36.4
957461.72	685496.58	-35.7
957540.31	687516.25	-34.4
957482.51	687524.44	-34.0
957501.86	687521.79	-33.8
957521.21	687519.19	-33.1
957463.18	687527.74	-32.9
957538.33	689361.35	-32.2
957534.89	686552.06	-32.1
957509.42	689365.00	-32.0
957480.39	689367.41	-31.7
957536.56	692598.88	-31.1
957514.08	686557.06	-30.9
957517.18	692603.66	-30.9

957490.18	690524.40	-30.8
957452.03	686569.95	-30.6
957472.62	686565.92	-30.6
957481.36	692610.39	-30.1
957539.40	691537.68	-30.1
957493.29	686561.68	-30.0
957508.29	690520.83	-29.6
957461.80	692611.19	-29.5
957512.51	691540.71	-29.1
957471.41	690527.63	-29.1
957485.44	691544.01	-29.1
957458.41	691547.45	-29.0
957540.87	688464.65	-28.8
957532.14	693400.54	-28.5
957521.95	688467.32	-28.5
957489.41	688469.64	-28.3
957514.44	693404.57	-28.1
957460.97	688469.94	-28.1
957496.58	693408.25	-27.9
957527.55	690515.73	-27.8
957478.92	693412.02	-27.6
957533.08	695613.12	-20.9
957532.91	694627.77	-20.8
957513.78	694631.76	-20.1
957507.94	695615.08	-19.7
957494.19	694635.59	-19.3
957482.45	695616.01	-18.6
957475.03	694638.94	-18.5
957488.69	696632.02	-15.5
957460.32	696635.21	-15.3
957536.41	696622.35	-15.0
957507.70	696628.70	-14.8
957506.17	698578.97	-12.2
957486.76	698583.22	-11.6
957505.89	697504.22	-11.3
957468.05	698586.64	-11.3
957504.21	698622.31	-11.3
957523.70	697500.86	-11.2
957511.35	698596.40	-11.2
957493.48	698657.02	-10.9
957484.83	698682.04	-10.8
957523.03	698561.49	-10.5
957455.40	698767.53	-10.5
957528.91	698544.38	-10.2
957534.71	698526.71	-10.2
957487.80	697507.63	-10.1
957469.36	698725.05	-10.1
957475.32	698707.56	-9.9
957469.83	697511.28	-9.9
957540.40	698509.62	-9.8
957452.02	697515.29	-9.3
957466.18	699610.16	-4.9
957544.77	683568.21	-44.3
957579.56	685470.12	-40.1
957561.41	685473.33	-40.1
957607.52	685465.87	-40.0
957631.43	684571.95	-40.0
957583.02	684575.88	-39.9
957612.90	684573.22	-39.8
957565.00	684576.94	-39.8
957626.21	685463.63	-39.8
957625.72	686530.40	-36.4
957604.74	686536.48	-34.6
957583.43	686541.51	-33.8
957623.13	689342.14	-33.3
957604.60	689347.23	-33.0
957562.78	686545.60	-33.0
957598.78	690484.53	-32.2
957559.53	687513.73	-32.1
957576.26	689354.09	-31.9
957626.63	690474.96	-31.9

957624.42	688440.98	-31.7
957557.32	689358.04	-31.7
957599.87	692582.62	-31.7
957626.03	692578.88	-31.6
957571.07	692587.49	-31.5
957628.51	691521.09	-31.4
957601.58	691525.99	-30.9
957573.14	690497.28	-30.9
957596.39	688449.35	-30.5
957575.21	691531.64	-30.4
957620.17	693379.27	-30.2
957577.96	688455.42	-30.2
957557.33	691534.94	-30.1
957602.65	693383.52	-29.9
957555.05	690505.58	-29.7
957579.17	687511.63	-29.7
957584.95	693387.95	-29.5
957558.54	688461.06	-29.2
957567.26	693392.41	-29.1
957598.55	687509.83	-28.6
957617.75	687507.10	-28.4
957629.84	694608.31	-24.7
957610.32	694611.49	-24.1
957590.26	694615.13	-23.0
957622.32	695594.55	-22.7
957570.94	694619.29	-22.3
957565.68	695608.00	-22.1
957598.11	695600.64	-22.0
957551.79	694623.49	-21.9
957601.17	696610.61	-17.8
957620.60	696609.01	-17.4
957572.67	696614.36	-16.2
957614.27	697484.68	-14.1
957586.70	697488.48	-13.6
957624.03	698192.51	-12.7
957568.57	697491.88	-12.6
957616.53	698218.70	-12.4
957608.17	698243.69	-12.0
957592.73	698294.21	-11.6
957550.79	697495.62	-11.6
957599.88	698268.63	-11.4
957585.74	698319.43	-11.4
957622.50	699582.12	-11.4
957617.21	698562.78	-11.3
957578.85	698345.39	-11.1
957571.48	698371.16	-10.6
957598.91	698565.48	-10.4
957566.67	698388.59	-10.3
957562.73	698406.24	-10.1
957543.87	698571.74	-10.0
957555.26	698440.28	-9.8
957561.98	698569.73	-9.6
957580.85	698567.71	-9.6
957550.54	698466.35	-9.2
957604.58	699589.10	-8.2
957581.49	699595.26	-7.7
957557.32	699597.99	-6.0
957716.44	686512.62	-40.4
957675.08	684572.12	-40.2
957649.51	684570.61	-40.0
957708.99	685450.42	-39.9
957644.65	685461.08	-39.8
957672.21	685456.73	-39.7
957690.52	685453.50	-39.7
957696.18	686514.85	-39.5
957676.59	686518.12	-38.6
957656.08	686522.03	-37.7
957679.83	689328.64	-35.0
957718.12	689321.98	-34.9
957698.88	689325.31	-34.7
957651.29	689334.61	-34.7

957713.68	692561.61	-33.9
957702.90	690471.38	-33.7
957712.49	687487.33	-33.7
957683.53	690471.92	-33.3
957676.07	688424.51	-33.1
957664.15	690471.73	-33.0
957693.02	692565.78	-32.9
957693.37	687490.27	-32.6
957674.73	692570.18	-32.6
957645.82	690472.25	-32.3
957656.93	692574.48	-32.2
957656.40	688427.75	-32.0
957695.35	688420.68	-31.9
957682.72	691513.04	-31.8
957715.75	688416.02	-31.6
957674.35	687494.00	-31.1
957655.64	691516.65	-31.1
957717.82	693356.71	-31.1
957690.82	693361.99	-30.8
957655.59	693370.44	-30.6
957637.80	693374.94	-30.4
957655.83	687498.64	-29.8
957701.09	691510.79	-29.6
957636.96	687503.24	-28.3
957718.36	694595.02	-27.2
957698.98	694598.01	-26.6
957712.32	695578.54	-26.2
957669.22	694602.83	-26.0
957649.07	694605.32	-25.3
957687.39	695580.86	-25.1
957662.72	695585.22	-23.9
957714.43	696605.07	-21.0
957696.42	696605.12	-19.6
957678.27	696605.59	-18.6
957658.54	696606.90	-17.4
957639.25	696608.02	-16.7
957668.96	697480.13	-15.2
957687.09	697476.75	-15.0
957650.62	697482.31	-14.8
957632.44	697483.44	-14.7
957705.18	697472.76	-14.3
957718.29	697892.45	-14.3
957706.64	697927.18	-14.2
957690.99	697978.28	-14.0
957696.00	697960.73	-14.0
957676.62	698029.14	-13.8
957655.06	698098.04	-13.7
957712.76	697909.70	-13.7
957669.58	698055.12	-13.5
957703.25	698554.12	-13.4
957661.65	698080.92	-13.3
957648.80	698115.75	-13.3
957635.41	698158.36	-13.3
957684.27	698003.52	-13.3
957641.12	698140.68	-12.9
957674.10	698557.16	-12.8
957709.47	699568.65	-12.5
957688.07	699571.56	-12.2
957659.22	699575.06	-11.9
957655.18	698558.64	-11.6
957636.08	698560.30	-11.6
957788.19	686497.58	-41.9
957758.92	686505.59	-41.9
957738.37	686510.10	-41.8
957808.60	686492.33	-41.8
957808.88	685429.43	-40.1
957792.13	685436.09	-39.9
957764.99	685442.42	-39.8
957727.53	685447.97	-39.8
957746.37	685445.65	-39.7
957807.20	687476.70	-38.3

957788.94	687480.32	-37.3
957797.13	690452.19	-37.1
957779.20	690456.07	-36.7
957770.06	687482.90	-36.4
957751.23	687484.38	-35.9
957760.07	690460.86	-35.7
957806.05	692545.94	-35.5
957737.26	689318.42	-35.2
957778.84	692550.48	-35.1
957732.01	687485.46	-35.0
957758.41	692552.79	-34.9
957756.07	689314.68	-34.8
957808.35	691493.11	-34.6
957739.97	692555.97	-34.6
957740.33	690465.08	-34.5
957721.61	690468.84	-34.4
957804.13	688401.16	-33.9
957790.11	691495.70	-33.6
957763.44	691500.73	-33.5
957753.97	688408.09	-32.7
957783.33	688403.92	-32.6
957797.98	693341.05	-32.5
957762.07	693348.23	-32.0
957779.99	693344.32	-31.9
957735.75	693353.24	-31.3
957735.45	688411.57	-31.3
957775.05	689311.31	-31.2
957736.70	691505.64	-31.2
957804.02	689307.58	-30.6
957794.78	695572.06	-28.7
957804.73	694577.64	-28.2
957776.23	694584.17	-28.0
957770.19	695575.63	-27.9
957747.49	694590.18	-27.8
957745.40	695577.32	-27.3
957808.94	696600.65	-25.9
957789.24	696603.30	-24.9
957770.99	696604.65	-23.9
957752.83	696605.06	-22.8
957733.89	696605.00	-21.9
957805.42	697451.69	-19.1
957777.90	697456.08	-17.9
957802.75	697618.49	-17.6
957808.86	697583.52	-17.6
957796.98	697644.59	-17.2
957759.61	697459.55	-16.8
957773.68	697741.06	-16.7
957790.73	697670.97	-16.6
957741.52	697464.04	-16.3
957783.95	697697.88	-16.3
957795.46	698542.42	-16.1
957776.66	698546.51	-15.7
957768.96	697758.46	-15.3
957763.21	697775.67	-14.9
957740.24	697833.97	-14.7
957723.21	697468.37	-14.7
957753.06	697800.35	-14.5
957730.13	697859.18	-14.4
957758.27	698549.42	-14.3
957807.58	699556.80	-14.0
957740.21	698551.39	-13.7
957789.96	699560.80	-13.6
957770.89	699564.69	-13.3
957721.73	698552.58	-13.1
957752.20	699566.43	-13.0
957898.56	687453.10	-43.5
957880.00	687456.96	-42.5
957828.35	686488.61	-41.8
957858.39	686486.31	-41.7
957879.17	686486.74	-41.6
957898.21	686488.14	-41.4

957861.80	687462.43	-41.3
957843.57	687467.75	-40.3
957881.71	688389.72	-40.2
957900.26	688386.33	-39.5
957825.54	687472.35	-39.3
957888.91	691476.36	-38.9
957870.88	691480.12	-38.3
957888.00	692527.69	-37.8
957861.61	688392.41	-37.7
957853.03	691484.42	-37.6
957816.02	690449.26	-37.5
957868.86	692531.11	-37.5
957844.12	690447.00	-37.1
957851.19	692535.14	-37.0
957872.65	690446.12	-36.7
957841.88	688394.89	-36.5
957833.64	692539.75	-36.3
957890.71	689302.12	-35.7
957892.95	690445.42	-35.6
957835.00	691488.28	-35.3
957824.08	688398.13	-35.1
957871.54	689303.66	-34.9
957852.19	689304.84	-33.6
957875.70	693326.71	-33.5
957850.01	693331.33	-33.1
957824.03	693336.75	-32.9
957832.82	689305.61	-32.2
957894.15	695546.24	-29.8
957866.36	695553.62	-29.6
957891.59	694562.34	-29.3
957847.89	695559.11	-29.2
957830.03	695564.20	-29.1
957872.36	694564.62	-29.1
957853.35	694568.08	-28.9
957900.84	696577.52	-28.9
957833.86	694571.76	-28.7
957882.54	696582.29	-28.4
957853.90	696590.50	-27.9
957836.17	696595.10	-27.1
957894.06	697356.56	-24.1
957882.15	697382.25	-23.9
957898.10	697441.38	-23.8
957874.86	697400.79	-23.8
957869.16	697419.08	-23.4
957879.31	697442.56	-23.4
957860.56	697444.24	-22.4
957855.66	697464.89	-21.8
957842.01	697446.51	-21.5
957850.25	697482.18	-21.0
957843.27	697499.66	-20.6
957835.64	697516.52	-20.5
957823.91	697449.10	-20.2
957824.34	697540.60	-19.5
957816.77	697557.41	-18.5
957893.59	698512.34	-18.4
957814.04	698537.85	-16.6
957897.56	699537.31	-16.5
957867.35	698520.82	-16.4
957879.66	699542.52	-16.1
957861.35	699546.57	-15.6
957849.38	698527.16	-15.6
957832.06	698532.91	-15.2
957843.38	699549.81	-15.0
957825.57	699553.10	-14.3
957964.47	687444.56	-44.8
957983.53	687442.35	-44.6
957926.99	687449.24	-44.6
957945.54	687447.15	-44.6
957987.70	688377.30	-43.9
957968.49	688378.60	-43.1
957948.57	688380.38	-42.4

957991.27	686484.95	-41.3
957958.63	686484.33	-41.2
957918.61	686488.03	-41.2
957929.45	688381.72	-41.1
957939.96	686486.54	-41.0
957990.52	689271.85	-39.6
957906.89	691472.82	-39.5
957925.01	691469.38	-39.2
957943.13	691466.21	-38.0
957972.91	689278.96	-37.8
957951.69	692517.56	-37.4
957914.72	692522.36	-37.3
957946.95	689290.07	-37.2
957961.18	691463.17	-37.0
957909.70	689299.74	-36.7
957933.62	692520.38	-36.5
957928.64	689295.59	-36.3
957977.57	692510.30	-36.0
957988.46	690430.37	-35.6
957980.62	693312.47	-35.5
957936.41	693317.81	-35.4
957979.15	691459.86	-34.9
957901.73	693322.98	-34.8
957969.72	690434.49	-34.4
957921.26	690442.65	-34.4
957950.32	690438.31	-33.4
957988.96	694546.97	-31.2
957960.34	694552.99	-31.0
957940.92	694556.60	-30.6
957921.63	694558.98	-30.4
957977.53	695524.83	-30.3
957949.62	695530.70	-30.3
957985.49	696556.88	-30.2
957957.53	696564.52	-30.0
957930.60	695535.51	-30.0
957912.42	695541.07	-30.0
957937.95	696569.18	-29.9
957919.38	696573.39	-29.3
957989.13	697012.67	-27.6
957984.63	697031.54	-27.5
957979.77	697050.67	-27.3
957974.28	697070.32	-26.9
957969.70	697089.49	-26.5
957965.28	697109.03	-26.3
957961.30	697128.13	-26.0
957956.61	697147.68	-25.8
957951.83	697166.85	-25.4
957944.22	697195.40	-25.2
957939.47	697215.00	-24.9
957934.60	697234.27	-24.8
957927.36	697262.95	-24.6
957919.31	697291.54	-24.5
957913.75	697310.68	-24.4
957963.06	697435.57	-24.3
957902.82	697338.14	-24.2
957990.76	697430.58	-24.2
957944.48	697437.89	-24.1
957925.99	697439.44	-23.9
957984.41	698494.89	-21.8
957965.61	698497.51	-21.5
957938.34	698501.35	-21.0
957919.57	698505.15	-19.6
957989.98	699516.97	-18.8
957971.17	699521.84	-18.4
957952.79	699526.45	-18.0
957934.49	699529.82	-17.5
957915.92	699533.00	-17.0
958045.21	688367.87	-45.2
958007.34	688374.54	-45.1
958027.08	688371.69	-45.1
958073.69	688363.54	-45.1

958050.33	687431.99	-44.8
958012.08	687438.82	-44.7
958069.23	687428.52	-44.7
958031.33	687435.78	-44.6
958075.32	689260.67	-44.0
958056.08	689261.74	-42.7
958036.81	689262.96	-41.5
958017.88	689265.36	-40.7
958064.93	690419.61	-39.5
958046.65	690421.16	-38.0
958078.03	691438.84	-37.8
958026.97	690423.82	-37.3
958060.04	691442.95	-37.1
958079.99	692492.97	-36.9
958076.99	693295.37	-36.9
958042.30	693301.89	-36.4
958007.32	690427.05	-36.4
958042.20	691446.86	-36.0
958007.33	693308.44	-36.0
958041.91	692497.80	-35.5
958062.05	692496.09	-35.4
958023.46	692500.59	-35.0
958024.32	691450.70	-34.9
957997.24	692506.51	-34.5
957997.17	691456.40	-34.5
958072.97	695511.01	-31.5
958008.28	694543.01	-30.9
958053.62	695512.01	-30.8
958028.29	694538.30	-30.7
958047.83	694533.33	-30.6
958025.34	695516.65	-30.4
958067.06	694528.01	-30.3
958006.21	695520.04	-30.3
958021.88	696547.20	-30.2
958003.16	696551.90	-30.2
958041.55	696543.30	-30.1
958069.79	696539.77	-30.1
958080.58	696732.71	-29.7
958068.80	696770.06	-29.6
958047.73	696814.37	-29.6
958060.67	696788.13	-29.5
958038.78	696831.85	-29.4
958075.60	696751.51	-29.4
958031.22	696849.54	-29.3
958024.45	696868.27	-29.2
958019.60	696887.19	-29.0
958014.55	696906.30	-28.7
958007.10	696934.98	-28.6
958002.97	696954.35	-28.2
957998.91	696973.15	-28.0
957994.13	696993.08	-28.0
958008.38	697426.00	-24.4
958057.87	697412.61	-24.3
958025.85	697421.48	-24.3
958066.79	698485.11	-23.0
958048.66	698487.37	-22.8
958022.72	698490.28	-22.3
958004.04	698491.93	-22.1
958065.08	699509.71	-20.7
958045.68	699509.80	-20.0
958026.20	699511.30	-19.6
958008.11	699513.67	-19.2
958088.43	687424.79	-44.9
958133.00	689254.02	-44.7
958150.97	689249.02	-44.5
958104.09	689257.54	-44.4
958155.08	690404.75	-42.9
958129.78	690413.44	-41.3
958158.33	691423.53	-40.6
958112.02	690416.77	-40.4
958140.36	691426.54	-40.0

958092.87	690418.46	-39.8
958122.35	691429.37	-39.2
958104.46	691432.73	-38.6
958163.65	692476.60	-37.6
958127.86	692483.46	-37.3
958098.21	692488.88	-36.6
958102.97	693291.01	-36.4
958128.95	693287.41	-36.3
958163.11	693282.36	-36.2
958140.05	695512.57	-31.6
958092.05	695510.94	-31.5
958159.04	695511.21	-31.2
958111.20	695511.52	-31.2
958164.81	694506.50	-31.1
958145.16	694510.23	-30.8
958125.65	694513.97	-30.6
958105.71	694517.80	-30.4
958098.81	696656.54	-30.4
958086.23	694522.68	-30.4
958108.00	696538.98	-30.3
958088.58	696538.90	-30.2
958104.51	696637.56	-30.1
958110.93	696618.85	-30.0
958093.76	696675.24	-30.0
958117.33	696600.27	-30.0
958127.54	696572.46	-30.0
958089.24	696694.42	-29.9
958126.73	696538.81	-29.6
958084.86	696713.77	-29.6
958138.79	696525.15	-29.3
958140.97	696505.62	-29.2
958144.08	696476.72	-28.9
958155.47	696536.18	-28.6
958148.13	696458.04	-28.3
958154.69	696439.80	-28.1
958163.35	696422.61	-27.4
958144.49	697388.41	-24.4
958099.74	697399.46	-24.2
958117.52	697394.42	-24.2
958165.77	698476.34	-23.9
958138.58	698479.78	-23.7
958119.39	698480.48	-23.5
958093.36	698481.96	-23.3
958167.85	699512.65	-22.2
958149.70	699513.03	-21.8
958131.49	699511.69	-21.4
958112.52	699510.47	-21.0
958092.50	699510.21	-20.8
958253.41	691408.54	-45.0
958174.03	690399.55	-44.2
958228.44	691413.56	-44.0
958202.20	691416.96	-43.0
958176.14	691420.85	-41.5
958247.06	692460.52	-40.1
958207.86	692465.95	-39.7
958227.68	692463.14	-39.6
958182.78	692472.56	-39.3
958251.59	693270.44	-38.3
958233.65	693272.68	-38.0
958207.09	693275.64	-37.3
958253.43	694489.16	-33.0
958234.18	694493.49	-32.3
958195.08	694501.01	-31.4
958214.70	694497.36	-31.4
958186.72	695505.85	-30.8
958251.50	695486.25	-30.4
958205.23	695500.42	-30.3
958223.52	695494.71	-30.1
958258.13	696166.82	-28.5
958250.41	696185.99	-28.1
958174.93	696532.97	-28.0

958242.42	696203.96	-27.6
958202.81	696525.72	-27.5
958233.77	696222.25	-27.1
958224.92	696240.30	-27.1
958217.61	696259.03	-26.8
958173.92	696406.75	-26.7
958210.86	696287.77	-26.4
958208.01	696317.01	-26.3
958220.97	696519.90	-26.3
958201.15	696355.70	-26.2
958194.58	696373.50	-26.1
958185.32	696390.36	-26.0
958257.07	697377.66	-26.0
958239.27	696514.22	-26.0
958205.61	696336.43	-25.8
958258.19	696509.70	-25.6
958238.18	697379.60	-25.5
958219.34	697380.49	-25.0
958251.38	698436.67	-24.9
958200.44	697381.23	-24.8
958227.36	698447.74	-24.7
958172.32	697384.17	-24.5
958197.66	698463.94	-24.3
958246.24	699486.34	-23.2
958229.10	699492.30	-22.9
958211.52	699499.35	-22.7
958185.92	699509.30	-22.4
958330.57	691391.51	-46.7
958295.94	691398.99	-46.4
958337.79	692452.62	-41.3
958311.47	692455.23	-40.9
958272.56	692457.72	-40.6
958292.71	692456.92	-40.6
958347.84	693249.82	-39.4
958330.19	693254.19	-39.2
958304.33	693260.88	-38.8
958286.66	693264.84	-38.8
958349.48	694467.85	-36.4
958329.69	694471.45	-36.2
958310.88	694475.32	-35.9
958291.66	694479.74	-34.9
958272.25	694484.42	-34.0
958346.59	695462.40	-33.5
958327.30	695466.04	-32.7
958308.03	695470.17	-31.8
958350.62	695856.04	-31.1
958289.52	695475.51	-30.9
958346.61	695874.89	-30.9
958270.54	695480.96	-30.7
958340.89	695893.73	-30.4
958333.44	695912.07	-30.2
958325.19	695930.32	-30.1
958316.28	695948.05	-29.7
958276.19	696089.28	-29.5
958349.22	697355.71	-29.5
958271.72	696119.04	-29.4
958278.37	696059.44	-29.3
958306.09	695965.40	-29.2
958296.28	695982.49	-29.1
958280.05	696039.76	-29.1
958283.43	696019.99	-28.9
958288.71	696000.74	-28.9
958330.71	697360.06	-28.8
958266.95	696138.47	-28.6
958312.35	697365.16	-28.3
958293.81	697369.96	-27.3
958275.51	697374.29	-26.6
958344.88	696496.92	-25.9
958334.65	698413.90	-25.8
958277.59	696505.82	-25.8
958325.33	696499.44	-25.6

958308.79	698417.48	-25.6
958283.18	698424.64	-25.4
958305.52	696501.73	-25.2
958342.90	699457.19	-24.8
958316.28	699464.33	-24.3
958298.37	699469.86	-24.2
958280.73	699476.09	-23.8
958356.59	691385.33	-47.0
958434.49	692441.40	-42.2
958411.18	692447.72	-41.7
958392.71	692451.02	-41.6
958357.32	692452.49	-41.3
958439.25	693232.28	-41.3
958421.27	693235.89	-40.6
958402.90	693239.47	-40.4
958384.36	693242.57	-40.0
958365.92	693245.90	-39.7
958438.78	694452.58	-37.6
958440.28	695440.52	-37.3
958419.11	694455.61	-37.3
958399.51	694458.78	-37.0
958379.46	694462.20	-36.9
958422.18	695446.47	-36.9
958403.71	695451.66	-35.8
958384.57	695455.48	-34.6
958365.69	695458.91	-34.1
958433.23	697342.04	-33.4
958430.82	696486.34	-32.6
958414.52	697344.51	-32.4
958388.90	695745.29	-32.3
958395.82	697347.46	-31.7
958369.71	695761.76	-31.6
958358.19	695783.42	-31.4
958354.24	695809.14	-31.3
958352.73	695836.72	-31.3
958411.66	696489.05	-31.2
958392.83	696491.10	-30.6
958377.16	697350.26	-30.4
958374.28	696493.01	-29.7
958425.19	698422.87	-26.4
958436.69	699441.89	-26.3
958406.34	698422.27	-26.2
958371.83	698417.62	-26.0
958417.61	699443.88	-26.0
958353.70	698414.69	-25.9
958399.35	699445.47	-25.6
958380.75	699447.72	-25.2
958361.41	699452.07	-25.1
958458.93	692438.50	-42.1
958527.94	693218.75	-41.8
958509.86	693221.34	-41.7
958491.94	693224.16	-41.5
958457.38	693229.10	-41.5
958525.38	695426.54	-40.2
958506.30	695427.50	-39.7
958486.94	695428.94	-39.4
958468.12	695432.51	-39.1
958526.64	694442.78	-38.6
958507.08	694444.23	-38.4
958487.62	694446.40	-38.1
958468.47	694448.85	-38.0
958526.90	697331.45	-36.3
958508.08	697332.87	-36.1
958525.68	696470.43	-36.0
958489.45	697334.46	-35.8
958506.46	696474.09	-35.6
958470.66	697336.67	-35.2
958486.57	696477.71	-34.9
958452.01	697339.31	-34.3
958467.86	696480.59	-33.9
958449.20	696483.67	-32.9

958523.00	699432.20	-27.9
958504.87	699433.39	-27.6
958530.61	698396.28	-27.4
958485.28	699435.36	-27.2
958465.25	699437.87	-26.9
958468.72	698413.69	-26.5
958505.08	698402.80	-26.5
958487.09	698407.91	-26.3
958451.15	698418.85	-26.0
958621.48	695413.67	-42.5
958564.37	693213.48	-42.4
958602.62	695417.98	-42.2
958546.20	693216.18	-42.1
958583.47	695421.66	-41.7
958564.31	695424.31	-40.9
958544.91	695425.78	-40.8
958614.99	694445.02	-40.6
958594.86	694446.15	-40.1
958576.12	694445.16	-39.5
958557.08	694443.63	-39.1
958617.68	696447.79	-38.0
958600.89	697318.76	-37.7
958619.09	697314.78	-37.7
958599.35	696453.82	-37.5
958581.05	696459.32	-37.1
958582.58	697322.61	-37.1
958554.96	697328.10	-36.9
958553.17	696465.34	-36.6
958594.06	698388.55	-29.8
958579.18	699424.18	-28.9
958566.51	698390.79	-28.8
958606.48	699419.35	-28.7
958560.74	699427.56	-28.5
958541.86	699430.38	-28.3
958548.33	698393.05	-27.9
958708.34	695396.25	-45.7
958688.68	695398.94	-44.6
958669.10	695402.43	-43.9
958699.90	694435.57	-43.6
958649.99	695406.46	-43.4
958681.20	694435.31	-42.9
958662.27	694437.51	-42.4
958643.86	694440.77	-41.7
958703.30	696426.96	-39.3
958691.67	697299.21	-38.9
958709.76	697294.98	-38.9
958675.21	696432.15	-38.9
958655.44	696436.59	-38.6
958673.79	697303.51	-38.5
958636.42	696442.00	-38.3
958655.45	697307.26	-38.2
958637.48	697310.70	-37.8
958701.81	698370.96	-35.1
958684.21	698376.26	-34.1
958657.92	698382.15	-32.5
958639.76	698384.71	-31.6
958707.47	699397.71	-30.2
958689.19	699401.89	-29.4
958633.44	699413.42	-28.8
958660.13	699407.70	-28.6
958796.37	695386.05	-48.9
958790.82	694458.78	-48.1
958776.87	695388.62	-48.1
958757.50	695391.08	-47.6
958769.65	694457.48	-47.4
958737.69	695393.18	-46.9
958744.10	694449.26	-45.7
958726.33	694442.05	-44.5
958798.95	696413.83	-41.7
958779.48	696416.13	-41.2
958794.58	697281.70	-41.1

958760.61	696418.32	-40.8
958775.47	697283.94	-40.6
958741.59	696420.82	-40.4
958756.56	697286.51	-39.9
958722.18	696423.85	-39.8
958737.59	697289.59	-39.4
958798.44	698337.99	-36.5
958773.13	698341.58	-36.0
958748.90	698350.26	-35.8
958726.53	698360.90	-35.5
958799.68	699378.31	-34.7
958781.10	699382.28	-33.5
958753.46	699387.99	-32.0
958735.15	699391.73	-31.0
958874.49	695375.91	-51.3
958854.91	695378.67	-50.8
958835.56	695381.34	-49.9
958815.78	695383.70	-49.4
958885.27	696396.87	-46.0
958866.31	696400.94	-44.9
958848.45	696404.83	-43.9
958881.30	697273.57	-43.6
958862.16	697276.12	-43.0
958829.16	696408.45	-42.9
958842.88	697277.61	-42.4
958823.43	697279.05	-41.9
958870.12	698341.22	-37.5
958888.27	698339.13	-37.4
958834.83	698341.28	-37.0
958816.56	698339.25	-36.7
958885.60	699365.73	-36.2
958866.26	699369.34	-35.9
958846.92	699372.10	-35.6
958827.94	699374.05	-35.2
958981.50	695357.99	-54.2
958962.23	695361.88	-53.5
958942.79	695365.77	-53.3
958923.22	695368.91	-53.0
958971.61	696378.62	-52.3
958894.14	695373.12	-52.1
958952.17	696382.70	-50.4
958933.05	696386.90	-49.4
958977.39	697259.24	-49.0
958914.09	696390.83	-48.0
958958.08	697261.62	-47.7
958938.70	697264.65	-46.8
958919.54	697267.46	-45.5
958900.37	697270.54	-44.5
958958.84	698323.66	-38.2
958941.54	698329.12	-38.0
958906.97	698336.27	-37.6
958972.11	699353.01	-37.4
958952.78	699354.94	-37.1
958934.23	699356.91	-36.9
958915.38	699359.73	-36.6
959066.51	696362.20	-58.0
959047.38	696365.48	-57.0
959028.19	696368.56	-56.0
959009.54	696371.69	-54.5
959020.12	695350.06	-54.3
959049.16	695343.92	-54.2
959000.76	695354.11	-54.2
959068.53	695339.76	-54.1
959062.97	697242.24	-53.6
958990.69	696374.91	-53.4
959044.37	697247.93	-53.0
959025.47	697252.45	-52.1
959006.10	697255.58	-51.1
959053.94	698307.00	-39.1
959019.76	698308.72	-38.9
959001.48	698311.50	-38.6

959057.73	699334.18	-38.3
959020.35	699343.63	-37.9
959039.16	699338.81	-37.9
959001.56	699347.88	-37.6
959160.69	696346.30	-59.9
959142.40	696348.09	-59.7
959123.71	696350.96	-59.5
959104.49	696354.48	-59.1
959085.40	696358.50	-58.5
959156.00	697211.25	-56.7
959137.02	697216.76	-56.2
959118.38	697222.84	-55.7
959099.93	697229.43	-54.9
959081.41	697235.79	-54.1
959087.88	695335.71	-54.0
959107.38	695331.81	-53.6
959127.04	695328.10	-53.3
959143.73	698289.54	-40.2
959126.05	698295.84	-40.2
959108.15	698301.21	-39.9
959072.65	698306.30	-39.5
959154.93	699316.56	-38.8
959134.89	699319.89	-38.7
959105.33	699324.48	-38.5
959085.82	699327.56	-38.3
959179.89	696345.14	-59.9
959207.63	696345.29	-59.5
959225.70	696346.39	-59.1
959244.46	696346.46	-58.6
959246.21	697177.00	-57.9
959228.46	697182.63	-57.8
959202.29	697195.35	-57.5
959184.06	697202.57	-57.3
959246.18	698264.54	-41.5
959228.01	698264.67	-41.1
959202.30	698268.33	-40.8
959184.90	698273.56	-40.8
959249.71	699295.02	-39.6
959230.57	699299.40	-39.5
959211.53	699304.37	-39.4
959192.59	699309.31	-39.2
959173.98	699313.17	-38.9
959262.86	696344.89	-58.0
959281.52	696340.99	-57.9
959264.31	697174.38	-57.6
959282.86	697172.57	-57.4
959306.89	696335.65	-57.4
959301.76	697170.95	-57.0
959325.59	696335.37	-56.8
959320.88	697168.73	-56.6
959339.95	697165.42	-56.0
959337.58	698263.59	-42.6
959319.49	698266.51	-42.1
959282.76	698266.77	-42.0
959301.28	698267.34	-42.0
959327.78	699283.71	-40.3
959308.68	699285.87	-40.1
959289.50	699288.29	-40.0
959269.56	699291.31	-39.8
959358.80	697161.53	-55.3
959378.07	697158.37	-54.6
959397.07	697156.25	-54.1
959416.17	697154.65	-53.7
959355.54	698258.89	-42.9
959408.91	698245.34	-42.9
959426.78	698242.34	-42.9
959390.54	698248.95	-42.8
959373.03	698253.84	-42.6
959422.74	699282.51	-41.4
959396.07	699283.07	-41.2
959366.22	699281.70	-41.0

959346.54	699282.03	-40.8
959435.29	697154.04	-53.1
959454.49	697153.95	-52.2
959473.74	697153.95	-51.8
959493.04	697153.47	-51.0
959512.34	697152.62	-49.8
959513.99	698224.28	-43.3
959488.68	698229.85	-42.9
959461.91	698235.70	-42.8
959505.40	699256.28	-42.1
959469.82	699269.38	-41.8
959451.12	699275.88	-41.5
959487.93	699262.60	-41.5
959531.35	697150.61	-48.6
959547.40	698214.29	-43.3
959523.85	699250.85	-43.0
959581.13	698202.37	-43.0
959592.11	699243.91	-42.7
959572.60	699244.57	-42.3
959553.18	699245.44	-42.1
959691.31	698188.16	-43.4
959623.01	698196.21	-43.1
959658.29	698193.36	-43.0
959612.56	699244.42	-42.4
959691.43	699236.04	-42.4
959672.35	699241.52	-42.4
959632.66	699244.28	-42.3
959652.44	699244.01	-42.2
959713.51	698178.12	-43.5
959758.71	699215.31	-42.7
959777.29	699208.98	-42.5
959729.30	699224.79	-42.4
959710.06	699230.72	-42.3
959865.58	699192.12	-44.6
959847.07	699194.90	-44.0
959826.75	699197.40	-43.8
959796.05	699203.63	-43.0
959953.43	699176.82	-44.7
959915.51	699183.75	-44.6
959885.28	699189.26	-44.5
959934.54	699180.76	-44.3
959992.12	699169.47	-45.1
960017.48	699164.91	-44.9
959972.75	699173.85	-44.6
945909.42	593322.33	-7.6
945888.90	593318.19	-7.2
945870.30	593322.47	-6.4
945856.60	593349.08	-5.7
945924.91	595465.94	-5.3
945918.20	594397.52	-5.3
945925.17	596581.28	-5.1
945907.25	595484.94	-4.6
945950.62	593326.91	-8.4
945931.46	593326.67	-8.0
945973.38	593324.99	-8.0
946017.72	595465.33	-7.5
945998.41	595465.22	-7.2
945992.25	593322.79	-7.1
945998.96	594397.97	-7.0
945980.39	595466.58	-6.7
945980.24	594398.51	-6.5
945961.59	594398.04	-6.4
946006.57	596582.27	-6.4
945978.11	596584.36	-6.3
945959.26	595467.32	-6.1
945959.92	596584.44	-5.8
945943.08	594398.15	-5.7
946010.29	593321.22	-5.4
946015.78	598540.99	-5.4
946007.45	597624.34	-5.2
945987.45	597626.27	-4.8

945995.28	598540.47	-4.7
945963.73	597630.02	-4.7
945946.85	597652.89	-4.3
946021.33	594397.40	-7.5
946039.36	594395.90	-7.2
946037.05	595466.43	-7.0
946104.46	593315.07	-6.8
946105.39	597612.71	-6.6
946040.25	596577.83	-6.6
946057.74	594394.89	-6.6
946080.25	598540.77	-6.5
946103.17	598540.81	-6.3
946076.82	597617.93	-6.3
946063.52	596575.30	-6.3
946056.44	598541.51	-6.2
946086.01	593317.03	-6.1
946052.47	597619.95	-5.9
946035.70	598541.14	-5.8
946106.89	599571.50	-5.8
946083.39	596573.64	-5.7
946067.78	593317.68	-5.6
946055.23	595467.21	-5.6
946031.39	597620.96	-5.5
946085.34	599564.09	-5.4
946106.77	596571.07	-5.4
946047.42	593318.55	-5.1
946107.46	594391.85	-4.8
946028.77	593319.59	-4.7
946091.18	595465.59	-4.7
946077.47	594394.11	-4.6
946192.81	593302.21	-9.9
946174.15	593303.57	-9.3
946155.32	593305.68	-8.7
946129.46	593310.53	-8.0
946194.25	594376.79	-7.8
946171.44	597600.97	-7.3
946153.13	597603.71	-7.3
946176.35	594379.37	-7.1
946193.65	597599.18	-7.1
946128.93	597608.12	-7.0
946193.84	595454.89	-6.9
946154.28	599564.32	-6.6
946126.71	599569.07	-6.5
946156.42	594383.06	-6.5
946186.95	600554.28	-6.5
946195.97	596561.87	-6.1
946174.57	595456.37	-6.1
946121.35	598540.98	-5.9
946136.43	594386.98	-5.7
946166.27	600554.10	-5.7
946155.85	595458.27	-5.6
946177.96	596563.72	-5.6
946137.09	595460.55	-5.5
946145.38	600552.50	-5.5
946140.46	598540.92	-5.2
946158.56	596565.67	-5.1
946127.64	596568.36	-4.9
946173.00	599562.97	-4.9
946112.76	595463.32	-4.9
946197.60	598540.55	-4.6
946164.09	598541.22	-4.6
946193.04	599562.73	-3.9
946287.04	593298.95	-12.9
946267.92	593297.92	-12.4
946247.51	593297.99	-11.6
946221.67	593299.87	-11.0
946283.17	594364.59	-9.9
946286.31	595457.59	-9.5
946265.05	594367.43	-9.3
946266.64	595456.51	-9.1
946237.99	594370.92	-8.9

946285.74	596549.15	-8.7
946219.71	594373.27	-8.7
946247.41	595455.44	-8.5
946274.56	598533.68	-8.1
946266.37	596551.36	-8.1
946287.31	597590.60	-8.0
946228.98	595454.59	-7.9
946246.03	596554.29	-7.8
946255.98	598536.09	-7.6
946275.48	600550.99	-7.4
946257.51	600553.67	-7.4
946237.44	598537.70	-7.3
946230.02	600555.13	-7.1
946228.17	596557.16	-7.0
946267.52	597593.09	-6.9
946270.01	601647.44	-6.6
946209.38	600554.86	-6.5
946212.09	597598.49	-6.3
946217.77	598539.61	-6.2
946245.62	601652.48	-6.0
946249.53	597595.36	-5.8
946223.76	601658.30	-5.7
946231.26	597597.10	-5.5
946285.87	599557.29	-5.4
946209.26	601670.46	-5.2
946267.80	599559.79	-4.6
946244.89	599562.44	-4.4
946215.44	599562.92	-4.0
946374.35	593295.08	-15.7
946356.36	593298.96	-15.1
946338.22	593300.80	-14.4
946319.88	593301.07	-13.8
946374.02	594344.03	-12.4
946375.71	595455.01	-12.1
946356.16	594346.43	-11.9
946375.50	597579.08	-11.6
946352.07	595458.99	-11.6
946337.91	594349.98	-11.3
946333.42	595460.13	-11.0
946376.18	596544.84	-10.9
946356.95	597581.89	-10.9
946314.51	594356.41	-10.8
946314.22	595459.36	-10.5
946356.13	596545.65	-10.4
946338.08	597584.86	-10.2
946374.09	598517.93	-9.9
946335.59	596546.32	-9.9
946320.17	597587.03	-9.5
946348.67	598521.28	-9.5
946317.31	596547.06	-9.3
946325.63	598524.98	-9.0
946293.46	598530.72	-8.8
946370.89	599546.42	-8.4
946349.78	599547.97	-8.2
946329.74	599550.39	-7.6
946300.81	600547.29	-7.3
946296.56	601642.24	-7.2
946307.71	599553.80	-6.6
946314.55	601639.35	-6.5
946319.59	600545.88	-6.4
946376.89	602741.19	-5.4
946374.53	600542.78	-5.2
946337.88	600545.38	-5.0
946334.36	602746.82	-5.0
946312.62	602749.15	-4.9
946353.89	602744.63	-4.8
946355.92	600544.37	-4.7
946371.44	603798.26	-4.5
946372.93	601632.52	-4.2
946349.11	601635.28	-3.7
946464.99	593280.54	-18.5

946445.76	593282.24	-17.8
946427.78	593284.05	-17.3
946409.00	593286.82	-16.7
946466.31	594339.48	-15.3
946445.22	594341.97	-14.6
946467.90	595441.02	-14.5
946466.79	597576.92	-14.3
946446.97	597576.41	-14.2
946449.59	595442.52	-13.9
946426.89	594342.46	-13.9
946431.34	595444.38	-13.5
946404.44	594342.56	-13.4
946466.86	596539.99	-13.2
946417.38	597575.97	-13.2
946410.72	595447.89	-13.0
946448.80	596541.55	-12.7
946466.02	598506.06	-12.5
946398.81	597576.57	-12.4
946427.58	596543.35	-12.3
946448.20	598508.63	-11.9
946409.16	596544.35	-11.7
946429.95	598511.12	-11.3
946411.56	598513.61	-10.8
946393.32	598515.90	-10.4
946458.52	599541.32	-10.3
946436.71	599542.67	-9.8
946464.79	600533.83	-9.2
946417.82	599543.59	-9.1
946392.09	599545.22	-8.7
946446.69	600536.15	-8.2
946428.32	600538.46	-7.5
946409.92	600540.22	-6.6
946443.21	603766.35	-5.8
946467.30	601624.07	-5.8
946447.10	602733.45	-5.5
946461.64	603762.48	-5.5
946422.37	603772.69	-5.3
946402.56	602737.03	-5.3
946447.99	601625.42	-5.3
946420.86	602735.73	-5.3
946460.09	604769.10	-5.1
946411.92	601628.67	-4.9
946400.82	603778.93	-4.8
946431.72	604770.65	-4.6
946383.39	603784.29	-4.5
946393.10	601630.16	-4.2
946517.59	593273.48	-21.3
946546.56	593268.45	-21.0
946499.49	593276.65	-19.8
946539.68	594336.17	-17.2
946547.88	597571.17	-17.1
946521.62	594336.19	-16.7
946552.73	595432.51	-16.5
946503.00	594335.79	-16.4
946529.75	597573.44	-16.3
946533.49	595434.71	-16.1
946484.79	594336.90	-15.7
946514.29	595436.57	-15.6
946540.51	596533.30	-15.5
946511.06	597575.43	-15.3
946553.22	598500.96	-15.2
946495.94	595438.25	-15.1
946492.41	597576.73	-14.9
946522.20	596534.41	-14.7
946534.56	598500.20	-14.7
946504.02	596536.10	-14.1
946516.37	598500.60	-14.0
946496.22	598502.31	-13.7
946485.27	596538.22	-13.5
946557.05	599535.28	-12.9
946552.05	600525.48	-12.9

946538.71	599535.40	-12.3
946533.25	600527.36	-12.0
946519.92	599535.95	-11.6
946514.99	600528.70	-11.1
946479.99	599539.31	-11.1
946499.74	599537.21	-11.0
946495.63	600530.02	-10.4
946556.32	601619.13	-8.3
946538.31	601619.83	-7.6
946517.78	601620.69	-7.4
946498.95	601621.87	-6.6
946545.82	604754.93	-6.2
946526.99	604757.50	-6.0
946502.84	604761.53	-5.7
946469.69	602732.19	-5.6
946485.15	604765.06	-5.5
946480.12	603759.28	-4.8
946553.83	602724.54	-4.3
946555.51	603751.93	-3.9
946531.97	602726.41	-3.9
946531.74	603753.53	-3.8
946498.19	603756.48	-3.7
946491.62	602730.19	-3.6
946510.90	602728.45	-3.5
946575.16	593265.39	-21.0
946647.55	593263.11	-20.9
946616.96	593264.54	-20.9
946594.19	593264.97	-20.9
946647.66	594330.25	-20.0
946627.97	595421.99	-19.5
946623.00	594331.90	-19.3
946604.76	594331.71	-18.8
946584.46	594332.62	-18.3
946608.85	595424.80	-17.9
946565.71	594334.45	-17.7
946603.20	597566.55	-17.4
946647.56	597564.11	-17.4
946628.83	597565.49	-17.3
946590.95	595427.12	-17.3
946582.81	597567.74	-17.2
946633.31	598499.23	-17.2
946631.60	596529.82	-17.0
946572.21	595429.79	-16.8
946613.46	596530.79	-16.8
946614.31	598500.77	-16.8
946592.56	596531.74	-16.7
946559.66	596532.65	-16.7
946595.95	598501.66	-16.1
946571.34	598502.07	-15.8
946635.10	600515.68	-15.5
946635.80	599531.00	-15.4
946616.88	600517.22	-14.8
946616.48	599532.32	-14.7
946596.13	599533.42	-14.3
946598.17	600519.56	-14.2
946576.35	600522.45	-13.8
946576.02	599534.63	-13.6
946646.65	601612.57	-11.1
946628.38	601613.89	-10.4
946609.78	601615.40	-9.9
946591.70	601616.96	-9.2
946645.23	602720.38	-7.1
946624.82	602721.28	-6.5
946644.39	603744.78	-6.5
946625.32	603745.34	-5.8
946645.59	605849.80	-5.6
946605.74	602722.35	-5.6
946628.03	605853.82	-5.3
946584.87	602723.36	-5.0
946607.19	603746.81	-5.0
946611.09	605862.90	-4.9

946586.68	603749.42	-4.7
946647.87	604743.14	-4.7
946605.50	605882.34	-4.6
946564.16	604752.06	-4.5
946624.87	604744.65	-4.3
946606.87	604746.42	-3.9
946583.66	604749.47	-3.5
946727.42	594321.17	-21.5
946698.47	594323.41	-21.5
946677.53	594325.65	-21.3
946692.12	593257.37	-20.9
946670.20	593260.39	-20.8
946714.46	593254.68	-20.8
946727.42	595409.80	-20.3
946706.07	595411.07	-20.0
946684.02	595413.42	-19.7
946658.57	595417.21	-19.6
946720.18	596519.06	-18.7
946713.17	598490.50	-18.5
946689.63	598492.78	-18.4
946735.96	597555.90	-18.3
946700.86	596522.12	-18.3
946737.30	599524.83	-18.3
946716.54	597557.91	-18.2
946737.55	600510.65	-18.1
946676.96	596525.71	-18.0
946688.79	597560.35	-18.0
946716.16	599525.89	-17.6
946666.41	597562.49	-17.6
946718.93	600511.27	-17.5
946657.63	596527.67	-17.5
946671.14	598494.88	-17.0
946651.46	598497.42	-16.9
946697.39	599526.91	-16.9
946700.77	600512.28	-16.8
946678.05	599528.01	-16.4
946679.33	600513.87	-16.3
946659.07	599529.36	-16.1
946661.24	600514.53	-15.7
946737.56	601606.39	-14.1
946717.66	601606.82	-13.5
946699.63	601607.85	-12.9
946681.11	601609.60	-12.3
946737.53	602709.97	-10.5
946719.41	602712.23	-9.8
946738.19	603739.78	-9.8
946700.71	602714.56	-9.3
946719.40	603741.11	-9.2
946699.11	603742.75	-8.6
946680.91	602716.95	-8.5
946680.49	603744.09	-8.0
946737.27	604741.07	-7.5
946718.74	604741.20	-6.9
946705.98	605840.27	-6.5
946684.00	605843.74	-6.3
946699.88	604741.12	-6.3
946727.70	605836.66	-6.1
946664.87	605846.32	-5.9
946679.32	604741.84	-5.7
946735.88	607962.70	-5.1
946735.44	606956.72	-4.7
946721.05	607974.06	-4.5
946714.30	606958.96	-4.3
946695.12	606960.18	-3.7
946676.15	606961.69	-3.3
946806.65	595407.63	-21.8
946820.24	594312.13	-21.5
946755.23	594317.22	-21.4
946804.50	600509.05	-21.3
946777.08	594314.83	-21.2
946778.03	595409.03	-21.2

946798.81	594313.77	-21.1
946750.99	595409.47	-20.9
946786.07	600509.23	-20.7
946815.07	593248.07	-20.7
946769.04	593251.18	-20.6
946739.46	593252.84	-20.6
946793.75	593249.49	-20.5
946772.35	599521.29	-20.1
946799.64	599517.96	-20.1
946820.80	599514.82	-19.9
946817.32	596507.47	-19.8
946767.96	600509.93	-19.5
946784.23	596509.77	-19.4
946814.56	597549.01	-19.3
946762.19	596512.38	-19.2
946795.35	597549.90	-19.0
946776.70	597551.06	-18.9
946741.39	596515.49	-18.9
946742.59	598489.35	-18.5
946820.31	598487.79	-18.4
946771.63	598488.08	-18.4
946757.54	597553.24	-18.3
946800.21	598487.74	-18.3
946820.74	601597.72	-16.6
946797.85	601601.88	-15.9
946779.91	601604.32	-15.4
946756.37	601605.89	-14.9
946825.87	602704.55	-12.8
946822.76	603743.23	-12.6
946806.54	602705.53	-12.4
946804.70	603742.40	-12.0
946787.62	602706.40	-11.8
946786.62	603740.79	-11.4
946769.37	602707.30	-11.4
946765.01	603739.34	-10.9
946827.26	604741.72	-10.0
946807.11	604741.51	-9.5
946789.01	604741.03	-9.1
946763.76	604740.48	-8.4
946814.43	607952.85	-6.7
946795.37	607953.73	-6.3
946825.81	606945.36	-6.3
946777.31	607954.77	-6.2
946790.95	606949.79	-5.9
946754.54	607957.20	-5.9
946771.85	606952.07	-5.4
946754.28	605833.05	-5.2
946812.57	605825.45	-5.2
946753.36	606954.28	-5.1
946776.79	605829.86	-5.0
946817.72	609037.93	-4.2
946880.50	595399.47	-22.6
946859.09	595401.87	-22.3
946834.66	595405.29	-22.2
946908.28	595395.78	-22.1
946897.48	600505.32	-21.6
946833.72	600508.02	-21.4
946862.47	600507.01	-21.4
946904.12	593241.89	-21.4
946905.06	594305.71	-21.3
946883.19	594306.06	-21.3
946904.84	596491.65	-21.3
946851.83	594308.38	-21.1
946917.73	599497.39	-21.1
946867.65	593242.87	-21.0
946833.85	593246.50	-20.8
946885.76	593242.10	-20.8
946885.56	596496.95	-20.7
946899.29	599499.91	-20.6
946837.78	596505.61	-20.6
946867.99	596501.10	-20.5

946841.73	599510.89	-20.1
946880.41	599502.95	-20.1
946917.73	601592.21	-19.9
946861.71	599506.52	-19.8
946903.62	597543.70	-19.6
946860.73	597547.86	-19.3
946884.93	597546.37	-19.3
946897.99	601593.41	-19.3
946842.29	597548.55	-19.1
946879.66	601593.51	-18.9
946842.66	598486.62	-18.5
946860.05	601593.62	-18.4
946866.11	598484.52	-18.4
946894.25	598481.45	-17.9
946838.64	601595.17	-17.9
946916.67	598478.47	-17.9
946909.72	603744.89	-15.9
946911.29	602701.12	-15.6
946888.47	603744.32	-15.2
946892.86	602702.18	-14.9
946874.77	602703.05	-14.3
946869.81	603743.99	-14.1
946855.97	602703.34	-14.0
946849.28	603743.84	-13.4
946917.03	604734.57	-12.8
946899.08	604736.35	-12.1
946879.92	604738.47	-11.7
946861.64	604740.44	-11.0
946916.17	605816.41	-8.3
946871.17	607945.99	-7.3
946897.01	605817.42	-7.3
946892.17	607942.69	-7.2
946853.17	607949.01	-7.1
946903.42	606932.16	-6.9
946834.36	607951.51	-6.8
946880.47	606934.59	-6.6
946862.58	606937.79	-6.6
946910.35	607940.79	-6.6
946877.69	605818.47	-6.3
946843.87	606941.79	-6.2
946907.75	609025.48	-6.1
946886.53	609028.62	-5.8
946913.91	610008.45	-5.7
946859.73	605819.78	-5.6
946863.67	609032.03	-5.5
946839.00	605822.11	-5.4
946901.03	610021.98	-5.1
946841.50	609035.01	-4.8
946911.75	611030.89	-4.5
946893.00	611033.71	-3.1
946999.47	596482.43	-23.1
946966.93	596479.89	-22.6
946995.76	594295.73	-22.3
946977.73	594298.88	-22.1
947003.06	595388.51	-21.9
946964.59	593242.83	-21.9
946944.62	593242.26	-21.9
946945.96	595390.57	-21.9
947000.32	601582.68	-21.9
946959.19	594302.06	-21.8
946994.64	600491.55	-21.8
946928.05	600502.05	-21.8
946958.33	600497.91	-21.8
946965.13	595388.95	-21.7
946927.42	595392.87	-21.6
946963.73	599492.22	-21.6
946944.50	596482.09	-21.6
946939.52	599495.03	-21.6
946938.12	594304.96	-21.6
946977.73	601584.86	-21.5
946976.96	600495.06	-21.5

946922.62	596486.68	-21.5
946923.13	593242.15	-21.5
946959.30	601587.24	-21.5
946996.27	593243.07	-21.5
947005.80	599486.84	-21.4
946982.95	599490.00	-21.3
946939.30	601589.74	-21.2
946984.48	595388.12	-21.2
947007.62	597532.85	-20.3
946943.80	597539.10	-19.5
946989.64	597535.55	-19.5
947007.13	598466.08	-19.4
946965.92	597537.74	-19.4
946924.06	597540.85	-19.3
946955.91	598473.20	-19.3
947001.00	602693.28	-19.1
946983.61	598469.35	-19.0
946981.15	602695.17	-18.0
946937.70	598475.90	-17.9
946962.82	602696.70	-17.1
946943.33	602698.42	-16.4
946976.43	603732.76	-16.1
947000.26	603730.10	-16.0
946928.92	603742.40	-16.0
946957.86	603736.22	-15.9
947003.87	604724.12	-15.3
946985.11	604726.23	-14.7
946966.96	604728.49	-14.3
946947.04	604730.64	-13.6
947004.40	605807.89	-12.0
946984.41	605809.84	-11.4
946963.40	605812.21	-10.7
946945.28	605814.09	-9.7
946922.79	606931.16	-7.3
946997.23	610021.64	-7.3
946941.02	606929.79	-7.2
946963.63	606927.35	-7.0
946985.20	609020.78	-7.0
946978.03	610019.67	-7.0
946949.02	609023.22	-7.0
947003.33	609018.87	-6.9
946983.85	606925.47	-6.8
946989.72	611026.83	-6.5
947008.15	607932.44	-6.4
946951.63	610013.90	-6.3
946971.58	611028.04	-6.3
946929.42	609024.15	-6.2
947007.38	613061.20	-6.1
946993.89	612080.17	-6.1
947002.35	606924.55	-6.0
946934.24	610009.16	-6.0
946990.16	607935.51	-5.7
946974.85	612077.93	-5.7
946950.61	611028.67	-5.7
946953.94	612079.53	-5.5
946932.48	611028.96	-5.2
946971.45	607938.04	-5.2
946928.57	607939.86	-5.1
946988.55	613061.82	-5.1
946952.51	607939.23	-4.6
946937.22	612092.46	-4.4
946938.58	612111.35	-4.1
947060.61	596484.98	-24.1
947079.49	596482.98	-24.0
947036.23	596485.58	-23.6
947017.41	596484.27	-23.4
947095.05	601567.84	-22.5
947014.02	594293.31	-22.4
947077.01	601570.30	-22.3
947091.07	600483.41	-22.3
947066.05	600483.75	-22.3

947036.86	595391.88	-22.3
947043.84	600484.54	-22.3
947042.56	601577.27	-22.1
947048.06	594289.95	-22.1
947092.25	599479.48	-22.1
947072.50	599480.32	-22.1
947059.39	595391.69	-21.9
947071.75	594285.04	-21.9
947019.08	600487.27	-21.9
947023.81	601580.14	-21.9
947085.69	595385.63	-21.8
947035.44	599482.07	-21.7
947053.41	599480.95	-21.6
947092.16	594279.85	-21.5
947088.94	598451.69	-21.4
947048.40	597527.34	-21.2
947027.84	597529.56	-21.0
947086.47	597526.74	-20.9
947030.74	593241.42	-20.9
947067.32	597526.45	-20.8
947070.16	598454.86	-20.7
947055.39	593240.86	-20.6
947087.86	593242.77	-20.5
947048.29	598459.17	-20.3
947062.88	602682.69	-20.2
947028.55	598463.05	-20.1
947044.68	602685.50	-20.1
947080.96	602680.51	-19.9
947019.31	602690.30	-19.6
947095.26	604713.58	-18.0
947077.16	604715.47	-17.2
947077.11	603723.84	-16.8
947058.74	604717.48	-16.7
947047.07	603728.58	-16.7
947040.82	604719.90	-16.1
947020.13	603729.40	-15.8
947022.95	604722.14	-15.7
947090.16	605802.08	-15.2
947070.80	605802.78	-14.0
947052.57	605803.30	-13.5
947030.59	605804.84	-13.0
947091.35	607929.33	-9.2
947073.07	607929.41	-8.7
947050.75	611018.01	-8.2
947054.24	607929.00	-8.1
947068.97	611016.53	-8.0
947095.73	606920.91	-8.0
947090.85	611015.56	-7.7
947032.85	611020.78	-7.7
947063.69	613055.63	-7.7
947034.27	607929.44	-7.6
947042.06	613058.10	-7.3
947082.11	613053.43	-7.1
947015.13	611024.05	-7.1
947076.79	606922.24	-6.9
947033.89	609015.53	-6.9
947019.44	610022.01	-6.9
947051.78	609013.11	-6.6
947077.34	609009.86	-6.3
947058.75	606923.12	-6.0
947022.02	612082.08	-5.7
947093.60	616043.06	-5.5
947037.47	610021.69	-5.4
947095.62	609007.67	-5.4
947023.82	606923.95	-5.3
947043.17	612081.43	-5.0
947090.59	614005.49	-5.0
947095.24	612078.26	-5.0
947076.93	612080.29	-4.8
947096.51	610019.36	-4.8
947097.28	616025.39	-4.7

947073.35	610020.29	-4.6
947070.36	614006.99	-4.3
947046.75	614018.75	-3.6
947041.03	614036.08	-3.2
947167.93	596474.61	-25.0
947141.23	596475.49	-24.7
947110.87	596478.90	-24.2
947179.16	601565.08	-23.9
947160.09	601567.29	-23.4
947138.21	601567.67	-23.0
947119.32	601567.20	-22.8
947186.11	599467.65	-22.8
947126.01	600481.93	-22.6
947187.53	597513.71	-22.5
947150.73	600479.59	-22.5
947119.80	595373.30	-22.3
947174.78	594271.92	-22.3
947112.06	599477.62	-22.1
947174.38	595372.29	-22.1
947134.17	599474.01	-22.1
947175.37	598449.33	-22.1
947169.59	597518.03	-22.1
947147.95	595370.36	-21.9
947174.19	600476.63	-21.9
947159.80	599469.71	-21.9
947150.87	598448.65	-21.8
947102.65	595379.07	-21.7
947143.74	602675.95	-21.6
947135.35	594273.27	-21.6
947109.91	594276.34	-21.6
947132.30	598448.38	-21.6
947150.51	597522.13	-21.3
947113.45	598449.14	-21.3
947156.78	594272.11	-21.3
947128.98	597525.20	-21.2
947110.85	597526.78	-21.0
947125.40	602677.06	-20.8
947163.04	602674.47	-20.6
947145.92	593244.76	-20.5
947125.63	593245.86	-20.5
947175.79	593242.29	-20.4
947107.06	593245.09	-20.1
947105.98	602677.88	-19.9
947185.88	604699.99	-19.5
947132.92	604709.78	-19.2
947113.97	604711.80	-19.2
947172.98	603704.62	-18.5
947163.32	604704.87	-18.4
947130.63	603710.12	-17.1
947110.45	603715.05	-17.1
947152.74	603706.40	-17.1
947186.86	605786.46	-15.6
947146.14	605792.61	-15.5
947168.28	605788.60	-15.3
947109.88	605800.05	-15.0
947127.60	605796.77	-14.7
947187.93	607912.45	-12.0
947187.81	606910.17	-11.5
947169.73	607915.34	-11.4
947151.46	607919.67	-10.9
947169.15	606912.12	-10.9
947131.77	607924.33	-10.3
947150.03	606914.44	-10.2
947109.93	607928.00	-9.9
947129.42	606917.13	-9.3
947180.92	608999.28	-9.1
947162.54	609000.68	-8.1
947185.03	610010.23	-7.7
947186.72	612066.97	-7.7
947181.17	613992.32	-7.3
947109.12	611014.95	-7.3

947165.50	612068.44	-7.1
947144.58	609002.51	-7.0
947163.10	610013.67	-7.0
947179.66	616010.28	-6.9
947162.19	613996.05	-6.7
947182.78	615008.65	-6.5
947146.35	612070.40	-6.4
947158.68	616012.22	-6.4
947137.81	613998.75	-6.2
947143.32	610016.24	-6.1
947161.21	615010.27	-6.0
947127.41	611014.63	-6.0
947126.21	609004.29	-5.9
947102.57	613050.99	-5.8
947128.37	612072.67	-5.7
947186.83	611011.30	-5.7
947118.23	614001.25	-5.7
947122.35	610017.99	-5.6
947137.01	616011.58	-5.5
947185.62	613043.80	-5.4
947142.83	615011.70	-5.3
947123.19	613049.29	-5.2
947149.87	611014.01	-5.2
947156.89	613047.47	-5.2
947168.54	611012.46	-5.0
947119.03	616013.58	-5.0
947117.85	615012.78	-4.6
947171.52	617071.70	-4.5
947099.61	615013.05	-3.8
947233.80	596474.93	-25.5
947257.68	596473.19	-25.3
947198.62	596474.95	-25.2
947250.17	601558.67	-24.3
947211.47	601561.39	-24.1
947275.63	601557.43	-24.0
947255.73	598445.63	-24.0
947242.34	597506.57	-24.0
947231.83	601559.54	-23.8
947266.18	597506.62	-23.7
947222.57	597507.62	-23.7
947276.26	598444.19	-23.4
947231.92	599466.87	-22.9
947271.33	599465.53	-22.9
947245.05	602665.12	-22.9
947250.71	599466.13	-22.8
947233.32	598448.12	-22.7
947218.14	594271.48	-22.7
947243.31	595368.01	-22.7
947193.90	598449.76	-22.7
947208.47	600473.11	-22.6
947242.23	594271.32	-22.6
947195.08	594271.91	-22.6
947265.92	602662.76	-22.6
947262.19	595364.08	-22.5
947213.01	599467.07	-22.4
947240.43	600469.76	-22.4
947215.27	598449.40	-22.3
947225.34	595370.90	-22.2
947225.16	602667.57	-22.2
947206.83	595372.67	-22.1
947260.34	594272.16	-21.9
947265.23	600467.63	-21.8
947257.13	593229.73	-21.3
947238.36	593234.82	-21.3
947196.81	602670.78	-21.1
947275.72	593225.50	-20.6
947218.23	593239.55	-20.5
947194.94	593242.25	-20.4
947194.14	603703.41	-19.8
947210.00	604696.00	-19.6
947228.03	604693.29	-18.7

947215.16	603702.22	-18.6
947256.47	604689.87	-18.3
947238.47	603701.62	-18.1
947273.29	603700.92	-17.7
947278.22	605779.96	-17.3
947259.77	605780.88	-16.8
947237.00	605782.13	-16.6
947205.07	605784.69	-16.0
947261.84	607911.38	-14.5
947242.98	607911.95	-13.7
947223.91	607911.87	-13.3
947267.86	606903.98	-13.1
947247.60	606905.56	-12.6
947228.08	606907.06	-12.2
947207.31	606908.54	-11.9
947274.53	608993.46	-11.5
947254.65	608994.51	-11.0
947269.89	609995.89	-10.8
947234.94	608995.71	-10.3
947251.71	609998.71	-10.2
947276.76	612060.78	-10.1
947211.91	608997.20	-9.9
947258.19	612062.21	-9.5
947233.51	610001.87	-9.4
947231.22	612064.23	-9.2
947214.66	610005.30	-8.8
947252.30	613974.40	-8.7
947260.29	611008.51	-8.7
947233.53	613978.78	-8.4
947211.42	612065.42	-8.4
947270.22	613971.76	-8.3
947274.94	614999.76	-8.2
947213.11	613984.62	-8.0
947241.48	611010.13	-8.0
947254.80	615001.54	-7.9
947272.78	613032.56	-7.7
947229.62	615003.81	-7.4
947217.91	616004.23	-7.4
947244.23	616001.29	-7.3
947223.06	611010.67	-7.3
947253.98	613034.51	-7.3
947197.75	616006.90	-7.3
947271.06	615996.89	-7.0
947231.70	613037.11	-7.0
947202.93	615006.49	-6.9
947278.08	617067.72	-6.8
947264.47	618113.46	-6.8
947204.86	611010.79	-6.5
947235.70	618111.66	-6.4
947259.68	617068.49	-6.3
947213.78	613039.59	-6.2
947240.28	617068.60	-6.2
947222.27	617069.35	-5.6
947215.02	618116.12	-5.4
947204.94	618131.10	-5.1
947200.18	617070.13	-5.1
947317.61	596465.22	-25.5
947360.30	598437.35	-25.5
947281.81	596470.28	-25.5
947349.55	596461.70	-25.2
947363.71	597498.55	-25.1
947345.63	597501.86	-24.8
947340.05	598439.30	-24.8
947304.24	598442.39	-24.7
947327.00	597504.52	-24.4
947308.99	597505.68	-24.3
947285.49	597506.48	-24.2
947309.65	601554.29	-23.7
947364.59	599461.30	-23.6
947331.98	601551.63	-23.4
947363.59	601549.62	-23.1

947343.70	595360.47	-23.1
947291.95	599465.20	-23.0
947337.66	600462.01	-22.9
947315.84	599464.54	-22.9
947303.68	595358.72	-22.9
947281.73	595360.53	-22.8
947359.97	600457.92	-22.8
947346.18	599463.05	-22.6
947322.50	595359.22	-22.6
947319.52	600464.58	-22.1
947300.38	600466.33	-21.9
947365.46	593197.39	-21.9
947338.10	594266.10	-21.9
947346.90	593201.83	-21.8
947291.25	602660.85	-21.5
947313.48	593213.52	-21.5
947348.76	602655.40	-21.4
947314.54	602658.73	-21.3
947320.03	594268.39	-21.2
947284.57	594271.92	-21.1
947295.53	593220.28	-21.0
947351.18	605780.08	-18.7
947367.55	604684.33	-18.7
947311.42	603698.94	-18.4
947297.94	604687.97	-18.2
947323.03	605779.66	-18.0
947347.62	604684.34	-18.0
947279.71	604689.00	-17.9
947364.53	603693.58	-17.9
947293.35	603700.05	-17.9
947305.03	605779.44	-17.8
947330.43	603697.72	-17.7
947325.81	604685.67	-17.6
947366.30	607894.43	-15.6
947343.54	607899.66	-15.4
947325.92	607904.16	-15.1
947296.65	607908.84	-14.9
947342.66	606892.46	-14.8
947363.47	606890.01	-14.8
947324.10	606895.41	-14.7
947365.88	608984.76	-14.3
947305.87	606898.31	-14.1
947342.86	608987.88	-13.9
947366.04	609987.04	-13.6
947287.04	606901.59	-13.2
947346.16	609989.28	-13.2
947324.41	608990.48	-13.2
947367.10	612050.28	-12.9
947323.18	609991.20	-12.7
947306.06	608992.44	-12.5
947347.29	612052.92	-12.4
947302.84	609992.78	-11.8
947322.50	612056.36	-11.8
947367.98	610993.12	-11.7
947348.91	610995.15	-11.2
947304.61	612058.41	-11.0
947330.91	610997.19	-10.9
947305.14	611001.42	-10.4
947367.21	613020.04	-10.3
947349.38	613022.81	-9.7
947287.14	611004.86	-9.4
947330.96	613025.00	-9.1
947309.09	614996.58	-9.0
947313.07	613027.48	-8.8
947361.29	617062.79	-8.4
947290.90	613030.27	-8.4
947328.41	614994.72	-8.3
947338.93	617063.84	-8.1
947363.89	615992.23	-7.8
947359.99	613961.47	-7.8
947320.22	617065.36	-7.7

947289.05	613969.62	-7.5
947344.41	615993.12	-7.5
947341.76	613962.74	-7.5
947346.49	614992.04	-7.4
947296.35	617067.37	-7.3
947320.53	613965.01	-7.2
947285.38	618114.27	-7.1
947310.44	615992.27	-7.0
947367.36	614989.13	-7.0
947304.01	618113.81	-6.8
947292.02	615993.29	-6.7
947324.60	618112.91	-6.4
947363.99	619138.93	-6.2
947344.48	618112.33	-6.2
947340.77	619141.09	-6.0
947366.72	618110.09	-5.9
947316.82	619142.54	-5.8
947298.25	619144.39	-5.4
947438.28	598431.13	-26.5
947412.12	598434.30	-26.2
947381.76	598436.27	-26.0
947451.23	597489.75	-26.0
947406.88	597492.72	-25.8
947425.41	597491.32	-25.7
947386.31	597495.25	-25.4
947369.89	596459.56	-25.1
947400.74	596455.55	-24.7
947457.60	593165.76	-24.1
947421.32	596453.12	-24.1
947446.54	596451.47	-23.9
947451.26	599449.22	-23.8
947437.74	593171.72	-23.5
947431.88	599451.58	-23.3
947452.49	600443.91	-23.3
947394.46	595360.37	-23.2
947411.14	601547.06	-23.1
947384.79	599458.72	-23.1
947373.67	595361.50	-23.0
947434.05	600445.40	-22.9
947416.39	593181.00	-22.9
947385.59	601548.72	-22.9
947415.03	595357.59	-22.8
947435.59	595354.27	-22.8
947414.96	600447.87	-22.7
947378.48	600454.46	-22.5
947445.21	601543.39	-22.4
947411.80	599454.61	-22.3
947399.66	593187.73	-22.3
947396.64	600450.85	-22.3
947456.31	602639.59	-21.7
947419.36	602643.54	-21.6
947371.42	594261.99	-21.6
947401.52	602646.75	-21.5
947414.78	594259.63	-21.5
947378.76	602650.62	-21.4
947393.08	594260.96	-21.3
947438.03	602641.42	-21.2
947439.59	594256.27	-21.2
947455.80	603683.13	-19.7
947427.94	605772.36	-19.7
947446.38	605769.32	-19.3
947405.52	605775.36	-19.2
947436.66	603684.87	-19.0
947384.98	605778.25	-19.0
947400.01	603688.60	-19.0
947449.66	604681.68	-18.6
947399.43	604684.55	-18.5
947418.37	603686.81	-18.5
947422.53	604684.09	-18.2
947455.97	608974.69	-17.1
947435.62	607897.23	-16.9

947437.54	608975.51	-16.3
947416.78	607895.73	-16.2
947454.87	609976.71	-16.1
947394.27	607893.41	-16.1
947435.27	609979.09	-16.0
947418.12	608976.73	-15.9
947415.86	609981.76	-15.7
947455.24	606883.94	-15.4
947400.64	606886.10	-15.4
947396.79	608978.96	-15.3
947454.45	612038.77	-15.3
947425.74	606884.98	-15.2
947382.28	606887.80	-14.8
947396.53	609984.07	-14.8
947434.38	612039.64	-14.6
947416.10	612041.79	-14.1
947453.05	610988.49	-14.1
947397.35	612045.69	-13.7
947433.63	610989.03	-13.5
947456.61	613011.12	-13.1
947411.53	610990.01	-13.0
947437.62	613012.58	-12.4
947390.01	610991.53	-12.3
947418.06	613015.19	-11.8
947400.03	613017.10	-11.1
947456.00	613953.17	-10.1
947429.46	613956.86	-9.5
947409.16	620075.89	-9.0
947408.07	613958.82	-8.8
947415.14	615984.96	-8.8
947438.62	615982.59	-8.8
947385.79	617061.04	-8.7
947408.48	617059.71	-8.6
947428.19	617058.23	-8.4
947388.64	613960.06	-8.3
947396.52	615987.32	-8.3
947456.41	614982.04	-7.9
947437.50	614983.11	-7.5
947446.32	617056.17	-7.5
947423.15	620087.37	-7.1
947413.56	614984.89	-7.0
947435.53	618103.64	-6.9
947395.56	614986.37	-6.7
947416.61	618104.90	-6.6
947395.55	619137.79	-6.5
947440.86	620093.69	-6.5
947415.05	619137.71	-6.4
947396.70	618106.65	-6.3
947433.91	619136.81	-5.8
947454.47	619135.08	-5.1
947507.83	598421.79	-27.0
947488.46	598423.90	-27.0
947534.81	598418.52	-26.9
947463.49	598427.31	-26.7
947509.81	597487.52	-26.5
947529.42	597484.70	-26.4
947547.53	597481.27	-26.3
947480.29	597489.36	-26.2
947501.03	599444.18	-24.5
947533.03	593153.38	-24.3
947479.11	599446.14	-24.3
947521.56	599443.70	-24.3
947515.17	593157.68	-24.2
947512.89	600441.02	-24.1
947476.84	593163.03	-24.1
947534.85	596446.49	-23.9
947548.24	599444.19	-23.9
947480.39	600442.44	-23.9
947496.87	593160.69	-23.8
947471.37	596450.21	-23.7
947509.17	596447.79	-23.6

947489.66	596448.98	-23.6
947547.99	601535.19	-23.5
947509.83	601539.44	-23.5
947547.00	600439.79	-23.4
947536.56	595340.03	-23.2
947490.43	595347.05	-23.1
947518.37	595342.90	-23.0
947490.35	601540.82	-22.9
947468.18	601541.82	-22.9
947541.26	594239.97	-22.9
947529.03	601537.25	-22.7
947466.47	595349.73	-22.7
947475.35	602638.76	-22.0
947495.34	602638.71	-22.0
947513.57	602638.66	-21.9
947538.97	602637.65	-21.8
947523.10	594242.47	-21.6
947491.66	603681.33	-21.4
947502.95	594245.24	-21.4
947507.87	605760.51	-21.1
947480.93	594247.98	-20.7
947511.68	603679.55	-20.6
947538.19	603676.41	-20.4
947460.56	594251.77	-20.4
947488.54	605762.41	-20.3
947534.40	604667.81	-20.2
947541.06	605759.04	-20.2
947514.59	604669.87	-19.7
947470.15	605765.18	-19.5
947496.07	604672.94	-19.3
947544.14	608971.62	-19.1
947506.59	608972.67	-19.0
947474.14	604677.31	-18.9
947524.68	608972.41	-18.9
947486.81	608973.63	-18.8
947546.38	607881.61	-18.0
947522.38	609971.81	-17.9
947496.43	609973.31	-17.7
947527.99	607885.05	-17.5
947529.95	612035.61	-17.3
947491.67	612036.97	-17.1
947461.96	607897.00	-17.1
947502.17	607890.76	-17.1
947473.48	609975.05	-17.1
947509.92	612036.16	-16.8
947517.80	606881.52	-16.4
947541.77	610985.38	-16.3
947543.31	613005.71	-16.3
947493.42	606882.47	-16.2
947483.90	607894.24	-16.2
947523.43	610984.58	-15.9
947473.55	612037.92	-15.7
947499.18	610985.45	-15.4
947473.28	606883.19	-15.3
947481.21	610986.64	-14.9
947520.45	613007.98	-14.9
947500.37	613009.33	-14.6
947478.33	613010.59	-13.9
947531.05	613945.36	-12.6
947510.60	613947.59	-12.0
947491.94	613949.01	-11.4
947539.65	614972.05	-11.1
947473.85	613950.72	-10.9
947520.77	614975.13	-10.0
947538.96	615968.57	-9.9
947518.19	615970.56	-9.8
947459.48	615980.14	-9.4
947499.23	614977.72	-9.4
947498.41	615974.16	-9.2
947479.71	615977.22	-8.9
947479.50	614980.07	-8.6

947548.06	617045.26	-8.1
947538.99	618095.86	-8.0
947518.22	618098.32	-7.6
947529.59	617047.35	-7.5
947543.26	619121.58	-7.4
947499.89	618099.71	-7.3
947505.95	617049.77	-7.0
947480.54	618101.10	-6.9
947461.25	618102.40	-6.7
947465.00	617053.80	-6.7
947523.44	619124.50	-6.5
947528.28	621086.07	-6.5
947487.81	617051.60	-6.4
947488.66	621089.77	-6.2
947508.19	621088.51	-6.2
947544.47	620087.01	-5.8
947470.44	621085.80	-5.8
947505.22	619127.58	-5.7
947486.77	619130.49	-5.2
947524.15	620088.04	-5.2
947458.96	620093.81	-4.7
947505.82	620089.27	-4.6
947486.33	620091.27	-4.2
947570.94	598415.36	-26.7
947596.74	598413.43	-26.6
947552.98	598417.04	-26.6
947617.62	598412.24	-26.2
947565.77	597477.04	-26.0
947590.38	597473.19	-25.9
947636.02	598411.51	-25.6
947610.61	597470.82	-25.6
947636.85	597468.18	-25.5
947631.73	601524.48	-25.2
947610.36	601527.16	-25.0
947574.81	601531.79	-24.8
947593.19	593159.71	-24.8
947620.38	595329.14	-24.7
947575.22	593153.13	-24.7
947600.68	595331.46	-24.6
947616.51	593164.19	-24.4
947600.53	594238.47	-24.1
947551.55	593149.85	-24.0
947638.06	599437.66	-23.9
947579.43	594238.81	-23.9
947598.18	599442.38	-23.8
947619.00	594237.73	-23.8
947569.25	599444.11	-23.8
947619.20	599440.25	-23.8
947556.74	596444.94	-23.8
947557.44	595336.86	-23.7
947581.14	595333.89	-23.7
947587.77	596442.11	-23.5
947610.49	600437.68	-23.5
947628.61	600436.99	-23.3
947611.56	596440.11	-23.2
947590.69	600438.38	-23.2
947559.65	594238.93	-23.1
947631.59	596438.71	-23.1
947572.57	600438.81	-22.9
947560.81	602636.35	-22.5
947635.74	602635.90	-22.4
947603.12	602635.09	-22.2
947579.23	602635.59	-22.0
947580.83	605758.56	-21.3
947636.79	603664.66	-21.1
947616.26	603666.48	-20.8
947598.93	605758.06	-20.7
947561.26	605758.92	-20.6
947597.94	603668.68	-20.6
947621.71	604663.35	-20.6
947558.73	603673.95	-20.4

947579.56	603670.98	-20.2
947603.37	604664.50	-20.1
947618.76	608965.10	-20.1
947580.09	604665.64	-19.9
947586.17	608968.29	-19.9
947621.90	605757.03	-19.8
947560.02	604666.40	-19.7
947631.61	610976.56	-19.6
947565.56	608970.09	-19.5
947613.16	610979.80	-19.4
947633.96	607879.67	-19.0
947589.99	610983.16	-18.9
947620.20	609968.94	-18.8
947614.08	607880.05	-18.7
947578.44	607879.92	-18.7
947600.30	609970.28	-18.4
947578.37	609970.78	-18.3
947551.78	609970.76	-18.1
947570.31	610984.74	-18.1
947549.71	606881.59	-17.9
947637.38	612023.37	-17.9
947600.71	612030.54	-17.6
947567.82	612033.94	-17.6
947619.63	612027.18	-17.3
947623.80	606884.32	-17.3
947595.17	606883.76	-17.0
947627.37	613001.44	-16.9
947599.64	613002.02	-16.7
947549.79	612035.04	-16.6
947575.38	613002.88	-16.6
947571.40	606882.28	-16.4
947628.76	613935.66	-14.3
947549.31	613943.38	-13.8
947609.40	613938.22	-13.5
947567.67	613941.73	-13.4
947586.90	613940.40	-13.0
947635.14	614963.13	-12.9
947616.99	614964.85	-12.4
947598.93	614966.03	-12.0
947633.30	615965.37	-11.8
947579.58	614966.89	-11.7
947636.70	617035.66	-11.5
947612.07	615966.58	-11.2
947559.39	614968.94	-11.1
947614.41	617037.60	-10.9
947594.03	615967.44	-10.6
947563.79	615968.31	-10.4
947592.92	617040.01	-10.1
947636.42	618082.00	-9.8
947637.45	619115.32	-9.5
947574.67	617042.15	-9.4
947616.79	618084.31	-9.3
947607.19	619115.41	-9.2
947591.94	618087.60	-8.8
947560.29	618092.56	-8.7
947587.67	619116.59	-8.6
947569.51	619118.25	-8.1
947634.19	620078.02	-8.0
947612.92	620080.81	-7.7
947586.94	620083.93	-7.2
947549.15	622076.32	-6.4
947566.17	622070.27	-6.4
947591.57	622078.88	-6.4
947563.56	620085.94	-6.3
947613.66	622076.74	-6.2
947554.89	621082.31	-6.1
947634.99	622072.65	-6.0
947572.60	621079.09	-5.8
947609.34	623109.27	-5.8
947638.09	621072.84	-5.7
947593.13	623100.53	-5.7

947627.37	623111.04	-5.7
947619.25	621074.40	-5.7
947595.34	621076.03	-5.4
947726.90	601515.04	-25.8
947650.29	601522.16	-25.6
947708.23	601515.85	-25.3
947654.42	598411.08	-25.3
947718.18	597465.83	-25.1
947685.82	601517.54	-25.1
947689.30	597465.27	-25.1
947665.97	597465.63	-25.0
947683.60	598409.85	-24.9
947727.63	594226.41	-24.7
947646.76	593164.51	-24.6
947699.94	594229.01	-24.5
947701.71	598408.74	-24.4
947702.15	593157.74	-24.4
947638.68	595327.86	-24.4
947676.83	594233.13	-24.2
947679.43	593160.24	-24.2
947710.99	599425.38	-24.2
947725.09	593158.32	-24.1
947652.76	594235.91	-24.1
947679.38	599430.70	-23.9
947653.13	600435.85	-23.8
947716.09	595322.90	-23.7
947661.09	599433.74	-23.7
947719.67	602637.11	-23.4
947699.61	600433.33	-23.4
947657.15	595326.78	-23.2
947661.35	602636.85	-23.2
947682.57	595325.47	-23.1
947708.44	603659.68	-23.1
947678.62	600434.62	-22.9
947701.45	602636.60	-22.7
947656.82	596436.77	-22.6
947675.30	603662.04	-22.6
947685.35	596433.75	-22.4
947680.28	602636.71	-22.1
947708.10	596430.37	-21.9
947725.97	596426.64	-21.8
947655.66	603663.24	-21.8
947727.90	610964.64	-21.3
947711.88	605749.62	-21.2
947689.31	608958.05	-20.9
947714.82	608958.41	-20.9
947707.47	610967.18	-20.9
947661.42	608960.54	-20.8
947641.72	604662.21	-20.6
947692.83	605751.07	-20.6
947660.29	604661.28	-20.5
947682.50	604660.16	-20.3
947685.44	610969.50	-20.3
947641.03	608962.73	-20.2
947720.62	609962.79	-20.1
947673.73	605752.42	-20.1
947701.83	604659.34	-20.1
947644.71	605754.99	-20.0
947662.46	610972.08	-20.0
947724.43	604658.43	-19.9
947693.81	607872.61	-19.7
947700.97	609964.49	-19.6
947672.69	607876.11	-19.6
947712.62	607869.24	-19.6
947653.90	607878.27	-19.4
947720.31	612015.95	-19.3
947679.06	609965.29	-19.2
947644.44	609967.28	-19.1
947726.19	606863.33	-18.9
947698.96	612016.56	-18.7
947707.77	606867.04	-18.5

947672.86	612017.26	-18.0
947686.84	606871.89	-18.0
947669.05	606876.82	-17.7
947708.54	612995.97	-17.7
947649.04	606881.51	-17.6
947647.42	613000.44	-17.4
947682.53	612998.12	-16.9
947708.68	613929.43	-16.9
947679.87	613931.20	-16.4
947685.71	614957.80	-15.1
947725.66	615952.82	-14.9
947659.80	613932.49	-14.8
947715.61	614954.88	-14.8
947707.59	615954.83	-14.1
947727.06	617031.77	-14.0
947663.03	614960.45	-13.7
947708.84	617033.08	-13.6
947681.50	615958.36	-13.4
947725.90	619109.63	-13.2
947727.84	618070.47	-13.1
947686.93	617033.43	-12.9
947659.13	615962.10	-12.8
947668.70	617033.89	-12.4
947701.57	618073.83	-12.2
947680.99	618076.36	-11.3
947705.73	619112.45	-10.8
947668.35	619114.97	-10.6
947657.88	618079.32	-10.4
947687.59	619114.08	-10.3
947718.09	620073.14	-9.7
947699.08	620073.50	-9.2
947679.70	620073.89	-8.8
947653.88	620075.73	-8.5
947725.14	621065.46	-8.4
947706.65	621066.57	-7.5
947726.70	622064.74	-6.7
947675.94	623109.81	-6.5
947688.43	621068.03	-6.2
947647.72	623110.86	-6.2
947653.49	622069.63	-5.8
947656.67	621070.88	-5.7
947694.18	623107.09	-5.7
947705.38	622066.24	-5.5
947674.14	622067.53	-5.0
947724.95	623100.86	-4.5
947771.49	601512.82	-26.8
947795.32	601510.53	-26.8
947752.44	601513.82	-26.6
947796.79	595321.09	-25.4
947766.24	595320.30	-25.3
947745.72	594226.65	-25.2
947775.18	594226.67	-24.9
947814.94	595320.74	-24.7
947796.74	594224.93	-24.6
947755.22	597467.18	-24.5
947736.77	598406.50	-24.5
947812.87	597472.03	-24.5
947765.84	599421.82	-24.4
947780.36	597468.90	-24.4
947816.11	602626.32	-24.4
947747.89	602636.82	-24.4
947743.71	599422.24	-24.3
947736.36	597466.17	-24.3
947755.22	593160.98	-24.2
947765.08	598403.88	-24.2
947747.97	595320.59	-24.1
947801.15	593165.74	-24.1
947775.73	593162.80	-24.0
947766.26	602635.36	-24.0
947803.46	599421.07	-23.9
947785.94	598400.92	-23.9

947785.80	602632.73	-23.9
947784.34	599421.31	-23.8
947807.35	598397.77	-23.7
947791.41	600423.55	-23.5
947804.64	603647.39	-23.5
947761.34	600426.94	-23.4
947734.46	600429.92	-23.4
947728.89	603657.74	-23.3
947756.54	603654.68	-23.2
947775.89	603651.94	-23.2
947814.35	596418.00	-22.8
947794.52	596417.52	-22.4
947747.43	596421.76	-22.1
947813.14	610951.11	-21.9
947756.09	610960.81	-21.9
947767.85	596418.70	-21.8
947791.26	610955.27	-21.7
947736.24	605747.69	-21.7
947766.48	605744.99	-21.3
947810.70	609952.60	-21.3
947783.61	609956.05	-21.2
947802.12	605740.64	-21.1
947771.92	612010.41	-21.0
947764.99	609958.42	-21.0
947767.51	608956.36	-20.8
947735.58	608958.52	-20.8
947741.30	609960.95	-20.7
947790.42	612008.93	-20.7
947789.09	608952.07	-20.6
947752.78	612012.72	-20.6
947811.25	612008.11	-20.6
947780.80	604656.35	-20.5
947807.77	608948.23	-20.4
947751.31	604658.21	-20.4
947770.05	607862.31	-20.4
947801.79	604654.06	-20.3
947769.81	606857.83	-19.9
947733.84	607865.73	-19.6
947789.78	612985.73	-19.6
947751.71	607863.44	-19.5
947814.89	606853.66	-19.3
947812.72	612983.06	-19.3
947799.79	607861.54	-19.2
947816.36	613916.76	-18.9
947796.40	606855.93	-18.8
947749.23	606860.01	-18.8
947798.58	613919.77	-18.5
947771.55	612988.30	-17.7
947760.22	615951.70	-16.3
947815.46	615943.28	-16.1
947811.51	617008.18	-16.0
947779.94	617017.19	-16.0
947731.17	612993.31	-16.0
947806.95	614951.85	-15.9
947787.34	614952.20	-15.9
947753.30	612990.96	-15.9
947762.25	617023.41	-15.8
947791.36	615948.59	-15.6
947738.37	613926.94	-15.3
947766.95	614952.24	-15.3
947739.24	614953.22	-15.0
947778.90	613922.60	-14.9
947760.65	613924.81	-14.8
947807.63	619100.34	-14.7
947744.84	617028.50	-14.4
947793.72	618064.30	-14.4
947818.07	618061.98	-14.3
947775.18	618066.02	-14.2
947751.95	618067.95	-13.8
947788.73	619101.36	-12.7
947770.38	619103.01	-12.3

947747.72	619106.36	-11.7
947805.61	620061.96	-11.7
947815.69	621065.56	-11.3
947784.93	620065.66	-11.2
947765.23	620068.86	-10.5
947808.69	622053.56	-10.4
947798.74	621057.95	-10.3
947743.87	620071.54	-10.0
947777.84	621060.73	-10.0
947790.76	622056.68	-9.6
947757.89	621062.91	-9.5
947772.93	622059.45	-8.9
947754.84	622061.66	-8.3
947814.74	623087.57	-6.8
947805.03	625122.64	-6.4
947758.54	625111.60	-6.3
947795.17	623089.52	-6.1
947774.95	625123.42	-6.0
947774.21	623092.67	-5.4
947756.46	623096.07	-4.9
947811.44	624134.26	-4.2
947781.04	624141.40	-4.2
947752.22	624154.92	-3.9
947820.74	601507.43	-26.9
947883.27	601500.31	-26.8
947858.85	601502.99	-26.8
947840.81	601505.11	-26.4
947883.73	597460.43	-25.7
947876.29	599424.71	-25.4
947896.39	599423.36	-25.4
947837.00	597470.95	-25.2
947851.58	599423.98	-25.1
947902.91	597457.14	-25.1
947865.06	597464.90	-25.1
947888.09	603640.74	-25.0
947858.79	603642.59	-24.8
947892.73	594224.54	-24.7
947897.89	602609.37	-24.6
947843.71	595317.61	-24.6
947845.61	594222.36	-24.5
947906.51	603639.10	-24.5
947902.69	595307.79	-24.4
947819.42	594222.67	-24.2
947872.74	602613.57	-24.2
947831.28	599422.24	-24.2
947874.45	594224.40	-24.1
947874.48	593173.60	-24.1
947899.47	593176.83	-24.0
947837.87	603643.69	-23.9
947884.39	595310.19	-23.9
947862.36	595314.26	-23.8
947854.77	602616.94	-23.7
947819.66	593167.81	-23.7
947856.10	593171.78	-23.6
947825.32	600420.72	-23.6
947834.23	602621.78	-23.4
947826.76	598394.56	-23.3
947837.81	593169.87	-23.3
947895.10	600413.99	-23.1
947873.49	600415.89	-23.0
947868.82	598387.87	-22.9
947844.66	598391.15	-22.9
947886.97	598386.63	-22.8
947900.06	596417.54	-22.8
947843.23	600418.85	-22.8
947880.73	596417.51	-22.4
947855.62	596417.50	-22.3
947907.96	598385.52	-22.3
947843.34	610944.52	-22.2
947905.27	613908.22	-22.0
947837.55	596417.94	-22.0

947869.13	605734.48	-21.9
947897.58	610934.38	-21.9
947862.94	610940.20	-21.9
947841.97	605736.41	-21.8
947890.73	612972.65	-21.7
947897.29	614945.64	-21.6
947867.41	612975.56	-21.6
947903.67	605731.77	-21.6
947901.22	607851.29	-21.6
947878.61	614946.82	-21.3
947823.51	605738.22	-21.2
947884.39	613909.54	-21.2
947891.66	609950.47	-21.2
947859.33	609949.75	-21.1
947841.22	609950.21	-21.1
947848.63	612978.28	-20.9
947906.82	604640.10	-20.8
947867.31	607855.04	-20.8
947889.02	604643.34	-20.6
947831.97	612007.72	-20.5
947881.40	612005.42	-20.4
947859.07	614948.25	-20.4
947822.08	604651.52	-20.4
947851.14	608943.52	-20.4
947859.65	613911.59	-20.3
947829.46	608945.38	-20.3
947891.43	608938.66	-20.2
947845.32	604649.33	-20.2
947870.30	604646.55	-20.2
947872.76	608941.13	-20.1
947852.29	612006.95	-20.1
947826.13	614950.75	-20.1
947900.58	615937.99	-20.0
947846.09	606849.76	-19.9
947848.89	607857.70	-19.8
947867.80	606847.04	-19.7
947892.64	606843.98	-19.6
947838.60	613913.74	-19.6
947908.28	617000.38	-19.4
947889.75	617004.10	-19.3
947824.44	607860.49	-19.3
947868.54	617006.06	-18.9
947880.27	615938.77	-18.8
947905.69	619092.07	-18.3
947887.30	619094.66	-17.2
947861.86	615938.55	-17.1
947843.95	617006.31	-16.9
947899.07	618053.75	-16.7
947867.68	619097.20	-16.3
947843.73	615939.27	-16.2
947846.76	619099.21	-15.8
947879.31	618055.06	-15.3
947852.55	618058.21	-14.9
947908.13	620053.72	-14.0
947827.36	619100.10	-13.6
947888.91	620054.18	-13.3
947870.48	620054.23	-13.1
947903.62	622036.72	-12.6
947908.01	621061.32	-12.6
947878.49	621062.84	-12.4
947851.40	620055.00	-12.3
947825.73	620058.57	-12.0
947882.42	622039.91	-11.9
947854.19	621063.68	-11.8
947861.85	622043.55	-11.5
947835.57	621064.49	-11.3
947842.90	622046.90	-11.1
947904.95	623074.31	-9.9
947881.18	623079.34	-9.8
947862.64	623083.14	-9.0
947844.25	623085.33	-8.0

947836.79	625113.84	-6.8
947905.76	624097.65	-6.5
947854.99	625113.06	-6.2
947888.08	624101.56	-5.9
947874.98	625115.66	-5.3
947870.16	624108.23	-5.3
947853.60	624116.04	-4.8
947896.10	625118.99	-4.8
947835.32	624125.18	-4.5
947944.95	601494.98	-27.0
947914.55	601497.06	-26.8
947964.82	601494.19	-26.7
947995.51	601492.50	-25.9
947916.79	599420.16	-25.7
947992.30	595300.66	-25.6
947980.76	603632.20	-25.6
947994.14	594222.60	-25.4
947961.28	603634.04	-25.4
947934.89	602603.66	-25.4
947982.91	602593.51	-25.3
947960.49	602598.29	-25.2
947961.65	595302.62	-25.2
947963.48	594222.66	-25.2
947939.71	597455.43	-25.1
947941.12	603635.51	-25.1
947964.04	597454.66	-25.1
947921.28	594223.78	-25.0
947945.06	594223.20	-25.0
947942.36	595304.07	-24.9
947923.51	595305.58	-24.8
947983.23	597452.55	-24.8
947921.04	597456.05	-24.8
947959.56	593179.99	-24.7
947986.59	593181.91	-24.6
947916.66	602606.62	-24.4
947940.21	593179.79	-24.4
947994.96	598374.63	-24.3
947990.02	596407.39	-24.1
947936.62	599416.08	-24.0
947922.08	593179.24	-23.9
947976.67	598376.98	-23.7
947955.29	596413.82	-23.4
947958.83	599412.00	-23.3
947959.05	600408.43	-23.1
947929.61	596416.22	-23.0
947921.46	600411.36	-23.0
947996.12	614927.31	-22.8
947976.53	614930.24	-22.7
947954.27	613906.33	-22.7
947978.89	600407.00	-22.6
947940.02	600409.87	-22.6
947974.66	604631.27	-22.5
947949.73	614935.56	-22.5
947958.69	598379.34	-22.4
947978.03	599409.15	-22.2
947912.82	612971.68	-22.2
947934.24	598382.54	-22.2
947925.68	613907.52	-22.2
947932.12	614939.49	-22.1
947935.20	607849.60	-22.1
947969.71	605727.89	-22.1
947965.91	612967.31	-22.1
947927.33	605729.75	-22.1
947995.13	616988.28	-22.1
947995.25	605726.89	-22.0
947990.92	619085.82	-21.9
947942.94	612969.48	-21.9
947987.05	611996.14	-21.8
947932.72	610936.91	-21.8
947973.86	616989.15	-21.8
947939.21	604634.72	-21.8

947959.20	610940.23	-21.6
947966.44	607848.88	-21.5
947968.41	611998.19	-21.5
947951.29	605728.50	-21.4
947981.78	610939.93	-21.4
947931.69	609948.38	-21.2
947972.93	613904.97	-21.2
947976.59	609941.76	-21.1
947910.66	609949.96	-21.1
947951.42	609945.83	-21.0
947949.40	612000.24	-20.9
947972.46	619087.52	-20.8
947980.50	606836.95	-20.5
947948.30	616992.43	-20.3
947975.30	615927.89	-20.2
947916.36	612002.98	-20.1
947961.77	606838.56	-20.1
947946.79	619089.48	-20.0
947911.25	606842.15	-20.0
947952.55	615929.54	-20.0
947911.21	608936.13	-20.0
947994.54	613903.65	-19.9
947929.42	615933.77	-19.8
947929.67	608933.70	-19.6
947932.26	606840.87	-19.6
947930.27	616996.10	-19.5
947950.09	608931.25	-19.4
947985.47	607847.23	-19.4
947968.58	608929.30	-18.9
947998.11	608924.79	-18.8
947924.25	619090.38	-18.7
947995.26	618051.34	-18.6
947972.66	618053.51	-18.2
947954.42	618054.68	-17.9
947919.74	618053.84	-17.1
947991.82	620046.79	-16.8
947973.39	620049.50	-16.3
947954.92	620051.53	-15.7
947936.73	620052.61	-15.1
947988.76	622037.38	-14.9
947970.63	622039.19	-14.2
947946.34	622039.33	-13.7
947991.51	623069.45	-13.3
947928.31	622037.37	-13.1
947972.68	623069.02	-12.5
947993.79	621050.71	-12.3
947927.45	621060.22	-12.2
947954.16	623069.47	-11.7
947945.79	621057.66	-11.6
947972.63	621054.06	-11.6
947936.01	623070.48	-10.9
947995.16	624093.77	-9.7
947974.64	624094.48	-8.9
947952.29	624094.94	-8.2
947997.86	625102.36	-7.6
947933.98	624095.59	-7.5
947979.61	625107.91	-6.5
947961.00	625113.00	-5.6
947943.15	625116.30	-5.0
947920.23	625118.72	-4.8
947997.44	626241.26	-4.7
947990.90	626258.35	-4.5
948071.29	595297.50	-26.7
948051.59	595298.15	-26.6
948070.59	603623.95	-26.4
948010.63	595299.98	-26.4
948030.43	595298.86	-26.3
948079.60	602583.32	-26.2
948052.64	603625.64	-26.1
948022.87	603628.48	-26.1
948045.30	602585.02	-26.1

948004.93	603630.19	-25.9
948016.89	601490.86	-25.7
948028.42	594222.45	-25.6
948027.25	602585.90	-25.6
948051.83	598373.35	-25.5
948050.08	601487.54	-25.5
948049.53	594221.21	-25.5
948078.73	598374.17	-25.4
948005.64	602588.87	-25.4
948071.84	594219.27	-25.3
948076.76	601483.71	-25.2
948080.27	611986.24	-25.1
948034.41	597443.30	-25.1
948026.58	598372.80	-24.9
948011.64	597447.18	-24.7
948074.35	597438.74	-24.6
948052.39	597440.79	-24.2
948084.97	599401.67	-24.0
948045.65	596398.15	-23.9
948051.14	599403.22	-23.6
948017.64	596401.61	-23.6
948008.25	600404.40	-23.5
948081.74	593187.82	-23.5
948041.22	593186.39	-23.3
948004.60	593183.08	-23.3
948080.72	600393.14	-23.3
948071.67	596396.81	-23.2
948061.15	611988.56	-23.1
948001.54	604629.45	-23.1
948062.86	593188.10	-23.0
948025.00	599405.51	-22.8
948022.84	593184.38	-22.8
948038.37	611990.89	-22.8
948035.17	605723.98	-22.7
948016.98	611992.89	-22.7
948079.61	604619.56	-22.7
948031.83	604624.81	-22.6
948075.93	605721.41	-22.5
948061.38	600395.75	-22.4
948045.52	619079.74	-22.4
948012.05	619083.53	-22.4
948055.67	604621.48	-22.3
948015.80	605725.40	-22.3
948031.68	600400.82	-22.3
948076.24	616992.73	-22.3
948074.39	619077.17	-22.2
948055.90	616991.37	-22.1
948053.48	605722.95	-22.1
948021.77	616989.06	-22.1
947999.79	599406.95	-22.0
948073.40	613899.35	-21.7
948069.32	615928.48	-21.6
948082.03	609929.14	-21.6
948048.75	615927.05	-21.6
948080.81	612959.15	-21.5
948057.33	612961.86	-21.4
948068.76	614927.85	-21.4
948058.80	609931.42	-21.3
948075.38	606825.52	-21.3
948030.70	615926.52	-21.3
948016.41	614926.27	-21.3
948039.77	609933.13	-21.2
948012.25	610936.32	-21.2
948001.79	612965.41	-21.1
948035.50	612963.79	-21.1
948049.23	614926.31	-21.1
948021.17	609935.38	-20.9
948086.87	614928.09	-20.9
947998.53	609938.42	-20.9
948045.15	610935.02	-20.9
948003.03	615927.30	-20.9

948065.57	610936.98	-20.8
948024.77	606831.44	-20.6
948013.93	613902.63	-20.5
947998.75	606835.07	-20.5
948079.87	618037.82	-20.4
948058.68	618041.73	-20.3
948048.87	613901.03	-20.3
948043.60	606828.86	-20.3
948079.20	607833.25	-20.2
948037.85	618045.07	-19.9
948048.57	607838.10	-19.8
948045.13	608919.52	-19.6
948026.86	607841.53	-19.3
948019.42	618047.87	-19.3
948068.30	608917.23	-19.3
948005.17	607844.71	-19.1
948026.06	608921.39	-18.8
948078.23	620038.71	-18.1
948082.59	622033.74	-18.0
948032.16	620041.27	-17.6
948059.92	620039.42	-17.3
948061.62	622034.76	-17.2
948042.25	622034.91	-16.5
948009.78	620044.25	-16.5
948084.04	621046.49	-16.3
948022.16	622034.52	-15.9
948083.59	623067.14	-15.9
948065.54	621047.62	-15.4
948064.14	623068.54	-15.3
948042.20	621046.89	-14.7
948045.99	623069.43	-14.7
948027.26	623069.34	-14.3
948024.01	621048.51	-13.9
948083.73	624083.79	-12.9
948065.22	624085.76	-12.3
948047.11	624088.39	-11.4
948086.52	625093.19	-11.3
948067.86	625097.10	-10.7
948029.02	624090.90	-10.7
948048.65	625098.52	-9.9
948029.52	625098.90	-9.0
948082.97	626229.11	-7.6
948064.96	626227.02	-7.2
948045.11	626226.44	-6.6
948026.86	626228.86	-5.9
948077.20	627216.96	-5.0
948085.05	629280.20	-4.8
948057.78	627212.11	-4.7
948068.65	629268.17	-4.5
948172.95	601470.35	-27.0
948092.93	595296.29	-26.9
948145.76	603619.36	-26.6
948116.12	595294.95	-26.6
948121.16	603620.99	-26.6
948091.36	603622.60	-26.4
948145.78	601473.53	-26.3
948171.37	603617.60	-26.2
948134.97	595293.73	-26.1
948168.00	595290.80	-25.9
948125.20	601476.69	-25.9
948108.53	611983.78	-25.8
948166.39	611977.21	-25.8
948101.82	598374.13	-25.7
948138.29	611980.89	-25.7
948098.61	602581.46	-25.6
948134.45	598373.36	-25.5
948105.94	601479.41	-25.4
948176.14	596388.58	-25.4
948151.60	597434.64	-25.4
948135.47	602576.46	-25.3
948090.66	594216.97	-25.3

948120.94	594215.60	-25.2
948173.65	597432.50	-25.2
948158.73	598371.46	-25.2
948117.55	602579.00	-25.2
948111.19	597436.99	-25.1
948175.63	602572.93	-25.1
948155.70	602574.24	-25.0
948154.60	596390.26	-24.9
948132.68	597436.13	-24.9
948172.74	600388.44	-24.8
948092.45	597437.71	-24.8
948144.07	594216.04	-24.7
948141.50	599398.16	-24.6
948135.81	596391.89	-24.6
948169.74	612957.56	-24.5
948169.00	599396.48	-24.4
948151.75	600388.94	-24.4
948141.03	593179.98	-24.4
948115.79	599400.30	-24.3
948158.61	593175.87	-24.3
948118.93	593184.59	-24.0
948129.12	600389.23	-23.9
948168.17	594214.53	-23.9
948117.44	596393.44	-23.8
948151.40	612956.91	-23.7
948094.38	596395.30	-23.5
948100.90	593186.75	-23.5
948169.83	605705.12	-23.4
948093.95	605719.46	-23.3
948167.89	604616.62	-23.3
948117.59	605714.92	-23.3
948132.90	612956.61	-23.1
948142.37	605709.63	-23.1
948116.23	604619.66	-23.1
948099.84	600391.47	-23.1
948157.92	609920.63	-23.0
948137.59	609924.22	-22.9
948098.04	604619.37	-22.9
948140.44	604618.18	-22.9
948171.72	616994.90	-22.7
948177.01	620034.30	-22.6
948134.18	616995.79	-22.6
948152.47	616996.11	-22.4
948116.14	616995.71	-22.4
948102.33	612957.61	-22.3
948122.19	619070.39	-22.2
948119.69	609926.31	-22.2
948144.06	619066.79	-22.2
948092.53	619074.87	-22.1
948165.46	614920.27	-22.1
948095.52	616994.80	-22.0
948101.03	609927.65	-22.0
948166.16	619064.20	-22.0
948153.06	615923.72	-21.9
948125.22	614925.95	-21.8
948156.55	620035.37	-21.7
948175.06	608907.71	-21.6
948122.67	607829.73	-21.6
948114.04	615928.69	-21.6
948143.35	614923.28	-21.5
948135.22	615926.30	-21.5
948142.24	608909.36	-21.5
948175.23	615920.60	-21.4
948143.07	613888.02	-21.4
948106.24	614927.66	-21.3
948173.07	613881.87	-21.3
948124.99	606819.65	-21.2
948172.12	607827.68	-21.2
948159.36	606814.97	-21.1
948173.47	622023.78	-21.0
948122.70	622027.94	-21.0

948093.99	615929.40	-21.0
948105.74	606822.01	-20.9
948106.65	610939.28	-20.7
948151.27	607829.25	-20.7
948156.94	618030.42	-20.7
948091.96	613897.37	-20.6
948111.91	618033.76	-20.6
948152.99	622025.53	-20.6
948119.11	613893.07	-20.6
948169.96	610934.85	-20.5
948134.14	618032.22	-20.4
948129.26	610938.53	-20.4
948149.63	610936.41	-20.4
948123.90	608910.82	-20.3
948104.67	607830.45	-20.3
948102.24	622031.33	-20.3
948088.57	610938.63	-20.3
948137.33	620036.71	-19.8
948099.27	608914.02	-19.7
948151.83	621039.04	-19.1
948118.29	620037.89	-18.6
948174.34	623063.17	-18.4
948129.10	621042.00	-18.3
948155.48	623064.00	-18.2
948099.85	620038.41	-18.1
948169.77	621037.00	-18.0
948137.55	623065.73	-17.6
948110.89	621044.28	-17.5
948112.14	623066.84	-17.1
948172.39	625085.75	-15.1
948175.72	624082.68	-15.0
948155.89	624082.88	-14.7
948135.75	624081.97	-14.2
948149.89	625083.79	-14.1
948116.31	624082.35	-13.7
948130.10	625084.43	-13.0
948109.01	625087.63	-12.2
948172.50	626203.32	-10.4
948156.02	626210.97	-9.5
948139.37	626218.10	-9.1
948120.96	626224.58	-8.7
948103.19	626228.40	-8.0
948158.71	627201.35	-8.0
948140.89	627204.96	-7.2
948116.21	627210.98	-6.6
948096.57	627214.71	-5.9
948156.53	629293.83	-5.8
948137.53	629288.64	-5.7
948176.26	629291.84	-5.4
948112.87	629283.39	-5.4
948215.87	601468.70	-27.2
948196.87	601468.86	-27.1
948238.32	601468.51	-26.6
948262.50	601468.28	-26.5
948246.87	600385.25	-26.3
948266.79	600384.00	-26.2
948228.84	600385.92	-26.1
948186.15	595288.48	-26.0
948242.42	611966.24	-25.9
948196.52	611973.18	-25.9
948190.49	603616.33	-25.8
948221.61	595284.43	-25.8
948208.43	600387.14	-25.8
948220.44	611969.80	-25.7
948226.77	603612.87	-25.6
948246.99	595281.70	-25.5
948208.71	603614.66	-25.4
948217.02	612956.89	-25.3
948251.93	613878.20	-25.3
948266.38	595279.55	-25.3
948194.66	612957.81	-25.2

948209.59	602575.85	-25.1
948249.75	612952.17	-25.1
948208.96	596385.98	-25.1
948238.31	596383.91	-25.0
948216.09	593165.77	-24.8
948227.77	602578.01	-24.8
948181.21	593171.90	-24.7
948258.94	603609.01	-24.6
948233.16	613878.77	-24.6
948262.71	602580.75	-24.5
948258.21	614909.42	-24.4
948236.31	593160.81	-24.4
948256.78	596382.13	-24.3
948193.46	597430.48	-24.2
948258.52	593155.20	-23.9
948238.30	614910.61	-23.8
948187.06	604616.16	-23.6
948267.28	615910.60	-23.5
948215.83	604614.70	-23.5
948191.51	599395.85	-23.5
948257.49	604610.97	-23.4
948264.02	616979.79	-23.4
948214.48	613878.79	-23.4
948212.02	597428.68	-23.3
948237.94	604612.92	-23.3
948252.18	622018.06	-23.3
948181.08	598369.03	-23.2
948245.22	616982.20	-23.2
948246.61	615912.97	-23.1
948256.92	620028.48	-23.0
948225.89	615915.54	-23.0
948245.09	607821.82	-23.0
948221.29	620032.32	-23.0
948200.23	620033.30	-23.0
948210.51	605702.22	-22.9
948194.32	608906.18	-22.9
948201.34	609914.14	-22.9
948193.40	616991.60	-22.9
948220.23	616987.13	-22.8
948241.96	609911.50	-22.8
948261.89	605698.52	-22.8
948222.84	609912.51	-22.7
948229.66	622018.38	-22.7
948180.55	609917.05	-22.7
948215.50	614912.97	-22.7
948207.86	615917.47	-22.7
948186.53	594212.93	-22.6
948233.31	605700.59	-22.6
948191.61	605703.16	-22.6
948239.50	608903.29	-22.5
948217.57	608904.49	-22.4
948187.50	614916.77	-22.3
948210.74	599395.56	-22.3
948210.18	622019.32	-22.2
948230.97	597427.54	-22.1
948263.77	607820.37	-22.0
948190.97	613879.71	-22.0
948202.55	598366.57	-22.0
948257.86	608902.55	-21.8
948234.71	599393.01	-21.8
948195.94	619060.67	-21.8
948259.00	606805.52	-21.7
948226.91	607823.50	-21.6
948213.81	619058.06	-21.5
948251.30	619053.78	-21.5
948191.66	622021.53	-21.5
948241.00	606807.55	-21.4
948249.47	597426.85	-21.4
948205.54	594212.07	-21.4
948262.39	621027.61	-21.3
948192.52	607825.99	-21.2

948221.18	606809.81	-21.1
948187.12	606812.41	-21.0
948259.54	618023.39	-20.9
948221.34	598364.11	-20.9
948251.05	610918.40	-20.9
948190.08	618027.40	-20.9
948231.67	619055.73	-20.8
948226.29	594211.14	-20.8
948226.63	618025.29	-20.8
948241.25	621028.99	-20.8
948208.54	618026.09	-20.7
948233.13	610922.91	-20.7
948256.96	594209.81	-20.7
948256.28	598357.99	-20.6
948207.20	610928.98	-20.5
948219.68	621031.58	-20.3
948252.53	599390.07	-20.3
948188.17	610932.82	-20.2
948251.38	623060.25	-20.1
948221.48	623061.42	-19.9
948201.44	623061.61	-19.4
948201.35	621033.89	-19.4
948266.20	625088.40	-17.7
948245.45	625088.92	-17.5
948258.71	624079.42	-17.3
948239.45	624079.08	-17.0
948227.34	625089.65	-16.8
948220.48	624079.55	-16.5
948208.76	625089.62	-16.3
948199.75	624080.77	-15.7
948190.57	625087.92	-15.7
948267.73	626173.71	-12.9
948249.51	626178.19	-12.5
948231.57	626182.91	-11.9
948214.09	626188.13	-11.4
948262.96	627189.55	-11.0
948196.43	626193.81	-10.9
948244.91	627190.78	-10.5
948226.58	627191.80	-10.0
948204.59	627193.80	-9.6
948186.02	627195.73	-9.1
948267.37	629278.51	-7.1
948247.03	629280.24	-6.1
948266.82	630239.56	-5.4
948226.97	629282.03	-5.0
948243.54	630242.23	-4.9
948194.31	629286.47	-4.7
948222.13	630244.65	-4.4
948201.21	630247.63	-4.1
948266.48	631222.05	-4.0
948182.48	630259.92	-3.6
948349.59	614908.52	-27.2
948311.67	614908.95	-27.1
948330.88	614909.13	-26.8
948358.10	615900.23	-26.8
948311.47	613873.76	-26.6
948342.18	613871.43	-26.6
948290.04	613874.96	-26.6
948317.62	602577.03	-26.3
948271.65	613876.49	-26.1
948347.84	601465.04	-26.1
948298.91	602579.13	-25.9
948292.16	614908.94	-25.8
948297.70	611960.76	-25.8
948273.57	611962.14	-25.8
948339.32	615901.74	-25.8
948322.47	611959.99	-25.7
948327.27	601466.90	-25.7
948281.32	601468.46	-25.7
948346.48	611959.58	-25.6
948294.30	600381.46	-25.5

948308.00	601467.95	-25.4
948301.63	612943.68	-25.2
948275.80	612947.57	-25.2
948320.16	615903.77	-25.2
948351.44	612936.09	-25.1
948323.39	612940.29	-25.1
948300.17	615906.31	-24.8
948342.16	602574.51	-24.7
948346.66	616968.44	-24.6
948316.89	600378.67	-24.4
948284.87	595276.56	-24.4
948321.06	616971.99	-24.3
948277.17	603606.78	-24.3
948316.71	593138.01	-24.1
948335.82	593134.11	-24.0
948302.45	616974.20	-24.0
948278.17	593149.21	-23.9
948298.32	603604.78	-23.9
948298.29	593142.91	-23.9
948335.08	600375.66	-23.6
948282.51	604608.20	-23.6
948276.67	596380.28	-23.5
948283.57	616977.07	-23.5
948323.92	603602.68	-23.4
948272.47	622018.61	-23.4
948346.13	622016.05	-23.4
948356.42	593131.51	-23.4
948301.38	622019.39	-23.3
948319.09	604605.61	-23.3
948325.90	622018.32	-23.2
948337.99	604604.41	-23.2
948312.69	620021.53	-23.1
948342.74	603600.88	-23.0
948300.68	604606.69	-23.0
948280.08	620025.22	-23.0
948347.56	620019.36	-22.9
948334.88	609912.98	-22.9
948290.08	609910.63	-22.9
948354.55	607812.85	-22.9
948303.68	595272.83	-22.8
948356.69	604603.80	-22.8
948315.71	609912.15	-22.8
948271.59	609910.57	-22.7
948325.82	605693.59	-22.6
948316.96	606798.54	-22.5
948307.06	605695.18	-22.5
948354.28	605691.32	-22.4
948312.60	607815.41	-22.4
948288.06	605696.41	-22.4
948343.52	606797.61	-22.3
948352.93	618022.28	-22.1
948308.56	596377.40	-22.1
948335.29	607813.63	-22.1
948293.69	608904.52	-22.1
948292.43	607817.53	-22.1
948321.65	621023.95	-22.1
948344.13	621022.86	-22.0
948286.67	621025.89	-21.9
948321.64	595268.70	-21.9
948296.19	606800.89	-21.8
948343.97	619050.83	-21.8
948312.66	608905.76	-21.7
948277.35	606803.37	-21.7
948336.67	608905.85	-21.5
948338.02	610907.65	-21.5
948334.60	618022.56	-21.4
948342.19	595263.55	-21.4
948310.10	619051.62	-21.4
948298.90	610910.24	-21.4
948281.51	618022.37	-21.3
948313.00	618022.75	-21.3

948269.25	610914.50	-21.3
948319.36	610908.12	-21.2
948285.45	619052.07	-21.2
948328.81	596376.29	-21.1
948349.19	596375.00	-20.9
948274.06	597425.96	-20.6
948337.63	625082.10	-20.5
948332.63	623053.66	-20.4
948355.13	623049.89	-20.4
948327.57	597423.75	-20.3
948300.00	597423.64	-20.3
948355.91	625079.49	-20.2
948274.77	598355.01	-20.2
948319.33	625084.57	-20.0
948271.69	623059.19	-19.9
948306.77	623055.81	-19.8
948270.67	599387.03	-19.8
948274.90	594207.84	-19.6
948348.26	597424.90	-19.3
948344.86	599381.78	-19.3
948295.04	599383.62	-19.1
948355.13	624067.88	-19.0
948294.22	598352.38	-18.9
948322.27	599382.25	-18.9
948299.75	625087.25	-18.8
948294.58	594203.56	-18.5
948315.25	598349.68	-18.3
948317.17	594196.21	-18.0
948334.85	598347.08	-18.0
948322.73	624074.06	-18.0
948335.01	594190.39	-17.4
948301.41	624077.16	-17.2
948279.48	624079.27	-17.2
948349.56	626156.86	-16.4
948331.42	626159.50	-15.2
948313.27	626162.92	-14.3
948289.83	626168.39	-13.8
948358.12	627173.49	-13.2
948340.08	627176.44	-13.1
948313.61	627182.84	-12.4
948292.28	627186.58	-11.7
948357.01	629272.10	-11.6
948340.76	628114.91	-11.4
948338.51	629273.95	-10.8
948319.93	628122.11	-10.7
948319.99	629275.87	-9.7
948304.88	628132.70	-9.5
948354.62	630228.32	-9.3
948301.31	629277.22	-9.0
948335.76	630229.60	-8.2
948356.78	632172.68	-8.2
948353.22	631219.70	-7.7
948315.37	630232.31	-7.6
948289.89	628148.83	-7.2
948338.14	632178.54	-7.1
948334.85	631217.26	-6.9
948293.68	630235.88	-6.2
948320.73	632186.56	-6.0
948316.85	631217.08	-6.0
948309.25	632201.70	-5.4
948293.97	631218.69	-5.2
948443.07	615897.86	-27.9
948419.55	615897.34	-27.7
948391.67	615898.00	-27.7
948434.11	616957.05	-27.6
948377.96	614905.17	-27.0
948415.94	614898.93	-26.9
948434.69	614896.84	-26.9
948397.74	614901.51	-26.8
948414.24	613867.19	-26.7
948444.59	613864.65	-26.7

948413.57	616958.92	-26.7
948366.92	613868.84	-26.6
948396.12	613867.56	-26.6
948393.06	616961.91	-26.2
948398.57	601458.61	-25.8
948369.80	611958.04	-25.6
948400.66	611955.64	-25.6
948374.38	616964.37	-25.5
948377.05	601461.29	-25.4
948422.23	611954.38	-25.4
948397.03	612932.07	-25.2
948433.09	602571.01	-25.2
948376.77	612933.62	-25.1
948417.48	601456.67	-25.0
948395.23	602570.23	-24.9
948426.18	612929.64	-24.8
948445.64	612926.57	-24.8
948371.53	602571.53	-24.7
948414.94	602570.47	-24.7
948435.73	621995.36	-24.0
948430.72	607812.77	-23.8
948391.48	604600.63	-23.7
948437.81	601453.94	-23.7
948384.48	622006.35	-23.6
948443.78	618017.30	-23.6
948440.00	609900.97	-23.6
948412.64	603596.33	-23.6
948374.63	607813.02	-23.5
948411.14	621998.71	-23.5
948436.25	603594.31	-23.5
948374.04	603598.51	-23.5
948367.00	622011.45	-23.3
948423.92	618018.78	-23.2
948359.93	609912.39	-23.2
948422.10	609903.21	-23.2
948408.11	620017.82	-23.2
948398.66	609906.80	-23.2
948380.89	609909.72	-23.1
948393.09	603597.36	-23.1
948362.81	600371.42	-23.1
948392.67	607813.16	-23.1
948426.68	620017.44	-23.1
948374.50	593129.70	-23.0
948398.20	605685.79	-22.9
948441.62	600360.79	-22.9
948446.68	620016.17	-22.9
948370.24	620018.78	-22.8
948389.85	620018.07	-22.8
948395.46	618020.58	-22.8
948416.36	593124.59	-22.7
948411.66	604597.49	-22.7
948418.19	605682.54	-22.6
948444.57	606800.62	-22.6
948446.57	605677.21	-22.5
948382.75	600367.88	-22.5
948379.29	605688.49	-22.5
948397.00	593127.19	-22.4
948374.22	618021.61	-22.4
948410.80	606800.43	-22.4
948411.60	607813.28	-22.3
948413.47	621017.72	-22.3
948446.07	604591.50	-22.3
948435.59	621015.89	-22.2
948404.17	608899.22	-22.2
948423.59	600362.84	-22.2
948428.95	610899.08	-22.2
948403.60	600365.07	-22.2
948376.84	608902.68	-22.2
948386.53	621019.25	-22.1
948410.99	610902.41	-22.1
948358.41	608904.62	-21.9

948366.34	621021.12	-21.9
948389.36	606799.95	-21.9
948387.95	610905.65	-21.9
948368.90	610907.20	-21.7
948438.72	593121.26	-21.7
948407.18	619046.88	-21.6
948388.50	619048.10	-21.6
948362.25	619050.07	-21.5
948363.77	606798.26	-21.5
948422.18	608897.32	-21.5
948395.04	595260.22	-21.4
948425.47	619046.08	-21.4
948373.30	596373.30	-21.3
948374.58	595259.77	-21.1
948394.95	623043.16	-21.0
948414.71	623040.69	-20.9
948443.16	599381.59	-20.9
948435.39	595264.87	-20.8
948407.01	596371.12	-20.8
948419.44	599382.56	-20.8
948416.44	595262.44	-20.5
948375.75	625076.19	-20.5
948375.86	623046.33	-20.5
948394.16	625073.81	-20.4
948417.67	625072.19	-20.4
948425.80	596370.01	-20.1
948399.73	599382.18	-19.9
948421.07	624060.00	-19.9
948380.56	599381.76	-19.8
948440.01	624056.83	-19.7
948377.84	624064.14	-19.3
948398.49	624062.34	-19.2
948435.82	625071.07	-19.1
948446.92	598340.86	-18.9
948367.33	597425.25	-18.7
948418.26	598342.66	-18.5
948399.36	598343.32	-18.4
948443.81	596369.21	-18.4
948441.05	597417.79	-17.9
948377.10	598344.08	-17.8
948387.95	597424.17	-17.6
948418.85	597420.40	-17.5
948439.66	626143.81	-17.3
948358.73	598345.04	-17.1
948394.76	594181.04	-17.1
948424.81	594178.09	-17.1
948370.26	594183.62	-16.8
948420.04	626146.22	-16.7
948376.48	626152.60	-16.5
948401.07	626148.70	-16.5
948419.63	629276.12	-15.0
948446.62	627163.79	-13.9
948403.00	627167.58	-13.7
948426.77	628093.53	-13.6
948424.04	627165.84	-13.5
948376.01	627170.85	-13.4
948399.61	629274.62	-13.4
948377.81	629272.32	-12.7
948409.79	628099.71	-12.2
948444.60	632154.68	-12.0
948377.93	628107.62	-11.9
948444.46	628087.59	-11.9
948431.81	631226.69	-11.7
948424.52	632158.08	-11.2
948385.66	630225.94	-11.0
948359.99	628110.91	-11.0
948438.79	630224.66	-10.9
948413.74	631225.00	-10.6
948406.67	632161.38	-10.5
948408.87	630225.37	-10.0
948393.79	631223.27	-9.7

948388.64	632164.90	-9.6
948372.68	631221.75	-8.8
948447.83	633129.04	-8.3
948428.85	633128.74	-7.2
948492.25	615893.97	-27.8
948470.49	615896.49	-27.6
948456.90	616956.73	-27.6
948514.30	615891.11	-27.6
948503.89	616957.10	-27.5
948478.48	616957.40	-27.4
948537.82	616953.58	-27.3
948528.92	613859.15	-27.1
948525.69	614884.20	-27.1
948486.24	614890.87	-27.1
948453.42	614894.58	-27.0
948505.55	614887.44	-27.0
948498.55	613860.03	-26.9
948479.86	613861.08	-26.7
948522.25	618010.35	-26.0
948451.37	611953.38	-25.4
948473.84	611952.93	-25.1
948498.51	611951.90	-25.0
948503.72	618012.53	-25.0
948520.54	611951.08	-24.9
948518.79	603585.72	-24.8
948472.09	612922.82	-24.7
948492.57	603588.74	-24.6
948485.05	618014.55	-24.6
948500.71	612918.44	-24.6
948521.88	612916.83	-24.5
948453.56	602570.91	-24.2
948504.72	600355.54	-24.2
948463.65	618016.18	-24.1
948524.23	600355.40	-24.0
948486.68	600356.28	-24.0
948474.50	603590.64	-24.0
948520.21	621987.23	-23.9
948482.23	607810.53	-23.8
948533.53	620006.69	-23.8
948460.23	609898.56	-23.8
948479.77	621992.87	-23.7
948457.94	621994.25	-23.6
948503.99	607810.66	-23.6
948462.55	600358.52	-23.6
948498.47	621990.71	-23.6
948454.33	603592.70	-23.6
948478.16	602570.61	-23.6
948480.31	609895.92	-23.5
948455.33	607811.65	-23.5
948536.08	621018.32	-23.4
948519.14	609890.01	-23.4
948508.41	620010.04	-23.3
948471.57	620014.16	-23.3
948499.30	609893.25	-23.2
948458.46	601450.33	-23.1
948487.32	619040.36	-23.0
948519.26	619033.63	-23.0
948501.69	602570.23	-23.0
948533.39	610883.00	-22.9
948534.76	607810.12	-22.8
948489.73	620012.35	-22.8
948509.93	605663.80	-22.7
948514.41	621016.83	-22.7
948488.44	610886.44	-22.7
948522.80	606795.81	-22.6
948497.03	606796.11	-22.6
948468.29	610890.79	-22.6
948511.12	610883.04	-22.6
948483.18	605669.09	-22.6
948528.69	602569.49	-22.4
948495.92	621015.26	-22.3

948492.27	601444.36	-22.3
948465.55	605672.99	-22.3
948449.79	610894.84	-22.2
948478.80	606797.58	-22.1
948453.59	621015.37	-22.1
948464.75	604589.82	-22.1
948488.70	599377.94	-21.9
948453.19	608894.04	-21.9
948463.79	599379.97	-21.9
948453.72	619045.17	-21.9
948533.39	598335.00	-21.8
948512.98	601443.54	-21.8
948490.19	604588.56	-21.8
948477.81	621014.60	-21.8
948521.51	604588.23	-21.7
948512.85	599376.28	-21.7
948475.76	608891.75	-21.5
948531.15	599374.54	-21.2
948525.41	623026.13	-21.1
948461.35	593117.54	-21.1
948516.40	608887.56	-21.0
948534.90	595258.19	-21.0
948449.93	623036.15	-21.0
948472.99	623033.48	-21.0
948506.52	623029.67	-20.9
948487.93	598338.66	-20.8
948494.97	608889.67	-20.8
948516.25	595262.46	-20.6
948483.93	595266.97	-20.5
948531.13	601444.02	-20.4
948515.14	598336.59	-20.4
948462.46	595267.30	-20.1
948465.76	598339.70	-20.0
948483.30	593115.28	-19.9
948507.13	597418.31	-19.6
948515.90	624049.34	-19.2
948458.54	624053.77	-19.2
948525.16	597418.86	-19.1
948486.03	624050.72	-18.9
948501.18	594172.23	-18.9
948476.52	597416.16	-18.9
948526.71	594171.20	-18.7
948528.08	626137.93	-18.6
948508.92	626138.84	-18.6
948506.36	593114.52	-18.4
948456.09	625069.14	-18.4
948483.00	594172.63	-18.3
948483.50	626140.03	-18.2
948527.88	593113.56	-17.9
948513.50	625065.33	-17.9
948489.31	625066.74	-17.7
948464.59	626141.85	-17.6
948495.29	596363.79	-17.5
948462.78	596367.66	-17.4
948525.72	596360.60	-17.3
948454.42	594174.86	-17.0
948520.43	629273.82	-15.4
948533.99	632143.96	-15.3
948493.79	629273.74	-15.3
948452.67	629276.51	-15.2
948470.77	629275.72	-14.9
948515.20	632146.63	-14.8
948532.55	627141.28	-14.7
948537.60	631221.44	-14.6
948509.03	627147.58	-14.4
948487.08	627154.05	-14.2
948519.49	631222.65	-14.0
948496.21	632148.63	-13.9
948467.38	627160.34	-13.5
948475.79	632150.29	-13.2
948500.74	631224.37	-13.2

948504.26	628076.52	-12.8
948484.75	628077.82	-12.4
948480.34	631225.89	-12.2
948458.30	631227.32	-11.9
948462.30	628081.36	-11.5
948517.54	633131.30	-10.8
948536.33	634155.03	-10.5
948498.74	633130.04	-10.5
948525.39	630223.04	-10.5
948535.79	633131.25	-10.4
948479.90	633128.93	-10.4
948493.74	630223.56	-10.3
948516.55	634154.50	-9.9
948465.29	630224.00	-9.7
948498.41	634155.88	-8.0
948481.06	634161.29	-7.0
948530.88	638259.23	-5.9
948466.64	634174.27	-5.4
948569.78	615884.89	-27.7
948603.89	615878.32	-27.6
948626.93	615875.04	-27.6
948544.10	615887.81	-27.5
948600.59	616946.12	-27.2
948618.45	614880.75	-27.2
948572.67	616948.67	-27.2
948551.93	614881.12	-27.1
948591.93	614880.32	-27.1
948573.07	614880.17	-27.0
948580.95	613853.26	-27.0
948628.19	613845.86	-26.9
948550.60	613857.35	-26.9
948604.81	613849.13	-26.7
948619.41	619994.53	-26.6
948623.34	617994.31	-26.2
948590.00	618000.25	-26.2
948541.73	618007.67	-26.1
948562.04	618004.82	-26.0
948598.43	619998.05	-25.9
948625.11	619021.10	-25.3
948573.05	603579.99	-25.3
948576.23	620001.31	-25.2
948597.82	603578.36	-25.0
948553.70	603581.65	-25.0
948606.51	619023.85	-24.8
948554.02	611949.11	-24.5
948624.80	621007.27	-24.5
948619.67	603576.67	-24.5
948541.00	612915.19	-24.4
948568.67	621019.81	-24.3
948560.95	612913.47	-24.3
948553.73	620004.04	-24.2
948580.93	611946.72	-24.2
948582.18	619026.52	-24.0
948604.81	611943.86	-24.0
948592.95	621017.14	-24.0
948542.34	621984.29	-23.9
948579.59	612912.30	-23.9
948606.57	612909.59	-23.8
948597.02	609876.76	-23.8
948625.87	611941.00	-23.6
948538.97	619030.54	-23.6
948627.70	612907.29	-23.5
948615.22	609875.63	-23.5
948559.04	619028.18	-23.5
948622.31	602565.05	-23.4
948570.53	621981.10	-23.4
948573.59	609879.10	-23.3
948588.84	610887.46	-23.2
948551.58	609883.07	-23.1
948549.59	600355.00	-23.1
948557.31	610884.52	-23.0

948626.89	600348.97	-23.0
948574.26	600354.34	-22.9
948601.37	602566.51	-22.9
948560.87	605655.69	-22.9
948623.64	607792.31	-22.8
948559.04	602568.14	-22.8
948542.93	605658.45	-22.7
948569.92	607804.80	-22.7
948614.40	610887.31	-22.6
948580.40	605654.29	-22.6
948609.40	621980.85	-22.5
948605.56	605654.48	-22.5
948589.16	621980.81	-22.5
948599.16	607798.41	-22.5
948600.36	600352.24	-22.4
948579.30	602567.37	-22.3
948540.80	604588.01	-22.2
948626.33	623004.82	-22.1
948624.01	605655.46	-22.1
948543.27	606796.13	-22.1
948564.16	606795.43	-21.9
948609.89	606790.77	-21.8
948589.97	606793.52	-21.7
948584.81	623011.91	-21.7
948616.90	608881.68	-21.6
948607.23	623007.85	-21.6
948565.79	623016.23	-21.3
948552.11	608885.37	-21.3
948567.96	595254.22	-21.3
948557.86	598332.65	-21.3
948624.62	594161.45	-21.2
948604.87	594163.41	-21.0
948613.38	604579.35	-21.0
948563.99	604586.37	-21.0
948595.64	608883.51	-21.0
948573.65	608884.40	-20.9
948590.05	604582.70	-20.8
948550.65	599371.77	-20.8
948547.71	623021.24	-20.7
948602.49	593101.93	-20.6
948625.61	599364.00	-20.4
948581.45	594165.96	-20.4
948579.84	598330.20	-20.4
948582.93	599367.87	-20.3
948588.30	595256.54	-20.3
948562.95	594168.06	-20.3
948605.58	599365.91	-20.1
948575.21	597407.82	-20.1
948627.24	597398.98	-20.0
948627.07	624041.31	-20.0
948611.32	598327.05	-20.0
948604.39	597401.10	-19.8
948606.10	624043.64	-19.7
948557.87	597412.85	-19.6
948553.47	601444.47	-19.6
948610.55	595261.10	-19.5
948565.70	593108.75	-19.4
948578.33	624047.33	-19.4
948626.62	596351.16	-19.4
948624.59	593099.52	-19.3
948584.32	593104.90	-19.2
948559.83	624049.01	-19.1
948546.13	593111.74	-19.1
948605.49	601444.82	-19.0
948603.17	626126.70	-18.9
948540.39	624049.42	-18.9
948620.51	625048.81	-18.8
948574.35	601444.74	-18.6
948566.45	626132.63	-18.6
948603.62	596353.75	-18.6
948600.34	625051.39	-18.6

948584.89	626129.61	-18.5
948575.33	625055.45	-18.5
948624.17	626123.28	-18.3
948573.36	596356.95	-18.1
948548.44	626135.85	-18.1
948546.32	625061.17	-18.1
948543.68	596359.29	-18.0
948625.42	627120.94	-16.0
948606.99	631218.96	-15.8
948601.83	627126.66	-15.8
948597.67	629276.37	-15.6
948565.48	629276.26	-15.6
948587.60	631219.65	-15.5
948570.57	632140.77	-15.5
948616.24	629276.80	-15.4
948576.97	627131.58	-15.4
948623.57	632139.50	-15.4
948590.31	632140.10	-15.3
948540.82	629275.67	-15.3
948567.29	631220.17	-15.3
948552.28	632141.85	-15.1
948623.31	628064.38	-15.1
948553.98	627136.45	-14.7
948573.36	628071.97	-14.6
948605.36	628067.07	-14.4
948615.73	630223.63	-14.3
948539.01	628074.89	-14.0
948573.22	630223.13	-13.7
948594.33	630223.20	-13.4
948543.63	630222.88	-13.2
948553.89	633130.38	-11.3
948618.13	633123.02	-11.2
948598.19	634156.00	-10.6
948574.28	634156.24	-10.5
948555.42	634155.90	-10.5
948598.84	633125.35	-10.4
948578.62	633128.41	-9.8
948592.59	635193.04	-9.6
948593.69	636220.98	-9.3
948566.51	635190.10	-9.1
948616.85	636220.16	-9.1
948623.70	635195.25	-9.0
948575.86	636223.51	-8.8
948547.53	635185.11	-8.5
948576.34	637188.09	-8.5
948618.99	637197.91	-8.4
948559.24	636238.82	-8.4
948622.55	638243.05	-8.2
948600.82	637195.56	-8.2
948585.91	638248.59	-7.7
948604.37	638246.90	-7.5
948564.91	638249.93	-7.3
948620.01	639237.49	-4.4
948658.28	615875.14	-27.6
948686.01	615876.94	-27.4
948717.39	615875.99	-27.4
948632.51	616942.79	-27.4
948686.16	614876.90	-27.3
948716.83	620980.91	-27.3
948648.88	614879.95	-27.2
948705.71	614874.54	-27.1
948650.96	616940.43	-27.1
948693.64	619988.27	-27.1
948713.05	619987.23	-27.0
948699.31	616930.48	-27.0
948712.96	613837.43	-27.0
948677.17	616935.58	-27.0
948667.78	614878.65	-26.9
948698.45	620980.33	-26.9
948656.10	619990.13	-26.9
948656.83	613843.30	-26.8

948685.67	613839.54	-26.7
948674.45	619989.18	-26.7
948676.92	619013.75	-26.5
948637.45	619991.84	-26.5
948661.81	617987.83	-26.4
948711.88	619010.81	-26.4
948698.74	617981.53	-26.4
948644.08	617990.97	-26.2
948679.89	617984.76	-26.1
948652.98	619016.55	-26.1
948680.62	620983.32	-25.9
948663.02	620989.23	-25.6
948641.63	620999.70	-25.0
948707.73	603568.12	-24.6
948662.31	602560.60	-24.6
948670.47	603572.13	-24.3
948638.55	603575.12	-24.2
948681.52	609871.23	-24.1
948640.61	602563.26	-24.1
948682.61	602558.28	-24.0
948701.75	612904.55	-23.9
948712.55	621976.72	-23.8
948683.69	612904.61	-23.8
948689.78	603570.09	-23.7
948646.38	600347.56	-23.6
948648.31	612905.75	-23.5
948662.46	609873.09	-23.5
948716.79	605661.41	-23.4
948662.15	610881.50	-23.4
948691.65	621978.91	-23.4
948644.05	611938.90	-23.3
948702.44	602555.85	-23.2
948663.42	611936.88	-23.1
948659.92	621978.39	-23.1
948637.02	609874.60	-23.1
948682.27	611934.97	-23.0
948683.20	610877.95	-22.9
948643.26	610884.49	-22.8
948668.17	607778.11	-22.8
948666.59	600347.04	-22.8
948707.77	606782.13	-22.8
948701.72	611933.31	-22.7
948717.74	607769.08	-22.7
948647.48	607784.86	-22.6
948672.90	606785.34	-22.6
948689.11	623001.56	-22.6
948689.94	607772.45	-22.6
948711.19	609867.18	-22.5
948635.87	621979.82	-22.5
948653.29	606786.83	-22.4
948717.37	608872.59	-22.4
948703.36	604574.26	-22.3
948697.14	605661.07	-22.3
948666.58	623002.61	-22.3
948686.21	600346.63	-22.2
948717.40	601435.63	-22.2
948674.52	605659.56	-22.0
948632.98	606788.28	-21.9
948646.47	623003.35	-21.9
948655.29	605657.91	-21.9
948649.61	594158.68	-21.8
948680.05	608875.57	-21.8
948660.46	608877.22	-21.6
948684.52	604575.55	-21.6
948689.05	594152.98	-21.6
948704.47	600345.82	-21.6
948712.11	594149.29	-21.5
948698.27	608873.93	-21.5
948715.49	624031.37	-21.4
948667.83	594156.28	-21.3
948665.69	604576.03	-21.1

948634.95	604577.24	-21.1
948709.45	599355.01	-21.0
948713.33	596342.96	-21.0
948665.70	596347.74	-21.0
948689.91	596345.74	-21.0
948641.24	608879.14	-20.9
948686.97	624035.83	-20.8
948682.72	599357.45	-20.8
948652.94	597397.47	-20.7
948646.86	599361.48	-20.6
948673.79	597396.44	-20.6
948709.51	595240.51	-20.4
948641.01	598324.16	-20.3
948717.83	626099.23	-20.3
948693.60	601438.27	-20.3
948664.74	624038.06	-20.3
948644.97	596349.36	-20.1
948705.19	593092.31	-20.1
948694.66	597395.13	-20.0
948652.71	601441.65	-19.9
948691.60	595248.56	-19.9
948678.14	598320.83	-19.8
948645.08	624039.79	-19.7
948705.06	598318.59	-19.7
948672.62	595256.11	-19.7
948659.43	598322.47	-19.7
948716.64	597392.21	-19.6
948672.37	601439.75	-19.5
948632.96	595263.06	-19.4
948633.19	601443.48	-19.0
948700.08	626103.88	-18.9
948653.90	595261.00	-18.9
948643.28	593097.89	-18.8
948716.59	625042.43	-18.6
948713.19	628047.53	-18.6
948649.38	625047.64	-18.5
948664.26	593095.93	-18.5
948696.27	625044.25	-18.5
948678.00	625046.05	-18.3
948707.69	632134.00	-18.3
948680.81	626110.01	-18.3
948682.74	593093.84	-18.2
948659.73	626115.92	-17.9
948688.96	628053.31	-17.9
948707.34	627104.02	-17.4
948687.79	632134.86	-17.2
948688.92	631219.60	-17.1
948670.82	628057.22	-16.8
948660.70	631219.22	-16.6
948679.90	627108.29	-16.4
948669.35	632135.93	-16.2
948658.79	627112.58	-16.2
948710.57	630224.47	-16.2
948635.56	631218.40	-16.2
948648.13	632138.05	-16.1
948713.78	629265.63	-16.1
948666.52	629274.37	-16.1
948695.77	629269.55	-15.8
948641.21	628062.06	-15.8
948687.80	630225.04	-15.7
948647.77	629277.11	-15.6
948668.24	630224.39	-14.9
948642.82	630223.95	-14.1
948680.64	633118.99	-12.2
948706.78	633116.43	-11.9
948653.83	633121.89	-11.5
948643.39	635196.52	-10.8
948661.50	635196.49	-10.6
948703.96	635194.18	-10.2
948630.00	634154.79	-10.1
948685.47	635194.82	-10.1

948677.39	634152.59	-9.9
948657.26	634153.60	-9.6
948663.30	636219.03	-9.5
948698.61	634150.58	-9.5
948638.11	637197.75	-9.4
948691.39	638229.28	-9.4
948641.32	636219.32	-9.3
948662.87	637194.92	-9.2
948706.52	636214.79	-9.1
948681.88	636218.03	-8.9
948671.24	638230.67	-8.8
948686.47	637191.82	-8.6
948706.33	637189.40	-8.4
948643.02	638236.76	-8.2
948714.01	639236.22	-7.7
948690.45	639236.35	-7.0
948670.78	639238.11	-6.4
948649.09	639241.57	-5.3
948800.67	620981.51	-27.8
948739.38	615872.79	-27.7
948758.52	615870.07	-27.6
948789.01	615867.08	-27.5
948780.31	620982.84	-27.5
948753.07	620982.86	-27.4
948771.43	614866.97	-27.3
948780.55	619985.16	-27.3
948796.98	614863.67	-27.2
948734.99	620981.98	-27.2
948748.65	614869.58	-27.1
948804.50	619984.99	-27.1
948726.11	614872.26	-27.1
948760.94	619985.20	-27.1
948732.03	619986.12	-27.0
948795.80	616925.40	-27.0
948727.88	616925.04	-27.0
948767.91	616924.49	-26.9
948733.55	613836.42	-26.9
948760.20	613835.09	-26.8
948789.30	613833.28	-26.8
948746.42	616924.39	-26.8
948729.51	617976.48	-26.7
948768.65	617972.87	-26.7
948789.70	617971.78	-26.7
948749.58	617974.19	-26.6
948789.30	619002.48	-26.6
948758.48	619006.39	-26.6
948732.39	619009.35	-26.6
948795.60	621963.18	-26.3
948800.46	605653.90	-25.5
948774.62	621965.55	-25.5
948781.06	605656.10	-25.3
948764.40	607766.84	-25.1
948756.66	621967.78	-25.1
948799.45	607763.89	-25.0
948759.00	605658.52	-25.0
948803.97	594134.90	-24.9
948739.05	603564.58	-24.9
948730.96	621973.24	-24.6
948757.30	603562.60	-24.4
948740.97	605660.16	-24.4
948746.12	607767.75	-24.3
948801.01	604563.80	-24.3
948778.03	603560.22	-24.1
948805.78	608864.14	-23.9
948806.24	623000.58	-23.9
948722.00	612904.69	-23.7
948769.55	612905.82	-23.7
948759.57	608871.09	-23.6
948780.12	608868.42	-23.6
948741.64	612905.75	-23.6
948797.25	603558.04	-23.6

948786.66	622999.12	-23.6
948781.55	604564.78	-23.4
948797.35	612906.86	-23.3
948806.87	606767.72	-23.3
948800.52	624029.44	-23.1
948768.28	622997.24	-23.1
948783.80	594137.78	-23.1
948801.96	598307.00	-23.1
948747.79	604568.97	-23.0
948719.01	622999.43	-23.0
948784.07	606770.47	-22.9
948724.07	611931.72	-22.9
948735.64	608872.57	-22.9
948744.67	611929.75	-22.9
948721.65	602553.21	-22.9
948748.28	622996.90	-22.8
948742.34	601431.60	-22.8
948758.43	606773.25	-22.8
948740.80	602549.86	-22.8
948780.94	624028.07	-22.8
948726.90	604571.71	-22.8
948727.76	606778.88	-22.6
948764.81	610871.71	-22.6
948718.96	610874.57	-22.5
948762.15	624027.74	-22.4
948763.31	594140.85	-22.4
948785.48	610869.37	-22.4
948738.60	610872.83	-22.3
948770.28	601427.48	-22.3
948755.10	626092.39	-22.3
948806.13	600337.36	-22.3
948801.85	599348.58	-22.3
948736.99	609863.36	-22.2
948792.08	595241.04	-22.1
948735.08	624029.07	-22.1
948773.76	626088.43	-22.0
948756.31	609860.09	-22.0
948782.20	609856.08	-22.0
948724.49	600345.59	-22.0
948770.09	595237.70	-21.9
948754.63	600344.14	-21.8
948782.73	600340.39	-21.8
948745.40	594143.77	-21.7
948736.17	626095.52	-21.6
948804.66	601423.07	-21.6
948795.97	626082.35	-21.5
948763.36	611927.62	-21.4
948778.37	599350.65	-21.4
948748.60	599352.85	-21.3
948750.80	593088.65	-21.2
948758.47	602545.80	-21.2
948781.56	611925.62	-21.1
948793.40	596332.72	-21.0
948749.27	595235.08	-21.0
948778.77	593086.05	-20.9
948730.48	595235.54	-20.7
948765.00	596335.10	-20.7
948780.78	598310.13	-20.6
948729.20	599353.63	-20.6
948780.11	602539.06	-20.6
948797.01	593084.83	-20.6
948740.27	596338.68	-20.6
948802.79	628038.16	-20.2
948760.70	598312.36	-20.1
948797.55	602533.51	-19.9
948765.88	628040.10	-19.7
948784.69	628039.67	-19.6
948731.61	598315.77	-19.6
948798.86	625038.15	-19.6
948747.50	628041.27	-19.6
948731.29	593090.52	-19.6

948798.80	597372.76	-19.5
948750.97	597384.01	-19.4
948779.03	625038.57	-19.3
948776.44	597377.47	-19.3
948759.21	625039.82	-19.1
948736.53	625040.92	-18.9
948800.22	632124.22	-18.8
948745.16	627100.92	-18.7
948777.13	632127.42	-18.4
948740.34	632131.73	-18.3
948763.21	627098.96	-18.3
948800.44	631213.27	-18.1
948789.23	627097.45	-18.0
948726.91	627102.59	-18.0
948758.54	632129.74	-18.0
948770.02	631213.99	-17.7
948807.81	627095.01	-17.7
948803.81	630218.97	-17.4
948775.02	630218.81	-17.1
948749.38	631216.22	-17.1
948719.46	631218.44	-17.0
948753.12	630220.11	-16.5
948733.56	629261.06	-16.3
948752.94	629257.47	-16.1
948735.18	630222.18	-16.0
948773.70	629253.58	-15.9
948794.20	629250.38	-15.7
948804.40	633102.80	-14.2
948777.54	633104.25	-13.9
948750.85	633106.95	-12.7
948731.20	633111.10	-12.1
948807.58	639231.67	-11.0
948807.04	634136.11	-10.9
948728.19	634146.50	-10.5
948783.07	636202.28	-10.5
948789.51	639234.81	-10.3
948751.83	636206.87	-10.2
948767.55	634140.90	-10.2
948769.48	635193.32	-9.9
948786.58	634138.44	-9.9
948743.15	635192.82	-9.7
948734.02	636210.08	-9.7
948795.88	635194.34	-9.7
948723.16	635193.41	-9.7
948770.68	639236.69	-9.6
948801.60	636199.81	-9.6
948749.07	634143.76	-9.5
948751.09	639237.48	-9.1
948725.57	638228.15	-9.0
948791.86	638222.32	-8.9
948790.73	637184.11	-8.8
948771.11	638224.47	-8.7
948764.62	637184.70	-8.5
948749.63	638226.72	-8.5
948746.17	637185.40	-8.3
948724.37	637187.64	-8.3
948732.87	639237.28	-7.8
948896.66	594119.69	-28.3
948896.33	598292.78	-28.2
948878.14	594123.07	-28.1
948854.89	620974.28	-27.8
948887.62	620969.31	-27.7
948820.95	620979.50	-27.6
948855.31	594127.50	-27.6
948888.37	619987.41	-27.6
948871.80	615855.47	-27.6
948881.14	621961.19	-27.5
948842.01	615858.87	-27.5
948820.37	615862.28	-27.5
948853.67	619984.04	-27.5
948814.12	621961.94	-27.4

948895.05	615852.30	-27.4
948859.62	621960.25	-27.3
948830.44	619984.42	-27.3
948838.22	621960.51	-27.3
948879.54	617971.02	-27.2
948868.94	614851.95	-27.2
948833.82	614857.53	-27.2
948898.37	618996.84	-27.1
948815.35	614860.60	-27.0
948871.55	618997.87	-27.0
948842.98	617970.34	-26.9
948814.50	616924.57	-26.9
948810.60	617971.20	-26.8
948834.66	618999.27	-26.8
948891.35	600331.10	-26.7
948861.46	617970.67	-26.7
948892.17	616917.85	-26.7
948873.27	616919.28	-26.7
948844.85	616922.42	-26.7
948852.95	618998.73	-26.7
948875.57	598296.21	-26.7
948823.00	613831.14	-26.6
948815.58	619000.24	-26.6
948862.81	613828.30	-26.6
948843.78	613829.61	-26.6
948886.99	613826.57	-26.5
948872.19	600332.92	-26.2
948883.71	599344.34	-25.9
948861.11	599344.08	-25.8
948897.35	623000.22	-25.8
948828.25	594131.78	-25.7
948872.44	623002.67	-25.5
948843.24	598301.23	-25.4
948878.73	605642.85	-25.1
948865.04	604560.55	-25.1
948857.71	605646.42	-25.0
948842.45	599344.93	-25.0
948898.02	607766.58	-25.0
948837.87	623002.82	-24.9
948827.91	604563.14	-24.9
948833.06	605650.14	-24.9
948846.22	604562.49	-24.9
948897.44	605639.79	-24.8
948856.69	606757.12	-24.7
948852.54	600333.69	-24.6
948845.74	608857.14	-24.5
948836.14	606762.03	-24.5
948882.86	604557.87	-24.4
948824.70	608860.69	-24.3
948898.35	606750.31	-24.3
948889.41	608851.31	-24.3
948858.05	624030.81	-24.3
948879.35	607764.73	-24.2
948864.65	608854.44	-24.2
948834.45	600334.73	-24.1
948858.34	607763.00	-24.1
948825.17	598303.82	-24.0
948876.36	606752.78	-23.9
948892.01	624028.79	-23.9
948839.90	624031.46	-23.7
948820.51	599346.49	-23.4
948818.73	624030.60	-23.4
948835.01	607762.21	-23.3
948825.40	603555.20	-23.2
948828.05	612907.29	-23.1
948863.01	612904.90	-23.1
948881.69	612903.16	-23.0
948810.27	595240.88	-22.8
948889.25	609850.86	-22.7
948830.51	595236.97	-22.5
948889.76	610858.44	-22.1

948817.04	609851.82	-22.1
948811.06	610866.91	-22.1
948890.50	628030.84	-22.1
948831.68	610864.15	-22.0
948864.18	610860.94	-22.0
948843.67	603553.66	-22.0
948841.89	609851.08	-22.0
948853.95	595228.42	-22.0
948867.03	609851.08	-21.8
948821.96	626074.78	-21.8
948881.82	595217.45	-21.6
948864.50	603552.27	-21.5
948857.04	626070.43	-21.5
948876.44	597372.12	-21.5
948884.16	593074.19	-21.3
948864.37	611913.59	-21.3
948833.20	601419.59	-21.3
948848.49	596328.55	-21.2
948831.99	611918.92	-21.2
948809.83	611922.03	-21.0
948881.39	626070.59	-21.0
948892.68	611910.03	-21.0
948833.67	597370.69	-20.9
948830.93	593081.69	-20.8
948889.27	601414.07	-20.8
948862.62	593077.37	-20.8
948851.62	601417.79	-20.8
948831.98	628035.97	-20.8
948884.00	603550.72	-20.7
948854.72	597371.29	-20.7
948829.90	596330.18	-20.5
948873.71	625029.14	-20.5
948870.78	601415.92	-20.2
948875.20	596325.85	-20.1
948811.74	596331.44	-20.1
948847.71	625033.80	-20.1
948861.47	628033.81	-20.0
948826.73	625036.69	-19.9
948896.45	602522.06	-19.6
948863.85	602522.49	-19.4
948820.12	632122.12	-19.0
948818.23	602528.30	-18.9
948868.49	632118.45	-18.8
948886.83	631207.04	-18.8
948865.67	631207.96	-18.7
948892.48	632118.49	-18.6
948882.32	627085.63	-18.5
948838.92	602524.57	-18.5
948850.40	632119.27	-18.4
948887.32	630217.88	-18.4
948850.94	627089.85	-18.4
948846.57	631208.86	-18.4
948821.54	631211.69	-18.2
948867.62	630217.98	-18.2
948825.66	627092.36	-17.9
948849.00	630218.33	-17.9
948829.69	630218.91	-17.7
948890.59	633102.06	-16.4
948869.39	633102.80	-16.0
948845.57	633102.71	-15.8
948882.49	629248.44	-15.7
948855.77	629246.87	-15.5
948820.06	629246.92	-15.4
948824.97	633102.56	-14.4
948894.81	634131.59	-13.6
948871.84	634133.75	-13.5
948892.74	639227.32	-13.0
948839.95	634134.81	-12.9
948873.53	639226.84	-12.7
948855.35	639226.71	-12.3
948834.86	639227.51	-11.6

948827.02	635191.92	-11.0
948875.36	635185.49	-10.8
948856.07	636195.13	-10.4
948894.56	635182.41	-9.9
948845.35	635189.64	-9.9
948821.89	636197.59	-9.6
948893.05	638216.65	-9.5
948810.70	638221.63	-9.3
948847.75	638220.65	-9.2
948875.10	636193.88	-9.1
948819.82	637184.02	-8.9
948894.03	636191.99	-8.7
948829.15	638221.70	-8.2
948880.70	637186.18	-8.1
948865.97	638218.95	-8.0
948860.01	637185.41	-7.8
948838.50	637184.18	-7.6
948972.40	598284.81	-29.8
948952.95	598286.93	-29.6
948934.67	598288.29	-29.4
948915.10	598290.13	-29.2
948952.24	594112.09	-29.1
948982.94	594108.90	-29.1
948914.46	594116.76	-28.8
948977.58	597364.27	-28.6
948933.01	594114.22	-28.6
948950.39	600316.82	-28.6
948932.45	600322.01	-28.1
948968.18	600312.86	-28.1
948937.38	620964.89	-27.9
948981.17	620963.52	-27.9
948967.01	614849.11	-27.8
948942.07	619994.60	-27.7
948960.71	619996.98	-27.7
948946.28	614848.90	-27.7
948906.46	620967.23	-27.7
948958.45	620964.83	-27.6
948979.33	619999.64	-27.6
948954.35	597367.85	-27.6
948967.76	607767.75	-27.6
948909.24	619990.31	-27.6
948910.61	600328.07	-27.6
948953.02	621957.17	-27.5
948942.29	607770.00	-27.5
948915.89	621959.46	-27.5
948985.99	615846.62	-27.5
948918.05	615849.89	-27.5
948951.24	615848.26	-27.4
948920.94	614848.30	-27.3
948974.48	618997.44	-27.3
948959.11	617963.37	-27.3
948934.76	621957.92	-27.2
948926.62	613823.37	-27.2
948948.22	618998.12	-27.2
948901.99	614848.47	-27.1
948971.15	621957.64	-27.1
948934.81	617966.72	-27.1
948905.71	617969.96	-27.0
948901.80	599345.43	-27.0
948977.28	617961.63	-27.0
948923.70	607769.03	-27.0
948927.50	618997.56	-27.0
948956.56	613820.97	-26.9
948937.04	616914.58	-26.9
948987.83	613818.15	-26.8
948986.56	600310.67	-26.8
948925.61	599347.23	-26.8
948908.35	613824.86	-26.8
948910.83	616916.55	-26.6
948955.51	622991.57	-26.6
948971.65	616909.86	-26.5

948974.34	622989.77	-26.5
948936.50	622993.35	-26.5
948971.61	599351.96	-26.3
948946.82	599349.23	-26.3
948916.56	622996.91	-26.1
948972.39	608843.47	-25.9
948934.80	597369.78	-25.6
948984.59	593063.73	-25.3
948951.67	608847.45	-25.1
948982.90	595216.99	-24.9
948961.47	624020.19	-24.8
948928.52	608849.69	-24.8
948980.45	601407.01	-24.7
948979.02	624015.99	-24.6
948916.95	605637.40	-24.5
948928.01	624025.70	-24.4
948964.26	593066.55	-24.2
948916.88	606749.73	-24.1
948910.45	608850.28	-23.9
948900.92	604554.68	-23.6
948938.75	606750.67	-23.5
948940.15	605634.90	-23.4
948962.42	601408.21	-23.4
948919.52	604552.51	-23.4
948964.88	595218.76	-23.3
948981.94	596318.92	-23.3
948945.85	593068.21	-23.3
948957.00	606751.14	-23.2
948904.66	597371.44	-23.0
948938.97	612898.54	-22.9
948937.50	609851.41	-22.9
948979.65	609851.22	-22.9
948981.04	606751.37	-22.8
948912.96	609850.78	-22.8
948910.98	612900.69	-22.7
948944.30	601409.45	-22.7
948926.72	593069.70	-22.6
948963.64	605632.56	-22.6
948942.88	595218.78	-22.6
948947.17	610854.39	-22.5
948938.16	604550.62	-22.5
948956.95	609851.76	-22.4
948966.12	610852.69	-22.4
948949.63	628017.21	-22.3
948980.39	628010.29	-22.2
948930.93	628021.95	-22.2
948968.88	612893.56	-22.1
948923.03	610856.05	-22.1
948903.17	595215.19	-22.1
948910.74	628026.95	-22.1
948956.35	604549.50	-22.0
948983.26	605630.72	-21.9
948904.90	593071.44	-21.7
948955.99	611904.35	-21.7
948977.40	602513.96	-21.6
948925.07	611907.38	-21.6
948921.74	595216.49	-21.4
948926.32	601410.93	-21.3
948904.63	625023.72	-21.2
948952.78	596320.36	-21.1
948922.90	625021.23	-21.1
948975.27	626062.88	-21.1
948971.20	603542.07	-21.1
948947.60	626065.47	-21.0
948968.76	625021.90	-21.0
948978.84	604548.63	-21.0
948951.33	602516.42	-20.9
948974.34	611903.16	-20.9
948929.25	626067.28	-20.8
948929.06	602519.46	-20.8
948904.79	626069.87	-20.7

948908.12	601412.56	-20.5
948984.48	627070.42	-20.5
948941.12	625020.89	-20.4
948983.01	631198.46	-20.4
948907.33	603548.38	-20.4
948964.30	627074.13	-20.1
948934.50	603545.61	-20.0
948956.36	631204.68	-19.9
948976.64	632116.56	-19.9
948952.67	603544.00	-19.8
948933.78	631206.24	-19.8
948900.53	596323.32	-19.7
948913.99	631206.44	-19.6
948920.14	596322.21	-19.6
948958.23	632116.49	-19.4
948945.69	627076.40	-19.4
948907.57	627081.41	-19.1
948926.93	627078.88	-19.1
948936.14	632116.91	-19.0
948938.86	630212.22	-18.6
948966.57	630206.97	-18.6
948909.32	630216.26	-18.5
948917.35	632117.66	-18.4
948985.47	630202.88	-18.4
948975.79	629253.69	-17.3
948971.16	633094.39	-17.2
948931.87	633098.12	-16.7
948956.79	629254.61	-16.6
948913.51	633100.33	-16.6
948952.48	633096.50	-16.4
948938.73	629254.42	-16.4
948906.82	629250.12	-16.1
948982.09	634129.19	-15.4
948934.69	634129.14	-14.8
948961.99	634129.21	-14.7
948915.65	634129.90	-13.9
948956.87	639218.95	-13.4
948988.03	639218.86	-13.4
948931.18	639221.19	-13.3
948975.43	635177.75	-12.9
948911.93	639225.26	-12.7
948952.23	635178.93	-12.6
948933.39	635179.55	-11.9
948914.85	635180.49	-11.3
948985.61	638211.99	-11.0
948953.28	638214.21	-9.4
948962.57	637186.13	-9.4
948980.87	637185.18	-9.3
948964.70	636188.68	-9.1
948942.49	637186.06	-9.0
948930.71	636189.17	-8.6
948924.12	637185.77	-8.5
948912.53	636190.11	-8.4
948904.90	637186.40	-8.2
948931.66	638214.87	-8.2
948911.25	638215.74	-7.9
949069.59	597356.36	-31.8
949050.99	597357.51	-31.1
949062.92	594107.73	-31.1
949043.03	594107.46	-30.6
949063.15	595208.30	-30.5
949023.22	594107.98	-29.9
949044.57	595208.68	-29.7
949076.93	593053.52	-29.6
948994.00	598281.83	-29.6
949004.72	594108.11	-29.6
949032.07	597358.60	-29.5
949057.38	593055.63	-29.1
949018.41	598277.66	-28.9
949077.76	596318.16	-28.8
949061.62	598269.03	-28.7

949006.40	597360.21	-28.5
949040.89	598272.81	-28.5
949067.79	608814.74	-28.4
949061.12	601399.81	-28.3
949059.04	596318.30	-28.3
949025.22	593058.54	-28.2
949077.96	620950.66	-28.1
949049.39	620003.87	-28.0
949054.18	620954.67	-28.0
949074.88	600304.21	-27.9
949021.50	620002.97	-27.9
949008.40	620961.64	-27.9
948998.54	620001.44	-27.8
949035.40	620957.70	-27.8
949024.42	595210.57	-27.7
949039.75	596318.25	-27.7
948999.10	607760.09	-27.6
948992.73	614846.51	-27.6
949047.55	608814.20	-27.5
949034.61	618995.31	-27.5
949064.33	618993.87	-27.5
949034.03	614840.24	-27.5
949049.57	600306.30	-27.4
949040.80	617958.55	-27.4
949014.11	614842.98	-27.4
949058.73	617956.63	-27.4
949016.80	621956.35	-27.4
948990.15	621957.77	-27.3
949006.73	618995.32	-27.3
949013.04	617960.05	-27.3
949021.51	600308.27	-27.3
949059.93	614837.33	-27.3
949030.06	607753.32	-27.2
949035.14	621957.66	-27.2
949070.89	621956.96	-27.2
949029.31	615843.88	-27.2
949005.12	595213.12	-27.2
949030.09	608818.68	-27.1
949004.78	615845.47	-27.1
949052.45	615841.09	-27.1
949074.72	599357.56	-27.0
949055.74	599357.48	-26.9
949005.60	593060.59	-26.9
949010.28	616905.75	-26.8
949043.23	601401.98	-26.8
949071.66	615838.62	-26.7
949031.43	613814.40	-26.7
949049.62	624001.01	-26.7
949023.87	601404.18	-26.6
949050.91	607750.70	-26.6
949012.89	613815.99	-26.6
948992.32	622988.54	-26.6
949029.19	622985.08	-26.5
949047.44	616901.60	-26.5
949028.15	624005.05	-26.5
949009.42	608827.65	-26.5
949055.78	613811.99	-26.4
948991.73	616907.56	-26.4
949076.05	623997.75	-26.4
949002.18	599354.26	-26.4
949058.28	622981.44	-26.3
949028.21	616903.87	-26.3
949010.54	622987.53	-26.2
949025.06	599356.08	-26.2
948989.75	608837.20	-26.2
949067.21	616899.37	-26.2
949069.62	607748.24	-25.7
948996.81	624011.98	-25.7
949018.76	596318.42	-25.4
949005.35	601405.63	-25.1
949000.36	596318.59	-24.6

949076.12	609847.17	-24.4
949057.54	609847.52	-23.4
949022.58	610847.15	-23.0
948994.45	610849.87	-22.9
949037.84	609848.20	-22.6
949074.11	632117.15	-22.6
949000.10	609850.35	-22.6
949016.96	602512.34	-22.5
949049.55	603537.60	-22.4
949019.50	609849.13	-22.4
949040.83	610844.77	-22.3
949033.73	625014.90	-22.1
949006.77	628006.05	-22.1
949063.71	626040.57	-22.0
949043.40	612879.84	-22.0
949021.69	603538.40	-21.9
949002.70	606750.05	-21.9
949043.58	602512.53	-21.7
948990.43	612888.52	-21.7
949064.66	631189.43	-21.7
949025.43	628002.82	-21.7
949013.55	626054.76	-21.7
949024.19	612881.97	-21.7
949035.26	626048.30	-21.7
948995.42	602512.70	-21.6
949074.27	612877.53	-21.6
949066.98	610842.17	-21.6
949053.92	632116.51	-21.5
948993.94	626059.54	-21.4
949017.54	611902.42	-21.4
948992.47	611902.47	-21.4
949002.76	603539.45	-21.4
949009.06	632117.00	-21.3
949061.80	611901.46	-21.3
949046.62	631188.44	-21.2
949021.73	606749.22	-21.2
949006.60	605628.60	-21.2
949059.68	625012.26	-21.1
949030.53	632116.44	-21.1
949065.47	602511.86	-21.0
948991.44	625021.13	-20.9
949016.66	631192.63	-20.8
949039.95	611902.30	-20.8
949010.74	625018.98	-20.7
949056.08	627050.89	-20.6
949022.07	627060.14	-20.5
949004.42	627064.71	-20.3
949040.13	606748.60	-20.3
949043.92	627999.20	-20.2
949016.80	604546.01	-20.2
949024.60	605626.96	-20.1
949062.01	627995.30	-20.1
948997.99	604547.97	-19.7
949045.06	604542.07	-19.6
949073.26	630189.39	-19.4
949063.43	604539.54	-19.3
949048.19	605625.32	-19.3
949033.22	630195.25	-19.3
949052.81	630192.38	-19.2
949058.53	606747.39	-19.0
949075.34	605624.07	-19.0
949060.29	629253.08	-18.9
949003.65	630199.21	-18.7
949077.26	606744.76	-18.6
949067.17	633088.95	-18.4
949041.36	629253.38	-18.3
949023.13	629254.96	-17.7
948992.88	633091.71	-17.5
949045.18	633090.47	-17.5
949001.68	629255.40	-17.2
949016.20	633090.16	-17.1

949046.59	634130.57	-16.5
949023.89	634129.10	-16.1
949004.07	634129.00	-15.9
949066.18	634132.33	-15.5
949064.03	635164.18	-15.2
949036.96	635168.79	-14.7
949014.18	635173.62	-13.8
949065.31	636186.40	-13.5
948996.14	635176.25	-13.4
949039.20	636185.95	-13.1
949070.72	638203.91	-12.4
949040.84	638206.67	-12.0
949056.67	639214.68	-12.0
949021.43	638209.03	-12.0
949021.01	636186.17	-11.9
949016.93	639218.64	-11.9
949038.67	639217.17	-11.9
949075.71	639211.87	-10.7
949074.18	637179.93	-9.6
949050.86	637181.68	-9.6
949020.87	637182.49	-9.3
948991.00	636187.29	-9.2
949000.54	637183.21	-9.2
949075.03	640136.24	-8.2
949054.24	640131.60	-7.7
949043.41	640115.36	-7.0
949156.01	597347.91	-34.0
949134.38	597350.34	-33.5
949112.10	597352.40	-33.0
949088.47	597354.83	-32.3
949164.44	595202.50	-31.3
949128.49	594116.25	-31.2
949103.43	594111.45	-31.1
949148.63	594120.61	-31.0
949081.66	594108.76	-30.9
949126.31	595207.65	-30.8
949145.86	595204.98	-30.7
949086.06	595208.85	-30.6
949106.61	595208.94	-30.5
949161.60	593045.59	-29.9
949122.18	593048.14	-29.7
949143.39	593045.96	-29.7
949160.17	598265.26	-29.5
949097.43	593051.05	-29.4
949158.10	596313.88	-29.3
949131.02	596314.38	-29.2
949121.17	601392.03	-29.1
949166.92	601387.90	-29.0
949141.54	598265.73	-29.0
949086.70	598266.28	-29.0
949155.47	600294.81	-29.0
949126.01	608821.12	-28.9
949120.89	598265.53	-28.8
949099.74	608819.45	-28.7
949112.99	596315.94	-28.6
949140.41	601389.72	-28.5
949110.40	600300.02	-28.3
949144.15	608820.87	-28.3
949134.61	600297.38	-28.2
949080.51	601397.05	-28.2
949161.90	620942.28	-28.2
949105.91	620003.67	-28.1
949135.95	620944.12	-28.0
949153.93	619999.76	-28.0
949100.53	620947.72	-27.9
949099.68	601394.51	-27.9
949125.43	620002.58	-27.9
949083.35	620003.90	-27.8
949122.41	618988.42	-27.8
949089.34	618991.91	-27.8
949158.86	618984.36	-27.7

949145.95	621941.07	-27.6
949123.93	621944.72	-27.6
949145.24	599356.93	-27.6
949140.53	618986.30	-27.5
949124.30	599358.57	-27.5
949097.69	617950.04	-27.3
949117.58	617946.14	-27.3
949096.45	599357.97	-27.2
949079.13	617953.45	-27.2
949090.57	621952.47	-27.1
949139.51	617941.82	-27.1
949164.24	617937.85	-27.1
949081.69	614836.51	-27.1
949166.29	599353.84	-27.0
949117.78	614836.41	-27.0
949090.16	615836.50	-27.0
949154.35	609851.08	-26.9
949137.90	614835.42	-26.9
949096.40	623996.89	-26.8
949159.17	614833.41	-26.8
949117.89	615833.16	-26.8
949119.32	623996.51	-26.7
949139.05	615831.69	-26.7
949151.45	622976.12	-26.7
949167.44	615830.62	-26.6
949140.40	623996.47	-26.6
949084.26	622977.99	-26.5
949158.44	623995.84	-26.5
949119.57	622976.34	-26.4
949133.56	609850.04	-26.4
949158.83	607740.10	-26.1
949082.22	613809.55	-26.1
949154.44	616899.25	-26.1
949108.10	613806.36	-26.0
949088.54	616897.95	-26.0
949115.41	616896.85	-26.0
949137.46	613803.20	-26.0
949136.16	616898.13	-25.7
949140.56	607742.04	-25.7
949162.23	608820.50	-25.6
949109.71	607744.85	-25.1
949115.45	609848.62	-25.1
949096.60	609847.52	-24.9
949090.70	607746.14	-24.7
949164.62	625004.79	-24.3
949145.39	625007.36	-23.1
949160.07	632114.59	-23.0
949099.05	632117.31	-22.7
949126.45	632116.48	-22.5
949121.81	625009.63	-22.4
949129.60	610834.42	-22.4
949132.58	612869.56	-22.2
949096.30	611900.66	-22.2
949079.45	603537.12	-22.2
949099.32	625010.52	-22.2
949164.35	626022.62	-22.0
949115.22	631200.24	-21.9
949091.64	631195.85	-21.9
949085.03	626035.83	-21.9
949146.19	626024.21	-21.9
949079.25	625011.15	-21.8
949102.68	610837.38	-21.8
949153.58	631203.74	-21.8
949119.01	611899.71	-21.8
949133.88	631202.73	-21.7
949159.73	611893.25	-21.7
949124.36	626027.55	-21.6
949098.94	603536.03	-21.6
949151.78	612867.39	-21.6
949104.02	626031.65	-21.6
949164.39	602505.07	-21.5

949106.94	612873.40	-21.4
949165.86	610832.95	-21.3
949137.85	603531.38	-21.1
949113.93	602507.54	-21.1
949143.12	602506.07	-21.1
949126.17	627982.85	-21.1
949117.03	603534.09	-21.0
949137.28	611897.24	-20.9
949100.22	627040.58	-20.9
949107.46	627986.00	-20.8
949086.25	602509.95	-20.7
949157.56	627031.41	-20.6
949118.33	627036.92	-20.5
949080.77	627045.22	-20.5
949167.42	630192.48	-20.4
949110.91	630185.87	-20.4
949144.02	630189.98	-20.4
949139.45	627033.89	-20.3
949084.27	629251.25	-20.2
949143.80	627978.94	-20.2
949088.52	627989.48	-20.1
949122.90	629247.52	-20.0
949136.03	604531.47	-20.0
949145.83	629245.80	-19.9
949092.13	630186.75	-19.9
949166.37	629243.47	-19.7
949114.32	604533.16	-19.7
949164.97	633077.92	-19.6
949157.35	604529.59	-19.6
949163.54	627972.29	-19.6
949087.62	604536.17	-19.5
949143.43	633079.42	-19.4
949102.41	629249.13	-19.3
949121.57	633082.09	-19.2
949096.98	605622.79	-18.7
949100.92	633085.47	-18.5
949159.65	605616.93	-18.5
949119.51	605621.22	-18.1
949096.06	606741.31	-18.0
949166.00	606728.59	-18.0
949141.08	605619.04	-17.9
949116.92	606736.40	-17.6
949146.59	606730.40	-17.4
949162.33	634124.76	-16.2
949104.56	634130.84	-15.5
949082.60	635163.09	-15.4
949086.47	634132.26	-15.1
949144.33	634126.86	-15.0
949126.09	634128.48	-14.7
949103.33	635163.69	-14.7
949157.88	635162.70	-14.1
949138.14	635164.40	-14.0
949160.23	636181.17	-13.8
949104.80	636185.78	-13.5
949140.53	638203.78	-13.5
949083.54	636186.73	-13.3
949122.84	636184.28	-13.3
949118.43	638204.84	-13.1
949088.94	638203.90	-13.0
949142.14	636182.80	-12.5
949161.37	637167.83	-11.5
949137.86	639206.79	-11.4
949096.76	639209.29	-11.3
949137.85	637173.98	-11.2
949158.43	639205.83	-11.1
949117.46	637177.70	-11.0
949119.49	639207.56	-11.0
949099.03	637179.16	-9.9
949153.98	640111.91	-9.8
949131.66	640109.72	-9.4
949108.10	640116.68	-9.3

949092.31	640128.98	-8.9
949154.01	640230.77	-8.8
949136.73	640223.80	-8.7
949230.54	597338.04	-34.7
949212.65	597340.27	-34.5
949252.05	597335.25	-34.5
949191.80	597343.19	-34.3
949173.54	594129.57	-31.2
949196.18	595199.78	-31.0
949224.53	595198.44	-30.9
949251.38	595198.13	-30.8
949253.25	600287.66	-30.7
949222.17	600289.06	-30.4
949232.65	598265.09	-30.4
949255.52	598268.97	-30.3
949244.24	593043.16	-30.1
949222.96	593044.52	-30.1
949203.58	598263.62	-30.0
949257.63	601390.62	-29.9
949200.68	600290.48	-29.9
949193.47	593045.82	-29.8
949226.57	601390.57	-29.8
949208.25	596309.56	-29.7
949241.90	596300.86	-29.7
949181.47	596312.77	-29.7
949175.51	600292.43	-29.5
949193.61	601388.02	-29.4
949185.47	598264.07	-29.4
949252.72	620937.40	-28.7
949194.22	620941.14	-28.3
949233.17	620938.86	-28.2
949246.29	619983.74	-28.1
949223.98	619986.22	-28.0
949195.39	619991.87	-28.0
949173.21	619996.47	-27.9
949254.55	599330.66	-27.9
949212.76	599344.12	-27.8
949216.85	608821.47	-27.8
949200.79	618979.98	-27.8
949212.29	620940.37	-27.8
949257.48	618964.48	-27.8
949179.35	618982.43	-27.7
949243.93	608821.71	-27.7
949220.09	618975.75	-27.6
949237.07	599336.73	-27.6
949239.09	618969.74	-27.6
949187.06	599349.66	-27.5
949192.19	608820.88	-27.5
949176.51	609849.94	-27.3
949236.43	617931.39	-27.1
949210.09	617933.78	-27.1
949252.06	623988.01	-27.1
949186.87	617935.36	-27.0
949194.76	609848.18	-26.9
949233.51	623990.17	-26.8
949177.53	607737.73	-26.7
949177.46	623994.89	-26.7
949197.30	607735.81	-26.6
949179.02	614830.47	-26.6
949226.51	615828.23	-26.6
949202.54	623993.02	-26.6
949190.22	615829.94	-26.4
949246.27	621930.66	-26.4
949188.37	622972.01	-26.4
949205.23	614827.54	-26.4
949169.83	622974.81	-26.4
949208.43	615829.14	-26.4
949251.53	614824.12	-26.3
949229.20	614825.69	-26.3
949210.86	616903.34	-26.2
949176.40	616900.50	-26.2

949225.90	613794.96	-26.1
949196.85	613797.34	-26.1
949168.56	613800.12	-26.0
949207.18	622970.12	-26.0
949247.12	622964.03	-25.9
949242.77	602490.45	-25.9
949244.42	610829.73	-25.8
949248.28	624993.25	-25.8
949229.15	616904.82	-25.7
949213.08	621933.58	-25.7
949245.27	613793.29	-25.6
949226.02	624994.33	-25.6
949176.43	621937.40	-25.6
949225.32	622966.98	-25.4
949252.97	616904.10	-25.4
949220.72	602496.21	-25.3
949214.14	609845.36	-25.2
949194.98	621935.42	-25.1
949214.79	610831.66	-25.0
949207.86	624996.31	-24.9
949189.35	624999.67	-24.7
949234.60	632099.52	-24.4
949224.12	607734.50	-24.4
949188.37	602502.79	-24.3
949216.08	632103.47	-24.1
949243.18	607734.05	-24.0
949232.31	609842.42	-23.8
949196.29	610832.33	-23.8
949256.65	611883.33	-23.4
949250.32	609838.97	-23.3
949197.50	632107.68	-23.2
949179.84	632111.40	-23.0
949220.24	603523.94	-22.9
949213.16	612860.36	-22.9
949190.47	612862.96	-22.7
949236.45	626018.41	-22.6
949224.36	611884.95	-22.6
949212.40	626020.69	-22.5
949170.96	612865.57	-22.5
949231.21	612857.86	-22.3
949192.00	626021.72	-22.3
949238.59	603522.63	-22.2
949187.94	611888.36	-22.2
949191.69	631203.41	-21.8
949172.43	631203.44	-21.5
949206.11	611886.12	-21.4
949210.15	631204.37	-21.1
949238.14	633071.80	-21.0
949190.15	603526.04	-21.0
949168.94	603527.67	-20.7
949217.12	633073.39	-20.7
949252.22	612854.45	-20.6
949216.16	630187.05	-20.5
949188.40	630191.97	-20.4
949245.52	630184.59	-20.4
949200.99	629242.99	-20.4
949251.78	604520.33	-20.4
949235.76	631206.01	-20.4
949201.25	627026.45	-20.3
949256.14	633070.91	-20.3
949199.01	633075.13	-20.3
949180.07	627028.85	-20.2
949254.97	627942.41	-20.1
949219.46	627024.77	-20.0
949224.92	629245.14	-19.9
949235.18	627947.89	-19.8
949238.49	627023.42	-19.7
949256.17	631207.18	-19.6
949254.34	605611.61	-19.6
949257.27	627021.23	-19.4
949224.48	604521.70	-19.3

949178.36	604527.31	-19.1
949197.36	627960.40	-19.0
949217.92	627953.80	-18.8
949235.96	605611.98	-18.7
949199.59	604524.68	-18.7
949219.25	606726.10	-18.4
949194.28	606727.81	-18.3
949241.36	606723.54	-18.1
949208.99	605612.56	-18.0
949184.19	605614.62	-17.9
949249.09	635145.82	-17.5
949216.95	634117.49	-17.1
949226.68	635148.48	-16.9
949248.82	634112.63	-16.9
949253.86	636173.77	-16.3
949208.65	635151.96	-16.2
949196.70	634120.70	-15.8
949232.23	636175.77	-15.7
949203.76	636178.32	-15.4
949178.46	636180.15	-14.6
949255.45	638187.29	-14.5
949188.18	635157.10	-14.4
949243.45	637155.12	-14.1
949198.75	638193.14	-13.7
949220.07	638189.64	-13.5
949220.97	637157.33	-13.5
949172.94	638198.47	-13.4
949201.40	637159.83	-12.9
949179.22	637163.86	-12.2
949176.83	639204.96	-11.9
949210.75	639201.64	-11.7
949232.66	639199.87	-11.5
949253.19	639199.18	-11.0
949247.22	640118.36	-10.5
949224.99	640116.66	-10.4
949174.06	640113.74	-10.2
949205.20	640114.72	-10.2
949238.44	640229.84	-10.1
949209.87	640230.84	-9.7
949179.61	640232.84	-9.1
949254.67	641113.15	-5.3
949271.47	597332.96	-34.8
949298.84	597329.65	-34.2
949319.00	597327.11	-33.5
949345.50	601381.01	-31.9
949316.03	601384.39	-31.4
949288.82	595192.90	-31.3
949323.85	598287.64	-30.9
949274.93	598273.73	-30.9
949294.69	601387.04	-30.9
949302.58	600285.84	-30.8
949292.56	598278.40	-30.6
949271.07	595196.80	-30.6
949282.19	600286.79	-30.4
949276.15	601389.16	-30.4
949347.78	599307.74	-30.2
949321.95	600286.06	-30.1
949344.11	600288.23	-30.1
949325.89	599311.58	-29.8
949260.58	596295.70	-29.6
949278.60	596291.40	-29.2
949278.42	620937.14	-29.1
949342.11	620938.32	-29.1
949311.88	620938.10	-29.0
949298.64	599317.29	-28.9
949302.61	619974.35	-28.5
949329.42	596286.88	-28.5
949278.49	599322.43	-28.4
949300.79	596287.88	-28.4
949347.95	607728.37	-28.2
949263.80	608820.77	-28.2

949345.88	608815.75	-28.2
949329.77	619963.95	-28.2
949282.36	619979.41	-28.1
949264.50	619981.96	-27.9
949279.80	618958.72	-27.7
949327.65	608816.22	-27.6
949327.70	618954.51	-27.6
949300.94	618955.80	-27.5
949347.89	618954.53	-27.4
949324.01	621929.34	-27.3
949309.43	608816.46	-27.3
949344.54	602482.69	-27.1
949285.65	623984.16	-27.1
949329.98	607729.59	-27.1
949284.65	621927.23	-27.0
949270.66	617928.29	-27.0
949304.97	623981.86	-26.9
949343.30	610819.08	-26.9
949289.46	617926.92	-26.9
949325.52	617925.89	-26.9
949347.33	617925.93	-26.8
949305.06	621927.66	-26.7
949265.41	621928.32	-26.6
949262.58	602485.98	-26.6
949324.84	610821.24	-26.6
949326.05	622953.34	-26.6
949286.75	602482.96	-26.5
949326.33	623979.85	-26.5
949266.64	624992.84	-26.5
949344.67	622951.28	-26.4
949294.13	622956.84	-26.4
949286.11	615820.87	-26.4
949297.22	610824.39	-26.4
949259.00	615824.57	-26.4
949310.86	607730.80	-26.3
949284.99	624992.07	-26.3
949315.18	602481.88	-26.2
949306.40	624989.66	-26.2
949269.26	622960.53	-26.2
949332.76	603511.86	-26.0
949305.37	615818.28	-26.0
949332.04	624984.47	-26.0
949271.94	614822.96	-25.9
949314.29	603512.80	-25.9
949271.10	610826.74	-25.8
949313.45	614819.84	-25.8
949291.36	607731.96	-25.7
949270.26	613790.64	-25.5
949271.97	616901.41	-25.5
949274.43	609834.51	-25.3
949262.83	607733.32	-25.2
949344.44	614816.88	-25.1
949294.48	614821.61	-25.1
949342.98	609822.38	-25.1
949295.78	603514.89	-25.0
949289.25	608818.48	-24.9
949314.88	613785.86	-24.9
949331.68	605603.88	-24.9
949347.79	604516.69	-24.7
949343.32	611876.70	-24.7
949296.11	613787.79	-24.7
949345.94	613782.30	-24.5
949294.82	609831.01	-24.4
949291.84	616898.90	-24.2
949312.84	611879.49	-24.1
949260.68	632094.74	-24.0
949323.77	615816.07	-23.9
949325.04	609825.48	-23.8
949277.77	611882.27	-23.8
949342.67	615813.67	-23.8
949277.11	603517.79	-23.7

949311.37	616896.15	-23.7
949346.94	616893.92	-23.7
949308.63	605606.21	-23.4
949324.35	625985.60	-23.3
949323.94	604520.76	-23.2
949282.23	632092.14	-23.0
949293.35	626000.84	-22.7
949300.54	632090.52	-22.5
949289.37	605608.51	-22.4
949259.67	626013.42	-22.4
949299.49	604521.88	-22.2
949276.87	604521.00	-22.1
949319.03	632089.43	-21.9
949258.78	603520.60	-21.8
949346.73	625982.10	-21.4
949282.74	612851.44	-21.3
949327.20	606714.35	-21.2
949338.85	612845.58	-21.2
949337.82	632088.52	-21.2
949319.05	612847.79	-21.0
949301.02	612849.90	-20.7
949346.80	606713.38	-20.7
949286.70	627936.64	-20.6
949277.47	633072.44	-20.5
949313.91	631206.32	-20.4
949318.32	627008.25	-20.4
949267.30	630185.94	-20.4
949328.94	627928.07	-20.4
949315.75	629250.85	-20.3
949298.92	606716.20	-20.1
949332.04	631203.97	-20.1
949294.92	631207.79	-20.1
949274.35	631208.20	-20.0
949342.08	629252.23	-20.0
949289.03	629250.40	-20.0
949260.64	629247.45	-19.9
949291.29	627015.45	-19.8
949295.48	633075.11	-19.8
949291.26	630188.60	-19.8
949337.71	633080.39	-19.7
949313.87	633078.41	-19.6
949311.73	630189.96	-19.6
949335.72	627003.63	-19.4
949323.46	635148.33	-19.3
949329.92	630190.37	-19.2
949343.59	635150.61	-19.0
949310.46	627932.21	-18.9
949342.53	634101.59	-18.8
949304.13	635146.56	-18.8
949305.98	634105.29	-18.7
949348.02	630190.05	-18.6
949285.15	635144.69	-18.5
949279.31	606717.46	-18.4
949277.13	634109.00	-18.4
949267.11	635144.88	-18.1
949324.55	634102.86	-18.1
949259.28	606720.31	-18.0
949347.31	638183.18	-17.3
949343.56	636164.36	-16.5
949326.76	638182.39	-16.4
949302.47	636168.28	-16.1
949323.70	636166.22	-16.1
949272.20	636171.55	-15.8
949319.15	637149.38	-15.4
949308.27	638182.24	-15.4
949300.67	637149.52	-15.1
949281.44	637150.77	-14.4
949285.32	638184.20	-14.4
949262.01	637153.52	-14.3
949342.96	641035.05	-13.2
949343.97	639183.76	-12.2

949321.76	639189.28	-12.0
949272.39	639198.13	-11.8
949346.34	640108.03	-11.5
949294.85	639195.65	-11.5
949323.82	640109.06	-11.1
949305.97	640111.50	-11.1
949286.11	640114.85	-10.9
949331.66	640224.99	-10.9
949312.70	640226.70	-10.7
949267.43	640117.22	-10.6
949294.21	640228.44	-10.5
949268.89	640229.77	-10.3
949330.96	641049.03	-7.8
949316.94	641064.42	-6.3
949304.58	641078.49	-5.4
949276.52	641106.23	-5.1
949292.52	641092.43	-4.8
949428.81	640932.10	-44.7
949416.15	640945.18	-42.4
949404.08	640958.64	-39.8
949391.75	640972.47	-36.4
949418.67	601369.06	-35.0
949398.72	601373.18	-34.1
949380.49	601376.55	-33.3
949380.47	640987.63	-33.0
949383.95	599301.35	-31.4
949365.60	599304.84	-30.9
949435.75	609806.93	-30.4
949417.28	609810.21	-29.6
949419.04	607721.18	-29.6
949391.32	620929.84	-29.5
949403.66	596285.44	-29.5
949394.96	608814.52	-29.4
949367.12	620935.65	-29.4
949427.45	608812.08	-29.4
949393.51	607724.19	-29.4
949429.15	620923.82	-29.3
949385.76	596288.13	-29.2
949376.20	608815.42	-29.1
949431.10	596275.20	-29.1
949366.57	596288.41	-29.1
949410.39	620926.12	-29.0
949368.42	607726.65	-28.9
949399.29	609812.61	-28.7
949416.11	619933.27	-28.5
949391.19	619941.35	-28.4
949428.21	603503.62	-28.4
949434.96	619927.66	-28.4
949368.24	619948.96	-28.4
949350.14	619955.78	-28.4
949433.12	602472.16	-28.4
949348.45	596287.57	-28.1
949429.72	621909.21	-27.8
949381.46	609815.28	-27.6
949369.18	641002.51	-27.6
949409.73	602476.60	-27.5
949386.76	621920.20	-27.5
949374.63	618954.48	-27.4
949410.51	621914.11	-27.4
949348.83	621927.47	-27.3
949434.72	622940.58	-27.3
949420.27	618952.16	-27.3
949396.95	618953.39	-27.2
949368.92	621923.89	-27.1
949405.56	622944.39	-27.1
949383.09	622947.04	-26.9
949430.62	617928.22	-26.8
949387.49	617926.94	-26.8
949367.68	617926.46	-26.8
949391.36	602480.25	-26.7
949412.46	617928.05	-26.7

949408.99	603506.79	-26.6
949355.66	603511.59	-26.6
949362.10	610816.69	-26.6
949362.76	622949.33	-26.6
949380.16	610815.67	-26.4
949429.07	605594.56	-26.4
949366.80	602482.84	-26.4
949414.80	623978.95	-26.4
949389.61	603509.63	-26.3
949392.97	605597.41	-26.3
949360.74	609818.73	-26.3
949373.99	605599.27	-26.1
949396.45	623981.84	-25.9
949374.08	623981.42	-25.6
949375.86	614813.09	-25.6
949412.44	614808.03	-25.5
949388.72	624974.65	-25.5
949368.28	624978.03	-25.4
949350.09	624981.15	-25.4
949396.43	616889.98	-25.4
949423.03	616886.46	-25.3
949410.18	624971.81	-25.3
949356.05	623980.08	-25.3
949376.24	616892.44	-25.2
949425.67	612838.20	-25.1
949393.80	614810.75	-25.1
949431.03	614805.21	-25.0
949370.73	611872.99	-25.0
949394.08	604506.81	-25.0
949420.29	610813.40	-25.0
949434.92	613777.73	-24.9
949355.56	605601.40	-24.9
949423.23	604502.95	-24.8
949396.25	611868.56	-24.7
949386.26	613779.64	-24.7
949369.15	604511.83	-24.5
949421.80	606711.83	-24.4
949402.28	610814.32	-24.3
949415.02	613778.32	-24.2
949367.37	613780.65	-24.2
949430.21	627921.61	-24.1
949415.74	611865.39	-23.9
949401.58	606711.23	-23.8
949428.39	615804.82	-23.8
949406.81	612838.39	-23.5
949363.41	615811.44	-23.3
949411.34	627922.64	-23.2
949386.66	612839.12	-23.0
949413.32	625984.66	-22.9
949382.86	606711.07	-22.9
949433.17	625982.81	-22.7
949407.78	615806.82	-22.7
949364.84	606712.00	-22.1
949433.68	611862.17	-21.9
949380.69	625985.91	-21.9
949360.73	612841.83	-21.9
949432.26	629248.98	-21.8
949413.45	629249.79	-21.7
949392.83	627923.09	-21.6
949389.70	615808.76	-21.6
949430.16	626979.20	-21.5
949348.73	627924.88	-21.3
949368.52	631199.85	-21.3
949435.73	632081.02	-21.2
949374.69	627923.65	-21.1
949358.18	641016.76	-21.0
949409.20	626984.07	-21.0
949388.65	631197.99	-20.9
949388.11	629250.08	-20.9
949383.05	632085.05	-20.8
949433.89	634096.29	-20.6

949356.72	632086.92	-20.6
949350.41	631201.47	-20.6
949367.75	629251.47	-20.6
949423.54	635152.86	-20.5
949388.30	633081.40	-20.5
949426.51	630188.86	-20.5
949400.19	635154.00	-20.5
949408.56	632082.78	-20.4
949359.84	626997.08	-20.4
949397.51	634096.82	-20.3
949391.86	630189.99	-20.1
949422.11	633077.09	-20.1
949435.36	631196.70	-20.1
949415.77	634095.61	-20.0
949406.67	631195.66	-20.0
949369.64	633081.49	-19.9
949390.10	626988.90	-19.9
949378.05	634098.91	-19.8
949379.61	635154.50	-19.8
949368.80	630189.90	-19.3
949361.33	635153.77	-19.2
949434.62	638184.42	-18.4
949400.91	638183.32	-18.1
949382.05	638183.41	-17.8
949426.22	636158.11	-17.2
949398.67	636159.98	-17.1
949378.07	636160.79	-16.8
949397.51	637142.85	-16.1
949421.99	637140.16	-16.0
949353.45	637147.51	-15.9
949379.58	637145.66	-15.7
949424.29	639179.60	-13.8
949405.11	639178.03	-13.2
949386.74	639177.32	-12.7
949365.85	639179.41	-12.5
949422.06	640109.83	-12.4
949385.26	640108.07	-12.0
949424.72	640213.83	-11.9
949403.91	640108.38	-11.9
949366.20	640107.88	-11.8
949405.63	640216.34	-11.7
949387.58	640218.43	-11.4
949359.10	640222.94	-11.3
949525.54	640839.12	-51.4
949508.81	640859.34	-50.6
949457.14	640905.91	-49.4
949491.40	640875.67	-49.3
949477.69	640887.85	-46.9
949442.43	640918.99	-46.8
949440.88	601362.36	-35.0
949521.44	607716.31	-32.8
949519.23	602464.42	-31.8
949508.46	609794.43	-31.3
949464.30	609800.98	-31.2
949484.74	609797.24	-31.2
949497.76	607716.48	-31.1
949499.22	602464.87	-30.9
949441.93	607718.93	-30.1
949480.61	602465.89	-29.9
949461.47	607717.43	-29.8
949505.32	620920.53	-29.6
949453.63	620923.44	-29.5
949479.72	607716.75	-29.5
949467.20	608809.37	-29.4
949446.29	608811.13	-29.4
949487.06	620921.65	-29.1
949456.85	602468.31	-29.0
949489.82	608807.41	-28.9
949513.34	619914.13	-28.8
949481.02	619918.64	-28.8
949458.77	619922.35	-28.7

949461.30	603499.69	-28.4
949505.26	621895.43	-28.2
949524.40	608803.56	-28.2
949493.80	603498.78	-28.1
949466.31	621901.69	-27.9
949484.62	621897.96	-27.9
949478.87	617923.22	-27.4
949518.42	617917.29	-27.4
949515.50	603497.57	-27.4
949486.50	622934.69	-27.4
949448.07	621905.40	-27.4
949466.27	622936.99	-27.2
949442.67	618952.59	-27.1
949460.08	617926.08	-27.0
949515.32	623968.26	-27.0
949513.78	618954.79	-26.9
949513.18	622933.79	-26.9
949489.87	618955.28	-26.9
949462.83	618954.00	-26.8
949514.86	614793.97	-26.8
949451.67	605591.77	-26.7
949488.83	623970.70	-26.7
949500.37	617919.61	-26.7
949466.98	623972.28	-26.6
949523.77	605580.51	-26.6
949514.32	610808.69	-26.6
949448.68	623974.10	-26.5
949475.69	605588.35	-26.4
949496.70	614795.88	-26.4
949504.99	605583.45	-26.3
949476.96	614798.85	-26.3
949505.00	612833.92	-26.0
949451.63	614802.16	-26.0
949487.02	612835.49	-25.8
949449.22	612837.23	-25.8
949482.58	613777.70	-25.8
949523.35	613772.43	-25.8
949500.72	613776.33	-25.7
949460.54	616880.13	-25.7
949526.71	616868.65	-25.6
949468.62	612836.13	-25.6
949500.80	616873.24	-25.6
949528.11	612831.30	-25.6
949442.58	616883.39	-25.5
949521.13	606705.91	-25.5
949482.80	616876.40	-25.4
949517.17	615805.84	-25.4
949487.98	615804.57	-25.4
949493.39	610809.95	-25.4
949462.14	613777.72	-25.4
949464.18	624969.65	-25.4
949525.91	604492.82	-25.3
949443.65	624969.87	-25.2
949506.12	604494.78	-25.2
949514.92	624969.84	-25.2
949491.94	624970.87	-25.2
949442.06	606712.30	-25.0
949484.66	604496.59	-25.0
949486.12	606708.96	-25.0
949463.78	615803.55	-25.0
949466.44	604498.08	-24.9
949445.97	604500.09	-24.6
949461.45	606711.26	-24.5
949474.83	610810.83	-24.4
949508.01	627911.71	-24.4
949486.57	627914.34	-24.3
949458.65	627918.19	-24.1
949470.41	625978.88	-23.9
949456.78	610812.20	-23.8
949520.72	625967.88	-23.8
949498.45	625973.48	-23.7

949507.94	626962.74	-23.3
949488.23	626966.05	-23.2
949452.15	625981.13	-23.1
949438.67	610812.93	-23.1
949470.28	626969.46	-22.8
949525.33	631193.44	-22.6
949499.40	629244.65	-22.6
949517.66	629242.04	-22.5
949481.33	629245.90	-22.3
949525.46	630174.98	-22.2
949458.04	629246.59	-22.0
949450.21	626974.05	-21.8
949507.00	631196.73	-21.8
949507.18	630177.36	-21.7
949495.46	632079.28	-21.6
949487.63	630181.11	-21.5
949477.17	632080.10	-21.4
949469.80	630184.23	-21.2
949497.99	634098.38	-21.2
949456.46	634098.92	-21.2
949456.82	632081.03	-21.1
949521.24	632079.06	-21.0
949450.60	630186.98	-20.9
949475.13	634099.72	-20.9
949488.29	631197.70	-20.9
949518.64	634096.23	-20.8
949487.40	635148.36	-20.8
949467.25	631197.81	-20.6
949518.12	633059.20	-20.6
949474.97	611855.78	-20.6
949459.34	633069.88	-20.5
949456.60	611858.55	-20.4
949505.96	635149.49	-20.3
949486.68	633064.17	-20.3
949468.98	635148.28	-20.3
949441.59	635150.79	-20.1
949441.82	633074.04	-19.8
949500.97	638182.65	-18.7
949527.78	635151.28	-18.6
949477.75	638183.44	-18.5
949514.78	636148.79	-18.4
949456.68	638184.01	-18.3
949493.23	611853.94	-18.3
949496.13	636150.91	-17.9
949511.65	611853.11	-17.8
949475.35	636152.53	-17.5
949450.20	636155.32	-17.3
949510.91	639178.65	-16.6
949443.28	637139.49	-16.4
949490.51	639179.19	-16.1
949472.42	639179.61	-15.5
949467.05	637139.24	-15.4
949516.81	637139.47	-15.4
949497.97	637139.04	-15.1
949443.91	639179.63	-14.7
949523.96	640104.04	-13.7
949505.73	640107.15	-13.5
949477.22	640111.17	-13.1
949509.03	640205.18	-13.1
949448.09	640112.17	-12.9
949485.02	640206.51	-12.8
949463.82	640207.67	-12.3
949443.45	640210.40	-12.2
949615.77	640729.93	-51.3
949603.08	640745.20	-51.0
949573.75	640780.79	-50.6
949541.80	640818.65	-50.3
949590.62	640761.07	-50.0
949560.02	640796.88	-49.4
949611.34	607711.61	-36.0
949592.92	607712.99	-35.4

949574.36	607714.13	-34.0
949550.59	607715.53	-33.2
949550.58	602463.59	-32.3
949571.26	602462.09	-31.9
949592.79	602459.61	-31.5
949597.22	609794.70	-31.4
949616.00	602457.02	-31.4
949538.68	609793.84	-31.1
949556.91	609794.00	-31.1
949577.86	609794.39	-31.0
949618.17	609794.20	-30.8
949569.92	620918.73	-30.3
949532.93	620920.88	-30.0
949594.72	603482.68	-29.9
949551.31	620920.29	-29.7
949597.06	620916.06	-29.6
949608.79	610798.62	-29.5
949533.68	619912.13	-29.1
949590.60	610801.65	-29.0
949614.29	603478.50	-29.0
949574.16	603487.65	-28.9
949554.48	619910.58	-28.9
949576.70	619909.26	-28.6
949616.06	620913.34	-28.6
949539.46	621892.03	-28.4
949557.56	621890.58	-28.3
949572.57	610804.39	-28.3
949589.89	617909.21	-28.1
949615.91	605575.77	-28.0
949554.59	610805.69	-28.0
949538.77	603494.71	-27.9
949599.75	619908.00	-27.8
949561.12	617912.78	-27.6
949596.22	605575.99	-27.6
949611.72	618936.58	-27.5
949547.79	618949.80	-27.5
949573.74	622941.83	-27.5
949583.06	621890.29	-27.4
949548.55	622937.44	-27.3
949566.19	618945.81	-27.3
949587.87	618941.00	-27.3
949613.87	604491.72	-27.1
949564.18	614791.98	-27.0
949572.12	605576.81	-27.0
949601.54	622945.23	-27.0
949545.90	608800.35	-26.9
949610.91	617905.80	-26.8
949540.10	623966.09	-26.8
949539.49	614792.26	-26.8
949550.55	605577.69	-26.8
949593.11	604492.41	-26.7
949585.44	614791.69	-26.7
949538.67	617915.22	-26.5
949533.89	610807.39	-26.5
949575.00	604492.00	-26.4
949559.30	623964.35	-26.4
949603.65	614791.55	-26.3
949577.82	623962.92	-26.0
949601.29	621890.32	-26.0
949553.62	604491.76	-25.8
949564.32	615802.69	-25.7
949615.74	606697.12	-25.6
949605.68	624958.74	-25.6
949570.66	608795.85	-25.6
949545.73	616864.29	-25.5
949569.56	616858.84	-25.5
949551.81	613766.81	-25.5
949599.47	615797.82	-25.5
949559.84	624964.21	-25.4
949579.03	624960.87	-25.3
949544.85	615804.60	-25.3

949616.58	608790.40	-25.3
949591.16	608792.50	-25.3
949539.63	624968.03	-25.3
949584.51	606700.96	-25.3
949551.35	606703.83	-25.2
949613.24	627890.23	-25.1
949531.10	627909.04	-25.0
949594.19	616855.41	-25.0
949595.33	627896.71	-25.0
949562.03	627904.95	-24.9
949547.19	612828.93	-24.6
949596.50	623960.93	-24.5
949570.85	613763.36	-24.2
949576.21	612826.66	-24.2
949615.01	623958.91	-24.0
949600.68	626951.46	-23.9
949562.66	625956.76	-23.9
949593.52	625948.55	-23.9
949539.75	625963.04	-23.8
949561.34	626957.01	-23.6
949579.74	626955.04	-23.6
949541.77	626959.53	-23.6
949602.45	631185.32	-23.5
949582.36	629237.66	-23.5
949613.37	629238.35	-23.5
949557.66	629236.48	-23.4
949582.08	631184.64	-23.4
949548.86	631188.17	-23.3
949537.11	629239.03	-22.9
949599.61	612827.29	-22.8
949575.51	630174.66	-22.8
949600.15	630177.11	-22.6
949550.88	630173.97	-22.6
949588.97	613760.10	-22.3
949612.86	632082.02	-21.3
949537.03	634094.49	-21.2
949617.91	612828.00	-21.2
949601.24	611852.41	-21.2
949606.94	613756.98	-21.1
949536.12	633057.15	-21.1
949575.29	633052.77	-21.1
949607.99	633048.88	-21.1
949558.71	634093.07	-21.0
949541.51	632078.65	-20.8
949592.83	632081.31	-20.8
949554.21	633055.52	-20.8
949565.81	632079.28	-20.6
949578.85	634091.17	-20.1
949579.13	611852.82	-19.3
949597.09	634088.76	-19.3
949606.65	636141.88	-19.3
949576.87	636143.84	-19.0
949558.00	636144.92	-18.8
949553.92	635152.55	-18.8
949533.35	638180.41	-18.8
949538.66	636146.04	-18.8
949555.33	611852.70	-18.4
949555.05	638177.56	-18.1
949607.76	635138.57	-17.9
949590.46	635144.54	-17.8
949537.08	611852.79	-17.8
949572.02	635149.62	-17.7
949614.45	637135.92	-17.6
949591.81	638171.12	-17.6
949616.00	638167.67	-17.3
949572.88	638174.30	-17.3
949602.13	639175.61	-17.2
949596.00	637136.78	-17.0
949575.57	639175.35	-16.9
949552.79	639175.71	-16.7
949533.90	639176.92	-16.6

949572.42	637138.52	-16.3
949548.34	637139.08	-15.5
949603.94	640095.68	-15.2
949583.87	640097.47	-14.7
949608.34	640196.18	-14.6
949558.22	640099.47	-14.4
949586.75	640199.94	-14.1
949568.59	640202.01	-13.9
949550.44	640203.69	-13.5
949532.08	640204.79	-13.2
949626.48	640714.48	-52.3
949698.16	640607.93	-51.9
949637.12	640698.95	-51.8
949662.78	640659.56	-51.4
949682.06	640633.08	-51.3
949653.66	640675.98	-50.6
949686.85	607707.45	-36.0
949664.43	607708.32	-35.8
949643.70	607709.50	-35.8
949703.14	602467.55	-32.3
949679.76	602458.98	-31.9
949703.34	603474.61	-31.9
949684.60	603474.48	-31.7
949639.41	602455.69	-31.4
949657.96	602456.13	-31.3
949656.30	603475.05	-30.9
949703.19	604483.19	-30.7
949636.66	609792.70	-30.5
949657.55	609790.45	-30.3
949637.18	603475.84	-30.1
949687.28	610789.72	-29.9
949686.93	609786.70	-29.9
949684.50	604484.76	-29.9
949627.88	610795.86	-29.5
949664.15	610791.38	-29.5
949707.30	608775.83	-29.4
949665.75	604486.26	-29.2
949687.86	605572.56	-29.0
949646.11	610793.02	-29.0
949659.50	605574.72	-28.7
949646.37	604488.12	-28.5
949640.81	605575.37	-28.1
949688.52	608779.10	-27.9
949668.65	618931.09	-27.7
949639.58	618933.23	-27.5
949644.42	617899.92	-27.5
949635.08	620910.94	-27.4
949623.78	619906.25	-26.7
949681.14	606692.92	-26.7
949667.85	617896.98	-26.5
949664.08	608783.83	-26.5
949690.66	618928.48	-26.2
949662.36	606693.75	-26.1
949652.88	620907.52	-25.9
949641.94	608787.95	-25.9
949694.38	611842.58	-25.9
949699.71	606691.45	-25.8
949640.76	606694.94	-25.8
949622.47	614792.18	-25.6
949625.27	624958.73	-25.4
949631.41	627884.15	-25.1
949621.05	622945.26	-24.8
949619.39	616855.23	-24.7
949649.43	627879.64	-24.7
949670.72	611845.92	-24.5
949619.36	615793.68	-24.3
949667.05	627875.79	-24.2
949645.42	624959.18	-24.1
949621.93	625942.33	-23.9
949646.18	626943.48	-23.9
949623.87	626947.81	-23.8

949684.45	615784.49	-23.8
949650.99	611848.79	-23.8
949644.57	625937.29	-23.8
949619.50	621890.21	-23.8
949684.90	627872.01	-23.6
949630.32	631188.22	-23.4
949663.16	625932.35	-23.3
949639.46	629238.62	-23.2
949659.68	615786.47	-23.2
949665.19	631192.20	-23.1
949640.94	614792.46	-22.9
949663.06	629236.98	-22.9
949696.04	632071.21	-22.8
949664.48	626938.02	-22.8
949666.61	612826.83	-22.8
949620.24	630180.02	-22.7
949703.18	627868.99	-22.7
949683.31	629233.59	-22.7
949690.31	612823.18	-22.6
949676.90	632073.91	-22.6
949705.46	629230.50	-22.5
949636.01	612828.23	-22.5
949632.89	623956.64	-22.3
949697.25	617892.93	-22.3
949657.60	632077.19	-22.2
949656.95	630187.87	-22.2
949638.24	630183.36	-22.1
949686.60	625926.45	-22.0
949638.88	632080.00	-22.0
949685.84	626932.76	-21.9
949630.67	611850.97	-21.7
949681.53	630192.22	-21.6
949641.12	615789.32	-21.5
949643.72	616858.19	-21.5
949702.45	633036.64	-21.4
949650.98	633041.66	-21.3
949684.09	633038.95	-21.3
949702.86	630195.41	-21.1
949642.34	619904.86	-21.1
949673.45	620905.48	-21.0
949684.22	631193.10	-20.9
949703.93	620902.89	-20.9
949629.76	633045.62	-20.8
949683.17	621887.14	-20.6
949659.22	614792.06	-20.4
949704.38	621887.34	-20.4
949660.35	619903.82	-20.2
949708.32	634082.63	-20.2
949708.09	631191.14	-20.0
949688.00	634083.55	-19.9
949640.38	621889.91	-19.8
949691.26	614787.08	-19.8
949705.55	613750.76	-19.7
949665.44	624958.69	-19.7
949652.43	623953.92	-19.5
949671.65	613751.31	-19.5
949625.47	636140.33	-19.4
949681.40	619903.08	-19.4
949702.23	619902.75	-19.4
949669.91	634084.15	-19.4
949648.98	622940.95	-19.3
949664.31	621888.05	-19.3
949706.71	622923.41	-19.2
949671.43	623950.55	-19.2
949624.83	634086.08	-19.1
949644.97	634084.78	-19.1
949699.61	623945.04	-19.1
949702.34	624954.97	-19.1
949652.80	613752.07	-19.1
949661.62	635125.30	-18.9
949644.57	636138.49	-18.9

949673.44	622934.20	-18.8
949629.60	613753.98	-18.7
949692.30	616862.20	-18.7
949703.19	635120.25	-18.5
949693.81	638157.50	-18.5
949683.06	635122.27	-18.4
949633.87	635131.69	-18.4
949664.67	636137.12	-18.1
949670.07	616860.89	-18.1
949698.35	637134.91	-18.1
949705.14	625922.66	-18.1
949684.09	624957.49	-18.0
949672.42	637135.96	-18.0
949667.44	638159.70	-17.9
949682.72	639170.02	-17.8
949645.80	639173.46	-17.7
949647.22	637136.50	-17.6
949636.24	638164.82	-17.6
949689.97	636135.45	-17.6
949664.10	639171.47	-17.3
949625.46	639175.76	-17.3
949706.61	640083.71	-16.7
949684.41	640086.98	-16.3
949665.49	640089.29	-16.0
949705.39	640182.75	-15.8
949644.67	640091.51	-15.7
949623.34	640094.05	-15.4
949684.99	640184.55	-15.4
949665.91	640186.94	-15.1
949646.87	640189.35	-14.9
949629.01	640192.07	-14.7
949712.16	640585.87	-51.1
949730.78	640559.97	-49.7
949742.15	640545.34	-48.4
949756.98	640525.27	-48.0
949770.70	640510.01	-47.0
949784.05	640496.32	-44.7
949798.33	640484.19	-40.2
949714.64	607706.28	-35.8
949744.51	607703.15	-35.7
949772.07	607697.78	-35.6
949790.17	607693.55	-35.5
949794.07	603478.74	-34.0
949793.37	604472.81	-33.8
949774.55	603480.29	-33.6
949774.83	604475.27	-33.5
949736.71	603476.89	-33.3
949756.18	603479.16	-33.2
949746.14	604478.95	-33.0
949798.13	605565.08	-32.6
949778.76	605566.25	-32.1
949789.86	610785.55	-31.8
949781.37	608772.53	-31.8
949727.45	604481.07	-31.5
949756.91	605566.04	-31.4
949768.39	610786.29	-31.4
949762.12	608773.54	-31.3
949749.01	610786.80	-30.8
949741.43	608774.11	-30.8
949731.25	605567.02	-30.6
949730.88	610787.85	-30.4
949790.75	609778.47	-30.4
949760.29	609780.93	-30.3
949714.75	609783.71	-30.2
949708.51	610788.59	-30.1
949735.11	609782.21	-30.1
949708.41	605569.83	-29.9
949783.39	606689.00	-27.7
949758.92	606689.93	-27.4
949792.87	611835.65	-27.2
949741.27	611838.36	-27.0

949738.55	606690.44	-27.0
949769.08	611837.60	-26.7
949713.61	611840.46	-26.5
949720.19	606690.97	-26.3
949785.27	612808.55	-26.0
949764.11	612809.75	-25.5
949778.69	617882.16	-25.1
949759.79	617884.19	-24.9
949745.23	612812.21	-24.7
949709.42	618926.25	-24.3
949795.14	620895.06	-24.1
949743.35	618921.74	-24.0
949728.07	617888.78	-23.9
949797.01	613744.00	-23.8
949714.66	612818.50	-23.6
949772.80	620897.37	-23.5
949793.52	618919.63	-23.3
949708.86	615783.20	-23.2
949774.89	615776.54	-23.1
949797.43	622912.39	-23.0
949798.02	619899.37	-22.9
949777.66	613746.54	-22.7
949744.03	621892.55	-22.5
949752.41	620899.30	-22.4
949727.41	615781.52	-22.4
949747.40	615779.42	-22.3
949779.80	619900.95	-22.2
949794.41	621884.34	-22.2
949735.15	629226.97	-22.2
949715.07	632069.13	-22.1
949777.76	622913.10	-22.0
949781.48	616849.01	-22.0
949756.63	613748.78	-21.9
949762.67	621890.75	-21.9
949768.04	614769.81	-21.8
949774.69	618919.90	-21.7
949757.49	619901.84	-21.7
949721.17	627867.45	-21.7
949796.17	614770.93	-21.6
949761.57	633033.69	-21.4
949784.00	633034.58	-21.3
949737.87	613749.80	-21.3
949724.13	621890.60	-21.3
949755.05	629226.85	-21.2
949736.05	633034.79	-21.2
949754.07	622915.52	-21.1
949733.15	619902.39	-21.0
949763.44	616851.55	-20.9
949731.44	620901.91	-20.9
949774.34	629227.52	-20.8
949732.02	634081.79	-20.4
949716.05	614780.60	-20.4
949747.15	614772.43	-20.3
949784.20	634078.63	-20.0
949755.98	634080.43	-20.0
949745.11	616855.18	-20.0
949728.27	622918.13	-19.9
949733.52	632067.67	-19.9
949772.39	623940.07	-19.1
949723.36	616860.18	-19.0
949783.96	638157.22	-18.8
949751.45	623937.40	-18.8
949791.57	635117.53	-18.7
949765.91	638155.81	-18.6
949764.82	624950.98	-18.5
949724.14	635119.55	-18.5
949771.60	635118.28	-18.4
949788.02	640070.82	-18.4
949773.67	637132.67	-18.4
949784.10	639159.23	-18.4
949730.77	624952.08	-18.4

949792.88	629227.13	-18.3
949728.07	638156.58	-18.3
949787.72	624950.69	-18.3
949752.03	635118.87	-18.3
949746.20	638155.85	-18.1
949753.81	639163.25	-18.1
949733.15	623938.68	-18.0
949713.72	639168.70	-17.9
949734.62	639166.24	-17.9
949763.11	640073.30	-17.9
949739.39	627866.56	-17.8
949713.92	626926.36	-17.8
949752.76	637133.26	-17.7
949789.87	636129.19	-17.5
949733.21	637133.22	-17.5
949779.83	632065.78	-17.5
949716.89	636133.55	-17.5
949724.05	625920.16	-17.4
949745.20	640076.65	-17.4
949786.67	625908.68	-17.3
949745.67	625917.32	-17.3
949741.50	636132.45	-17.3
949771.01	636130.81	-17.2
949727.36	640080.18	-17.1
949737.19	626922.78	-17.1
949725.93	631188.22	-17.0
949753.56	632066.78	-17.0
949764.24	631182.15	-17.0
949789.52	640172.78	-16.9
949756.44	626920.03	-16.9
949795.22	631178.00	-16.8
949767.93	640174.32	-16.7
949764.28	625913.87	-16.7
949783.36	630198.06	-16.5
949793.42	626910.99	-16.5
949774.02	626915.58	-16.5
949722.91	630198.27	-16.4
949747.11	640178.14	-16.4
949756.69	630199.37	-16.0
949729.22	640181.15	-16.0
949745.27	631184.83	-15.8
949768.60	627863.14	-15.7
949793.34	627858.69	-15.2
949818.09	640466.35	-37.9
949808.57	607688.49	-35.4
949852.33	607678.94	-35.3
949833.65	607681.77	-35.2
949875.67	607676.91	-35.1
949832.86	640455.24	-34.6
949826.19	604466.22	-34.2
949814.68	603474.24	-34.1
949833.57	603469.06	-33.7
949853.11	605554.79	-33.6
949872.87	605551.14	-33.4
949823.40	605561.12	-33.3
949853.47	603464.09	-33.1
949875.85	603461.32	-32.9
949843.83	604462.18	-32.8
949817.91	610783.85	-32.4
949821.55	608770.05	-32.1
949836.81	610782.23	-31.6
949803.57	608771.10	-31.4
949841.90	608769.11	-31.4
949860.60	610779.51	-31.4
949866.40	609769.14	-31.1
949844.97	609771.55	-30.9
949810.06	609775.98	-30.8
949860.27	608768.99	-30.4
949887.28	606671.75	-30.3
949878.57	608768.70	-29.8
949864.40	606677.34	-29.6

949846.74	606681.36	-29.3
949882.60	612797.64	-29.2
949862.95	612800.85	-28.8
949818.75	606685.95	-28.5
949840.01	612804.41	-28.4
949887.73	611826.06	-27.9
949857.84	611827.36	-27.8
949821.85	612806.85	-27.6
949877.92	613735.74	-27.5
949838.37	611828.90	-27.2
949813.86	611832.35	-27.1
949854.23	613737.62	-27.1
949887.79	619884.53	-26.5
949803.75	612808.12	-26.5
949869.59	619887.41	-26.2
949851.09	619890.92	-26.1
949835.74	613739.55	-26.1
949858.94	615769.26	-25.8
949838.72	617879.00	-25.7
949867.92	617878.21	-25.6
949817.55	617879.60	-25.5
949827.23	619895.19	-25.4
949887.15	617877.54	-25.4
949839.17	615770.23	-25.1
949831.43	620889.46	-24.9
949867.23	621877.29	-24.8
949798.40	617880.50	-24.7
949815.70	613741.71	-24.7
949877.18	615768.82	-24.6
949885.10	620881.70	-24.4
949845.97	621879.85	-24.4
949885.40	622907.90	-24.3
949813.42	620892.84	-24.3
949842.87	622910.67	-24.1
949858.67	620884.93	-24.0
949820.77	615771.77	-24.0
949885.49	616845.07	-24.0
949811.60	618918.98	-23.9
949864.82	622909.66	-23.9
949801.99	615773.90	-23.8
949864.90	616845.38	-23.8
949853.79	618916.18	-23.7
949823.90	622910.89	-23.6
949876.42	618915.26	-23.5
949827.91	621881.46	-23.4
949830.69	616846.80	-23.3
949800.23	616848.26	-23.2
949881.67	614762.97	-22.6
949834.87	618917.57	-22.6
949883.88	623938.58	-21.9
949862.86	614764.94	-21.9
949823.77	614770.92	-21.5
949806.01	633033.26	-20.9
949882.01	624938.46	-20.9
949865.51	623940.07	-20.8
949844.85	614767.41	-20.7
949882.27	635111.35	-20.7
949839.22	633032.19	-20.6
949863.71	635113.09	-20.5
949841.52	635114.25	-20.4
949854.75	624942.43	-20.2
949805.77	634076.53	-19.8
949823.48	635115.78	-19.6
949835.57	624944.96	-19.6
949827.16	634076.18	-19.3
949871.06	626897.53	-19.1
949813.08	624948.49	-19.1
949847.49	623941.51	-19.1
949846.66	640443.20	-18.9
949803.51	637132.03	-18.9
949882.38	638151.32	-18.7

949882.70	634077.33	-18.6
949810.06	638160.26	-18.6
949824.56	637131.20	-18.6
949827.46	623943.34	-18.5
949807.76	632066.21	-18.4
949858.69	638156.55	-18.4
949828.75	638160.75	-18.3
949858.09	633030.72	-18.3
949803.44	639158.88	-18.2
949803.62	623943.95	-18.2
949813.84	640070.94	-18.1
949858.82	634077.61	-18.1
949879.26	639157.32	-18.1
949874.45	637133.16	-18.1
949844.55	637131.66	-18.1
949846.17	639158.23	-18.0
949850.98	626899.94	-17.9
949826.43	639159.18	-17.9
949853.13	636126.54	-17.9
949877.53	636125.89	-17.7
949826.91	632065.72	-17.7
949809.00	636127.91	-17.6
949831.05	636127.10	-17.6
949847.40	632064.80	-17.6
949876.12	625893.68	-17.6
949834.18	640172.62	-17.4
949811.51	640172.02	-17.4
949865.81	627851.32	-17.4
949829.22	625900.96	-17.4
949871.72	630183.98	-17.3
949832.20	640072.07	-17.3
949885.05	627846.32	-17.2
949852.47	640174.81	-17.2
949875.20	640072.74	-17.2
949860.30	640430.69	-17.2
949826.75	626903.25	-17.0
949854.46	640072.92	-17.0
949847.05	625898.32	-16.9
949871.92	640176.16	-16.9
949865.96	632062.95	-16.9
949805.44	625904.79	-16.8
949820.00	631174.38	-16.8
949843.39	627854.17	-16.3
949879.26	633028.93	-16.1
949836.57	630191.33	-16.1
949826.42	629225.15	-15.8
949850.31	631170.17	-15.7
949824.93	627854.81	-15.7
949885.95	631167.14	-15.5
949815.58	630194.91	-15.4
949857.78	629220.91	-15.4
949873.68	640417.79	-14.9
949897.01	607675.50	-35.1
949943.04	607669.97	-35.0
949916.00	607674.07	-34.9
949976.97	610767.73	-33.8
949951.59	610771.45	-33.0
949912.28	610776.02	-32.6
949932.32	610773.84	-32.4
949967.31	606653.81	-32.2
949944.88	606658.25	-31.9
949894.00	610777.68	-31.8
949932.75	609764.03	-31.4
949923.40	606663.26	-31.3
949975.47	609762.02	-31.3
949910.25	609765.19	-31.2
949956.38	609762.90	-31.2
949890.52	609766.58	-30.9
949905.53	606667.39	-30.7
949896.59	608767.61	-30.2
949962.12	611823.02	-30.0

949960.76	612795.26	-29.7
949944.09	611823.63	-29.7
949967.78	619877.67	-29.6
949935.29	612794.37	-29.5
949907.04	612794.71	-29.4
949950.71	608759.79	-29.3
949916.55	608765.67	-29.1
949921.29	611824.46	-29.1
949974.65	608757.19	-28.9
949940.88	619879.42	-28.9
949921.64	619881.04	-28.6
949974.56	613732.53	-28.2
949951.74	613733.26	-27.9
949912.44	613734.45	-27.7
949932.24	613734.00	-27.7
949944.57	616838.37	-26.9
949977.37	620877.95	-26.8
949971.50	618910.40	-26.1
949923.10	616841.94	-26.1
949967.42	614763.19	-26.1
949957.34	620878.41	-25.9
949969.99	621867.18	-25.8
949915.91	621870.02	-25.8
949952.90	618911.98	-25.7
949940.06	621868.37	-25.7
949945.10	614763.38	-25.6
949938.94	620879.15	-25.5
949921.91	615764.63	-25.4
949970.22	615759.05	-25.4
949963.78	617874.49	-25.4
949951.00	615760.90	-25.2
949896.56	621872.53	-25.2
949973.60	622895.26	-25.1
949897.12	615767.74	-25.1
949915.17	620879.48	-25.1
949914.70	617875.91	-25.0
949925.89	614763.09	-24.9
949947.83	622899.24	-24.9
949903.95	616843.48	-24.8
949905.83	622905.40	-24.6
949913.70	618913.83	-24.6
949935.76	617875.09	-24.5
949933.87	618913.23	-24.5
949929.15	622901.63	-24.5
949894.82	618914.72	-24.3
949906.40	614762.54	-24.3
949970.06	623936.25	-23.4
949951.42	623937.17	-23.3
949920.33	623936.70	-23.0
949971.44	624934.16	-22.3
949902.18	623937.32	-21.8
949948.39	624935.38	-21.8
949968.99	626880.58	-21.7
949926.78	624935.11	-21.5
949940.20	626885.84	-21.1
949903.44	624936.03	-20.9
949976.57	627826.68	-20.3
949910.53	635110.23	-20.3
949940.08	635110.09	-19.8
949972.70	637117.45	-19.7
949958.70	627830.90	-19.7
949926.08	627837.04	-19.6
949921.88	626890.03	-19.6
949890.08	626895.74	-19.6
949950.52	637121.77	-19.5
949975.32	638147.46	-19.5
949907.36	627840.65	-19.4
949956.48	638148.67	-19.1
949972.60	639153.64	-19.1
949926.40	630177.61	-18.9
949918.38	625889.13	-18.9

949958.43	635109.62	-18.9
949944.87	630177.51	-18.9
949953.07	639155.23	-18.9
949901.11	638149.51	-18.8
949923.99	640377.90	-18.8
949933.25	639155.72	-18.8
949928.35	638150.27	-18.8
949932.03	637126.52	-18.7
949970.49	636120.07	-18.7
949949.84	636120.56	-18.7
949964.09	630177.06	-18.6
949913.61	637130.19	-18.6
949903.95	634074.38	-18.5
949895.33	625891.79	-18.5
949956.67	625881.22	-18.5
949936.82	625885.84	-18.4
949975.20	625877.52	-18.4
949923.01	636122.08	-18.4
949914.76	639156.14	-18.2
949919.21	629219.02	-18.1
949894.99	637132.75	-18.1
949952.27	629220.03	-18.0
949900.74	636124.12	-17.9
949902.77	630179.04	-17.9
949947.29	640356.75	-17.9
949975.03	629219.61	-17.9
949922.82	634070.38	-17.8
949977.78	640061.95	-17.6
949906.46	640388.90	-17.6
949968.73	640330.71	-17.6
949958.20	640065.16	-17.4
949975.08	640170.13	-17.4
949977.15	635109.01	-17.3
949956.00	640171.19	-17.2
949934.97	640174.61	-17.0
949909.53	640071.22	-17.0
949895.87	632058.82	-16.9
949916.32	632054.61	-16.9
949928.06	640069.86	-16.8
949967.31	633022.66	-16.8
949905.34	640177.11	-16.6
949934.07	632050.83	-16.4
949915.56	633028.58	-16.2
949946.95	633025.97	-16.2
949892.37	629218.88	-16.0
949915.35	631164.64	-16.0
949970.51	631162.19	-15.9
949939.91	631163.42	-15.6
949956.37	632046.17	-15.4
949964.08	634064.35	-15.3
949897.36	633029.39	-15.3
949974.22	632043.06	-14.9
949943.29	634066.93	-14.8
949889.95	640402.73	-14.7
949997.50	610765.22	-34.1
950065.94	611814.78	-33.7
950016.32	610763.20	-32.7
950045.73	611815.79	-32.5
950053.33	610759.89	-32.1
950035.20	610761.93	-32.0
950008.84	609760.47	-31.9
950027.06	611817.32	-31.8
950045.59	609758.73	-31.7
950065.45	609757.17	-31.7
950008.66	611819.01	-31.0
949983.45	611821.64	-30.8
950027.24	609759.58	-30.7
950065.11	619870.95	-30.5
950046.65	619871.67	-30.3
949988.11	619876.57	-30.1
950012.13	619874.41	-29.9

949993.38	608756.23	-29.2
949983.88	612794.54	-29.0
950012.32	612793.44	-28.7
950017.55	608757.25	-28.6
949995.79	613730.74	-28.3
950013.67	613728.64	-28.2
950054.27	614744.90	-28.1
950033.09	612791.30	-28.0
950053.90	620874.27	-27.8
950048.18	613724.19	-27.7
950035.52	614749.14	-27.7
950035.83	620876.57	-27.3
950059.51	612788.46	-27.2
950009.57	620877.31	-27.1
950012.71	614755.60	-27.0
949988.87	614761.04	-26.9
949978.87	616829.84	-26.8
950050.66	615754.49	-26.7
950051.88	616812.50	-26.6
950014.78	621862.34	-26.6
950017.54	616819.94	-26.6
950028.78	615755.41	-26.3
950063.12	621858.67	-26.2
949997.30	616825.33	-26.1
950043.20	621860.31	-26.1
949989.52	615757.97	-26.0
949990.89	621865.35	-25.9
950009.17	615756.58	-25.8
949990.13	618908.97	-25.8
950029.78	617873.84	-25.6
950058.45	618898.44	-25.5
950001.18	617873.56	-25.3
950014.48	618905.47	-25.3
950046.08	622893.19	-25.3
950054.77	617872.63	-25.1
950037.87	618901.25	-25.0
949992.24	622893.90	-24.9
950065.03	622893.95	-24.9
949981.96	617873.89	-24.7
950055.78	623918.72	-24.7
950025.55	622892.72	-24.3
950029.25	623924.36	-24.2
950000.36	623931.22	-24.1
950066.39	624925.27	-23.5
950027.82	624929.43	-23.1
949999.94	624932.59	-22.8
950046.77	624927.40	-22.8
949993.59	626875.51	-21.5
950067.48	626873.00	-21.5
950029.67	626873.01	-21.4
950047.97	626872.48	-21.3
950031.39	627812.82	-20.8
950050.79	625861.31	-20.5
950009.03	627818.32	-20.4
950050.83	627808.34	-20.4
950021.48	625867.61	-20.4
950060.58	639133.03	-20.3
950040.68	639138.05	-20.3
949994.41	638146.62	-20.1
950044.34	637105.39	-20.0
949999.72	637112.38	-19.9
950064.82	637103.28	-19.9
950020.04	639144.33	-19.8
950020.71	637109.02	-19.8
950002.62	625872.32	-19.7
950041.60	638141.38	-19.6
950061.04	638138.22	-19.6
950056.22	630177.50	-19.5
949998.17	639149.38	-19.4
950019.78	638144.45	-19.4
950006.97	630175.85	-19.1

949989.17	636119.37	-19.1
950035.81	630176.59	-19.1
950035.90	629213.29	-18.9
950059.89	629210.41	-18.7
949985.06	630176.12	-18.7
950016.15	640060.03	-18.6
950017.29	629215.87	-18.5
950019.93	631164.17	-18.5
950054.25	631168.61	-18.5
949996.78	640060.28	-18.3
949993.67	629218.70	-18.0
950008.52	636118.05	-17.9
950012.90	640168.28	-17.9
949997.28	635107.02	-17.7
950065.08	640209.26	-17.7
950050.85	640227.86	-17.7
950020.79	640266.46	-17.6
950056.96	640061.63	-17.6
950048.47	640162.43	-17.6
949987.90	640305.14	-17.5
950035.91	640246.68	-17.3
950004.69	640286.11	-17.3
950036.45	640060.88	-17.3
949994.52	640169.85	-17.2
950001.83	631162.89	-17.1
950018.14	635103.79	-17.0
950060.20	632042.22	-16.9
950026.62	636117.52	-16.8
950042.17	632042.50	-16.4
949988.95	633019.69	-16.4
950066.59	634059.26	-16.4
950038.27	634060.26	-16.4
950010.96	634061.49	-16.3
950007.51	633017.31	-16.3
949984.63	634062.37	-16.2
950041.97	633014.77	-16.0
950023.31	632041.61	-15.7
950065.16	633014.04	-15.6
950052.05	636119.67	-15.5
950000.53	632040.96	-15.1
950036.51	635101.95	-14.7
950058.04	635100.31	-14.3
950152.33	611804.63	-35.1
950121.79	611809.31	-34.9
950096.78	611812.52	-34.8
950123.73	610751.68	-32.0
950142.27	609749.80	-32.0
950072.32	610757.84	-32.0
950151.20	610746.58	-31.9
950085.75	609755.07	-31.7
950109.24	609752.16	-31.6
950092.32	610755.32	-31.5
950118.25	619869.85	-30.9
950096.28	619870.97	-30.6
950136.93	619867.81	-30.3
950155.05	619864.95	-29.1
950143.74	621850.12	-28.6
950077.92	614743.24	-28.4
950150.12	612774.24	-28.2
950121.95	612779.84	-28.1
950103.19	614744.65	-28.0
950124.44	621852.08	-27.8
950145.98	624917.99	-27.7
950102.24	612783.27	-27.6
950121.68	614746.04	-27.6
950155.29	616798.03	-27.5
950078.62	612786.61	-27.4
950068.73	613721.73	-27.3
950074.25	620870.29	-27.2
950141.07	614745.73	-27.2
950090.76	621855.58	-27.2

950117.69	616800.49	-27.0
950093.88	620866.02	-27.0
950112.35	620863.94	-26.8
950151.12	620861.73	-26.7
950142.63	615742.41	-26.6
950136.04	616798.84	-26.5
950104.88	613717.46	-26.5
950099.61	616802.88	-26.5
950099.12	615752.03	-26.4
950086.93	613719.36	-26.4
950073.08	616807.68	-26.1
950079.91	615753.62	-26.1
950127.22	624919.01	-26.0
950124.72	615747.30	-25.9
950129.67	613715.88	-25.8
950123.62	617862.45	-25.8
950130.82	620863.02	-25.7
950151.07	617860.74	-25.6
950100.34	617866.02	-25.5
950123.96	618893.16	-25.5
950128.24	622890.66	-25.5
950094.61	618894.91	-25.5
950156.17	623909.92	-25.4
950134.83	623910.67	-25.3
950074.83	617870.26	-25.2
950110.64	623911.89	-25.2
950108.59	622893.58	-25.1
950086.31	623913.34	-25.1
950146.95	622888.01	-25.0
950148.00	613715.07	-25.0
950108.11	624920.75	-25.0
950152.24	618889.83	-25.0
950089.50	622894.00	-24.9
950076.51	618896.30	-24.7
950088.71	624923.17	-23.9
950140.74	626871.14	-23.6
950093.40	626873.85	-22.7
950141.75	627791.19	-22.7
950120.77	627793.63	-22.0
950118.28	626872.76	-21.9
950098.75	627797.43	-21.5
950094.02	639130.12	-21.1
950079.63	627801.70	-21.0
950155.09	625845.37	-20.8
950115.58	625850.66	-20.8
950097.36	625853.90	-20.6
950156.42	630171.72	-20.4
950135.23	625847.57	-20.3
950074.08	625857.29	-20.3
950109.69	637097.68	-20.3
950135.64	630173.36	-20.3
950134.45	629202.40	-20.2
950090.36	637099.87	-20.1
950130.93	637096.64	-20.1
950092.91	630176.51	-20.0
950106.08	629204.09	-20.0
950116.73	630174.21	-20.0
950112.41	639128.86	-19.7
950079.84	638135.95	-19.7
950074.51	630177.34	-19.6
950088.06	629205.58	-19.6
950151.62	637094.58	-19.2
950109.52	631171.34	-19.1
950129.70	631169.65	-19.1
950134.59	639127.84	-18.9
950076.74	631170.30	-18.9
950144.97	638126.60	-18.8
950098.19	638133.54	-18.7
950151.16	640175.40	-18.5
950145.74	640102.63	-18.4
950120.94	638130.17	-18.2

950131.80	640119.80	-18.2
950145.87	640050.64	-18.2
950108.33	640152.82	-18.1
950133.25	640172.39	-18.0
950091.54	640177.11	-18.0
950077.82	640193.60	-17.9
950087.91	640059.64	-17.9
950116.52	640055.46	-17.9
950071.28	640162.02	-17.9
950121.15	640134.47	-17.8
950140.92	632038.94	-17.7
950086.71	632040.86	-17.3
950119.79	632038.82	-16.9
950125.36	633006.41	-15.8
950086.07	634058.91	-15.8
950124.67	634057.72	-15.6
950085.70	633012.09	-15.3
950104.24	634058.99	-15.2
950153.06	635087.56	-15.1
950154.64	634051.71	-15.0
950116.22	636119.15	-15.0
950106.21	633009.55	-14.9
950101.26	635094.71	-14.9
950147.04	633004.62	-14.9
950129.27	635090.21	-14.7
950070.05	636121.35	-14.6
950081.96	635096.97	-14.6
950149.62	636112.54	-14.4
950094.64	636121.45	-14.4
950157.66	641316.34	-13.1
950139.01	641314.32	-12.1
950155.63	641680.99	-11.6
950120.78	641315.16	-11.0
950136.59	641676.93	-10.7
950099.79	641321.19	-9.9
950084.28	641332.08	-8.7
950074.79	641348.87	-7.8
950226.56	611793.94	-35.2
950205.10	611796.37	-35.1
950170.72	611801.49	-35.0
950178.17	610742.08	-32.4
950187.90	609746.64	-31.9
950247.84	610733.71	-31.6
950167.90	609748.18	-31.4
950206.97	610737.99	-31.2
950229.57	610735.35	-30.8
950240.32	612771.30	-30.0
950233.58	624911.08	-29.6
950203.79	624915.59	-29.4
950170.09	621850.26	-28.9
950222.29	612770.13	-28.9
950245.05	619852.13	-28.9
950189.57	621850.75	-28.8
950185.62	624917.79	-28.8
950195.22	612769.11	-28.6
950220.55	619854.31	-28.3
950167.30	624918.29	-28.2
950168.47	612770.88	-28.1
950182.97	616799.45	-28.1
950178.10	619860.64	-28.1
950210.82	621851.00	-28.1
950215.92	616801.16	-28.0
950198.47	619857.21	-27.7
950242.35	616799.08	-27.2
950231.29	621850.51	-26.9
950170.72	620861.63	-26.7
950196.26	620859.73	-26.7
950247.44	622875.90	-26.7
950227.76	620856.85	-26.6
950223.68	615728.19	-26.2
950247.01	623899.10	-26.0

950200.26	622878.62	-26.0
950159.94	614743.14	-25.9
950240.86	613705.31	-25.9
950228.04	622876.49	-25.9
950242.36	615730.27	-25.9
950224.36	623902.88	-25.9
950239.62	618882.13	-25.8
950213.36	613709.35	-25.7
950203.26	615728.47	-25.6
950162.03	615736.81	-25.5
950204.11	623905.80	-25.4
950220.48	618883.60	-25.3
950187.98	618885.77	-25.3
950179.74	614739.14	-25.2
950171.93	613714.35	-25.2
950181.97	615731.45	-25.2
950182.31	622880.54	-25.2
950199.68	617853.06	-25.2
950169.72	617858.74	-25.2
950246.95	617843.86	-25.1
950220.78	617848.83	-25.0
950174.20	623908.97	-25.0
950190.77	613712.58	-24.9
950205.79	614734.82	-24.8
950226.85	614732.22	-24.6
950238.14	626850.98	-24.6
950242.89	627777.46	-24.4
950164.60	622884.24	-24.4
950206.26	626859.47	-24.3
950159.03	626869.37	-23.9
950222.37	627780.90	-23.8
950185.80	626864.01	-23.7
950204.08	627783.53	-23.4
950247.15	625839.01	-23.3
950185.94	627785.70	-23.1
950223.54	625842.05	-23.1
950159.82	627789.06	-23.0
950202.80	625844.22	-23.0
950184.68	625845.01	-21.9
950239.38	629199.89	-21.6
950234.60	632024.55	-21.0
950229.37	631162.00	-21.0
950240.71	630167.33	-20.9
950217.42	630167.71	-20.9
950216.13	632028.90	-20.8
950209.58	629200.66	-20.7
950189.58	630169.26	-20.7
950190.01	631162.66	-20.5
950164.90	629201.22	-20.2
950189.73	629200.11	-20.2
950209.15	631162.09	-20.1
950162.76	631164.15	-20.0
950198.59	632033.15	-20.0
950190.32	639129.00	-19.6
950163.85	639127.99	-19.6
950191.03	638123.29	-19.5
950168.90	638124.40	-19.5
950243.20	639129.73	-19.2
950209.96	639130.52	-19.1
950180.50	632036.57	-19.0
950209.24	638123.28	-18.8
950158.69	640086.95	-18.6
950241.28	640043.77	-18.6
950243.36	633004.70	-18.5
950164.23	640048.19	-18.4
950161.36	632038.81	-18.4
950184.69	640061.98	-18.4
950198.27	640043.23	-18.4
950178.48	640176.49	-18.4
950217.86	640044.74	-18.1
950244.41	639988.07	-17.9

950229.47	640005.39	-17.8
950207.45	633004.85	-17.7
950213.71	640024.82	-17.6
950171.57	637090.85	-17.5
950228.54	638122.82	-17.3
950207.13	640173.49	-17.2
950237.78	640170.68	-17.0
950189.19	637086.13	-16.9
950247.22	638121.99	-16.8
950233.86	637075.37	-16.8
950245.15	641318.31	-16.6
950187.67	633003.90	-16.4
950207.09	637081.17	-16.2
950225.68	641318.22	-15.9
950166.04	633002.89	-15.6
950243.38	641676.64	-15.6
950204.72	641319.18	-15.3
950202.96	634045.26	-14.9
950173.02	635087.31	-14.9
950184.27	636104.06	-14.8
950175.25	634047.13	-14.8
950214.87	635087.26	-14.8
950224.04	641676.48	-14.8
950194.39	635087.53	-14.7
950236.88	635087.57	-14.7
950185.87	641318.88	-14.3
950222.94	634045.12	-14.2
950203.42	641676.45	-14.0
950202.88	636101.76	-13.7
950221.06	636101.01	-13.5
950182.59	641678.01	-13.1
950236.47	641924.60	-12.0
950218.69	641929.38	-11.5
950199.93	641934.40	-10.9
950180.70	641938.96	-10.4
950241.04	642510.69	-10.3
950241.48	642241.73	-10.2
950166.77	641951.32	-9.6
950222.08	642237.42	-9.6
950220.01	642522.31	-9.2
950268.70	624910.89	-29.9
950287.65	619850.34	-29.8
950267.37	619850.85	-29.6
950265.32	612770.03	-29.4
950289.89	624911.00	-29.1
950320.22	612762.71	-29.1
950308.86	619849.17	-29.0
950285.47	612767.22	-29.0
950327.55	619846.88	-28.6
950302.53	622871.61	-28.6
950309.02	624911.38	-28.5
950320.96	622869.50	-28.5
950283.27	622873.93	-28.4
950327.15	624911.07	-28.2
950310.14	613699.50	-27.8
950330.14	623889.14	-27.7
950290.48	613700.84	-27.3
950249.89	620854.49	-27.1
950278.90	620852.92	-27.1
950310.87	623890.76	-27.1
950311.09	616789.90	-27.0
950270.68	613702.23	-27.0
950291.14	623892.74	-26.8
950250.36	621848.25	-26.7
950259.82	618879.81	-26.7
950287.74	616790.17	-26.7
950290.72	618876.39	-26.6
950331.48	617839.88	-26.5
950265.10	623895.96	-26.5
950265.19	616795.21	-26.3
950306.27	617840.18	-26.3

950320.12	626828.08	-26.3
950303.60	620850.92	-26.3
950330.09	621833.87	-26.0
950267.78	617841.55	-25.9
950297.92	626833.53	-25.9
950312.85	618873.77	-25.9
950331.39	618872.54	-25.8
950260.82	615732.48	-25.8
950287.96	617840.50	-25.7
950326.67	615728.58	-25.7
950323.08	620850.53	-25.6
950272.46	626841.59	-25.6
950268.31	621845.42	-25.6
950299.59	621839.37	-25.5
950280.98	615732.86	-25.4
950307.43	615730.73	-25.2
950273.72	614731.38	-24.7
950312.91	627766.28	-24.6
950296.76	625826.60	-24.6
950284.88	627770.26	-24.6
950327.41	625816.77	-24.5
950265.93	625835.86	-24.4
950266.10	627773.26	-24.4
950294.29	614731.58	-24.1
950254.72	614731.48	-24.1
950330.28	614731.48	-23.9
950334.30	627763.93	-23.8
950335.23	629198.82	-22.4
950317.19	631163.04	-22.4
950258.13	629199.56	-22.0
950314.12	629196.95	-22.0
950305.93	630165.73	-22.0
950295.28	629197.27	-21.8
950265.38	631161.86	-21.8
950264.26	630167.18	-21.6
950292.47	631162.21	-21.5
950329.88	630163.65	-21.5
950265.76	632017.99	-21.4
950286.71	630166.77	-21.4
950276.76	629198.70	-21.4
950319.07	632018.47	-21.3
950300.31	632017.85	-21.1
950313.40	632999.03	-19.9
950334.49	641318.73	-19.9
950292.93	639122.67	-19.6
950261.45	639128.52	-19.5
950316.49	641318.91	-19.3
950316.15	639118.20	-19.1
950281.75	633001.57	-19.0
950298.31	641319.16	-18.7
950261.73	633004.15	-18.7
950264.17	640042.99	-18.5
950327.40	640175.30	-18.4
950334.26	639114.23	-18.2
950289.83	640042.72	-18.2
950279.88	641319.73	-18.1
950309.68	640041.52	-18.0
950270.94	639954.84	-18.0
950285.29	639935.88	-17.9
950308.02	640176.29	-17.9
950262.90	640171.72	-17.9
950285.00	640173.50	-17.9
950302.70	639913.22	-17.8
950259.39	639968.84	-17.7
950317.65	639895.48	-17.6
950261.47	637071.84	-17.1
950331.03	639878.47	-16.9
950308.96	641676.14	-16.8
950288.99	641678.17	-16.7
950296.06	638118.66	-16.7
950282.21	637070.19	-16.5

950278.05	638120.32	-16.4
950328.97	638117.05	-16.3
950270.84	641677.69	-16.2
950330.15	634048.44	-15.2
950269.35	635085.67	-15.2
950297.91	634049.23	-14.9
950306.67	637068.97	-14.8
950336.71	642523.38	-14.6
950288.90	635085.04	-14.6
950258.54	634046.86	-14.6
950277.71	634048.31	-14.4
950333.92	637066.34	-14.4
950321.32	635083.02	-14.2
950318.39	642522.01	-13.9
950333.32	642241.21	-13.7
950255.46	636102.31	-13.2
950336.49	642832.90	-13.2
950300.03	642519.59	-13.1
950336.54	643507.54	-13.1
950301.63	642240.92	-13.0
950274.26	636103.44	-12.8
950325.05	636101.47	-12.7
950326.85	643155.12	-12.4
950304.88	636102.99	-12.4
950278.05	641925.06	-12.3
950278.03	642515.52	-12.3
950334.45	641928.58	-12.1
950304.41	641927.63	-12.0
950258.84	641923.11	-11.9
950318.16	642833.27	-11.9
950283.65	642242.62	-11.9
950331.58	643830.77	-11.9
950317.51	643508.42	-11.6
950260.66	642242.57	-11.3
950260.18	642512.38	-11.2
950307.10	643154.04	-11.2
950299.27	642835.28	-10.8
950312.25	643834.56	-10.5
950297.07	643510.00	-10.4
950266.09	642830.51	-10.0
950281.48	643157.74	-10.0
950337.47	644166.05	-10.0
950289.39	643834.59	-9.7
950278.88	643509.96	-9.1
950317.58	644160.95	-8.9
950264.41	643166.31	-8.7
950265.68	643842.32	-8.3
950258.77	643506.40	-7.9
950333.87	644526.68	-7.7
950299.53	644153.63	-7.3
950256.83	643858.83	-7.2
950316.69	644537.01	-6.5
950417.05	622858.68	-30.0
950396.78	622858.70	-29.5
950377.59	622860.50	-29.1
950420.47	616790.07	-28.9
950398.89	616788.04	-28.7
950340.43	622865.92	-28.7
950363.63	619842.77	-28.7
950418.56	619842.96	-28.6
950383.60	619842.56	-28.5
950341.11	612761.73	-28.5
950358.58	623887.72	-28.1
950379.81	623886.50	-28.0
950413.29	624905.59	-27.9
950378.17	616787.15	-27.9
950399.84	623885.51	-27.9
950346.95	624909.79	-27.7
950359.24	622862.89	-27.5
950381.25	624907.59	-27.5
950359.40	616787.86	-27.5

950420.01	623885.34	-27.4
950376.48	621829.26	-27.3
950338.93	616787.95	-27.1
950427.07	621824.00	-26.6
950396.28	621827.13	-26.6
950358.18	621831.12	-26.5
950343.13	626823.80	-26.3
950380.18	617837.81	-26.2
950399.04	617836.63	-26.1
950356.46	617839.07	-26.1
950363.45	626818.99	-26.0
950422.13	620831.15	-26.0
950382.95	626815.38	-25.8
950347.72	620845.81	-25.8
950384.36	615723.87	-25.7
950400.58	620834.10	-25.6
950351.83	615726.27	-25.6
950411.22	615721.73	-25.5
950408.13	626809.71	-25.5
950420.42	618867.58	-25.5
950375.21	620840.75	-25.4
950353.26	618870.67	-25.3
950401.35	618867.80	-25.2
950372.12	618868.79	-25.1
950420.15	630153.88	-24.8
950416.32	629211.22	-24.8
950390.51	629209.06	-24.4
950415.27	614714.81	-24.4
950401.76	630154.08	-24.4
950353.14	614730.29	-24.2
950382.24	630156.47	-24.1
950371.88	614728.11	-24.1
950371.09	629205.60	-24.0
950397.93	614720.32	-24.0
950426.23	631152.67	-23.7
950347.62	625811.10	-23.7
950421.54	632013.15	-23.7
950407.83	631155.47	-23.5
950370.91	625803.79	-23.3
950362.39	630159.52	-23.2
950369.61	631160.52	-23.1
950352.97	629202.02	-23.0
950402.28	625796.57	-23.0
950389.65	631157.46	-22.8
950354.83	627760.35	-22.8
950399.24	632014.34	-22.8
950424.70	625793.29	-22.7
950398.66	627750.46	-22.6
950346.82	631162.30	-22.6
950379.54	632015.87	-22.5
950376.75	627755.87	-22.4
950419.38	627744.89	-21.9
950422.38	632991.93	-21.4
950373.44	632994.28	-21.2
950383.70	641318.16	-21.0
950350.55	632017.47	-21.0
950394.87	632992.62	-20.9
950406.97	641318.58	-20.8
950344.64	632996.04	-20.8
950355.09	641318.03	-20.7
950425.32	641318.99	-20.3
950391.27	640167.02	-18.7
950345.28	640171.84	-18.7
950410.98	640163.49	-18.6
950371.03	640169.78	-18.5
950420.13	634041.24	-18.2
950342.61	640039.30	-18.0
950428.32	642517.03	-17.9
950427.78	643830.28	-17.6
950354.44	639110.20	-17.5
950420.77	639099.96	-17.3

950376.28	639105.70	-17.2
950422.89	643508.59	-17.2
950400.81	640035.46	-17.2
950410.18	642521.30	-17.1
950401.38	634042.52	-17.1
950422.34	642835.30	-16.9
950419.31	640034.85	-16.9
950372.51	640036.93	-16.8
950357.62	641674.15	-16.8
950427.01	643154.38	-16.8
950394.34	639103.22	-16.8
950391.37	642524.47	-16.7
950339.26	641675.01	-16.6
950405.17	643829.71	-16.6
950375.96	634044.93	-16.3
950376.08	641673.14	-16.3
950404.39	643506.83	-16.2
950421.97	642245.10	-16.2
950353.88	638116.22	-16.1
950414.48	641675.68	-16.0
950395.23	641674.56	-16.0
950372.33	642525.86	-16.0
950408.82	643155.49	-16.0
950401.84	642836.74	-15.9
950349.82	639860.22	-15.9
950399.17	639802.90	-15.8
950349.45	634047.25	-15.8
950388.00	638116.10	-15.7
950393.38	642242.83	-15.5
950362.39	639843.93	-15.5
950418.94	639781.90	-15.5
950374.04	639829.16	-15.5
950406.28	638115.86	-15.4
950385.48	643506.19	-15.4
950386.43	643827.73	-15.4
950427.89	644166.97	-15.2
950383.08	642835.09	-15.2
950386.42	643157.69	-15.2
950369.21	642241.90	-14.8
950365.00	643506.31	-14.6
950423.05	635075.34	-14.5
950405.97	644166.59	-14.4
950362.84	642834.99	-14.4
950424.37	636102.00	-14.4
950377.45	635079.89	-14.3
950341.22	635081.39	-14.3
950368.34	643825.74	-14.2
950366.30	643158.70	-14.2
950397.91	635078.47	-13.9
950399.71	636101.93	-13.8
950348.20	643157.77	-13.6
950375.91	637061.36	-13.6
950353.40	637064.47	-13.5
950349.39	643826.63	-13.4
950371.41	636100.49	-13.4
950421.45	644519.51	-13.3
950349.88	636099.95	-13.2
950386.50	644166.18	-13.2
950405.97	637057.38	-13.0
950402.86	644520.96	-12.5
950354.36	641929.33	-11.9
950367.90	644167.15	-11.8
950372.89	641931.52	-11.7
950395.41	641932.80	-11.4
950414.34	641932.63	-11.1
950383.27	644524.62	-11.0
950425.99	644808.88	-10.4
950365.01	644527.52	-9.7
950407.03	644809.54	-9.3
950388.96	644807.59	-8.5
950368.04	644804.52	-7.8

950474.61	622857.43	-30.6
950456.31	622858.96	-30.4
950437.18	622859.54	-30.2
950493.76	622854.05	-29.9
950492.81	616789.29	-29.7
950448.76	616791.62	-29.6
950477.55	619837.32	-29.6
950501.26	619835.05	-29.5
950467.76	616791.70	-29.5
950454.27	619840.00	-29.3
950454.15	624899.58	-28.6
950435.84	624902.78	-28.2
950472.86	624895.42	-28.2
950513.32	617830.70	-28.1
950518.33	624885.66	-27.9
950508.44	621819.29	-27.8
950490.52	624890.43	-27.8
950489.67	621820.32	-27.5
950458.11	621820.68	-27.4
950477.81	617833.06	-27.1
950502.96	632006.16	-27.0
950498.90	620824.49	-27.0
950481.06	623892.70	-27.0
950438.63	623886.09	-26.9
950477.05	620829.89	-26.9
950504.12	630154.07	-26.8
950477.81	630155.62	-26.8
950459.30	617833.72	-26.7
950458.03	623888.56	-26.6
950429.83	617835.00	-26.6
950516.10	623895.53	-26.5
950508.35	618865.59	-26.3
950450.29	620831.54	-26.2
950456.06	618868.06	-25.9
950489.52	626790.19	-25.9
950486.61	618866.60	-25.8
950459.74	630155.29	-25.7
950469.86	632009.17	-25.7
950431.26	615719.26	-25.6
950438.59	630154.42	-25.4
950516.41	626785.58	-25.4
950469.63	626794.19	-25.4
950507.19	631151.15	-25.4
950487.81	631150.99	-25.4
950437.63	626801.59	-25.2
950441.74	629211.43	-24.9
950448.28	632011.53	-24.7
950463.01	629208.85	-24.7
950453.85	631150.32	-24.6
950481.16	629205.50	-24.4
950434.95	614712.37	-24.1
950513.29	625780.97	-24.0
950494.87	625783.26	-23.8
950503.36	629203.54	-23.5
950474.28	625785.43	-23.3
950456.05	625787.47	-23.1
950510.95	627725.17	-22.9
950513.12	632984.31	-22.9
950491.38	627728.58	-22.7
950495.00	632986.09	-22.5
950462.04	627734.09	-22.4
950443.13	627738.32	-22.2
950476.94	632987.77	-21.8
950458.50	632989.48	-21.7
950497.78	643514.33	-20.6
950496.09	643839.28	-20.4
950454.39	641320.41	-20.2
950478.13	643835.28	-20.2
950506.86	641321.27	-20.1
950482.68	641320.48	-20.0
950504.92	634035.40	-20.0

950468.12	634038.43	-19.9
950504.24	643156.26	-19.7
950481.15	642515.13	-19.6
950515.54	642518.39	-19.5
950479.45	643515.33	-19.5
950449.58	634039.73	-19.2
950459.32	643831.58	-19.2
950486.17	634036.82	-19.1
950458.38	642513.10	-19.0
950497.42	642827.51	-19.0
950504.05	644166.84	-18.9
950485.86	643156.34	-18.9
950477.82	642830.39	-18.5
950460.90	643514.58	-18.3
950467.59	643155.69	-18.3
950458.08	642832.43	-18.2
950443.11	643511.51	-18.1
950431.86	640161.04	-18.1
950451.18	640157.63	-17.9
950516.07	635059.38	-17.9
950497.00	642248.62	-17.9
950449.48	643154.93	-17.9
950443.07	639098.16	-17.9
950498.13	635062.59	-17.8
950485.63	644166.10	-17.7
950470.48	640151.97	-17.6
950478.55	642248.09	-17.4
950506.60	639094.73	-17.2
950480.12	635065.89	-17.1
950442.88	642246.57	-16.9
950501.85	640143.09	-16.8
950483.89	639095.00	-16.8
950462.11	639096.39	-16.7
950466.13	644165.51	-16.7
950453.36	640029.67	-16.7
950502.05	644521.67	-16.6
950471.30	640025.51	-16.5
950449.88	639749.22	-16.4
950446.86	644164.82	-16.2
950439.63	641677.36	-16.1
950493.10	640020.87	-15.9
950463.35	639734.88	-15.9
950513.00	639685.62	-15.8
950482.25	644521.86	-15.8
950460.89	641677.83	-15.8
950460.38	635069.28	-15.8
950433.62	639767.79	-15.7
950486.81	639713.93	-15.6
950441.21	635072.73	-15.3
950493.29	641679.00	-15.3
950460.34	644521.66	-15.1
950501.34	639699.80	-15.1
950518.39	641676.28	-15.1
950443.90	636099.72	-15.0
950440.74	638114.21	-14.7
950500.09	637060.49	-14.7
950439.67	644520.54	-14.3
950463.42	638112.59	-14.3
950518.02	644801.59	-14.2
950465.87	636096.86	-14.2
950517.54	636091.27	-13.9
950492.04	638109.74	-13.9
950496.35	636093.27	-13.8
950515.75	638108.80	-13.7
950499.63	644802.39	-13.6
950482.21	637056.36	-13.5
950446.91	637053.54	-13.2
950480.40	644804.63	-13.0
950428.53	637055.26	-12.3
950458.47	644806.88	-12.2
950437.29	641932.08	-10.9

950457.48	641933.88	-10.7
950479.48	641937.37	-10.5
950502.66	641940.14	-10.1
950532.17	619834.08	-29.2
950602.63	624881.66	-29.1
950553.14	619834.39	-28.9
950520.02	622849.22	-28.7
950604.15	619834.35	-28.5
950582.55	619835.23	-28.4
950606.85	632001.56	-28.3
950573.08	624886.14	-28.3
950539.73	622845.07	-28.1
950551.46	624885.65	-28.0
950591.91	623881.34	-28.0
950583.60	632003.05	-27.8
950581.52	622837.57	-27.8
950542.13	621817.63	-27.7
950549.04	617827.44	-27.7
950573.96	623885.91	-27.7
950584.19	621816.13	-27.6
950568.19	617825.40	-27.6
950599.69	622835.40	-27.5
950558.14	622841.58	-27.5
950559.45	632004.68	-27.5
950554.38	623890.28	-27.5
950525.67	632006.04	-27.5
950560.51	621816.75	-27.4
950605.48	621815.02	-27.2
950536.10	623893.51	-27.1
950526.05	630151.32	-26.9
950520.75	620816.50	-26.9
950548.51	630147.59	-26.9
950541.45	618863.44	-26.8
950595.00	620814.62	-26.8
950570.93	620811.94	-26.7
950552.65	620812.33	-26.6
950568.63	630143.68	-26.6
950566.42	618862.89	-26.3
950607.19	632969.88	-26.1
950605.27	631147.27	-26.1
950587.07	618862.08	-25.8
950583.91	631148.43	-25.7
950608.04	630137.11	-25.7
950587.38	630140.18	-25.5
950535.73	631150.65	-25.4
950583.73	632972.93	-25.0
950560.32	631149.42	-24.9
950542.92	626780.29	-24.7
950578.66	629209.03	-24.6
950560.57	629207.46	-24.6
950601.32	629210.76	-24.2
950555.59	632978.45	-24.1
950571.18	626775.86	-23.9
950548.57	625776.70	-23.9
950525.73	629204.11	-23.8
950607.87	625771.51	-23.8
950596.02	626772.92	-23.7
950568.31	625774.79	-23.5
950534.02	632981.30	-23.2
950588.36	625773.37	-23.1
950529.86	627722.26	-22.4
950607.56	627710.02	-22.0
950571.61	627717.92	-21.8
950551.45	627719.94	-21.7
950589.73	627714.58	-21.6
950599.56	634025.23	-21.4
950578.78	634028.47	-21.1
950588.42	643515.84	-21.1
950568.84	643847.07	-21.0
950567.79	643514.93	-21.0
950586.86	643848.32	-20.8

950523.48	643843.41	-20.8
950539.67	643513.74	-20.7
950600.66	644169.90	-20.7
950552.03	634030.72	-20.6
950545.76	643156.95	-20.5
950566.23	644169.99	-20.5
950550.76	643845.30	-20.5
950519.25	643514.57	-20.5
950604.49	643160.90	-20.4
950567.78	643157.39	-20.4
950524.92	643156.15	-20.3
950586.33	643158.84	-20.1
950532.58	634032.52	-20.1
950531.27	641321.97	-20.1
950576.03	641317.46	-20.0
950538.28	642519.55	-19.9
950558.21	642521.02	-19.9
950598.00	642525.14	-19.9
950549.68	641321.07	-19.8
950576.19	642523.22	-19.8
950547.99	644169.30	-19.6
950595.27	642818.46	-19.5
950532.55	642824.29	-19.4
950606.22	635049.37	-19.3
950568.58	642819.81	-19.3
950550.55	642821.37	-19.2
950525.00	644168.97	-19.2
950588.02	635051.13	-19.0
950566.30	635053.37	-18.8
950568.15	642255.99	-18.2
950587.11	642254.45	-18.2
950534.92	635056.40	-18.1
950521.27	642251.50	-18.1
950549.41	642253.29	-18.1
950606.83	642252.88	-17.8
950521.89	644520.50	-16.8
950526.27	639093.92	-16.7
950523.66	640133.72	-16.5
950563.23	639094.98	-16.4
950582.10	639095.56	-16.2
950554.51	640123.84	-16.1
950599.51	644516.14	-15.9
950590.31	636084.51	-15.8
950608.02	638108.03	-15.8
950593.76	637064.58	-15.8
950544.48	639093.68	-15.6
950545.27	644802.36	-15.5
950519.65	640017.72	-15.4
950539.83	644517.55	-15.4
950575.27	637067.10	-15.4
950600.33	639097.51	-15.3
950561.06	639624.37	-15.2
950539.54	636088.54	-15.2
950579.27	644515.80	-15.1
950558.81	644515.85	-15.1
950579.18	640118.69	-15.0
950544.18	639644.16	-15.0
950527.51	639664.92	-14.9
950556.24	637068.32	-14.9
950574.68	639609.51	-14.9
950588.52	639593.83	-14.8
950538.42	640017.18	-14.7
950537.36	637066.60	-14.6
950539.88	641675.64	-14.6
950577.36	638109.43	-14.5
950598.97	640114.20	-14.5
950564.45	644802.67	-14.4
950565.61	636086.41	-14.3
950558.75	641676.28	-14.1
950587.28	641677.81	-14.0
950584.76	644803.54	-14.0

950556.41	640018.69	-14.0
950547.07	638109.47	-14.0
950602.46	639576.37	-13.8
950603.65	644804.34	-13.8
950519.17	637064.04	-13.5
950605.85	641678.48	-13.5
950575.08	640021.02	-13.2
950594.66	640022.11	-12.7
950574.69	641936.18	-9.9
950522.43	641940.17	-9.8
950542.77	641938.99	-9.6
950598.29	641933.22	-9.5
950626.38	624872.59	-29.5
950655.68	624859.79	-29.3
950649.25	619822.65	-29.1
950673.49	624855.72	-28.6
950625.91	619830.53	-28.6
950693.42	624853.71	-28.5
950613.09	623876.56	-27.9
950629.44	632000.77	-27.8
950647.92	631999.73	-27.7
950687.88	631996.11	-27.7
950631.60	620816.85	-27.6
950648.66	623870.70	-27.6
950667.61	620816.56	-27.5
950693.59	618839.82	-27.2
950629.22	621813.66	-27.1
950671.15	623866.88	-27.1
950613.16	620814.96	-27.0
950632.47	622832.43	-27.0
950667.89	631997.83	-27.0
950697.85	620815.48	-27.0
950630.82	632964.07	-26.9
950648.81	621813.38	-26.9
950685.16	632966.74	-26.8
950689.51	623863.32	-26.8
950653.76	632962.66	-26.8
950673.28	622829.54	-26.7
950682.74	621812.44	-26.7
950654.75	622830.83	-26.7
950673.55	630133.91	-26.7
950655.01	631147.44	-26.6
950692.13	622826.58	-26.6
950675.00	618839.86	-26.4
950636.68	631146.14	-26.3
950681.03	631148.29	-26.2
950655.23	618844.58	-26.2
950688.14	625755.06	-26.2
950633.57	630135.12	-26.0
950692.32	630134.27	-26.0
950618.47	618857.28	-25.8
950670.50	625760.05	-25.7
950652.16	630134.71	-25.6
950637.96	618850.77	-25.5
950697.33	626762.66	-25.4
950692.78	629206.17	-25.2
950642.40	625766.25	-25.2
950635.76	629210.50	-25.0
950671.01	629208.65	-25.0
950679.14	626765.51	-24.9
950695.94	634012.53	-24.7
950682.52	627696.85	-24.6
950669.30	634015.49	-24.5
950660.12	626767.16	-24.4
950635.11	626769.53	-24.1
950615.10	626770.83	-23.9
950651.28	634017.27	-23.9
950658.24	627700.78	-23.7
950640.10	627703.32	-23.1
950629.50	634019.88	-22.9
950651.52	643519.85	-21.5

950645.08	643847.14	-21.3
950681.70	643518.45	-21.3
950632.86	643519.29	-21.3
950689.22	643841.29	-21.1
950652.14	644170.63	-21.0
950610.51	643516.40	-21.0
950621.02	643848.23	-20.9
950667.34	643844.66	-20.8
950626.67	644169.90	-20.8
950673.72	644172.70	-20.7
950692.16	644173.84	-20.6
950624.99	643161.12	-20.3
950674.36	642823.40	-20.1
950667.61	643161.29	-20.1
950646.43	643160.83	-20.0
950697.64	643162.24	-20.0
950610.17	641315.61	-19.9
950627.96	642523.92	-19.8
950648.79	642521.62	-19.7
950641.99	642822.09	-19.7
950628.29	641315.70	-19.7
950614.41	642819.03	-19.6
950651.54	641316.19	-19.5
950687.28	635046.41	-19.5
950693.41	642824.29	-19.5
950675.95	641315.06	-19.4
950663.99	635044.12	-19.3
950667.48	642519.19	-19.3
950672.64	644518.22	-19.1
950696.36	644521.23	-19.0
950643.85	635044.90	-18.9
950624.41	635047.21	-18.4
950689.26	636071.27	-18.3
950654.30	644517.53	-18.3
950634.91	642251.51	-17.9
950695.62	637061.47	-17.8
950657.79	642248.46	-17.7
950670.25	636073.34	-17.7
950635.97	644517.16	-17.6
950695.63	642246.04	-17.6
950631.85	636079.96	-17.5
950677.20	642248.98	-17.4
950651.72	636076.40	-17.2
950697.40	644800.88	-17.1
950677.36	637059.25	-16.8
950654.91	637058.57	-16.7
950696.65	638103.71	-16.6
950626.17	638106.62	-16.5
950612.40	637062.44	-16.5
950617.81	644516.69	-16.4
950636.11	637060.09	-16.4
950611.91	636082.34	-16.2
950649.61	638104.42	-15.8
950679.16	644802.03	-15.8
950670.12	638103.64	-15.4
950613.15	639561.18	-15.1
950660.58	644802.73	-15.0
950624.55	639544.19	-14.8
950636.80	644803.48	-14.7
950636.53	639528.66	-14.6
950618.11	639100.55	-14.5
950662.78	639103.76	-14.4
950638.09	639103.47	-14.4
950682.55	639102.79	-14.2
950696.05	639447.72	-14.0
950643.23	640110.00	-14.0
950651.65	639508.06	-13.9
950662.50	639492.10	-13.9
950676.76	639472.17	-13.9
950668.60	640108.68	-13.7
950624.02	640111.88	-13.7

950646.85	641679.04	-13.3
950693.32	640112.50	-13.1
950628.02	641680.19	-13.1
950671.44	641676.38	-12.9
950680.26	640013.80	-12.4
950614.09	640021.73	-12.2
950660.62	640015.78	-12.0
950635.84	640019.13	-12.0
950621.98	641928.74	-9.8
950663.48	641922.98	-9.6
950644.85	641925.10	-9.4
950693.72	641920.25	-9.1
950715.84	624856.04	-28.3
950740.59	624861.15	-28.0
950778.94	622812.06	-27.9
950746.24	622816.09	-27.6
950786.32	624860.30	-27.4
950724.33	622820.49	-27.3
950758.95	624862.81	-27.3
950742.95	631992.73	-27.2
950720.85	620812.17	-27.2
950708.04	631994.39	-27.2
950771.91	623854.11	-27.0
950761.72	631992.98	-27.0
950711.28	621809.25	-27.0
950780.96	630140.63	-26.9
950716.51	632974.53	-26.9
950773.92	625733.27	-26.9
950752.45	623854.61	-26.8
950764.33	620804.89	-26.8
950744.76	620806.04	-26.8
950721.84	623857.46	-26.7
950753.73	630139.99	-26.7
950755.93	625734.06	-26.6
950728.89	621804.76	-26.5
950706.15	625749.20	-26.4
950777.71	631148.98	-26.4
950754.55	629201.53	-26.3
950782.21	629197.79	-26.3
950762.91	632980.84	-26.3
950738.20	632978.44	-26.2
950729.12	625740.57	-26.2
950756.31	631150.40	-25.9
950706.24	631149.05	-25.9
950711.50	630135.92	-25.9
950738.00	631150.75	-25.8
950735.67	629203.64	-25.8
950730.70	630138.59	-25.7
950760.36	626751.09	-25.6
950723.18	626758.12	-25.6
950783.77	627687.35	-25.4
950741.30	626755.19	-25.4
950779.52	626747.11	-25.3
950716.96	629205.23	-25.1
950722.83	627689.73	-25.0
950702.02	627693.02	-24.9
950764.61	627687.83	-24.6
950741.58	627688.33	-24.6
950732.98	634007.44	-23.8
950714.71	634010.19	-23.7
950750.98	634003.17	-23.1
950769.42	634000.32	-22.1
950706.36	643515.54	-21.5
950776.33	643510.53	-21.3
950731.31	643512.63	-21.3
950738.04	635050.50	-21.3
950755.65	643511.87	-21.2
950742.27	643838.09	-21.0
950764.98	643837.75	-21.0
950715.51	643838.79	-20.9
950742.44	644176.44	-20.6

950717.70	644175.76	-20.4
950716.20	635050.09	-20.4
950773.58	636062.17	-20.4
950764.27	644176.39	-20.4
950758.76	635050.42	-20.4
950784.75	644801.63	-20.1
950772.72	637058.99	-20.0
950762.77	644803.93	-19.8
950750.00	637063.27	-19.7
950728.46	643160.18	-19.6
950750.43	636063.89	-19.5
950777.68	635048.72	-19.5
950744.65	644803.63	-19.5
950719.36	642824.54	-19.4
950743.08	642824.25	-19.2
950700.99	641313.21	-19.2
950762.04	643155.66	-19.2
950726.57	644802.40	-19.1
950700.78	642516.18	-19.1
950721.05	641310.86	-19.1
950726.88	644527.22	-19.0
950768.90	644529.40	-19.0
950769.34	641303.94	-19.0
950726.62	637063.81	-18.9
950782.44	643154.46	-18.9
950707.17	636068.87	-18.9
950745.44	641307.40	-18.9
950749.74	644529.57	-18.9
950727.70	636066.46	-18.6
950719.02	642517.12	-18.3
950763.71	642824.96	-18.1
950742.34	642518.41	-17.9
950721.76	642244.02	-17.3
950742.65	642243.48	-16.6
950751.70	638096.93	-16.6
950781.75	642824.76	-16.1
950772.34	638095.22	-15.9
950719.61	638101.36	-15.9
950760.95	642517.99	-15.8
950760.87	642241.36	-15.5
950781.07	642240.14	-15.1
950779.09	642517.66	-15.0
950774.41	639362.59	-14.6
950771.95	639096.66	-14.3
950710.42	639099.43	-14.1
950749.24	639386.33	-13.9
950710.40	639428.54	-13.9
950749.60	639097.31	-13.7
950732.78	639404.37	-13.6
950773.05	640010.75	-13.6
950737.32	640011.39	-13.4
950717.59	640011.20	-13.3
950731.33	639097.51	-13.1
950699.43	640011.91	-13.0
950736.42	641673.06	-12.7
950713.89	640115.09	-12.7
950741.49	640117.13	-12.7
950707.19	641673.66	-12.6
950782.49	640123.48	-12.5
950761.28	640119.18	-12.4
950759.50	641673.18	-12.3
950711.89	641918.05	-9.3
950732.34	641915.15	-9.2
950773.59	641910.66	-9.1
950751.79	641912.24	-8.9
950865.07	622826.89	-28.1
950798.19	622812.04	-28.0
950847.56	622822.15	-27.9
950817.80	622814.50	-27.7
950864.55	623845.61	-27.7
950865.83	631993.49	-27.6

950845.40	623848.54	-27.5
950833.75	631992.94	-27.4
950824.64	623851.45	-27.4
950803.59	623852.90	-27.1
950808.28	624857.68	-27.1
950850.02	631136.58	-26.8
950875.58	632970.16	-26.8
950796.33	631993.45	-26.6
950815.62	631992.87	-26.5
950824.44	631139.65	-26.4
950824.45	630141.19	-26.4
950831.73	624852.53	-26.4
950806.26	629194.83	-26.3
950842.31	629190.86	-26.3
950853.39	632971.79	-26.3
950792.12	625735.23	-26.3
950855.11	630139.89	-26.2
950806.21	630141.53	-26.2
950850.93	624847.38	-26.1
950877.12	630137.84	-26.1
950800.95	631144.85	-26.0
950843.19	626732.71	-25.9
950824.34	629192.50	-25.8
950872.94	624843.08	-25.7
950861.28	629190.86	-25.7
950815.58	625738.51	-25.6
950863.04	626727.79	-25.5
950823.33	627683.45	-25.3
950823.80	626737.48	-25.3
950869.95	627674.96	-25.3
950799.67	626742.81	-25.2
950792.11	632981.19	-25.2
950834.07	625740.48	-25.1
950841.33	627680.61	-25.0
950835.34	632973.73	-25.0
950815.72	632977.00	-24.9
950804.06	627686.00	-24.9
950869.97	625736.16	-24.5
950852.15	625739.38	-24.3
950870.23	633990.23	-23.7
950851.74	633992.14	-22.9
950813.27	633995.74	-22.6
950831.81	633993.74	-22.4
950794.95	633997.71	-22.2
950873.06	635049.20	-21.8
950861.86	637037.02	-21.7
950834.22	637041.39	-21.4
950866.47	636059.05	-21.4
950841.58	635049.46	-21.0
950797.77	643511.53	-21.0
950792.22	643839.15	-21.0
950809.65	637048.43	-20.9
950830.91	636060.39	-20.8
950818.38	643511.86	-20.7
950820.18	635049.23	-20.6
950790.99	637053.94	-20.6
950820.32	644176.68	-20.2
950811.16	643841.24	-20.2
950839.38	643512.43	-20.2
950806.27	636061.57	-20.1
950832.65	643844.02	-20.1
950793.71	644176.84	-20.1
950797.62	635048.09	-20.0
950818.77	644793.41	-19.9
950854.62	643845.43	-19.9
950840.88	644788.74	-19.9
950861.54	644783.91	-19.8
950841.18	644175.90	-19.8
950788.64	641303.25	-19.4
950856.96	641307.37	-19.4
950869.84	644174.35	-19.4

950848.59	644532.77	-19.3
950876.83	644540.81	-19.2
950804.29	644528.42	-19.2
950830.94	641307.69	-19.0
950830.69	644529.53	-19.0
950812.93	641305.95	-18.9
950803.58	643155.36	-18.8
950872.77	643847.29	-18.2
950849.24	638084.60	-18.0
950861.42	643511.55	-17.6
950848.93	643158.03	-17.5
950822.35	643156.59	-17.3
950871.29	639091.27	-17.1
950875.64	640007.32	-17.0
950828.65	638087.82	-16.9
950852.88	639093.00	-16.5
950799.92	642824.58	-16.3
950833.50	639095.02	-16.1
950809.59	638090.95	-16.0
950857.27	640008.87	-15.9
950871.44	639262.30	-15.8
950790.25	638093.31	-15.6
950876.94	643159.80	-15.6
950860.11	639277.70	-15.4
950821.55	642825.13	-15.4
950863.12	642825.43	-15.3
950824.72	642517.47	-15.1
950843.72	642825.50	-15.0
950839.22	640010.37	-14.9
950843.70	639296.58	-14.9
950854.42	642515.50	-14.8
950796.56	639340.68	-14.7
950844.66	640126.89	-14.6
950805.69	642517.61	-14.5
950819.85	640010.92	-14.4
950830.33	639309.92	-14.4
950863.09	640125.90	-14.3
950807.13	642236.91	-14.2
950813.50	639325.69	-14.0
950814.21	639096.18	-14.0
950864.77	642230.31	-13.9
950829.31	642233.37	-13.8
950801.69	640010.37	-13.7
950795.87	639096.90	-13.6
950826.06	640126.07	-13.6
950807.30	640125.17	-12.9
950790.22	641675.77	-12.2
950824.71	641674.33	-11.9
950844.71	641673.17	-11.7
950796.59	641912.47	-9.3
950814.63	641914.93	-8.8
950835.55	641917.80	-8.6
950853.76	641920.51	-8.3
950877.23	641923.70	-8.1
950892.97	623841.24	-27.9
950888.27	622828.93	-27.9
950961.14	632964.18	-27.9
950942.01	632967.56	-27.7
950953.11	623841.32	-27.7
950919.59	623840.78	-27.6
950890.18	631994.01	-27.3
950913.45	631993.39	-27.0
950942.84	624843.08	-26.8
950895.97	632970.72	-26.8
950947.73	631991.04	-26.6
950902.58	631137.06	-26.6
950956.21	630139.31	-26.6
950915.80	630136.22	-26.6
950882.54	631135.84	-26.6
950922.58	624840.99	-26.5
950937.77	630137.31	-26.5

950923.09	632970.12	-26.4
950963.68	624846.05	-26.4
950924.43	631138.65	-26.4
950903.22	624840.41	-26.3
950949.82	631138.49	-26.3
950895.80	630136.34	-26.2
950879.49	629191.66	-25.9
950901.56	629193.03	-25.8
950937.95	629194.43	-25.5
950958.90	629192.69	-25.3
950966.47	633981.44	-25.2
950919.79	629194.61	-25.1
950889.39	627669.62	-25.1
950922.34	633983.97	-24.9
950882.83	626722.71	-24.8
950890.80	633987.47	-24.8
950905.61	626718.98	-24.6
950926.09	626715.42	-24.5
950961.20	635034.32	-24.5
950909.16	627664.23	-24.5
950927.12	627659.83	-24.3
950947.36	626712.33	-24.2
950949.36	625712.28	-24.1
950908.43	625725.41	-24.1
950888.17	625731.49	-24.1
950948.24	633981.97	-24.1
950946.16	627655.66	-24.1
950965.47	626710.84	-23.9
950930.94	625717.90	-23.9
950967.82	625707.72	-23.9
950943.25	635036.94	-23.7
950920.73	635041.41	-22.9
950902.46	635045.28	-22.6
950965.05	636067.65	-21.6
950907.17	636062.98	-21.4
950887.36	636060.30	-21.3
950888.83	637035.62	-21.1
950944.00	636067.72	-20.9
950908.01	637037.39	-20.6
950955.71	637039.76	-20.3
950926.10	636065.54	-20.3
950926.44	637038.87	-19.9
950917.83	644776.31	-19.8
950891.16	644779.74	-19.6
950953.28	639126.49	-19.4
950905.66	644541.41	-19.4
950959.31	644521.21	-19.4
950931.14	644533.41	-19.3
950888.84	644172.25	-19.3
950942.95	644775.06	-19.3
950879.43	641306.03	-19.2
950963.27	644772.58	-19.1
950950.10	639083.91	-19.1
950928.96	639155.68	-19.0
950910.41	639087.50	-18.8
950966.52	638072.10	-18.7
950929.07	639085.97	-18.5
950940.28	639141.13	-18.5
950878.87	638080.06	-18.5
950915.64	638076.44	-18.3
950915.59	639179.60	-18.3
950933.65	638074.74	-18.3
950898.91	641305.86	-18.1
950916.46	644171.64	-17.7
950889.36	639089.18	-17.4
950897.52	640006.07	-17.4
950904.96	639194.99	-17.4
950896.84	638078.36	-17.4
950946.65	639995.34	-17.3
950924.55	640001.20	-17.2
950893.56	639219.79	-17.1

950961.69	640112.14	-17.1
950941.03	644170.83	-17.0
950943.19	641307.01	-16.9
950967.02	641306.57	-16.9
950879.63	643510.59	-16.6
950916.32	643509.98	-16.6
950883.02	639241.58	-16.4
950891.90	643849.60	-16.2
950943.41	640115.97	-16.1
950897.96	643508.80	-15.9
950917.83	641306.28	-15.9
950882.89	640123.92	-15.6
950910.26	643851.09	-15.6
950962.92	643510.62	-15.6
950959.59	642525.89	-15.6
950924.92	643163.77	-15.4
950923.22	640118.07	-15.2
950959.41	644169.42	-15.1
950902.62	643162.11	-15.1
950941.46	642526.48	-15.0
950935.98	643510.79	-14.9
950902.27	640120.72	-14.7
950964.67	642829.88	-14.5
950891.96	642227.26	-14.3
950922.46	642525.60	-14.1
950921.60	642824.42	-14.1
950962.30	643162.25	-14.0
950931.65	643849.06	-13.9
950887.15	642519.15	-13.9
950946.68	642827.32	-13.9
950903.38	642824.93	-13.5
950959.84	643847.64	-13.5
950909.96	642225.95	-13.4
950943.69	643163.08	-13.4
950938.55	642227.37	-13.2
950883.13	642825.26	-13.1
950965.65	642227.91	-12.9
950880.67	641673.31	-11.5
950923.29	641674.76	-11.4
950900.96	641674.35	-11.4
950955.07	641676.00	-11.4
950898.06	641926.63	-7.7
950921.74	641929.84	-7.5
950952.32	641933.33	-7.4
951007.80	623835.53	-27.9
951033.42	623833.31	-27.8
950982.39	623838.46	-27.8
950981.41	632960.15	-27.7
951009.92	632955.95	-27.7
951029.14	632953.21	-27.6
951050.43	632949.29	-27.5
950976.59	630141.77	-27.1
951045.91	631985.45	-27.0
951022.27	631986.15	-26.8
950994.77	624847.20	-26.7
951047.74	630140.47	-26.7
950997.46	630142.34	-26.6
950976.56	631988.54	-26.6
951026.91	630141.89	-26.5
950996.80	631987.16	-26.4
951042.00	629169.76	-26.4
951050.40	624842.80	-26.4
951016.27	624847.02	-26.3
950969.25	631137.38	-26.1
951034.12	631131.87	-26.1
951023.37	629173.49	-26.0
950992.59	629183.51	-25.8
950994.63	631134.36	-25.6
951015.85	631132.81	-25.5
950990.02	633982.29	-25.1
951013.21	635029.93	-24.7

950991.00	635031.12	-24.6
951008.12	633982.95	-24.6
951053.24	626695.87	-24.4
951000.23	626704.90	-24.3
951032.70	626699.73	-24.2
951040.21	625691.59	-24.0
951039.99	633982.85	-23.9
951036.73	635028.53	-23.9
950989.12	625702.43	-23.8
951057.86	635027.67	-23.8
951013.72	625697.73	-23.7
950969.52	627650.88	-23.6
951030.70	627640.30	-23.4
951008.23	627642.10	-23.3
951052.61	627639.52	-23.2
951032.60	637032.92	-23.2
950988.04	627646.04	-23.2
951042.37	636059.82	-23.1
951055.67	637031.28	-22.9
951009.21	636063.18	-22.6
951013.82	637035.13	-22.6
950990.98	636065.45	-22.5
950995.66	637036.87	-21.6
951053.50	639005.58	-21.4
951055.83	638074.92	-21.1
951016.36	638073.78	-21.0
951044.16	639069.57	-20.9
950977.58	637038.34	-20.7
951043.82	640092.44	-20.7
951040.50	639020.29	-20.7
951016.03	639050.14	-20.7
951034.78	638074.48	-20.4
951003.40	639065.66	-20.4
951023.92	639071.85	-20.2
951025.93	640096.54	-20.0
950969.70	639081.45	-19.9
950997.26	638072.62	-19.9
950989.97	639080.89	-19.9
951027.86	639035.76	-19.8
950973.73	639100.07	-19.6
950977.17	644517.70	-19.2
951007.56	644518.49	-19.2
951008.65	640102.17	-19.1
950981.32	644771.29	-18.9
951025.74	644519.94	-18.6
951006.35	644769.12	-18.3
951046.17	641317.31	-18.2
950981.06	640108.09	-18.0
950979.88	639990.32	-17.9
951045.85	644520.73	-17.9
951028.14	641314.22	-17.8
950998.15	639990.16	-17.8
951037.45	639991.36	-17.7
951047.02	644767.98	-17.5
951028.56	644769.23	-17.5
951016.98	639990.38	-17.5
951008.02	641310.39	-17.4
950986.36	641307.72	-17.3
951002.38	642832.51	-15.3
950992.05	642524.00	-15.3
950983.18	642831.11	-15.3
951032.38	642833.66	-15.1
951048.00	643162.50	-15.1
951034.02	643838.80	-15.0
951012.74	643508.91	-14.5
951037.14	643509.13	-14.5
950980.27	643845.04	-14.4
951037.92	642519.09	-14.3
951016.85	642522.51	-14.3
951052.80	642831.71	-14.3
950993.06	643508.69	-14.3

951024.27	643164.67	-14.1
950981.82	644168.83	-14.0
950984.72	643162.52	-14.0
951006.54	643841.02	-13.9
951028.49	644168.81	-13.7
951004.80	643163.95	-13.6
951010.14	644168.98	-13.4
951035.74	642236.50	-13.3
951056.65	644172.13	-13.2
951010.60	642233.77	-13.0
950989.05	642231.60	-12.8
951054.36	642238.54	-12.4
951019.29	641677.10	-11.6
951047.51	641676.64	-11.6
950976.21	641676.82	-11.5
950997.03	641677.20	-11.5
951056.45	641935.87	-8.4
951034.83	641937.61	-8.1
950994.06	641936.46	-7.7
951016.06	641937.33	-7.6
950970.47	641935.46	-7.5
951059.68	623832.75	-27.9
951115.36	630132.76	-27.7
951088.43	631983.47	-27.6
951097.06	630134.87	-27.5
951067.11	631984.31	-27.4
951120.21	631981.84	-27.4
951143.27	630131.32	-27.4
951077.99	623833.61	-27.3
951131.50	632939.56	-27.2
951076.35	630137.75	-27.1
951140.05	631979.62	-27.0
951078.31	632945.34	-26.9
951096.03	623834.30	-26.9
951098.83	629175.16	-26.8
951114.19	623833.75	-26.7
951135.49	629176.91	-26.7
951096.61	632944.38	-26.7
951060.63	629169.73	-26.7
951117.47	629176.36	-26.5
951138.08	631135.60	-26.4
951112.58	631133.18	-26.3
951078.65	629172.32	-26.3
951091.97	631131.68	-26.2
951133.71	633981.05	-26.2
951093.75	624830.94	-26.2
951058.81	631130.82	-26.1
951073.12	624838.32	-26.1
951111.07	624823.38	-25.8
951115.66	633980.78	-25.6
951094.33	626689.62	-25.2
951093.46	633981.29	-25.1
951113.56	626685.42	-25.0
951066.28	633981.96	-24.8
951144.64	626677.52	-24.8
951073.60	626693.05	-24.6
951138.41	635018.39	-24.6
951068.58	625685.87	-24.2
951077.50	635025.84	-24.1
951120.04	635021.07	-24.0
951129.31	625678.75	-23.9
951114.87	627634.36	-23.8
951094.06	627636.68	-23.7
951092.58	625682.23	-23.7
951135.08	627630.32	-23.5
951071.43	627638.48	-23.4
951111.36	625680.33	-23.4
951100.30	635023.65	-23.0
951087.07	636059.06	-22.4
951091.38	637027.68	-22.1
951141.43	637022.49	-22.0

951068.37	636058.83	-21.9
951109.63	638954.01	-21.8
951135.60	636057.75	-21.8
951137.22	638060.79	-21.8
951111.67	639065.11	-21.8
951080.20	639067.19	-21.8
951142.96	638923.21	-21.8
951086.78	638070.53	-21.8
951110.32	637026.09	-21.6
951109.63	636058.84	-21.6
951077.87	638981.42	-21.6
951136.10	639063.17	-21.5
951105.41	638065.30	-21.4
951094.14	638966.82	-21.4
951129.55	638935.68	-21.4
951117.68	640089.97	-21.4
951137.05	640093.48	-21.0
951094.87	640088.00	-20.7
951069.57	640087.93	-20.4
951140.55	639995.87	-19.3
951091.04	639992.52	-19.2
951068.41	639991.88	-19.2
951100.99	641319.33	-18.9
951114.91	639994.04	-18.7
951141.10	641320.00	-18.5
951068.83	641318.45	-18.3
951119.04	641320.20	-18.3
951065.33	644521.05	-16.7
951072.70	643159.81	-15.9
951107.02	643157.34	-15.7
951147.83	643151.23	-15.6
951128.07	643154.00	-15.3
951070.22	644766.63	-15.1
951104.34	644175.05	-14.7
951139.11	642513.43	-14.6
951129.33	644524.27	-14.4
951072.80	643511.60	-14.3
951058.62	643837.07	-14.3
951086.05	644174.17	-14.3
951063.69	642515.91	-14.3
951137.56	643832.31	-14.1
951083.48	644521.89	-14.1
951122.66	644174.01	-14.0
951094.45	644764.97	-13.9
951106.49	644522.81	-13.8
951073.60	642829.44	-13.7
951097.09	642826.28	-13.7
951084.87	643835.59	-13.7
951119.64	642822.60	-13.6
951133.60	641676.31	-13.6
951114.84	642514.39	-13.6
951085.03	642515.48	-13.5
951115.76	643515.34	-13.4
951147.04	642818.86	-13.4
951138.37	643517.66	-13.3
951104.65	643833.64	-13.3
951093.55	643511.99	-13.2
951113.43	641678.12	-13.1
951140.80	644172.44	-12.8
951072.81	642240.15	-12.8
951113.02	644764.46	-12.6
951138.13	644763.56	-12.4
951096.70	642240.11	-12.4
951093.82	641677.69	-12.3
951147.33	642239.80	-11.7
951072.03	641677.22	-11.6
951118.49	642239.95	-9.7
951104.57	641928.76	-9.1
951126.21	641929.02	-9.0
951084.66	641930.83	-8.7
951195.18	631135.73	-27.5

951217.22	631134.06	-27.4
951185.04	630132.18	-27.3
951162.33	631976.60	-27.2
951176.15	631136.66	-27.1
951166.91	630131.50	-27.1
951236.69	631969.48	-27.0
951180.79	631974.30	-26.9
951215.57	631970.46	-26.8
951154.44	629175.27	-26.7
951210.66	630132.34	-26.4
951164.77	632934.85	-26.4
951232.21	630132.50	-26.3
951151.89	633982.08	-26.2
951208.55	635011.40	-26.2
951184.88	629168.79	-26.1
951156.16	631136.82	-26.1
951175.28	633982.01	-26.0
951205.58	629166.48	-25.9
951208.39	633981.55	-25.9
951236.72	632930.28	-25.9
951230.67	633981.11	-25.7
951185.18	632931.99	-25.5
951217.31	632930.56	-25.4
951190.57	635012.55	-25.3
951237.15	629168.54	-25.3
951156.57	635015.93	-25.1
951194.48	625669.01	-24.9
951224.89	627603.14	-24.7
951164.21	626673.21	-24.6
951171.53	625675.15	-24.4
951203.01	626668.42	-24.3
951182.90	626671.46	-24.2
951193.31	627610.87	-24.2
951166.78	627619.25	-23.9
951152.46	625677.52	-23.8
951222.86	636050.84	-23.7
951189.90	636054.68	-23.6
951171.39	636055.55	-22.8
951212.10	639056.02	-22.7
951191.96	639056.86	-22.5
951224.80	638863.48	-22.4
951214.75	637010.14	-22.2
951167.22	639059.22	-22.1
951163.72	638901.51	-22.1
951235.32	639054.59	-22.1
951187.54	638881.62	-22.0
951237.27	640096.30	-22.0
951188.35	637016.28	-22.0
951233.62	637005.62	-21.9
951163.11	637020.23	-21.9
951207.83	638870.84	-21.6
951216.41	640097.00	-21.4
951181.11	640096.83	-21.4
951161.65	638059.81	-21.1
951155.00	640094.85	-21.0
951204.23	638058.64	-20.9
951184.82	638058.84	-20.8
951174.97	639997.73	-20.4
951222.48	638057.13	-20.3
951194.30	639997.92	-20.0
951213.70	639996.55	-19.6
951220.44	641315.84	-19.2
951200.68	641317.26	-18.7
951182.50	641318.40	-18.1
951161.41	641319.59	-17.8
951183.96	643152.27	-16.6
951205.48	642823.08	-16.5
951204.55	643153.09	-16.3
951186.66	642821.46	-16.0
951237.86	644528.59	-15.9
951224.19	642824.55	-15.9

951232.13	642516.77	-15.8
951223.64	643155.00	-15.8
951210.15	642515.93	-15.6
951179.21	642514.68	-15.6
951160.71	642514.16	-15.4
951219.42	644529.96	-15.4
951168.07	642819.33	-15.2
951236.15	643836.52	-15.1
951227.18	643516.38	-15.1
951228.27	644163.68	-14.8
951198.36	644529.29	-14.7
951170.90	644526.50	-14.6
951211.47	643834.44	-14.1
951195.36	644166.33	-14.0
951226.35	641683.28	-13.9
951181.01	642237.23	-13.7
951167.55	641676.68	-13.7
951230.85	644755.97	-13.7
951152.72	644525.17	-13.7
951157.75	643516.79	-13.6
951174.91	644166.94	-13.6
951224.80	642237.05	-13.6
951155.78	643831.18	-13.5
951195.95	643518.03	-13.5
951187.14	643832.26	-13.5
951167.15	644761.84	-13.4
951204.94	642237.20	-13.2
951185.88	641676.85	-13.1
951197.51	644758.77	-13.0
951175.97	643517.66	-13.0
951208.11	641681.31	-12.9
951216.25	641934.40	-9.7
951182.90	641933.14	-9.4
951154.55	641930.67	-9.3
951325.28	632915.46	-27.4
951301.70	632919.89	-27.4
951290.53	631967.66	-27.3
951259.82	631969.13	-27.2
951277.82	632924.85	-26.8
951308.72	631965.36	-26.7
951254.60	632928.07	-26.4
951324.54	631120.77	-26.3
951251.52	631130.76	-26.0
951241.72	635012.70	-26.0
951299.67	631124.20	-25.8
951271.13	630136.53	-25.7
951273.78	631128.70	-25.5
951250.33	630134.18	-25.4
951262.99	635014.07	-25.4
951251.79	633981.11	-25.3
951302.36	633975.76	-25.1
951316.60	635015.79	-24.9
951294.98	635015.76	-24.8
951272.34	633979.89	-24.7
951327.47	630132.78	-24.7
951294.22	630136.66	-24.6
951275.00	629178.52	-24.6
951257.05	629173.30	-24.6
951322.48	629181.16	-24.4
951279.16	636037.69	-24.3
951325.60	633971.11	-24.2
951259.43	636042.76	-24.1
951292.86	629181.55	-24.1
951314.38	636032.15	-24.0
951241.33	636047.22	-23.6
951253.63	639055.18	-22.7
951282.01	640090.02	-22.6
951322.13	640080.62	-22.6
951263.70	640093.39	-22.4
951302.11	640086.14	-22.3
951259.07	637001.56	-22.2

951288.37	639055.00	-22.1
951323.41	636992.44	-22.0
951321.22	639052.93	-21.9
951301.42	636994.85	-21.8
951282.97	636996.69	-21.7
951243.52	638054.36	-20.8
951266.39	638050.44	-20.5
951261.60	639982.02	-20.5
951299.35	638046.94	-20.4
951241.78	639988.88	-20.2
951307.77	639972.49	-20.1
951324.55	641312.84	-20.0
951317.50	638046.72	-19.9
951305.21	641312.99	-19.8
951276.38	641312.62	-19.7
951288.10	639975.86	-19.6
951254.80	641313.40	-19.4
951314.97	644165.81	-17.8
951312.26	644745.84	-17.6
951320.25	642828.90	-17.5
951300.31	644525.16	-17.4
951325.54	642518.60	-17.3
951324.98	643157.83	-17.2
951283.83	642828.42	-17.2
951317.21	643842.03	-17.2
951304.55	643158.23	-17.1
951281.08	644164.27	-16.9
951307.43	642517.71	-16.9
951293.40	644749.06	-16.8
951290.27	643840.58	-16.6
951301.88	642829.28	-16.6
951325.78	644526.84	-16.6
951289.34	642517.16	-16.6
951270.93	642518.01	-16.4
951286.51	643157.54	-16.4
951263.88	643156.66	-16.2
951251.43	642517.48	-16.2
951271.00	644526.37	-16.1
951275.12	644751.42	-16.0
951319.83	643507.84	-16.0
951242.47	642826.97	-16.0
951268.63	643838.90	-15.9
951285.68	643511.92	-15.8
951264.51	642827.86	-15.6
951245.84	643156.16	-15.4
951256.93	644163.10	-15.2
951317.10	641686.19	-14.9
951250.23	644753.84	-14.8
951267.21	643514.28	-14.6
951253.37	641685.70	-14.5
951248.42	643515.77	-14.4
951271.75	641685.66	-14.1
951320.93	642245.86	-14.0
951295.91	641685.04	-14.0
951270.60	642242.78	-13.8
951290.24	642243.64	-13.1
951242.86	642239.56	-12.7
951311.81	641935.77	-10.1
951275.82	641935.48	-10.0
951243.72	641934.92	-9.9
951402.47	631119.01	-30.2
951384.28	631119.61	-29.4
951416.99	631947.06	-28.9
951363.29	631119.87	-28.5
951390.18	632917.22	-28.5
951408.93	632919.01	-28.2
951408.88	630116.56	-28.0
951362.00	632914.66	-27.7
951398.87	631949.30	-27.6
951385.86	630119.27	-27.4
951342.56	631119.69	-27.3

951343.77	632914.49	-27.1
951377.74	631953.01	-27.1
951335.38	631960.58	-26.4
951357.27	631956.87	-26.2
951365.69	630124.02	-25.9
951416.52	636024.95	-25.7
951399.99	629167.69	-25.7
951374.67	629169.60	-25.4
951346.28	630128.79	-25.2
951341.91	629176.45	-24.9
951412.22	633964.46	-24.8
951352.05	636030.96	-24.8
951397.31	636026.61	-24.8
951367.63	635012.13	-24.7
951372.97	636029.51	-24.6
951414.42	635008.60	-24.4
951389.42	633966.50	-24.3
951349.55	635013.53	-24.3
951333.62	636031.34	-24.2
951360.11	633968.22	-24.2
951396.38	635009.52	-24.1
951408.29	636984.09	-23.2
951388.97	636984.81	-23.1
951373.83	640075.82	-22.9
951394.33	640074.62	-22.8
951369.38	636986.26	-22.7
951394.09	639048.56	-22.5
951342.10	640077.00	-22.3
951351.20	636988.18	-22.3
951343.09	639051.67	-22.3
951413.24	640073.78	-22.2
951371.63	639050.05	-22.1
951412.58	639047.22	-21.6
951411.90	641311.96	-20.4
951398.52	639952.14	-20.4
951376.54	641311.29	-20.3
951345.87	641312.09	-20.1
951338.62	639967.23	-20.0
951370.13	639959.65	-19.8
951344.05	638048.75	-19.6
951397.00	638049.50	-19.4
951364.73	638049.47	-19.1
951374.08	644170.88	-19.1
951379.03	643158.14	-18.8
951403.20	643851.43	-18.8
951414.66	644176.71	-18.7
951402.57	643156.06	-18.6
951353.38	643158.53	-18.6
951405.88	644528.84	-18.2
951353.21	644169.36	-18.1
951343.38	642827.14	-18.0
951370.66	642520.58	-18.0
951392.98	644174.11	-18.0
951401.11	642822.91	-17.9
951333.32	644167.68	-17.8
951372.37	642826.73	-17.8
951352.37	642520.14	-17.7
951377.96	644527.91	-17.7
951375.61	643846.11	-17.6
951391.89	642521.24	-17.4
951338.05	644740.02	-17.4
951418.10	644728.13	-17.3
951356.07	643844.38	-17.2
951388.73	644730.64	-17.1
951369.76	644733.05	-17.0
951344.70	644527.66	-16.9
951335.23	643842.89	-16.6
951408.38	643505.10	-16.5
951381.66	643505.07	-16.4
951351.46	643506.36	-16.1
951404.23	641684.27	-16.0

951375.75	641684.16	-15.3
951371.50	642243.13	-15.0
951398.14	642238.95	-15.0
951339.51	642246.04	-14.8
951357.13	641685.65	-14.6
951335.26	641684.37	-14.3
951418.33	642237.71	-12.9
951406.37	641932.37	-10.6
951378.33	641936.09	-10.3
951342.76	641937.44	-10.2
951486.03	631949.77	-33.1
951502.46	631957.70	-32.9
951467.24	631946.91	-32.2
951448.22	631946.19	-31.2
951505.79	632917.83	-30.6
951434.17	631118.72	-29.7
951486.12	632918.23	-29.3
951452.39	632919.70	-28.6
951431.12	632919.72	-28.4
951495.49	636019.54	-27.0
951470.51	636021.26	-26.6
951464.47	633962.46	-26.0
951451.28	636022.82	-25.9
951503.19	633957.82	-25.6
951482.75	633961.25	-25.5
951440.04	633962.64	-25.5
951501.91	636978.24	-24.3
951494.09	635018.52	-24.3
951475.36	636981.41	-24.1
951440.63	635009.15	-24.1
951475.24	635014.62	-24.0
951450.64	636984.39	-23.6
951426.51	636984.21	-23.3
951447.47	639041.99	-22.1
951499.47	639032.81	-21.8
951434.14	640073.56	-21.5
951480.41	639036.08	-21.4
951481.08	640072.49	-21.3
951491.45	639954.26	-21.2
951428.86	639952.12	-20.9
951448.43	639953.76	-20.8
951458.56	640073.34	-20.5
951472.48	639955.82	-20.5
951470.88	638039.91	-20.3
951461.99	641310.72	-20.2
951441.21	641311.45	-20.2
951492.40	638036.94	-20.1
951486.64	641311.70	-20.0
951444.70	638043.31	-19.9
951462.19	644533.54	-19.3
951426.92	638046.57	-19.3
951432.99	644177.70	-19.2
951453.75	643154.76	-19.2
951502.65	644535.46	-18.6
951505.63	642826.73	-18.5
951434.32	643153.86	-18.5
951463.29	644180.16	-18.4
951486.20	644729.19	-18.4
951506.71	644729.72	-18.4
951473.64	643156.98	-18.4
951507.20	642530.69	-18.4
951499.82	644179.48	-18.4
951427.18	644530.67	-18.3
951492.24	643158.56	-18.1
951482.91	644534.85	-18.0
951474.21	642824.34	-18.0
951451.80	644728.04	-17.8
951427.40	643853.51	-17.6
951423.08	642525.46	-17.6
951421.39	642822.25	-17.6
951446.62	642822.93	-17.6

951481.63	644180.64	-17.5
951488.38	642529.41	-17.5
951442.27	642527.71	-17.3
951461.20	642528.66	-17.2
951467.61	643852.61	-17.1
951449.39	643853.63	-17.1
951497.64	643848.00	-17.1
951430.12	643506.24	-16.9
951490.77	641679.84	-16.3
951501.55	643513.28	-16.2
951467.84	641681.17	-16.1
951451.71	643508.77	-16.0
951423.04	641682.58	-15.9
951449.38	641681.76	-15.4
951481.02	643510.56	-15.3
951485.02	642237.94	-13.9
951505.67	642240.54	-13.8
951450.06	642236.99	-13.1
951458.61	641927.14	-11.0
951502.85	641926.38	-10.7
951425.78	641929.55	-10.6
951476.98	641925.99	-10.5
951547.81	632916.09	-33.1
951576.03	632929.05	-33.1
951527.36	632916.64	-32.4
951587.24	633941.20	-29.2
951586.61	635010.25	-28.1
951567.86	633943.26	-27.7
951545.27	636013.54	-27.3
951568.84	635016.55	-27.3
951542.14	633948.33	-27.0
951519.23	636017.11	-27.0
951581.83	636011.10	-26.5
951563.32	636012.07	-26.3
951556.84	636973.26	-26.2
951523.58	633953.12	-26.2
951550.12	635020.64	-26.0
951574.97	636974.37	-26.0
951538.45	636974.25	-25.6
951531.34	635022.43	-25.5
951519.96	636975.78	-25.2
951594.97	636975.94	-25.2
951513.09	635021.41	-24.3
951547.44	639026.96	-22.6
951581.64	639024.70	-22.6
951521.83	639029.64	-22.3
951596.03	639949.39	-21.9
951575.08	639946.18	-21.4
951545.75	640064.76	-21.4
951511.20	640069.74	-21.1
951582.05	640062.23	-20.9
951577.70	642527.54	-20.9
951563.87	640062.83	-20.7
951591.21	642838.51	-20.7
951584.40	638032.93	-20.7
951544.50	639945.53	-20.5
951564.48	638034.28	-20.4
951555.38	642529.54	-20.3
951517.05	639950.50	-20.3
951514.37	638035.08	-20.3
951545.92	638034.45	-20.2
951571.43	641317.03	-20.1
951572.83	642835.86	-20.1
951534.65	641315.69	-20.0
951552.65	641316.60	-19.9
951583.83	643165.39	-19.9
951508.55	641313.92	-19.6
951553.68	642831.29	-19.4
951531.29	642530.51	-19.3
951526.96	642828.34	-19.3
951595.75	642230.93	-19.0

951555.21	643162.84	-18.9
951595.83	644174.57	-18.8
951588.13	643834.02	-18.6
951577.76	644176.36	-18.5
951537.27	643161.18	-18.5
951575.01	642238.29	-18.2
951559.75	644176.96	-18.2
951577.11	644537.52	-18.2
951517.42	643159.30	-18.1
951548.36	644729.84	-18.0
951520.66	644536.53	-18.0
951598.25	644729.69	-18.0
951535.24	643841.67	-17.9
951568.56	643835.75	-17.9
951557.56	644538.13	-17.8
951594.85	643512.49	-17.7
951575.15	644729.63	-17.6
951525.64	644729.95	-17.6
951538.90	644178.73	-17.5
951538.66	644537.94	-17.4
951519.50	644179.71	-17.3
951516.79	643844.74	-17.2
951576.61	643515.03	-17.1
951532.85	643516.75	-16.9
951557.08	642240.33	-16.7
951558.31	643516.50	-16.6
951568.89	641683.16	-16.2
951593.44	641684.30	-15.7
951546.77	641682.44	-15.6
951534.34	642240.50	-15.1
951528.57	641681.62	-14.7
951510.07	641680.69	-13.5
951588.52	641934.96	-11.1
951537.98	641929.49	-10.9
951569.55	641933.03	-10.8
951613.21	633941.90	-29.7
951632.45	633943.59	-29.3
951622.65	635000.03	-29.2
951683.36	633944.08	-29.1
951654.09	634992.74	-29.0
951604.81	635005.29	-28.9
951679.51	634987.32	-28.8
951652.40	633944.69	-28.4
951601.48	636010.73	-26.0
951621.70	636010.85	-25.9
951641.32	636010.43	-25.1
951669.58	636008.86	-25.1
951613.39	636976.93	-24.7
951670.35	639027.49	-24.6
951647.24	639026.32	-24.2
951628.93	639025.30	-24.1
951634.09	636978.35	-24.1
951654.10	636978.91	-23.6
951601.65	639023.82	-23.5
951672.89	636980.69	-23.3
951663.24	639949.35	-22.8
951636.21	639950.92	-22.4
951614.16	639951.00	-22.1
951668.83	638029.60	-22.0
951649.22	638030.88	-21.5
951630.38	638032.06	-21.2
951611.51	638031.85	-21.0
951645.66	642517.46	-21.0
951677.94	643162.81	-21.0
951651.62	643163.12	-20.9
951603.80	642523.49	-20.8
951669.49	642515.77	-20.7
951678.75	642833.28	-20.7
951618.52	643164.38	-20.6
951652.72	642834.78	-20.5
951630.10	642837.98	-20.5

951626.94	642519.53	-20.5
951611.92	642839.92	-20.4
951602.54	640060.18	-20.2
951606.01	641318.80	-19.9
951680.02	641326.56	-19.7
951648.30	641323.54	-19.7
951620.57	640057.35	-19.6
951629.03	641321.35	-19.5
951634.74	644170.82	-19.5
951653.70	644539.12	-19.2
951670.44	644168.63	-19.1
951616.55	644538.05	-19.1
951640.67	640054.94	-19.1
951674.09	644537.82	-19.0
951655.86	643504.61	-19.0
951636.99	643506.20	-18.8
951686.96	638027.12	-18.8
951623.73	644727.43	-18.8
951678.79	640051.39	-18.8
951669.98	644721.54	-18.7
951616.59	644172.10	-18.7
951660.46	640052.65	-18.7
951642.54	643829.75	-18.7
951635.20	644538.90	-18.6
951615.12	643831.57	-18.6
951646.09	644725.19	-18.6
951617.74	643508.51	-18.6
951598.46	644537.50	-18.4
951677.96	643502.97	-18.4
951661.69	643829.60	-18.3
951613.37	642226.39	-17.9
951660.24	641686.15	-17.8
951630.09	641686.09	-17.5
951611.81	641685.64	-16.4
951653.31	642219.40	-16.4
951673.13	642221.77	-16.0
951633.19	642221.87	-15.8
951687.95	641940.40	-11.6
951665.76	641939.64	-11.2
951622.99	641937.86	-11.2
951644.71	641938.73	-11.0
951724.55	633941.76	-31.1
951703.42	633943.10	-30.2
951700.88	634982.24	-28.4
951734.67	634969.74	-28.0
951743.20	635992.34	-25.6
951702.99	636003.69	-25.3
951721.31	635999.20	-25.3
951689.66	639027.62	-24.8
951709.36	639025.40	-24.7
951727.63	639022.87	-24.1
951776.45	639931.72	-24.1
951767.17	638023.95	-24.1
951742.93	638021.95	-23.6
951745.60	639018.65	-23.5
951714.69	638023.26	-23.3
951718.99	636987.81	-23.2
951754.71	639934.99	-23.2
951695.14	636982.96	-23.1
951767.28	639012.87	-23.1
951760.66	637001.52	-23.1
951740.64	636994.56	-23.0
951698.13	639944.40	-22.8
951724.63	639940.25	-22.8
951774.05	642515.93	-22.4
951773.74	643157.97	-21.7
951740.16	643160.58	-21.7
951754.33	642515.40	-21.6
951773.54	642825.57	-21.4
951700.32	643162.55	-21.3
951739.64	642830.57	-21.3

951720.03	643161.56	-21.2
951707.07	642514.50	-21.1
951729.31	642514.82	-20.8
951712.84	642832.85	-20.6
951768.32	642233.12	-20.3
951688.68	642514.62	-19.8
951762.25	644532.52	-19.7
951763.90	644165.01	-19.6
951748.95	642232.17	-19.6
951749.69	641329.49	-19.6
951726.51	641330.09	-19.4
951772.98	643502.60	-19.3
951713.93	644535.68	-19.3
951765.05	640055.93	-19.3
951741.12	644160.50	-19.2
951728.84	642230.81	-19.2
951777.90	641328.04	-19.2
951690.48	644165.54	-19.2
951701.83	641328.93	-19.2
951776.96	643834.71	-19.0
951760.56	644711.51	-19.0
951724.52	643502.67	-18.9
951751.38	643502.91	-18.8
951697.86	644717.42	-18.8
951711.62	644162.87	-18.8
951745.10	643834.22	-18.8
951743.93	644533.35	-18.7
951713.19	643831.54	-18.5
951705.43	640052.11	-18.5
951703.37	643503.11	-18.4
951746.43	640054.50	-18.4
951694.22	644536.83	-18.4
951724.42	640053.38	-18.4
951719.92	644715.84	-18.3
951740.89	644713.34	-18.3
951728.22	641682.89	-18.3
951692.88	643829.96	-18.3
951695.53	641685.45	-18.0
951709.50	642228.04	-18.0
951755.85	641678.89	-17.9
951691.52	642223.93	-17.6
951771.58	641940.93	-12.6
951742.32	641939.97	-12.5
951723.90	641940.01	-11.6
951841.84	639928.32	-25.1
951811.63	639929.66	-24.8
951798.53	638027.11	-23.9
951820.30	638026.62	-23.5
951839.58	638025.06	-23.2
951865.89	638020.59	-23.1
951868.33	643159.48	-23.1
951814.34	643157.16	-23.1
951789.23	639008.24	-23.0
951865.22	642821.18	-22.9
951807.29	642517.62	-22.8
951847.56	643158.01	-22.7
951855.09	642524.90	-22.7
951826.87	642520.45	-22.5
951794.92	643157.17	-22.4
951825.76	642819.95	-22.3
951846.67	642819.82	-22.2
951796.39	642823.23	-22.0
951853.35	643496.14	-21.9
951860.16	642242.80	-21.4
951860.14	639927.91	-21.3
951823.47	642240.77	-21.1
951850.39	643839.66	-21.1
951832.28	643498.44	-20.9
951847.90	644175.57	-20.8
951841.72	642242.02	-20.8
951799.97	642236.32	-20.7

951783.71	644168.95	-20.3
951806.39	644527.88	-20.3
951855.39	644524.32	-20.2
951853.34	644695.96	-20.1
951810.92	643500.23	-20.1
951834.94	644525.49	-20.1
951814.52	644174.07	-20.0
951824.86	643837.46	-19.8
951829.07	644700.97	-19.7
951786.65	644530.32	-19.7
951792.06	643501.23	-19.5
951818.12	640054.17	-19.5
951852.49	640048.04	-19.4
951806.94	644705.12	-19.3
951787.04	644708.93	-19.3
951804.84	643835.85	-18.9
951787.98	640056.69	-18.9
951804.58	641327.00	-18.6
951836.79	641323.43	-18.6
951779.70	641675.29	-18.1
951868.05	641667.07	-17.7
951799.62	641671.43	-17.4
951836.82	641665.68	-17.2
951817.41	641668.41	-16.2
951849.01	641939.59	-13.3
951830.79	641939.79	-12.7
951795.46	641940.63	-12.6
951950.58	639923.87	-25.2
951949.20	642526.23	-24.5
951929.78	639923.06	-24.4
951930.62	642527.50	-23.8
951911.73	639924.00	-23.7
951946.64	643158.19	-23.5
951912.85	643160.52	-23.4
951906.36	642527.37	-23.4
951894.48	643160.53	-23.2
951877.72	642526.56	-22.9
951918.13	638009.61	-22.9
951941.43	642824.51	-22.9
951942.72	643500.00	-22.8
951909.31	642823.99	-22.8
951884.20	638016.24	-22.8
951889.19	642822.14	-22.4
951958.37	643842.68	-22.4
951916.58	643495.55	-22.2
951896.17	643494.62	-22.2
951878.26	642243.23	-22.1
951893.68	639925.27	-22.1
951912.51	643842.06	-21.9
951935.54	643842.15	-21.9
951876.31	643494.40	-21.8
951881.24	644177.98	-21.5
951880.48	643841.32	-21.5
951957.68	644174.50	-21.5
951935.70	644177.72	-21.4
951953.52	640041.54	-21.3
951909.41	644179.43	-21.2
951923.18	640043.67	-20.9
951904.13	640044.46	-20.6
951949.02	642246.95	-20.5
951883.19	644523.54	-20.1
951930.11	642246.14	-20.1
951880.76	640044.58	-20.1
951949.32	644524.26	-20.1
951929.66	644524.09	-19.7
951910.59	644524.02	-19.7
951883.39	644691.29	-19.5
951905.89	644689.31	-19.4
951922.77	641672.06	-18.9
951924.00	644686.47	-18.6
951945.42	641315.68	-18.5

951870.91	641320.12	-18.5
951958.32	644684.10	-18.4
951912.05	642245.64	-18.4
951889.09	641318.72	-18.1
951911.74	641317.12	-18.1
951950.54	641675.82	-17.8
951900.41	641670.70	-17.7
951946.77	641937.92	-14.5
951909.63	641938.64	-14.2
951927.96	641938.45	-13.9
951870.75	641938.92	-13.8
951890.45	641938.66	-13.0
952048.17	639916.01	-27.7
952030.33	639918.82	-27.4
952011.03	639921.86	-26.9
951993.05	639923.02	-26.5
951974.95	639923.58	-25.9
952034.49	643156.64	-24.6
952013.11	643156.42	-24.3
951972.78	643156.04	-24.3
951975.92	642521.39	-23.9
951993.67	643156.17	-23.7
952034.06	642511.70	-23.3
951994.16	642518.47	-23.2
952014.50	642514.80	-23.0
952011.82	643508.52	-23.0
951995.98	642827.79	-22.8
951961.19	643502.79	-22.6
951990.06	643507.38	-22.5
952047.11	642831.62	-22.5
952030.82	643508.80	-22.5
952027.46	642830.31	-22.5
951967.52	642825.58	-22.3
952026.30	640038.06	-22.3
952033.02	643842.71	-21.9
951973.39	640040.17	-21.9
951990.80	643841.37	-21.8
952015.42	644172.56	-21.7
952046.65	642252.25	-21.7
952045.07	640037.64	-21.6
952009.22	643841.57	-21.6
952006.63	640038.34	-21.5
952011.78	642249.47	-21.5
952034.59	644175.81	-21.4
951993.13	644169.22	-21.4
951991.47	642247.66	-21.2
951971.06	642247.26	-21.0
952038.11	641678.18	-20.2
952025.65	644683.12	-20.2
952015.01	641677.03	-20.0
952035.73	644528.10	-19.8
951974.99	644526.55	-19.7
951995.81	641676.76	-19.6
952017.68	644527.92	-19.5
951995.49	644527.55	-19.5
951997.59	644683.75	-19.2
951975.31	641676.25	-19.2
952046.37	644682.50	-19.1
952012.36	641314.45	-18.4
951977.67	644684.06	-18.4
952034.79	641312.79	-17.9
951987.32	641315.08	-17.6
951969.13	641315.23	-17.4
952039.22	641935.86	-16.2
952012.14	641937.70	-15.5
951986.60	641938.56	-15.3
951966.10	641938.15	-14.9
952106.74	639908.43	-29.7
952088.37	639910.09	-28.3
952065.97	639913.08	-28.2
952107.84	643155.46	-25.5

952131.43	643153.91	-25.3
952068.53	643156.34	-25.1
952087.49	643156.00	-24.6
952052.40	643507.79	-24.0
952096.17	642508.64	-23.7
952111.37	642834.60	-23.6
952070.23	642509.09	-23.6
952130.05	642834.69	-23.6
952117.56	643508.14	-23.4
952071.77	643508.34	-23.4
952067.12	642832.42	-23.1
952136.87	643508.98	-23.0
952088.58	640036.17	-23.0
952116.60	642509.08	-23.0
952093.05	642833.46	-22.9
952092.66	643507.24	-22.7
952085.77	643845.52	-22.6
952125.78	642247.10	-22.4
952104.87	643845.37	-22.4
952124.55	640032.75	-22.3
952067.64	640037.33	-22.3
952067.35	643845.29	-22.2
952100.05	642250.00	-22.1
952054.43	644178.48	-22.1
952066.44	642253.06	-21.9
952079.18	644178.99	-21.9
952135.06	643844.82	-21.7
952106.17	644175.18	-21.3
952137.36	641679.20	-21.2
952125.64	644173.15	-21.0
952096.92	644678.88	-20.9
952067.18	641682.95	-20.8
952112.70	644520.03	-20.5
952118.16	641681.53	-20.5
952068.45	644680.67	-20.5
952094.07	641683.82	-20.4
952080.77	644523.72	-20.4
952116.36	644678.17	-20.2
952054.37	644526.60	-20.0
952134.75	644678.39	-19.4
952088.77	641308.68	-19.0
952111.59	641308.81	-18.7
952053.95	641310.61	-18.6
952131.21	641307.12	-18.4
952091.34	641933.67	-17.5
952124.78	641931.36	-17.4
952071.49	641934.81	-17.1
952158.99	639908.06	-29.5
952180.76	639907.07	-29.3
952139.42	639908.00	-29.1
952202.91	639903.91	-28.1
952221.90	639902.52	-27.5
952218.18	643844.44	-26.8
952155.38	643154.20	-25.3
952199.49	643845.22	-25.0
952173.99	643154.86	-24.5
952225.38	644163.58	-24.3
952228.11	644676.80	-24.1
952181.48	643845.67	-24.1
952200.50	643154.23	-23.9
952201.54	643506.69	-23.8
952159.21	643508.58	-23.7
952152.78	642834.73	-23.7
952208.34	642832.53	-23.7
952225.04	643502.70	-23.7
952211.31	640021.08	-23.6
952183.60	642833.45	-23.5
952149.64	642517.29	-23.5
952180.28	643508.00	-23.4
952188.97	640022.05	-23.1
952171.05	642525.65	-22.9

952224.94	642235.55	-22.9
952159.95	643845.26	-22.9
952206.96	644165.89	-22.8
952162.83	640025.65	-22.8
952204.29	642531.76	-22.6
952205.36	642236.81	-22.5
952171.75	642240.36	-22.4
952143.45	640029.93	-22.3
952146.06	642243.84	-22.2
952210.11	644677.69	-21.7
952188.69	644167.81	-21.6
952220.64	641684.76	-21.5
952202.49	641684.39	-21.4
952172.93	641681.37	-21.4
952221.86	644524.51	-20.9
952169.87	644168.94	-20.9
952202.41	644524.54	-20.8
952144.31	644170.89	-20.8
952182.47	644524.40	-20.6
952143.29	644522.47	-20.5
952191.73	644679.10	-20.5
952190.33	641305.00	-20.4
952220.06	641305.54	-20.3
952173.24	644680.12	-20.2
952163.76	644523.84	-20.1
952154.88	644679.42	-20.0
952170.20	641304.68	-19.9
952149.51	641304.91	-18.8
952183.11	641930.48	-17.6
952147.36	641930.03	-17.6
952225.24	641932.11	-17.6
952206.11	641932.07	-17.5
952312.40	644162.81	-33.0
952312.50	643839.08	-32.3
952293.21	643839.17	-30.6
952310.22	643502.03	-30.3
952294.07	644162.21	-30.1
952291.66	643500.23	-29.6
952275.20	643839.46	-29.3
952312.87	644669.51	-28.7
952275.49	644163.18	-28.6
952253.63	643840.80	-28.4
952311.06	644532.16	-28.2
952294.39	644672.96	-27.9
952310.67	643156.71	-27.3
952287.30	643155.36	-27.0
952240.17	639903.56	-26.9
952264.29	639904.67	-26.8
952257.13	644162.47	-26.6
952271.51	644675.98	-26.6
952317.10	642836.68	-26.4
952273.45	643499.59	-26.2
952292.83	644531.85	-25.8
952294.94	642834.39	-25.7
952263.55	643154.52	-25.5
952282.35	639904.31	-25.5
952295.48	640017.96	-25.4
952314.04	642529.79	-25.1
952253.49	644676.78	-25.0
952275.89	642833.50	-24.8
952305.46	639902.37	-24.7
952294.52	642533.00	-24.7
952232.92	643152.01	-24.7
952253.47	643500.32	-24.4
952231.52	642832.09	-24.3
952276.14	642535.36	-24.0
952252.18	642832.38	-24.0
952277.28	640021.54	-24.0
952274.72	644530.26	-23.9
952257.79	642536.43	-23.4
952239.47	640023.05	-23.4

952259.01	640022.33	-23.4
952316.52	642237.69	-23.4
952255.63	642237.72	-23.2
952229.60	642535.25	-23.1
952297.19	642238.72	-22.9
952256.55	644527.99	-22.7
952274.63	642236.27	-22.6
952305.05	641680.92	-22.3
952279.39	641680.91	-22.1
952260.55	641681.53	-22.0
952242.35	641682.89	-21.8
952291.52	641309.70	-21.7
952270.64	641309.12	-20.8
952243.07	641306.71	-20.5
952302.51	641927.82	-19.0
952261.57	641929.23	-18.5
952282.26	641928.34	-18.4
952243.44	641930.72	-18.2
952401.04	643835.44	-35.3
952351.26	643837.32	-35.1
952382.44	643835.07	-35.1
952376.91	644165.57	-34.4
952332.84	643838.66	-34.3
952358.68	644162.98	-34.3
952372.10	643506.95	-34.0
952400.69	644169.76	-34.0
952396.94	643505.66	-33.8
952340.36	644162.59	-33.5
952407.05	644531.48	-33.4
952352.30	643506.59	-33.3
952386.98	644531.81	-32.8
952406.48	644650.71	-32.6
952387.95	644656.15	-32.1
952364.58	644661.17	-31.7
952328.02	643505.26	-31.5
952366.13	644531.89	-30.9
952340.97	644664.52	-30.3
952342.30	644531.86	-29.8
952378.90	642837.58	-28.8
952387.71	639893.77	-28.4
952353.23	642837.36	-28.2
952400.15	643158.87	-27.8
952369.01	643158.07	-27.6
952342.32	643157.26	-27.3
952401.21	642517.88	-27.2
952367.10	639895.66	-27.1
952335.23	642837.01	-26.9
952347.18	640010.60	-26.9
952350.74	642524.86	-26.7
952397.06	640002.64	-26.6
952376.80	640006.80	-26.4
952376.40	642520.86	-26.4
952347.39	639897.97	-26.1
952324.74	640013.33	-26.0
952332.03	642527.36	-25.5
952325.46	639900.46	-24.9
952386.58	642241.34	-23.7
952368.44	642240.27	-23.4
952403.70	641674.95	-23.1
952407.97	642240.49	-23.0
952385.79	641677.95	-22.9
952348.99	642237.72	-22.7
952345.05	641680.10	-22.7
952366.69	641679.60	-22.5
952325.73	641681.88	-22.2
952323.97	641309.06	-21.6
952400.55	641322.09	-21.3
952347.61	641313.49	-20.9
952367.95	641317.86	-20.5
952380.35	641924.40	-19.2
952330.60	641925.82	-18.7

952361.16	641923.19	-18.4
952424.01	643836.58	-35.5
952480.55	643837.91	-35.1
952442.10	643836.51	-35.1
952462.49	643837.13	-34.8
952425.26	644172.85	-34.2
952495.20	643508.85	-34.2
952447.48	644174.48	-34.1
952417.68	643504.44	-34.0
952472.56	643506.64	-34.0
952475.43	644177.39	-33.9
952451.09	643504.75	-33.9
952496.14	644178.56	-33.8
952426.04	644532.62	-33.6
952468.82	644536.69	-33.6
952444.81	644533.85	-33.6
952489.37	644638.91	-33.6
952491.87	644537.62	-33.3
952470.29	644639.29	-33.3
952444.97	644641.44	-33.1
952427.32	644645.15	-32.8
952488.14	642508.23	-31.7
952490.67	642819.56	-30.6
952461.43	642507.65	-30.4
952410.57	642836.11	-30.2
952453.14	642828.58	-30.2
952471.29	642824.15	-29.9
952495.42	643161.94	-29.8
952434.52	642833.77	-29.8
952449.58	639889.55	-29.0
952443.36	642509.31	-29.0
952458.65	643159.30	-28.9
952409.77	639891.15	-28.8
952428.26	639889.54	-28.7
952477.15	643160.38	-28.5
952435.61	643158.54	-28.3
952424.88	642512.63	-27.8
952431.43	639996.03	-27.7
952452.44	639993.21	-27.1
952473.77	639994.64	-26.7
952491.86	640000.40	-25.8
952477.35	641665.83	-23.9
952439.97	642238.13	-23.9
952484.85	642232.01	-23.7
952445.41	641668.68	-23.6
952421.93	641671.14	-23.4
952463.88	642233.88	-23.4
952495.69	641324.81	-22.5
952469.25	641326.65	-21.9
952438.07	641325.36	-20.9
952418.67	641322.93	-20.7
952427.91	641928.68	-18.7
952408.55	641926.46	-18.6
952452.68	641931.53	-18.5
952471.02	641933.82	-18.4
952565.97	643848.98	-35.9
952544.98	643847.99	-35.6
952520.89	643843.77	-35.3
952499.96	643840.47	-35.1
952573.49	643507.77	-34.9
952553.77	643510.24	-34.4
952554.31	644178.63	-34.2
952526.07	643511.45	-34.2
952516.83	644180.07	-34.1
952535.04	644179.59	-34.1
952588.23	644177.07	-34.1
952525.99	644538.95	-33.8
952534.40	644635.49	-33.7
952580.93	644536.24	-33.6
952550.87	644539.01	-33.5
952563.27	644629.55	-33.5

952582.83	644625.44	-33.3
952516.20	644638.01	-33.2
952552.04	642511.57	-33.2
952527.98	642509.65	-33.1
952506.54	642508.53	-33.0
952583.34	642516.15	-32.2
952581.91	642811.34	-31.1
952563.97	643165.49	-30.8
952541.87	643164.67	-30.7
952539.14	642813.96	-30.6
952562.94	642812.05	-30.6
952522.94	643163.12	-30.5
952520.93	642814.79	-30.0
952578.43	641325.93	-26.7
952558.94	641324.24	-25.9
952540.08	641323.32	-25.1
952581.00	641659.88	-24.7
952562.45	641659.81	-24.5
952528.98	641662.29	-24.3
952507.48	641665.05	-24.0
952521.67	641323.00	-23.8
952517.12	642230.76	-23.6
952539.76	642229.86	-23.5
952564.15	642229.55	-22.9
952587.03	642228.59	-22.4
952573.27	641944.16	-18.4
952505.19	641937.55	-17.9
952528.51	641939.48	-17.9
952553.06	641942.33	-17.7
952653.60	643499.93	-35.3
952625.83	643501.25	-34.9
952607.95	643503.64	-34.8
952658.85	644175.30	-34.3
952616.40	644176.73	-34.1
952678.05	644172.05	-34.1
952589.08	643848.52	-34.0
952635.72	644176.98	-33.9
952609.81	644534.00	-33.7
952607.56	644625.03	-33.6
952677.69	643160.69	-33.5
952638.19	644533.74	-33.3
952631.00	644625.44	-33.3
952664.05	644532.47	-33.0
952677.54	642814.86	-33.0
952609.55	643847.05	-33.0
952657.69	643161.80	-32.8
952654.13	642812.41	-32.7
952653.67	644627.34	-32.6
952636.86	643843.83	-32.4
952625.63	642812.19	-32.3
952635.45	643163.47	-32.2
952676.49	644629.09	-32.2
952614.93	643165.29	-31.9
952600.63	642811.81	-31.5
952591.55	643166.22	-31.5
952661.14	642523.86	-31.5
952603.32	642518.61	-31.4
952623.53	642521.16	-31.4
952642.76	642523.26	-31.0
952657.87	643839.51	-30.4
952675.56	643835.67	-29.8
952642.01	641328.44	-28.1
952599.14	641327.64	-27.4
952670.76	641332.50	-27.1
952617.60	641327.93	-27.1
952672.37	641670.54	-25.9
952653.57	641670.64	-25.5
952622.77	641665.80	-25.4
952599.10	641663.44	-25.1
952608.27	642229.06	-21.9
952671.78	642236.99	-21.7

952632.44	642231.04	-21.6
952650.20	642234.03	-21.5
952660.40	641942.67	-20.1
952614.73	641944.67	-19.2
952640.02	641943.72	-19.2
952593.28	641944.86	-18.5
952732.00	643499.85	-36.1
952765.33	643498.94	-36.1
952705.96	643500.89	-35.6
952684.60	643499.05	-35.5
952734.00	642824.59	-33.4
952713.66	643160.33	-33.2
952706.72	642820.30	-33.2
952735.10	642528.22	-33.1
952761.45	642828.26	-33.0
952750.79	643160.44	-32.9
952716.39	642528.08	-32.8
952732.76	643160.85	-32.6
952756.96	642527.69	-32.5
952683.18	644529.83	-32.5
952696.31	644168.87	-32.1
952680.65	642525.34	-32.1
952725.35	644165.16	-31.7
952694.90	644627.30	-31.5
952701.43	644527.13	-31.2
952722.00	644625.10	-30.8
952720.86	644525.36	-30.4
952743.30	641325.11	-30.2
952744.94	644162.58	-29.9
952740.63	644623.19	-29.7
952711.62	641330.83	-29.4
952740.90	644525.54	-29.1
952763.23	644618.89	-28.6
952764.71	644160.87	-28.4
952762.36	644527.39	-28.4
952689.55	641333.16	-28.4
952695.26	643831.91	-28.3
952713.29	643830.29	-27.3
952731.63	643830.66	-26.8
952764.01	641670.36	-26.8
952724.99	641671.35	-26.5
952743.15	641671.20	-26.4
952699.32	641672.16	-26.0
952749.91	643829.96	-25.9
952760.19	642238.42	-21.8
952708.65	642238.40	-21.6
952741.57	642238.52	-21.5
952690.21	642237.53	-21.2
952750.05	641936.13	-21.1
952685.97	641941.91	-20.9
952719.30	641937.75	-20.6
952821.23	643499.63	-37.3
952848.61	643502.96	-37.1
952802.69	643500.09	-36.6
952783.52	643499.35	-36.5
952846.87	643152.83	-33.4
952854.21	642524.52	-33.0
952850.49	642835.88	-32.9
952820.60	643155.59	-32.8
952825.56	642834.35	-32.6
952784.33	642829.77	-32.6
952781.39	643158.75	-32.5
952802.19	643157.41	-32.5
952784.73	642527.33	-32.4
952834.93	642525.39	-32.3
952815.42	642526.55	-32.3
952806.85	642833.13	-32.0
952771.41	641321.72	-30.2
952790.76	641319.94	-28.3
952848.21	641672.87	-27.8
952785.80	644158.88	-27.8

952826.08	641671.43	-27.7
952790.83	644615.83	-27.7
952809.15	644613.48	-27.6
952807.40	641671.08	-27.4
952844.49	641314.20	-27.3
952785.57	641670.75	-26.9
952851.62	643828.04	-26.4
952786.32	644529.98	-26.4
952804.74	644156.38	-26.3
952804.36	644529.77	-25.8
952831.46	644612.99	-25.8
952830.84	643828.69	-25.6
952768.46	643829.54	-25.4
952809.38	641319.01	-25.2
952823.42	644154.73	-25.2
952829.37	644528.14	-25.1
952799.67	643828.45	-25.0
952845.66	644157.61	-24.8
952855.71	644526.44	-24.4
952842.68	642234.83	-23.1
952850.23	641936.14	-22.7
952824.63	642236.56	-22.6
952808.26	641939.73	-22.5
952772.28	641938.84	-22.4
952832.26	641938.29	-22.3
952786.52	642237.52	-22.2
952805.43	642236.52	-21.6
952919.31	643508.43	-37.9
952939.63	643509.66	-37.9
952879.95	643503.85	-37.8
952899.74	643506.92	-37.5
952874.13	642835.60	-33.5
952876.81	643149.83	-33.3
952895.07	642833.25	-33.2
952896.21	643149.60	-31.9
952920.62	643151.55	-30.8
952873.95	642524.34	-30.3
952941.38	641671.70	-29.6
952922.07	641671.84	-29.2
952900.18	641672.54	-28.9
952916.26	642524.71	-28.9
952940.73	641320.55	-28.7
952932.59	643830.73	-28.6
952869.22	641671.96	-28.6
952892.74	642523.89	-28.5
952898.49	643825.20	-28.0
952940.42	643152.81	-27.7
952919.78	641319.61	-27.1
952875.18	643825.43	-27.0
952912.84	644175.96	-25.9
952877.09	641314.76	-25.8
952932.54	644607.08	-25.6
952901.90	641317.45	-25.6
952940.69	644176.39	-25.5
952940.37	644524.72	-25.4
952895.42	644525.20	-25.1
952900.40	644611.18	-25.1
952919.28	644524.70	-25.0
952938.20	642245.57	-24.9
952936.80	641930.97	-24.9
952864.73	644612.56	-24.9
952891.21	644170.52	-24.8
952935.12	642831.88	-24.7
952864.42	644162.57	-24.6
952874.63	644525.77	-24.5
952918.43	642232.95	-24.3
952911.26	641931.05	-24.3
952896.64	642230.67	-24.2
952914.93	642831.68	-24.2
952880.49	641933.18	-24.1
952877.32	642231.75	-23.5

953009.90	643516.59	-38.1
953031.15	643517.49	-37.9
952978.38	643514.75	-37.9
952958.56	643511.89	-37.8
953035.74	641326.40	-30.2
952973.48	643830.11	-29.4
952995.81	643830.84	-29.4
953024.12	643834.28	-29.4
953007.08	641322.93	-29.1
952955.03	643830.45	-28.8
952986.93	641321.86	-28.7
952961.43	641320.97	-28.7
953032.70	644168.27	-27.9
953011.78	644167.92	-27.7
953032.87	641672.43	-27.5
953023.77	641936.90	-27.2
952983.16	644170.53	-27.1
953022.45	644596.64	-27.1
953035.36	644531.52	-26.8
953003.41	641935.57	-26.8
952998.07	644598.77	-26.7
952977.93	644601.57	-26.5
953003.12	644527.52	-26.4
952994.66	641671.28	-26.4
952959.51	641670.99	-26.4
952959.59	644173.68	-26.4
952984.57	641934.47	-26.3
952958.45	644604.50	-26.1
953014.46	641671.97	-26.1
952978.19	644525.58	-26.0
952963.68	643155.19	-25.9
953004.25	643157.31	-25.8
952954.80	641931.84	-25.7
953032.01	642831.47	-25.6
952983.11	643157.11	-25.5
953022.59	643157.47	-25.5
952958.79	644525.00	-25.4
953001.39	642832.57	-23.7
952955.25	642832.12	-23.2
952981.41	642833.29	-22.8
953092.07	643515.39	-38.4
953050.34	643516.63	-38.3
953113.09	643514.17	-38.0
953069.20	643517.42	-37.8
953123.46	642835.34	-31.0
953121.26	641941.05	-30.5
953119.39	643841.58	-30.3
953104.44	641673.24	-30.3
953043.37	643837.37	-30.1
953076.79	643841.31	-30.1
953057.81	641323.74	-30.1
953100.52	643841.06	-30.0
953083.37	641674.18	-29.9
953124.33	641673.81	-29.9
953104.80	641316.26	-29.8
953127.67	643165.61	-29.8
953103.23	641941.35	-29.6
953113.27	644162.40	-29.5
953076.21	644167.74	-29.1
953094.67	644165.82	-28.9
953056.16	644168.36	-28.9
953084.77	641940.80	-28.8
953053.07	641674.49	-28.8
953082.05	642834.32	-28.6
953090.14	643164.49	-28.4
953057.60	641938.62	-28.3
953079.18	641319.42	-28.0
953109.17	643165.69	-27.5
953105.12	642837.00	-27.4
953120.60	644534.28	-27.2
953044.45	644595.49	-27.2

953072.70	644594.06	-27.2
953120.39	644588.98	-27.1
953100.16	644534.86	-27.0
953090.85	644593.09	-26.9
953057.39	644533.61	-26.7
953079.98	644534.90	-26.7
953068.08	643161.59	-26.0
953050.40	642830.21	-26.0
953043.45	643158.79	-25.1
953176.08	643512.68	-38.0
953134.51	643514.58	-37.7
953156.69	643514.23	-37.6
953201.05	643510.02	-37.6
953192.45	643165.34	-35.9
953216.98	641681.40	-35.4
953174.43	643164.39	-34.4
953191.48	642818.22	-34.3
953196.29	641678.71	-34.2
953163.42	642821.07	-33.9
953207.08	641309.47	-33.7
953174.03	641676.73	-33.6
953146.71	642827.94	-32.8
953188.32	641308.76	-32.6
953142.59	641673.63	-32.4
953162.71	641308.83	-32.2
953155.88	641940.22	-32.1
953156.37	643164.43	-32.0
953131.35	641311.86	-31.1
953139.80	643842.55	-29.6
953134.23	644159.82	-29.3
953174.97	643845.25	-29.2
953154.12	644159.43	-29.0
953173.85	644161.72	-28.6
953203.77	643841.88	-28.6
953192.41	644163.91	-28.4
953213.20	644166.41	-28.2
953154.06	644530.23	-28.1
953146.72	644586.27	-27.3
953214.55	644525.66	-27.3
953196.17	644527.10	-27.3
953177.53	644528.62	-27.2
953176.62	644584.40	-27.0
953194.96	644583.76	-26.1
953224.01	643504.14	-37.6
953300.84	641312.94	-37.1
953224.84	643164.37	-36.4
953282.84	641313.36	-36.0
953237.02	641690.46	-35.7
953263.56	641313.74	-34.8
953244.58	641312.39	-34.1
953226.31	641310.08	-33.4
953225.38	643839.39	-28.9
953235.72	644166.62	-27.9
953261.69	644163.15	-27.8
953279.86	644162.20	-27.7
953298.12	644525.32	-27.1
953307.80	644575.69	-27.0
953273.44	644524.26	-26.8
953242.93	644524.83	-26.7
953289.15	644578.63	-26.1
953247.47	644580.97	-26.1
953224.23	644581.91	-25.8
953267.56	644579.66	-25.6
953320.14	641313.62	-37.6
953344.38	641314.74	-37.4
953379.57	644532.82	-29.1
953361.49	644531.33	-28.3
953341.92	644529.72	-28.1
953353.55	644564.23	-27.8
953318.50	644527.25	-27.4
953327.40	644570.93	-27.1

Section 7
ASCII Straightened Data XYZ
Format File

956909.52	700552.90	9.1
956910.96	700548.19	9.5
956912.24	700544.00	9.0
956914.25	700537.43	9.1
956915.96	700531.83	9.2
956917.19	700527.82	3.4
956919.02	700521.82	2.2
956923.38	700507.57	0.3
956927.80	700493.12	-1.8
956933.35	700474.95	-2.0
956938.32	700458.69	-2.2
956943.58	700441.48	-2.7
956949.72	700421.40	-3.3
956953.23	700409.92	-3.6
956959.37	700389.84	-4.3
956965.80	700368.80	-5.1
956966.39	700366.89	-5.7
956971.65	700349.67	-6.0
956977.50	700330.55	-6.3
956983.35	700311.42	-6.8
956988.61	700294.21	-7.3
956994.75	700274.12	-7.6
957000.89	700254.04	-7.8
957005.57	700238.74	-8.2
957009.66	700225.35	-8.3
957014.05	700211.01	-8.3
957018.72	700195.71	-8.6
957023.40	700180.41	-9.0
957027.79	700166.06	-9.2
957033.34	700147.89	-9.8
956391.78	699807.22	5.9
956395.62	699806.54	6.5
956410.90	699803.85	9.2
956425.39	699801.29	11.1
956440.88	699798.56	12.5
956445.45	699797.76	12.5
956445.89	699797.68	12.9
956450.81	699796.81	11.7
956457.71	699795.59	9.7
956458.69	699795.42	5.7
956465.59	699794.21	4.3
956484.30	699790.91	3.3
956505.96	699787.09	0.8
956513.84	699785.70	0.1
956515.81	699785.35	-1.1
956534.52	699782.05	-1.7
956553.23	699778.75	-2.6
956571.95	699775.45	-3.5
956588.69	699772.50	-4.1
956607.40	699769.20	-5.0
956625.13	699766.07	-5.4
956645.81	699762.43	-5.9
956661.56	699759.65	-6.5
956682.24	699756.00	-7.2
956702.93	699752.36	-7.7
956724.59	699748.54	-8.5
956740.35	699745.76	-8.8
956757.09	699742.81	-9.4
956770.88	699740.37	-10.0
956219.81	698810.07	11.0
956230.46	698808.19	12.1
956240.20	698806.47	12.4
956251.07	698804.55	12.6
956267.53	698801.65	11.8
956281.66	698799.16	11.4
956292.44	698797.26	10.8
956300.74	698795.80	10.8
956305.93	698794.88	9.9
956311.19	698793.95	9.1
956314.37	698793.39	8.9
956317.32	698792.87	8.2

956328.15	698790.96	7.9
956332.09	698790.27	5.9
956351.79	698786.80	4.0
956371.48	698783.32	1.9
956391.18	698779.85	-0.1
956400.04	698778.29	-1.4
956405.95	698777.24	-2.9
956426.63	698773.60	-4.6
956446.33	698770.13	-5.2
956470.95	698765.78	-6.3
956493.60	698761.79	-6.8
956513.30	698758.32	-7.4
956530.04	698755.37	-7.7
956551.70	698751.55	-8.2
956557.61	698750.50	-8.5
956585.19	698745.64	-8.9
956608.82	698741.47	-9.2
956624.58	698738.70	-9.5
956641.32	698735.74	-9.7
956656.09	698733.14	-10.0
955992.95	697772.91	8.1
955999.38	697771.78	7.8
956010.86	697769.75	8.2
956028.02	697766.73	8.9
956045.71	697763.61	9.4
956065.65	697760.09	9.6
956083.61	697756.93	9.5
956100.48	697753.95	9.1
956119.76	697750.55	8.7
956138.22	697747.29	8.6
956154.56	697744.41	8.5
956174.52	697740.89	8.6
956194.30	697737.41	8.4
956213.99	697733.93	7.6
956228.77	697731.33	6.9
956243.54	697728.72	5.3
956263.23	697725.25	4.3
956279.98	697722.30	2.5
956300.66	697718.65	0.2
956325.28	697714.31	-1.5
956335.13	697712.58	-4.3
956358.76	697708.41	-5.7
956382.40	697704.24	-6.6
956405.05	697700.25	-7.4
956429.67	697695.91	-7.9
956453.30	697691.74	-8.1
956476.94	697687.57	-8.2
956498.60	697683.75	-7.8
956522.24	697679.58	-7.5
956545.87	697675.42	-7.0
956570.49	697671.07	-6.8
956596.10	697666.56	-7.3
956625.64	697661.35	-6.9
955873.12	696931.93	12.6
955887.35	696929.42	12.4
955906.46	696926.06	12.3
955917.22	696924.16	11.9
955923.94	696922.97	9.9
955933.60	696921.27	8.6
955943.78	696919.47	8.0
955965.10	696915.72	7.7
955981.46	696912.83	8.3
955991.45	696911.07	7.9
956011.85	696907.47	9.7
956029.58	696904.35	7.8
956055.46	696899.78	6.7
956075.45	696896.26	6.3
956094.86	696892.84	7.0
956102.74	696891.45	7.1
956104.71	696891.10	5.2
956123.42	696887.80	3.5

956145.09	696883.98	0.6
956163.80	696880.68	-1.5
956168.72	696879.81	-3.2
956189.40	696876.17	-3.7
956211.07	696872.35	-3.7
956230.77	696868.87	-4.1
956249.48	696865.57	-3.7
956272.13	696861.58	-3.8
956291.82	696858.11	-4.3
956311.52	696854.63	-4.9
956329.25	696851.51	-5.5
956352.88	696847.34	-6.3
956378.49	696842.82	-6.8
956398.18	696839.35	-7.0
956418.86	696835.71	-7.1
956441.51	696831.71	-7.1
956464.17	696827.72	-6.9
956490.76	696823.03	-6.8
955634.44	695943.22	10.6
955644.25	695941.49	9.7
955656.38	695939.35	9.5
955679.16	695935.34	8.8
955700.78	695931.53	8.6
955720.92	695927.97	8.3
955743.04	695924.07	8.2
955765.04	695920.19	8.1
955787.32	695916.27	8.1
955806.94	695912.81	8.1
955829.20	695908.88	8.2
955843.98	695906.28	8.2
955856.78	695904.02	7.9
955858.75	695903.67	8.4
955879.43	695900.02	3.2
955901.10	695896.20	0.8
955921.78	695892.56	-1.2
955927.69	695891.52	-1.9
955936.55	695889.95	-3.8
955955.26	695886.65	-4.8
955980.86	695882.14	-5.2
956003.52	695878.14	-5.6
956027.15	695873.98	-6.0
956048.82	695870.16	-6.5
956073.44	695865.82	-6.5
956099.04	695861.30	-5.3
956122.68	695857.13	-4.7
956144.34	695853.31	-4.6
956162.07	695850.19	-4.9
956189.64	695845.33	-5.5
956208.36	695842.03	-5.8
956230.02	695838.21	-6.2
956250.70	695834.56	-6.7
956270.40	695831.09	-7.0
956291.08	695827.44	-7.3
955439.01	694995.80	11.4
955452.88	694993.36	10.1
955467.26	694990.82	9.3
955488.13	694987.14	9.3
955503.53	694984.42	9.8
955519.66	694981.58	9.0
955537.37	694978.46	11.0
955551.95	694975.89	9.7
955565.17	694973.56	10.6
955572.63	694972.24	9.2
955580.89	694970.78	8.4
955599.56	694967.49	8.0
955621.86	694963.56	7.3
955624.81	694963.04	5.5
955645.49	694959.39	3.8
955666.18	694955.75	1.8
955686.86	694952.10	-0.8
955700.64	694949.67	-2.1

955705.57	694948.80	-3.8
955726.25	694945.15	-4.9
955746.93	694941.51	-5.0
955771.55	694937.17	-6.6
955790.26	694933.87	-5.9
955811.93	694930.05	-6.1
955833.59	694926.23	-5.8
955856.24	694922.23	-5.4
955873.97	694919.11	-5.3
955893.67	694915.63	-5.8
955915.33	694911.81	-6.7
955932.07	694908.86	-7.5
955946.85	694906.26	-8.2
955969.50	694902.26	-9.2
955032.78	693836.36	15.7
955050.44	693833.24	15.1
955068.80	693830.01	13.9
955087.97	693826.63	13.1
955104.27	693823.75	12.4
955122.20	693820.59	12.2
955136.93	693817.99	11.0
955152.19	693815.30	9.8
955170.09	693812.15	8.9
955188.87	693808.84	8.3
955208.42	693805.39	7.9
955228.09	693801.92	7.7
955247.79	693798.45	7.3
955265.64	693795.30	7.0
955284.88	693791.91	6.9
955304.11	693788.52	7.2
955322.83	693785.21	7.5
955332.85	693783.45	8.1
955342.67	693781.72	8.2
955348.67	693780.66	7.9
955355.57	693779.44	4.3
955377.23	693775.62	3.2
955397.91	693771.98	0.9
955416.63	693768.68	-1.4
955421.55	693767.81	-2.2
955430.41	693766.24	-3.3
955450.11	693762.77	-4.8
955470.79	693759.13	-4.9
955495.41	693754.78	-5.3
955518.06	693750.79	-4.2
955537.76	693747.32	-4.0
955559.42	693743.50	-4.6
955581.09	693739.68	-5.2
955598.81	693736.55	-6.2
955624.42	693732.04	-7.1
955647.07	693728.04	-8.2
955667.75	693724.40	-9.1
954943.28	693055.15	12.6
954950.37	693053.90	12.8
954960.15	693052.18	13.2
954970.29	693050.39	12.1
954986.74	693047.49	11.6
955005.93	693044.10	11.4
955022.14	693041.24	12.7
955028.28	693040.16	12.1
955038.44	693038.37	10.6
955046.25	693036.99	9.6
955059.46	693034.66	9.1
955078.79	693031.25	8.7
955097.69	693027.92	8.5
955117.75	693024.38	8.4
955138.18	693020.78	8.3
955157.87	693017.31	8.1
955176.86	693013.96	7.9
955196.55	693010.49	7.2
955216.23	693007.02	7.0
955240.85	693002.68	7.3

955243.81	693002.16	5.1
955265.48	692998.34	3.2
955287.14	692994.52	1.2
955307.82	692990.87	-1.1
955314.72	692989.65	-1.9
955318.65	692988.96	-3.3
955340.32	692985.14	-4.4
955363.96	692980.97	-4.7
955383.65	692977.50	-3.5
955404.33	692973.85	-3.0
955427.97	692969.69	-3.6
955449.63	692965.87	-4.2
955474.25	692961.52	-5.0
955494.94	692957.88	-5.8
955516.60	692954.06	-6.5
955537.28	692950.41	-7.5
955559.93	692946.42	-8.4
955583.57	692942.25	-9.2
954791.40	692017.64	11.9
954799.60	692016.20	12.0
954816.63	692013.19	11.3
954830.74	692010.71	10.5
954844.97	692008.20	10.3
954852.16	692006.93	10.7
954857.81	692005.93	9.6
954864.03	692004.84	9.1
954874.58	692002.98	8.9
954894.52	691999.46	8.6
954913.78	691996.06	8.4
954933.47	691992.59	8.3
954953.50	691989.06	8.2
954971.89	691985.82	7.8
954992.53	691982.18	7.4
955011.95	691978.75	7.0
955031.48	691975.31	6.5
955051.20	691971.83	7.1
955064.03	691969.57	7.2
955081.75	691966.45	4.4
955092.59	691964.54	3.6
955105.39	691962.28	1.9
955125.09	691958.81	-0.6
955136.90	691956.72	-1.8
955141.83	691955.85	-3.1
955163.49	691952.03	-4.3
955185.16	691948.21	-4.1
955208.79	691944.05	-3.5
955229.47	691940.40	-3.5
955248.19	691937.10	-4.2
955271.82	691932.93	-5.2
955295.46	691928.76	-5.4
955321.06	691924.25	-7.8
955343.71	691920.26	-9.2
955364.39	691916.61	-10.3
954693.57	691011.46	11.6
954708.52	691008.83	12.5
954724.62	691005.99	12.8
954746.32	691002.16	12.2
954760.18	690999.72	12.2
954767.67	690998.40	11.2
954773.74	690997.32	10.8
954792.20	690994.07	10.0
954813.83	690990.26	8.9
954837.58	690986.07	7.7
954858.20	690982.43	7.2
954877.55	690979.02	7.0
954891.48	690976.57	6.9
954905.26	690974.13	4.8
954923.97	690970.83	3.9
954947.61	690966.67	1.9
954966.32	690963.37	-1.5
954972.23	690962.33	-2.9

954994.88	690958.33	-3.8
955013.59	690955.03	-3.9
955035.26	690951.21	-3.6
955055.94	690947.57	-3.8
955076.62	690943.92	-4.7
955100.25	690939.75	-5.8
955124.87	690935.41	-7.3
955143.59	690932.11	-8.5
955172.15	690927.08	-10.1
955190.86	690923.78	-11.1
954604.16	689873.60	10.8
954625.71	689869.80	10.9
954649.02	689865.69	10.8
954670.57	689861.89	11.7
954681.52	689859.96	12.2
954689.94	689858.47	10.8
954713.83	689854.26	9.3
954736.11	689850.33	8.2
954759.30	689846.24	7.1
954782.47	689842.16	6.7
954801.79	689838.75	6.8
954810.38	689837.23	7.0
954817.27	689836.02	4.4
954836.97	689832.55	2.5
954858.64	689828.73	1.4
954878.33	689825.25	0.0
954900.98	689821.26	-1.2
954921.66	689817.61	-2.1
954944.31	689813.62	-2.9
954965.00	689809.97	-3.5
954987.65	689805.98	-4.3
955013.25	689801.46	-5.6
955037.87	689797.12	-7.0
955066.43	689792.09	-8.6
955087.11	689788.44	-9.8
955112.72	689783.92	-11.4
955131.43	689780.63	-12.5
954556.45	688984.90	10.0
954577.68	688981.15	10.2
954601.44	688976.97	10.4
954620.26	688973.65	10.6
954638.23	688970.48	10.1
954655.87	688967.37	9.2
954664.92	688965.77	8.1
954688.02	688961.70	7.1
954711.07	688957.63	6.5
954730.93	688954.13	7.1
954734.60	688953.49	7.3
954740.51	688952.44	4.5
954759.22	688949.14	3.5
954781.87	688945.15	0.5
954795.66	688942.72	0.0
954801.57	688941.68	-1.4
954810.43	688940.11	-2.4
954817.32	688938.90	-2.0
954822.25	688938.03	-1.7
954844.90	688934.04	-2.8
954867.55	688930.04	-3.6
954889.22	688926.22	-4.4
954912.85	688922.06	-5.4
954929.59	688919.10	-6.2
954953.23	688914.94	-6.2
954978.83	688910.42	-8.5
955001.48	688906.43	-10.1
955022.16	688902.78	-11.2
954533.30	688046.95	8.9
954544.28	688045.01	8.6
954547.33	688044.47	9.6
954557.38	688042.70	9.4
954564.04	688041.53	11.3
954573.53	688039.85	11.1

954583.20	688038.15	10.4
954601.60	688034.90	10.9
954612.23	688033.03	9.7
954631.93	688029.56	9.4
954639.81	688028.17	9.5
954643.75	688027.47	8.0
954663.44	688024.00	7.9
954680.19	688021.05	7.8
954684.13	688020.35	5.0
954698.90	688017.75	3.6
954721.55	688013.75	1.2
954741.24	688010.28	-0.3
954761.93	688006.63	-1.0
954780.64	688003.33	-2.1
954805.26	687998.99	-3.4
954824.95	687995.52	-3.8
954851.54	687990.83	-4.7
954873.21	687987.01	-5.9
954896.84	687982.84	-6.9
954923.43	687978.16	-8.3
954945.10	687974.34	-9.6
954478.56	687092.93	8.6
954486.49	687091.54	8.8
954495.78	687089.90	8.7
954509.58	687087.46	9.1
954517.52	687086.06	9.5
954532.79	687083.37	8.9
954540.20	687082.06	8.6
954547.77	687080.73	7.4
954559.10	687078.73	6.7
954578.62	687075.29	6.7
954595.39	687072.33	5.4
954600.32	687071.46	4.3
954616.07	687068.69	3.8
954636.75	687065.04	2.6
954661.37	687060.70	1.7
954670.24	687059.14	-0.5
954677.13	687057.92	-1.2
954696.83	687054.45	-1.9
954721.45	687050.11	-2.9
954745.08	687045.94	-3.7
954767.73	687041.94	-3.6
954797.28	687036.74	-6.0
954822.88	687032.22	-7.3
954848.49	687027.71	-6.7
954878.03	687022.50	-10.3
954909.55	687016.94	-11.6
954267.65	686060.07	11.0
954273.59	686059.02	10.9
954282.53	686057.44	10.9
954294.83	686055.28	10.8
954304.98	686053.49	10.2
954318.14	686051.17	9.6
954333.85	686048.40	9.0
954341.03	686047.13	8.4
954349.65	686045.61	8.0
954365.64	686042.79	7.4
954384.44	686039.48	6.7
954403.89	686036.04	6.8
954414.96	686034.09	6.9
954419.89	686033.22	4.4
954433.68	686030.79	3.0
954448.45	686028.19	2.6
954468.14	686024.72	0.5
954487.84	686021.24	-0.6
954514.43	686016.55	-2.2
954535.11	686012.91	-2.9
954558.75	686008.74	-3.3
954579.43	686005.09	-4.5
954598.14	686001.79	-5.7
954625.71	685996.93	-6.7

954647.38	685993.11	-8.0
954672.98	685988.60	-9.5
954697.60	685984.26	-10.9
954171.96	685177.05	9.8
954198.30	685172.40	10.5
954223.15	685168.02	11.1
954243.30	685164.47	12.4
954256.39	685162.16	9.6
954268.04	685160.10	7.7
954278.04	685158.34	7.3
954297.61	685154.89	7.3
954306.25	685153.37	7.1
954310.19	685152.67	4.6
954331.85	685148.85	3.0
954352.53	685145.20	0.8
954367.30	685142.60	-0.5
954370.26	685142.08	-1.1
954390.94	685138.43	-0.9
954414.58	685134.27	-2.4
954437.23	685130.27	-3.3
954466.77	685125.06	-4.4
954484.50	685121.94	-5.3
954508.13	685117.77	-6.4
954531.77	685113.60	-7.8
954554.42	685109.61	-8.9
954579.04	685105.27	-10.3
954042.93	684187.06	10.6
954055.54	684184.84	11.1
954073.43	684181.69	11.7
954086.37	684179.40	10.7
954095.81	684177.74	8.3
954104.65	684176.18	7.0
954111.89	684174.91	6.7
954128.32	684172.01	6.3
954147.06	684168.70	6.4
954158.60	684166.67	6.4
954167.46	684165.11	4.2
954183.22	684162.33	2.8
954198.97	684159.55	2.2
954218.67	684156.08	0.5
954228.52	684154.34	-0.6
954232.46	684153.65	-1.8
954255.11	684149.65	-1.9
954279.73	684145.31	-3.1
954308.29	684140.27	-4.3
954329.95	684136.45	-5.2
954352.60	684132.46	-6.3
954378.21	684127.95	-7.8
954403.81	684123.43	-9.1
954429.42	684118.92	-10.8
953830.39	683176.21	7.7
953844.64	683173.69	7.4
953856.30	683171.64	7.3
953875.58	683168.24	7.5
953895.79	683164.67	7.5
953915.73	683161.16	7.9
953935.58	683157.66	8.0
953955.29	683154.18	7.9
953975.97	683150.54	7.6
953981.88	683149.49	4.2
954000.59	683146.19	3.7
954007.49	683144.98	3.3
954028.17	683141.33	-0.5
954050.82	683137.34	-1.0
954073.47	683133.34	-1.7
954094.15	683129.70	-2.6
954118.77	683125.36	-3.6
954139.45	683121.71	-4.5
954162.10	683117.72	-5.5
954184.75	683113.72	-6.6
953747.42	682350.51	11.6

953757.11	682348.80	11.2
953767.92	682346.90	10.2
953781.52	682344.50	10.2
953799.09	682341.40	10.1
953812.01	682339.13	8.6
953831.01	682335.77	7.7
953851.15	682332.22	6.6
953869.56	682328.98	6.3
953889.37	682325.48	6.7
953897.19	682324.11	6.9
953901.13	682323.41	4.6
953918.86	682320.28	3.4
953941.51	682316.29	4.3
953964.16	682312.30	-0.4
953986.81	682308.30	-1.4
954008.48	682304.48	-2.6
954036.05	682299.62	-3.4
954060.67	682295.28	-4.2
954080.37	682291.81	-5.0
954099.08	682288.51	-5.8
954123.70	682284.17	-7.0
954146.35	682280.17	-8.0
954166.04	682276.70	-9.2
954180.82	682274.09	-10.0
953515.43	681198.89	12.4
953530.61	681196.21	11.7
953544.09	681193.83	13.0
953553.85	681192.11	10.4
953567.79	681189.65	10.5
953577.25	681187.99	8.7
953592.36	681185.32	8.6
953614.90	681181.35	10.2
953629.58	681178.76	10.7
953641.30	681176.69	9.3
953655.94	681174.11	7.4
953669.44	681171.73	6.9
953689.38	681168.21	7.1
953694.17	681167.37	7.3
953699.09	681166.50	5.2
953718.79	681163.03	2.9
953723.71	681162.16	2.2
953728.64	681161.29	-0.6
953733.56	681160.42	-1.4
953743.41	681158.69	-3.4
953763.11	681155.21	-3.0
953785.76	681151.22	-3.4
953807.42	681147.40	-3.3
953836.97	681142.19	-3.9
953856.66	681138.72	-4.6
953881.28	681134.38	-5.6
953900.98	681130.90	-6.7
953920.68	681127.43	-7.9
953940.37	681123.96	-9.0
953390.95	680303.79	5.8
953405.26	680301.27	5.8
953418.17	680298.99	7.5
953431.19	680296.70	8.9
953456.33	680292.27	8.7
953481.89	680287.76	8.6
953500.72	680284.44	7.8
953516.50	680281.66	6.8
953536.24	680278.18	7.0
953543.79	680276.84	7.5
953546.74	680276.32	5.6
953558.56	680274.24	4.6
953580.23	680270.42	1.9
953599.92	680266.95	-0.4
953609.77	680265.21	-3.5
953634.39	680260.87	-3.3
953656.06	680257.05	-3.1
953677.72	680253.23	-3.2

953697.42	680249.75	-3.4
953722.04	680245.41	-4.1
953735.83	680242.98	-4.8
953753.55	680239.86	-5.6
953772.27	680236.56	-6.7
953793.93	680232.74	-7.7
953813.63	680229.26	-8.9
953834.31	680225.62	-10.2
953855.97	680221.80	-11.1
953277.38	679647.76	10.2
953293.21	679644.96	10.5
953311.78	679641.69	10.8
953330.69	679638.36	10.8
953348.87	679635.15	10.6
953368.67	679631.66	10.4
953389.07	679628.06	9.9
953406.24	679625.03	9.0
953416.92	679623.15	8.2
953428.26	679621.15	7.8
953447.92	679617.68	7.9
953456.86	679616.11	7.9
953461.78	679615.24	4.9
953481.48	679611.77	4.0
953504.13	679607.77	1.3
953522.84	679604.47	-1.0
953530.72	679603.08	-3.3
953549.43	679599.79	-3.8
953571.10	679595.96	-3.6
953589.81	679592.67	-3.8
953609.50	679589.19	-5.9
953632.15	679585.20	-4.7
953654.81	679581.20	-5.7
953675.49	679577.56	-6.7
953699.12	679573.39	-8.1
953088.10	678385.10	13.2
953097.52	678383.44	13.0
953108.00	678381.59	13.0
953127.36	678378.18	13.0
953145.26	678375.02	12.4
953157.08	678372.94	12.1
953176.85	678369.45	11.0
953190.10	678367.11	10.0
953201.53	678365.10	9.5
953213.91	678362.92	8.5
953236.61	678358.91	7.1
953257.07	678355.30	5.9
953277.23	678351.75	5.5
953296.65	678348.33	6.2
953304.72	678346.90	6.4
953309.65	678346.03	4.1
953318.51	678344.47	3.3
953338.21	678341.00	4.2
953362.83	678336.66	0.4
953372.68	678334.92	-0.6
953380.55	678333.53	-2.7
953398.28	678330.41	-2.7
953417.98	678326.93	-2.4
953442.60	678322.59	-3.4
953464.26	678318.77	-3.7
953485.93	678314.95	-4.6
953507.59	678311.13	-5.4
953532.21	678306.79	-6.8
953554.87	678302.80	-7.9
953576.53	678298.97	-9.3
953595.24	678295.68	-10.4
953618.88	678291.51	-11.6
953641.53	678287.51	-12.4
952986.27	677257.93	10.6
953000.68	677255.39	10.1
953016.50	677252.59	9.6
953034.35	677249.45	8.9

953052.02	677246.33	8.4
953071.07	677242.97	7.7
953094.07	677238.92	6.8
953118.20	677234.66	6.3
953139.97	677230.82	6.2
953159.38	677227.40	6.6
953173.96	677224.83	7.1
953177.89	677224.14	5.0
953199.56	677220.32	4.5
953223.20	677216.15	1.3
953237.97	677213.54	-0.9
953246.83	677211.98	-3.0
953269.48	677207.99	-3.6
953288.19	677204.69	-3.5
953311.83	677200.52	-3.8
953335.46	677196.35	-4.1
953359.10	677192.19	-5.0
953383.72	677187.85	-6.0
953407.36	677183.68	-7.4
953427.05	677180.20	-8.5
952952.52	676133.38	8.7
952966.68	676130.89	9.0
952983.56	676127.91	10.2
952994.55	676125.97	11.7
953009.45	676123.34	8.8
953013.85	676122.57	8.1
953025.11	676120.58	7.7
953048.44	676116.47	7.2
953067.88	676113.04	7.4
953072.68	676112.19	7.5
953076.62	676111.50	5.0
953092.38	676108.72	4.8
953110.10	676105.60	2.4
953131.77	676101.78	-0.5
953139.65	676100.39	-3.2
953160.33	676096.74	-3.2
953180.03	676093.27	-2.9
953199.72	676089.79	-3.2
953219.42	676086.32	-3.8
953241.08	676082.50	-4.4
953265.70	676078.16	-5.6
953289.34	676073.99	-6.5
953310.02	676070.34	-7.8
953334.64	676066.00	-9.2
952899.16	675261.02	11.5
952915.39	675258.16	10.3
952926.65	675256.17	9.6
952937.65	675254.23	9.3
952942.12	675253.44	8.2
952952.01	675251.70	7.6
952970.92	675248.37	6.6
952990.50	675244.91	6.3
953005.43	675242.28	6.3
953016.27	675240.37	4.0
953040.89	675236.03	4.4
953065.51	675231.69	0.7
953078.31	675229.43	-0.9
953085.20	675228.21	1.1
953107.85	675224.22	-3.2
953131.49	675220.05	-3.3
953154.14	675216.06	-3.8
953177.77	675211.89	-4.4
953202.39	675207.55	-5.3
953223.08	675203.90	-6.5
953248.68	675199.39	-7.9
953271.33	675195.40	-9.1
953292.01	675191.75	-10.3
952720.33	674202.24	9.5
952729.84	674200.56	8.5
952746.51	674197.62	8.4
952756.21	674195.91	8.3

952766.00	674194.19	7.9
952775.44	674192.52	7.8
952796.12	674188.88	7.2
952816.59	674185.26	6.9
952835.55	674181.92	6.8
952846.38	674180.01	7.0
952851.30	674179.14	4.0
952863.12	674177.06	3.2
952880.85	674173.93	3.7
952901.53	674170.29	0.9
952913.35	674168.20	-1.1
952924.18	674166.29	-2.7
952943.88	674162.82	-3.0
952963.57	674159.35	-3.4
952984.25	674155.70	-4.3
953003.95	674152.23	-4.9
953026.60	674148.23	-5.7
953043.34	674145.28	-6.6
953068.95	674140.77	-7.8
953089.63	674137.12	-9.0
953111.29	674133.30	-10.4
953134.93	674129.13	-11.5
953159.55	674124.79	-12.6
952656.74	673343.16	9.3
952656.86	673343.14	8.0
952664.36	673341.81	8.4
952672.40	673340.40	8.7
952680.61	673338.95	7.2
952689.42	673337.39	6.9
952696.83	673336.09	6.6
952714.24	673333.02	6.0
952733.52	673329.62	6.1
952739.26	673328.61	6.4
952742.22	673328.09	4.5
952760.93	673324.79	3.9
952770.78	673323.05	3.6
952793.43	673319.06	0.4
952806.23	673316.80	-1.3
952811.15	673315.93	-2.3
952834.79	673311.76	-2.9
952853.50	673308.46	-3.2
952881.08	673303.60	-4.3
952905.70	673299.26	-5.2
952932.29	673294.57	-6.4
952951.98	673291.10	-7.8
952971.68	673287.63	-9.2
952995.31	673283.46	-10.3
953018.95	673279.29	-11.6
952561.13	672251.72	9.7
952576.33	672249.04	9.5
952590.95	672246.46	8.4
952600.56	672244.77	7.3
952607.99	672243.46	6.9
952630.32	672239.52	6.3
952640.21	672237.78	6.6
952642.18	672237.43	4.4
952649.07	672236.21	4.1
952666.80	672233.09	4.3
952684.53	672229.96	2.0
952708.16	672225.80	-1.1
952714.07	672224.75	-2.5
952736.72	672220.76	-2.2
952754.45	672217.63	-3.3
952779.07	672213.29	-4.5
952799.75	672209.65	-4.8
952818.46	672206.35	-5.4
952838.16	672202.87	-6.8
952861.79	672198.71	-7.9
952422.95	671251.12	8.1
952435.37	671248.93	8.0
952443.88	671247.43	7.5

952449.64	671246.42	7.0
952469.71	671242.88	6.5
952488.68	671239.53	6.4
952493.18	671238.74	6.3
952508.93	671235.96	3.2
952528.63	671232.49	2.6
952553.25	671228.15	0.2
952576.88	671223.98	-0.4
952600.52	671219.81	-2.2
952624.16	671215.64	-3.1
952651.73	671210.78	-3.9
952676.35	671206.44	-5.1
952699.00	671202.45	-6.5
952729.53	671197.06	-8.1
952752.18	671193.07	-9.6
952768.92	671190.12	-11.1
952799.45	671184.74	-12.3
952266.45	670330.90	8.8
952271.06	670330.90	8.5
952274.43	670330.90	7.6
952289.53	670330.90	7.8
952308.02	670330.90	7.6
952324.78	670330.90	7.3
952344.98	670330.90	7.1
952344.92	670330.90	6.7
952348.20	670330.90	6.8
952351.20	670330.90	4.3
952367.20	670330.90	3.2
952381.20	670330.90	3.5
952401.20	670330.90	0.6
952412.20	670330.90	-0.9
952432.20	670330.90	-1.4
952456.20	670330.90	-2.2
952479.20	670330.90	-3.3
952498.20	670330.90	-3.8
952523.20	670330.90	-4.8
952547.20	670330.90	-5.9
952565.20	670330.90	-7.0
952584.20	670330.90	-8.1
952606.20	670330.90	-9.5
952628.20	670330.90	-10.8
952652.20	670330.90	-12.1
952131.17	669349.13	9.1
952138.28	669349.13	9.4
952142.03	669349.13	8.7
952149.96	669349.13	8.1
952161.45	669349.13	7.7
952174.43	669349.13	7.2
952191.86	669349.13	6.5
952209.87	669349.13	6.3
952229.50	669349.13	6.8
952236.67	669349.13	6.6
952240.67	669349.13	4.2
952261.67	669349.13	3.3
952283.67	669349.13	0.9
952306.67	669349.13	-1.5
952331.67	669349.13	-2.4
952355.67	669349.13	-3.4
952379.67	669349.13	-4.0
952403.67	669349.13	-5.0
952428.67	669349.13	-6.2
952451.67	669349.13	-7.6
952476.67	669349.13	-8.9
952496.67	669349.13	-10.0
952512.67	669349.13	-11.1
952030.40	668215.14	12.4
952034.51	668214.78	12.9
952043.35	668214.01	12.2
952053.22	668213.14	11.1
952060.78	668212.48	9.8
952064.41	668212.17	9.7

952074.41	668211.29	7.8
952080.75	668210.74	7.2
952092.83	668209.68	6.9
952107.94	668208.36	7.2
952111.82	668208.02	7.3
952114.81	668207.76	4.5
952124.77	668206.88	3.6
952139.72	668205.58	4.0
952159.64	668203.83	1.1
952171.59	668202.79	-1.3
952189.53	668201.22	-1.9
952208.45	668199.56	-2.3
952235.35	668197.21	-3.5
952258.26	668195.21	-4.0
952276.19	668193.64	-4.8
952297.11	668191.81	-5.8
952321.02	668189.71	-7.4
952343.94	668187.71	-8.8
952365.85	668185.79	-10.2
952388.76	668183.79	-11.6
951972.28	667325.32	9.3
951977.79	667324.35	9.4
951981.87	667323.63	10.0
951989.50	667322.28	9.9
951998.39	667320.72	8.6
952006.35	667319.31	7.4
952018.07	667317.25	6.7
952037.70	667313.79	6.3
952042.87	667312.87	6.5
952046.81	667312.18	4.3
952066.50	667308.71	4.3
952077.33	667306.80	3.7
952101.96	667302.46	0.2
952115.74	667300.02	-1.6
952135.44	667296.55	-2.6
952163.01	667291.69	-3.3
952184.68	667287.87	-4.5
952205.36	667284.22	-5.2
952226.04	667280.58	-6.1
952246.72	667276.93	-7.2
952269.37	667272.94	-8.3
952288.08	667269.64	-9.4
951851.58	666330.42	8.9
951860.10	666328.14	8.8
951868.01	666326.02	10.8
951879.64	666322.90	8.9
951889.81	666320.18	6.8
951900.37	666317.35	6.1
951919.97	666312.10	6.0
951923.78	666311.08	6.0
951925.71	666310.56	4.5
951933.44	666308.49	3.4
951955.65	666302.54	3.2
951975.94	666297.10	0.8
951998.15	666291.15	-1.7
952018.44	666285.71	-2.1
952040.65	666279.76	-3.4
952063.84	666273.55	-4.4
952088.95	666266.82	-5.4
952113.10	666260.35	-6.7
952135.31	666254.40	-8.1
952159.46	666247.93	-9.7
952183.61	666241.46	-11.2
952202.93	666236.28	-12.3
952223.21	666230.84	-13.0
951682.87	665356.72	9.7
951689.01	665356.19	8.9
951703.49	665354.92	8.4
951720.65	665353.42	7.9
951738.30	665351.88	7.5
951758.06	665350.15	7.3

951765.28	665349.52	7.0
951774.24	665348.73	3.6
951793.17	665347.08	3.7
951801.14	665346.38	3.8
951824.05	665344.37	0.4
951847.96	665342.28	-2.1
951864.90	665340.80	-2.7
951897.77	665337.92	-3.8
951921.68	665335.83	-4.5
951944.59	665333.83	-5.5
951964.52	665332.08	-6.5
951989.42	665329.91	-8.1
951527.25	664303.66	10.4
951529.62	664303.02	10.2
951538.20	664300.72	8.3
951548.14	664298.06	7.0
951565.99	664293.28	5.5
951582.17	664288.94	5.4
951601.74	664283.70	6.2
951608.65	664281.85	6.4
951612.51	664280.81	4.3
951627.96	664276.67	3.8
951640.52	664273.31	3.4
951661.77	664267.61	0.3
951675.29	664263.99	-1.8
951692.68	664259.33	-2.4
951712.97	664253.90	-3.0
951734.22	664248.20	-4.2
951755.47	664242.51	-4.8
951775.75	664237.07	-5.6
951797.00	664231.38	-7.0
951820.18	664225.17	-8.1
951844.33	664218.70	-9.4
951861.72	664214.04	-10.6
951883.93	664208.08	-12.0
951394.40	663541.92	9.1
951403.35	663540.34	8.7
951403.60	663540.29	8.5
951406.09	663539.86	9.0
951417.97	663537.76	7.0
951428.93	663535.83	6.4
951446.61	663532.71	5.8
951463.90	663529.66	6.1
951483.42	663526.22	6.6
951487.36	663525.53	6.7
951492.29	663524.66	4.3
951510.01	663521.53	3.6
951522.82	663519.27	3.3
951539.56	663516.32	1.4
951559.25	663512.85	-1.5
951579.93	663509.20	-1.5
951606.52	663504.51	-3.6
951631.14	663500.17	-4.5
951657.73	663495.48	-7.5
951221.81	662333.24	10.1
951223.96	662332.86	10.7
951232.08	662331.43	10.0
951240.56	662329.94	10.0
951251.03	662328.09	9.4
951258.05	662326.85	8.4
951263.05	662325.97	7.4
951270.99	662324.57	7.1
951285.89	662321.94	6.8
951305.91	662318.41	7.1
951307.85	662318.07	7.3
951312.77	662317.20	4.6
951320.65	662315.82	4.2
951334.44	662313.38	4.2
951349.21	662310.78	2.4
951367.92	662307.48	-0.7
951377.77	662305.74	-2.0

951397.47	662302.27	-2.6
951412.24	662299.67	-2.6
951431.93	662296.19	-3.7
951451.63	662292.72	-4.5
951473.30	662288.90	-5.1
951492.01	662285.60	-6.0
951512.69	662281.95	-7.0
951526.48	662279.52	-8.1
951550.11	662275.36	-9.3
951566.85	662272.40	-10.4
951586.55	662268.93	-11.3
951091.02	661390.33	10.4
951091.37	661390.26	8.4
951098.13	661389.07	9.1
951106.06	661387.67	11.2
951117.35	661385.68	9.8
951125.80	661384.19	7.3
951138.47	661381.96	5.9
951155.20	661379.01	6.3
951174.62	661375.58	6.8
951176.77	661375.20	6.9
951180.71	661374.51	4.4
951199.42	661371.21	4.3
951214.20	661368.61	1.5
951237.83	661364.44	-1.9
951260.48	661360.44	-1.3
951286.09	661355.93	-2.5
951311.69	661351.41	-3.4
951331.39	661347.94	-4.1
951356.99	661343.43	-4.9
951371.76	661340.82	-6.9
951391.46	661337.35	-7.0
951416.08	661333.01	-8.3
951440.70	661328.67	-9.5
951463.35	661324.67	-10.9
950956.70	660410.55	9.6
950956.90	660410.51	8.5
950968.37	660408.49	8.8
950973.55	660407.58	10.3
950978.27	660406.74	10.5
950984.59	660405.63	8.9
950995.61	660403.69	6.8
951007.10	660401.66	6.5
951026.63	660398.22	6.9
951030.97	660397.45	4.4
951037.86	660396.24	3.7
951054.61	660393.28	4.1
951071.35	660390.33	1.9
951088.09	660387.38	-1.0
951095.97	660385.99	-2.6
951112.71	660383.04	-2.6
951130.44	660379.91	-2.6
951149.15	660376.61	-3.6
951169.83	660372.97	-4.1
951189.52	660369.49	-4.7
951216.11	660364.81	-5.6
951232.86	660361.85	-6.6
951254.52	660358.03	-7.9
951279.14	660353.69	-9.4
951298.84	660350.22	-10.8
950798.56	659430.10	7.1
950798.68	659430.08	9.4
950806.97	659428.62	7.4
950816.53	659426.93	6.6
950833.35	659423.97	6.7
950850.18	659421.00	6.1
950867.09	659418.02	6.3
950886.80	659414.54	7.0
950892.71	659413.50	7.0
950894.68	659413.15	5.4
950915.36	659409.51	2.6

950937.03	659405.69	0.0
950957.71	659402.04	-3.4
950978.39	659398.39	-3.8
951003.01	659394.05	-4.4
951026.65	659389.88	-3.6
951053.24	659385.20	-4.4
951075.89	659381.20	-5.1
951098.54	659377.21	-6.5
951123.16	659372.87	-7.5
951137.93	659370.26	-8.4
951160.58	659366.27	-10.0
951177.32	659363.32	-11.3
950630.42	658359.87	10.4
950630.43	658359.87	8.7
950635.96	658358.90	9.2
950647.60	658356.84	11.4
950651.54	658356.15	11.1
950655.36	658355.48	10.5
950660.96	658354.49	9.6
950673.92	658352.20	8.6
950692.36	658348.95	7.5
950709.71	658345.89	6.9
950729.16	658342.46	6.9
950748.25	658339.10	6.9
950767.78	658335.65	7.2
950778.11	658333.83	7.2
950780.08	658333.49	5.8
950789.93	658331.75	4.5
950809.62	658328.28	1.5
950829.32	658324.80	-1.6
950838.18	658323.24	-3.7
950856.89	658319.94	-4.1
950875.61	658316.64	-4.1
950891.36	658313.86	-4.2
950910.07	658310.56	-3.6
950931.74	658306.74	-3.2
950951.44	658303.27	-4.1
950972.12	658299.62	-4.6
950992.80	658295.98	-5.4
951012.49	658292.50	-6.7
951032.19	658289.03	-7.8
951052.87	658285.38	-8.9
951073.55	658281.74	-10.1
951096.20	658277.74	-11.4
951115.90	658274.27	-12.3
950545.76	657380.69	9.1
950545.75	657380.70	7.7
950555.87	657378.91	7.6
950562.97	657377.66	8.9
950574.16	657375.69	10.7
950578.86	657374.86	9.8
950583.23	657374.09	7.7
950595.34	657371.95	6.6
950611.99	657369.02	6.2
950632.09	657365.47	6.2
950651.48	657362.05	6.8
950671.09	657358.60	7.1
950674.16	657358.05	7.1
950676.13	657357.71	5.4
950699.76	657353.54	2.7
950719.46	657350.07	-0.4
950735.22	657347.29	-1.9
950740.14	657346.42	-2.7
950757.87	657343.29	-4.2
950778.55	657339.65	-4.4
950799.23	657336.00	-4.8
950817.94	657332.70	-3.0
950837.64	657329.23	-3.2
950861.27	657325.06	-3.2
950460.55	656481.08	6.2
950460.60	656481.07	8.4

950476.23	656478.32	6.1
950479.44	656477.75	7.2
950486.29	656476.54	7.7
950489.90	656475.91	7.0
950495.24	656474.97	6.7
950511.56	656472.09	6.6
950529.06	656469.00	6.9
950548.59	656465.56	7.1
950565.54	656462.57	6.7
950584.26	656459.27	6.6
950590.16	656458.23	5.2
950600.01	656456.49	4.1
950622.66	656452.50	1.1
950644.33	656448.68	-1.8
950652.21	656447.29	-3.4
950669.93	656444.16	-4.4
950689.63	656440.69	-4.8
950711.30	656436.87	-5.3
950731.98	656433.22	-5.3
950752.66	656429.58	-4.5
950771.37	656426.28	-3.8
950793.04	656422.46	-4.0
950815.69	656418.46	-4.9
950836.37	656414.82	-5.8
950855.08	656411.52	-7.1
950878.71	656407.35	-8.5
950903.33	656403.01	-10.1
950928.94	656398.49	-11.6
950416.92	655332.09	8.3
950417.14	655332.05	7.7
950425.32	655330.61	7.7
950436.62	655328.62	8.3
950443.23	655327.45	9.3
950449.40	655326.36	9.7
950453.37	655325.66	8.0
950459.90	655324.51	7.3
950475.74	655321.72	7.1
950494.30	655318.45	6.8
950513.88	655315.00	7.3
950519.04	655314.09	7.0
950536.77	655310.96	5.3
950557.45	655307.31	1.7
950581.08	655303.15	-2.1
950588.96	655301.76	-3.7
950612.60	655297.59	-4.6
950638.20	655293.07	-5.2
950663.81	655288.56	-5.7
950689.41	655284.04	-5.1
950694.34	655283.18	-4.4
950716.00	655279.36	-3.8
950735.70	655275.88	-4.1
950759.33	655271.71	-5.0
950781.00	655267.89	-6.1
950805.62	655263.55	-7.3
950825.31	655260.08	-8.3
950853.87	655255.04	-10.0
950878.49	655250.70	-11.1
950400.55	654432.63	11.0
950400.73	654432.62	6.5
950406.67	654432.10	6.4
950416.82	654431.21	6.5
950430.19	654430.04	6.8
950450.25	654428.28	7.3
950465.19	654426.98	7.3
950478.14	654425.84	5.5
950490.09	654424.80	4.7
950511.01	654422.97	2.1
950529.94	654421.31	-0.9
950539.90	654420.44	-1.8
950549.87	654419.57	-3.7
950567.80	654418.00	-4.5

950585.73	654416.43	-5.0
950605.65	654414.69	-5.2
950625.58	654412.94	-5.4
950643.51	654411.38	-4.9
950662.44	654409.72	-5.1
950683.36	654407.89	-3.8
950706.27	654405.88	-4.3
950729.18	654403.88	-5.5
950754.09	654401.70	-7.1
950778.99	654399.52	-8.4
950796.92	654397.95	-9.5
950819.83	654395.95	-10.8
950369.27	653284.80	10.9
950369.48	653284.79	6.8
950375.09	653284.30	6.7
950381.37	653283.75	6.8
950394.06	653282.64	6.6
950414.01	653280.89	6.8
950424.27	653279.99	6.9
950447.18	653277.99	3.2
950470.10	653275.98	-0.3
950484.04	653274.76	-2.1
950488.03	653274.41	-3.5
950515.92	653271.97	-4.3
950538.83	653269.97	-4.8
950565.73	653267.62	-5.4
950583.66	653266.05	-4.9
950605.58	653264.13	-3.9
950637.46	653261.34	-3.7
950656.38	653259.69	-4.6
950678.30	653257.77	-5.9
950703.21	653255.59	-6.9
950733.09	653252.97	-8.3
950751.02	653251.41	-9.7
950317.70	652393.22	11.1
950317.86	652393.19	8.9
950326.86	652391.60	8.2
950341.56	652389.01	7.5
950355.34	652386.58	7.5
950366.43	652384.63	7.5
950374.42	652383.22	6.7
950394.33	652379.71	5.3
950407.13	652377.45	4.1
950428.80	652373.63	0.6
950448.49	652370.16	-1.8
950458.34	652368.42	-3.8
950482.96	652364.08	-4.2
950502.66	652360.60	-4.3
950527.28	652356.26	-5.0
950547.96	652352.62	-5.2
950569.63	652348.80	-5.0
950590.31	652345.15	-4.9
950611.97	652341.33	-4.3
950630.68	652338.03	-4.3
950650.38	652334.56	-4.9
950670.08	652331.08	-5.8
950689.77	652327.61	-7.4
950707.50	652324.49	-8.2
950723.26	652321.71	-9.3
950158.79	651298.77	10.9
950159.18	651298.71	8.6
950176.31	651295.68	8.4
950194.67	651292.45	7.8
950214.32	651288.98	7.3
950229.34	651286.34	7.1
950257.89	651281.30	7.1
950273.65	651278.52	4.6
950300.24	651273.83	1.9
950325.85	651269.32	-1.5
950333.72	651267.93	-3.4
950361.30	651263.07	-5.0

950372.13	651261.16	-3.0
950394.78	651257.16	-2.5
950421.37	651252.47	-3.1
950446.98	651247.96	-4.0
950469.63	651243.97	-4.7
950493.26	651239.80	-5.6
950513.94	651236.15	-6.6
950542.50	651231.12	-7.8
950570.08	651226.25	-9.3
950591.74	651222.43	-10.6
950045.40	650335.94	11.1
950045.60	650335.90	8.7
950050.70	650335.00	8.9
950062.04	650333.00	7.9
950079.30	650329.96	7.7
950097.60	650326.73	7.7
950116.81	650323.35	7.7
950135.00	650320.14	7.4
950154.79	650316.65	6.9
950175.53	650312.99	7.0
950181.44	650311.95	5.4
950196.22	650309.34	3.8
950218.87	650305.35	0.7
950237.58	650302.05	-2.0
950249.39	650299.97	-4.3
950269.09	650296.49	-4.6
950288.79	650293.02	-5.2
950301.59	650290.76	-5.7
950324.24	650286.77	-3.7
950343.94	650283.30	-3.2
950362.65	650280.00	-3.6
950381.36	650276.70	-4.5
950400.07	650273.40	-5.3
950419.77	650269.93	-5.7
950431.58	650267.84	-7.0
950455.22	650263.68	-8.2
949985.43	649154.60	12.4
949986.31	649154.44	9.5
949994.99	649152.91	11.3
950010.18	649150.23	10.7
950021.53	649148.23	8.2
950044.83	649144.12	7.9
950066.74	649140.26	7.4
950087.16	649136.66	7.4
950104.66	649133.57	7.4
950124.01	649130.16	7.4
950143.84	649126.67	7.4
950148.71	649125.81	7.1
950159.55	649123.90	5.5
950173.33	649121.46	4.8
950193.03	649117.99	2.2
950212.73	649114.52	-0.7
950222.57	649112.78	-1.9
950231.44	649111.22	-4.0
950238.33	649110.00	-4.6
950263.94	649105.49	-4.2
950287.57	649101.32	-4.3
950312.19	649096.98	-3.0
950337.80	649092.47	-3.5
950357.49	649088.99	-4.8
950395.90	649082.22	-5.7
949944.10	648129.42	14.9
949944.34	648129.38	12.9
949948.10	648128.72	12.7
949960.29	648126.57	11.3
949971.95	648124.51	10.6
949987.37	648121.79	9.6
950008.99	648117.98	8.7
950030.66	648114.16	8.0
950050.98	648110.58	7.6
950070.75	648107.09	7.2

950091.29	648103.47	6.8
950109.87	648100.19	6.9
950129.72	648096.69	7.3
950134.64	648095.82	7.1
950143.50	648094.26	5.6
950165.17	648090.44	3.2
950187.82	648086.45	-0.4
950202.59	648083.84	-2.1
950210.47	648082.45	-4.3
950232.14	648078.63	-4.4
950250.85	648075.33	-4.8
950270.54	648071.86	-5.2
950283.35	648069.60	-5.2
950307.97	648065.26	-5.1
950326.68	648061.96	-4.1
950342.43	648059.18	-3.8
950367.05	648054.84	-4.5
950381.83	648052.24	-5.8
950398.57	648049.29	-6.5
950420.23	648045.47	-7.7
950442.88	648041.47	-9.2
949757.28	647079.73	15.8
949757.44	647079.70	14.7
949764.47	647078.46	14.2
949778.85	647075.92	13.7
949792.10	647073.59	14.1
949799.30	647072.32	15.2
949806.70	647071.01	14.3
949825.84	647067.64	13.8
949845.84	647064.11	13.5
949865.50	647060.65	13.1
949885.71	647057.08	12.7
949905.04	647053.68	12.0
949925.06	647050.15	11.3
949942.67	647047.04	11.1
949948.63	647045.99	11.7
949960.90	647043.82	11.0
949966.90	647042.77	9.3
949985.44	647039.50	8.3
950004.85	647036.08	7.6
950025.21	647032.49	6.9
950045.91	647028.83	6.3
950065.85	647025.32	5.8
950082.84	647022.32	6.2
950102.54	647018.85	6.3
950122.24	647015.38	6.4
950143.90	647011.56	3.2
950165.57	647007.74	0.5
950188.22	647003.74	-2.5
950209.88	646999.92	-3.8
950234.50	646995.58	-4.4
950260.11	646991.07	-4.8
950283.74	646986.90	-5.0
950305.41	646983.08	-5.3
950327.08	646979.26	-5.2
950348.74	646975.44	-5.1
950371.39	646971.44	-5.1
950392.07	646967.80	-5.7
950412.75	646964.15	-8.4
950432.45	646960.68	-10.0
950456.08	646956.51	-11.2
949841.96	645955.91	11.2
949852.86	645954.96	10.5
949865.56	645953.85	10.7
949880.08	645952.58	12.3
949895.77	645951.21	12.4
949911.85	645949.80	12.1
949928.48	645948.34	11.7
949946.27	645946.79	11.4
949960.18	645945.57	9.7
949975.80	645944.20	8.4

949986.05	645943.31	8.7
949992.05	645942.78	9.3
949995.55	645942.48	9.5
950002.78	645941.84	8.0
950016.59	645940.63	7.6
950036.59	645938.88	7.2
950054.18	645937.35	6.6
950071.37	645935.84	6.0
950092.18	645934.02	6.5
950106.80	645932.74	7.1
950114.76	645932.05	5.5
950135.68	645930.22	3.6
950158.60	645928.21	0.2
950175.53	645926.73	-2.0
950184.50	645925.94	-4.1
950205.42	645924.11	-4.5
950222.35	645922.63	-4.8
950242.28	645920.89	-5.2
950258.22	645919.50	-5.0
950279.14	645917.66	-4.5
950302.05	645915.66	-4.5
950320.98	645914.00	-5.2
950233.31	645921.67	-6.0
949809.65	644877.04	14.9
949813.40	644876.71	15.0
949818.53	644876.27	13.8
949829.24	644875.33	11.8
949850.17	644873.50	9.9
949870.94	644871.68	8.7
949892.58	644869.79	7.9
949914.81	644867.84	7.3
949935.69	644866.01	7.1
949956.05	644864.23	7.0
949974.77	644862.60	7.0
949995.54	644860.78	6.8
950014.68	644859.10	6.7
950039.60	644856.92	6.7
950053.53	644855.71	6.6
950065.01	644854.70	6.5
950084.93	644852.96	6.6
950108.14	644850.93	7.1
950125.08	644849.45	4.6
950146.00	644847.62	3.1
950168.91	644845.61	0.0
950188.83	644843.87	-2.6
950210.75	644841.95	-4.3
950233.66	644839.95	-3.2
950255.58	644838.03	-3.0
950279.49	644835.94	-3.5
950302.40	644833.93	-4.4
950326.31	644831.84	-4.7
950346.23	644830.10	-6.9
950368.15	644828.18	-7.8
950390.07	644826.26	-8.7
950411.98	644824.34	-9.7
950432.90	644822.51	-11.0
949898.31	644532.42	9.2
949907.57	644532.42	9.1
949913.99	644532.42	9.3
949933.54	644532.42	7.7
949946.12	644532.42	7.3
949961.46	644532.42	7.4
949978.71	644532.42	7.0
949999.43	644532.42	6.7
950017.78	644532.42	6.2
950037.59	644532.42	5.6
950054.41	644532.42	5.9
950074.25	644532.42	6.5
950093.06	644532.42	6.6
950107.06	644532.42	5.1
950128.06	644532.42	1.7

950147.06	644532.42	-0.7
950168.06	644532.42	-3.1
950188.06	644532.42	-2.5
950212.06	644532.42	-2.6
950233.06	644532.42	-3.3
950258.06	644532.42	-4.1
950282.06	644532.42	-5.0
950308.06	644532.42	-6.1
950326.06	644532.42	-6.9
950346.06	644532.42	-8.0
949692.35	644169.54	9.6
949692.66	644169.54	5.5
949708.83	644169.54	5.5
949726.91	644169.54	5.6
949745.45	644169.54	5.8
949763.09	644169.54	5.9
949782.52	644169.54	6.0
949801.93	644169.54	6.6
949820.44	644169.54	7.2
949838.12	644169.54	7.7
949856.82	644169.54	8.0
949876.67	644169.54	7.9
949896.53	644169.54	7.5
949916.19	644169.54	7.2
949935.21	644169.54	6.8
949948.01	644169.54	6.5
949963.28	644169.54	6.3
949983.83	644169.54	5.9
950004.97	644169.54	5.5
950025.88	644169.54	5.0
950046.02	644169.54	5.6
950067.79	644169.54	5.4
950085.79	644169.54	2.6
950106.79	644169.54	-0.2
950125.79	644169.54	-3.0
950147.79	644169.54	-3.9
950170.79	644169.54	-4.3
950192.79	644169.54	-4.9
950217.79	644169.54	-5.5
950242.79	644169.54	-5.9
950262.79	644169.54	-5.9
950284.79	644169.54	-6.2
950307.79	644169.54	-8.0
950328.79	644169.54	-9.6
950352.79	644169.54	-11.3
949656.24	643844.07	6.5
949655.99	643844.07	9.5
949660.88	643844.07	7.0
949673.03	643844.07	6.6
949687.21	643844.07	6.8
949700.93	643844.07	7.1
949720.08	643844.07	7.5
949739.88	643844.07	8.0
949761.22	643844.07	8.6
949780.45	643844.07	8.6
949799.46	643844.07	8.9
949819.11	643844.07	8.8
949838.58	643844.07	8.7
949860.91	643844.07	8.2
949881.83	643844.07	7.8
949904.20	643844.07	7.6
949925.13	643844.07	7.1
949944.47	643844.07	6.8
949966.20	643844.07	6.5
949986.80	643844.07	6.4
950006.76	643844.07	6.4
950024.18	643844.07	6.6
950044.18	643844.07	4.5
950062.18	643844.07	3.4
950080.18	643844.07	1.6
950100.18	643844.07	-0.9

950122.18	643844.07	-3.2
950147.18	643844.07	-3.8
950172.18	643844.07	-4.0
950194.18	643844.07	-4.1
950218.18	643844.07	-4.6
950242.18	643844.07	-6.3
950266.18	643844.07	-8.0
949631.55	643508.03	10.4
949640.41	643508.03	8.9
949648.82	643508.03	9.4
949656.25	643508.03	10.6
949662.71	643508.03	9.0
949679.75	643508.03	9.2
949703.72	643508.03	9.8
949728.38	643508.03	9.2
949751.25	643508.03	8.5
949774.72	643508.03	8.1
949798.06	643508.03	7.8
949822.68	643508.03	7.6
949847.25	643508.03	7.3
949872.73	643508.03	7.2
949895.75	643508.03	7.2
949918.87	643508.03	7.0
949939.94	643508.03	6.9
949961.45	643508.03	6.8
949983.73	643508.03	6.8
950003.63	643508.03	6.5
950024.62	643508.03	6.7
950041.62	643508.03	5.4
950043.62	643508.03	3.7
950060.62	643508.03	1.7
950080.62	643508.03	-0.5
950102.62	643508.03	-2.4
950125.62	643508.03	-3.3
950146.62	643508.03	-3.4
950170.62	643508.03	-4.2
950195.62	643508.03	-5.2
950222.62	643508.03	-5.7
950250.62	643508.03	-6.9
950270.62	643508.03	-8.5
950290.62	643508.03	-10.1
950313.62	643508.03	-11.4
949655.88	643161.43	8.9
949670.98	643161.43	8.6
949686.13	643161.43	8.1
949697.53	643161.43	7.8
949697.92	643161.43	8.3
949728.06	643161.43	8.2
949728.23	643161.43	7.9
949748.42	643161.43	7.5
949769.72	643161.43	7.5
949788.95	643161.43	7.3
949811.35	643161.43	7.2
949833.39	643161.43	6.8
949854.72	643161.43	6.5
949874.92	643161.43	6.6
949896.90	643161.43	6.5
949918.41	643161.43	6.6
949943.91	643161.43	6.5
949963.19	643161.43	6.5
949984.35	643161.43	6.4
949996.40	643161.43	6.4
950016.44	643161.43	6.6
950032.89	643161.43	6.6
950046.89	643161.43	4.9
950065.89	643161.43	2.5
950087.89	643161.43	0.4
950109.89	643161.43	-0.7
950133.89	643161.43	-1.0
950157.89	643161.43	-2.0
950179.89	643161.43	-3.4

950204.89	643161.43	-4.6
950229.89	643161.43	-6.1
950253.89	643161.43	-7.7
950272.89	643161.43	-8.7
950291.89	643161.43	-9.7
950311.89	643161.43	-10.9
950332.89	643161.43	-12.0
949545.33	642824.95	9.4
949545.54	642824.95	5.8
949555.94	642824.95	6.1
949572.89	642824.95	6.6
949591.75	642824.95	6.9
949611.70	642824.95	6.8
949631.45	642824.95	6.8
949651.11	642824.95	6.7
949672.62	642824.95	6.6
949695.19	642824.95	6.4
949715.45	642824.95	6.2
949734.19	642824.95	6.3
949755.91	642824.95	6.3
949777.17	642824.95	6.5
949798.23	642824.95	6.7
949818.00	642824.95	6.7
949839.37	642824.95	7.0
949858.73	642824.95	6.9
949879.42	642824.95	7.1
949901.30	642824.95	7.0
949923.97	642824.95	7.1
949946.20	642824.95	7.2
949964.40	642824.95	6.7
949981.66	642824.95	6.2
950001.60	642824.95	6.2
950021.75	642824.95	6.6
950032.75	642824.95	6.3
950052.75	642824.95	4.9
950062.75	642824.95	4.5
950082.75	642824.95	1.8
950100.75	642824.95	0.7
950115.75	642824.95	0.4
950138.75	642824.95	-1.0
950161.75	642824.95	-2.6
950184.75	642824.95	-4.2
950212.75	642824.95	-6.3
950236.75	642824.95	-7.8
950259.75	642824.95	-8.9
949360.17	642524.68	9.2
949360.49	642524.68	6.1
949363.06	642524.68	7.3
949379.76	642524.68	7.3
949398.12	642524.68	7.1
949421.26	642524.68	7.1
949440.70	642524.68	7.1
949460.56	642524.68	7.4
949482.26	642524.68	7.8
949501.44	642524.68	8.1
949523.97	642524.68	8.2
949546.54	642524.68	8.3
949569.19	642524.68	8.3
949591.41	642524.68	8.1
949610.95	642524.68	7.9
949634.54	642524.68	7.8
949656.69	642524.68	7.7
949679.60	642524.68	7.8
949700.45	642524.68	7.9
949723.14	642524.68	8.0
949742.79	642524.68	8.2
949764.45	642524.68	8.4
949783.09	642524.68	8.4
949805.95	642524.68	8.5
949824.74	642524.68	8.4
949844.70	642524.68	8.5

949865.81	642524.68	8.6
949885.34	642524.68	8.6
949903.86	642524.68	8.5
949922.24	642524.68	8.6
949942.15	642524.68	8.5
949959.27	642524.68	8.4
949979.13	642524.68	8.0
949999.40	642524.68	7.0
950021.40	642524.68	6.4
950042.40	642524.68	5.4
950050.40	642524.68	5.1
950069.40	642524.68	1.9
950092.40	642524.68	0.6
950113.40	642524.68	-1.1
950136.40	642524.68	-2.7
950160.40	642524.68	-4.3
950184.40	642524.68	-6.3
950210.40	642524.68	-8.2
950234.40	642524.68	-9.4
950251.40	642524.68	-10.3
950269.40	642524.68	-11.3
950288.40	642524.68	-12.2
949360.93	642231.75	8.3
949360.95	642231.75	7.5
949368.12	642231.75	7.7
949378.93	642231.75	7.6
949396.72	642231.75	7.7
949415.71	642231.75	7.9
949435.02	642231.75	8.0
949453.06	642231.75	8.1
949472.93	642231.75	8.2
949495.08	642231.75	8.1
949518.04	642231.75	8.1
949539.87	642231.75	8.1
949564.68	642231.75	8.1
949586.21	642231.75	8.0
949610.11	642231.75	8.3
949632.42	642231.75	7.9
949652.04	642231.75	7.7
949672.47	642231.75	7.5
949691.75	642231.75	7.5
949713.47	642231.75	7.7
949731.37	642231.75	7.8
949731.84	642231.75	8.2
949743.67	642231.75	8.2
949743.93	642231.75	7.8
949753.60	642231.75	7.5
949769.78	642231.75	7.4
949790.67	642231.75	7.2
949812.62	642231.75	7.2
949836.02	642231.75	7.3
949855.79	642231.75	7.4
949877.57	642231.75	7.6
949897.65	642231.75	7.8
949918.23	642231.75	8.1
949941.36	642231.75	8.3
949960.77	642231.75	8.6
949983.66	642231.75	8.8
950006.66	642231.75	6.1
950024.66	642231.75	3.6
950045.66	642231.75	2.6
950066.66	642231.75	0.8
950088.66	642231.75	-1.5
950112.66	642231.75	-3.3
950138.66	642231.75	-4.9
950164.66	642231.75	-6.5
950184.66	642231.75	-7.9
950211.66	642231.75	-9.0
950230.66	642231.75	-9.7
950251.66	642231.75	-10.7
950270.66	642231.75	-11.6

949708.47	641935.19	9.6
949713.09	641935.19	8.9
949718.26	641935.19	7.1
949728.64	641935.19	6.7
949747.69	641935.19	6.4
949765.05	641935.19	6.1
949783.45	641935.19	6.0
949798.49	641935.19	5.9
949815.44	641935.19	5.9
949835.96	641935.19	6.1
949852.91	641935.19	6.4
949871.97	641935.19	6.7
949890.01	641935.19	7.0
949906.69	641935.19	7.5
949927.30	641935.19	7.8
949945.30	641935.19	7.6
949967.30	641935.19	5.7
949992.30	641935.19	3.2
950019.30	641935.19	0.9
950044.30	641935.19	-1.7
950069.30	641935.19	-3.9
950095.30	641935.19	-5.7
950122.30	641935.19	-7.3
950138.30	641935.19	-8.1
950154.30	641935.19	-8.8
950175.30	641935.19	-9.6
950192.30	641935.19	-10.2
950208.30	641935.19	-10.7
949608.91	641674.13	7.9
949617.03	641674.13	7.8
949631.50	641674.13	7.7
949646.45	641674.13	7.3
949662.34	641674.13	6.0
949678.60	641674.13	4.5
949696.55	641674.13	3.5
949714.26	641674.13	3.5
949734.86	641674.13	3.9
949754.36	641674.13	4.3
949774.40	641674.13	4.7
949795.37	641674.13	5.1
949814.78	641674.13	5.6
949835.04	641674.13	6.2
949857.06	641674.13	6.9
949876.23	641674.13	7.5
949896.24	641674.13	7.8
949914.41	641674.13	7.2
949934.41	641674.13	5.8
949954.41	641674.13	3.8
949977.41	641674.13	2.1
950001.41	641674.13	-0.7
950024.41	641674.13	-3.0
950046.41	641674.13	-4.5
950072.41	641674.13	-6.6
950096.41	641674.13	-8.4
950121.41	641674.13	-9.4
950145.41	641674.13	-11.0
950169.41	641674.13	-12.4
950189.41	641674.13	-13.3
950214.41	641674.13	-14.4
950230.41	641674.13	-15.0
949771.91	641320.90	4.7
949771.71	641320.90	6.0
949784.93	641320.90	4.6
949801.23	641320.90	4.7
949816.74	641320.90	4.9
949834.50	641320.90	4.9
949853.09	641320.90	5.0
949872.19	641320.90	5.5
949891.45	641320.90	5.7
949911.57	641320.90	5.8
949931.21	641320.90	6.0

949938.21	641320.90	5.8
949953.21	641320.90	1.6
949974.21	641320.90	-0.6
949995.21	641320.90	-2.4
950018.21	641320.90	-4.0
950041.21	641320.90	-5.1
950072.21	641320.90	-6.3
950095.21	641320.90	-9.0
950117.21	641320.90	-10.2
950134.21	641320.90	-11.3
950156.21	641320.90	-12.5
949038.04	641410.89	5.1
949045.12	641402.47	5.5
949047.69	641399.40	4.5
949057.97	641387.15	2.5
949072.11	641370.29	-0.9
949082.40	641358.04	-2.7
949084.97	641354.97	-3.6
949097.18	641340.42	-4.1
949109.39	641325.86	-4.5
949128.03	641303.65	-4.8
949144.10	641284.50	-5.0
949159.53	641266.11	-5.2
949174.96	641247.73	-5.3
949191.03	641228.58	-5.5
949207.10	641209.42	-5.5
949223.17	641190.27	-5.4
949227.67	641184.91	-5.4
949240.52	641169.59	-5.5
949257.88	641148.91	-5.6
949273.95	641129.76	-5.4
949290.02	641110.61	-5.1
948859.66	640252.73	8.2
948868.23	640252.13	7.1
948884.01	640251.03	5.7
948894.61	640250.29	5.2
948917.56	640248.68	2.2
948941.50	640247.01	-0.2
948964.44	640245.41	-1.6
948988.38	640243.73	-1.9
949014.32	640241.92	-2.3
949034.27	640240.52	-2.2
949042.25	640239.96	1.4
949049.23	640239.48	4.4
949055.22	640239.06	3.6
949062.20	640238.57	1.6
949070.18	640238.01	-5.4
949092.13	640236.48	-6.7
949111.08	640235.15	-7.4
949132.03	640233.69	-8.1
949152.98	640232.22	-8.5
949176.92	640230.55	-8.8
948859.77	640141.01	5.6
948860.77	640140.94	3.7
948885.71	640139.20	-0.3
948906.66	640137.73	-2.0
948933.59	640135.85	-2.3
948957.54	640134.17	-2.8
948986.47	640132.15	-3.7
949016.39	640130.06	-5.2
949039.34	640128.45	-6.6
949062.28	640126.85	-7.4
949085.22	640125.24	-8.3
948670.34	639867.78	8.5
948684.01	639866.82	8.6
948697.51	639865.88	10.3
948702.64	639865.52	9.7
948712.31	639864.85	10.0
948720.59	639864.27	8.0
948730.71	639863.56	7.3
948744.58	639862.59	6.4

948765.53	639861.12	2.6
948785.48	639859.73	0.0
948798.45	639858.82	-1.7
948821.39	639857.22	-2.4
948842.34	639855.75	-2.7
948868.28	639853.94	-3.5
948899.20	639851.78	-4.5
948922.15	639850.17	-5.9
948945.09	639848.57	-6.9
948965.04	639847.17	-7.7
948599.54	639695.79	11.4
948603.59	639695.51	11.2
948606.46	639695.31	4.0
948611.17	639694.98	3.5
948627.13	639693.86	2.2
948647.08	639692.46	0.1
948664.04	639691.28	-1.9
948683.99	639689.88	-2.5
948706.94	639688.28	-3.0
948728.88	639686.74	-3.0
948749.83	639685.28	-2.9
948774.77	639683.54	-3.1
948796.72	639682.00	-3.9
948818.67	639680.47	-4.3
948822.66	639680.19	-2.4
948489.92	639463.54	11.4
948494.97	639463.18	11.4
948507.39	639462.32	11.4
948522.43	639461.26	12.0
948523.85	639461.17	9.4
948527.20	639460.93	8.1
948530.52	639460.70	4.4
948535.72	639460.34	3.6
948554.67	639459.01	1.7
948574.62	639457.61	-0.5
948597.57	639456.01	-1.7
948622.50	639454.27	-3.1
948652.43	639452.17	-2.8
948677.37	639450.43	-3.6
948702.31	639448.69	-4.5
948722.26	639447.29	-5.2
948747.20	639445.55	-6.1
948769.15	639444.01	-7.1
948792.09	639442.41	-7.6
948812.04	639441.01	-8.4
948454.25	639250.10	6.9
948463.12	639249.48	6.9
948475.56	639248.61	7.4
948480.20	639248.28	7.5
948481.06	639248.22	3.8
948486.82	639247.82	3.3
948505.91	639246.48	1.2
948523.87	639245.23	-1.0
948550.80	639243.34	-2.5
948573.75	639241.74	-3.5
948600.68	639239.86	-3.8
948622.63	639238.32	-4.7
948642.58	639236.93	-5.2
948660.53	639235.67	-6.2
948394.73	638973.83	7.5
948411.92	638972.62	7.2
948427.43	638971.54	7.4
948428.82	638971.44	4.7
948435.68	638970.96	3.3
948455.63	638969.57	0.8
948476.58	638968.10	-0.2
948496.53	638966.71	-1.7
948518.48	638965.17	-3.0
948539.42	638963.71	-4.1
948559.38	638962.31	-5.2
948577.33	638961.06	-5.9

948596.29	638959.73	-6.8
948619.23	638958.13	-7.8
948637.19	638956.87	-8.3
948396.41	638755.02	6.8
948409.60	638754.10	6.9
948415.46	638753.69	2.8
948417.79	638753.53	2.4
948436.51	638752.22	1.0
948459.46	638750.61	-0.5
948484.39	638748.87	-2.2
948508.34	638747.19	-3.2
948534.27	638745.38	-4.9
948551.23	638744.19	-5.7
948570.19	638742.87	-6.6
948587.14	638741.68	-7.2
948607.10	638740.29	-7.8
948626.05	638738.96	-8.1
948647.00	638737.50	-8.5
948389.66	638504.73	6.5
948402.63	638503.82	7.1
948404.62	638503.68	4.5
948408.61	638503.40	3.7
948412.60	638503.12	2.9
948430.56	638501.87	1.2
948450.51	638500.47	0.5
948473.45	638498.87	-1.4
948500.39	638496.98	-3.0
948526.32	638495.17	-4.1
948547.27	638493.71	-5.4
948568.22	638492.24	-6.0
948583.18	638491.19	-6.7
948605.13	638489.66	-7.6
948625.08	638488.26	-7.9
948644.04	638486.94	-8.1
948349.21	638256.44	5.3
948361.56	638255.58	5.6
948379.26	638254.34	7.3
948381.30	638254.20	5.2
948385.95	638253.88	4.1
948403.00	638252.68	1.5
948421.96	638251.36	0.1
948443.90	638249.82	-0.5
948469.84	638248.01	-1.7
948488.79	638246.68	-3.0
948509.74	638245.22	-4.2
948532.69	638243.61	-5.9
948561.62	638241.59	-6.7
948577.58	638240.48	-7.1
948605.51	638238.52	-7.9
948637.43	638236.29	-8.0
948675.34	638233.64	-8.1
948695.29	638232.24	-8.9
948368.75	637989.43	7.1
948373.73	637989.08	7.6
948378.72	637988.73	3.7
948383.71	637988.39	2.7
948400.67	637987.20	0.6
948420.62	637985.80	-0.4
948446.56	637983.99	-1.0
948462.52	637982.87	-2.3
948494.44	637980.64	-3.4
948514.39	637979.25	-5.2
948531.35	637978.06	-6.2
948546.31	637977.01	-6.8
948561.28	637975.97	-7.3
948580.23	637974.64	-7.4
948597.19	637973.46	-7.5
948615.14	637972.20	-8.1
948636.09	637970.74	-8.1
948654.05	637969.48	-7.8
948669.01	637968.43	-8.5

948688.96	637967.04	-8.5
948357.12	637723.53	7.0
948363.45	637723.09	7.3
948366.54	637722.87	3.8
948368.65	637722.73	3.0
948373.76	637722.37	2.8
948393.71	637720.97	0.8
948411.67	637719.72	0.0
948433.62	637718.18	-0.7
948456.56	637716.58	-2.4
948481.50	637714.84	-3.9
948496.46	637713.79	-4.7
948522.40	637711.98	-5.6
948545.34	637710.37	-6.3
948569.29	637708.70	-7.7
948592.23	637707.09	-7.7
948618.17	637705.28	-9.6
948637.12	637703.95	-10.5
948656.07	637702.63	-10.9
948675.03	637701.30	-10.7
948329.61	637217.69	5.2
948349.53	637216.30	6.1
948357.57	637215.74	5.7
948368.70	637214.96	6.6
948372.21	637214.71	5.6
948379.09	637214.23	4.6
948397.12	637212.97	2.2
948415.08	637211.72	0.9
948439.02	637210.04	0.0
948464.95	637208.23	-1.6
948491.89	637206.35	-3.5
948512.84	637204.88	-5.1
948535.78	637203.28	-7.2
948556.73	637201.81	-8.2
948577.68	637200.35	-7.6
948598.63	637198.88	-8.7
948618.58	637197.49	-9.0
948641.52	637195.88	-9.1
948658.48	637194.70	-8.9
948683.42	637192.95	-8.4
948350.62	636693.39	8.3
948357.31	636692.92	8.5
948368.92	636692.11	9.0
948385.51	636690.95	10.2
948387.48	636690.81	6.6
948392.35	636690.47	5.7
948397.43	636690.12	5.5
948403.42	636689.70	3.2
948423.37	636688.30	1.0
948443.32	636686.91	-0.2
948467.26	636685.23	-1.6
948495.19	636683.28	-3.3
948517.14	636681.75	-5.0
948545.07	636679.79	-7.3
948570.01	636678.05	-8.7
948591.96	636676.52	-9.0
948616.90	636674.77	-9.0
948641.84	636673.03	-9.1
948667.77	636671.21	-8.8
948691.71	636669.54	-9.3
948709.67	636668.28	-9.4
948309.77	636240.35	6.4
948325.76	636239.23	7.1
948345.18	636237.87	8.1
948352.52	636237.36	8.8
948362.20	636236.68	9.2
948369.77	636236.15	7.3
948380.01	636235.44	6.5
948392.84	636234.54	5.3
948400.82	636233.98	3.0
948420.77	636232.59	0.6

948440.72	636231.19	-0.3
948461.67	636229.73	-1.3
948484.61	636228.12	-2.8
948506.56	636226.59	-4.0
948531.50	636224.84	-6.0
948549.46	636223.59	-7.5
948560.43	636222.82	-8.3
948579.38	636221.49	-8.8
948591.35	636220.66	-9.1
948610.31	636219.33	-9.1
948625.27	636218.29	-10.2
948648.21	636216.68	-10.1
948669.16	636215.22	-10.3
948689.11	636213.82	-10.1
948705.08	636212.71	-9.3
948285.21	635729.80	7.9
948295.74	635729.07	8.5
948308.52	635728.17	9.6
948318.30	635727.49	9.9
948327.96	635726.81	10.2
948338.61	635726.07	11.3
948345.24	635725.60	8.2
948355.05	635724.92	7.2
948372.03	635723.73	5.0
948381.01	635723.10	3.0
948401.96	635721.64	0.4
948425.90	635719.96	-0.5
948446.85	635718.50	-1.8
948470.79	635716.83	-3.3
948495.73	635715.08	-5.1
948515.68	635713.69	-6.6
948535.63	635712.29	-7.2
948555.58	635710.90	-9.0
948577.53	635709.36	-10.1
948605.46	635707.41	-9.8
948626.41	635705.94	-10.4
948649.35	635704.34	-11.1
948672.30	635702.73	-11.4
948269.69	635222.71	7.8
948278.35	635222.10	8.5
948290.66	635221.24	9.1
948307.97	635220.03	10.5
948315.95	635219.47	9.0
948322.15	635219.04	7.4
948325.58	635218.80	7.0
948335.77	635218.09	6.8
948341.87	635217.66	6.5
948344.86	635217.45	5.7
948360.82	635216.34	4.3
948364.81	635216.06	2.9
948385.76	635214.59	0.0
948406.71	635213.13	-0.8
948427.66	635211.66	-1.7
948452.60	635209.92	-2.9
948473.54	635208.45	-4.1
948493.50	635207.06	-5.6
948513.45	635205.66	-7.1
948533.40	635204.27	-8.2
948255.80	634705.60	8.8
948260.91	634705.24	8.7
948270.42	634704.58	8.6
948278.23	634704.03	8.9
948289.08	634703.27	8.4
948295.69	634702.81	7.1
948305.52	634702.13	7.1
948313.74	634701.55	6.9
948314.73	634701.48	5.8
948334.68	634700.09	4.0
948349.65	634699.04	1.6
948370.60	634697.57	-0.2
948397.53	634695.69	-1.4

948430.45 634693.39 -2.8
948458.38 634691.44 -3.8
948475.34 634690.25 -4.9
948491.30 634689.13 -6.5
948511.25 634687.74 -7.8
948532.20 634686.27 -8.4
948549.16 634685.09 -8.8
948568.11 634683.76 -9.1
948581.08 634682.86 -9.7
948595.05 634681.88 -10.2
948255.23 634186.48 8.9
948259.55 634186.18 8.8
948261.16 634186.06 7.3
948264.46 634185.83 7.0
948274.45 634185.14 7.1
948276.49 634184.99 6.9
948279.48 634184.78 5.5
948296.44 634183.60 4.0
948316.39 634182.20 1.2
948336.34 634180.81 -0.1
948357.29 634179.34 -0.8
948378.24 634177.88 -2.1
948401.18 634176.27 -3.3
948421.13 634174.88 -4.0
948441.08 634173.48 -4.2
948456.05 634172.44 -4.8
948459.04 634172.23 -5.1
948476.00 634171.04 -5.5
948483.98 634170.48 -6.9
948500.94 634169.30 -8.1
948514.90 634168.32 -9.3
948530.87 634167.21 -10.3
948159.05 633676.42 7.8
948164.30 633676.05 8.2
948175.99 633675.23 9.0
948188.00 633674.39 7.8
948199.61 633673.58 8.3
948214.52 633672.54 8.4
948216.71 633672.38 7.4
948225.06 633671.80 7.0
948230.11 633671.45 6.9
948232.10 633671.31 5.2
948252.05 633669.91 3.3
948273.00 633668.45 1.8
948294.95 633666.91 0.7
948318.89 633665.24 -1.4
948329.86 633664.47 -2.3
948353.80 633662.80 -3.4
948372.76 633661.47 -3.4
948391.71 633660.15 -3.5
948417.65 633658.33 -4.5
948447.58 633656.24 -5.9
948466.53 633654.92 -7.5
948480.50 633653.94 -8.5
948499.45 633652.61 -9.1
948518.40 633651.29 -9.4
948537.36 633649.96 -9.9
948550.32 633649.06 -10.7
948132.12 633151.58 8.1
948144.63 633150.71 8.5
948148.65 633150.43 7.3
948151.53 633150.23 7.3
948161.52 633149.53 6.8
948169.56 633148.96 6.5
948171.56 633148.83 5.3
948186.52 633147.78 4.0
948206.47 633146.38 1.6
948225.43 633145.06 0.1
948244.38 633143.73 -1.2
948266.33 633142.20 -2.4
948284.28 633140.94 -3.3

948315.21	633138.78	-3.9
948337.15	633137.25	-3.6
948358.10	633135.78	-3.8
948383.04	633134.04	-4.8
948396.01	633133.13	-5.7
948409.97	633132.15	-7.0
948431.92	633130.62	-8.3
948447.88	633129.50	-9.0
948464.84	633128.32	-9.7
947945.80	632194.92	7.3
947959.77	632193.94	6.3
947973.73	632192.97	6.2
948004.66	632190.80	8.0
948010.64	632190.39	7.8
948027.60	632189.20	6.3
948035.58	632188.64	6.0
948045.56	632187.94	5.5
948067.50	632186.41	3.7
948084.46	632185.22	1.7
948106.41	632183.69	-1.0
948128.35	632182.15	-1.6
948150.30	632180.62	-1.8
948170.25	632179.22	-2.0
948190.20	632177.83	-2.4
948213.15	632176.23	-2.5
948236.09	632174.62	-3.0
948260.03	632172.95	-3.7
948282.98	632171.34	-4.5
948299.94	632170.16	-5.0
948319.89	632168.76	-5.8
948337.84	632167.51	-6.7
948359.79	632165.97	-7.4
947934.56	631241.21	7.0
947943.56	631240.89	7.5
947953.55	631240.54	8.1
947964.55	631240.16	8.7
947972.54	631239.88	6.9
947975.54	631239.78	6.6
947983.53	631239.50	5.8
947993.53	631239.15	4.8
948010.52	631238.56	3.7
948030.51	631237.86	0.6
948052.49	631237.09	-1.5
948061.49	631236.78	-3.0
948081.47	631236.08	-3.6
948106.46	631235.20	-4.2
948130.44	631234.37	-3.9
948149.43	631233.70	-2.9
948169.42	631233.01	-2.6
948191.41	631232.24	-2.9
948213.39	631231.47	-2.9
948233.38	631230.77	-3.3
948257.37	631229.94	-3.9
948276.36	631229.27	-4.6
948299.34	631228.47	-5.4
947900.74	630253.02	8.2
947906.73	630252.81	8.6
947919.73	630252.35	8.4
947935.72	630251.80	7.3
947936.72	630251.76	6.5
947942.71	630251.55	5.8
947952.71	630251.20	5.1
947972.69	630250.50	4.2
947987.69	630249.98	2.1
948010.67	630249.18	-0.4
948024.66	630248.69	-2.8
948037.66	630248.24	-3.9
948065.64	630247.26	-2.6
948089.62	630246.42	-2.4
948111.61	630245.65	-2.7
948135.60	630244.82	-2.9

948157.58	630244.05	-3.1
948180.57	630243.24	-3.3
947767.14	629301.02	4.4
947772.13	629300.84	4.6
947787.13	629300.32	4.9
947805.11	629299.69	5.4
947819.11	629299.20	5.8
947839.09	629298.51	6.7
947857.08	629297.88	7.9
947868.08	629297.49	9.2
947871.07	629297.39	8.4
947875.07	629297.25	7.7
947881.07	629297.04	7.4
947885.07	629296.90	7.0
947903.05	629296.27	4.0
947925.04	629295.50	2.0
947948.03	629294.70	-0.8
947963.02	629294.18	-3.1
947989.00	629293.27	-4.0
948012.99	629292.43	-4.2
948037.97	629291.56	-4.2
948060.96	629290.76	-4.2
948085.94	629289.89	-4.6
948109.93	629289.05	-5.0
948135.91	629288.14	-5.7
947709.91	628226.82	8.8
947714.84	628225.95	7.0
947721.73	628224.74	7.0
947741.43	628221.26	6.5
947771.96	628215.88	6.2
947784.76	628213.62	6.0
947807.41	628209.63	6.2
947828.09	628205.98	6.6
947849.76	628202.16	7.0
947854.68	628201.29	6.7
947864.53	628199.56	5.7
947880.29	628196.78	3.6
947890.13	628195.04	2.9
947911.80	628191.22	1.0
947933.47	628187.40	-1.7
947948.24	628184.80	-3.6
947970.89	628180.80	-4.6
947996.49	628176.29	-5.0
948020.13	628172.12	-3.0
948042.78	628168.13	-2.9
948065.43	628164.13	-3.4
948090.05	628159.79	-4.0
948112.70	628155.80	-4.6
948136.34	628151.63	-4.5
948155.05	628148.33	-6.0
948173.76	628145.03	-6.6
948189.52	628142.25	-7.1
948208.23	628138.95	-7.5
948228.91	628135.31	-8.0
948262.39	628129.40	-8.9
948283.07	628125.76	-8.9
947742.68	627279.90	3.3
947743.66	627279.73	4.3
947744.65	627279.56	4.3
947745.63	627279.38	5.5
947751.54	627278.34	8.0
947756.46	627277.47	6.6
947761.39	627276.60	6.5
947771.24	627274.87	6.2
947790.93	627271.39	6.5
947811.61	627267.75	4.0
947828.36	627264.80	3.1
947850.02	627260.98	0.6
947870.70	627257.33	-2.1
947899.26	627252.29	-3.9
947921.91	627248.30	-4.6

947942.59	627244.65	-5.2
947968.20	627240.14	-5.7
947988.88	627236.49	-6.0
948009.56	627232.84	-4.2
948030.24	627229.20	-3.9
948053.88	627225.03	-4.5
948079.48	627220.52	-5.2
948100.16	627216.87	-5.8
948120.84	627213.22	-6.4
947670.22	626289.61	4.7
947671.20	626289.44	5.2
947674.16	626288.92	5.4
947679.08	626288.05	7.6
947687.94	626286.49	7.5
947695.82	626285.10	8.4
947698.78	626284.58	7.4
947702.72	626283.88	7.3
947708.62	626282.84	6.7
947718.47	626281.10	5.7
947741.12	626277.11	3.6
947759.83	626273.81	1.5
947780.52	626270.16	-0.9
947796.27	626267.39	-2.9
947818.92	626263.39	-3.5
947845.51	626258.70	-3.5
947870.13	626254.36	-3.6
947890.81	626250.72	-3.7
947914.45	626246.55	-3.9
947938.08	626242.38	-4.1
947959.75	626238.56	-4.1
947982.40	626234.57	-4.3
948005.05	626230.57	-5.0
947562.12	625146.71	6.3
947573.08	625145.75	8.0
947579.06	625145.23	7.8
947583.04	625144.88	6.6
947588.02	625144.45	6.2
947602.97	625143.14	3.9
947623.89	625141.31	2.8
947645.80	625139.39	0.7
947664.73	625137.74	-2.0
947687.64	625135.73	-3.7
947711.55	625133.64	-4.4
947733.47	625131.72	-4.8
947753.39	625129.98	-5.4
947772.32	625128.32	-5.9
947794.24	625126.41	-6.1
947818.14	625124.31	-6.4
947451.07	624148.43	10.6
947461.04	624147.56	10.1
947469.01	624146.86	11.8
947478.97	624145.99	10.4
947487.93	624145.20	8.0
947509.85	624143.28	6.7
947529.77	624141.54	5.7
947548.70	624139.89	4.7
947571.61	624137.88	2.1
947594.53	624135.88	-1.0
947617.44	624133.87	-3.5
947643.34	624131.61	-4.8
947665.26	624129.69	-5.5
947685.18	624127.95	-5.6
947705.10	624126.20	-5.0
947727.02	624124.28	-4.0
947324.56	623133.84	9.0
947332.53	623133.14	12.2
947349.46	623131.66	11.7
947362.41	623130.53	9.8
947377.36	623129.22	7.3
947399.27	623127.30	6.9
947419.20	623125.56	6.6

947439.12	623123.82	5.6
947457.05	623122.25	3.2
947472.00	623120.94	2.5
947494.91	623118.93	-0.1
947511.84	623117.45	-2.8
947539.74	623115.01	-3.5
947563.65	623112.92	-4.5
947581.58	623111.35	-5.0
947600.50	623109.70	-5.4
947621.42	623107.87	-5.7
947644.34	623105.86	-6.0
947267.56	622106.45	11.8
947280.51	622105.31	9.1
947292.47	622104.27	10.4
947307.41	622102.96	7.2
947309.40	622102.79	7.0
947319.37	622101.91	6.7
947339.29	622100.17	6.9
947360.21	622098.34	4.0
947378.14	622096.77	2.7
947399.06	622094.94	0.5
947416.00	622093.46	-2.1
947432.93	622091.98	-3.6
947451.86	622090.32	-3.5
947469.79	622088.75	-3.9
947494.70	622086.57	-4.7
947511.63	622085.09	-4.9
947533.55	622083.18	-5.4
947555.46	622081.26	-5.9
947570.41	622079.95	-6.2
947587.34	622078.47	-6.3
947213.74	621116.81	10.0
947224.70	621115.85	10.3
947240.64	621114.46	7.5
947250.60	621113.59	6.8
947272.52	621111.67	6.8
947289.45	621110.19	5.5
947309.37	621108.44	3.6
947332.29	621106.44	1.2
947347.23	621105.13	-1.1
947364.17	621103.65	-3.7
947390.07	621101.38	-4.1
947408.99	621099.73	-4.3
947427.92	621098.07	-4.8
947453.82	621095.81	-5.2
947469.76	621094.41	-5.4
947491.68	621092.49	-5.7
947146.23	620127.30	9.9
947157.19	620126.34	8.9
947163.16	620125.82	10.1
947169.14	620125.29	7.7
947171.13	620125.12	7.0
947179.10	620124.42	6.4
947197.03	620122.85	6.3
947211.98	620121.55	5.7
947233.89	620119.63	3.7
947255.81	620117.71	1.2
947270.75	620116.40	-0.6
947285.69	620115.10	-3.0
947308.61	620113.09	-4.0
947331.52	620111.09	-4.3
947353.44	620109.17	-4.8
947375.35	620107.25	-5.5
947397.27	620105.34	-5.8
947419.18	620103.42	-6.2
947081.26	619161.97	9.3
947084.25	619161.71	9.7
947089.23	619161.27	11.0
947099.19	619160.40	9.3
947109.15	619159.53	7.2
947129.08	619157.79	6.5

947151.99	619155.78	4.6
947171.91	619154.04	3.1
947192.83	619152.21	0.9
947206.78	619150.99	-1.3
947225.71	619149.33	-3.9
947246.63	619147.50	-4.6
947266.55	619145.76	-4.9
947291.46	619143.58	-5.1
947311.38	619141.84	-5.2
947331.30	619140.10	-5.7
947351.23	619138.35	-6.0
946992.63	618136.47	8.7
946992.93	618136.44	6.6
947021.96	618133.90	6.8
947038.56	618132.45	6.7
947056.22	618130.91	6.5
947071.65	618129.56	6.5
947092.56	618127.73	6.6
947104.52	618126.68	3.7
947127.43	618124.68	1.0
947151.34	618122.58	-2.3
947176.24	618120.41	-4.3
947198.16	618118.49	-4.8
946927.61	617097.88	6.6
946927.54	617097.89	6.9
946947.26	617096.16	6.4
946968.23	617094.33	6.3
946990.05	617092.42	6.4
947010.59	617090.62	6.2
947022.32	617089.59	5.8
947042.41	617087.84	4.7
947063.10	617086.03	2.5
947084.02	617084.20	0.1
947101.95	617082.63	-2.9
947116.89	617081.32	-3.8
947131.84	617080.01	-4.4
947151.76	617078.27	-4.4
947168.70	617076.79	-4.1
947190.61	617074.87	-4.6
947211.53	617073.04	-5.1
947229.46	617071.47	-5.7
946866.50	616030.79	6.6
946872.29	616030.29	6.5
946872.42	616030.28	6.4
946887.44	616028.96	6.1
946909.31	616027.05	6.3
946930.69	616025.18	6.5
946953.32	616023.20	6.7
946973.21	616021.46	6.6
946987.77	616020.19	4.2
947008.69	616018.35	2.5
947032.60	616016.26	-0.5
947050.53	616014.69	-3.1
947075.44	616012.52	-4.3
947103.33	616010.08	-4.5
946868.75	615032.63	9.2
946875.96	615032.00	9.2
946884.12	615031.29	9.6
946894.19	615030.41	6.8
946916.98	615028.42	6.3
946941.39	615026.28	6.3
946959.09	615024.73	5.0
946978.83	615023.00	4.5
947000.04	615021.15	2.6
947021.96	615019.23	-0.1
947041.88	615017.49	-2.9
947069.77	615015.05	-3.0
947092.69	615013.04	-3.7
946765.51	614009.93	5.8
946765.69	614009.92	5.6
946784.33	614008.29	5.6

946805.55	614006.43	6.1
946825.41	614004.69	6.4
946847.94	614002.72	6.5
946868.88	614000.89	6.4
946889.41	613999.09	5.7
946899.27	613998.23	5.2
946918.61	613996.54	3.2
946939.53	613994.71	1.9
946955.47	613993.31	-0.2
946974.40	613991.66	-2.7
946996.31	613989.74	-2.4
947020.22	613987.65	-2.8
947048.12	613985.21	-3.6
947059.07	613984.25	-4.1
947075.01	613982.85	-4.4
947093.94	613981.20	-5.5
946717.32	613081.15	7.2
946718.00	613081.09	5.1
946739.47	613079.21	5.7
946762.47	613077.20	6.3
946784.87	613075.24	6.5
946806.89	613073.31	6.4
946828.41	613071.43	6.5
946847.49	613069.76	6.5
946858.24	613068.82	6.5
946878.24	613067.07	4.4
946883.03	613066.65	3.3
946897.98	613065.34	2.7
946920.89	613063.34	-0.1
946937.82	613061.85	-0.8
946966.71	613059.33	-2.8
946988.63	613057.41	-5.0
947007.56	613055.75	-6.0
947024.49	613054.27	-6.8
947044.42	613052.53	-7.1
946670.61	612107.82	6.1
946676.67	612107.29	6.0
946676.94	612107.27	5.8
946699.68	612105.28	6.0
946720.63	612103.45	6.3
946741.92	612101.58	6.4
946763.83	612099.67	6.4
946786.37	612097.69	6.2
946809.23	612095.69	4.7
946829.07	612093.96	3.4
946844.51	612092.61	2.6
946867.42	612090.60	-0.9
946892.33	612088.42	-3.0
946917.23	612086.24	-3.7
946941.14	612084.15	-4.7
946976.01	612081.10	-5.4
947003.90	612078.66	-6.0
946657.87	611056.93	9.5
946665.13	611056.30	9.1
946673.47	611055.57	9.1
946678.12	611055.16	8.5
946680.98	611054.91	7.6
946697.95	611053.43	6.6
946721.40	611051.38	6.4
946743.73	611049.42	6.2
946764.35	611047.62	4.7
946784.16	611045.89	2.6
946805.31	611044.03	0.6
946826.23	611042.20	-0.6
946849.14	611040.20	-1.5
946873.05	611038.11	-2.6
946568.72	610055.24	7.4
946569.21	610055.19	5.5
946593.50	610053.07	5.8
946615.09	610051.18	6.4
946637.79	610049.19	6.4

946660.80	610047.18	6.4
946683.88	610045.16	6.5
946707.05	610043.13	6.8
946729.24	610041.19	6.6
946750.10	610039.37	5.3
946765.73	610038.00	3.7
946781.30	610036.64	2.8
946808.20	610034.29	-0.4
946832.10	610032.19	-2.9
946853.03	610030.36	-3.4
946871.95	610028.71	-4.1
946898.85	610026.35	-4.7
946911.80	610025.22	-5.2
946930.73	610023.57	-5.6
946562.91	609055.62	8.7
946568.36	609055.15	9.0
946576.14	609054.47	7.9
946584.01	609053.78	6.5
946601.69	609052.23	6.3
946624.54	609050.23	6.2
946646.23	609048.34	5.7
946667.92	609046.44	5.1
946690.38	609044.47	4.5
946705.54	609043.15	3.5
946724.38	609041.50	2.2
946745.30	609039.67	-0.8
946769.21	609037.58	-2.3
946794.11	609035.40	-2.8
946818.02	609033.31	-3.8
946841.93	609031.21	-4.7
946446.33	607978.39	7.3
946455.56	607977.58	7.9
946458.97	607977.28	7.7
946482.34	607975.24	7.2
946506.99	607973.08	6.9
946530.85	607970.99	6.8
946546.76	607969.60	6.9
946563.08	607968.17	7.1
946577.04	607966.95	4.8
946584.04	607966.34	3.0
946592.85	607965.57	2.9
946610.31	607964.04	2.1
946628.24	607962.47	-0.1
946645.17	607960.99	-2.2
946666.09	607959.16	-2.6
946690.00	607957.07	-3.4
946711.92	607955.15	-4.4
946733.83	607953.23	-4.9
946757.74	607951.14	-5.6
946383.55	606982.11	7.5
946384.22	606982.06	8.0
946385.93	606981.91	8.0
946386.51	606981.86	6.5
946411.17	606979.70	6.8
946433.13	606977.78	6.9
946455.08	606975.86	6.9
946475.86	606974.04	6.9
946498.02	606972.10	7.0
946520.12	606970.17	7.0
946540.89	606968.35	6.9
946546.12	606967.89	6.3
946566.28	606966.13	3.5
946586.22	606964.38	1.1
946610.13	606962.29	-2.2
946630.05	606960.55	-2.6
946649.98	606958.81	-2.8
946308.20	605867.55	8.4
946309.25	605867.45	7.2
946340.97	605864.68	7.1
946364.66	605862.61	7.5
946386.27	605860.72	7.5

946408.86	605858.74	6.9
946431.95	605856.72	6.5
946452.11	605854.96	5.3
946467.37	605853.62	3.0
946487.25	605851.88	1.5
946510.16	605849.88	-1.2
946521.12	605848.92	-2.6
946544.03	605846.91	-3.2
946569.93	605844.65	-3.5
946596.83	605842.29	-4.4
946277.74	604782.15	8.6
946278.18	604782.11	7.4
946295.39	604780.61	7.0
946318.43	604778.59	4.1
946333.87	604777.24	3.5
946355.78	604775.32	0.9
946379.69	604773.23	-2.1
946405.59	604770.97	-3.5
946430.49	604768.79	-4.2
946455.40	604766.61	-4.8
946480.30	604764.43	-5.2
946215.46	603784.18	8.6
946216.90	603784.05	7.2
946238.41	603782.17	6.5
946251.57	603781.02	5.0
946266.43	603779.72	3.3
946281.61	603778.39	1.6
946301.54	603776.65	-1.3
946316.48	603775.34	-3.0
946341.39	603773.16	-3.7
946366.29	603770.98	-4.1
946392.19	603768.71	-4.5
946136.36	602768.15	7.6
946137.05	602768.09	6.0
946142.08	602767.65	6.2
946162.11	602765.90	6.5
946175.08	602764.76	6.5
946194.00	602763.11	4.0
946216.92	602761.10	0.1
946238.83	602759.18	-1.7
946248.79	602758.31	-3.3
946270.71	602756.40	-4.1
946292.63	602754.48	-4.6
945978.32	601667.05	12.4
945990.20	601666.01	11.2
946004.48	601664.76	7.7
946029.06	601662.61	7.0
946050.44	601660.74	6.7
946066.36	601659.35	5.6
946076.16	601658.49	4.6
946096.44	601656.72	2.6
946116.36	601654.97	-0.1
946132.30	601653.58	-2.1
946139.27	601652.97	-3.5
946157.20	601651.40	-4.4
946180.12	601649.40	-5.0
946203.03	601647.39	-5.2
946221.96	601645.73	-5.6
946243.87	601643.82	-6.1
946263.80	601642.07	-6.6
945907.63	600585.22	6.8
945919.13	600584.22	7.6
945932.92	600583.01	8.5
945940.22	600582.37	7.4
945947.31	600581.75	7.1
945967.90	600579.95	6.9
945978.10	600579.06	5.9
945998.11	600577.31	3.6
946024.01	600575.04	0.1
946040.95	600573.56	-1.9
946046.93	600573.04	-3.2

946067.85	600571.21	-3.8
946090.76	600569.20	-4.0
946114.67	600567.11	-4.5
946140.57	600564.84	-4.8
945886.00	599587.67	8.0
945899.22	599586.51	8.1
945910.72	599585.50	7.4
945924.70	599584.28	6.8
945940.89	599582.86	5.4
945950.65	599582.01	4.7
945970.72	599580.25	2.9
945993.63	599578.25	-0.2
946006.58	599577.12	-1.9
946012.56	599576.59	-3.1
946032.49	599574.85	-3.5
946052.41	599573.11	-4.2
946074.33	599571.19	-4.9
946090.26	599569.79	-5.5
946112.18	599567.88	-6.0
946135.09	599565.87	-6.4
946158.01	599563.87	-6.1
945819.05	598571.68	9.1
945824.70	598571.19	8.8
945834.83	598570.30	7.8
945855.79	598568.47	6.6
945865.93	598567.58	5.8
945885.85	598565.84	3.5
945907.77	598563.92	0.6
945926.69	598562.27	-1.8
945934.66	598561.57	-3.1
945954.59	598559.82	-3.8
945977.50	598557.82	-4.2
945998.42	598555.99	-4.5
946016.35	598554.42	-4.8
946038.27	598552.50	-5.3
945793.82	597637.76	10.1
945801.31	597637.11	7.7
945805.17	597636.77	7.0
945821.63	597635.33	7.2
945824.20	597635.10	6.8
945834.08	597634.24	6.0
945856.20	597632.30	3.6
945880.11	597630.21	-0.3
945895.05	597628.91	-1.7
945900.04	597628.47	-2.9
945921.95	597626.55	-3.6
945944.86	597624.55	-3.9
945775.02	596601.89	7.5
945782.72	596601.21	8.7
945791.38	596600.46	8.7
945800.05	596599.70	8.8
945801.57	596599.56	7.4
945812.36	596598.62	5.3
945822.30	596597.75	4.1
945842.43	596595.99	2.6
945859.37	596594.51	-1.1
945879.29	596592.76	-2.0
945883.28	596592.42	-3.2
945906.19	596590.41	-4.3
945932.09	596588.15	-4.8
945953.01	596586.31	-5.2
945971.94	596584.66	-5.7
945730.85	595498.43	7.5
945746.87	595497.03	7.8
945758.51	595496.01	8.8
945764.97	595495.45	8.6
945771.58	595494.87	7.9
945790.56	595493.21	6.7
945800.33	595492.35	6.1
945820.47	595490.59	3.7
945840.40	595488.85	0.9

945861.32	595487.02	-2.0
945881.24	595485.27	-3.3
945904.15	595483.27	-4.1
945927.07	595481.27	-5.0
945950.97	595479.17	-5.5
945968.91	595477.61	-6.1
945639.77	594431.46	8.5
945649.74	594430.59	8.4
945669.66	594428.85	7.8
945687.59	594427.28	7.2
945706.52	594425.62	7.2
945724.11	594424.08	6.6
945747.09	594422.07	6.1
945765.01	594420.50	4.6
945782.10	594419.01	4.0
945801.93	594417.27	3.6
945824.07	594415.34	1.7
945845.99	594413.42	-1.2
945866.91	594411.59	-2.5
945889.82	594409.59	-4.0
945910.74	594407.76	-4.6
945931.66	594405.93	-5.1
945956.56	594403.75	-5.5
945973.50	594402.26	-5.9
945674.02	593352.39	9.2
945681.75	593351.71	10.8
945690.12	593350.98	10.4
945707.44	593349.47	8.7
945718.21	593348.52	6.9
945730.26	593347.47	6.7
945740.30	593346.59	5.9
945762.30	593344.67	3.4
945784.22	593342.75	0.7
945805.14	593340.92	-1.8
945815.10	593340.05	-3.3
945839.01	593337.96	-4.3
945859.93	593336.13	-4.9
945881.84	593334.21	-5.8
945897.78	593332.81	-6.4
945917.71	593331.07	-7.1
950423.91	645905.00	-11.3
950403.42	645906.79	-10.2
950383.31	645908.55	-9.1
950365.34	645910.12	-8.2
950426.31	649076.86	-7.0
950507.81	645897.66	-14.7
950517.15	646945.74	-14.5
950486.31	645899.54	-14.2
950495.22	646949.61	-13.4
950465.45	645901.36	-13.1
950510.80	648029.50	-13.1
950474.66	646953.24	-12.4
950513.72	649061.45	-12.4
950444.89	645903.16	-12.2
950484.65	648034.11	-11.8
950509.43	650254.12	-11.6
950491.45	649065.37	-11.1
950490.55	650257.45	-10.7
950459.73	648038.50	-10.2
950467.93	649069.52	-9.8
950472.61	650260.61	-9.7
950447.86	649073.06	-8.5
950614.93	648011.14	-16.8
950588.93	648015.72	-16.6
950600.66	646931.02	-16.0
950612.53	650235.94	-15.9
950563.10	648020.27	-15.7
950572.79	646935.93	-15.6
950593.10	650239.36	-15.6
950551.25	646939.73	-15.3
950561.06	645893.00	-15.0

950539.78	645894.86	-14.7
950574.12	650242.71	-14.4
950603.87	645889.25	-14.3
950582.29	645891.14	-14.2
950537.04	648024.87	-14.2
950600.24	649046.19	-14.2
950572.93	649051.00	-14.0
950554.24	649054.30	-13.8
950555.09	650246.07	-13.7
950536.03	650249.43	-12.8
950612.08	651218.85	-11.7
950693.62	647997.26	-17.9
950666.65	648002.02	-17.3
950640.54	648006.62	-16.8
950699.08	651203.51	-16.8
950671.02	650225.62	-16.6
950632.35	650232.44	-16.4
950651.74	650229.02	-16.4
950690.55	650222.18	-16.4
950627.24	646926.33	-16.2
950672.47	646918.36	-16.2
950648.77	646922.54	-15.8
950695.91	646914.22	-15.6
950667.80	649034.28	-15.0
950676.76	651207.44	-15.0
950696.90	649029.15	-14.9
950626.66	649041.53	-14.7
950625.09	645887.40	-14.4
950647.27	645885.46	-14.4
950668.63	645883.59	-14.3
950646.93	649037.96	-14.3
950689.93	645881.72	-14.0
950654.63	651211.35	-13.8
950632.51	651215.24	-12.8
950749.64	651194.59	-19.3
950773.57	651190.37	-19.2
950728.24	651198.37	-18.2
950793.40	647979.67	-18.1
950729.65	647990.91	-18.0
950748.14	647987.65	-18.0
950766.34	647984.44	-17.9
950711.56	647994.10	-17.8
950710.28	650218.70	-16.3
950779.13	650206.56	-15.5
950729.95	650215.23	-15.4
950763.85	649017.34	-15.2
950749.73	650211.75	-15.2
950716.98	646910.51	-15.1
950790.78	649012.59	-15.0
950737.21	646906.94	-14.7
950727.58	649023.74	-14.6
950763.71	646902.27	-14.3
950785.03	646898.51	-14.0
950711.15	645879.87	-14.0
950732.49	645878.00	-13.7
950753.93	645876.13	-13.2
950775.55	645874.23	-12.9
950792.75	653247.76	-12.3
950775.25	652312.54	-11.9
950757.35	652315.70	-11.4
950767.63	653249.95	-11.1
950739.06	652318.92	-10.2
950795.35	651186.53	-19.2
950838.71	650196.06	-18.7
950858.68	650192.53	-18.6
950811.67	647976.45	-18.1
950845.30	647970.52	-18.0
950820.77	651182.05	-17.9
950863.17	647967.36	-17.8
950880.90	647964.24	-17.7
950806.68	650201.70	-17.4

950879.05	650188.94	-16.8
950846.92	649002.69	-16.4
950853.56	651176.27	-16.4
950875.12	648997.72	-16.3
950872.12	651172.99	-16.3
950810.89	649009.05	-15.8
950829.07	649005.84	-15.8
950871.67	646883.23	-14.7
950880.46	653240.08	-14.6
950859.49	653241.92	-14.2
950846.02	652300.06	-14.2
950863.89	652296.91	-14.1
950823.36	653245.08	-14.1
950831.67	646890.28	-14.0
950851.29	646886.83	-14.0
950813.93	646893.41	-13.8
950879.47	645865.14	-13.6
950865.36	654391.97	-13.4
950828.15	652303.21	-13.4
950796.56	645872.40	-13.4
950860.02	645866.84	-12.7
950839.09	645868.67	-12.6
950846.75	654393.59	-12.5
950802.05	652307.81	-12.4
950817.85	645870.53	-12.2
950882.63	657321.29	-4.7
950970.32	648980.93	-19.1
950951.50	648984.25	-18.9
950931.14	648987.84	-18.2
950934.18	647954.84	-18.1
950912.22	648991.18	-18.0
950907.84	647959.49	-17.8
950930.17	651162.76	-17.4
950948.42	651159.54	-17.3
950946.44	653234.31	-17.2
950893.95	648994.40	-17.1
950966.75	646866.47	-16.9
950959.82	650174.70	-16.8
950890.98	651169.67	-16.7
950964.42	645857.71	-16.6
950910.62	651166.21	-16.6
950948.90	646869.61	-16.6
950930.09	646872.93	-16.3
950908.76	646876.69	-16.2
950929.45	650180.06	-16.2
950943.24	645859.56	-16.2
950965.36	655235.39	-16.0
950921.84	645861.44	-15.8
950909.20	650183.63	-15.7
950926.92	653236.02	-15.6
950964.89	654383.26	-15.3
950946.78	655238.66	-15.2
950900.52	653238.33	-15.0
950900.61	645863.29	-14.8
950892.82	654389.56	-14.4
950973.38	656390.66	-14.3
950928.20	655241.94	-14.2
950937.73	654385.63	-14.1
950917.89	652287.39	-14.1
950910.85	654387.99	-13.9
950952.93	652281.21	-13.9
950899.62	652290.61	-13.7
950953.84	656394.10	-13.2
950908.61	655245.39	-13.1
950964.83	657306.80	-9.3
950945.00	657310.30	-8.1
950926.24	657313.61	-7.1
950902.87	657317.73	-5.9
951048.62	654375.93	-20.0
951061.12	645849.25	-19.6
951064.56	655217.90	-19.5

951039.67	645851.13	-19.4
951039.43	648968.75	-19.4
950988.84	648977.67	-19.4
951058.20	648965.44	-19.3
951008.04	648974.28	-19.3
951044.76	655221.39	-19.2
951030.14	654377.55	-18.8
951055.20	650157.88	-18.7
951018.34	655226.05	-18.6
951018.19	645853.01	-18.5
951035.79	650161.31	-18.3
951043.33	653225.83	-18.2
950996.84	645854.87	-18.0
951024.82	653227.45	-17.9
951040.19	647936.15	-17.7
951016.29	650164.74	-17.7
951011.93	654379.14	-17.7
951006.57	653229.05	-17.6
950986.27	650170.04	-17.5
950998.35	655229.57	-17.5
951058.77	656375.60	-17.4
951054.93	646850.92	-17.3
951020.39	647939.64	-17.3
950986.96	646862.90	-17.2
951039.93	656378.92	-17.2
950977.34	653231.61	-17.2
951064.76	652261.49	-17.0
951025.27	646856.15	-16.9
950993.51	654380.75	-16.8
951005.89	646859.56	-16.6
951020.17	656382.41	-16.5
950976.80	651154.54	-16.4
951053.38	651141.03	-16.3
950996.97	651150.98	-16.2
951032.76	651144.67	-16.0
951001.96	656385.62	-15.8
951014.90	651147.82	-15.7
951031.43	652267.37	-14.0
950987.95	652275.03	-14.0
951057.63	657290.44	-13.9
951039.31	657293.67	-13.3
951020.05	657297.06	-12.4
951000.91	657300.44	-11.4
950982.84	657303.63	-10.4
951138.67	654368.05	-20.8
951120.37	654369.66	-20.5
951102.39	654371.23	-20.4
951075.64	654373.57	-20.4
951114.60	645844.57	-19.7
951093.25	645846.44	-19.6
951140.18	646835.89	-19.6
951097.02	655212.17	-19.6
951118.86	655208.32	-19.5
951147.13	650141.67	-19.4
951146.16	645841.81	-19.4
951138.01	655204.94	-19.3
951143.74	653217.05	-19.0
951076.40	648962.23	-19.0
951122.64	653218.89	-19.0
951121.21	646839.23	-19.0
951105.36	650149.04	-18.9
951134.35	648952.01	-18.9
951125.83	650145.43	-18.8
951095.74	653221.25	-18.6
951085.24	650152.59	-18.6
951152.64	648948.79	-18.5
951095.66	648958.83	-18.4
951102.62	646842.51	-18.4
951115.12	648955.40	-18.3
951074.88	653223.07	-18.2
951123.01	647921.55	-18.1

951086.53	647927.98	-18.1
951083.90	646845.81	-18.1
951136.26	656361.94	-18.0
951067.77	647931.29	-18.0
951107.43	656367.02	-17.9
951145.54	651124.78	-17.9
951104.51	647924.81	-17.9
951087.66	656370.51	-17.8
951141.41	647918.30	-17.7
951118.54	651129.54	-17.3
951144.24	652247.48	-17.0
951076.23	651137.00	-16.9
951141.68	657275.62	-16.9
951096.11	651133.50	-16.9
951095.92	652256.00	-16.5
951122.89	657278.93	-16.5
951118.98	652251.93	-16.2
951103.71	657282.31	-15.7
951085.87	657285.46	-15.2
951151.22	658268.04	-13.9
951133.32	658271.20	-13.1
951225.64	654360.45	-21.2
951191.51	654363.43	-21.1
951228.38	646820.33	-20.9
951165.61	654365.70	-20.8
951177.62	646829.28	-20.2
951195.84	646826.07	-20.2
951159.11	646832.55	-20.1
951219.90	653210.38	-19.8
951183.28	650135.30	-19.7
951244.98	653208.19	-19.6
951202.16	650131.97	-19.6
951227.90	650127.43	-19.6
951192.10	653212.82	-19.5
951171.89	653214.58	-19.3
951167.93	645839.91	-19.2
951227.58	651110.32	-19.0
951164.90	650138.54	-19.0
951180.09	648943.95	-19.0
951201.52	651114.91	-19.0
951233.68	647902.03	-19.0
951233.36	657259.45	-18.9
951242.60	655186.50	-18.6
951157.30	655201.54	-18.6
951188.76	645838.08	-18.6
951231.40	652232.11	-18.6
951215.41	647905.25	-18.5
951175.25	651119.55	-18.4
951204.76	652236.81	-18.4
951197.07	647908.49	-18.4
951224.19	655189.75	-18.4
951220.89	645835.27	-18.3
951215.48	657262.61	-18.3
951155.24	656358.59	-18.1
951239.68	656343.70	-18.1
951173.54	656355.36	-18.0
951187.49	657267.54	-18.0
951205.99	648939.38	-18.0
951180.06	655197.53	-18.0
951203.83	655193.34	-17.9
951178.41	652241.45	-17.9
951178.24	647911.81	-17.9
951211.15	656348.73	-17.9
951192.28	656352.06	-17.8
951159.93	647915.04	-17.7
951160.59	657272.28	-17.4
951232.70	648934.67	-17.3
951241.92	645833.43	-17.2
951242.22	658252.00	-17.1
951224.46	658255.13	-16.5
951206.19	658258.35	-16.0

951187.83	658261.59	-15.6
951169.53	658264.81	-14.7
951228.25	659354.33	-13.6
951204.07	659358.60	-12.4
951181.18	659362.63	-11.3
951285.88	646810.20	-21.4
951305.37	646806.76	-21.3
951325.86	646803.15	-21.3
951265.02	646813.87	-21.2
951322.78	647886.32	-21.1
951246.28	646817.18	-20.8
951251.62	654358.17	-20.7
951326.02	651092.96	-20.2
951297.28	647890.82	-20.1
951316.48	657244.80	-20.1
951304.65	651096.73	-19.9
951286.04	651100.01	-19.9
951276.40	650118.88	-19.8
951291.32	657249.23	-19.7
951332.32	658236.11	-19.7
951279.33	647893.98	-19.7
951282.99	653204.86	-19.6
951256.93	650122.31	-19.5
951258.91	651104.79	-19.5
951278.61	654355.81	-19.4
951271.37	657252.75	-19.4
951295.40	650115.53	-19.4
951331.80	648917.20	-19.3
951315.04	650112.07	-19.3
951314.30	658239.29	-19.3
951260.78	647897.25	-19.2
951307.96	653202.68	-19.1
951304.52	654353.54	-19.0
951252.45	657256.09	-18.9
951276.19	652224.21	-18.8
951311.90	652217.91	-18.8
951329.63	652214.79	-18.7
951249.27	652228.96	-18.6
951309.86	648921.07	-18.4
951329.83	653200.77	-18.4
951296.35	658242.45	-18.4
951262.32	655183.02	-18.3
951284.09	655179.19	-18.2
951304.30	655175.62	-18.1
951288.76	648924.79	-18.1
951324.14	655172.13	-18.0
951263.07	648929.32	-17.9
951278.10	658245.67	-17.9
951276.39	656337.23	-17.6
951260.08	658248.85	-17.5
951257.93	656340.48	-17.4
951294.37	645828.84	-17.4
951314.38	656330.53	-17.3
951273.45	645830.67	-17.2
951295.73	656333.82	-16.9
951315.05	645827.03	-15.7
951264.33	659347.97	-14.9
951332.57	660344.27	-12.7
951314.53	660347.45	-11.8
951422.73	657226.06	-21.1
951382.90	651082.93	-20.9
951363.79	651086.30	-20.8
951345.01	646799.77	-20.8
951402.71	657229.59	-20.8
951403.11	651079.37	-20.8
951385.55	658226.73	-20.7
951394.97	648906.06	-20.7
951400.09	647872.69	-20.7
951382.11	657233.22	-20.6
951345.39	651089.55	-20.5
951412.97	648902.88	-20.5

951417.89	647869.55	-20.4
951364.05	657236.41	-20.4
951356.70	647880.34	-20.4
951420.84	658220.50	-20.3
951366.81	648911.02	-20.1
951336.78	657241.22	-20.1
951350.26	658232.95	-19.9
951364.52	652208.64	-19.6
951382.38	646793.18	-19.5
951344.15	650106.93	-19.5
951362.98	650103.61	-19.2
951422.94	650093.04	-19.1
951416.64	652199.45	-19.0
951398.62	652202.62	-19.0
951402.95	650096.57	-18.9
951382.91	650100.10	-18.8
951340.19	654350.42	-18.7
951366.31	654348.14	-18.6
951414.50	646787.52	-18.6
951393.40	654345.77	-18.4
951413.04	659321.75	-18.2
951371.24	653197.14	-18.1
951411.74	654344.16	-18.1
951391.89	656316.86	-18.1
951346.54	655168.17	-18.1
951342.77	656325.52	-18.0
951389.54	653195.54	-18.0
951351.85	653198.84	-18.0
951420.46	656311.83	-17.7
951409.59	653193.79	-17.7
951365.49	655164.83	-17.6
951385.16	655161.36	-17.5
951406.25	655157.65	-17.4
951372.32	656320.31	-16.8
951336.36	645825.17	-16.5
951421.31	660328.62	-16.3
951403.41	660331.78	-15.9
951367.69	645822.43	-15.7
951385.45	660334.95	-15.3
951359.19	660339.58	-14.2
951420.03	645817.85	-14.1
951399.09	645819.68	-13.5
951498.62	647855.32	-22.5
951509.51	648885.86	-22.2
951467.24	657218.21	-21.7
951473.43	648892.22	-21.7
951454.95	648895.48	-21.6
951472.80	647859.87	-21.6
951449.45	657221.35	-21.5
951434.41	648899.10	-21.1
951431.33	651074.39	-20.8
951454.45	647863.11	-20.8
951436.00	647866.36	-20.7
951472.73	651067.09	-20.6
951494.22	658207.56	-20.6
951486.90	657214.75	-20.6
951499.92	651062.30	-20.6
951505.14	650078.55	-20.4
951457.56	658214.03	-20.4
951506.24	657211.34	-20.4
951475.74	658210.82	-20.4
951450.57	651071.00	-20.3
951485.25	650082.05	-20.3
951439.23	658217.26	-20.2
951465.51	650085.54	-20.1
951442.90	650089.52	-19.6
951434.78	652196.25	-19.3
951502.97	659305.90	-19.0
951483.60	659309.31	-19.0
951465.82	659312.45	-18.9
951470.08	652190.02	-18.8

951445.40	659316.05	-18.6
951479.25	656301.46	-18.4
951495.99	652185.45	-18.3
951497.85	656298.18	-18.2
951449.99	656306.62	-18.1
951448.34	653190.40	-18.0
951469.17	655146.55	-18.0
951428.96	653192.09	-17.8
951468.18	653188.66	-17.8
951493.50	660315.90	-17.8
951443.65	646782.38	-17.8
951466.51	654339.37	-17.7
951468.06	646778.07	-17.7
951430.22	654342.55	-17.7
951495.36	653186.28	-17.6
951493.95	654336.97	-17.5
951475.59	660319.05	-17.4
951514.61	653184.60	-17.4
951457.51	660322.24	-17.2
951425.80	655154.20	-17.1
951460.19	645814.34	-17.1
951499.91	655141.13	-17.0
951448.23	654340.97	-17.0
951439.39	660325.44	-17.0
951446.49	655150.55	-16.9
951479.66	645812.63	-16.6
951440.21	645816.08	-16.4
951500.32	645810.83	-15.9
951490.57	646774.10	-15.5
951511.34	661316.21	-13.5
951485.65	661320.74	-12.4
951585.13	647840.06	-24.7
951565.69	648875.95	-24.1
951584.94	648872.56	-24.0
951559.86	647844.52	-23.6
951536.90	648881.03	-23.5
951541.86	647847.69	-23.3
951530.66	651056.88	-21.3
951553.06	651052.93	-21.2
951594.64	650062.77	-21.1
951598.53	651044.91	-21.0
951561.75	650068.56	-20.9
951578.43	651048.45	-20.9
951524.87	650075.07	-20.8
951558.86	658196.17	-20.6
951577.34	658192.91	-20.6
951540.42	658199.42	-20.6
951603.12	659288.24	-20.4
951521.56	658202.74	-20.3
951582.17	659291.93	-20.3
951595.93	658189.63	-20.2
951564.30	659295.08	-19.9
951541.76	657205.07	-19.9
951568.86	657200.30	-19.8
951594.67	657195.74	-19.5
951545.04	659298.48	-19.5
951524.24	659302.14	-19.2
951596.34	652167.76	-18.2
951545.32	652176.76	-18.0
951570.83	652172.26	-17.9
951520.74	660311.09	-17.8
951584.30	660299.89	-17.8
951546.06	656289.68	-17.7
951599.93	655123.50	-17.7
951517.45	656294.72	-17.7
951547.83	660306.31	-17.7
951565.89	660303.13	-17.6
951593.67	656281.28	-17.6
951520.23	652181.18	-17.5
951564.98	656286.34	-17.4
951554.39	653181.12	-17.3

951579.34	655127.13	-17.1
951593.24	654328.28	-17.0
951535.26	653182.79	-17.0
951520.64	645809.05	-17.0
951599.41	661300.68	-16.9
951547.46	654332.29	-16.9
951529.44	654333.87	-16.8
951520.78	655137.45	-16.7
951581.08	653178.79	-16.5
951565.63	654330.70	-16.5
951558.90	655130.73	-16.5
951579.45	661304.20	-16.3
951540.49	655133.98	-16.3
951602.80	653176.89	-16.2
951515.32	646769.74	-16.1
951560.82	661307.49	-15.7
951593.25	645802.69	-15.1
951541.44	661310.90	-15.0
951587.67	646756.98	-14.9
951561.76	645805.45	-14.7
951549.97	646763.63	-14.4
951568.57	646760.35	-14.4
951541.25	645807.24	-14.0
951645.99	648861.80	-25.0
951673.33	648856.97	-25.0
951607.15	648868.64	-24.9
951692.97	648853.51	-24.9
951627.13	648865.12	-24.8
951694.67	651027.96	-23.8
951645.20	647829.47	-23.7
951673.45	651031.70	-23.6
951665.27	647825.93	-23.6
951609.83	647835.71	-23.3
951689.91	647821.59	-23.2
951645.33	651036.66	-23.2
951626.77	651039.93	-22.3
951661.17	650051.03	-21.9
951624.14	650057.56	-21.9
951689.88	650045.97	-21.7
951642.40	650054.34	-21.6
951672.82	659275.95	-20.7
951643.14	659281.18	-20.7
951624.41	659284.48	-20.4
951661.04	658178.15	-20.4
951679.19	658174.95	-20.2
951614.56	658186.34	-20.1
951633.03	658183.09	-19.9
951677.69	652153.42	-19.5
951659.40	652156.64	-19.2
951632.33	652161.41	-18.9
951612.69	657192.57	-18.9
951631.68	657189.22	-18.8
951686.30	657179.59	-18.7
951676.55	660283.62	-18.6
951656.79	657184.79	-18.6
951614.31	652164.59	-18.6
951648.75	660288.52	-18.4
951611.86	660295.02	-18.3
951630.13	660291.80	-18.3
951694.71	660280.42	-18.3
951689.67	645794.26	-18.2
951674.28	661287.48	-18.0
951654.70	661290.93	-17.8
951687.75	654320.02	-17.6
951636.04	661294.22	-17.6
951668.72	645796.09	-17.6
951644.82	654323.77	-17.5
951631.89	656274.54	-17.4
951670.98	656267.65	-17.3
951617.87	661297.43	-17.3
951613.10	656277.86	-17.2

951689.50	656264.39	-17.1
951620.02	655119.95	-17.1
951651.32	656271.12	-17.0
951619.10	654326.02	-16.8
951650.22	655114.63	-16.6
951678.26	655109.68	-16.6
951660.55	653171.83	-16.5
951684.70	662251.62	-16.3
951647.07	645797.99	-16.2
951687.78	653169.45	-16.0
951642.05	653173.45	-15.9
951624.08	653175.02	-15.9
951625.62	645799.86	-15.5
951683.79	646740.03	-15.5
951659.44	662256.08	-15.4
951656.15	646744.91	-14.9
951618.45	646751.55	-14.8
951633.55	662260.64	-14.1
951685.89	663490.52	-7.4
951773.69	647806.81	-25.3
951752.85	647810.49	-25.3
951730.29	648846.93	-25.0
951750.58	648843.35	-24.9
951733.50	647813.90	-24.6
951757.74	650034.01	-24.4
951759.93	651016.45	-24.1
951731.87	651021.40	-23.8
951713.06	651024.71	-23.8
951738.39	650037.42	-23.5
951714.93	647817.18	-23.5
951718.71	650040.89	-22.7
951742.30	659263.69	-20.8
951722.82	659267.13	-20.8
951778.78	659257.26	-20.7
951702.91	659270.64	-20.6
951697.42	658171.73	-20.5
951695.50	652150.27	-19.9
951742.77	658163.74	-19.9
951724.79	658166.91	-19.8
951761.00	658160.52	-19.7
951730.28	652144.14	-19.2
951771.54	646724.56	-18.9
951721.95	660275.61	-18.8
951766.91	657165.37	-18.8
951753.45	652140.06	-18.8
951731.72	657171.58	-18.7
951766.95	656250.73	-18.6
951711.45	657175.15	-18.6
951782.22	652134.98	-18.6
951757.29	660269.38	-18.5
951771.80	662236.27	-18.5
951749.53	661274.21	-18.4
951770.26	661270.56	-18.3
951703.75	661282.28	-18.2
951730.50	661277.57	-18.2
951745.25	662240.95	-18.1
951748.22	656254.03	-17.7
951732.81	654316.07	-17.6
951719.09	662245.56	-17.5
951759.89	654313.70	-17.3
951711.23	645792.37	-17.3
951728.59	656257.49	-17.1
951708.43	656261.05	-16.9
951752.63	646727.90	-16.9
951759.62	653163.16	-16.8
951732.15	645790.54	-16.8
951768.66	655093.74	-16.7
951713.81	646734.74	-16.6
951720.20	655102.29	-16.6
951697.63	655106.27	-16.4
951750.13	655097.01	-16.4

951774.62	645786.83	-16.4
951753.70	645788.66	-16.2
951739.60	653164.92	-15.8
951710.41	653167.47	-15.6
951777.56	663474.36	-12.4
951755.14	663478.31	-11.2
951731.37	663482.50	-9.7
951709.90	663486.29	-8.4
951872.84	648821.80	-26.6
951853.09	648825.28	-26.3
951873.72	647789.18	-25.9
951835.12	648828.45	-25.8
951851.32	647793.13	-25.8
951794.06	647803.22	-25.6
951822.03	647798.29	-25.4
951815.59	648831.89	-25.3
951832.72	650020.79	-25.2
951862.44	650015.54	-25.1
951813.29	650024.21	-25.1
951786.45	650028.94	-24.9
951786.23	648837.07	-24.8
951872.82	646706.70	-24.5
951861.07	650998.62	-24.4
951788.36	651011.44	-24.4
951836.93	651002.87	-24.4
951815.49	651006.65	-24.3
951852.71	646710.25	-22.0
951800.24	659253.48	-20.6
951830.75	659248.10	-20.5
951848.63	659244.95	-20.3
951824.89	646715.15	-20.1
951868.36	659241.47	-19.9
951817.24	652128.81	-19.5
951850.26	662222.43	-19.4
951806.82	658152.44	-19.1
951852.60	658144.37	-19.1
951788.46	658155.68	-18.9
951805.27	646718.61	-18.8
951797.96	662231.65	-18.8
951850.13	657150.70	-18.7
951847.80	660253.42	-18.7
951825.27	658149.19	-18.7
951866.23	660250.17	-18.6
951792.82	660263.12	-18.6
951829.45	660256.66	-18.6
951823.74	662227.11	-18.6
951794.46	657160.52	-18.4
951823.94	657155.32	-18.4
951811.04	660259.90	-18.4
951860.56	652121.17	-18.4
951797.73	661265.71	-18.4
951857.46	653154.60	-18.4
951871.16	658141.10	-18.3
951817.40	661262.24	-18.2
951859.88	656234.34	-18.2
951874.60	661252.16	-18.0
951841.03	656237.67	-18.0
951855.50	661255.53	-18.0
951794.73	656245.83	-18.0
951868.00	662219.30	-17.8
951813.12	656242.59	-17.7
951841.52	655080.90	-17.7
951815.12	653158.31	-17.7
951819.99	655084.69	-17.7
951787.31	653160.74	-17.5
951821.91	654308.28	-17.5
951836.75	661258.83	-17.4
951833.38	653156.71	-17.4
951795.30	654310.61	-17.4
951872.01	655075.52	-17.4
951846.89	654306.09	-17.3

951789.44	655090.08	-17.0
951795.66	645784.99	-16.2
951816.65	645783.15	-16.0
951861.97	663459.47	-15.8
951838.20	645781.26	-15.6
951869.60	645778.52	-15.6
951839.14	663463.50	-15.3
951816.74	663467.45	-14.3
951892.39	648818.35	-26.5
951959.72	647774.01	-26.5
951928.12	647779.59	-26.4
951957.28	648806.91	-26.3
951919.32	648813.60	-26.2
951904.35	647783.78	-26.0
951927.36	646697.09	-25.8
951930.53	650003.54	-25.6
951962.92	646690.82	-25.5
951901.88	650008.59	-25.4
951907.20	646700.64	-25.4
951882.23	650012.06	-25.3
951949.53	650000.19	-25.2
951964.76	652102.80	-24.4
951912.87	650989.48	-24.4
951891.59	650993.24	-24.4
951946.12	650983.62	-24.0
951937.10	652107.67	-23.5
951901.86	652113.89	-21.5
951888.89	659237.85	-20.6
951907.31	659234.60	-20.0
951957.13	654296.45	-19.6
951940.89	653147.31	-19.5
951911.96	653149.84	-19.4
951950.66	661238.75	-19.2
951890.91	653151.68	-19.1
951938.77	659229.05	-19.0
951932.40	661241.97	-19.0
951938.88	654298.05	-18.9
951909.65	657140.20	-18.9
951879.13	657145.59	-18.7
951884.73	660246.91	-18.6
951958.24	659225.62	-18.6
951935.85	657135.58	-18.5
951953.95	656217.76	-18.5
951930.46	660238.85	-18.5
951954.18	657132.35	-18.5
951921.71	662209.83	-18.5
951948.92	660235.59	-18.4
951898.21	658136.33	-18.4
951912.00	660242.10	-18.3
951943.26	658128.39	-18.2
951913.41	661245.32	-18.2
951917.10	654299.95	-18.2
951925.26	658131.56	-18.1
951893.33	661248.86	-18.0
951953.40	663443.35	-18.0
951924.85	656222.89	-18.0
951895.06	662214.53	-17.9
951877.80	656231.18	-17.9
951896.24	656227.93	-17.9
951931.16	663447.27	-17.6
951898.45	654301.58	-17.5
951901.35	655070.35	-17.3
951907.77	663451.40	-17.1
951943.00	655063.00	-17.1
951922.69	655066.58	-17.0
951963.28	655059.43	-16.9
951885.38	663455.34	-16.7
951950.76	645771.42	-16.7
951880.06	654303.19	-16.6
951930.92	645773.15	-16.2
951910.98	645774.90	-15.9

951959.99	664187.71	-15.9
951889.77	645776.75	-15.8
951941.09	664192.77	-15.0
951922.18	664197.84	-14.2
951903.81	664202.76	-13.3
952014.18	647764.41	-27.6
952054.97	647757.22	-27.4
952037.05	647760.38	-26.8
951983.40	647769.84	-26.5
952044.66	648791.50	-26.3
951987.92	648801.51	-26.2
952007.75	648798.01	-26.0
952026.27	648794.74	-26.0
952040.28	649984.19	-25.2
952028.92	652091.48	-25.0
952017.52	649988.20	-24.9
951969.33	649996.70	-24.9
951988.47	649993.32	-24.9
952010.82	652094.68	-24.5
951983.18	652099.55	-24.4
952002.11	650973.75	-24.2
952020.20	650970.56	-24.1
952045.11	650966.17	-23.9
952040.30	646677.17	-23.8
951979.37	650977.76	-23.8
952010.14	646682.49	-23.8
951983.44	646687.20	-23.6
952003.14	654292.42	-20.6
952030.49	654290.03	-20.3
952048.62	654288.44	-20.1
952018.57	662192.75	-20.0
951984.66	654294.04	-19.8
951980.04	661233.57	-19.5
952000.64	662195.91	-19.4
952022.32	656205.70	-19.3
952040.94	656202.42	-19.2
951967.50	660232.32	-19.2
952029.80	658113.13	-19.2
951987.19	659220.51	-19.0
952032.76	659212.48	-19.0
952003.88	658117.70	-19.0
951965.53	662202.11	-18.9
952009.03	661228.45	-18.9
952011.06	659216.30	-18.9
951995.13	660227.45	-18.8
952030.80	663429.70	-18.7
952028.73	661224.98	-18.7
951993.42	657125.43	-18.7
952022.40	660222.64	-18.7
951968.59	658123.92	-18.6
952041.07	657117.03	-18.6
952014.90	657121.65	-18.6
951999.56	663435.21	-18.6
952040.53	660219.44	-18.5
951973.04	657129.03	-18.5
951976.91	663439.20	-18.4
952040.61	645763.56	-18.4
951972.78	656214.44	-18.2
952002.68	656209.16	-18.0
952046.01	664164.66	-18.0
952046.86	661221.78	-17.8
952036.96	655046.44	-17.7
951985.97	655055.43	-17.6
952021.53	645765.22	-17.6
952015.37	655050.24	-17.6
952026.85	664169.79	-17.6
951992.54	645767.76	-17.4
952007.78	664174.90	-17.2
951973.46	645769.43	-16.8
951988.61	664180.04	-16.6
952048.50	665324.74	-11.6

952028.81	665326.46	-10.4
952005.81	665328.47	-9.2
952115.50	647746.55	-27.3
952085.06	647751.91	-27.2
952135.70	646660.35	-26.7
952120.95	648778.05	-26.5
952116.62	646663.71	-26.4
952140.21	648774.65	-26.4
952064.08	648788.08	-26.3
952093.14	648782.95	-26.2
952096.94	646667.18	-26.1
952137.28	652072.38	-25.7
952116.38	652076.06	-25.5
952063.29	652085.42	-25.5
952059.88	649980.73	-25.4
952088.92	649975.61	-25.4
952134.47	653130.37	-25.4
952098.19	652079.27	-25.3
952058.66	646673.93	-25.2
952108.68	649972.13	-25.2
952128.65	649968.60	-25.2
952078.60	646670.42	-25.1
952129.45	650951.30	-24.1
952111.26	650954.50	-24.1
952091.22	650958.04	-23.9
952067.96	650962.14	-23.9
952116.17	653131.97	-23.8
952131.39	654281.20	-22.8
952112.92	654282.82	-22.6
952094.29	654284.45	-21.7
952137.74	645755.06	-21.5
952142.64	655027.80	-21.4
952075.74	654286.07	-21.3
952099.21	656192.14	-20.7
952111.07	655033.37	-20.5
952117.55	645756.82	-20.5
952130.42	658095.38	-20.1
952142.70	663409.97	-20.0
952118.44	656188.75	-19.9
952137.88	656185.33	-19.9
952079.87	656195.55	-19.8
952097.06	645758.62	-19.8
952111.60	658098.70	-19.6
952121.56	663413.70	-19.6
952096.97	663418.03	-19.6
952093.43	658101.91	-19.5
952061.80	662185.13	-19.4
952075.55	658105.06	-19.4
952075.83	663421.76	-19.4
952088.11	662180.49	-19.4
952081.75	659203.84	-19.4
952057.39	658108.26	-19.4
952060.90	659207.52	-19.3
952122.47	662174.43	-19.3
952060.73	656198.93	-19.2
952088.20	655037.40	-19.2
952067.42	645761.21	-19.2
952130.96	659195.16	-19.0
952137.44	657100.04	-18.9
952141.18	664139.16	-18.8
952101.51	659200.36	-18.6
952122.41	664144.19	-18.6
952103.26	664149.31	-18.6
952084.11	664154.45	-18.4
952059.94	655042.38	-18.4
952118.56	657103.37	-18.4
952067.93	661218.07	-18.4
952081.68	657109.87	-18.2
952065.09	664159.54	-18.2
952060.32	657113.64	-18.0
952123.65	661208.24	-17.8

952058.84	660216.21	-17.7
952096.75	661212.99	-17.6
952123.15	660204.87	-17.5
952077.27	660212.96	-17.5
952141.67	660201.61	-17.4
952104.91	660208.09	-17.2
952132.20	665317.41	-15.4
952113.83	665319.02	-14.8
952095.70	665320.61	-13.8
952070.75	665322.79	-12.6
952146.08	647741.15	-27.2
952168.92	647737.13	-26.9
952192.33	647733.00	-26.8
952204.21	646648.27	-26.7
952153.80	646657.16	-26.7
952175.14	646653.40	-26.7
952167.64	648769.82	-26.4
952206.66	648762.94	-26.3
952230.25	645746.96	-26.3
952187.06	648766.39	-26.2
952208.36	652059.84	-26.1
952212.79	647729.39	-26.1
952225.59	648759.60	-25.9
952155.23	653128.55	-25.9
952230.79	646643.58	-25.8
952193.23	653125.23	-25.8
952172.46	652066.17	-25.6
952225.17	649951.59	-25.5
952206.75	649954.83	-25.5
952223.98	653122.54	-25.5
952190.55	652062.98	-25.4
952187.75	649958.18	-25.3
952158.35	649963.37	-25.2
952209.75	645748.76	-24.9
952223.84	650934.65	-24.5
952193.47	650940.01	-24.4
952189.01	645750.57	-24.0
952168.02	650944.49	-24.0
952148.31	650947.97	-24.0
952230.78	655012.26	-23.7
952149.72	654279.60	-23.3
952168.40	645752.38	-23.2
952168.01	654278.00	-23.0
952202.46	655017.25	-23.0
952186.40	654276.39	-22.9
952232.26	654272.38	-22.9
952204.56	654274.80	-22.8
952182.98	655020.69	-22.3
952162.89	655024.23	-22.0
952215.22	656171.69	-21.9
952196.20	656175.04	-21.2
952166.56	656180.27	-20.5
952167.39	658088.87	-20.3
952197.05	657089.53	-20.3
952204.03	658082.40	-20.1
952222.24	658079.19	-20.0
952180.27	663403.35	-19.9
952185.62	658085.65	-19.8
952148.97	658092.11	-19.8
952234.92	657082.85	-19.7
952158.72	657096.29	-19.7
952216.08	657086.17	-19.7
952178.19	657092.85	-19.6
952177.91	664129.31	-19.3
952159.59	664134.22	-19.2
952159.22	659190.18	-19.0
952215.13	664119.34	-18.9
952196.52	664124.33	-18.9
952201.10	659182.80	-18.8
952228.55	659177.96	-18.8
952164.38	662167.04	-18.7

952180.30	659186.46	-18.7
952198.59	662161.01	-18.5
952226.99	665309.12	-18.4
952203.21	663399.30	-18.1
952208.63	665310.73	-18.0
952223.40	660187.19	-17.9
952186.57	660193.69	-17.8
952159.83	660198.40	-17.8
952204.90	660190.46	-17.7
952188.82	665312.46	-17.6
952231.20	663394.37	-17.6
952201.12	661194.58	-17.5
952152.80	661203.11	-17.4
952171.21	661199.86	-17.4
952220.86	661191.10	-17.4
952168.60	665314.23	-16.9
952150.15	665315.84	-16.1
952233.12	666228.19	-13.3
952311.20	645739.88	-29.9
952290.68	645741.68	-29.4
952270.84	645743.41	-28.2
952250.53	645745.19	-26.7
952298.93	649938.58	-26.2
952243.27	652053.69	-25.7
952243.61	649948.33	-25.7
952277.51	652047.65	-25.6
952252.82	648754.79	-25.6
952262.32	649945.04	-25.6
952317.24	649935.35	-25.6
952303.56	652043.06	-25.6
952281.00	649941.74	-25.5
952244.29	653120.76	-25.5
952274.49	648750.97	-25.3
952245.03	647723.71	-25.3
952262.42	653119.18	-25.3
952298.99	648746.66	-25.3
952280.85	653117.56	-25.0
952280.38	646634.84	-25.0
952319.83	648742.98	-24.9
952308.17	650919.78	-24.9
952311.64	653114.87	-24.9
952288.65	650923.22	-24.7
952251.80	646639.88	-24.7
952301.28	656156.51	-24.6
952270.80	650926.37	-24.6
952269.14	647719.45	-24.6
952252.66	650929.57	-24.4
952292.02	655001.46	-24.4
952322.42	654996.10	-24.4
952272.06	655004.98	-24.2
952293.26	647715.20	-24.0
952306.96	654265.84	-24.0
952251.80	655008.55	-24.0
952300.24	646631.34	-23.4
952318.09	647710.82	-23.4
952269.82	654269.09	-23.2
952282.22	656159.87	-23.1
952262.78	656163.30	-22.9
952244.08	656166.60	-22.8
952250.96	654270.74	-22.8
952288.39	654267.47	-22.7
952311.42	657069.36	-22.4
952292.39	657072.72	-22.4
952320.23	646627.81	-21.7
952321.56	658061.68	-20.6
952273.71	657076.01	-20.5
952303.24	658064.91	-20.4
952309.34	659163.71	-20.2
952254.31	657079.43	-20.2
952249.54	658074.38	-19.7
952281.33	659168.65	-19.6

952267.52	658071.21	-19.6
952259.76	659172.45	-19.6
952281.39	664101.59	-19.5
952243.44	664111.75	-19.4
952285.32	658068.07	-19.3
952306.77	665302.14	-19.3
952287.52	665303.82	-19.2
952266.40	665305.67	-18.9
952245.43	665307.51	-18.8
952309.76	664093.98	-18.7
952262.63	664106.61	-18.7
952310.07	662141.35	-18.6
952240.04	662153.70	-18.4
952323.70	660169.51	-18.3
952265.75	662149.17	-18.3
952324.66	661172.80	-18.2
952287.10	660175.96	-18.2
952305.48	660172.72	-18.0
952268.86	660179.18	-18.0
952253.94	663390.36	-17.9
952250.83	660182.36	-17.7
952283.56	662146.03	-17.7
952306.43	661176.02	-17.6
952258.55	661184.46	-17.6
952239.98	661187.73	-17.6
952277.12	661181.18	-17.4
952307.47	663380.92	-17.0
952280.95	663385.60	-16.9
952322.01	666204.37	-16.3
952303.99	666209.20	-15.8
952286.23	666213.96	-15.3
952268.67	666218.66	-14.7
952250.63	666223.50	-13.9
952313.13	667265.22	-10.7
952361.41	645735.49	-30.1
952381.72	645733.71	-30.1
952331.11	645738.14	-30.1
952412.37	645731.03	-29.6
952381.81	656142.31	-26.6
952363.49	656145.54	-26.6
952355.60	649928.59	-26.0
952389.54	652027.90	-25.9
952336.68	656150.27	-25.8
952336.48	649931.96	-25.8
952395.27	649921.59	-25.8
952375.47	649925.08	-25.6
952364.13	652032.38	-25.5
952329.02	652038.57	-25.4
952400.53	650903.50	-25.3
952382.76	650906.63	-25.2
952355.21	650911.49	-25.2
952328.40	650916.22	-25.0
952399.87	653107.15	-24.8
952351.21	654261.97	-24.8
952350.26	653111.49	-24.8
952341.84	648739.10	-24.8
952381.08	653108.79	-24.7
952331.02	653113.17	-24.7
952389.23	657055.64	-24.5
952391.51	654983.92	-24.4
952342.90	654992.49	-24.4
952405.94	654257.18	-24.3
952368.41	657059.31	-24.3
952372.36	654987.30	-24.3
952369.20	654260.40	-24.2
952411.08	654980.47	-24.2
952387.52	654258.79	-24.1
952348.88	657062.76	-24.0
952386.15	648731.29	-23.7
952329.61	657066.15	-23.7
952367.33	648734.60	-23.6

952406.15	648727.76	-23.2
952342.88	647706.45	-23.0
952404.03	658047.14	-22.8
952367.09	647702.18	-22.2
952391.89	647697.81	-22.0
952395.60	659148.50	-21.8
952385.32	658050.44	-21.6
952376.53	659151.86	-21.5
952357.78	658055.29	-21.3
952338.47	646624.60	-21.2
952386.07	646616.20	-21.0
952349.07	659156.71	-21.0
952358.71	646621.03	-20.8
952405.34	646612.80	-20.5
952329.50	659160.16	-20.1
952339.60	658058.50	-19.7
952362.93	665297.23	-19.4
952325.21	665300.53	-19.3
952343.99	665298.88	-19.3
952336.54	662136.69	-18.9
952406.82	660154.85	-18.7
952371.72	662130.48	-18.6
952351.41	660164.62	-18.6
952400.73	661159.39	-18.6
952382.07	661162.68	-18.6
952390.58	665294.81	-18.3
952388.33	660158.11	-18.3
952363.39	661165.97	-18.3
952376.43	664076.12	-18.2
952410.20	665293.09	-18.2
952343.35	663374.59	-18.2
952347.83	664083.78	-18.2
952328.75	664088.90	-18.1
952370.19	660161.31	-18.1
952344.29	661169.34	-17.9
952395.57	664070.99	-17.9
952414.55	664065.90	-17.2
952384.26	666187.69	-16.9
952366.34	666192.49	-16.9
952402.44	666182.82	-16.8
952348.51	666197.27	-16.8
952404.48	667249.11	-14.9
952385.70	667252.42	-14.4
952366.55	667255.80	-13.5
952348.38	667259.01	-12.8
952411.37	668181.81	-12.7
952453.34	645727.45	-29.2
952433.05	645729.22	-29.1
952474.11	645725.63	-28.0
952493.14	645723.96	-26.7
952472.58	656126.31	-26.6
952417.36	656136.05	-26.3
952486.99	658032.51	-26.3
952436.35	656132.70	-26.1
952491.11	656123.04	-26.0
952423.39	649916.63	-25.7
952493.88	652009.50	-25.5
952498.57	654249.08	-25.4
952422.27	652022.13	-25.4
952440.03	652018.99	-25.4
952442.45	654253.99	-25.4
952443.05	649913.17	-25.4
952458.40	652015.75	-25.3
952428.60	650898.55	-25.2
952479.83	654250.72	-25.2
952461.13	654252.35	-25.2
952463.83	650892.33	-25.2
952477.06	653100.40	-25.1
952475.84	657040.37	-25.1
952455.71	657043.92	-25.1
952463.30	649909.60	-25.1

952468.67	658035.74	-25.1
952435.06	657047.56	-25.0
952424.18	654255.59	-25.0
952418.24	653105.54	-24.9
952456.97	653102.15	-24.9
952438.70	653103.75	-24.9
952503.48	649902.51	-24.9
952483.98	650888.78	-24.9
952483.39	649906.06	-24.8
952501.63	657035.82	-24.7
952450.31	658038.98	-24.3
952430.83	654976.99	-24.0
952452.62	654973.14	-23.5
952422.56	658043.87	-23.4
952496.64	659130.68	-23.1
952470.66	648716.38	-23.1
952444.54	648720.99	-22.9
952484.14	654967.59	-22.8
952490.45	648712.90	-22.8
952424.90	648724.45	-22.7
952475.60	659134.39	-22.6
952456.65	659137.74	-22.2
952417.71	659144.60	-22.1
952437.88	659141.05	-22.0
952416.66	647693.44	-20.4
952504.66	660137.60	-20.4
952424.72	646609.39	-20.2
952443.19	646606.13	-19.7
952461.96	660145.13	-19.6
952485.01	662110.51	-19.6
952425.40	660151.58	-19.5
952443.90	660148.31	-19.4
952446.64	661151.29	-19.4
952459.18	662115.06	-19.2
952415.57	662122.75	-19.1
952464.51	661148.14	-19.1
952441.55	647689.05	-19.0
952486.14	646598.56	-19.0
952483.78	661144.74	-18.9
952428.49	661154.49	-18.7
952463.85	646602.49	-18.7
952472.97	647683.51	-18.6
952429.87	665291.37	-18.3
952447.82	665289.80	-18.3
952494.56	665285.71	-17.9
952465.92	665288.22	-17.8
952495.34	647679.57	-17.5
952471.58	664050.63	-17.0
952433.61	664060.80	-16.9
952452.60	664055.71	-16.8
952495.34	667233.09	-16.6
952420.63	666177.95	-16.5
952438.67	666173.11	-16.5
952473.58	667236.93	-16.4
952490.43	664045.57	-16.3
952502.09	668173.87	-16.3
952465.66	666165.88	-16.1
952453.50	667240.47	-16.1
952433.42	667244.01	-15.6
952483.84	668175.47	-15.6
952491.59	666158.93	-15.4
952465.54	668177.07	-14.9
952438.52	668179.44	-13.8
952549.86	658021.43	-30.0
952568.36	658018.16	-29.8
952531.31	658024.70	-29.6
952513.36	658027.86	-27.7
952577.51	657022.44	-26.3
952575.40	659116.80	-26.3
952571.59	654242.69	-26.2
952559.00	657025.71	-26.0

952510.08	656119.70	-26.0
952528.87	656116.38	-25.9
952546.93	656113.20	-25.7
952556.62	659120.11	-25.6
952563.67	651997.19	-25.6
952584.12	653091.03	-25.5
952564.26	653092.77	-25.5
952581.82	651993.99	-25.5
952537.00	652001.90	-25.5
952574.66	656108.31	-25.5
952525.68	654246.71	-25.5
952545.26	653094.43	-25.4
952524.03	653096.29	-25.3
952593.58	656104.97	-25.3
952521.17	657032.38	-25.3
952544.34	654245.07	-25.3
952505.96	653097.87	-25.1
952510.65	650884.08	-25.0
952514.00	645722.14	-25.0
952549.23	650877.28	-24.7
952529.16	650880.82	-24.7
952523.40	649899.00	-24.5
952586.36	654949.56	-24.4
952568.71	650873.84	-24.4
952534.40	645720.35	-24.4
952588.04	650870.43	-24.3
952543.53	649895.45	-24.3
952554.98	645718.55	-24.0
952563.37	649891.95	-24.0
952529.72	659124.85	-23.8
952543.52	654957.11	-23.7
952591.93	649886.92	-23.6
952511.55	654962.75	-23.4
952564.71	654953.38	-23.3
952575.22	645716.78	-23.2
952512.35	648709.03	-22.2
952581.04	660124.13	-22.0
952547.35	660130.07	-21.1
952562.89	662096.77	-20.7
952588.40	663331.38	-20.3
952519.54	662104.42	-19.9
952568.30	661129.84	-19.9
952588.42	661126.29	-19.7
952568.33	663334.92	-19.7
952538.04	648704.50	-19.5
952549.61	661133.14	-19.5
952512.41	661139.70	-19.4
952537.74	663340.32	-19.4
952517.55	663343.88	-19.2
952531.42	661136.34	-19.1
952582.07	646581.64	-19.0
952534.18	646590.09	-18.9
952554.68	646586.47	-18.8
952512.35	646593.94	-18.7
952557.42	648701.09	-18.6
952585.73	664020.04	-18.6
952566.75	664025.12	-18.1
952577.70	648697.51	-17.6
952547.63	664030.25	-17.5
952513.15	665284.08	-17.2
952533.29	665282.32	-16.9
952544.20	667224.48	-16.9
952557.31	668169.04	-16.9
952525.15	667227.84	-16.8
952538.77	668170.66	-16.8
952509.22	664040.54	-16.8
952594.84	667215.55	-16.8
952575.84	668167.42	-16.7
952553.16	665280.58	-16.7
952572.33	665278.91	-16.7
952528.38	664035.40	-16.7

952563.49	667221.07	-16.6
952594.46	668165.79	-16.6
952519.24	647675.35	-16.5
952520.41	668172.27	-16.5
952590.81	665277.29	-16.5
952537.90	647672.07	-15.8
952569.12	666138.16	-15.6
952551.30	666142.93	-15.4
952516.57	666152.24	-15.4
952587.54	666133.22	-15.3
952575.37	647665.46	-14.9
952586.41	669349.13	-14.0
952559.25	669349.13	-13.0
952540.72	669349.13	-12.0
952684.65	659097.53	-33.9
952666.88	659100.67	-33.6
952646.93	659104.18	-33.4
952626.20	659107.84	-30.6
952595.62	658013.36	-29.9
952673.02	657005.60	-29.7
952613.88	658010.14	-29.5
952631.99	658006.94	-29.5
952650.52	658003.68	-29.0
952653.37	657009.07	-28.8
952677.46	657998.93	-28.7
952634.13	657012.46	-28.1
952605.46	659111.50	-27.6
952607.37	657017.18	-26.7
952675.12	660107.54	-26.4
952634.61	653086.61	-26.0
952678.48	654233.34	-25.9
952664.42	653084.00	-25.9
952660.33	654234.93	-25.9
952613.16	653088.49	-25.8
952623.79	654238.12	-25.8
952642.04	654236.53	-25.7
952634.91	651984.63	-25.6
952677.25	651977.17	-25.6
952596.92	654240.47	-25.6
952599.77	651990.83	-25.5
952624.31	654942.87	-25.3
952612.85	656101.57	-25.2
952631.72	656098.25	-25.2
952644.85	654939.25	-25.1
952651.34	656094.79	-25.1
952665.43	654935.62	-24.9
952604.34	654946.39	-24.9
952649.40	660112.08	-24.0
952606.44	650867.19	-23.9
952623.84	660116.59	-23.8
952635.40	650862.08	-23.3
952669.14	650856.13	-23.1
952610.35	649883.67	-22.4
952595.39	645715.02	-22.3
952682.80	661109.65	-22.1
952669.11	649873.31	-22.0
952629.25	649880.34	-21.8
952649.84	649876.70	-21.8
952664.67	661112.85	-21.7
952682.64	662075.66	-21.5
952616.28	645713.19	-21.4
952631.44	662084.69	-21.2
952644.29	661116.44	-21.1
952627.19	663324.54	-21.0
952624.88	661119.86	-21.0
952606.01	662089.17	-20.9
952606.29	663328.23	-20.8
952636.77	645711.40	-20.6
952656.98	662080.19	-20.5
952652.07	663320.16	-20.4
952657.25	645709.61	-20.4

952607.03	661123.01	-20.0
952682.77	663314.74	-19.7
952677.57	645707.83	-19.6
952633.25	664007.31	-18.8
952681.21	663994.45	-18.5
952614.36	664012.37	-18.4
952601.29	646578.25	-18.3
952661.83	663999.65	-18.3
952622.67	646574.48	-17.3
952660.09	646567.89	-17.1
952613.03	668164.17	-16.8
952671.30	669349.13	-16.7
952595.87	648694.31	-16.5
952651.34	669349.13	-16.3
952678.21	668158.46	-16.1
952646.21	667206.49	-16.0
952610.32	665275.58	-15.9
952615.45	667211.91	-15.9
952639.92	665272.99	-15.9
952633.20	669349.13	-15.9
952659.57	668160.10	-15.8
952613.88	648691.13	-15.7
952677.76	665269.68	-15.7
952665.76	667203.04	-15.6
952659.28	665271.30	-15.4
952615.06	669349.13	-15.4
952631.69	668162.53	-15.4
952605.11	666128.51	-15.3
952659.41	666113.97	-15.0
952623.22	666123.66	-15.0
952641.38	666118.80	-14.8
952633.65	648687.65	-14.3
952643.04	647653.53	-14.2
952668.71	647649.00	-14.2
952599.65	647661.18	-13.9
952620.68	647657.47	-13.9
952652.52	648684.32	-13.3
952668.74	670330.90	-13.0
952673.02	648680.70	-12.5
952753.66	660093.70	-35.3
952727.59	660098.29	-34.9
952704.45	659094.04	-33.7
952755.61	659085.02	-33.6
952735.49	659088.57	-33.6
952775.01	659081.60	-33.3
952701.33	660102.92	-33.0
952691.01	657002.43	-29.4
952717.99	656997.67	-29.0
952735.81	656994.53	-28.6
952753.69	656991.38	-28.6
952773.42	656987.90	-28.3
952703.81	657994.28	-28.2
952731.21	657989.45	-28.0
952766.88	657983.16	-27.6
952770.48	654225.29	-26.1
952752.27	654226.88	-26.0
952766.64	661094.87	-25.9
952724.48	654229.31	-25.9
952690.03	653081.76	-25.8
952696.95	654231.72	-25.8
952738.74	653077.50	-25.8
952711.22	653079.91	-25.6
952758.45	653075.78	-25.5
952721.24	651969.41	-25.5
952756.86	651963.13	-25.3
952748.04	661098.15	-25.3
952760.54	662061.92	-25.2
952759.20	654919.09	-25.0
952772.24	656073.47	-25.0
952708.13	654928.09	-25.0
952687.91	654931.65	-25.0

952736.45	654923.10	-25.0
952734.08	662066.59	-24.5
952709.85	661104.88	-23.7
952693.66	650851.81	-22.9
952729.51	661101.42	-22.4
952712.88	650848.42	-22.3
952734.50	650844.61	-21.9
952708.06	662071.18	-21.7
952754.27	650841.12	-21.7
952754.01	663302.18	-21.2
952720.44	663308.10	-20.9
952767.23	663971.41	-20.6
952689.16	649869.77	-20.5
952700.61	663311.60	-20.2
952748.12	663976.53	-20.1
952769.13	645699.82	-19.3
952709.07	649866.26	-19.2
952738.29	645702.52	-19.2
952707.43	645705.22	-19.1
952728.98	663981.65	-18.7
952709.92	663986.76	-18.5
952729.03	649862.74	-18.2
952754.34	669349.13	-17.7
952735.34	669349.13	-17.4
952748.90	649859.24	-17.3
952751.12	665263.27	-17.3
952707.08	669349.13	-17.3
952770.26	665261.59	-17.3
952764.39	646549.50	-16.9
952704.09	667196.28	-16.7
952739.67	646553.85	-16.7
952724.31	667192.72	-16.4
952768.90	649855.71	-16.4
952758.68	670330.90	-16.4
952687.22	646563.10	-16.3
952732.93	665264.86	-16.3
952754.88	667187.33	-16.1
952768.73	666084.67	-16.1
952685.22	667199.61	-16.1
952705.56	665267.25	-16.0
952740.53	670330.90	-16.0
952721.80	646557.00	-16.0
952769.71	668150.46	-16.0
952733.23	668153.65	-15.9
952715.09	668155.24	-15.7
952751.44	668152.06	-15.7
952686.72	666106.65	-15.4
952722.11	670330.90	-15.3
952740.82	666092.15	-15.2
952713.76	666099.40	-15.2
952696.78	668156.84	-15.2
952738.55	647636.69	-14.7
952715.24	647640.80	-14.6
952691.60	647644.96	-14.4
952767.07	648664.12	-14.1
952695.13	670330.90	-14.1
952767.50	647631.58	-14.1
952739.38	648669.00	-13.6
952691.08	648677.52	-12.8
952718.05	648672.76	-12.7
952840.81	660078.33	-35.7
952796.77	660086.09	-35.6
952862.62	661077.95	-34.5
952843.76	661081.27	-34.4
952816.25	661086.12	-34.2
952796.26	661089.64	-33.9
952794.96	659078.08	-33.2
952812.92	659074.92	-33.0
952831.51	659071.64	-32.8
952853.66	659067.73	-32.5
952857.01	662044.91	-31.6

952839.25	662048.05	-31.3
952821.41	662051.19	-30.9
952794.05	656984.26	-27.7
952821.77	656979.37	-27.7
952849.24	656974.53	-27.1
952792.72	657978.60	-27.0
952805.64	654222.21	-26.8
952795.13	662055.83	-26.6
952818.17	657974.12	-26.5
952844.04	657969.55	-26.3
952841.72	654219.06	-26.2
952778.82	653074.00	-25.6
952850.46	654902.99	-25.4
952855.33	656058.82	-25.3
952798.48	653072.28	-25.2
952781.07	654915.23	-25.2
952830.40	654906.53	-25.1
952816.58	653070.69	-25.0
952801.16	654911.69	-25.0
952793.14	656069.79	-25.0
952845.47	653068.16	-24.9
952820.93	656064.88	-24.9
952782.21	651958.66	-24.9
952844.58	663286.21	-24.5
952808.14	651954.09	-24.3
952862.06	663946.00	-24.0
952834.49	651949.44	-23.6
952852.44	651946.28	-23.1
952805.78	663293.05	-22.9
952823.80	663289.88	-22.9
952842.96	663951.11	-22.7
952814.59	663958.72	-22.1
952860.03	645691.87	-21.9
952777.19	663298.09	-21.6
952839.93	645693.62	-21.1
952786.18	663966.33	-21.0
952819.57	645695.40	-20.5
952781.49	650836.32	-20.5
952799.42	645697.17	-20.4
952801.04	650832.88	-19.3
952864.21	646531.89	-18.9
952828.07	646538.27	-18.3
952799.26	665259.05	-18.0
952827.64	650828.18	-17.9
952809.61	646541.52	-17.6
952857.17	670330.90	-17.5
952817.40	665257.47	-17.3
952846.98	665254.88	-17.2
952812.11	670330.90	-17.2
952830.14	670330.90	-17.2
952849.42	650824.34	-17.0
952785.24	670330.90	-16.9
952781.54	669349.13	-16.9
952783.11	646546.19	-16.7
952801.20	669349.13	-16.7
952788.26	668148.84	-16.5
952821.32	669349.13	-16.5
952852.58	668143.21	-16.5
952786.49	666079.92	-16.5
952807.42	667178.06	-16.4
952840.03	669349.13	-16.4
952786.69	667181.72	-16.1
952806.55	668147.24	-15.9
952825.28	668145.60	-15.9
952827.35	667174.55	-15.8
952813.53	666072.67	-15.8
952846.01	667171.26	-15.8
952849.86	666062.93	-15.7
952860.00	647615.27	-15.6
952831.75	666067.79	-15.1
952788.27	649852.30	-14.9

952858.87	648647.93	-14.9
952811.53	648656.28	-14.9
952791.14	648659.88	-14.7
952851.11	671175.63	-14.6
952830.52	648652.93	-14.5
952836.42	647619.43	-14.5
952807.46	649848.91	-13.9
952827.86	671179.73	-13.6
952789.28	647627.74	-13.6
952812.26	647623.69	-13.5
952855.78	649840.39	-13.4
952836.49	649843.79	-13.2
952919.70	660064.42	-36.0
952937.60	660061.26	-35.9
952884.40	660070.64	-35.8
952921.11	661067.63	-34.9
952940.81	661064.16	-34.8
952902.96	661070.83	-34.6
952883.04	661074.34	-34.6
952933.58	662031.41	-32.5
952887.30	659061.80	-32.1
952908.15	662035.90	-32.1
952883.06	662040.32	-31.9
952919.45	659056.13	-31.6
952938.35	659052.80	-31.3
952943.14	663268.83	-28.0
952868.35	656971.16	-27.1
952887.80	656967.73	-26.8
952924.60	657955.35	-26.7
952916.71	656962.63	-26.7
952951.63	657950.58	-26.6
952943.49	656957.91	-26.6
952948.13	663922.93	-26.3
952868.68	654216.70	-26.2
952906.34	657958.57	-26.2
952915.52	663273.70	-26.2
952879.00	657963.39	-26.0
952887.17	654215.08	-26.0
952914.87	654212.66	-25.9
952933.41	654211.03	-25.9
952952.36	654209.38	-25.7
952921.86	654890.40	-25.5
952899.94	654894.27	-25.4
952878.76	654898.00	-25.3
952943.62	654886.57	-25.2
952919.36	663930.64	-25.1
952875.41	663280.78	-25.0
952896.39	663277.08	-24.9
952890.66	663938.33	-24.7
952880.62	656054.36	-24.5
952904.49	656050.15	-24.3
952930.12	656045.63	-24.3
952865.28	653066.43	-24.1
952891.47	653064.14	-23.6
952938.82	653060.00	-23.3
952948.70	645684.11	-23.2
952913.04	653062.25	-23.1
952928.48	645685.88	-22.7
952908.62	645687.61	-22.2
952889.24	645689.31	-21.6
952870.25	651943.14	-21.6
952944.17	646517.79	-21.4
952917.99	646522.41	-21.3
952888.38	651939.94	-20.7
952891.98	646527.00	-20.4
952907.08	651936.64	-19.8
952947.79	647599.79	-19.8
952903.88	647607.53	-18.8
952924.90	651933.50	-18.8
952924.95	647603.82	-18.8
952951.75	651928.77	-18.0

952892.13	670330.90	-17.8
952949.25	667153.06	-17.8
952867.09	665253.12	-17.6
952923.55	665248.18	-17.5
952929.53	667156.53	-17.4
952886.24	665251.44	-17.3
952942.77	668135.32	-17.1
952904.39	665249.86	-17.1
952936.27	670330.90	-17.1
952950.32	666036.02	-17.0
952907.69	667160.38	-17.0
952921.98	669349.13	-16.9
952942.89	665246.49	-16.9
952931.73	666041.00	-16.8
952881.59	647611.46	-16.6
952870.70	668141.62	-16.6
952903.85	669349.13	-16.5
952876.46	669349.13	-16.5
952944.21	648632.88	-16.4
952946.87	671158.74	-16.4
952940.24	669349.13	-16.3
952897.54	668139.28	-16.1
952928.05	671162.06	-16.1
952875.98	667165.97	-16.0
952926.02	649828.01	-16.0
952924.66	668136.90	-16.0
952913.79	666045.80	-16.0
952886.33	666053.16	-15.9
952909.38	671165.35	-15.9
952945.88	649824.51	-15.8
952869.15	650820.87	-15.6
952924.85	648636.30	-15.6
952905.82	649831.57	-15.4
952884.31	671169.77	-15.4
952867.97	666058.08	-15.1
952889.58	648642.52	-14.4
952875.46	649836.92	-14.4
952894.04	650816.48	-14.1
952938.47	650808.64	-12.8
952916.82	650812.46	-12.8
952941.41	672184.67	-12.3
952917.00	672188.97	-10.9
952894.73	672192.90	-9.9
952964.31	660056.55	-35.8
952982.35	660053.37	-35.6
953000.22	660050.22	-35.4
953018.21	660047.05	-35.3
953036.41	660043.84	-34.8
952962.61	661060.31	-34.6
952983.31	661056.66	-34.4
953001.85	661053.39	-34.0
953020.46	661050.11	-33.8
953041.14	661046.47	-33.3
953029.44	662014.51	-33.0
953002.81	662019.20	-32.9
952976.63	662023.82	-32.8
952956.57	659049.59	-30.9
953011.50	659039.90	-30.8
952990.09	659043.68	-30.7
953030.72	659036.51	-30.5
953038.68	663251.99	-29.7
953020.24	663255.24	-29.6
953043.92	657934.31	-29.5
952999.27	663258.94	-29.4
953024.96	657937.65	-28.9
953034.17	663899.88	-28.8
952976.42	663262.97	-28.8
953015.13	663904.98	-28.5
953006.18	657940.96	-28.3
952987.79	657944.21	-28.2
952995.94	663910.12	-28.2

952976.69	663915.28	-27.6
952969.52	657947.43	-27.4
953035.55	656941.68	-26.9
953017.48	656944.86	-26.6
952962.85	656954.50	-26.6
952981.26	656951.25	-26.5
952970.77	654207.77	-25.5
952989.49	654206.13	-25.2
953007.57	654204.55	-25.1
953039.21	645676.19	-25.0
952965.45	654882.72	-25.0
952984.65	654879.33	-24.9
953033.77	654202.25	-24.9
953000.88	656033.15	-24.6
953004.16	654875.89	-24.5
953018.86	656029.98	-24.4
953019.07	645677.95	-24.4
952982.99	656036.31	-24.2
952964.93	656039.49	-24.2
952998.47	645679.75	-24.1
953026.68	654871.92	-24.0
952979.12	645681.45	-23.9
953027.02	647585.82	-22.4
953002.90	647590.07	-22.2
953036.45	646501.52	-21.7
952970.64	646513.13	-21.3
952989.77	646509.75	-21.2
952978.84	647594.31	-21.2
953017.66	646504.84	-21.1
952957.35	653058.38	-19.9
953035.49	648616.79	-19.7
953031.97	666014.14	-19.5
952979.59	653056.43	-19.4
953017.78	667140.97	-19.2
953004.58	666021.48	-19.1
953001.44	648622.79	-19.0
953037.79	667137.44	-18.9
953030.18	665238.85	-18.9
953000.23	653054.63	-18.8
953024.09	670330.90	-18.6
952988.22	667146.18	-18.6
952997.89	670330.90	-18.5
952986.30	666026.37	-18.4
952982.45	665243.03	-18.4
952968.32	667149.69	-18.2
953034.73	668127.27	-18.1
953025.89	653052.38	-18.1
952971.56	670330.90	-18.0
953011.35	665240.50	-17.9
953016.54	668128.86	-17.8
952976.25	648627.24	-17.7
953034.32	669349.13	-17.5
952968.05	666031.26	-17.3
953019.69	671145.90	-17.2
952962.33	665244.79	-17.1
953004.00	669349.13	-17.1
952978.37	669349.13	-17.1
953001.76	671149.06	-17.0
952959.69	669349.13	-16.9
952997.89	668130.50	-16.9
952977.35	651924.25	-16.9
952979.34	668132.12	-16.9
952983.07	671152.36	-16.8
952960.89	668133.73	-16.4
953037.16	649808.41	-16.3
953002.80	651919.76	-15.8
952966.54	649820.86	-15.6
953038.08	672167.62	-15.6
953019.93	672170.82	-15.4
953040.97	650790.57	-15.2
953021.96	650793.92	-15.1

953006.89	649813.75	-14.9
953001.78	672174.02	-14.9
952986.69	649817.31	-14.8
953028.27	651915.27	-14.5
952975.42	672178.67	-13.7
952995.29	650798.62	-13.7
952963.13	650804.29	-13.4
953040.23	673275.54	-12.4
953054.54	660040.64	-34.3
953123.13	661997.99	-33.6
953081.10	660035.96	-33.6
953089.19	662003.98	-33.4
953064.04	662008.41	-33.3
953107.60	660031.29	-33.0
953060.15	661043.12	-32.7
953129.90	661030.82	-32.6
953125.43	660028.14	-32.5
953098.28	661036.39	-31.9
953118.90	659020.96	-30.6
953058.68	659031.58	-30.4
953098.64	659024.54	-30.3
953078.50	659028.09	-30.2
953098.22	663241.49	-30.0
953077.45	663245.15	-29.9
953128.98	663236.07	-29.9
953057.56	663248.66	-29.7
953118.19	657921.21	-29.4
953062.72	657931.00	-29.3
953081.20	657927.74	-29.3
953100.02	657924.42	-29.2
953053.24	663894.77	-28.9
953091.32	663884.56	-28.9
953072.19	663889.69	-28.8
953128.95	663874.48	-28.8
953110.14	663879.52	-28.8
953130.70	645668.18	-26.7
953099.60	645670.91	-26.7
953074.19	656934.87	-26.7
953119.54	656926.87	-26.6
953092.42	656931.65	-26.5
953079.65	645672.65	-26.1
953055.57	656938.15	-26.1
953059.57	645674.41	-25.7
953082.56	656018.75	-24.8
953127.05	646485.55	-24.7
953046.58	656025.10	-24.7
953087.39	654197.56	-24.4
953068.80	654199.19	-24.3
953126.20	665230.45	-24.2
953109.20	656014.06	-23.7
953049.66	654867.87	-23.6
953100.87	646490.16	-23.6
953077.83	654862.90	-23.1
953081.06	646493.66	-23.1
953106.20	654195.92	-22.7
953098.96	654859.18	-22.6
953119.04	654855.64	-22.2
953061.56	646497.10	-22.1
953050.73	647581.64	-21.9
953131.67	665987.42	-21.9
953106.28	665232.19	-21.6
953120.45	648601.81	-21.6
953074.83	647577.39	-21.3
953090.79	648607.04	-21.1
953126.92	667121.73	-21.1
953099.03	647573.12	-20.9
953072.72	648610.22	-20.7
953086.31	665999.58	-20.6
953113.10	665992.40	-20.5
953106.34	667125.36	-20.2
953068.10	665235.53	-20.1

953124.70	654194.30	-20.1
953054.51	648613.44	-20.0
953087.34	665233.85	-20.0
953078.22	667130.31	-19.9
953114.33	649794.80	-19.8
953099.19	668121.63	-19.8
953113.11	670330.90	-19.6
953050.07	666009.29	-19.6
953117.64	668120.02	-19.4
953068.23	666004.42	-19.3
953077.42	670330.90	-19.3
953058.22	667133.84	-19.3
953048.44	665237.25	-19.3
953129.44	669349.13	-19.0
953095.37	649798.15	-19.0
953053.19	668125.66	-18.9
953071.66	668124.04	-18.9
953120.49	671128.13	-18.8
953090.00	669349.13	-18.7
953050.87	670330.90	-18.6
953071.66	669349.13	-18.4
953057.33	649804.85	-18.4
953109.87	669349.13	-18.3
953093.35	671132.91	-18.1
953073.74	671136.37	-18.0
953076.67	649801.44	-17.9
953133.40	651896.73	-17.8
953047.28	671141.04	-17.5
953053.58	669349.13	-17.4
953047.58	653050.48	-16.9
953112.27	672154.54	-16.6
953108.22	651901.18	-16.3
953084.44	672159.45	-16.3
953128.45	650775.14	-16.1
953065.64	672162.76	-16.0
953090.34	651904.33	-15.9
953061.09	650787.02	-15.8
953079.05	650783.86	-15.8
953068.01	653048.69	-15.7
953072.59	651907.46	-15.6
953087.16	653047.02	-15.6
953099.15	650780.31	-15.5
953119.93	673261.49	-15.3
953133.36	653042.98	-15.3
953098.79	673265.21	-15.0
953054.60	651910.63	-14.9
953113.55	653044.71	-14.7
953078.46	673268.80	-14.2
953192.92	661985.69	-34.1
953158.25	661991.80	-34.0
953224.89	661014.07	-33.4
953157.63	661025.93	-33.1
953206.48	661017.31	-33.0
953186.39	661020.86	-32.6
953143.46	660024.96	-31.9
953170.27	660020.24	-31.0
953158.32	659014.01	-30.8
953188.69	660016.99	-30.4
953179.67	659010.25	-30.3
953138.22	659017.56	-30.3
953207.21	660013.72	-30.0
953148.32	663232.66	-29.9
953169.13	663228.99	-29.8
953208.52	663222.04	-29.7
953190.31	663225.25	-29.6
953180.96	657910.15	-29.1
953145.15	657916.46	-29.0
953162.91	657913.33	-29.0
953198.92	657906.98	-28.9
953201.05	659006.48	-28.6
953147.99	663869.38	-28.5

953166.98	663864.29	-28.2
953203.54	665223.68	-28.1
953186.14	663859.16	-27.9
953163.99	665227.14	-27.9
953183.65	665225.42	-27.9
953205.17	663854.06	-27.8
953171.39	645664.62	-27.7
953224.06	663849.00	-27.6
953145.40	665228.77	-27.6
953212.06	645661.07	-27.5
953220.08	659003.12	-27.5
953191.95	645662.83	-27.2
953151.32	645666.38	-27.0
953181.44	646475.96	-26.9
953211.50	646470.66	-26.8
953141.07	656923.07	-26.7
953160.62	656919.63	-26.6
953179.04	656916.38	-26.4
953207.00	656911.45	-25.8
953156.76	646480.31	-25.7
953222.00	665963.22	-25.1
953216.52	649776.79	-24.5
953159.87	656005.12	-24.3
953176.29	665975.47	-23.9
953206.20	667107.75	-23.8
953203.47	665968.18	-23.8
953187.89	649781.83	-23.0
953193.33	655999.22	-23.0
953187.62	667111.02	-23.0
953168.62	667114.37	-22.6
953161.50	654848.15	-22.5
953149.22	665982.72	-22.5
953141.27	649790.05	-22.5
953168.71	649785.21	-22.4
953218.94	647551.98	-22.1
953157.49	648595.28	-21.9
953139.28	654852.07	-21.8
953148.01	667118.01	-21.5
953176.25	648591.97	-21.4
953215.17	650759.85	-21.1
953196.41	648588.42	-21.0
953210.58	668111.89	-20.9
953187.61	647557.50	-20.9
953215.17	648585.11	-20.6
953191.89	668113.52	-20.6
953139.24	647566.03	-20.5
953163.47	647561.76	-20.4
953221.96	669349.13	-20.4
953164.27	668115.94	-20.3
953136.34	668118.38	-20.2
953202.78	654840.87	-20.2
953221.79	671110.27	-20.1
953197.14	650763.03	-20.0
953221.82	670330.90	-19.9
953203.31	669349.13	-19.8
953167.26	670330.90	-19.7
953185.38	670330.90	-19.7
953156.92	669349.13	-19.6
953167.62	671119.82	-19.5
953148.99	670330.90	-19.4
953184.62	669349.13	-19.4
953203.46	671113.50	-19.3
953143.61	654192.64	-19.2
953182.05	654844.52	-19.1
953203.59	670330.90	-19.0
953172.29	654190.14	-18.9
953146.55	671123.53	-18.9
953175.04	650766.93	-18.8
953185.53	651887.54	-18.3
953191.28	654188.47	-18.2
953167.74	651890.68	-18.1

953191.29	672140.61	-18.1
953218.09	672135.88	-18.1
953156.98	650770.11	-18.1
953173.42	672143.76	-17.9
953147.28	672148.37	-17.4
953223.82	654837.16	-17.3
953203.53	651884.37	-17.2
953210.10	654186.83	-17.2
953214.35	673244.84	-17.1
953195.75	673248.12	-16.3
953176.88	673251.44	-16.0
953221.73	653035.25	-15.9
953158.30	673254.72	-15.7
953138.25	673258.25	-15.5
953203.65	653036.83	-15.5
953153.00	653041.26	-15.4
953213.81	674115.22	-15.4
953172.77	653039.53	-15.3
953188.04	674119.77	-14.1
953304.61	661965.99	-34.6
953269.71	661972.14	-34.5
953235.47	661978.18	-34.4
953282.06	661003.99	-33.9
953301.24	661000.60	-33.6
953251.74	661009.33	-32.8
953310.23	658987.23	-29.9
953228.05	663218.60	-29.5
953288.49	658991.06	-29.4
953225.76	660010.45	-29.2
953252.14	663214.35	-29.1
953225.95	657902.21	-29.0
953293.36	663207.08	-28.9
953275.00	663210.32	-28.9
953268.56	658994.57	-28.7
953308.51	665214.50	-28.6
953244.37	660007.17	-28.6
953294.56	645653.85	-28.5
953273.97	645655.65	-28.5
953272.48	665217.65	-28.5
953252.73	665219.38	-28.4
953253.40	645657.45	-28.3
953232.31	665221.17	-28.2
953252.80	657897.48	-28.2
953249.27	658997.98	-28.2
953262.80	660003.92	-28.2
953315.04	645652.06	-28.1
953232.94	645659.24	-28.1
953281.25	660000.67	-27.7
953313.25	646452.72	-27.7
953276.01	646459.28	-27.4
953246.23	646464.53	-27.4
953299.90	659997.38	-27.3
953243.06	663843.91	-27.3
953262.22	663838.77	-27.0
953281.14	663833.70	-26.7
953308.50	667089.71	-26.7
953271.16	657894.24	-26.6
953287.52	667093.41	-26.6
953289.18	657891.06	-26.6
953267.64	667096.91	-26.5
953274.72	665949.09	-26.5
953248.39	665956.15	-26.4
953300.06	663828.63	-26.3
953308.30	665940.10	-25.9
953248.28	667100.33	-25.9
953227.23	656907.88	-25.4
953301.96	650744.55	-25.1
953254.37	656903.09	-25.0
953280.05	649765.58	-24.9
953252.80	649770.39	-24.7
953292.47	647539.01	-24.6

953272.81	656899.84	-24.5
953234.61	649773.59	-24.5
953227.15	667104.05	-24.4
953281.47	650748.16	-24.4
953298.76	649762.28	-24.3
953307.32	657887.87	-23.8
953300.85	656894.90	-23.7
953302.52	668103.84	-23.6
953283.94	668105.47	-23.4
953310.41	651865.52	-23.2
953258.97	647544.92	-23.2
953265.79	668107.06	-23.1
953254.87	650752.85	-23.0
953234.97	655991.88	-22.4
953247.41	668108.67	-21.9
953298.03	648570.50	-21.9
953233.45	650756.63	-21.6
953302.99	670330.90	-21.5
953306.54	669349.13	-21.4
953284.09	651870.16	-21.3
953279.19	648573.82	-21.2
953277.25	669349.13	-21.1
953240.98	669349.13	-20.9
953229.07	668110.27	-20.9
953243.09	648580.18	-20.9
953276.08	670330.90	-20.9
953268.20	671102.08	-20.6
953248.98	670330.90	-20.6
953240.72	671106.93	-20.3
953261.28	655987.24	-19.7
953296.88	671097.02	-19.7
953297.26	672121.92	-19.2
953279.13	655984.09	-19.0
953279.01	672125.14	-18.9
953309.64	673228.03	-18.5
953297.32	655980.89	-18.3
953252.42	672129.83	-18.2
953290.73	673231.37	-17.6
953233.84	673241.40	-17.5
953300.74	674099.90	-17.5
953256.45	651875.04	-17.4
953244.00	654833.60	-17.4
953262.68	673236.31	-17.3
953274.61	674104.50	-17.1
953241.65	653033.50	-17.1
953274.70	654828.19	-17.0
953264.76	654182.04	-16.8
953248.49	674109.11	-16.4
953228.92	654185.18	-16.2
953303.31	654823.14	-16.1
953262.45	653031.68	-16.1
953283.10	654180.44	-16.0
953310.64	654178.03	-15.7
953230.85	651879.55	-15.6
953311.14	653027.42	-15.0
953288.35	653029.42	-14.2
953311.17	675188.37	-11.2
953374.62	661953.65	-35.0
953339.51	661959.84	-34.8
953320.10	660997.28	-33.7
953349.98	660992.01	-33.6
953376.64	660987.31	-33.4
953395.59	660983.97	-33.2
953352.72	658979.73	-30.3
953370.70	658976.56	-30.3
953331.77	658983.43	-30.1
953388.80	658973.37	-30.0
953323.96	663201.68	-28.6
953358.13	665210.16	-28.6
953387.31	665207.61	-28.5
953338.47	665211.88	-28.5

953344.01	663198.15	-28.2
953362.25	663194.93	-27.9
953382.60	663191.35	-27.6
953335.64	645650.25	-27.5
953356.64	645648.42	-27.1
953340.17	646447.97	-27.0
953318.69	659994.06	-27.0
953390.57	651851.39	-26.8
953377.74	650731.19	-26.6
953346.60	659989.14	-26.5
953377.36	645646.60	-26.5
953330.65	667085.80	-26.5
953363.44	651856.17	-26.3
953348.78	650736.29	-26.3
953351.29	667082.16	-26.3
953365.20	659985.86	-26.1
953327.90	650739.98	-26.1
953318.79	663823.62	-26.0
953370.78	667078.73	-26.0
953337.43	663818.62	-26.0
953390.68	667075.22	-26.0
953383.83	659982.58	-25.9
953402.24	659979.33	-25.9
953333.78	665933.27	-25.8
953358.84	665926.55	-25.6
953355.79	663813.70	-25.6
953383.64	663806.24	-25.3
953397.66	645644.83	-25.3
953384.22	665919.75	-25.1
953390.06	648554.27	-25.0
953336.97	651860.84	-24.7
953370.47	648557.72	-24.3
953397.78	649744.82	-24.2
953357.47	649751.93	-24.1
953337.87	649755.39	-24.0
953377.49	649748.40	-24.0
953320.83	668102.24	-23.9
953318.58	649758.79	-23.9
953339.43	668100.62	-23.8
953357.71	668099.02	-23.8
953335.44	657882.91	-23.7
953394.26	668095.82	-23.6
953399.09	657871.68	-23.5
953317.91	647534.53	-23.5
953344.05	648562.38	-23.3
953344.05	647529.92	-23.3
953353.67	657879.69	-23.2
953369.69	647525.40	-23.2
953371.55	657876.54	-23.1
953376.05	668097.41	-23.1
953319.19	656891.67	-22.9
953324.98	648565.74	-22.7
953394.95	647520.94	-22.5
953360.23	646444.43	-22.4
953343.80	669349.13	-21.9
953395.42	646438.23	-21.6
953382.08	669349.13	-21.4
953338.40	656888.28	-21.3
953321.27	670330.90	-21.2
953357.80	670330.90	-21.1
953339.52	670330.90	-20.6
953394.23	670330.90	-19.7
953315.57	672118.69	-19.3
953333.66	672115.50	-19.2
953347.54	673221.35	-19.0
953374.04	656881.99	-19.0
953354.03	671086.95	-18.8
953328.26	673224.75	-18.8
953390.57	674084.06	-18.7
953325.80	671091.93	-18.7
953376.15	670330.90	-18.7

953372.32	674087.27	-18.4
953341.08	655973.17	-18.4
953404.16	656876.68	-18.3
953367.42	673217.84	-18.2
953354.44	674090.43	-18.2
953371.02	672108.92	-18.2
953381.97	671082.02	-18.1
953352.37	672112.20	-17.9
953336.46	674093.60	-17.9
953318.49	674096.77	-17.7
953315.28	655977.72	-17.5
953386.91	673214.41	-17.5
953385.95	654171.44	-17.3
953390.88	653020.45	-17.1
953389.53	672105.65	-16.9
953366.89	654173.11	-16.8
953368.97	653022.36	-16.7
953349.25	653024.09	-16.4
953347.93	654174.77	-16.3
953373.06	655967.53	-16.2
953329.56	654176.38	-16.1
953397.55	655963.21	-16.1
953325.66	654819.20	-15.8
953346.68	654815.50	-14.9
953375.19	654810.47	-14.2
953398.15	654806.42	-13.9
953391.28	675174.25	-13.8
953368.70	675178.23	-13.1
953395.54	676055.27	-13.0
953348.40	675181.81	-12.5
953329.73	675185.10	-11.8
953372.37	676059.35	-11.6
953352.62	676062.83	-10.6
953486.52	661933.92	-35.4
953409.51	661947.49	-35.1
953460.76	661938.46	-35.1
953434.98	661943.00	-35.0
953416.33	660980.31	-32.9
953436.34	660976.78	-32.8
953462.63	660972.15	-32.3
953482.35	660968.67	-31.8
953410.35	658969.57	-29.9
953440.70	658964.22	-29.4
953467.68	658959.46	-29.0
953486.94	658956.07	-28.5
953426.20	665204.20	-28.5
953406.37	665205.94	-28.4
953408.76	651848.18	-27.3
953411.90	663186.18	-27.2
953427.16	651844.94	-27.2
953484.21	649729.58	-26.9
953432.58	663182.53	-26.9
953489.99	645636.75	-26.8
953489.21	647504.32	-26.6
953435.26	649738.21	-26.4
953481.94	648538.07	-26.3
953463.82	663177.02	-26.3
953482.30	663173.77	-26.2
953455.82	648542.67	-26.2
953464.45	649733.07	-26.1
953446.14	665202.46	-26.1
953453.00	651840.38	-26.1
953405.46	650726.30	-25.9
953463.93	647508.78	-25.9
953479.30	651835.74	-25.7
953410.38	667071.75	-25.6
953430.90	667068.13	-25.4
953469.35	645638.56	-25.4
953454.11	657861.98	-25.4
953429.39	659974.55	-25.4
953472.30	657858.77	-25.3

953427.55	648547.66	-25.3
953486.79	663778.60	-25.3
953456.73	659969.73	-25.2
953428.43	645642.14	-25.2
953475.05	659966.50	-25.1
953493.22	659963.29	-25.0
953411.60	663798.75	-25.0
953435.72	657865.23	-25.0
953468.02	663783.63	-24.9
953430.32	663793.73	-24.9
953448.66	645640.37	-24.8
953485.78	653012.15	-24.8
953449.20	663788.67	-24.7
953410.65	665912.67	-24.6
953428.65	665907.85	-24.6
953417.51	649741.35	-24.4
953417.24	657868.48	-24.3
953467.60	653013.74	-24.1
953438.34	647513.29	-24.0
953429.30	650722.10	-23.3
953451.41	667064.51	-23.1
953465.68	665200.75	-23.1
953448.45	653015.41	-23.1
953430.98	668092.61	-22.7
953427.82	653017.22	-22.6
953451.79	650718.13	-22.5
953445.43	646429.41	-22.5
953412.52	668094.22	-22.2
953424.38	646433.12	-22.1
953409.65	653018.81	-22.0
953446.44	665903.08	-21.8
953437.85	669349.13	-21.7
953484.82	665199.07	-21.6
953464.51	665898.24	-21.6
953449.21	668091.01	-21.6
953476.55	650713.76	-21.6
953419.16	669349.13	-21.5
953481.49	667059.21	-20.9
953476.91	668088.59	-20.8
953457.79	669349.13	-20.4
953439.40	670330.90	-19.6
953412.54	670330.90	-19.3
953445.24	671070.86	-19.1
953409.40	671077.19	-18.9
953408.56	674080.88	-18.9
953483.01	665893.28	-18.7
953445.10	674074.44	-18.4
953483.23	669349.13	-18.4
953490.32	674066.47	-18.4
953413.83	654169.00	-18.2
953457.42	670330.90	-18.2
953426.81	674077.67	-18.2
953427.36	671074.02	-18.1
953472.13	674069.68	-18.1
953472.34	671066.09	-17.9
953424.03	656873.18	-17.6
953432.31	654167.39	-17.5
953427.83	673207.19	-17.4
953406.37	673210.98	-17.1
953442.04	656870.00	-17.1
953436.19	672097.43	-17.1
953448.00	673203.64	-17.0
953473.70	673199.11	-17.0
953475.65	670330.90	-16.9
953494.41	673195.45	-16.7
953490.14	654790.20	-16.5
953487.57	654162.55	-16.4
953417.85	672100.66	-16.3
953460.99	656866.66	-16.2
953472.78	672090.97	-16.2
953454.66	672094.17	-16.2

953468.84	654793.96	-16.0
953450.50	654165.79	-15.8
953481.22	656863.09	-15.6
953494.66	675156.02	-15.5
953423.40	655958.65	-15.2
953448.00	654797.63	-15.2
953475.89	675159.33	-15.1
953456.91	675162.67	-15.0
953468.50	654164.22	-14.9
953438.85	675165.86	-14.9
953450.18	655953.93	-14.5
953429.76	654800.85	-14.5
953468.51	655950.70	-14.3
953482.23	676039.98	-14.2
953413.50	675170.33	-14.2
953464.42	676043.12	-14.0
953486.34	655947.55	-14.0
953438.14	676047.75	-13.7
953488.05	677169.45	-12.2
953468.62	677172.88	-11.0
953450.71	677176.03	-9.8
953512.61	661929.31	-35.2
953555.79	661921.70	-35.2
953581.93	661917.09	-35.1
953503.87	660964.87	-31.4
953522.74	660961.55	-31.1
953549.94	660956.75	-30.3
953581.98	645628.70	-30.3
953569.95	660953.22	-30.0
953565.09	653005.21	-28.7
953561.26	645630.52	-28.4
953540.67	645632.32	-28.0
953538.73	653007.51	-28.0
953508.21	658952.32	-27.9
953527.02	658949.00	-27.6
953503.88	649726.11	-27.4
953545.71	658945.71	-27.4
953520.10	645634.12	-27.3
953523.85	649722.59	-27.1
953515.66	653009.53	-26.7
953566.75	658942.00	-26.4
953514.72	647499.82	-26.1
953574.22	647489.33	-26.1
953580.22	663753.56	-26.0
953561.41	663758.60	-25.8
953532.68	663164.88	-25.8
953502.07	663170.28	-25.7
953542.71	663763.62	-25.6
953566.91	663158.85	-25.5
953533.90	657847.91	-25.5
953507.17	657852.63	-25.5
953524.24	663768.56	-25.3
953539.17	647495.51	-25.3
953511.48	659960.07	-25.2
953505.55	663773.57	-25.1
953560.63	657843.20	-25.0
953497.15	651832.60	-25.0
953579.07	657839.95	-24.6
953524.42	651827.79	-24.6
953556.28	659952.17	-24.4
953529.44	659956.90	-24.1
953558.48	651821.78	-23.8
953582.13	659947.61	-23.2
953580.94	654154.38	-21.7
953562.06	654156.03	-21.1
953524.86	654159.29	-21.0
953543.68	654157.64	-20.8
953502.92	665197.49	-20.7
953571.34	650697.05	-20.7
953502.60	667055.48	-20.4
953532.43	667050.23	-20.4

953517.18	650706.60	-20.4
953569.28	665870.17	-20.3
953536.58	650703.18	-20.3
953496.80	650710.19	-20.3
953573.60	667042.97	-19.5
953495.25	668086.98	-18.9
953543.86	665876.98	-18.9
953553.17	667046.57	-18.8
953500.40	665888.62	-18.8
953522.21	665195.80	-18.6
953513.36	668085.40	-18.3
953517.95	665883.92	-18.0
953581.41	654774.11	-18.0
953506.11	654160.93	-17.8
953560.99	665192.41	-17.8
953508.45	674063.27	-17.8
953503.74	669349.13	-17.7
953560.11	654777.86	-17.7
953531.50	668083.81	-17.6
953540.78	654781.27	-17.2
953522.89	654784.43	-17.2
953580.76	665190.68	-17.1
953522.15	669349.13	-17.1
953541.78	665194.09	-17.0
953503.22	670330.90	-17.0
953544.90	674056.84	-16.8
953500.25	671061.17	-16.6
953526.55	674060.08	-16.6
953540.40	669349.13	-16.4
953560.15	669349.13	-16.4
953567.25	668080.68	-16.2
953521.59	670330.90	-16.0
953575.92	655931.76	-16.0
953500.56	672086.08	-15.9
953583.17	671046.54	-15.7
953515.49	673191.74	-15.7
953534.33	673188.42	-15.6
953557.88	655934.94	-15.5
953500.66	656859.67	-15.4
953539.72	655938.14	-15.2
953566.09	670330.90	-15.2
953562.64	671050.16	-15.1
953527.58	671056.35	-14.9
953579.71	676022.79	-14.7
953578.22	677153.55	-14.7
953561.79	676025.95	-14.6
953535.73	676030.55	-14.5
953553.22	673185.08	-14.4
953554.79	677157.68	-14.4
953526.37	656855.13	-14.4
953504.22	655944.40	-14.4
953513.76	675152.65	-14.4
953509.25	676035.21	-14.4
953562.27	675144.09	-14.3
953582.86	672071.56	-14.2
953533.12	675149.24	-14.2
953531.00	677161.88	-14.1
953565.05	672074.70	-14.1
953547.17	656851.47	-14.0
953571.91	673181.79	-13.9
953546.72	672077.94	-13.7
953528.13	672081.21	-13.5
953582.06	675140.61	-13.3
953508.51	677165.84	-13.1
953607.80	661912.53	-35.1
953633.18	661908.05	-35.1
953658.66	661903.56	-33.5
953664.99	645621.44	-32.9
953644.12	645623.27	-32.7
953623.27	645625.09	-31.9
953602.60	645626.90	-31.7

953588.98	660949.87	-29.7
953607.88	660946.54	-29.2
953617.37	653000.63	-29.0
953597.05	653002.41	-28.7
953635.44	652999.05	-28.2
953627.47	660943.08	-28.1
953655.81	652997.27	-27.7
953652.54	650682.73	-27.4
953646.16	660939.78	-27.2
953609.51	647483.11	-26.8
953664.60	660936.53	-26.7
953599.30	658936.26	-26.3
953626.33	658931.49	-26.1
953674.25	663728.37	-26.1
953617.61	663743.55	-26.0
953599.08	663748.51	-26.0
953646.47	658927.94	-25.9
953645.91	663735.96	-25.9
953616.12	650689.15	-25.9
953665.16	667026.82	-25.6
953659.11	651804.04	-24.9
953626.59	651809.77	-24.9
953587.91	663155.14	-24.8
953645.03	667030.37	-24.8
953674.92	650678.79	-24.7
953590.85	650693.61	-24.6
953597.76	657836.65	-24.5
953615.99	657833.44	-24.2
953605.88	663151.97	-24.1
953664.82	654147.04	-24.1
953646.22	654148.67	-24.0
953624.63	667033.97	-23.9
953633.89	657830.28	-23.5
953585.13	651817.08	-23.4
953625.72	663148.48	-23.4
953627.15	654150.34	-23.3
953626.21	659939.84	-23.3
953651.70	657827.14	-22.7
953608.74	654151.95	-22.7
953647.26	663144.68	-22.5
953668.64	658924.03	-22.4
953669.71	657823.97	-22.4
953666.10	663141.36	-22.2
953660.10	654760.23	-22.2
953603.22	667037.74	-22.2
953652.89	659935.14	-22.1
953671.30	659931.89	-21.5
953648.50	665848.94	-20.8
953630.78	665853.69	-20.7
953666.15	665844.21	-20.7
953613.07	665858.43	-20.6
953586.74	665865.49	-20.6
953645.43	670330.90	-19.6
953657.21	671033.49	-19.6
953666.71	665183.16	-19.5
953657.91	668072.75	-19.3
953638.76	671036.74	-18.8
953646.65	665184.92	-18.6
953631.02	668075.10	-18.2
953600.97	654770.66	-18.1
953627.21	665186.62	-17.9
953672.89	672055.69	-17.7
953612.71	668076.71	-17.5
953639.74	654763.82	-17.4
953645.82	672060.46	-17.4
953667.52	655915.61	-17.4
953585.39	668079.10	-17.3
953608.76	665188.23	-17.1
953618.64	670330.90	-17.1
953640.15	655920.43	-17.1
953620.54	671039.96	-17.0

953661.21	669349.13	-17.0
953592.16	670330.90	-16.9
953621.32	655923.76	-16.7
953619.94	654767.31	-16.7
953603.46	655926.90	-16.5
953619.00	672065.19	-16.1
953616.33	669349.13	-16.0
953602.33	671043.17	-16.0
953642.30	669349.13	-15.8
953663.45	656830.96	-15.7
953643.99	656834.39	-15.5
953595.79	669349.13	-15.1
953616.54	677146.79	-15.0
953648.08	676010.74	-14.9
953621.86	676015.36	-14.9
953666.09	676007.56	-14.8
953623.24	656838.05	-14.7
953601.15	672068.34	-14.7
953596.12	677150.39	-14.6
953603.11	656841.60	-14.3
953585.23	656844.76	-14.2
953663.82	677138.46	-13.9
953648.45	673168.29	-13.7
953610.37	673175.01	-13.6
953645.23	677141.73	-13.4
953666.56	673165.10	-13.2
953669.83	675125.13	-12.9
953664.70	678283.43	-12.9
953590.57	673178.50	-12.8
953631.36	675131.91	-11.9
953630.22	673171.51	-11.9
953612.54	675135.23	-11.9
953650.48	675128.54	-11.8
953755.40	645613.53	-34.4
953725.24	645616.17	-34.3
953704.99	645617.94	-33.8
953684.77	645619.71	-33.1
953683.93	661899.11	-30.6
953709.68	661894.57	-28.3
953676.65	652995.45	-27.0
953752.41	654743.96	-26.9
953734.92	661890.12	-26.6
953761.16	652988.05	-26.2
953726.24	652991.11	-26.1
953684.62	660933.00	-26.1
953693.15	663723.30	-26.1
953683.88	667023.52	-26.0
953702.80	667020.18	-25.9
953721.56	663715.69	-25.9
953763.43	667009.49	-25.9
953733.39	667014.79	-25.9
953703.78	660929.63	-25.7
953736.79	651790.34	-25.7
953724.33	654748.91	-25.6
953730.42	654141.30	-25.6
953711.70	654142.94	-25.5
953697.53	652993.62	-25.4
953721.92	660926.43	-25.2
953740.61	663710.59	-25.1
953701.14	654753.00	-25.0
953760.28	661885.64	-25.0
953740.13	660923.22	-25.0
953760.43	660919.64	-24.7
953711.29	651794.84	-24.6
953683.41	654145.42	-24.4
953679.86	654756.75	-24.3
953682.66	651799.89	-24.1
953759.50	663705.52	-24.1
953762.39	651785.83	-24.1
953748.63	654139.71	-23.9
953758.88	655899.50	-22.5

953689.77	658920.30	-21.9
953687.69	657820.80	-21.9
953744.04	670330.90	-21.7
953685.39	663137.95	-21.6
953757.89	668064.01	-21.5
953739.66	668065.60	-21.5
953717.22	670330.90	-21.4
953763.40	659915.65	-21.2
953749.67	671017.19	-21.1
953740.59	655902.72	-21.1
953705.54	657817.65	-21.0
953719.28	665829.97	-21.0
953706.70	663134.20	-21.0
953683.76	665839.49	-20.9
953737.16	665825.18	-20.9
953725.82	658913.95	-20.9
953712.19	668068.00	-20.9
953754.75	665820.47	-20.9
953701.45	665834.75	-20.8
953744.64	665176.34	-20.8
953724.11	665178.14	-20.8
953704.62	665179.84	-20.8
953727.29	663130.57	-20.7
953764.57	665174.60	-20.6
953689.38	659928.70	-20.6
953744.93	659918.91	-20.5
953733.61	669349.13	-20.4
953681.17	670330.90	-20.4
953722.19	671022.03	-20.4
953686.04	665181.47	-20.4
953746.59	663127.16	-20.2
953676.18	668071.15	-20.2
953723.56	657814.47	-20.1
953695.12	671026.80	-20.1
953752.19	669349.13	-20.0
953676.25	671030.13	-20.0
953707.74	659925.47	-19.9
953726.35	659922.18	-19.8
953713.78	655907.45	-19.8
953706.72	669349.13	-19.8
953694.17	668069.58	-19.7
953757.38	658908.38	-19.5
953760.96	672040.16	-18.6
953695.14	655910.74	-18.6
953742.04	657811.21	-18.6
953735.39	672044.67	-18.4
953760.46	657807.96	-18.4
953709.18	672049.29	-18.3
953691.14	672052.47	-18.0
953680.06	669349.13	-17.6
953730.61	656819.12	-17.4
953708.47	656823.03	-17.3
953690.36	656826.22	-16.8
953751.75	673150.08	-16.4
953736.24	674023.11	-16.0
953758.13	674019.25	-16.0
953722.42	673155.25	-15.9
953708.50	674028.00	-15.2
953751.87	656815.37	-14.9
953755.53	675991.79	-14.8
953757.09	678267.14	-14.8
953701.40	676001.33	-14.7
953738.35	678270.44	-14.6
953738.80	677125.23	-14.3
953685.93	673161.68	-14.3
953719.96	677128.56	-14.2
953719.75	678273.72	-14.2
953701.32	678276.97	-14.2
953683.50	677134.99	-13.9
953679.59	674033.10	-13.9
953682.80	678280.24	-13.5

953719.33	675998.17	-13.4
953708.65	675118.28	-13.1
953737.12	675995.04	-13.1
953757.31	675109.70	-13.1
953738.11	675113.09	-12.5
953759.13	679562.81	-11.8
953689.47	675121.67	-11.5
953737.01	679566.71	-10.5
953715.54	679570.50	-9.4
953827.45	645607.23	-36.6
953849.76	645605.27	-36.6
953802.87	645609.38	-35.8
953775.66	645611.76	-35.1
953831.62	652981.89	-27.8
953852.49	652980.06	-27.4
953792.67	652985.30	-26.9
953811.62	652983.64	-26.9
953794.35	654736.56	-26.3
953815.30	654732.87	-26.1
953772.62	654740.39	-25.9
953783.20	667006.01	-25.8
953844.06	654727.80	-25.7
953804.12	667002.32	-25.7
953841.11	655885.00	-25.7
953848.10	654131.01	-25.6
953825.36	666998.57	-25.5
953846.68	666994.81	-25.3
953822.71	655888.24	-24.7
953829.79	654132.61	-24.6
953781.72	660915.88	-24.3
953785.85	661881.14	-24.2
953818.11	660909.47	-23.9
953775.45	654137.37	-23.7
953837.82	656800.22	-23.7
953803.81	655891.58	-23.4
953785.59	655894.79	-23.3
953812.12	661876.50	-23.3
953847.31	660904.32	-22.8
953838.02	661871.94	-22.8
953778.61	663700.41	-22.7
953802.36	654135.01	-22.6
953818.74	656803.58	-22.2
953832.96	671002.50	-22.1
953803.66	668060.00	-22.1
953776.13	668062.41	-22.1
953797.49	670330.90	-22.0
953851.09	670330.90	-22.0
953831.53	668057.56	-22.0
953824.29	670330.90	-21.9
953815.09	671005.65	-21.9
953779.49	670330.90	-21.8
953796.93	671008.85	-21.8
953778.27	671012.14	-21.7
953797.76	663695.27	-21.5
953851.66	665166.98	-21.2
953836.28	669349.13	-21.1
953807.74	669349.13	-21.0
953798.18	665808.83	-20.9
953832.21	665168.68	-20.9
953849.85	665794.99	-20.9
953823.73	665801.98	-20.9
953811.43	665170.50	-20.9
953788.81	669349.13	-20.8
953772.39	665815.74	-20.8
953791.76	665172.22	-20.7
953816.98	663690.12	-20.5
953797.93	656807.25	-20.4
953791.27	659910.74	-20.4
953836.92	659902.69	-20.2
953766.85	663123.59	-20.1
953836.01	663685.03	-20.0

953809.35	659907.55	-19.9
953855.05	663679.92	-19.9
953847.15	663109.43	-19.8
953828.52	663112.72	-19.6
953810.14	663115.96	-19.6
953788.91	663119.70	-19.5
953850.61	672024.35	-19.2
953832.21	672027.60	-19.1
953814.04	672030.80	-18.9
953795.84	672034.01	-18.8
953777.31	658904.87	-18.3
953797.62	658901.29	-18.2
953797.40	673142.03	-18.0
953852.97	673132.23	-17.9
953847.86	658892.43	-17.9
953835.23	673135.36	-17.8
953818.49	658897.61	-17.7
953816.20	673138.71	-17.7
953823.01	657796.94	-17.5
953787.15	657803.26	-17.4
953851.59	674002.77	-17.1
953833.80	674005.90	-17.1
953840.93	657793.78	-17.1
953771.80	673146.54	-16.7
953807.35	674010.57	-16.6
953851.21	678250.54	-16.4
953832.34	678253.87	-16.4
953782.11	674015.02	-16.3
953777.90	656810.78	-16.1
953813.58	678257.18	-16.0
953846.90	677106.17	-15.6
953828.41	677109.43	-15.2
953794.94	678260.46	-15.2
953775.97	678263.81	-15.0
953825.88	675979.38	-15.0
953790.99	675985.54	-14.9
953833.88	679549.63	-14.9
953843.99	675976.19	-14.6
953768.81	677119.94	-14.3
953796.47	677115.07	-14.3
953836.88	675095.67	-14.1
953810.87	679553.69	-14.0
953815.86	675099.38	-13.6
953784.98	675104.82	-13.6
953787.90	679557.74	-13.1
953927.87	645598.44	-39.2
953880.14	645602.62	-38.0
953905.87	645600.37	-37.9
953942.96	656781.68	-26.6
953895.82	655875.35	-26.6
953932.41	655868.90	-26.0
953922.62	656785.26	-26.0
953914.28	655872.10	-25.9
953859.13	655881.82	-25.7
953877.35	655878.61	-25.6
953885.31	654720.52	-25.2
953878.49	666989.21	-25.0
953907.51	666984.09	-24.9
953928.22	666980.44	-24.8
953862.45	654724.55	-24.0
953864.27	656795.55	-23.9
953904.33	656788.49	-23.7
953885.08	656791.88	-23.6
953860.84	670997.58	-22.4
953864.18	661867.32	-22.4
953887.48	670992.89	-22.3
953866.42	660900.95	-22.2
953890.16	661862.74	-22.1
953923.63	670330.90	-22.0
953859.23	668055.14	-22.0
953887.33	668052.68	-22.0

953906.87	670989.47	-22.0
953928.28	658878.25	-21.9
953869.31	670330.90	-21.8
953887.34	670330.90	-21.8
953880.55	665164.45	-21.6
953924.65	661856.66	-21.6
953884.96	660897.68	-21.6
953925.87	670986.12	-21.6
953919.91	665161.01	-21.5
953905.47	670330.90	-21.5
953938.95	665159.34	-21.4
953906.06	668051.04	-21.4
953900.61	665162.70	-21.4
953885.74	665785.37	-21.2
953867.87	665790.16	-21.0
953873.08	669349.13	-20.9
953908.96	658881.65	-20.7
953930.42	663659.73	-20.7
953933.71	668048.62	-20.6
953919.63	669349.13	-20.6
953891.69	669349.13	-20.4
953911.58	663664.78	-20.3
953903.64	665780.57	-20.2
953937.15	659885.02	-20.2
953933.59	672009.72	-19.9
953892.91	663669.78	-19.8
953873.51	663674.98	-19.8
953939.39	665770.99	-19.7
953903.67	660894.38	-19.7
953855.71	659899.37	-19.7
953915.09	672012.98	-19.7
953919.23	659888.17	-19.6
953896.92	672016.19	-19.6
953901.08	659891.37	-19.6
953887.88	658885.37	-19.5
953868.88	663105.60	-19.4
953878.59	672019.42	-19.4
953921.56	665775.77	-19.2
953882.68	659894.62	-19.2
953932.06	657777.71	-19.0
953866.79	658889.09	-18.9
953904.82	657782.51	-18.7
953889.93	663101.89	-18.6
953919.62	673120.48	-18.5
953899.80	673123.97	-18.4
953922.03	660891.14	-18.4
953918.11	663096.92	-18.3
953942.70	673986.70	-18.3
953871.57	673128.95	-18.1
953886.72	657785.70	-18.1
953924.71	673989.87	-18.0
953926.86	678237.20	-17.7
953906.68	673993.05	-17.7
953908.00	678240.53	-17.4
953887.90	673996.36	-17.4
953869.69	673999.57	-17.3
953858.92	657790.60	-17.3
953889.07	678243.87	-17.3
953942.29	675077.09	-16.8
953935.49	679531.71	-16.6
953870.22	678247.19	-16.6
953922.96	675962.27	-16.4
953917.41	679534.90	-16.4
953923.73	677092.63	-16.4
953943.36	677089.16	-16.3
953899.32	679538.09	-16.3
953869.89	675971.62	-15.9
953896.42	675966.95	-15.8
953904.49	677096.02	-15.8
953885.24	677099.41	-15.7
953865.17	677102.95	-15.6

953922.95	675080.50	-15.4
953857.59	679545.45	-15.4
953874.84	675088.98	-15.0
953894.05	675085.59	-14.7
953855.47	675092.40	-14.6
953943.15	680206.43	-14.5
953924.95	680209.63	-14.0
953906.47	680212.89	-13.7
953888.23	680216.11	-13.1
953870.03	680219.32	-12.2
953979.70	656775.20	-25.9
953997.56	656772.05	-25.5
954018.30	656768.39	-25.2
953968.05	658871.24	-22.6
953947.57	658874.85	-22.6
953990.00	658867.36	-22.3
953951.14	670330.90	-22.0
954011.37	658863.60	-21.9
954031.33	658860.08	-21.9
953968.51	665156.76	-21.6
953987.42	665155.10	-21.6
953952.40	670981.44	-21.4
953950.81	661852.05	-21.0
954032.45	657760.01	-20.9
954014.26	657763.21	-20.8
954006.55	665153.43	-20.7
953995.73	657766.48	-20.7
953982.53	659877.01	-20.7
953964.48	659880.20	-20.6
954009.34	659872.29	-20.4
953985.43	661845.94	-20.2
953949.75	666976.64	-20.2
953949.47	663654.62	-20.1
953980.36	670976.51	-20.1
953977.36	657769.72	-20.0
953998.84	670973.25	-20.0
953952.31	672006.42	-19.9
953959.54	657772.86	-19.8
953954.68	669349.13	-19.7
953970.45	672003.22	-19.6
954019.98	661839.85	-19.6
953978.56	670330.90	-19.6
953976.98	673110.36	-19.5
954012.58	673104.09	-19.5
953998.30	671998.31	-19.4
953946.99	673115.65	-19.2
954026.05	665151.72	-19.1
954033.05	673100.48	-19.1
954005.09	673975.70	-19.0
953966.25	665763.80	-19.0
953960.73	673983.52	-18.9
953971.12	666972.87	-18.9
954023.71	673972.42	-18.8
953986.90	673978.91	-18.8
954017.31	675063.86	-18.6
953952.21	668047.00	-18.5
953970.63	668045.39	-18.4
953991.47	666969.28	-18.3
953968.55	663649.51	-18.2
953984.30	665758.96	-18.1
954022.03	678220.42	-18.1
953969.00	663087.95	-18.0
953974.02	678228.89	-18.0
954011.18	666965.81	-18.0
953993.31	678225.49	-17.9
953950.12	663091.28	-17.9
953945.42	678233.93	-17.9
954027.60	670968.18	-17.9
953997.50	660877.83	-17.8
954016.76	671995.05	-17.8
954016.62	660874.46	-17.7

953969.74	660882.73	-17.6
953996.60	670330.90	-17.5
954030.01	675943.39	-17.5
953988.84	675068.88	-17.5
953951.02	660886.03	-17.4
954023.87	670330.90	-17.3
954002.50	665754.08	-17.1
953960.24	675073.92	-17.1
953988.82	668043.80	-17.1
953974.58	669349.13	-17.1
954002.96	675948.16	-17.0
953972.44	677084.04	-16.7
953995.37	679521.16	-16.6
953987.40	663644.46	-16.5
954031.18	677073.68	-16.5
954001.29	677078.95	-16.4
953985.18	675951.30	-16.4
953949.68	675957.56	-16.4
954025.31	663634.30	-16.3
953974.98	679524.75	-16.2
954006.44	663639.36	-16.1
954025.80	680191.85	-16.1
953992.65	669349.13	-16.0
953954.64	679528.34	-16.0
954025.83	668040.56	-15.8
954018.23	663079.27	-15.8
954007.18	668042.19	-15.7
953989.60	663084.31	-15.6
953980.03	680199.92	-15.3
954022.84	679516.31	-15.1
953961.51	680203.19	-14.9
954010.78	669349.13	-14.7
954007.53	680195.07	-14.7
954028.93	669349.13	-14.6
954031.06	681107.97	-11.6
954011.72	681111.38	-10.8
953989.16	681115.36	-9.9
953968.17	681119.06	-9.1
954072.85	658852.76	-21.6
954122.06	666946.26	-21.5
954052.07	658856.42	-21.3
954102.15	658847.59	-21.2
954123.23	658843.87	-20.9
954100.78	666950.01	-20.6
954080.03	666953.67	-20.1
954035.65	659867.65	-20.0
954107.85	659854.92	-19.9
954071.97	659861.24	-19.7
954053.89	659864.43	-19.6
954089.80	659858.10	-19.4
954046.26	661835.22	-19.4
954069.41	673964.36	-19.3
954041.96	673969.20	-19.2
954060.49	666957.11	-19.1
954117.41	668032.55	-18.9
954081.97	661828.92	-18.8
954120.17	665722.55	-18.8
954052.37	673097.07	-18.8
954102.25	660859.37	-18.7
954121.75	660855.93	-18.7
954045.94	675058.81	-18.7
954040.83	666960.58	-18.7
954117.26	661822.70	-18.6
954083.26	660862.71	-18.6
954116.02	670330.90	-18.5
954122.76	669349.13	-18.1
954036.05	660871.04	-18.1
954094.00	665729.57	-18.0
954120.11	670951.87	-17.9
954064.47	660866.03	-17.9
954075.18	675053.66	-17.9

954079.06	678210.36	-17.8
954097.42	670330.90	-17.7
954093.61	675050.41	-17.6
954035.40	671991.77	-17.6
954087.74	673961.13	-17.6
954099.08	668034.15	-17.6
954053.27	665740.48	-17.5
954050.53	678215.40	-17.5
954091.73	670956.87	-17.4
954053.79	671988.52	-17.4
954079.44	673092.30	-17.4
954106.13	673957.89	-17.3
954107.69	678205.32	-17.3
954123.52	665143.20	-17.2
954071.71	668036.55	-17.2
954046.31	665149.95	-17.1
954117.09	671977.36	-17.0
954073.11	670960.16	-17.0
954065.94	665148.23	-16.9
954065.26	675937.18	-16.9
954079.09	670330.90	-16.9
954104.37	665144.87	-16.8
954093.52	669349.13	-16.8
954060.58	670330.90	-16.7
954054.43	670963.45	-16.6
954091.94	675932.47	-16.6
954050.92	677070.20	-16.6
954118.82	663609.24	-16.6
954110.39	675929.22	-16.5
954068.79	677067.05	-16.5
954085.32	665146.54	-16.5
954098.94	671980.56	-16.5
954042.35	670330.90	-16.5
954099.98	663614.29	-16.5
954053.28	668038.16	-16.4
954117.76	677058.42	-16.3
954113.08	675046.97	-16.3
954088.39	677063.59	-16.3
954038.06	663075.77	-16.1
954053.34	663626.79	-16.1
954052.13	679511.15	-16.1
954059.56	663071.98	-16.0
954044.45	680188.56	-16.0
954066.70	669349.13	-15.9
954087.35	663067.08	-15.7
954063.23	680185.25	-15.7
954080.58	663619.49	-15.6
954071.79	671985.35	-15.5
954047.42	669349.13	-15.5
954099.00	673088.85	-15.5
954118.77	663061.54	-15.4
954100.35	680178.71	-15.4
954081.79	680181.98	-15.4
954123.95	673954.74	-15.3
954110.02	679500.94	-14.9
954118.16	673085.47	-14.9
954091.08	679504.28	-14.2
954072.95	679507.48	-14.2
954110.08	681094.03	-13.0
954091.52	681097.31	-12.6
954067.83	681101.48	-12.3
954204.84	666931.66	-21.8
954162.89	666939.06	-21.6
954142.45	666942.66	-21.6
954183.50	666935.42	-21.5
954170.27	670330.90	-20.9
954206.53	670330.90	-20.8
954188.35	670330.90	-20.7
954198.26	665701.63	-20.6
954172.24	665708.60	-20.5
954210.01	668024.45	-20.0

954143.46	670330.90	-19.9
954208.54	671961.24	-19.9
954146.32	665715.55	-19.8
954208.30	669349.13	-19.6
954191.51	668026.07	-19.6
954213.47	670935.41	-19.5
954190.41	671964.43	-19.5
954185.37	670940.36	-19.4
954144.95	658840.04	-19.4
954163.76	668028.50	-19.3
954135.81	668030.94	-19.3
954191.30	665137.27	-19.3
954189.89	669349.13	-19.3
954169.46	669349.13	-19.2
954149.63	669349.13	-19.2
954188.11	661810.21	-19.2
954141.71	660852.41	-19.2
954164.88	670943.97	-19.1
954175.07	658834.73	-18.9
954171.65	665138.98	-18.9
954135.20	661819.54	-18.9
954161.77	661814.85	-18.9
954171.96	671967.69	-18.8
954146.68	670947.18	-18.5
954204.77	658829.50	-18.4
954126.12	659851.69	-18.4
954151.60	665140.74	-18.2
954144.23	659848.50	-17.8
954155.82	678196.83	-17.6
954153.77	671970.90	-17.5
954160.78	660849.04	-17.4
954184.85	678191.71	-17.2
954135.45	671974.13	-17.1
954136.39	678200.26	-17.1
954205.12	673070.14	-16.9
954204.28	678188.29	-16.9
954162.36	659845.30	-16.7
954214.61	661805.53	-16.6
954196.14	673942.01	-16.5
954184.51	677046.64	-16.5
954137.49	663604.24	-16.4
954203.60	677043.28	-16.4
954151.32	673949.92	-16.4
954175.09	663594.17	-16.4
954156.19	663599.23	-16.4
954178.26	673945.17	-16.3
954203.12	663586.66	-16.3
954171.52	675918.44	-16.1
954174.25	673075.58	-16.1
954166.62	677049.80	-16.1
954146.56	663056.64	-16.1
954136.15	675924.68	-16.0
954147.17	677053.23	-16.0
954180.52	659842.10	-15.9
954206.58	675912.26	-15.9
954179.15	660845.80	-15.8
954207.95	675030.24	-15.8
954196.78	663047.78	-15.8
954137.43	673082.07	-15.7
954170.44	675036.86	-15.7
954168.46	663052.78	-15.7
954132.11	675043.62	-15.2
954198.88	659838.86	-14.9
954128.09	680173.82	-14.9
954150.67	675040.35	-14.8
954201.82	680160.82	-14.7
954198.58	660842.38	-14.6
954183.53	680164.04	-14.6
954197.27	679485.55	-14.6
954177.52	679489.04	-14.3
954208.43	681076.69	-14.2

954164.88	680167.33	-13.9
954189.07	681080.11	-13.8
954167.51	681083.91	-13.7
954146.45	680170.58	-13.6
954157.22	679492.62	-13.4
954147.24	681087.48	-13.4
954128.74	681090.74	-13.3
954138.59	679495.90	-13.0
954204.27	682269.96	-11.0
954211.16	683109.07	-8.3
954276.06	666919.10	-22.8
954296.33	666915.53	-22.7
954256.27	666922.59	-22.4
954236.21	666926.13	-22.2
954250.52	670330.90	-21.9
954294.60	670330.90	-21.8
954283.42	658815.63	-21.2
954301.86	669349.13	-21.0
954285.08	668017.88	-20.9
954303.79	668016.24	-20.8
954303.40	658812.10	-20.6
954283.86	669349.13	-20.6
954265.36	658818.81	-20.6
954266.21	668019.53	-20.6
954242.71	665689.72	-20.6
954224.77	665694.53	-20.5
954247.55	668021.17	-20.4
954291.54	671946.60	-20.3
954260.62	665684.92	-20.3
954265.64	669349.13	-20.3
954247.20	658822.01	-20.2
954255.09	671953.03	-20.1
954228.63	668022.82	-20.1
954273.17	671949.84	-20.1
954278.51	665680.13	-20.1
954245.63	669349.13	-20.0
954227.11	671957.96	-19.9
954296.44	665675.32	-19.9
954226.69	669349.13	-19.8
954226.17	658825.72	-19.6
954218.19	665134.91	-19.5
954238.21	665133.16	-19.4
954268.58	665130.50	-19.4
954233.03	670931.96	-19.3
954250.86	670928.81	-19.2
954287.57	665128.84	-19.2
954262.18	678178.08	-19.1
954291.93	673054.83	-19.0
954281.50	678174.67	-19.0
954242.85	678181.49	-19.0
954278.57	670923.93	-18.9
954270.91	673058.54	-18.8
954295.84	673924.43	-18.6
954299.48	670920.24	-18.5
954223.59	678184.88	-18.4
954277.31	673927.70	-18.3
954300.82	680143.36	-18.2
954258.87	673930.95	-18.1
954232.57	673065.30	-17.8
954250.74	673062.09	-17.7
954264.75	680149.72	-17.4
954302.55	679466.99	-17.3
954252.80	677034.60	-17.3
954272.02	677031.21	-17.2
954294.34	675896.78	-17.2
954240.52	673934.19	-17.2
954282.57	680146.58	-17.1
954290.55	677027.95	-17.0
954282.66	679470.50	-16.9
954296.32	659821.68	-16.9
954263.61	679473.86	-16.8

954222.96	677039.87	-16.7
954267.87	675901.45	-16.7
954241.57	675906.09	-16.6
954246.82	680152.88	-16.3
954222.69	673937.33	-16.3
954244.26	679477.27	-16.1
954285.57	675016.56	-16.0
954222.13	663581.57	-16.0
954269.68	659826.38	-16.0
954219.90	680157.63	-16.0
954241.08	663576.49	-15.8
954251.87	659829.52	-15.4
954260.44	663571.30	-15.2
954240.80	661800.91	-15.2
954267.56	675019.73	-15.1
954286.48	681062.93	-15.1
954215.94	679482.26	-15.0
954216.33	663044.34	-15.0
954225.44	659834.18	-14.9
954267.31	681066.31	-14.8
954247.20	675023.32	-14.8
954247.20	681069.86	-14.6
954226.97	681073.42	-14.4
954297.24	660824.98	-14.2
954226.56	675026.96	-14.0
954279.55	663566.18	-13.9
954219.49	660838.69	-13.8
954276.54	660828.63	-13.7
954275.86	661794.73	-13.5
954257.77	660831.94	-13.5
954239.71	660835.13	-13.3
954239.77	663040.20	-13.3
954259.59	682260.20	-12.8
954278.32	682256.90	-12.8
954298.65	663561.06	-12.7
954261.37	663036.39	-12.5
954240.82	682263.52	-11.5
954222.45	682266.75	-11.5
954280.27	663033.06	-11.5
954282.15	683096.55	-11.4
954301.12	663029.38	-11.1
954261.76	683100.14	-10.5
954243.12	683103.43	-9.7
954336.00	666908.53	-22.9
954316.38	666911.99	-22.6
954367.48	666902.98	-22.0
954395.04	659804.28	-21.7
954329.97	670330.90	-21.5
954384.76	669349.13	-21.3
954348.21	669349.13	-21.2
954366.75	669349.13	-21.1
954376.99	659807.46	-21.1
954369.84	673911.38	-21.0
954321.28	669349.13	-21.0
954322.63	668014.60	-20.9
954350.93	668012.12	-20.9
954356.50	670330.90	-20.8
954351.20	673914.67	-20.8
954358.96	659810.64	-20.8
954362.63	671934.07	-20.6
954380.45	671930.93	-20.5
954392.18	674997.76	-20.4
954327.66	671940.23	-20.4
954322.59	658808.72	-20.4
954387.36	673038.00	-20.3
954309.78	671943.39	-20.3
954383.12	670330.90	-20.1
954361.53	675003.16	-20.0
954332.27	665665.72	-19.9
954341.22	659813.77	-19.8
954367.88	673041.44	-19.8

954314.49	673921.15	-19.8
954333.03	673917.88	-19.6
954328.50	673048.38	-19.6
954310.26	673051.60	-19.5
954369.93	668010.46	-19.4
954373.90	680130.47	-19.3
954361.05	679456.68	-19.3
954314.46	665670.49	-19.3
954379.73	679453.38	-19.2
954355.85	680133.66	-19.2
954348.00	673044.94	-19.2
954350.08	665660.95	-19.1
954329.52	678166.20	-19.1
954310.43	678169.57	-19.0
954377.78	678157.69	-19.0
954358.45	678161.10	-18.9
954314.42	659818.49	-18.9
954384.98	660809.51	-18.9
954333.76	675008.06	-18.9
954388.51	668008.83	-18.8
954337.24	680136.94	-18.8
954307.42	665127.11	-18.8
954391.55	675879.64	-18.6
954356.15	675885.88	-18.4
954383.07	670905.50	-18.3
954319.21	670916.76	-18.2
954319.19	680140.12	-18.1
954328.34	665125.28	-18.1
954338.40	675889.01	-18.1
954320.66	675892.14	-18.0
954364.86	670908.71	-18.0
954337.90	670913.47	-17.9
954322.31	679463.51	-17.8
954341.62	679460.10	-17.6
954367.91	665656.17	-17.5
954356.42	665122.82	-17.5
954310.28	677024.47	-17.2
954330.42	677020.92	-17.2
954369.81	677013.97	-17.2
954349.99	677017.47	-17.1
954374.90	665121.20	-17.0
954385.74	665651.39	-16.6
954313.57	675011.62	-16.6
954392.61	681044.22	-16.4
954373.64	681047.56	-16.2
954364.82	660813.07	-16.2
954355.17	681050.82	-15.9
954346.12	660816.36	-15.8
954326.01	681055.96	-15.6
954328.08	660819.54	-15.4
954305.56	681059.57	-15.3
954386.70	661775.19	-14.8
954380.10	682238.96	-14.2
954361.16	661779.69	-13.9
954335.86	661784.15	-13.6
954334.20	682247.05	-13.4
954381.34	683079.06	-13.2
954352.70	682243.79	-13.2
954306.33	682251.96	-13.1
954310.30	661788.66	-13.0
954351.96	683084.24	-12.7
954384.51	663014.68	-12.1
954317.73	663555.95	-11.8
954332.14	683087.73	-11.8
954362.48	663018.57	-11.8
954392.30	663535.97	-11.7
954305.53	683092.43	-11.6
954373.73	663540.94	-11.4
954336.53	663550.91	-11.2
954342.60	663022.07	-11.2
954354.96	663545.97	-11.2

954323.35	663025.46	-10.7
954458.30	659793.12	-23.1
954422.02	659799.52	-22.4
954483.11	660792.21	-22.2
954440.21	659796.31	-22.1
954473.00	674983.51	-21.8
954424.80	673901.70	-21.7
954442.60	673898.56	-21.7
954469.57	673893.80	-21.6
954462.84	660795.78	-21.6
954452.62	674987.10	-21.3
954397.38	673906.53	-21.3
954430.75	674990.96	-21.1
954481.18	671913.17	-21.0
954403.45	669349.13	-20.9
954410.34	674994.56	-20.7
954453.59	671918.03	-20.7
954432.69	660801.10	-20.7
954424.65	673031.43	-20.6
954426.46	671922.81	-20.6
954422.04	669349.13	-20.6
954408.17	671926.04	-20.5
954405.90	673034.73	-20.4
954440.86	669349.13	-20.3
954451.81	673026.64	-20.3
954399.60	666897.32	-20.3
954441.76	666889.89	-20.0
954461.10	669349.13	-19.6
954483.48	666882.53	-19.6
954421.46	666893.46	-19.6
954413.85	660804.42	-19.6
954409.85	670330.90	-19.5
954455.36	680116.11	-19.5
954457.08	679439.74	-19.4
954469.78	673023.47	-19.4
954420.85	679446.13	-19.4
954419.60	680122.41	-19.3
954437.53	680119.25	-19.3
954482.12	680111.39	-19.3
954463.00	666886.14	-19.3
954445.67	670330.90	-19.2
954401.23	680125.65	-19.2
954399.70	679449.86	-19.2
954481.56	670330.90	-19.0
954472.98	661759.98	-19.0
954472.39	675865.39	-18.9
954426.13	678149.17	-18.9
954397.37	678154.24	-18.9
954454.44	675868.55	-18.8
954444.79	678145.88	-18.8
954427.56	675873.29	-18.8
954473.28	678140.85	-18.8
954407.04	668007.21	-18.8
954409.58	675876.46	-18.7
954473.97	670889.47	-18.6
954462.87	668002.33	-18.6
954481.16	668000.73	-18.4
954401.63	670902.23	-18.4
954425.56	668005.59	-18.3
954444.22	668003.96	-18.1
954436.77	670896.03	-18.1
954455.99	670892.64	-18.1
954447.55	661764.46	-17.6
954472.33	681030.16	-17.5
954452.54	681033.65	-17.2
954398.88	677008.85	-17.0
954433.05	681037.09	-16.9
954417.86	677005.50	-16.9
954446.91	677000.38	-16.9
954476.04	676995.24	-16.8
954421.64	661769.03	-16.6

954412.44	681040.72	-16.6
954481.32	682221.11	-15.6
954403.50	665646.64	-15.4
954430.41	665639.43	-15.2
954395.13	665119.43	-15.2
954453.15	682226.08	-15.1
954434.62	682229.34	-15.1
954484.25	662997.09	-15.1
954467.40	683063.88	-15.0
954398.08	682235.79	-14.8
954449.04	683067.12	-14.8
954414.84	665117.71	-14.7
954465.72	663000.36	-14.6
954416.40	682232.56	-14.4
954434.17	665116.02	-14.3
954457.31	665632.22	-14.1
954453.23	665114.35	-14.1
954429.15	683070.63	-13.7
954472.78	684111.27	-13.5
954443.10	663004.35	-13.4
954477.82	663513.05	-13.4
954475.05	665627.47	-13.4
954473.14	665112.61	-13.1
954412.23	663009.79	-12.8
954458.77	663518.16	-12.7
954439.44	663523.34	-12.4
954399.23	683075.90	-12.4
954420.39	663528.44	-12.2
954446.52	684115.90	-11.9
954569.94	660776.90	-23.8
954551.40	660780.17	-23.6
954531.72	660783.64	-23.1
954511.85	660787.14	-22.8
954565.72	661743.62	-22.4
954536.50	671903.41	-21.9
954540.58	661748.06	-21.7
954497.05	673888.95	-21.7
954518.35	671906.61	-21.6
954533.57	673882.51	-21.6
954551.65	673879.33	-21.6
954563.82	671898.59	-21.6
954515.36	673885.73	-21.5
954570.23	674966.37	-21.2
954499.96	671909.85	-21.2
954551.43	674969.68	-20.8
954515.61	661752.46	-20.7
954531.69	674973.16	-20.4
954564.53	673006.76	-20.3
954497.20	669349.13	-20.1
954515.83	669349.13	-19.9
954489.53	673019.99	-19.9
954543.02	669349.13	-19.8
954512.81	674976.49	-19.7
954562.73	669349.13	-19.6
954517.31	679429.12	-19.6
954545.34	673010.15	-19.6
954509.19	673016.52	-19.6
954487.45	679434.39	-19.5
954493.54	674979.89	-19.4
954500.32	680108.18	-19.4
954560.66	675849.82	-19.3
954534.19	675854.49	-19.3
954518.32	680105.01	-19.3
954516.35	675857.64	-19.2
954498.53	675860.78	-19.2
954527.41	673013.31	-19.0
954573.53	680095.27	-19.0
954517.12	670330.90	-18.7
954559.15	678125.71	-18.7
954501.85	678135.82	-18.7
954520.76	678132.48	-18.6

954573.95	679419.14	-18.6
954540.04	678129.08	-18.6
954536.44	680101.81	-18.4
954500.84	670884.74	-18.4
954519.88	670881.38	-18.4
954566.28	670873.20	-18.2
954502.49	666879.18	-18.2
954562.49	670330.90	-18.2
954544.29	670330.90	-18.1
954538.39	670878.11	-18.1
954565.21	683046.64	-17.9
954499.62	667999.11	-17.9
954532.04	681019.63	-17.9
954535.87	679425.85	-17.7
954502.02	681024.92	-17.7
954561.62	681014.42	-17.7
954554.84	680098.57	-17.7
954554.91	679422.49	-17.6
954545.54	683050.11	-17.6
954572.25	663487.75	-17.6
954522.12	666875.72	-17.2
954554.78	662984.66	-17.2
954551.87	684097.32	-17.2
954517.21	683055.10	-17.0
954555.51	676981.23	-16.8
954496.18	676991.69	-16.8
954497.08	683058.65	-16.7
954536.20	676984.63	-16.7
954534.09	684100.46	-16.7
954516.96	676988.03	-16.7
954564.83	682206.38	-16.5
954546.11	682209.68	-16.5
954527.93	682212.89	-16.4
954534.92	662988.16	-16.3
954518.17	667997.49	-16.3
954509.38	682216.16	-16.0
954502.72	662993.84	-16.0
954507.93	684105.07	-15.6
954542.30	666872.16	-15.5
954553.26	663492.84	-15.5
954534.38	663497.90	-15.2
954536.44	667995.89	-14.8
954573.72	666866.62	-14.7
954515.70	663502.90	-14.3
954554.93	667994.27	-14.1
954496.45	663508.06	-13.7
954573.48	667992.65	-13.1
954527.77	665613.34	-13.0
954510.27	665618.03	-12.8
954545.69	665608.54	-12.8
954492.60	665622.76	-12.7
954491.56	665111.00	-12.6
954567.48	665104.35	-12.5
954509.68	665109.41	-12.4
954563.86	665603.67	-12.2
954529.10	665107.71	-11.7
954548.68	665106.00	-11.5
954626.78	660766.88	-27.4
954608.71	660770.06	-27.0
954656.91	660761.56	-26.6
954588.95	660773.55	-25.4
954641.86	661730.20	-23.9
954616.44	661734.68	-23.6
954590.89	661739.18	-23.0
954652.31	662967.46	-22.9
954631.85	662971.07	-22.1
954648.72	663467.26	-21.7
954613.97	662974.22	-21.7
954578.69	673874.56	-21.7
954596.80	673871.37	-21.5
954642.54	673863.30	-21.4

954624.15	673866.54	-21.4
954660.32	673860.17	-21.4
954640.19	679407.45	-21.3
954588.18	674963.20	-21.2
954582.28	671895.34	-21.2
954607.27	674959.83	-21.1
954621.27	672996.76	-21.1
954600.31	671892.16	-21.0
954602.25	673000.11	-20.9
954602.05	679414.18	-20.9
954629.55	663472.40	-20.9
954618.62	671888.93	-20.8
954640.35	672993.39	-20.8
954584.19	673003.30	-20.6
954637.97	680083.91	-20.5
954658.61	672990.17	-20.4
954628.69	674956.06	-20.2
954637.14	671885.67	-20.2
954619.50	680087.17	-20.1
954610.46	663477.51	-19.9
954658.50	679404.23	-19.9
954631.67	675837.30	-19.7
954592.22	680091.98	-19.6
954621.01	679410.84	-19.6
954613.85	675840.44	-19.6
954647.83	674952.68	-19.5
954587.39	675845.11	-19.4
954664.00	671880.93	-19.1
954636.61	678112.05	-19.0
954655.84	678108.66	-18.9
954617.51	678115.42	-18.9
954586.30	683042.92	-18.8
954598.08	678118.85	-18.8
954591.30	663482.64	-18.8
954578.54	678122.29	-18.7
954662.49	680996.63	-18.7
954615.41	683037.79	-18.6
954650.95	684079.85	-18.5
954634.97	683034.34	-18.5
954642.14	681000.22	-18.5
954656.56	680080.63	-18.4
954621.61	681003.84	-18.4
954632.56	684083.10	-18.4
954614.50	684086.28	-18.4
954654.70	683030.86	-18.3
954603.12	681007.10	-18.1
954584.20	670870.04	-18.1
954582.93	681010.66	-17.9
954580.67	670330.90	-17.9
954596.42	684089.47	-17.9
954578.54	684092.62	-17.8
954608.12	670330.90	-17.7
954603.09	670866.71	-17.6
954626.34	670330.90	-17.5
954652.69	676964.09	-17.0
954581.87	669349.13	-17.0
954632.54	676967.64	-16.9
954594.41	676974.37	-16.9
954614.40	676970.84	-16.8
954647.38	682191.83	-16.8
954593.37	662977.85	-16.7
954583.16	682203.15	-16.6
954653.35	670330.90	-16.5
954657.24	670857.16	-16.3
954628.91	682195.08	-16.3
954601.42	682199.93	-16.3
954618.24	669349.13	-16.2
954621.58	670863.45	-16.2
954663.27	665095.97	-14.5
954637.64	669349.13	-14.4
954645.12	665097.56	-14.2

954593.49	666863.13	-14.1
954625.70	665099.26	-14.0
954662.02	685090.63	-13.9
954613.10	666859.67	-13.8
954605.73	665101.01	-13.7
954664.33	669349.13	-13.7
954652.90	665579.81	-13.4
954633.64	666856.05	-13.3
954635.32	665584.52	-12.9
954636.74	685095.09	-12.8
954586.17	665102.72	-12.8
954617.63	665589.26	-12.4
954653.41	666852.57	-12.3
954581.73	665598.88	-12.1
954591.80	667991.05	-12.0
954599.60	665594.09	-11.8
954611.71	685099.51	-11.8
954610.26	667989.43	-11.5
954638.17	667986.99	-11.0
954656.69	667985.37	-10.9
954589.60	685103.40	-10.7
954751.56	662949.96	-27.2
954731.62	662953.48	-26.5
954744.00	663441.73	-25.9
954724.82	663446.87	-25.3
954700.90	661719.79	-25.0
954709.98	662957.29	-24.9
954690.09	662960.80	-24.7
954705.80	663451.96	-24.3
954667.19	661725.73	-24.0
954726.33	661715.30	-23.8
954751.55	661710.86	-23.3
954686.99	663457.01	-23.1
954667.94	663462.11	-22.6
954705.35	673852.23	-21.6
954687.23	673855.42	-21.4
954741.62	673845.83	-21.0
954723.45	673849.03	-20.7
954727.22	674938.68	-20.2
954747.08	674935.18	-20.2
954706.73	674942.30	-20.1
954678.30	672986.70	-20.0
954686.26	674945.91	-19.9
954729.77	675820.01	-19.7
954675.70	675829.54	-19.7
954711.08	675823.30	-19.7
954747.57	675816.87	-19.6
954698.92	672983.07	-19.5
954745.03	679388.97	-19.4
954717.68	672979.76	-19.4
954665.92	674949.49	-19.4
954690.61	680991.67	-19.1
954711.72	680987.95	-19.1
954751.81	678091.74	-19.0
954684.40	678103.63	-19.0
954732.47	678095.15	-19.0
954713.13	678098.56	-19.0
954716.00	684068.38	-18.9
954750.11	680064.14	-18.9
954697.30	684071.68	-18.9
954669.52	684076.58	-18.8
954726.44	679392.25	-18.8
954745.80	672974.80	-18.7
954701.45	665092.63	-18.6
954698.42	679397.19	-18.6
954741.93	683015.48	-18.3
954677.42	679400.89	-18.2
954731.35	680067.44	-18.2
954692.12	683024.26	-18.1
954673.47	683027.55	-18.1
954690.91	671876.18	-18.0

954694.01	680074.03	-18.0
954720.60	683019.24	-18.0
954712.63	682180.32	-17.9
954740.28	676948.65	-17.8
954744.00	684063.45	-17.6
954712.79	680070.72	-17.6
954752.32	680980.79	-17.6
954694.05	682183.60	-17.6
954665.99	682188.55	-17.5
954720.81	676952.08	-17.5
954702.28	676955.35	-17.4
954682.05	665094.33	-17.3
954683.43	676958.67	-17.2
954675.21	680077.34	-17.2
954732.84	680984.23	-17.1
954709.15	671872.97	-16.8
954748.51	685075.38	-16.7
954721.39	665090.89	-16.4
954740.43	682175.42	-16.4
954741.10	665089.16	-16.0
954722.06	685080.05	-16.0
954750.08	665553.77	-15.8
954675.98	670853.85	-15.7
954726.90	671869.84	-15.6
954702.03	670849.26	-15.5
954680.22	670330.90	-15.3
954702.41	685083.51	-15.2
954732.41	665558.51	-14.9
954705.85	665565.62	-14.8
954681.37	685087.22	-14.5
954752.98	671865.24	-14.5
954707.04	670330.90	-14.3
954688.21	665570.35	-14.3
954731.97	666838.71	-14.2
954721.02	670845.91	-14.1
954749.46	667977.25	-13.8
954670.51	665575.09	-13.6
954712.07	666842.22	-13.4
954732.99	670330.90	-13.2
954731.23	667978.85	-12.9
954745.70	685975.78	-12.9
954745.59	670841.58	-12.8
954692.23	666845.72	-12.8
954682.53	669349.13	-12.7
954672.25	666849.24	-12.6
954712.43	667980.49	-12.3
954745.10	669349.13	-12.1
954709.06	669349.13	-11.9
954684.30	667982.95	-11.8
954719.95	685980.32	-11.7
954840.76	662934.23	-28.8
954820.44	663421.25	-28.6
954821.76	662937.58	-28.6
954791.05	662943.00	-28.5
954801.40	663426.35	-28.0
954770.61	662946.60	-27.9
954782.10	663431.52	-27.0
954763.12	663436.61	-26.1
954792.98	661703.55	-24.8
954812.24	665537.11	-23.1
954842.88	679371.72	-22.5
954813.86	679376.83	-22.4
954794.36	665541.91	-22.3
954818.71	665082.37	-22.1
954798.93	665084.10	-21.8
954785.93	679381.76	-21.7
954759.93	673842.60	-21.1
954766.58	679385.17	-20.9
954833.88	680049.37	-20.7
954780.21	665085.74	-20.5
954778.02	673839.41	-20.4

954815.30	680052.64	-20.2
954766.93	674931.68	-20.0
954787.18	674928.11	-19.9
954822.01	675803.74	-19.7
954803.02	675807.09	-19.6
954840.12	675800.55	-19.6
954796.69	680055.92	-19.6
954775.49	675811.94	-19.6
954829.88	678077.98	-19.4
954810.41	678081.41	-19.3
954806.25	674924.75	-19.2
954771.37	678088.29	-19.2
954791.07	678084.82	-19.1
954818.44	676934.87	-18.9
954805.48	673834.57	-18.9
954840.03	680965.33	-18.8
954776.62	665546.66	-18.7
954799.18	676938.26	-18.6
954778.14	680059.19	-18.5
954836.44	676931.69	-18.5
954832.69	673829.77	-18.3
954779.26	676941.77	-18.3
954759.75	676945.21	-18.2
954834.98	685060.14	-18.1
954814.82	685063.69	-17.8
954770.67	683010.41	-17.7
954825.66	674921.33	-17.7
954820.80	680968.71	-17.7
954772.13	684058.49	-17.7
954771.41	680977.42	-17.6
954818.87	684050.24	-17.6
954789.29	683007.13	-17.5
954795.67	685067.07	-17.5
954766.18	672971.21	-17.1
954791.05	684055.15	-17.0
954768.30	685071.89	-16.9
954801.54	680972.11	-16.6
954795.36	682165.73	-16.0
954830.28	682999.90	-15.9
954834.90	669349.13	-15.8
954810.17	683003.44	-15.8
954780.25	671860.43	-15.8
954760.80	665087.44	-15.8
954841.11	666819.47	-15.7
954831.85	682159.30	-15.6
954785.35	672967.83	-15.5
954777.45	682168.89	-15.3
954808.09	669349.13	-15.2
954810.48	666824.87	-14.9
954798.32	671857.24	-14.9
954758.80	682172.18	-14.9
954820.91	672961.56	-14.9
954835.82	685959.89	-14.8
954795.51	667973.22	-14.8
954817.12	685963.18	-14.7
954813.73	682162.50	-14.6
954790.78	666828.34	-14.6
954798.99	685966.38	-14.5
954777.23	667974.82	-14.5
954816.80	671853.99	-14.2
954781.01	685969.55	-14.2
954834.99	671850.78	-14.1
954761.76	666833.46	-14.1
954789.59	669349.13	-13.8
954813.93	667971.61	-12.9
954771.59	669349.13	-12.7
954830.65	670330.90	-12.6
954841.39	667969.21	-12.5
954844.99	670824.05	-12.5
954764.17	670838.30	-12.1
954812.55	670330.90	-11.9

954759.63	670330.90	-11.9
954826.37	670827.34	-11.8
954801.11	670831.79	-11.6
954786.32	670330.90	-11.3
954866.91	663408.80	-29.1
954916.80	662920.83	-29.1
954885.49	663403.82	-29.0
954879.76	662927.36	-28.9
954912.24	663396.65	-28.9
954860.31	662930.78	-28.7
954848.38	663413.76	-28.7
954898.69	662924.02	-28.5
954929.42	665505.72	-26.4
954925.43	665073.04	-25.9
954902.47	665512.94	-25.6
954906.41	665074.70	-25.1
954884.47	665517.76	-24.8
954886.26	665076.46	-24.2
954866.31	665522.63	-23.9
954923.49	666804.94	-23.5
954867.70	665078.09	-23.5
954931.66	679356.06	-23.3
954849.07	665079.72	-23.2
954911.74	679359.57	-23.1
954891.45	679363.15	-23.0
954872.17	679366.55	-22.9
954902.82	666808.59	-22.4
954927.53	680949.90	-21.6
954917.71	680034.58	-21.4
954899.07	680037.87	-21.3
954870.94	680042.83	-21.2
954908.22	680953.30	-21.1
954852.36	680046.11	-20.8
954890.27	680956.47	-20.6
954871.31	680959.81	-20.4
954907.79	678064.24	-19.8
954868.85	678071.10	-19.6
954888.42	678067.65	-19.6
954927.07	678060.84	-19.6
954934.30	682141.24	-19.6
954858.43	675797.32	-19.6
954876.23	675794.18	-19.6
954894.31	675790.99	-19.5
954929.98	685043.39	-19.4
954849.39	678074.54	-19.4
954913.59	675787.59	-19.3
954915.57	682144.54	-19.2
954931.79	675784.38	-19.1
954896.81	682147.85	-19.0
954871.57	685053.69	-18.6
954853.82	685056.82	-18.6
954911.22	685046.69	-18.4
954890.68	685050.31	-18.4
954868.82	682152.78	-18.1
954857.06	676928.06	-18.0
954926.13	682983.00	-17.9
954876.93	676924.55	-17.5
954850.64	673826.61	-17.4
954932.91	676914.68	-17.4
954895.02	676921.36	-17.3
954913.80	676918.05	-17.1
954850.24	682156.06	-17.0
954854.02	674916.32	-16.8
954906.13	682986.52	-16.7
954881.64	666812.32	-16.5
954869.10	673823.35	-16.4
954875.05	674912.62	-16.4
954849.54	682996.50	-16.3
954847.21	684045.25	-16.3
954887.53	673820.10	-15.9
954877.51	682991.57	-15.8

954860.70	666816.02	-15.8
954865.58	684042.01	-15.4
954905.50	673816.93	-15.4
954933.74	667961.13	-15.2
954916.28	685945.70	-15.1
954923.65	673813.73	-15.0
954930.37	684030.59	-14.9
954871.26	685953.64	-14.8
954876.41	670330.90	-14.6
954911.88	684033.84	-14.6
954895.73	674908.97	-14.5
954884.27	684038.71	-14.5
954898.47	685948.84	-14.5
954915.12	667962.76	-14.4
954853.21	671847.57	-14.3
954916.42	672944.71	-14.0
954887.40	667965.18	-13.9
954934.25	685942.53	-13.9
954852.24	672956.03	-13.8
954848.94	670330.90	-13.7
954871.74	671844.30	-13.7
954913.91	674905.77	-13.6
954870.89	672952.74	-13.6
954934.60	669349.13	-13.4
954868.92	667966.80	-13.4
954890.40	671841.01	-13.3
954888.92	672949.56	-13.3
954933.56	674902.30	-12.9
954908.71	671837.78	-12.8
954916.54	669349.13	-12.8
954863.38	670820.81	-12.7
954898.90	670814.55	-12.7
954926.81	671834.59	-12.6
954930.75	687013.20	-12.6
954890.28	669349.13	-12.3
954871.25	669349.13	-12.1
954922.06	670330.90	-11.6
954894.72	670330.90	-11.3
954933.92	670808.37	-11.1
954994.29	663374.66	-30.8
954975.57	663379.68	-30.3
954957.77	662913.60	-30.2
955013.08	663369.63	-29.0
954957.45	663384.53	-28.5
955010.87	665483.89	-28.5
954992.84	665488.72	-28.1
954974.82	665493.55	-27.8
955016.67	666788.51	-27.8
955012.18	665065.45	-27.6
954987.36	665067.62	-27.4
954956.49	665498.46	-27.4
954960.82	665069.94	-27.1
954995.97	666792.16	-26.4
954975.69	666795.74	-25.3
954954.89	666799.41	-24.4
954960.00	679351.06	-22.9
954979.87	679347.56	-22.6
954976.13	680941.33	-22.4
954996.03	680937.82	-22.3
954957.21	680944.66	-22.3
955010.13	679342.23	-21.9
954972.91	680024.85	-21.6
954991.31	680021.61	-21.6
955019.02	680016.72	-21.5
954945.56	680029.67	-21.4
955018.18	682126.44	-20.6
954999.65	682129.71	-20.3
954981.15	682132.97	-20.0
954962.34	682136.29	-19.7
955004.92	685030.17	-19.4
954985.92	685033.52	-19.4

954948.36	685040.14	-19.3
954967.21	685036.82	-19.3
954955.59	678055.81	-19.2
955023.88	682965.76	-19.1
954974.77	678052.43	-18.9
955021.49	684014.52	-18.8
955005.68	682968.97	-18.7
954993.61	678049.11	-18.4
954950.20	675781.14	-18.4
954985.54	682972.52	-18.3
954953.43	682978.18	-18.3
955012.49	678045.78	-17.9
955003.16	684017.75	-17.8
955017.82	667953.77	-17.4
954953.21	676911.10	-17.2
955024.32	685926.65	-17.1
954984.85	684020.98	-16.8
955006.18	685929.85	-16.8
954968.81	675777.86	-16.7
954999.18	667955.41	-16.6
954988.14	685933.03	-16.4
954973.63	676907.50	-16.3
954969.97	685936.23	-16.2
954966.52	684024.21	-16.1
955020.98	676899.15	-16.0
954993.35	676904.02	-16.0
954961.78	667958.68	-16.0
954980.54	667957.04	-15.7
955020.31	686997.41	-15.5
954948.38	684027.41	-15.4
954987.67	675774.53	-15.4
955007.20	675771.09	-15.1
954952.03	685939.39	-15.0
955016.52	669349.13	-14.9
954951.15	673808.88	-14.9
954990.24	687002.71	-14.5
954978.38	673804.08	-14.4
954997.54	669349.13	-14.3
954969.69	687006.33	-14.2
954970.95	669349.13	-14.0
955015.87	670793.92	-14.0
954991.40	671823.20	-13.9
954947.98	672939.15	-13.9
955009.79	671819.96	-13.9
954972.93	671826.46	-13.6
955024.07	673796.03	-13.6
954996.53	673800.88	-13.5
954950.30	687009.75	-13.4
954967.09	672935.78	-13.2
955022.38	670330.90	-13.1
954995.11	670330.90	-13.1
955011.32	687962.66	-13.0
954954.53	671829.70	-12.8
955025.04	672925.56	-12.8
954967.94	670330.90	-12.7
954989.95	670798.49	-12.5
954954.96	674898.53	-12.2
954971.42	670801.76	-12.1
954940.34	670330.90	-12.1
954987.79	687966.81	-12.0
955011.99	674888.47	-11.9
955004.53	672929.18	-11.9
954952.48	670805.10	-11.6
954973.76	674895.21	-11.4
954992.13	674891.97	-11.4
954967.94	687970.31	-11.3
955110.86	663343.43	-32.2
955031.21	663364.77	-30.8
955102.02	665459.47	-30.0
955076.49	663352.64	-29.4
955067.20	666779.60	-29.1

955089.49	666775.67	-29.0
955111.31	666771.83	-29.0
955046.52	666783.25	-29.0
955056.35	665471.71	-28.8
955030.32	665063.86	-28.8
955083.64	665464.39	-28.7
955038.21	665476.57	-28.3
955049.37	663359.90	-28.2
955049.28	665062.20	-25.6
955101.55	667946.45	-24.6
955082.94	667948.08	-24.3
955067.69	665060.59	-23.9
955064.44	667949.70	-23.1
955108.72	669349.13	-22.9
955094.87	665058.21	-22.5
955025.50	680932.62	-22.2
955044.92	680929.20	-22.0
955045.62	667951.34	-21.8
955056.29	680010.15	-21.7
955085.41	680922.06	-21.7
955064.72	680925.71	-21.6
955100.76	682111.88	-21.6
955037.67	680013.43	-21.4
955082.45	682115.11	-21.3
955074.72	680006.90	-21.2
955105.30	683999.74	-21.2
955064.11	682118.35	-21.2
955028.58	679338.97	-21.0
955036.50	682123.21	-20.9
955086.82	684003.00	-20.8
955093.37	680003.61	-20.7
955112.17	680000.30	-20.6
955109.43	685011.74	-20.3
955090.88	685015.01	-20.1
955111.73	682950.27	-19.9
955083.68	682955.22	-19.9
955071.82	685018.37	-19.8
955053.35	682960.57	-19.7
955053.42	685021.62	-19.6
955068.10	684006.30	-19.5
955034.80	685024.90	-19.4
955047.99	679335.55	-19.4
955067.40	679332.13	-18.7
955095.19	679327.23	-18.7
955040.26	684011.21	-18.5
955069.37	678035.75	-18.1
955082.28	669349.13	-17.8
955041.05	678040.74	-17.5
955097.57	678030.78	-17.4
955042.24	685923.49	-17.1
955114.34	679323.85	-17.0
955113.66	685910.89	-16.9
955100.33	686983.30	-16.2
955079.29	686987.01	-16.0
955095.84	685914.04	-16.0
955109.62	676883.52	-15.9
955104.15	670330.90	-15.9
955062.09	669349.13	-15.9
955059.57	686990.49	-15.8
955040.62	686993.83	-15.8
955040.12	676895.78	-15.7
955109.92	671802.30	-15.7
955109.25	687945.39	-15.7
955068.99	685918.77	-15.7
955043.69	669349.13	-15.6
955069.36	676890.62	-15.5
955089.88	676887.00	-15.5
955091.67	671805.52	-15.4
955081.71	687950.25	-15.2
955110.62	670777.22	-15.2
955086.13	670330.90	-15.1

955064.42	671810.32	-15.0
955049.48	670330.90	-14.8
955090.83	670780.70	-14.7
955110.20	672910.55	-14.6
955046.29	671813.52	-14.6
955082.08	672915.51	-14.6
955025.65	675767.83	-14.6
955101.28	688888.83	-14.4
955067.64	670330.90	-14.4
955045.97	687956.55	-14.2
955028.13	671816.72	-14.1
955079.25	673786.30	-14.0
955054.59	670787.09	-14.0
955072.51	670783.93	-13.9
955061.95	672919.05	-13.9
955097.49	673783.08	-13.9
955060.96	673789.52	-13.9
955044.47	675764.51	-13.8
955110.83	675752.81	-13.8
955034.94	670790.56	-13.7
955091.85	675756.16	-13.5
955043.83	672922.25	-13.5
955076.66	688893.17	-13.4
955073.05	675759.47	-13.3
955042.61	673792.76	-13.2
955106.72	674871.77	-13.1
955058.61	674880.25	-12.5
955086.97	674875.25	-12.5
955040.46	674883.45	-12.2
955050.98	688897.70	-12.1
955128.41	663338.73	-33.5
955138.48	665449.70	-29.4
955131.92	666768.19	-29.0
955152.18	666764.62	-29.0
955171.62	666761.19	-29.0
955202.58	666755.73	-29.0
955120.28	665454.58	-28.1
955156.93	665444.75	-26.5
955200.79	669349.13	-25.8
955181.76	669349.13	-25.6
955201.13	667937.74	-25.3
955155.40	669349.13	-25.1
955164.92	667940.91	-25.1
955137.85	667943.27	-24.9
955119.87	667944.85	-24.8
955137.39	669349.13	-24.6
955193.11	665435.06	-24.5
955175.25	665439.85	-24.4
955185.25	665050.31	-24.0
955201.69	671786.12	-23.9
955165.98	665051.99	-23.8
955203.27	670330.90	-23.4
955147.83	665053.58	-22.9
955121.64	665055.87	-22.4
955156.45	682102.07	-22.0
955137.78	682105.36	-22.0
955175.24	682098.75	-21.9
955119.29	682108.62	-21.9
955180.37	683986.50	-21.8
955115.57	680916.74	-21.8
955193.84	682095.47	-21.6
955135.28	680913.26	-21.6
955183.31	671789.36	-21.4
955175.30	680906.21	-21.4
955155.17	680909.76	-21.4
955152.40	683991.44	-21.3
955185.10	670330.90	-21.3
955185.48	684998.33	-21.0
955166.82	685001.62	-20.9
955124.21	683996.41	-20.9
955180.02	682938.23	-20.7

955127.74	685008.52	-20.6
955204.04	672894.00	-20.6
955161.86	682941.43	-20.5
955131.91	682946.71	-20.3
955147.12	685005.10	-20.0
955130.95	679996.98	-19.8
955183.44	678015.63	-18.7
955203.52	685895.05	-18.5
955202.86	678012.21	-18.4
955164.02	678019.06	-18.4
955185.73	685898.19	-18.4
955144.91	678022.43	-18.1
955202.16	670761.07	-18.0
955167.81	685901.35	-18.0
955125.75	678025.81	-17.9
955191.37	679310.27	-17.9
955149.68	685904.54	-17.8
955149.57	679993.70	-17.6
955149.29	670330.90	-17.5
955131.85	685907.69	-17.4
955196.40	679985.44	-17.4
955177.90	679988.71	-17.3
955162.52	679315.36	-17.3
955164.91	671792.60	-17.3
955193.30	687930.57	-17.2
955175.78	670765.72	-17.1
955174.30	687933.92	-17.0
955143.61	679318.69	-16.9
955155.51	687937.23	-16.8
955131.13	670330.90	-16.8
955168.27	672900.31	-16.6
955156.63	670769.10	-16.5
955196.35	673765.65	-16.4
955121.55	686979.56	-16.4
955128.18	671799.08	-16.2
955200.73	686965.60	-16.2
955146.66	671795.82	-16.1
955168.92	673770.49	-16.0
955186.88	688873.74	-16.0
955140.91	686976.14	-16.0
955138.29	676878.47	-16.0
955137.08	687940.48	-15.9
955167.53	688877.15	-15.9
955137.99	670772.39	-15.8
955180.88	686969.10	-15.7
955148.56	672903.78	-15.7
955148.94	688880.43	-15.6
955151.08	673773.63	-15.5
955192.93	674856.57	-15.4
955164.17	674861.64	-15.4
955131.14	688883.57	-15.3
955128.08	672907.39	-15.1
955187.38	675739.32	-14.9
955133.24	673776.78	-14.8
955167.27	676873.36	-14.6
955160.29	686972.73	-14.6
955168.23	675742.69	-14.5
955187.74	676869.75	-14.4
955144.54	674865.10	-14.4
955129.75	675749.48	-14.1
955149.00	675746.08	-14.0
955190.61	689770.19	-13.9
955164.75	689774.75	-13.3
955138.63	689779.36	-12.5
955200.98	690921.99	-12.0
955253.15	666746.82	-28.8
955223.15	666752.11	-28.8
955273.88	666743.16	-28.5
955294.14	666739.59	-28.0
955278.71	665042.13	-27.8
955288.14	673749.46	-26.5

955283.13	669349.13	-26.3
955276.20	670748.02	-26.2
955228.74	669349.13	-26.1
955246.83	669349.13	-26.1
955285.21	670330.90	-25.8
955291.85	667929.80	-25.8
955282.99	665410.98	-25.7
955273.67	667931.39	-25.6
955258.16	670330.90	-25.6
955228.35	667935.36	-25.5
955278.73	672880.83	-25.5
955260.42	672884.06	-25.4
955239.76	670330.90	-25.4
955246.37	667933.78	-25.3
955274.34	671773.31	-25.3
955257.53	670751.31	-25.3
955237.66	671779.78	-25.1
955292.49	671770.11	-25.1
955255.94	671776.55	-24.8
955219.67	671782.95	-24.6
955221.30	670330.90	-24.6
955259.23	665043.83	-24.5
955239.71	665045.54	-24.1
955211.04	665430.25	-24.0
955264.86	665415.83	-24.0
955213.28	665047.85	-23.9
955247.02	665420.62	-23.7
955232.96	672888.90	-23.6
955246.49	683974.84	-23.6
955229.04	665425.43	-23.3
955269.80	673752.70	-23.0
955274.65	683969.88	-22.6
955232.04	670755.81	-22.6
955293.52	683966.55	-22.3
955208.88	683981.48	-22.2
955277.23	682080.77	-21.6
955249.47	682085.66	-21.5
955221.52	682090.59	-21.5
955206.20	680900.76	-21.4
955224.34	684991.48	-21.0
955278.02	682920.95	-20.8
955210.36	682932.88	-20.8
955257.81	682924.51	-20.6
955229.95	682929.43	-20.6
955226.10	680897.25	-20.5
955287.25	679293.36	-20.3
955242.39	684988.30	-20.0
955288.82	679969.15	-20.0
955289.11	684980.06	-19.9
955270.62	684983.32	-19.9
955251.49	673755.93	-19.7
955268.47	679296.67	-19.4
955270.40	679972.40	-19.4
955287.11	680886.49	-19.3
955246.69	680893.62	-19.1
955267.11	680890.02	-19.1
955249.09	679300.09	-18.9
955251.84	679975.67	-18.7
955210.68	679306.86	-18.6
955230.12	685890.36	-18.6
955273.49	685882.71	-18.6
955229.82	679303.49	-18.4
955222.42	678008.76	-18.3
955233.40	679978.92	-18.2
955241.89	678005.33	-17.8
955281.06	677998.42	-17.8
955279.09	687915.44	-17.7
955215.14	679982.14	-17.7
955259.94	687918.82	-17.6
955261.51	678001.87	-17.4
955291.56	686949.58	-17.3

955241.24	686958.45	-17.2
955233.11	673759.17	-17.2
955240.77	687922.20	-16.9
955269.39	674843.08	-16.9
955260.64	686955.03	-16.8
955214.81	673762.39	-16.8
955221.51	686961.93	-16.7
955285.26	688856.39	-16.4
955250.36	688862.54	-16.4
955231.63	688865.85	-16.2
955221.79	687925.55	-16.2
955211.74	688869.35	-16.2
955293.42	676851.11	-16.2
955273.69	675724.10	-15.8
955206.74	675735.90	-15.5
955287.20	674839.94	-15.4
955287.82	689753.05	-15.3
955260.93	689757.79	-15.3
955242.31	674847.86	-15.1
955254.55	675727.47	-14.9
955275.56	676854.26	-14.8
955288.67	690906.53	-14.8
955225.90	675732.52	-14.6
955221.59	674851.51	-14.6
955225.53	689764.03	-14.4
955206.92	676866.37	-14.4
955255.17	676857.86	-14.1
955265.40	690910.63	-14.0
955225.54	676863.08	-13.7
955243.90	690914.42	-13.5
955221.61	690918.35	-12.8
955343.31	665036.48	-31.1
955323.32	665038.23	-30.8
955361.67	665034.87	-30.6
955305.06	665039.82	-29.5
955380.91	665033.19	-29.3
955382.76	671754.19	-29.2
955377.23	666724.94	-29.1
955346.82	666730.30	-28.8
955325.30	666734.09	-28.6
955380.20	673733.23	-28.1
955361.72	673736.49	-28.0
955334.21	673741.34	-27.9
955364.79	671757.36	-27.7
955315.91	673744.57	-27.5
955300.95	665406.17	-26.9
955372.91	672864.22	-26.7
955368.44	670731.75	-26.6
955339.45	670736.87	-26.6
955308.88	669349.13	-26.6
955295.47	670744.62	-26.6
955327.35	669349.13	-26.5
955363.28	669349.13	-26.5
955320.17	670740.27	-26.4
955325.61	672872.56	-26.4
955353.20	672867.70	-26.3
955348.03	670330.90	-26.3
955338.35	671762.02	-26.3
955329.91	670330.90	-26.3
955374.41	670330.90	-26.3
955377.94	683951.67	-26.2
955319.41	667927.39	-26.2
955298.15	672877.41	-26.2
955381.92	669349.13	-25.9
955319.99	671765.26	-25.8
955337.59	667925.80	-25.3
955349.90	683956.61	-24.8
955364.79	667923.42	-23.2
955312.37	683963.23	-22.9
955331.32	683959.89	-22.6
955364.19	679279.79	-22.2

955383.23	679276.44	-21.5
955337.58	679284.49	-21.3
955295.91	682077.47	-21.3
955372.19	679954.45	-21.1
955317.40	679288.05	-21.1
955335.06	679961.00	-21.1
955346.34	682908.90	-21.0
955308.08	682915.65	-21.0
955365.79	682905.47	-20.9
955367.26	680872.36	-20.8
955353.69	679957.71	-20.8
955327.31	682912.26	-20.6
955316.45	679964.28	-20.6
955370.58	682064.31	-20.5
955352.07	682067.57	-20.3
955346.37	680876.04	-20.3
955308.08	684976.72	-19.8
955333.49	682070.85	-19.8
955336.83	684971.65	-19.7
955314.74	682074.15	-19.7
955326.60	680879.53	-19.5
955356.77	684968.13	-19.4
955374.92	684964.93	-19.3
955384.02	674822.87	-19.2
955306.64	680883.05	-19.2
955378.81	677981.18	-18.9
955375.30	686934.82	-18.9
955352.57	686938.82	-18.6
955326.61	687907.06	-18.5
955359.08	677984.66	-18.5
955309.08	685876.44	-18.4
955330.07	677989.78	-18.4
955333.02	686942.27	-18.2
955327.25	685873.23	-18.1
955354.46	685868.43	-18.0
955312.60	686945.87	-18.0
955310.49	677993.23	-18.0
955381.28	685863.71	-18.0
955307.60	687910.42	-18.0
955351.06	676840.95	-17.9
955364.30	674826.35	-17.8
955384.42	688838.91	-17.7
955358.93	688843.40	-17.4
955345.81	687903.68	-17.3
955321.57	676846.15	-17.2
955345.39	674829.68	-17.2
955378.82	676836.05	-17.2
955340.32	688846.68	-17.1
955320.56	688850.17	-16.9
955326.29	674833.05	-16.8
955367.49	689739.00	-16.5
955302.57	675719.00	-16.0
955365.00	687900.30	-15.9
955305.74	689749.89	-15.8
955341.02	689743.67	-15.7
955306.54	674836.53	-15.6
955377.03	690890.95	-15.5
955379.10	675705.51	-15.4
955331.23	675713.95	-15.3
955350.26	675710.60	-15.2
955350.56	690895.62	-14.7
955311.47	690902.51	-14.1
955374.45	691914.84	-11.0
955415.37	666718.21	-31.0
955456.24	671741.24	-30.6
955437.83	671744.48	-30.6
955474.34	671738.04	-30.5
955455.93	666711.06	-30.0
955435.71	666714.63	-29.8
955400.99	671750.98	-29.6
955419.41	671747.73	-29.5

955396.24	666721.59	-29.4
955453.31	667915.67	-28.7
955425.54	673725.24	-28.4
955398.29	673730.04	-28.2
955449.03	672850.80	-27.4
955396.54	683948.39	-27.1
955424.35	683943.48	-26.9
955391.47	672860.95	-26.9
955394.18	670727.22	-26.9
955454.52	670330.90	-26.9
955409.86	672857.71	-26.9
955413.46	670723.82	-26.8
955452.87	670716.87	-26.7
955400.73	669349.13	-26.6
955433.05	670720.36	-26.5
955472.98	670713.32	-26.5
955427.75	670330.90	-26.5
955442.92	683940.21	-26.4
955426.58	667918.01	-26.4
955401.04	670330.90	-26.2
955430.17	672854.13	-26.2
955461.47	683936.94	-26.2
955427.29	669349.13	-25.9
955451.51	673720.66	-25.8
955440.80	674812.86	-25.4
955459.48	674809.57	-25.4
955445.83	669349.13	-25.2
955464.03	669349.13	-25.2
955391.62	667921.07	-24.6
955421.53	674816.26	-24.3
955402.89	674819.54	-22.0
955457.50	680856.45	-22.0
955385.74	682901.96	-21.3
955437.44	679942.94	-21.3
955435.97	680860.24	-21.3
955418.98	679946.20	-21.1
955400.12	679949.52	-21.1
955417.19	680863.56	-21.0
955388.84	682061.09	-20.7
955398.61	680866.83	-20.7
955405.43	682898.48	-20.6
955443.88	682891.71	-20.5
955442.75	682051.58	-20.5
955415.80	682056.33	-20.5
955465.47	679938.00	-20.4
955446.92	677969.17	-20.4
955470.35	682046.72	-20.2
955463.88	682888.18	-20.2
955424.42	682895.14	-20.2
955404.06	679272.76	-20.1
955407.90	677976.06	-19.7
955427.36	677972.63	-19.6
955443.08	686922.86	-19.4
955433.34	679267.60	-19.3
955414.32	686927.93	-19.2
955404.72	684959.68	-19.1
955473.51	679260.52	-19.0
955395.59	686931.24	-19.0
955470.35	687881.72	-18.9
955425.45	684956.02	-18.9
955445.69	684952.45	-18.8
955438.70	688829.34	-18.7
955451.00	687885.13	-18.6
955456.50	675691.86	-18.5
955457.55	688826.01	-18.5
955453.05	679264.13	-18.5
955463.65	686919.24	-18.5
955473.17	689720.37	-18.5
955431.88	687888.50	-18.4
955471.01	690874.38	-18.3
955437.15	675695.27	-18.0

955466.48	677965.73	-18.0
955413.65	688833.75	-18.0
955455.44	689723.49	-17.8
955408.31	685858.94	-17.8
955426.17	685855.79	-17.6
955412.84	687891.86	-17.5
955452.72	685851.11	-17.4
955393.93	689734.34	-17.3
955470.75	685847.93	-17.3
955419.91	689729.76	-17.3
955398.97	676832.50	-17.0
955451.59	690877.80	-16.9
955417.65	675698.71	-16.9
955418.34	676829.09	-16.7
955445.10	676824.37	-16.4
955398.54	675702.08	-16.0
955432.61	690881.15	-16.0
955393.56	687895.26	-15.9
955463.87	676821.06	-15.7
955403.07	690886.36	-15.4
955471.56	691897.71	-14.8
955453.53	691900.89	-14.1
955426.79	691905.61	-13.1
955400.41	691910.26	-12.1
955494.53	666704.25	-31.1
955512.48	666701.09	-30.6
955475.64	666707.58	-30.4
955511.13	671731.56	-30.4
955492.73	671734.80	-30.3
955547.84	671725.08	-30.2
955529.32	671728.35	-30.1
955498.92	667911.68	-29.1
955543.88	672834.08	-28.7
955476.97	672845.87	-28.5
955551.54	667907.08	-28.4
955525.58	667909.35	-28.3
955480.51	667913.29	-28.3
955516.10	672838.98	-28.0
955496.73	672842.39	-28.0
955561.37	675673.37	-27.2
955528.08	673707.16	-27.0
955542.54	675676.69	-26.9
955481.68	670330.90	-26.6
955523.33	675680.08	-26.3
955553.76	673702.63	-26.2
955528.65	674797.37	-26.2
955482.62	669349.13	-26.0
955480.28	683933.62	-25.8
955498.64	683930.38	-25.8
955556.79	669349.13	-25.8
955500.88	669349.13	-25.8
955510.83	674800.51	-25.7
955491.59	670710.04	-25.7
955479.98	674805.95	-25.3
955537.43	669349.13	-24.8
955503.22	673711.54	-23.9
955547.52	670700.18	-23.8
955517.21	683927.11	-23.8
955508.36	670330.90	-23.7
955477.44	673716.09	-23.2
955563.09	677948.69	-23.0
955504.23	675683.45	-23.0
955510.22	670706.75	-22.8
955544.47	670330.90	-22.8
955528.45	670703.54	-22.7
955548.52	674793.87	-22.3
955554.41	683920.55	-22.0
955530.84	679250.41	-21.7
955549.64	679247.09	-21.6
955536.00	683923.80	-21.4
955488.14	680851.04	-21.3

955510.00	679254.09	-20.9
955507.09	680847.70	-20.8
955497.35	682041.95	-20.3
955484.12	679934.71	-20.2
955549.53	679923.18	-20.0
955483.98	682884.63	-19.8
955512.06	679929.78	-19.7
955530.89	679926.47	-19.7
955523.90	682037.27	-19.6
955527.06	680844.18	-19.6
955491.77	679257.30	-19.5
955551.97	688809.36	-19.4
955533.93	688812.54	-19.4
955546.07	680840.83	-19.4
955514.02	682879.34	-19.3
955532.72	682876.04	-19.2
955557.29	690859.17	-19.1
955537.99	686906.13	-19.0
955517.19	686909.80	-19.0
955523.49	684938.73	-18.9
955505.17	684941.96	-18.9
955556.61	686902.85	-18.9
955542.99	684935.30	-18.9
955559.73	676804.16	-18.9
955562.59	684931.84	-18.9
955476.24	684947.07	-18.9
955513.65	688816.12	-18.8
955543.81	689707.91	-18.8
955495.34	688819.35	-18.7
955518.71	690865.97	-18.7
955539.04	690862.38	-18.7
955551.79	682872.68	-18.7
955555.92	687866.63	-18.6
955499.19	690869.41	-18.6
955495.56	686913.61	-18.6
955514.54	677957.25	-18.5
955499.46	689715.73	-18.4
955543.88	677952.08	-18.4
955536.95	687869.98	-18.4
955485.49	675686.75	-18.3
955517.29	689712.59	-18.2
955541.29	676807.41	-18.2
955495.17	677960.67	-18.1
955489.29	687878.38	-18.0
955550.32	682032.62	-18.0
955517.84	687873.35	-17.6
955522.63	676810.70	-17.3
955503.95	676813.99	-17.0
955488.77	685844.75	-16.9
955524.19	685838.51	-16.6
955559.16	685832.34	-16.5
955534.02	691886.70	-16.4
955507.66	691891.35	-15.7
955484.49	676817.42	-15.5
955489.90	691894.48	-15.1
955649.34	672815.48	-32.1
955652.27	673685.26	-31.3
955630.21	672818.86	-31.2
955610.84	672822.27	-30.8
955622.03	671712.00	-30.3
955566.06	671721.87	-30.1
955591.05	672825.76	-30.1
955584.79	671718.57	-29.9
955570.91	672829.31	-29.9
955649.37	671707.18	-29.7
955603.48	671715.27	-29.5
955616.60	673691.55	-28.9
955647.30	669349.13	-28.0
955590.22	675668.28	-27.4
955598.21	673694.79	-27.4
955580.06	673697.99	-27.2

955609.58	675664.87	-27.1
955629.12	669349.13	-26.8
955652.16	670330.90	-26.1
955609.66	669349.13	-25.7
955590.50	669349.13	-25.5
955649.24	670682.24	-25.1
955593.99	670691.98	-25.0
955566.52	670696.83	-24.9
955625.19	670330.90	-24.9
955643.37	676789.41	-24.8
955630.82	670685.49	-24.7
955612.38	670688.74	-24.6
955628.95	675661.46	-24.4
955570.90	670330.90	-24.2
955624.84	676792.68	-24.2
955645.16	674776.83	-24.2
955597.95	670330.90	-24.1
955648.11	675658.08	-23.6
955625.26	674780.33	-23.5
955634.99	679232.04	-22.9
955582.47	677945.27	-22.8
955615.95	679235.40	-22.8
955606.51	674783.64	-22.7
955587.60	674786.98	-22.4
955597.71	679238.62	-22.2
955568.16	674790.40	-22.1
955568.76	679243.72	-21.9
955610.88	683910.59	-21.6
955602.08	677941.82	-21.6
955592.08	683913.91	-21.5
955621.66	677938.36	-21.4
955573.45	683917.19	-21.3
955629.61	683907.29	-21.1
955641.29	677934.90	-20.8
955568.37	679919.86	-20.1
955633.97	690845.64	-19.9
955587.06	679916.56	-19.9
955648.49	683903.96	-19.9
955579.22	676800.72	-19.7
955642.74	679906.74	-19.6
955653.62	688791.44	-19.6
955579.35	688804.53	-19.6
955605.70	679913.27	-19.5
955616.07	690848.80	-19.5
955634.80	688794.76	-19.5
955606.88	688799.68	-19.5
955624.01	679910.04	-19.3
955640.50	689690.86	-19.2
955596.26	690852.29	-19.1
955621.41	687855.08	-19.1
955576.05	690855.86	-19.1
955640.14	687851.78	-19.0
955580.77	684928.63	-19.0
955614.10	689695.52	-19.0
955587.10	680833.60	-19.0
955570.11	689703.27	-18.9
955566.25	680837.27	-18.9
955602.77	687858.37	-18.8
955643.54	691867.39	-18.8
955599.32	684925.36	-18.8
955607.13	680830.07	-18.6
955576.79	686899.29	-18.6
955637.00	680824.80	-18.4
955651.51	682014.77	-18.3
955584.03	687861.67	-18.3
955597.44	686895.65	-18.2
955598.31	676797.35	-17.9
955617.78	686892.06	-17.9
955609.53	691873.39	-17.8
955632.68	682018.09	-17.6
955576.52	691879.21	-17.6

955638.76	686888.36	-17.5
955571.68	682869.17	-16.9
955568.28	682029.45	-16.9
955593.06	682865.40	-16.6
955595.82	682024.59	-16.5
955614.18	682021.35	-16.4
955602.65	685824.67	-16.4
955613.54	682861.79	-15.9
955637.61	685818.51	-15.6
955632.45	682858.45	-15.2
955650.25	682855.32	-14.8
955623.82	692935.15	-10.4
955600.27	692939.30	-9.8
955742.00	673669.44	-34.2
955715.09	673674.18	-33.9
955734.35	669349.13	-33.0
955688.10	673678.94	-32.9
955670.18	673682.10	-32.7
955705.59	672805.56	-32.6
955710.70	669349.13	-32.5
955687.81	672808.70	-32.5
955668.67	672812.07	-31.5
955684.46	669349.13	-30.8
955723.93	672802.33	-30.8
955665.90	669349.13	-30.3
955733.35	670330.90	-29.6
955740.09	670666.22	-28.8
955735.94	674760.82	-28.8
955706.48	670330.90	-28.4
955720.89	670669.61	-28.3
955668.01	671703.90	-28.3
955688.48	670330.90	-27.8
955694.11	670674.33	-27.2
955670.39	670330.90	-27.1
955686.83	671700.58	-26.6
955704.40	674766.38	-26.4
955667.79	670678.97	-26.4
955733.35	671692.37	-26.1
955705.45	671697.29	-25.9
955677.69	675652.86	-25.9
955725.60	675644.41	-25.9
955686.47	674769.54	-25.3
955706.21	675647.83	-25.2
955662.59	676786.02	-24.2
955735.70	676773.13	-24.1
955681.00	676782.77	-24.1
955666.14	674773.13	-24.1
955716.21	676776.56	-23.9
955674.02	679225.16	-23.3
955693.91	679221.66	-22.9
955713.44	679218.21	-22.6
955731.47	679215.03	-22.1
955719.34	690830.59	-20.1
955660.92	677931.44	-20.1
955729.63	689675.15	-20.1
955739.07	677917.66	-20.1
955738.12	690827.28	-19.9
955690.45	690835.69	-19.9
955711.79	689678.29	-19.9
955663.50	690840.44	-19.8
955719.49	677921.11	-19.8
955731.63	691851.86	-19.8
955689.70	688785.08	-19.7
955693.92	689681.44	-19.6
955671.85	688788.22	-19.6
955676.07	689684.59	-19.5
955698.27	682006.53	-19.5
955740.84	684900.41	-19.5
955719.18	688779.88	-19.5
955704.05	684906.90	-19.5
955700.03	677924.55	-19.4

955722.80	684903.59	-19.4
955680.57	677927.98	-19.3
955670.37	682011.45	-19.3
955658.43	687848.56	-19.2
955661.17	679903.49	-19.2
955705.00	691856.55	-19.2
955687.11	691859.71	-19.1
955676.89	687845.30	-18.9
955679.99	679900.17	-18.9
955667.16	683900.67	-18.9
955704.81	687840.38	-18.9
955684.07	684910.42	-18.9
955698.52	679896.91	-18.5
955723.08	687837.16	-18.5
955717.33	679893.59	-18.4
955716.97	682003.23	-18.2
955741.24	687833.95	-18.1
955657.82	680821.13	-18.0
955686.15	683897.32	-17.8
955735.63	681999.94	-17.7
955732.94	683889.07	-17.6
955708.44	682845.06	-17.4
955658.44	686884.89	-17.3
955676.45	680817.84	-17.3
955714.32	683892.35	-17.3
955679.09	686881.25	-16.7
955703.38	680813.09	-16.5
955736.89	682840.04	-16.4
955700.31	686877.51	-16.4
955719.53	686874.12	-16.4
955723.28	680809.58	-16.3
955689.10	682848.47	-16.2
955739.72	686870.56	-15.9
955669.36	682851.95	-15.7
955744.38	680805.86	-15.5
955741.73	685800.15	-15.5
955689.53	685809.35	-15.4
955715.33	685804.80	-15.4
955663.56	685813.93	-15.2
955733.60	692915.79	-12.3
955732.12	693713.05	-12.2
955707.85	693717.33	-11.2
955700.15	692921.69	-10.8
955685.68	693721.24	-10.4
955655.14	692929.63	-10.4
955681.15	692925.04	-9.6
955805.13	673658.30	-34.4
955786.92	673661.52	-34.2
955760.01	673666.26	-34.2
955823.39	673655.09	-34.2
955829.23	672783.76	-33.0
955831.91	670330.90	-32.8
955821.28	670651.91	-32.4
955825.52	671676.12	-32.2
955795.79	670330.90	-32.2
955802.28	670655.26	-31.9
955831.11	674744.04	-31.8
955799.90	672788.93	-31.8
955813.09	674747.21	-31.5
955813.83	670330.90	-31.3
955784.24	670658.44	-31.2
955772.06	672793.84	-31.1
955791.97	674750.94	-30.6
955806.83	671679.42	-30.6
955752.97	672797.21	-30.5
955764.44	674755.79	-30.3
955768.79	670330.90	-30.3
955758.13	670663.04	-30.1
955830.13	675625.98	-30.0
955788.29	671682.69	-30.0
955811.06	675629.35	-29.5

955791.68	675632.76	-28.6
955751.60	671689.16	-28.5
955769.90	671685.93	-28.3
955772.69	675636.11	-27.6
955753.98	675639.41	-26.6
955831.12	676756.30	-26.6
955812.51	676759.58	-25.7
955782.88	676764.81	-24.9
955764.23	676768.10	-24.6
955826.61	677902.23	-22.9
955807.18	677905.65	-22.4
955749.58	679211.84	-21.5
955787.61	677909.10	-21.2
955768.33	679208.53	-20.8
955800.41	689662.67	-20.8
955827.18	689657.95	-20.7
955768.25	677912.52	-20.6
955774.08	689667.31	-20.5
955823.28	690812.26	-20.5
955775.13	690820.75	-20.4
955804.94	690815.50	-20.4
955756.21	689670.46	-20.4
955825.69	683872.72	-20.3
955755.87	690824.15	-20.2
955797.31	679203.42	-20.1
955749.58	691848.69	-19.8
955759.75	684897.08	-19.6
955745.34	688775.27	-19.6
955806.97	683876.02	-19.5
955779.64	684893.57	-19.4
955772.84	688770.42	-19.3
955788.76	683879.23	-19.2
955815.93	679200.14	-19.2
955801.24	688765.41	-19.1
955798.41	684890.26	-18.9
955827.49	688760.78	-18.8
955817.35	684886.92	-18.4
955770.34	683882.48	-18.3
955745.21	679888.67	-18.3
955751.79	683885.75	-18.1
955759.36	687830.76	-18.1
955763.53	681995.02	-17.9
955782.27	681991.72	-17.8
955763.58	679885.43	-17.7
955777.58	687827.55	-17.6
955781.80	679882.22	-17.5
955800.93	681988.43	-17.5
955796.23	687824.26	-17.4
955819.54	681985.14	-17.3
955815.05	687820.94	-17.3
955833.87	687817.62	-16.8
955800.18	679878.98	-16.7
955755.99	682836.67	-16.0
955830.86	685784.43	-15.8
955800.97	686859.76	-15.7
955761.61	686866.70	-15.6
955759.46	685797.02	-15.5
955781.78	686863.14	-15.5
955813.01	685787.58	-15.3
955794.92	685790.77	-15.2
955822.75	686855.92	-15.2
955775.91	682833.16	-14.8
955818.76	679875.71	-14.7
955816.67	693698.14	-14.5
955765.79	680802.09	-14.4
955790.94	693702.67	-14.1
955796.26	682829.57	-13.8
955804.32	692903.33	-13.7
955785.42	680798.63	-13.5
955824.41	692899.78	-13.5
955804.82	680795.21	-13.5

955765.60	693707.14	-13.4
955824.78	680791.69	-13.2
955815.98	682826.09	-12.8
955786.54	692906.46	-12.6
955761.55	692910.87	-11.1
955921.50	670634.23	-36.3
955903.58	670637.39	-36.2
955924.27	673637.30	-35.6
955923.02	672767.23	-35.6
955877.16	670642.05	-35.3
955871.16	671668.07	-35.2
955916.37	671660.10	-35.1
955898.28	671663.29	-35.0
955903.53	672770.66	-34.6
955860.08	673648.62	-34.6
955912.87	670330.90	-34.4
955905.77	673640.56	-34.4
955853.14	671671.25	-34.4
955868.27	670330.90	-34.4
955841.67	673651.86	-34.1
955878.25	673645.41	-34.1
955848.15	672780.43	-34.0
955884.59	672774.00	-33.7
955856.05	670645.77	-33.5
955923.05	674727.83	-33.3
955904.66	674731.07	-33.2
955915.51	675610.93	-32.8
955866.20	672777.24	-32.8
955849.43	674740.81	-32.7
955850.10	670330.90	-32.7
955917.75	676741.03	-32.4
955872.62	674736.72	-32.4
955896.58	675614.26	-32.4
955868.26	675619.26	-31.8
955897.86	676744.53	-31.4
955849.31	675622.60	-31.2
955879.91	676747.70	-30.0
955859.80	676751.25	-28.5
955923.49	677885.14	-27.8
955904.28	677888.53	-27.0
955884.88	677891.95	-26.0
955865.42	677895.38	-25.1
955846.00	677898.81	-23.7
955891.34	683861.14	-21.9
955922.47	679181.36	-21.8
955872.57	683864.45	-21.6
955910.04	683857.84	-21.5
955853.70	683867.78	-20.9
955921.26	691818.42	-20.7
955903.93	679184.62	-20.6
955900.24	691822.13	-20.5
955853.61	689653.29	-20.5
955853.76	690806.89	-20.3
955880.42	689648.56	-20.2
955883.24	690801.69	-20.1
955906.81	689643.91	-20.0
955911.60	690796.69	-19.9
955884.98	679187.97	-19.8
955865.43	679191.41	-19.1
955865.38	688754.10	-18.6
955912.11	688745.86	-18.4
955844.44	679195.11	-18.4
955883.25	688750.95	-18.3
955848.77	684881.38	-18.3
955868.22	684877.95	-17.4
955923.15	680774.34	-17.1
955846.91	681980.32	-16.7
955852.81	687814.28	-16.5
955890.50	687807.64	-16.3
955871.76	687810.94	-16.3
955922.16	682807.37	-16.2

955909.42	687804.30	-16.2
955894.45	684873.32	-16.0
955921.23	693679.70	-15.9
955865.22	681977.09	-15.7
955895.38	693684.26	-15.7
955902.28	680778.02	-15.6
955848.74	685781.28	-15.5
955919.99	681967.43	-15.5
955915.16	692883.78	-15.4
955892.46	681972.29	-15.4
955888.69	692888.45	-15.3
955869.27	693688.86	-15.3
955914.33	684869.82	-15.2
955842.77	693693.54	-15.0
955914.94	686839.66	-15.0
955901.87	682810.95	-14.8
955882.60	680781.49	-14.8
955894.36	686843.29	-14.8
955859.45	692893.60	-14.8
955866.53	685778.14	-14.7
955844.81	686852.03	-14.7
955864.32	686848.59	-14.7
955837.51	679872.40	-14.2
955863.86	680784.80	-14.2
955882.45	682814.37	-14.0
955893.37	685773.41	-13.8
955844.83	680788.15	-13.6
955911.26	685770.25	-13.5
955863.52	682817.71	-13.3
955855.97	679869.14	-13.0
955844.60	682821.05	-12.4
955884.02	679864.20	-11.7
955920.62	679857.74	-11.7
955902.19	679860.99	-11.5
955967.82	670626.07	-36.7
956006.41	673622.81	-36.6
956000.47	672753.57	-36.4
955980.98	672757.01	-36.3
955992.07	670621.79	-36.3
955961.45	672760.45	-36.2
955949.87	670629.23	-36.1
955988.57	673625.96	-36.1
955942.71	672763.75	-35.7
955934.27	671656.95	-35.2
955970.21	673629.20	-35.0
955966.84	670330.90	-35.0
955952.66	671653.70	-34.9
955942.75	673634.04	-34.6
955940.18	670330.90	-34.5
956006.59	671644.19	-34.4
956000.66	677871.54	-34.2
955965.00	676732.70	-33.9
956004.72	676725.69	-33.9
955984.91	676729.19	-33.8
955946.84	676735.90	-33.7
955971.77	675601.01	-33.6
955953.19	675604.28	-33.5
955996.01	674714.96	-33.4
955971.20	671650.43	-33.4
955975.48	674718.58	-33.4
955934.30	675607.61	-33.3
955944.82	674723.99	-33.3
955990.72	675597.67	-33.0
955981.45	677874.92	-32.5
956009.66	675594.33	-32.2
955962.29	677878.30	-30.9
955942.95	677881.71	-29.5
956008.53	679166.18	-26.5
955990.00	679169.45	-25.6
955969.73	679173.02	-24.0
955949.61	679176.57	-23.0

955928.89	683854.52	-21.8
955966.09	683847.96	-21.6
955947.30	683851.27	-21.4
955979.99	691808.06	-20.9
955984.97	683844.63	-20.6
955940.20	691815.08	-20.6
955958.94	691811.77	-20.5
955999.36	682793.76	-20.4
955979.06	682797.34	-19.9
955933.46	689639.21	-19.8
955931.33	690793.21	-19.6
955951.27	689636.07	-19.6
956002.56	691804.08	-19.6
955969.00	689632.94	-19.4
955950.50	690789.83	-19.4
955969.31	690786.51	-19.4
955986.90	689629.78	-19.3
956004.64	689626.65	-19.3
955998.78	690781.32	-19.1
955959.44	682800.80	-18.8
955966.25	688736.31	-18.4
955938.12	688741.27	-18.3
956011.24	688728.38	-17.7
955991.86	688731.80	-17.5
955957.14	681960.88	-17.3
955941.31	682803.99	-17.3
956003.76	683841.32	-17.1
955991.16	693667.37	-16.6
955960.51	692875.78	-16.3
955964.87	693672.01	-16.3
955941.75	692879.09	-16.2
955938.63	681964.15	-16.2
955937.67	687799.32	-16.1
955956.82	687795.94	-15.7
955978.58	692872.60	-15.7
956014.96	692866.18	-15.5
955984.90	687790.99	-15.5
956004.14	687787.60	-15.2
955996.87	692869.37	-15.0
956014.11	679841.26	-14.7
955935.73	686836.00	-14.5
955943.59	680770.74	-14.5
955952.42	684863.10	-14.4
955962.11	680767.47	-14.3
955956.34	686832.36	-14.3
955933.87	684866.37	-14.3
955985.23	686827.27	-14.0
956012.89	681951.05	-14.0
955984.99	681955.97	-13.9
956010.48	680758.94	-13.7
956006.54	686823.51	-13.6
955990.49	680762.47	-13.5
955971.67	684859.71	-13.5
955929.16	685767.10	-13.5
955989.55	684856.55	-13.4
956007.92	684853.32	-13.0
955955.57	685762.44	-12.4
955973.44	685759.29	-12.3
955976.76	679847.85	-12.1
955991.33	685756.14	-11.7
955939.27	679854.46	-11.3
955958.27	679851.11	-10.8
956004.17	694896.15	-10.6
955995.23	679844.59	-10.5
955985.83	694899.38	-9.9
956085.37	672738.60	-38.0
956066.22	672741.97	-37.7
956037.96	672746.96	-37.4
956019.94	672750.13	-37.3
956069.71	673611.65	-36.5
956018.35	670617.16	-36.5

956024.41	673619.64	-36.2
956077.63	677857.96	-35.2
956096.73	677854.60	-35.2
956058.47	677861.34	-35.2
956051.26	673614.91	-35.1
956019.85	677868.15	-35.1
956033.52	671639.45	-35.0
956039.32	677864.72	-35.0
956079.01	671631.42	-34.9
956051.58	671636.26	-34.8
956023.38	676722.40	-34.0
956069.67	676714.24	-33.7
956041.60	676719.19	-33.7
956098.80	676709.10	-33.7
956087.66	673608.49	-33.1
956034.79	674708.12	-32.5
956075.25	674700.99	-32.2
956054.64	674704.62	-32.2
956103.25	679149.48	-32.2
956047.17	675587.71	-32.1
956028.23	675591.05	-31.8
956094.65	674697.57	-31.6
956083.37	679152.98	-31.6
956085.25	675581.00	-31.4
956066.29	675584.34	-31.0
956054.69	679158.04	-30.4
956036.23	679161.30	-29.1
956066.96	691792.73	-20.6
956018.84	682790.32	-20.2
956087.53	683826.55	-19.8
956034.48	691798.46	-19.7
956031.11	689621.99	-18.9
956018.26	690777.88	-18.8
956057.79	689617.28	-18.8
956037.26	690774.53	-18.7
956075.77	689614.11	-18.6
956056.53	690771.14	-18.5
956093.95	689610.91	-18.5
956096.01	690764.17	-18.4
956076.35	690767.64	-18.4
956029.38	688725.18	-18.0
956096.78	681936.26	-18.0
956098.82	679826.32	-17.9
956097.80	693648.57	-17.9
956056.40	688720.42	-17.6
956071.11	693653.27	-17.4
956070.54	679831.31	-17.4
956068.84	683829.84	-17.4
956075.26	688717.09	-17.4
956053.32	693656.41	-17.2
956095.76	680743.91	-17.1
956051.73	679834.63	-17.1
956035.52	693659.55	-17.0
956059.23	681942.88	-16.9
956077.89	681939.59	-16.9
956017.65	693662.70	-16.8
956032.81	679837.96	-16.4
956076.44	680747.31	-16.3
956050.50	683833.08	-16.3
956097.45	692851.64	-16.2
956040.64	681946.16	-15.9
956031.84	683836.37	-15.7
956078.52	692854.98	-15.7
956043.11	692861.22	-15.3
956057.93	680750.58	-15.3
956086.26	682778.44	-15.1
956041.51	687781.01	-15.0
956022.72	687784.32	-15.0
956039.32	680753.86	-14.5
956079.36	687774.33	-14.4
956060.55	687777.65	-14.4

956098.47	687770.97	-14.1
956058.11	682783.40	-13.9
956038.29	682786.89	-13.7
956028.01	684849.77	-12.8
956028.24	686819.68	-12.8
956092.36	694880.60	-12.7
956070.06	694884.53	-12.4
956058.44	686814.36	-12.2
956049.35	694888.18	-11.9
956101.91	684836.74	-11.6
956078.26	686810.86	-11.6
956083.81	684839.93	-11.6
956056.56	684844.74	-11.4
956028.52	694891.86	-11.4
956017.56	685751.51	-11.0
956096.37	685737.62	-11.0
956070.52	685742.17	-10.5
956098.36	686807.32	-10.5
956044.07	685746.84	-10.4
956111.73	672733.95	-38.0
956130.83	672730.58	-37.9
956148.96	672727.38	-37.9
956168.07	672724.02	-37.9
956195.04	672719.26	-37.7
956134.86	677847.87	-35.7
956154.22	677844.46	-35.7
956115.84	677851.23	-35.6
956173.39	677841.08	-35.4
956161.24	673595.51	-34.8
956179.52	673592.29	-34.7
956142.88	673598.75	-34.3
956127.38	676704.06	-34.2
956194.96	676692.15	-34.0
956146.38	676700.71	-33.8
956164.80	676697.47	-33.8
956115.34	673603.61	-33.6
956190.18	681919.79	-33.0
956130.85	679144.61	-32.9
956149.04	679141.40	-32.8
956175.84	674683.25	-32.7
956154.26	674687.06	-32.7
956168.62	679137.95	-32.5
956192.47	677837.72	-32.5
956160.73	675567.69	-32.4
956179.42	675564.39	-32.3
956131.93	674691.00	-32.1
956189.27	679134.31	-31.9
956132.37	675572.69	-31.8
956113.31	675576.05	-31.5
956113.12	674694.31	-30.9
956171.49	681923.09	-26.9
956191.87	679809.92	-24.7
956190.33	680727.23	-23.7
956164.31	679814.78	-23.3
956167.64	691774.98	-21.2
956193.34	691770.44	-21.0
956145.56	679818.08	-20.9
956133.52	691780.99	-20.8
956108.22	691785.45	-20.6
956161.14	680732.38	-20.0
956152.78	681926.38	-19.8
956180.09	692837.07	-19.8
956124.87	681931.31	-19.6
956126.89	679821.37	-19.3
956142.47	693640.69	-18.6
956182.18	690748.98	-18.6
956112.28	689607.68	-18.5
956124.50	693643.86	-18.4
956114.60	690760.90	-18.3
956163.03	690752.36	-18.2
956133.70	690757.53	-18.2

956161.12	692840.41	-18.1
956140.00	689602.79	-18.1
956168.05	689597.84	-18.0
956186.99	689594.50	-18.0
956168.97	693636.02	-17.6
956143.05	692843.60	-17.5
956183.47	682761.30	-17.5
956134.46	680737.08	-17.4
956111.24	688710.75	-17.4
956129.85	688707.47	-17.2
956162.20	683813.38	-17.1
956115.31	680740.46	-17.0
956159.78	688702.19	-16.6
956117.32	692848.13	-16.5
956164.76	682764.59	-16.4
956105.36	682775.07	-15.4
956184.71	688697.79	-15.2
956145.82	682767.93	-15.2
956106.33	683823.23	-14.9
956125.77	682771.47	-14.7
956143.53	683816.67	-14.5
956185.79	684821.95	-14.3
956190.19	683808.44	-14.2
956158.39	684826.78	-14.2
956177.87	694865.52	-13.9
956125.01	683819.94	-13.7
956139.85	684830.05	-13.6
956152.41	694870.01	-13.4
956117.77	687767.56	-13.2
956126.02	694874.66	-13.0
956193.49	685720.49	-12.6
956121.44	684833.30	-12.2
956136.76	687764.21	-12.2
956157.68	685726.80	-11.8
956130.98	685731.51	-11.4
956155.61	687760.89	-11.3
956175.64	685723.64	-11.2
956161.39	686796.21	-10.7
956193.80	687754.16	-10.6
956182.14	686792.55	-10.5
956118.57	686803.76	-10.5
956140.43	686799.90	-10.3
956174.82	687757.50	-9.6
956274.50	681904.92	-36.4
956243.80	673580.96	-36.1
956216.21	673585.82	-36.1
956255.97	681908.19	-36.0
956237.28	681911.48	-35.6
956197.89	673589.05	-35.0
956218.44	681914.81	-34.9
956265.65	675549.19	-33.7
956236.76	675554.28	-33.2
956224.43	676686.95	-33.1
956263.34	674667.82	-33.1
956222.80	674674.97	-32.9
956280.56	682744.18	-32.7
956201.98	674678.64	-32.4
956242.94	674671.42	-32.4
956217.55	675557.67	-32.3
956284.77	675545.82	-32.2
956242.93	676683.69	-31.9
956198.43	675561.04	-31.8
956208.84	679130.86	-31.7
956227.42	679127.58	-31.3
956247.01	679124.13	-30.5
956261.25	682747.58	-30.1
956275.93	679795.09	-29.7
956211.20	677834.41	-29.7
956265.94	679120.79	-29.6
956257.61	679798.33	-29.0
956284.58	679117.51	-28.7

956277.36	677822.75	-27.7
956238.72	679801.66	-27.3
956219.94	679804.97	-26.3
956263.61	676680.04	-25.8
956276.20	680712.09	-25.3
956242.11	682750.96	-25.2
956257.39	680715.41	-24.8
956238.68	680718.71	-24.6
956219.40	680722.10	-24.3
956258.19	677826.13	-23.6
956239.26	677829.46	-22.9
956268.14	692821.54	-22.2
956213.62	692831.15	-22.0
956243.27	692825.93	-22.0
956219.11	691765.90	-20.3
956253.22	691759.89	-19.7
956201.78	690745.52	-18.9
956222.44	682754.42	-18.3
956214.82	689589.59	-18.1
956278.85	691755.37	-17.8
956221.21	690742.10	-17.7
956202.71	682757.90	-17.5
956233.40	689586.32	-17.5
956274.66	683793.55	-17.3
956252.06	689583.03	-16.9
956195.57	693631.33	-16.8
956270.74	689579.73	-16.7
956239.32	690738.90	-16.6
956274.62	693617.39	-16.1
956230.75	693625.12	-15.9
956270.28	690733.44	-15.8
956255.77	683796.88	-15.8
956218.40	683803.47	-15.4
956236.89	683800.21	-15.2
956261.01	694850.86	-14.6
956280.68	694847.39	-14.5
956242.91	694854.05	-14.3
956204.84	684818.59	-14.1
956224.80	694857.25	-14.1
956205.34	688694.15	-14.0
956205.28	694860.69	-13.9
956248.48	685710.79	-13.6
956223.58	688690.94	-13.5
956266.76	685707.57	-13.4
956230.10	685714.04	-13.2
956270.21	684807.07	-12.9
956277.82	687739.34	-12.9
956211.71	685717.28	-12.7
956249.20	688686.42	-12.7
956259.08	687742.64	-12.1
956268.50	688683.02	-11.9
956251.64	684810.34	-11.9
956233.65	684813.51	-11.8
956240.91	687745.85	-11.6
956273.85	686776.38	-11.3
956252.38	686780.16	-10.9
956221.96	687749.19	-10.8
956223.61	686785.23	-10.7
956203.52	686788.78	-10.7
956367.17	681888.58	-37.5
956320.87	681896.75	-37.4
956339.43	681893.47	-37.3
956292.90	681901.68	-36.8
956358.20	682730.48	-36.6
956338.12	682734.03	-36.3
956320.03	682737.22	-35.7
956300.91	682740.59	-34.4
956371.11	674648.82	-34.4
956350.91	674652.38	-34.0
956332.62	674655.61	-33.4
956292.28	674662.72	-33.1

956343.42	677811.10	-33.0
956323.29	675539.02	-32.8
956312.30	674659.19	-32.8
956303.98	675542.43	-32.4
956315.23	677816.07	-32.3
956342.12	675535.70	-31.8
956361.26	675532.33	-31.5
956322.24	679786.93	-31.2
956303.73	679790.19	-30.7
956296.44	677819.38	-30.7
956362.50	677807.73	-30.4
956374.53	683775.94	-29.1
956303.42	679114.18	-27.5
956362.83	680696.81	-27.4
956322.43	679110.83	-27.0
956344.16	680700.11	-26.9
956340.31	679107.68	-26.4
956324.84	680703.51	-26.4
956304.78	680707.05	-26.0
956360.19	679104.17	-25.9
956365.29	676662.12	-24.9
956336.18	676667.25	-24.6
956348.55	683780.52	-24.4
956316.54	676670.71	-24.1
956295.82	676674.36	-23.1
956360.84	692805.20	-22.5
956323.84	692811.72	-22.5
956341.61	692808.59	-22.5
956297.97	692816.28	-22.3
956330.68	683783.67	-20.5
956353.99	693603.39	-20.3
956336.21	693606.53	-19.9
956355.33	691741.88	-19.2
956309.91	693611.17	-18.4
956329.93	691746.36	-17.6
956302.69	683788.61	-17.4
956304.16	691750.90	-16.9
956289.41	689576.44	-16.0
956366.87	694832.20	-15.3
956307.89	689573.18	-15.3
956347.28	694835.65	-15.3
956326.46	689569.91	-15.2
956364.54	684790.43	-15.2
956328.55	694838.95	-15.0
956354.57	689564.95	-14.9
956290.11	690729.95	-14.9
956310.16	694842.20	-14.9
956307.87	690726.82	-14.6
956343.80	684794.09	-14.3
956335.08	687729.24	-14.3
956363.59	687724.22	-13.8
956323.86	684797.61	-13.8
956315.90	687732.63	-13.7
956327.88	690723.29	-13.6
956298.41	684802.09	-13.4
956296.82	687735.99	-13.4
956367.19	685689.86	-13.3
956357.00	690718.15	-13.2
956358.99	688667.06	-12.8
956375.02	690714.98	-12.8
956343.93	686764.02	-12.6
956348.89	685693.09	-12.3
956340.46	688670.33	-12.2
956330.55	685696.32	-12.1
956294.79	688678.38	-11.8
956312.28	685699.55	-11.7
956321.84	688673.61	-11.6
956304.44	686770.98	-11.3
956323.14	686767.69	-11.2
956294.28	685702.72	-11.2
956366.21	695814.19	-8.9

956348.37	695817.34	-8.6
956325.51	695821.37	-8.2
956304.52	695825.07	-8.0
956413.66	681880.38	-37.6
956395.28	681883.63	-37.6
956459.40	681872.32	-37.6
956441.02	681875.56	-37.5
956401.14	674643.53	-37.4
956464.31	682711.78	-37.3
956445.08	682715.17	-37.1
956416.96	682720.12	-37.0
956397.23	682723.60	-36.8
956377.70	682727.05	-36.6
956459.02	674633.32	-36.6
956420.26	674640.15	-36.4
956439.27	674636.80	-36.1
956429.31	677795.95	-34.6
956461.81	679762.32	-34.6
956456.98	675515.45	-34.4
956428.31	675520.51	-34.4
956410.19	677799.33	-34.3
956409.25	675523.87	-34.1
956443.58	679765.53	-34.0
956390.16	675527.23	-33.9
956424.54	679768.89	-33.4
956457.08	677791.06	-32.8
956391.26	677802.66	-32.8
956438.06	683764.74	-32.3
956410.77	683769.55	-32.1
956392.38	683772.79	-30.9
956462.78	680679.19	-30.4
956442.91	680682.69	-29.8
956422.44	680686.30	-29.2
956431.44	676650.45	-28.6
956403.41	680689.66	-28.4
956383.36	680693.20	-27.8
956413.31	676653.65	-26.8
956446.35	679088.98	-26.2
956386.70	676658.34	-25.8
956417.84	679094.01	-25.6
956398.55	679097.41	-25.5
956379.85	679100.71	-25.4
956460.95	693584.53	-23.6
956434.30	693589.23	-23.4
956460.76	692787.58	-23.2
956434.38	692792.23	-23.0
956386.47	692800.68	-22.9
956405.23	692797.37	-22.8
956416.08	693592.45	-22.7
956457.74	684774.00	-21.6
956380.45	693598.73	-21.5
956398.28	693595.58	-21.4
956423.65	691729.83	-21.0
956457.66	691723.84	-21.0
956398.07	691734.35	-20.9
956419.08	684780.82	-17.8
956439.14	684777.28	-17.6
956458.90	685673.69	-16.8
956440.69	685676.90	-16.5
956400.27	684784.13	-16.3
956462.01	694815.42	-16.1
956443.08	694818.76	-16.0
956424.32	694822.07	-15.7
956405.42	694825.40	-15.5
956386.24	694828.78	-15.5
956447.91	689548.49	-15.4
956429.55	689551.73	-15.2
956422.64	685680.09	-14.8
956411.03	689555.00	-14.8
956382.63	689560.01	-14.7
956452.87	690701.25	-14.0

956457.78	688649.64	-14.0
956395.19	685684.93	-13.9
956434.78	690704.44	-13.7
956391.95	687719.22	-13.6
956422.27	688655.90	-13.5
956420.94	687714.10	-13.5
956416.22	690707.71	-13.4
956448.39	686745.60	-13.4
956394.32	688660.83	-13.3
956449.67	687709.04	-13.2
956375.76	686758.41	-13.1
956395.41	690711.38	-12.9
956416.49	686751.22	-12.8
956396.04	686754.83	-11.8
956453.73	695798.76	-10.4
956434.67	695802.12	-10.0
956409.65	695806.53	-9.8
956390.66	695809.88	-9.3
956544.21	674618.30	-43.0
956526.10	674621.49	-42.0
956507.21	674624.82	-40.4
956486.51	674628.47	-38.5
956523.33	681861.05	-37.7
956541.80	681857.79	-37.6
956505.05	681864.27	-37.6
956544.22	682697.69	-37.6
956486.81	681867.49	-37.6
956524.21	682701.21	-37.5
956504.57	682704.68	-37.5
956554.17	679746.03	-37.3
956484.23	682708.26	-37.2
956535.58	679749.31	-36.6
956516.85	679752.61	-36.1
956498.28	679755.89	-35.6
956484.01	675510.69	-35.1
956479.89	679759.13	-34.9
956552.56	680663.36	-34.4
956522.10	677779.59	-33.9
956540.47	677776.35	-33.6
956532.84	680666.84	-33.5
956549.69	683745.06	-33.1
956521.56	683750.02	-33.0
956484.16	683756.61	-32.8
956502.50	683753.38	-32.7
956465.57	683759.89	-32.7
956513.06	680670.32	-32.0
956492.59	680673.93	-31.0
956503.41	677782.89	-30.9
956475.40	677787.83	-29.9
956550.11	679070.68	-28.5
956542.95	684758.98	-27.8
956531.57	679073.95	-27.7
956504.43	684765.77	-27.6
956523.60	684762.39	-27.6
956504.93	679078.65	-27.1
956485.90	679082.01	-26.8
956466.43	679085.44	-26.3
956550.67	693568.71	-25.3
956532.61	693571.90	-24.9
956506.02	693576.59	-24.6
956487.90	693579.78	-24.1
956536.78	692774.17	-23.3
956507.93	692779.26	-23.2
956479.77	692784.22	-23.0
956485.61	684769.09	-22.9
956550.59	685657.52	-22.8
956516.04	691713.54	-21.4
956490.77	691718.00	-21.3
956548.96	691707.74	-21.1
956532.26	685660.76	-17.9
956513.82	685664.01	-17.3

956547.30	694800.38	-16.5
956528.39	694803.72	-16.5
956486.43	685668.84	-16.4
956509.77	694807.00	-16.3
956480.94	694812.08	-16.1
956503.62	689538.67	-16.0
956485.16	689541.93	-15.8
956466.66	689545.19	-15.7
956552.49	690683.68	-15.6
956548.91	686727.88	-15.5
956521.99	689535.43	-15.4
956529.59	686731.28	-15.1
956532.39	690687.23	-15.0
956507.88	686735.11	-15.0
956540.46	689532.18	-14.9
956521.43	688638.42	-14.7
956505.17	690692.03	-14.6
956496.18	688642.87	-14.5
956477.53	688646.16	-14.3
956468.66	686742.03	-14.3
956541.33	688634.91	-14.2
956484.03	690695.76	-14.2
956486.66	686738.85	-14.1
956553.95	687690.65	-13.3
956525.92	687695.59	-13.2
956488.17	687702.25	-12.8
956507.03	687698.93	-12.7
956469.03	687705.63	-12.3
956551.50	695781.52	-11.9
956531.51	695785.05	-11.4
956511.70	695788.54	-11.2
956492.08	695792.00	-10.8
956472.80	695795.40	-10.5
956542.84	696813.84	-7.4
956523.09	696817.33	-7.0
956501.89	696821.06	-6.9
956600.36	679737.89	-38.7
956618.48	679734.69	-38.5
956582.02	679741.12	-38.5
956636.83	679731.46	-38.5
956640.96	680647.77	-38.2
956607.49	681846.21	-38.2
956635.73	681841.23	-38.1
956588.71	681849.52	-37.9
956582.91	682690.86	-37.9
956601.35	682687.61	-37.9
956620.59	682684.22	-37.9
956564.04	682694.19	-37.8
956569.84	681852.85	-37.8
956621.44	680651.21	-37.6
956630.05	677760.56	-36.6
956600.74	680654.87	-36.4
956611.56	677763.82	-36.0
956581.46	680658.26	-35.7
956593.67	677766.97	-35.5
956558.45	677773.18	-34.6
956634.24	679055.85	-34.5
956643.42	683728.53	-33.5
956616.05	679059.06	-33.4
956624.89	683731.80	-33.4
956596.73	683736.76	-33.4
956577.73	683740.11	-33.3
956597.52	679062.33	-32.2
956579.14	679065.57	-30.8
956642.66	685641.29	-29.2
956624.09	685644.57	-28.1
956627.19	684744.12	-27.8
956608.40	684747.44	-27.8
956579.39	684752.55	-27.8
956561.58	684755.69	-27.6
956587.14	685651.08	-27.5

956630.54	693554.63	-27.0
956604.44	693559.23	-26.6
956586.64	693562.37	-26.2
956605.53	685647.84	-26.1
956568.69	693565.54	-25.7
956568.80	685654.31	-25.6
956641.19	692755.76	-23.6
956611.33	692761.03	-23.6
956592.65	692764.32	-23.6
956574.25	692767.56	-23.4
956555.60	692770.85	-23.2
956573.82	691703.36	-19.6
956641.46	686711.56	-19.4
956618.86	686715.54	-18.2
956598.76	691698.96	-18.1
956641.49	694783.77	-17.3
956608.93	694789.51	-17.3
956589.50	694792.94	-17.2
956566.09	694797.07	-16.8
956597.27	686719.35	-16.4
956623.12	691694.66	-16.3
956567.78	686724.55	-16.0
956582.37	690678.42	-15.6
956600.49	690675.22	-15.2
956595.17	689522.53	-15.2
956576.92	689525.75	-15.2
956560.66	688631.50	-15.0
956619.31	690671.90	-14.5
956613.29	689519.33	-14.4
956558.74	689528.95	-14.4
956620.67	687678.89	-14.2
956582.33	687685.65	-14.2
956601.58	687682.25	-13.8
956639.54	695766.00	-13.4
956619.12	695769.60	-13.1
956591.69	695774.43	-12.7
956571.75	695777.95	-12.2
956632.10	688618.91	-11.4
956640.66	689514.51	-11.0
956613.45	688622.19	-10.9
956585.69	688627.09	-10.8
956637.43	696797.17	-9.2
956614.17	696801.27	-8.7
956591.47	696805.27	-8.3
956565.14	696809.91	-7.8
956642.43	697658.39	-7.2
956730.92	680631.91	-40.0
956709.62	680635.67	-39.9
956689.54	680639.21	-39.4
956719.22	679040.87	-39.3
956728.68	681824.84	-38.9
956670.16	680642.62	-38.8
956700.52	681829.80	-38.8
956672.52	681834.74	-38.5
956655.38	679728.19	-38.5
956654.36	681837.94	-38.5
956673.99	679724.91	-38.4
956711.17	679718.35	-38.3
956692.54	679721.63	-38.3
956693.40	679045.42	-38.3
956729.60	679715.10	-38.3
956689.34	682672.10	-38.1
956718.38	682666.98	-38.1
956651.42	682678.78	-38.0
956669.81	682675.54	-37.9
956648.89	677757.24	-37.1
956667.81	679049.93	-37.1
956728.85	683713.47	-33.7
956690.69	683720.19	-33.7
956709.70	683716.84	-33.6
956671.98	683723.49	-33.5

956661.05	685638.05	-30.7
956679.65	685634.77	-30.6
956698.29	685631.48	-30.6
956725.85	685626.62	-30.6
956645.80	684740.84	-28.0
956721.00	684727.58	-28.0
956684.39	684734.04	-27.9
956702.70	684730.81	-27.9
956665.31	684737.40	-27.8
956692.78	693543.66	-27.8
956710.81	693540.48	-27.7
956728.89	693537.29	-27.7
956656.96	693549.97	-27.6
956674.97	693546.80	-27.6
956723.86	686697.03	-26.1
956677.23	692749.41	-23.8
956727.15	692740.61	-23.8
956659.27	692752.57	-23.7
956696.72	692745.97	-23.7
956670.23	686706.48	-22.5
956726.16	687660.29	-22.4
956689.22	686703.13	-21.4
956726.42	694768.80	-18.1
956708.16	694772.02	-17.9
956689.67	694775.28	-17.8
956660.87	694780.36	-17.4
956707.07	687663.65	-15.6
956688.01	687667.01	-15.5
956669.10	687670.35	-15.1
956649.95	687673.72	-14.8
956647.79	691690.31	-14.8
956669.20	690663.11	-14.6
956649.47	690666.58	-14.5
956714.32	695752.81	-14.4
956730.61	688601.54	-14.4
956694.15	695756.37	-14.1
956709.02	688605.34	-14.0
956673.39	695760.03	-13.7
956697.03	690658.20	-13.6
956733.83	689498.08	-13.5
956676.23	688611.13	-13.0
956680.90	691684.48	-12.9
956714.90	689501.42	-12.9
956657.29	688614.46	-12.4
956696.34	689504.69	-12.4
956668.05	689509.68	-12.3
956705.59	691680.12	-12.2
956731.09	691675.62	-12.0
956715.98	690654.86	-11.9
956725.93	696781.56	-11.1
956706.11	696785.06	-10.7
956686.34	696788.54	-10.3
956665.35	698731.51	-10.0
956709.50	698723.72	-9.9
956687.15	698727.66	-9.9
956665.30	696792.25	-9.9
956725.71	697643.71	-9.3
956707.13	697646.98	-8.8
956688.47	697650.27	-8.4
956669.99	697653.53	-7.8
956819.98	680616.21	-41.9
956800.30	680619.68	-41.5
956781.17	680623.05	-41.0
956761.45	680626.53	-40.7
956822.68	681808.26	-39.3
956803.91	681811.57	-39.2
956775.61	681816.56	-39.2
956743.83	679036.53	-39.1
956756.86	681819.87	-39.0
956822.35	679698.75	-38.5
956803.68	679702.04	-38.4

956748.24	679711.81	-38.3
956785.29	679705.28	-38.2
956766.74	679708.55	-38.2
956737.19	682663.66	-37.9
956757.88	682660.01	-36.5
956815.53	682649.85	-35.4
956777.82	682656.50	-35.4
956796.74	682653.16	-34.9
956775.98	683705.15	-33.7
956757.16	683708.47	-33.6
956804.13	683700.19	-33.6
956815.88	686680.80	-32.1
956794.54	686684.56	-31.8
956773.62	686688.25	-30.8
956744.06	685623.41	-30.6
956812.50	687645.06	-30.6
956762.44	685620.17	-30.5
956780.81	685616.93	-30.4
956799.22	685613.69	-30.2
956793.36	687648.44	-29.7
956754.23	686691.67	-29.0
956805.03	684712.76	-28.3
956787.14	684715.92	-28.1
956739.27	684724.36	-28.1
956758.46	684720.98	-28.1
956774.23	687651.81	-27.8
956755.96	693532.51	-27.7
956783.01	693527.75	-27.2
956801.31	693524.52	-26.9
956754.92	687655.22	-25.7
956773.90	692732.36	-23.6
956753.37	692735.98	-23.6
956793.23	692728.95	-23.5
956820.04	692724.23	-23.3
956818.40	688586.06	-21.8
956794.95	694756.71	-18.8
956775.60	694760.13	-18.5
956745.94	694765.36	-18.4
956798.56	688589.55	-16.0
956819.25	689483.02	-16.0
956771.01	688594.41	-15.9
956817.73	695734.58	-15.5
956798.40	695737.99	-15.3
956779.18	695741.37	-15.1
956800.47	689486.33	-15.1
956760.06	695744.75	-14.8
956753.11	688597.57	-14.6
956781.59	689489.66	-14.6
956740.44	695748.20	-14.4
956752.85	689494.73	-14.3
956821.91	690636.18	-13.6
956803.10	690639.50	-13.2
956784.21	690642.83	-12.7
956765.85	690646.06	-12.5
956736.25	690651.28	-12.3
956764.68	691669.70	-12.3
956814.74	696765.90	-12.1
956796.54	696769.11	-11.8
956777.51	696772.47	-11.8
956799.09	691663.64	-11.6
956750.39	696777.25	-11.5
956808.49	697629.11	-11.0
956781.08	697633.94	-10.6
956819.55	699731.79	-10.5
956785.28	699737.83	-10.4
956762.85	697637.16	-10.2
956739.74	698718.39	-10.1
956762.92	698714.30	-9.9
956786.91	698710.07	-9.8
956744.42	697640.41	-9.7
956812.02	698705.64	-9.7

956914.64	680599.51	-45.1
956895.91	680602.82	-44.5
956868.92	680607.58	-43.7
956849.62	680610.98	-43.2
956896.79	681795.20	-39.7
956878.38	681798.44	-39.6
956850.38	681803.38	-39.5
956888.09	679687.15	-38.6
956869.36	679690.46	-38.5
956850.50	679693.78	-38.3
956912.52	682632.74	-38.3
956894.12	682635.99	-37.6
956874.17	682639.51	-36.7
956853.94	682643.07	-36.4
956834.46	682646.51	-35.8
956878.03	683687.16	-33.6
956831.67	683695.33	-33.5
956850.42	683692.03	-33.5
956896.70	683683.87	-33.4
956897.52	686666.41	-32.5
956865.24	686672.10	-32.4
956845.28	686675.62	-32.3
956908.44	687628.15	-32.1
956889.32	687631.52	-31.9
956870.12	687634.90	-31.8
956850.93	687638.29	-31.3
956831.56	687641.70	-31.2
956826.60	685608.86	-30.4
956872.77	685600.72	-30.3
956844.98	685605.62	-30.2
956909.36	685594.26	-30.1
956891.15	685597.47	-30.1
956902.66	684695.55	-28.7
956864.38	684702.30	-28.7
956882.69	684699.07	-28.5
956846.19	684705.51	-28.4
956825.38	684709.18	-28.3
956914.49	688569.11	-27.9
956886.49	688574.05	-27.0
956828.21	693519.78	-26.6
956865.25	688577.80	-26.5
956846.43	693516.56	-26.2
956864.75	693513.33	-25.8
956882.66	693510.18	-25.4
956900.67	693507.00	-25.1
956846.69	688581.07	-24.9
956840.33	692720.65	-22.8
956858.35	692717.47	-22.6
956876.12	692714.34	-22.5
956895.79	692710.87	-22.1
956914.15	689466.28	-21.9
956894.83	689469.69	-20.2
956908.86	695718.51	-16.8
956889.79	695721.87	-16.5
956847.61	689478.02	-16.5
956875.88	689473.03	-16.4
956863.39	695726.53	-16.2
956843.88	695729.97	-15.9
956899.71	690622.46	-15.8
956870.67	690627.58	-14.4
956850.44	690631.15	-14.0
956914.65	691643.26	-13.0
956887.59	691648.03	-12.6
956877.54	696754.83	-12.4
956895.95	696751.58	-12.4
956913.83	696748.43	-12.4
956848.56	696759.94	-12.4
956851.96	691654.31	-11.9
956869.85	691651.16	-11.9
956825.66	691658.95	-11.8
956882.44	697616.07	-11.3

956910.08	697611.20	-11.3
956863.89	697619.34	-11.2
956845.55	697622.57	-11.2
956827.01	697625.84	-11.0
956845.57	699727.20	-10.3
956880.26	699721.09	-10.1
956906.58	699716.45	-9.9
956837.43	698701.16	-9.7
956855.88	698697.91	-9.6
956885.55	698692.68	-9.2
956905.29	698689.20	-8.8
956932.62	680596.35	-45.8
956999.53	682617.40	-41.1
956980.28	682620.80	-40.7
956997.46	681777.44	-40.6
956960.94	681783.88	-40.4
956979.39	681780.63	-40.4
956933.35	681788.75	-40.0
956960.61	682624.27	-39.8
956915.18	681791.95	-39.8
956943.49	679677.39	-39.0
956915.86	679682.26	-39.0
956941.45	682627.64	-38.9
956986.02	686650.80	-33.6
956966.03	686654.33	-33.3
956947.15	686657.65	-33.1
956995.90	687612.72	-32.9
956976.37	687616.17	-32.9
956926.86	686661.23	-32.8
956956.86	687619.61	-32.7
956927.87	687624.72	-32.4
956915.42	683680.57	-31.6
956937.32	685589.33	-30.4
957001.33	685578.05	-30.2
956955.37	685586.15	-30.1
956983.09	685581.26	-29.9
956996.14	684679.07	-29.4
956934.04	683677.28	-29.1
956938.67	684689.20	-29.0
956968.69	684683.91	-29.0
957000.46	688553.95	-28.9
956962.58	683672.25	-28.7
956973.16	688558.77	-28.3
956953.73	688562.19	-28.2
956932.93	688565.86	-28.1
956981.35	683668.94	-27.9
957000.16	683665.62	-27.9
956989.64	689452.97	-25.6
956970.77	689456.30	-25.1
956918.98	693503.77	-24.5
956951.93	689459.62	-24.3
956933.01	689462.96	-23.6
956936.98	693500.60	-23.3
956996.15	690605.45	-22.8
956954.98	693497.42	-21.8
956941.82	694730.82	-20.9
956915.68	692707.36	-20.8
956960.77	694727.48	-20.7
956980.59	694723.98	-20.5
956922.46	694734.23	-20.5
956973.20	693494.21	-20.3
957000.41	694720.49	-20.2
956941.90	692702.74	-19.7
956960.88	692699.39	-18.8
956991.55	693490.97	-18.6
957000.88	695702.28	-17.9
956981.31	695705.73	-17.8
956955.03	695710.37	-17.5
956981.05	692695.84	-17.3
956928.21	695715.10	-17.0
956948.93	690613.78	-16.7

956918.47	690619.15	-16.1
957004.13	691627.48	-15.8
956968.62	690610.31	-15.8
956977.79	691632.12	-14.8
956959.81	691635.30	-13.8
956932.79	691640.06	-13.4
956995.00	696734.12	-12.9
956967.33	696739.00	-12.8
957001.86	697595.01	-12.7
956949.25	696742.18	-12.6
956983.47	697598.26	-12.3
956964.97	697601.52	-12.1
956946.40	697604.79	-11.6
956928.24	697607.99	-11.5
956949.62	699708.86	-9.8
956983.51	699702.88	-9.4
956925.23	698685.68	-8.7
956944.28	698682.32	-8.3
956962.03	698679.19	-8.2
956980.05	698676.02	-8.0
956999.18	698672.64	-7.7
957057.23	682607.23	-42.6
957075.34	682604.04	-42.2
957094.72	682600.62	-42.1
957027.86	682612.41	-42.0
957090.64	681761.02	-41.8
957071.89	681764.32	-41.6
957053.27	681767.60	-41.4
957034.72	681770.87	-41.2
957015.91	681774.19	-40.9
957035.75	686642.03	-34.4
957055.08	686638.62	-34.2
957075.12	686635.09	-34.1
957016.03	686645.51	-34.0
957053.33	687602.60	-33.3
957024.62	687607.66	-33.1
957091.95	687595.79	-33.0
957072.86	687599.15	-32.9
957085.45	683650.59	-31.5
957066.65	683653.90	-30.4
957028.46	685573.26	-30.3
957080.32	684664.22	-30.2
957065.15	685566.79	-30.1
957062.43	684667.38	-30.0
957046.71	685570.05	-29.9
957041.67	688546.69	-29.9
957034.89	684672.23	-29.8
957061.71	688543.15	-29.7
957083.29	685563.60	-29.6
957020.86	688550.36	-29.6
957080.40	688539.86	-29.4
957014.80	684675.78	-29.4
957047.91	683657.21	-28.7
957028.96	683660.55	-27.8
957092.59	689434.82	-27.3
957073.67	689438.16	-26.8
957085.44	690589.71	-26.7
957054.90	689441.47	-26.6
957036.13	689444.77	-26.5
957026.00	690600.19	-25.0
957017.31	689448.09	-24.8
957045.36	690596.78	-24.6
957066.04	690593.13	-23.7
957092.72	691611.86	-21.3
957074.80	691615.02	-20.4
957020.02	694717.03	-19.8
957038.38	694713.79	-19.4
957057.91	694710.35	-19.1
957078.20	694706.77	-18.6
957074.11	695689.37	-18.5
957054.12	695692.90	-18.5

957034.25	695696.40	-18.3
957094.20	695685.83	-18.3
957009.36	693487.83	-17.3
957057.07	691618.15	-16.1
957030.76	691622.78	-15.9
957027.28	693484.68	-15.7
957007.39	692691.19	-15.1
957045.25	693481.51	-14.5
957093.88	697578.79	-14.5
957075.72	697581.99	-14.4
957088.49	696717.63	-14.2
957057.35	697585.23	-13.9
957068.98	696721.07	-13.8
957038.91	697588.48	-13.6
957050.62	696724.31	-13.6
957092.06	692676.26	-13.5
957027.10	692687.72	-13.5
957063.31	693478.32	-13.4
957032.54	696727.50	-13.4
957020.50	697591.73	-13.2
957072.82	692679.65	-13.1
957013.62	696730.83	-13.1
957081.11	693475.18	-12.7
957046.26	692684.34	-12.4
957073.90	700015.23	-11.9
957063.93	700047.84	-11.9
957081.20	699991.35	-11.8
957090.87	699959.72	-11.7
957056.39	700072.50	-11.6
957048.86	700097.14	-11.1
957041.25	700122.02	-10.5
957025.58	699695.46	-9.1
957050.90	699691.00	-8.8
957076.18	699686.54	-8.7
957018.45	698669.25	-7.5
957036.81	698666.01	-7.3
957063.44	698661.31	-7.1
957091.73	698656.32	-7.1
957165.09	681747.89	-42.4
957146.38	681751.19	-42.3
957127.81	681754.46	-42.2
957113.34	682597.33	-42.0
957131.81	682594.08	-41.9
957109.36	681757.71	-41.9
957152.19	682590.48	-41.8
957182.42	682585.15	-41.6
957177.53	683634.35	-35.8
957159.26	683637.57	-35.5
957141.11	683640.77	-34.6
957147.87	686622.26	-34.4
957178.75	686616.82	-34.2
957127.64	686625.83	-34.2
957107.83	686629.32	-34.0
957122.87	683643.99	-33.6
957110.71	687592.48	-32.9
957157.45	687584.24	-32.9
957176.36	687580.90	-32.9
957129.44	687589.18	-32.9
957104.39	683647.25	-32.4
957147.81	684652.32	-31.5
957166.66	684649.00	-31.5
957127.15	684655.97	-30.6
957184.44	685545.76	-30.6
957176.91	689419.95	-30.2
957099.56	684660.83	-30.1
957101.71	685560.35	-30.1
957165.89	685549.03	-29.9
957147.57	685552.26	-29.8
957129.25	685555.49	-29.6
957158.22	689423.25	-29.5
957108.14	688534.97	-29.4

957129.06	688531.28	-29.2
957158.38	688526.11	-29.1
957177.04	688522.82	-29.1
957139.45	689426.56	-29.1
957120.68	689429.87	-28.5
957170.51	690574.71	-28.2
957151.46	690578.07	-27.8
957132.46	690581.42	-27.6
957113.11	690584.83	-27.5
957182.04	691596.11	-24.1
957155.61	691600.77	-23.4
957137.70	691603.93	-23.2
957119.51	691607.14	-22.9
957177.36	692661.22	-18.5
957097.15	694703.43	-18.1
957114.40	695682.27	-17.8
957139.76	695677.79	-17.6
957157.42	692664.74	-17.5
957116.11	694700.08	-17.1
957138.67	692668.04	-16.8
957158.62	695674.47	-16.5
957164.00	694691.64	-16.4
957135.69	694696.63	-16.4
957182.46	696701.06	-16.0
957163.51	696704.40	-15.6
957177.83	695671.08	-15.5
957144.45	696707.77	-15.3
957125.26	696711.15	-15.0
957112.02	692672.74	-14.8
957171.04	693459.33	-14.8
957106.36	696714.48	-14.6
957112.32	697575.54	-14.6
957139.84	697570.68	-13.9
957152.84	693462.53	-13.4
957157.94	697567.49	-13.0
957134.92	693465.69	-12.7
957117.08	693468.84	-11.8
957176.24	697564.27	-11.8
957105.31	699912.51	-11.4
957098.23	699935.67	-11.4
957098.97	693472.03	-11.2
957114.75	699881.62	-10.3
957125.97	699844.92	-9.9
957164.91	699717.56	-9.9
957184.36	699653.92	-9.8
957171.40	699696.34	-9.6
957134.84	699815.90	-9.6
957154.18	699752.66	-9.5
957141.29	699794.83	-9.5
957147.67	699773.95	-9.4
957167.23	699670.49	-9.4
957142.65	699674.82	-9.2
957117.94	699679.18	-8.9
957181.45	698640.50	-8.7
957162.90	698643.78	-8.2
957138.06	698648.15	-7.7
957111.32	698652.87	-7.3
957191.82	681743.18	-42.5
957202.11	682581.68	-41.3
957221.25	682578.31	-41.0
957250.58	682573.14	-40.9
957269.28	682569.84	-40.7
957270.03	683618.04	-39.2
957251.75	683621.26	-38.4
957233.12	683624.55	-37.9
957196.03	683631.09	-36.5
957214.58	683627.82	-36.4
957261.82	684632.22	-35.2
957209.21	686611.45	-34.2
957234.87	684636.97	-34.1
957229.62	686607.85	-33.7

957248.69	686604.49	-33.4
957195.18	687577.59	-32.8
957223.80	687572.54	-32.8
957242.87	687569.18	-32.5
957214.71	684640.53	-32.4
957194.89	684644.02	-31.8
957267.67	685531.08	-31.7
957249.23	685534.34	-31.6
957262.24	687565.76	-31.6
957271.29	689403.31	-31.5
957269.72	686600.78	-31.5
957242.81	689408.33	-31.3
957223.90	689411.67	-31.1
957221.27	685539.27	-31.0
957202.83	685542.52	-30.7
957195.54	689416.67	-30.4
957268.69	690557.40	-29.5
957237.80	690562.85	-29.3
957226.79	688514.05	-29.1
957246.21	688510.62	-29.0
957197.66	688519.18	-28.9
957219.90	690566.00	-28.9
957200.96	690569.34	-28.6
957266.78	688507.00	-28.6
957262.24	691581.97	-26.2
957244.10	691585.17	-25.9
957226.32	691588.30	-25.3
957199.79	691592.98	-24.6
957268.73	692645.11	-23.9
957242.04	692649.82	-22.9
957220.92	692653.54	-22.1
957270.55	693441.78	-21.8
957203.00	692656.70	-20.7
957252.59	693444.95	-20.2
957234.36	693448.16	-17.8
957229.11	696692.84	-16.7
957210.62	696696.10	-16.4
957216.16	693451.37	-15.9
957258.01	696687.74	-15.9
957198.21	693454.53	-15.0
957192.44	694686.63	-14.7
957197.40	695667.63	-14.1
957217.83	695664.03	-13.5
957212.98	697557.79	-13.3
957231.61	697554.50	-12.9
957238.14	695660.45	-12.8
957250.18	697551.23	-12.5
957230.93	694679.84	-12.4
957250.41	694676.40	-12.3
957194.71	697561.01	-12.1
957269.42	694673.05	-12.0
957272.35	695654.42	-11.6
957211.81	694683.21	-11.4
957268.73	697547.96	-11.2
957263.09	698626.11	-10.8
957244.67	698629.36	-10.3
957205.64	699584.34	-10.0
957197.16	699612.07	-9.9
957242.38	699657.24	-9.9
957226.92	698632.49	-9.9
957213.87	699557.40	-9.9
957217.09	699661.69	-9.9
957190.85	699632.71	-9.8
957220.03	699537.27	-9.7
957228.21	699510.51	-9.6
957236.38	699483.79	-9.6
957268.19	699652.68	-9.6
957244.57	699456.99	-9.1
957200.98	698637.06	-9.1
957250.71	699436.92	-8.8
957259.16	699409.28	-8.2

957267.49	699382.02	-7.9
957273.86	699361.19	-7.3
957324.33	683608.47	-41.9
957351.14	683603.74	-41.9
957339.44	682557.47	-40.7
957314.10	682561.93	-40.6
957287.28	682566.66	-40.5
957306.28	683611.65	-40.4
957288.17	683614.84	-39.4
957330.64	684620.09	-36.6
957358.39	684615.19	-36.5
957312.36	684623.31	-36.2
957293.03	684626.72	-35.5
957319.34	686592.03	-32.3
957299.99	686595.44	-31.9
957281.42	687562.38	-31.8
957356.90	689388.21	-31.8
957320.02	687555.57	-31.8
957290.29	689399.96	-31.7
957348.91	687550.48	-31.6
957286.45	685527.77	-31.6
957361.50	686584.59	-31.5
957328.22	689393.27	-31.5
957309.30	689396.61	-31.4
957300.54	687559.01	-31.4
957340.70	686588.26	-31.1
957360.79	685514.67	-31.0
957364.92	690540.43	-30.7
957305.15	685524.48	-30.6
957346.66	690543.65	-30.4
957342.26	685517.93	-30.3
957326.71	690547.17	-30.3
957323.67	685521.21	-30.2
957306.07	690550.81	-30.2
957287.45	690554.09	-30.0
957342.18	691567.87	-28.6
957287.05	688503.42	-28.4
957324.81	688496.76	-28.0
957306.01	688500.08	-27.7
957315.42	691572.59	-27.6
957297.61	691575.73	-27.3
957345.40	688493.13	-27.0
957362.56	692628.57	-26.5
957341.53	692632.27	-25.9
957316.07	692636.76	-25.1
957297.18	692640.09	-24.5
957360.74	693425.88	-23.7
957342.83	693429.03	-23.3
957324.79	693432.22	-23.0
957306.76	693435.39	-22.7
957288.51	693438.61	-22.2
957324.15	696676.08	-17.5
957304.98	696679.46	-17.4
957342.87	696672.78	-17.3
957361.11	696669.56	-17.1
957286.05	696682.80	-16.6
957356.93	694657.62	-15.2
957337.65	694661.02	-14.7
957356.21	695639.63	-14.6
957334.27	695643.50	-14.2
957318.42	694664.41	-13.4
957313.31	695647.19	-13.2
957298.62	694667.90	-12.6
957292.81	695650.81	-11.5
957355.97	698609.73	-11.4
957318.61	698616.32	-11.2
957337.92	698612.92	-11.2
957298.96	698619.78	-11.2
957287.47	697544.65	-10.7
957303.25	699646.50	-10.1
957306.06	697541.37	-9.8

957329.08	699641.95	-9.1
957324.50	697538.12	-8.8
957343.09	697534.84	-8.1
957361.33	697531.63	-7.8
957280.62	699339.09	-7.7
957287.21	699317.53	-7.4
957352.72	699637.78	-7.1
957293.47	699297.04	-6.9
957299.89	699276.05	-6.7
957308.15	699249.03	-6.5
957323.17	699199.92	-6.4
957315.31	699225.62	-6.3
957329.06	699180.64	-6.3
957341.16	699141.06	-5.9
957335.35	699160.07	-5.9
957359.97	699079.53	-5.2
957347.86	699119.14	-5.1
957353.79	699099.75	-5.0
957453.34	683585.72	-43.5
957425.35	683590.65	-43.0
957406.63	683593.95	-42.6
957388.30	683597.19	-42.3
957369.61	683600.48	-42.2
957444.00	684600.10	-39.7
957424.80	684603.48	-39.1
957404.61	684607.04	-38.0
957385.21	684610.46	-37.4
957452.71	685498.46	-34.5
957434.46	685501.68	-33.6
957415.96	685504.94	-33.1
957444.49	687533.63	-32.8
957375.75	689384.89	-32.3
957397.55	685508.18	-32.3
957423.17	689376.53	-32.2
957390.57	686579.47	-32.1
957394.68	689381.55	-32.1
957425.69	687536.94	-31.9
957451.73	689371.49	-31.9
957396.73	687542.05	-31.7
957377.43	687545.45	-31.7
957431.81	686572.20	-31.5
957379.24	685511.41	-31.4
957411.28	686575.82	-31.3
957394.24	690535.26	-31.3
957413.40	690531.88	-31.2
957451.80	686568.67	-30.6
957431.16	690528.75	-30.6
957450.79	690525.29	-29.4
957453.21	692612.58	-29.2
957440.42	691550.55	-28.8
957422.28	691553.75	-28.7
957368.83	691563.17	-28.7
957395.54	691558.46	-28.6
957426.96	692617.21	-28.4
957408.06	692620.54	-27.9
957390.14	692623.70	-27.6
957432.59	688477.76	-27.1
957412.56	688481.29	-26.8
957365.82	688489.53	-26.6
957393.92	688484.58	-26.5
957442.21	693411.51	-26.4
957423.92	693414.74	-26.0
957405.78	693417.93	-25.0
957387.89	693421.09	-24.6
957396.55	694650.64	-18.2
957415.88	694647.23	-17.1
957445.23	694642.05	-16.8
957379.31	696666.35	-16.2
957443.87	696654.97	-15.7
957441.92	695624.52	-15.7
957378.46	695635.71	-15.6

957401.60	695631.63	-15.6
957376.58	694654.16	-15.5
957397.73	696663.11	-15.2
957424.76	696658.34	-15.1
957410.98	698600.03	-11.5
957440.20	698594.88	-11.5
957392.35	698603.32	-11.4
957374.12	698606.53	-11.3
957425.73	698864.44	-10.7
957433.81	698838.03	-10.7
957420.27	698882.30	-10.7
957444.66	698802.52	-10.6
957439.30	698820.07	-10.6
957450.04	698784.94	-10.4
957409.80	698916.57	-9.6
957452.08	697515.63	-9.3
957404.49	698933.92	-9.1
957433.92	697518.83	-8.9
957404.92	699628.57	-8.5
957415.95	697522.00	-8.4
957396.79	698959.11	-8.1
957397.97	697525.17	-8.1
957379.71	697528.39	-8.0
957391.46	698976.55	-7.5
957424.06	699625.20	-6.8
957384.07	699632.25	-6.6
957384.01	699000.92	-6.3
957443.81	699621.72	-5.8
957374.25	699032.82	-5.4
957365.85	699060.31	-5.2
957526.99	683572.73	-44.3
957545.01	683569.55	-44.3
957508.63	683575.97	-44.2
957490.11	683579.23	-43.8
957471.54	683582.51	-43.5
957462.07	684596.91	-40.1
957480.97	684593.58	-40.0
957518.89	684586.89	-39.9
957500.02	684590.22	-39.9
957537.66	684583.58	-39.7
957544.06	685482.35	-39.0
957525.52	685485.62	-38.8
957507.21	685488.85	-37.7
957489.07	685492.05	-36.8
957470.82	685495.26	-36.0
957540.39	687516.72	-34.4
957482.93	687526.85	-34.0
957502.15	687523.46	-33.8
957521.37	687520.07	-33.1
957463.62	687530.25	-32.9
957537.45	689356.38	-32.2
957535.23	686553.96	-32.1
957508.79	689361.43	-32.0
957480.22	689366.47	-31.7
957536.39	692597.91	-31.1
957514.19	686557.67	-30.9
957516.78	692601.37	-30.9
957489.14	690518.53	-30.8
957472.46	686565.03	-30.6
957480.89	692607.70	-30.1
957538.62	691533.24	-30.1
957493.23	686561.37	-30.0
957507.32	690515.32	-29.6
957512.02	691537.93	-29.1
957470.39	690521.83	-29.1
957485.20	691542.65	-29.1
957458.40	691547.38	-29.0
957539.85	688458.85	-28.8
957531.30	693395.80	-28.5
957521.04	688462.16	-28.5
957489.08	688467.80	-28.3

957513.45	693398.95	-28.1
957461.45	688472.67	-28.1
957495.50	693402.12	-27.9
957526.87	690511.87	-27.8
957477.73	693405.25	-27.6
957542.06	694624.98	-21.3
957532.28	695608.58	-20.9
957523.20	694628.30	-20.6
957503.58	694631.76	-19.8
957507.56	695612.94	-19.7
957484.31	694635.16	-18.8
957482.68	695617.33	-18.6
957465.00	694638.57	-17.9
957491.26	696646.61	-15.5
957463.20	696651.56	-15.3
957539.20	696638.16	-15.0
957510.27	696643.26	-14.8
957506.90	698583.12	-12.2
957487.35	698586.57	-11.6
957506.22	697506.08	-11.3
957468.62	698589.87	-11.3
957500.14	698621.07	-11.3
957524.07	697502.93	-11.2
957542.19	697499.74	-11.0
957489.52	698655.81	-10.9
957481.78	698681.11	-10.8
957518.75	698560.18	-10.5
957455.37	698767.52	-10.5
957526.46	698579.67	-10.4
957524.04	698542.89	-10.2
957529.48	698525.11	-10.2
957488.09	697509.28	-10.1
957468.44	698724.77	-10.1
957544.70	698576.45	-10.0
957473.84	698707.11	-9.9
957470.04	697512.46	-9.9
957534.74	698507.89	-9.8
957467.48	699617.54	-4.9
957580.58	685475.91	-40.1
957562.43	685479.11	-40.1
957608.42	685471.00	-40.0
957630.59	684567.20	-40.0
957582.97	684575.59	-39.9
957612.40	684570.40	-39.8
957626.93	685467.74	-39.8
957556.29	684580.30	-39.7
957627.02	686537.78	-36.4
957605.63	686541.55	-34.6
957584.11	686545.34	-33.8
957632.52	689339.62	-33.8
957613.51	689342.97	-33.2
957563.38	686549.00	-33.0
957594.77	689346.27	-32.4
957601.29	690498.75	-32.2
957559.46	687513.35	-32.1
957575.48	689349.67	-31.9
957629.93	690493.70	-31.9
957624.93	688443.84	-31.7
957556.44	689353.03	-31.7
957600.57	692586.60	-31.7
957626.58	692582.01	-31.6
957571.81	692591.67	-31.5
957627.88	691517.50	-31.4
957600.92	691522.25	-30.9
957574.24	690503.52	-30.9
957596.31	688448.89	-30.5
957574.38	691526.93	-30.4
957620.32	693380.11	-30.2
957577.40	688452.22	-30.2
957556.47	691530.09	-30.1
957555.28	690506.87	-29.7

957593.60	693384.82	-29.7
957578.87	687509.93	-29.7
957575.69	693387.98	-29.2
957557.60	688455.72	-29.2
957557.75	693391.14	-28.8
957597.97	687506.56	-28.6
957617.06	687503.20	-28.4
957630.04	694609.46	-24.7
957610.57	694612.90	-24.1
957590.49	694616.44	-23.0
957622.00	695592.76	-22.7
957571.04	694619.87	-22.3
957564.77	695602.85	-22.1
957597.48	695597.09	-22.0
957604.01	696626.73	-17.8
957623.13	696623.36	-17.4
957575.73	696631.72	-16.2
957632.51	697483.81	-14.7
957614.67	697486.96	-14.1
957587.28	697491.79	-13.6
957630.55	698194.50	-12.7
957569.12	697494.99	-12.6
957622.59	698220.55	-12.4
957614.89	698245.74	-12.0
957599.44	698296.26	-11.6
957607.21	698270.87	-11.4
957591.79	698321.28	-11.4
957623.88	699589.97	-11.4
957617.36	698563.64	-11.3
957583.95	698346.95	-11.1
957576.11	698372.58	-10.6
957599.15	698566.85	-10.4
957570.83	698389.86	-10.3
957565.56	698407.10	-10.1
957555.40	698440.32	-9.8
957562.61	698573.30	-9.6
957581.26	698570.01	-9.6
957547.71	698465.48	-9.2
957605.31	699593.24	-8.2
957581.86	699597.38	-7.7
957557.95	699601.59	-6.0
957718.05	686521.73	-40.4
957672.90	684559.74	-40.2
957648.36	684564.06	-40.0
957709.48	685453.18	-39.9
957645.25	685464.51	-39.8
957672.73	685459.66	-39.7
957691.04	685456.43	-39.7
957698.02	686525.26	-39.5
957678.46	686528.71	-38.6
957657.90	686532.33	-37.7
957680.28	689331.19	-35.0
957718.55	689324.45	-34.9
957699.33	689327.84	-34.7
957651.58	689336.26	-34.7
957721.92	687484.71	-34.6
957723.10	690477.27	-34.4
957714.54	692566.50	-33.9
957704.52	690480.55	-33.7
957685.64	690483.88	-33.3
957702.84	687488.07	-33.2
957677.83	688434.52	-33.1
957666.88	690487.19	-33.0
957693.79	692570.16	-32.9
957675.30	692573.42	-32.6
957683.92	687491.41	-32.4
957649.01	690490.34	-32.3
957657.30	692576.59	-32.2
957658.20	688437.98	-32.0
957697.19	688431.10	-31.9
957681.83	691507.98	-31.8

957717.77	688427.47	-31.6
957654.95	691512.72	-31.1
957718.88	693362.73	-31.1
957691.79	693367.50	-30.8
957656.18	693373.78	-30.6
957638.16	693376.96	-30.4
957665.00	687494.74	-30.3
957700.03	691504.77	-29.6
957645.80	687498.13	-29.2
957718.17	694593.93	-27.2
957698.86	694597.33	-26.6
957712.03	695576.89	-26.2
957669.17	694602.56	-26.0
957649.21	694606.09	-25.3
957687.45	695581.22	-25.1
957662.78	695585.57	-23.9
957724.12	696605.55	-21.4
957705.94	696608.76	-20.3
957679.65	696613.40	-18.6
957660.29	696616.81	-17.4
957641.39	696620.14	-16.7
957668.49	697477.47	-15.2
957686.65	697474.27	-15.0
957650.33	697480.67	-14.8
957723.12	697467.84	-14.7
957704.88	697471.05	-14.3
957722.51	697893.74	-14.3
957711.80	697928.76	-14.2
957696.18	697979.87	-14.0
957701.51	697962.41	-14.0
957680.73	698030.40	-13.8
957659.62	698099.43	-13.7
957717.21	697911.06	-13.7
957672.86	698056.12	-13.5
957702.29	698548.67	-13.4
957664.97	698081.94	-13.3
957654.13	698117.38	-13.3
957641.08	698160.09	-13.3
957688.54	698004.83	-13.3
957720.47	698545.46	-13.1
957646.51	698142.33	-12.9
957673.50	698553.74	-12.8
957710.53	699574.69	-12.5
957689.28	699578.43	-12.2
957660.70	699583.47	-11.9
957654.89	698557.02	-11.6
957636.09	698560.34	-11.6
957790.20	686509.00	-41.9
957760.45	686514.25	-41.9
957739.75	686517.90	-41.8
957810.90	686505.35	-41.8
957809.94	685435.47	-40.1
957783.42	685440.14	-39.9
957765.16	685443.36	-39.8
957727.88	685449.94	-39.8
957746.55	685446.65	-39.7
957806.00	687469.88	-38.3
957787.67	687473.11	-37.3
957799.19	690463.86	-37.1
957781.13	690467.04	-36.7
957768.92	687476.42	-36.4
957750.40	687479.69	-35.9
957761.76	690470.46	-35.7
957806.81	692550.23	-35.5
957737.73	689321.07	-35.2
957779.64	692555.02	-35.1
957759.43	692558.59	-34.9
957756.61	689317.74	-34.8
957807.08	691485.90	-34.6
957741.00	692561.84	-34.6
957741.90	690473.96	-34.5

957806.03	688411.91	-33.9
957788.95	691489.10	-33.6
957762.22	691493.81	-33.5
957756.19	688420.70	-32.7
957785.38	688415.55	-32.6
957799.30	693348.55	-32.5
957763.25	693354.90	-32.0
957781.30	693351.72	-31.9
957736.86	693359.56	-31.3
957737.64	688423.97	-31.3
957813.91	689307.63	-31.3
957775.59	689314.39	-31.2
957735.45	691498.53	-31.2
957794.70	689311.02	-30.6
957810.67	695559.50	-28.9
957784.96	695564.03	-28.3
957804.90	694578.63	-28.2
957776.15	694583.70	-28.0
957747.25	694588.80	-27.8
957752.39	695569.77	-27.4
957807.22	696590.90	-25.9
957787.66	696594.35	-24.9
957769.73	696597.51	-23.9
957742.99	696602.23	-22.4
957814.79	697451.67	-19.5
957796.46	697454.90	-18.7
957778.26	697458.11	-17.9
957806.33	697619.58	-17.6
957798.53	697645.07	-17.2
957759.93	697461.35	-16.8
957769.57	697739.80	-16.7
957790.62	697670.94	-16.6
957812.52	698529.23	-16.6
957741.61	697464.57	-16.3
957782.52	697697.44	-16.3
957793.72	698532.54	-16.1
957774.79	698535.88	-15.7
957764.30	697757.04	-15.3
957759.00	697774.38	-14.9
957740.73	697834.12	-14.7
957751.23	697799.79	-14.5
957732.82	697860.00	-14.4
957756.45	698539.12	-14.3
957807.71	699557.55	-14.0
957738.60	698542.26	-13.7
957789.94	699560.69	-13.6
957770.78	699564.06	-13.3
957752.36	699567.31	-13.0
957898.64	687453.55	-43.5
957879.98	687456.84	-42.5
957830.69	686501.86	-41.8
957860.21	686496.66	-41.7
957880.29	686493.12	-41.6
957898.52	686489.90	-41.4
957861.39	687460.11	-41.3
957842.80	687463.39	-40.3
957883.22	688398.30	-40.2
957901.79	688395.03	-39.5
957824.53	687466.61	-39.3
957888.07	691471.62	-38.9
957869.94	691474.81	-38.3
957889.41	692535.67	-37.8
957863.27	688401.82	-37.7
957851.90	691478.00	-37.6
957818.01	690460.54	-37.5
957870.26	692539.04	-37.5
957845.65	690455.67	-37.1
957852.43	692542.19	-37.0
957873.47	690450.76	-36.7
957843.71	688405.27	-36.5
957834.62	692545.33	-36.3

957889.34	689294.33	-35.7
957893.28	690447.27	-35.6
957833.75	691481.20	-35.3
957825.89	688408.41	-35.1
957870.48	689297.66	-34.9
957903.01	693330.26	-34.8
957851.51	689301.00	-33.6
957877.13	693334.82	-33.5
957851.43	693339.36	-33.1
957825.30	693343.96	-32.9
957832.60	689304.34	-32.2
957902.92	695543.23	-29.8
957901.47	694561.60	-29.7
957884.58	695546.46	-29.7
957865.69	695549.79	-29.6
957846.83	695553.12	-29.2
957882.16	694565.01	-29.1
957828.64	695556.33	-29.1
957853.69	694570.03	-28.9
957900.31	696574.49	-28.9
957834.16	694573.47	-28.7
957881.74	696577.76	-28.4
957852.56	696582.91	-27.9
957834.58	696586.08	-27.1
957901.88	697307.05	-24.4
957893.26	697335.22	-24.2
957887.37	697354.51	-24.1
957879.16	697381.34	-23.9
957897.35	697437.11	-23.8
957873.36	697400.33	-23.8
957867.76	697418.65	-23.4
957878.92	697440.36	-23.4
957860.45	697443.62	-22.4
957853.79	697464.32	-21.8
957842.07	697446.86	-21.5
957848.50	697481.64	-21.0
957843.01	697499.58	-20.6
957837.65	697517.13	-20.5
957829.95	697542.31	-19.5
957824.60	697559.80	-18.5
957894.03	698514.86	-18.4
957819.24	697577.34	-18.3
957898.31	699541.58	-16.5
957867.13	698519.60	-16.4
957880.06	699544.79	-16.1
957861.61	699548.05	-15.6
957848.62	698522.86	-15.6
957830.84	698526.00	-15.2
957843.63	699551.22	-15.0
957825.79	699554.36	-14.3
957964.02	687442.02	-44.8
957982.89	687438.69	-44.6
957926.87	687448.57	-44.6
957945.22	687445.33	-44.6
957988.14	688379.80	-43.9
957969.29	688383.12	-43.1
957949.66	688386.58	-42.4
957989.32	686473.89	-41.3
957957.77	686479.46	-41.2
957918.32	686486.41	-41.2
957930.89	688389.89	-41.1
957939.29	686482.72	-41.0
957991.31	689276.35	-39.6
957906.12	691468.44	-39.5
957924.28	691465.23	-39.2
957942.39	691462.04	-38.0
957973.02	689279.58	-37.8
957952.91	692524.47	-37.4
957916.23	692530.94	-37.3
957945.94	689284.35	-37.2
957960.42	691458.86	-37.0

957908.16	689291.01	-36.7
957934.90	692527.65	-36.5
957927.24	689287.65	-36.3
957979.25	692519.83	-36.0
957988.48	690430.48	-35.6
957981.32	693316.45	-35.5
957937.53	693324.17	-35.4
957978.41	691455.69	-34.9
957969.60	690433.81	-34.4
957921.21	690442.34	-34.4
957950.13	690437.24	-33.4
957988.82	694546.20	-31.2
957960.04	694551.28	-31.0
957940.59	694554.71	-30.6
957921.47	694558.08	-30.4
957978.43	695529.92	-30.3
957950.35	695534.87	-30.3
957985.93	696559.39	-30.2
957957.51	696564.40	-30.0
957931.09	695538.26	-30.0
957937.72	696567.89	-29.9
957918.99	696571.19	-29.3
957994.59	697003.81	-27.8
957988.80	697022.74	-27.5
957983.16	697041.17	-27.3
957977.24	697060.54	-27.0
957971.35	697079.81	-26.7
957965.61	697098.59	-26.4
957959.81	697117.57	-26.2
957954.09	697136.26	-25.9
957948.18	697155.59	-25.6
957942.44	697174.36	-25.3
957936.71	697193.11	-25.2
957930.83	697212.36	-24.9
957925.02	697231.34	-24.8
957916.39	697259.59	-24.6
957907.70	697287.99	-24.5
957961.34	697425.83	-24.3
957989.06	697420.94	-24.2
957942.93	697429.08	-24.1
957924.73	697432.29	-23.9
957985.10	698498.80	-21.8
957966.42	698502.09	-21.5
957939.31	698506.87	-21.0
957920.46	698510.20	-19.6
957991.42	699525.16	-18.8
957972.35	699528.52	-18.4
957953.73	699531.80	-18.0
957935.41	699535.04	-17.5
957916.86	699538.31	-17.0
958045.53	688369.68	-45.2
958007.66	688376.36	-45.1
958027.29	688372.90	-45.1
958073.89	688364.68	-45.1
958049.44	687426.96	-44.8
958011.18	687433.70	-44.7
958068.37	687423.62	-44.7
958030.37	687430.32	-44.6
958075.47	689261.51	-44.0
958056.63	689264.83	-42.7
958037.73	689268.17	-41.5
958018.96	689271.48	-40.7
958064.48	690417.08	-39.5
958082.28	690413.94	-39.0
958046.49	690420.25	-38.0
958077.91	691438.14	-37.8
958026.95	690423.70	-37.3
958059.76	691441.35	-37.1
958081.55	692501.79	-36.9
958077.71	693299.46	-36.9
958042.95	693305.58	-36.4

958007.34	690427.16	-36.4
958041.79	691444.51	-36.0
958007.92	693311.76	-36.0
958043.79	692508.45	-35.5
958063.61	692504.95	-35.4
958025.42	692511.69	-35.0
958023.79	691447.69	-34.9
957998.97	692516.35	-34.5
957996.48	691452.50	-34.5
958073.35	695513.18	-31.5
958008.24	694542.78	-30.9
958054.41	695516.52	-30.8
958028.45	694539.21	-30.7
958048.25	694535.72	-30.6
958026.19	695521.49	-30.4
958067.81	694532.27	-30.3
958007.06	695524.87	-30.3
958022.88	696552.87	-30.2
958003.92	696556.22	-30.2
958042.62	696549.39	-30.1
958070.62	696544.46	-30.1
958077.74	696731.84	-29.7
958083.40	696713.32	-29.6
958063.37	696778.82	-29.6
958052.10	696815.70	-29.6
958069.18	696759.83	-29.5
958057.74	696797.23	-29.5
958046.44	696834.19	-29.4
958040.85	696852.48	-29.3
958035.04	696871.51	-29.2
958029.33	696890.17	-29.0
958023.56	696909.05	-28.7
958014.90	696937.37	-28.6
958009.13	696956.23	-28.2
958003.53	696974.56	-28.0
958006.93	697417.79	-24.4
958057.22	697408.92	-24.3
958032.61	697413.26	-24.3
958066.67	698484.42	-23.0
958048.70	698487.59	-22.8
958023.04	698492.11	-22.3
958004.64	698495.35	-22.1
958065.50	699512.10	-20.7
958046.67	699515.42	-20.0
958027.52	699518.79	-19.6
958009.57	699521.96	-19.2
958087.62	687420.22	-44.9
958132.55	689251.45	-44.7
958150.83	689248.22	-44.5
958103.91	689256.50	-44.4
958173.72	690397.82	-44.2
958154.46	690401.21	-42.9
958128.43	690405.80	-41.3
958158.40	691423.95	-40.6
958110.64	690408.94	-40.4
958140.46	691427.11	-40.0
958122.51	691430.28	-39.2
958104.59	691433.44	-38.6
958165.48	692486.99	-37.6
958129.60	692493.32	-37.3
958099.92	692498.55	-36.6
958103.65	693294.88	-36.4
958129.46	693290.33	-36.3
958163.46	693284.34	-36.2
958138.14	695501.75	-31.6
958091.87	695509.91	-31.5
958156.79	695498.46	-31.2
958110.34	695506.66	-31.2
958166.29	694514.91	-31.1
958146.60	694518.38	-30.8
958127.04	694521.83	-30.6

958107.04	694525.36	-30.4
958100.59	696657.08	-30.4
958087.32	694528.84	-30.4
958107.81	696537.90	-30.3
958088.99	696541.22	-30.2
958106.39	696638.13	-30.1
958112.17	696619.23	-30.0
958094.93	696675.60	-30.0
958117.91	696600.45	-30.0
958126.56	696572.16	-30.0
958089.18	696694.40	-29.9
958126.00	696534.69	-29.6
958132.26	696553.49	-29.6
958144.62	696531.41	-29.2
958146.39	696507.28	-29.2
958154.74	696479.98	-28.9
958164.01	696527.99	-28.4
958160.31	696461.76	-28.3
958165.97	696443.25	-28.1
958171.51	696425.11	-27.4
958173.08	697388.49	-24.5
958154.55	697391.76	-24.4
958136.16	697395.01	-24.3
958100.08	697401.37	-24.2
958118.18	697398.18	-24.2
958164.16	698467.23	-23.9
958137.20	698471.98	-23.7
958118.47	698475.28	-23.5
958092.98	698479.78	-23.3
958164.67	699494.61	-22.2
958138.26	699499.27	-21.5
958111.38	699504.01	-21.0
958092.01	699507.42	-20.8
958253.18	691407.24	-45.0
958228.11	691411.66	-44.0
958202.07	691416.25	-43.0
958176.14	691420.82	-41.5
958249.13	692472.24	-40.1
958210.18	692479.11	-39.7
958229.88	692475.63	-39.6
958184.73	692483.60	-39.3
958251.31	693268.85	-38.3
958233.53	693271.98	-38.0
958207.26	693276.61	-37.3
958255.21	694499.23	-33.0
958235.80	694502.65	-32.3
958196.59	694509.57	-31.4
958216.24	694506.10	-31.4
958184.55	695493.57	-30.8
958250.73	695481.90	-30.4
958203.44	695490.24	-30.3
958222.15	695486.94	-30.1
958259.82	696136.29	-28.6
958251.13	696164.68	-28.5
958245.11	696184.37	-28.1
958183.28	696524.59	-27.8
958239.41	696203.04	-27.6
958202.03	696521.29	-27.5
958233.55	696222.18	-27.1
958227.75	696241.17	-27.1
958221.89	696260.34	-26.8
958176.85	696407.65	-26.7
958213.28	696288.51	-26.4
958204.86	696316.05	-26.3
958220.64	696518.00	-26.3
958193.45	696353.35	-26.2
958187.92	696371.46	-26.1
958182.41	696389.47	-26.0
958256.39	697373.81	-26.0
958239.36	696514.70	-26.0
958199.22	696334.48	-25.8

958237.74	697377.09	-25.5
958219.31	697380.34	-25.0
958253.98	698451.39	-24.9
958200.86	697383.60	-24.8
958228.79	698455.83	-24.7
958197.21	698461.40	-24.3
958262.47	699477.37	-23.5
958236.40	699481.96	-23.1
958218.46	699485.13	-22.8
958200.32	699488.32	-22.6
958330.93	691393.53	-46.7
958296.06	691399.68	-46.4
958338.47	692456.49	-41.3
958312.50	692461.07	-40.9
958274.34	692467.79	-40.6
958294.02	692464.32	-40.6
958348.18	693251.76	-39.4
958330.32	693254.91	-39.2
958304.09	693259.54	-38.8
958286.28	693262.68	-38.8
958352.00	694482.16	-36.4
958332.19	694485.66	-36.2
958313.29	694488.99	-35.9
958293.89	694492.41	-34.9
958274.27	694495.87	-34.0
958347.03	695464.92	-33.5
958327.70	695468.33	-32.7
958308.31	695471.75	-31.8
958351.52	695836.35	-31.3
958345.93	695854.61	-31.1
958289.44	695475.07	-30.9
958340.32	695872.97	-30.9
958270.10	695478.48	-30.7
958334.56	695891.80	-30.4
958328.80	695910.65	-30.2
958322.99	695929.65	-30.1
958317.27	695948.35	-29.7
958274.36	696088.72	-29.5
958349.52	697357.39	-29.5
958265.66	696117.19	-29.4
958282.89	696060.82	-29.3
958311.55	695967.07	-29.2
958305.93	695985.44	-29.1
958288.53	696042.35	-29.1
958294.35	696023.33	-28.9
958300.18	696004.25	-28.9
958330.82	697360.68	-28.8
958312.14	697363.98	-28.3
958293.34	697367.29	-27.3
958274.85	697370.55	-26.6
958344.74	696496.12	-25.9
958338.63	698436.46	-25.8
958277.96	696507.90	-25.8
958325.35	696499.54	-25.6
958312.94	698440.99	-25.6
958286.87	698445.59	-25.4
958305.74	696503.00	-25.2
958353.23	699461.36	-24.9
958334.99	699464.58	-24.6
958316.89	699467.77	-24.3
958298.57	699471.00	-24.2
958280.40	699474.20	-23.8
958357.22	691388.89	-47.0
958434.17	692439.61	-42.2
958410.49	692443.79	-41.7
958392.01	692447.05	-41.6
958357.43	692453.14	-41.3
958439.84	693235.60	-41.3
958421.78	693238.79	-40.6
958403.35	693242.04	-40.4
958384.84	693245.30	-40.0

958366.39	693248.55	-39.7
958441.22	694466.43	-37.6
958441.64	695448.24	-37.3
958421.63	694469.89	-37.3
958402.08	694473.33	-37.0
958382.05	694476.87	-36.9
958423.07	695451.51	-36.9
958404.27	695454.83	-35.8
958385.05	695458.22	-34.6
958366.16	695461.55	-34.1
958442.82	697340.93	-33.9
958424.24	697344.21	-33.0
958429.90	696481.11	-32.6
958380.17	695742.62	-32.3
958405.46	697347.52	-32.0
958373.93	695763.05	-31.6
958366.89	695786.08	-31.4
958359.36	695810.70	-31.3
958410.85	696484.46	-31.2
958386.92	697350.79	-31.2
958392.24	696487.75	-30.6
958368.20	697354.09	-30.3
958373.92	696490.98	-29.7
958424.90	698421.25	-26.4
958437.50	699446.50	-26.3
958398.00	698425.99	-26.2
958374.05	698430.22	-26.0
958418.66	699449.83	-26.0
958400.68	699453.00	-25.6
958382.25	699456.25	-25.2
958458.37	692435.34	-42.1
958528.17	693220.03	-41.8
958510.19	693223.20	-41.7
958492.33	693226.35	-41.5
958457.96	693232.41	-41.5
958526.57	695433.26	-40.2
958507.90	695436.56	-39.7
958488.87	695439.91	-39.4
958470.01	695443.24	-39.1
958528.11	694451.11	-38.6
958508.89	694454.50	-38.4
958489.65	694457.89	-38.1
958470.66	694461.24	-38.0
958533.70	696462.80	-36.3
958525.99	697326.27	-36.3
958507.49	697329.53	-36.1
958515.19	696466.07	-35.9
958489.15	697332.76	-35.8
958495.23	696469.59	-35.5
958470.55	697336.04	-35.2
958476.05	696472.97	-33.9
958457.44	696476.25	-33.1
958532.06	699429.83	-28.2
958514.02	699433.01	-27.8
958531.69	698402.42	-27.4
958485.74	699438.00	-27.2
958465.89	699441.50	-26.9
958468.69	698413.53	-26.5
958505.82	698406.98	-26.5
958487.50	698410.21	-26.3
958450.77	698416.69	-26.0
958621.97	695416.44	-42.5
958564.40	693213.64	-42.4
958602.94	695419.80	-42.2
958546.31	693216.83	-42.1
958583.74	695423.18	-41.7
958623.34	694434.32	-41.0
958564.70	695426.54	-40.9
958545.64	695429.90	-40.8
958603.37	694437.84	-40.4
958584.48	694441.17	-39.8

958557.49	694445.93	-39.1
958617.72	696447.99	-38.0
958599.92	697313.23	-37.7
958618.25	697310.00	-37.7
958598.91	696451.31	-37.5
958580.22	696454.60	-37.1
958581.50	697316.48	-37.1
958553.77	697321.37	-36.9
958552.15	696459.55	-36.6
958613.19	698388.05	-30.3
958594.55	698391.34	-29.8
958578.73	699421.60	-28.9
958567.45	698396.12	-28.8
958606.03	699416.79	-28.7
958560.26	699424.86	-28.5
958549.43	698399.29	-27.9
958709.19	695401.06	-45.7
958689.66	695404.51	-44.6
958670.07	695407.96	-43.9
958706.08	694419.73	-43.9
958650.85	695411.35	-43.4
958679.29	694424.46	-42.9
958660.55	694427.76	-42.4
958642.14	694431.01	-41.7
958713.60	696431.08	-39.5
958695.32	696434.31	-39.0
958691.30	697297.12	-38.9
958709.57	697293.90	-38.9
958676.18	696437.68	-38.9
958656.25	696441.19	-38.6
958673.23	697300.31	-38.5
958636.88	696444.61	-38.3
958654.80	697303.56	-38.2
958636.78	697306.73	-37.8
958702.06	698372.38	-35.1
958684.08	698375.55	-34.1
958657.58	698380.22	-32.5
958639.53	698383.41	-31.6
958707.67	699398.86	-30.2
958689.23	699402.12	-29.4
958633.19	699412.00	-28.8
958660.05	699407.26	-28.6
958796.31	695385.70	-48.9
958781.59	694406.42	-48.1
958776.96	695389.11	-48.1
958757.75	695392.50	-47.6
958761.28	694410.00	-47.4
958738.18	695395.95	-46.9
958737.90	694414.12	-45.7
958799.33	696415.97	-41.7
958803.51	697277.33	-41.4
958780.05	696419.37	-41.2
958784.68	697280.65	-40.8
958761.37	696422.66	-40.8
958742.50	696425.99	-40.4
958765.76	697283.99	-40.3
958746.92	697287.31	-39.7
958728.20	697290.61	-39.2
958793.09	698356.33	-36.4
958767.68	698360.81	-36.0
958743.66	698365.05	-35.8
958800.42	699382.51	-34.7
958781.72	699385.81	-33.5
958753.94	699390.71	-32.0
958735.54	699393.95	-31.0
958893.34	695368.59	-52.1
958873.81	695372.04	-51.3
958854.35	695375.47	-50.8
958835.12	695378.86	-49.9
958815.54	695382.31	-49.4
958885.94	696400.69	-46.0

958866.86	696404.06	-44.9
958889.15	697262.23	-44.1
958848.87	696407.23	-43.9
958870.04	697265.60	-43.4
958829.55	696410.64	-42.9
958851.07	697268.95	-42.7
958832.12	697272.29	-42.2
958870.38	698342.70	-37.5
958888.34	698339.53	-37.4
958836.14	698348.74	-37.0
958885.90	699367.44	-36.2
958866.53	699370.85	-35.9
958847.30	699374.25	-35.6
958828.56	699377.55	-35.2
958980.65	695353.20	-54.2
958961.30	695356.61	-53.5
958941.78	695360.05	-53.3
958922.26	695363.49	-53.0
958982.56	696383.66	-52.9
958963.09	696387.09	-51.1
958943.56	696390.53	-49.9
958975.24	697247.05	-49.0
958924.46	696393.90	-48.9
958956.11	697250.43	-47.7
958905.23	696397.29	-47.3
958936.79	697253.83	-46.8
958917.73	697257.19	-45.5
958976.67	698323.96	-38.3
958941.72	698330.12	-38.0
958906.97	698336.25	-37.6
958981.86	699350.52	-37.4
958962.27	699353.97	-37.2
958943.70	699357.25	-36.9
958925.33	699360.49	-36.8
958905.89	699363.91	-36.5
959067.65	696368.65	-58.0
959048.53	696372.02	-57.0
959029.40	696375.40	-56.0
959010.77	696378.68	-54.5
959019.47	695346.35	-54.3
959048.68	695341.20	-54.2
959000.00	695349.79	-54.2
959068.18	695337.76	-54.1
959070.56	697230.25	-54.0
959051.74	697233.56	-53.2
959032.63	697236.93	-52.6
959013.52	697240.30	-51.6
958994.36	697243.68	-50.3
959072.78	698307.01	-39.5
959054.51	698310.23	-39.1
959021.07	698316.13	-38.9
959002.86	698319.34	-38.6
959058.24	699337.05	-38.3
959020.37	699343.73	-37.9
959039.43	699340.37	-37.9
959001.42	699347.07	-37.6
959161.71	696352.07	-59.9
959143.66	696355.25	-59.7
959125.05	696358.53	-59.5
959105.80	696361.93	-59.1
959086.60	696365.31	-58.5
959156.67	697215.06	-56.7
959137.32	697218.47	-56.2
959118.20	697221.84	-55.7
959099.18	697225.20	-54.9
959087.64	695334.33	-54.0
959107.22	695330.88	-53.6
959126.92	695327.41	-53.3
959144.58	698294.35	-40.2
959126.35	698297.57	-40.2
959108.08	698300.79	-39.9

959155.52	699319.90	-38.8
959135.51	699323.43	-38.7
959106.06	699328.62	-38.5
959086.61	699332.05	-38.3
959180.53	696348.75	-59.9
959207.40	696344.01	-59.5
959233.95	696339.33	-58.8
959251.91	696336.16	-58.3
959250.02	697198.60	-57.9
959231.84	697201.81	-57.8
959204.29	697206.67	-57.5
959185.37	697210.00	-57.3
959248.21	698276.08	-41.5
959222.17	698280.67	-41.0
959187.24	698286.83	-40.8
959251.12	699303.04	-39.6
959231.81	699306.45	-39.5
959212.50	699309.85	-39.4
959193.28	699313.24	-39.2
959174.57	699316.54	-38.9
959270.49	696332.89	-58.0
959288.52	696329.71	-57.8
959268.02	697195.43	-57.6
959286.32	697192.20	-57.4
959314.24	696325.17	-57.1
959304.93	697188.92	-57.0
959323.85	697185.58	-56.6
959342.91	697182.22	-56.0
959337.02	698260.42	-42.6
959318.98	698263.60	-42.1
959283.31	698269.89	-42.0
959301.17	698266.74	-42.0
959328.77	699289.35	-40.3
959309.88	699292.68	-40.1
959290.87	699296.03	-40.0
959271.01	699299.53	-39.8
959361.86	697178.88	-55.3
959381.09	697175.49	-54.6
959399.88	697172.18	-54.1
959418.68	697168.86	-53.7
959355.24	698257.21	-42.9
959409.32	698247.67	-42.9
959427.17	698244.52	-42.9
959390.89	698250.92	-42.8
959373.07	698254.06	-42.6
959421.08	699273.07	-41.4
959395.11	699277.65	-41.2
959366.40	699282.71	-41.0
959347.26	699286.09	-40.8
959437.32	697165.58	-53.1
959455.96	697162.29	-52.2
959474.63	697159.00	-51.8
959493.43	697155.68	-51.0
959512.29	697152.36	-49.8
959514.83	698229.07	-43.3
959524.55	699254.83	-43.0
959489.33	698233.56	-42.9
959462.37	698238.32	-42.8
959505.73	699258.15	-42.1
959468.98	699264.63	-41.8
959449.73	699268.02	-41.5
959487.71	699261.32	-41.5
959531.07	697149.04	-48.6
959548.94	698223.05	-43.3
959583.70	698216.92	-43.0
959591.94	699242.95	-42.7
959611.69	699239.46	-42.4
959572.91	699246.30	-42.3
959553.92	699249.65	-42.1
959692.98	698197.65	-43.4
959625.37	698209.58	-43.1

959660.07	698203.46	-43.0
959689.61	699225.72	-42.4
959670.17	699229.15	-42.4
959631.20	699236.02	-42.3
959650.43	699232.63	-42.2
959716.23	698193.55	-43.5
959758.41	699213.59	-42.7
959777.51	699210.22	-42.5
959728.26	699218.91	-42.4
959708.59	699222.38	-42.3
959866.02	699194.62	-44.6
959847.59	699197.87	-44.0
959827.46	699201.42	-43.8
959796.62	699206.85	-43.0
959953.84	699179.13	-44.7
959973.08	699175.74	-44.6
959915.88	699185.83	-44.6
959885.62	699191.16	-44.5
959934.84	699182.48	-44.3
959992.62	699172.29	-45.1
960017.99	699167.82	-44.9
945950.73	593328.18	-8.4
945931.74	593329.84	-8.0
945973.49	593326.19	-8.0
945999.26	595474.95	-7.2
945992.40	593324.54	-7.1
945999.14	594400.02	-7.0
945981.26	595476.52	-6.7
945980.51	594401.65	-6.5
946006.51	596581.63	-6.4
946010.44	593322.96	-5.4
946006.99	597619.11	-5.2
945986.98	597620.86	-4.8
945963.11	597622.95	-4.7
946021.39	594398.07	-7.5
946018.41	595473.27	-7.5
946039.41	594396.50	-7.2
946037.50	595471.60	-7.0
946096.78	593315.40	-6.8
946105.20	597610.52	-6.6
946040.32	596578.68	-6.6
946057.74	594394.89	-6.6
946080.95	598548.77	-6.5
946103.69	598546.78	-6.3
946076.39	597613.04	-6.3
946063.64	596576.64	-6.3
946057.26	598550.84	-6.2
946052.05	597615.17	-5.9
946075.68	593317.25	-5.9
946083.50	596574.90	-5.7
946055.48	595470.03	-5.6
946031.04	597617.01	-5.5
946054.04	593319.14	-5.2
946035.82	593320.74	-4.9
946091.29	595466.90	-4.7
946077.39	594393.18	-4.6
946095.96	594391.55	-4.5
946193.23	593306.97	-9.9
946174.59	593308.60	-9.3
946155.72	593310.25	-8.7
946129.64	593312.53	-8.0
946194.78	594382.90	-7.8
946171.77	597604.70	-7.3
946153.36	597606.31	-7.3
946176.80	594384.48	-7.1
946193.96	597602.75	-7.1
946128.96	597608.44	-7.0
946194.10	595457.90	-6.9
946156.70	594386.24	-6.5
946187.51	600560.74	-6.5
946195.44	596565.10	-6.1

946175.85	595459.50	-6.1
946121.72	598545.20	-5.9
946136.52	594388.00	-5.7
946167.01	600562.53	-5.7
946157.14	595461.14	-5.6
946176.51	596566.76	-5.6
946137.29	595462.87	-5.5
946106.93	596572.85	-5.4
946140.69	598543.54	-5.2
946116.21	594389.78	-5.1
946155.29	596568.62	-5.1
946127.87	596571.02	-4.9
946172.96	599562.56	-4.9
946112.91	595465.01	-4.9
946164.11	598541.49	-4.6
946195.19	598538.77	-4.6
946192.87	599560.82	-3.9
946282.15	593299.19	-12.8
946264.20	593300.76	-12.1
946244.97	593302.44	-11.4
946222.07	593304.44	-11.0
946281.58	594375.31	-9.8
946285.64	595449.89	-9.5
946263.56	594376.89	-9.3
946266.21	595451.59	-9.1
946238.70	594379.06	-8.9
946220.36	594380.67	-8.7
946283.40	596557.41	-8.6
946247.72	595453.21	-8.5
946274.40	598531.84	-8.1
946264.53	596559.06	-8.0
946229.00	595454.85	-7.9
946285.61	597594.74	-7.9
946246.58	596560.63	-7.8
946255.39	598533.51	-7.6
946275.66	600553.03	-7.4
946257.59	600554.61	-7.4
946237.21	598535.10	-7.3
946230.18	600557.00	-7.1
946228.61	596562.20	-7.0
946266.32	597596.42	-6.8
946209.72	600558.79	-6.5
946212.75	597601.11	-6.3
946217.53	598536.82	-6.2
946246.29	597598.18	-5.7
946278.25	599553.35	-5.4
946260.29	599554.92	-4.5
946241.99	599556.52	-4.4
946215.09	599558.87	-4.0
946374.01	593291.15	-15.7
946355.82	593292.74	-15.1
946337.65	593294.33	-14.4
946318.93	593295.97	-13.8
946300.10	593297.62	-13.3
946375.46	594367.10	-12.4
946374.58	595442.11	-12.1
946357.00	594368.71	-11.7
946349.18	595444.34	-11.6
946375.65	597586.86	-11.6
946338.59	594370.32	-11.2
946329.97	595446.02	-10.9
946357.52	597588.44	-10.9
946368.61	596549.95	-10.8
946315.90	594372.31	-10.8
946311.57	595447.63	-10.4
946349.39	596551.64	-10.2
946338.54	597590.11	-10.2
946375.50	598523.00	-9.9
946330.90	596553.25	-9.7
946320.58	597591.68	-9.5
946349.02	598525.32	-9.5

946310.29	596555.06	-9.2
946325.84	598527.34	-9.0
946293.41	598530.18	-8.8
946370.79	599545.25	-8.4
946349.70	599547.10	-8.2
946329.61	599548.85	-7.6
946301.12	600550.80	-7.3
946296.30	601639.23	-7.2
946307.45	599550.79	-6.6
946314.40	601637.65	-6.5
946319.88	600549.16	-6.4
946376.33	600544.22	-5.2
946338.07	600547.57	-5.0
946334.71	602750.80	-5.0
946312.93	602752.70	-4.9
946354.75	602749.04	-4.8
946356.06	600545.99	-4.7
946372.93	601632.53	-4.2
946349.05	601634.62	-3.7
946458.03	593283.80	-18.4
946435.10	593285.81	-17.8
946415.51	593287.52	-16.9
946393.83	593289.42	-16.3
946461.71	594359.55	-15.0
946443.33	594361.16	-14.4
946466.24	595434.09	-14.4
946464.47	597579.09	-14.3
946447.93	595435.70	-13.9
946423.54	594362.89	-13.8
946445.36	597580.76	-13.8
946427.00	595437.53	-13.4
946405.32	594364.49	-13.3
946418.01	597583.15	-13.2
946464.34	596541.58	-13.1
946407.82	595439.20	-12.9
946442.38	596543.50	-12.6
946399.53	597584.77	-12.4
946449.41	598516.53	-12.3
946424.10	596545.10	-12.1
946406.10	596546.67	-11.5
946431.12	598518.13	-11.4
946386.92	596548.35	-11.0
946413.18	598519.70	-10.9
946393.80	598521.40	-10.4
946458.19	599537.60	-10.3
946436.43	599539.51	-9.8
946465.02	600536.46	-9.2
946417.61	599541.16	-9.1
946391.93	599543.40	-8.7
946446.86	600538.05	-8.2
946428.43	600539.66	-7.5
946408.85	600541.37	-6.6
946443.44	603764.23	-5.8
946464.82	601624.49	-5.7
946447.75	602740.91	-5.5
946461.65	603762.64	-5.5
946377.40	602747.06	-5.4
946421.80	603766.12	-5.3
946403.24	602744.80	-5.3
946421.51	602743.20	-5.3
946439.04	601626.74	-5.1
946411.96	601629.11	-4.9
946393.15	601630.76	-4.2
946518.03	593278.55	-21.3
946547.22	593276.00	-21.0
946499.80	593280.15	-19.8
946479.26	593281.94	-19.3
946544.63	594352.30	-17.4
946547.93	597571.79	-17.1
946526.42	594353.89	-16.8
946552.21	595426.57	-16.5

946504.75	594355.79	-16.4
946529.74	597573.38	-16.3
946532.93	595428.26	-16.1
946486.58	594357.38	-15.7
946513.71	595429.94	-15.6
946541.74	596534.81	-15.5
946511.02	597575.01	-15.3
946548.04	598507.90	-15.1
946495.35	595431.55	-15.1
946492.40	597576.64	-14.9
946523.34	596536.42	-14.8
946528.47	598509.62	-14.5
946505.25	596538.00	-14.1
946510.24	598511.21	-13.8
946486.49	596539.64	-13.7
946492.11	598512.80	-13.4
946552.34	600528.82	-12.9
946554.94	599529.14	-12.8
946472.50	598514.51	-12.6
946536.18	599530.78	-12.2
946533.52	600530.47	-12.0
946517.99	599532.37	-11.5
946515.28	600532.06	-11.1
946479.68	599535.72	-11.1
946499.46	599533.99	-11.0
946495.96	600533.75	-10.4
946556.09	601616.50	-8.3
946536.61	601618.21	-7.6
946517.71	601619.86	-7.4
946498.92	601621.50	-6.6
946546.15	604758.67	-6.2
946527.24	604760.32	-6.0
946502.92	604762.45	-5.7
946470.28	602738.94	-5.6
946480.27	603761.01	-4.8
946550.18	602731.94	-4.3
946555.73	603754.41	-3.9
946532.00	603756.48	-3.8
946525.60	602734.10	-3.8
946498.45	603759.42	-3.7
946493.52	602736.90	-3.6
946575.87	593273.49	-21.0
946617.42	593269.85	-20.9
946594.79	593271.83	-20.9
946643.21	594343.67	-19.7
946627.79	595419.96	-19.5
946624.18	594345.34	-19.3
946606.09	594346.92	-18.8
946585.87	594348.69	-18.3
946608.57	595421.64	-17.9
946565.99	594350.43	-17.7
946603.23	597566.95	-17.4
946628.76	597564.71	-17.3
946590.61	595423.21	-17.3
946582.90	597568.73	-17.2
946633.42	598500.43	-17.2
946631.35	596526.97	-17.0
946571.78	595424.86	-16.8
946613.26	596528.55	-16.8
946614.43	598502.10	-16.8
946592.44	596530.37	-16.7
946559.71	596533.24	-16.7
946596.13	598503.70	-16.1
946571.67	598505.84	-15.8
946635.61	600521.53	-15.5
946635.02	599522.13	-15.4
946617.40	600523.13	-14.8
946615.74	599523.82	-14.7
946595.45	599525.60	-14.3
946598.63	600524.77	-14.2
946576.72	600526.69	-13.8

946575.38	599527.35	-13.6
946646.30	601608.61	-11.1
946628.06	601610.21	-10.4
946609.47	601611.83	-9.9
946591.39	601613.41	-9.2
946645.51	602723.60	-7.1
946625.18	602725.38	-6.5
946644.55	603746.64	-6.5
946625.58	603748.30	-5.8
946644.22	605838.15	-5.6
946606.15	602727.05	-5.6
946622.21	605840.07	-5.2
946585.35	602728.87	-5.0
946607.46	603749.88	-5.0
946586.88	603751.68	-4.7
946642.49	604750.24	-4.5
946564.60	604757.05	-4.5
946623.95	604751.86	-4.1
946605.28	604753.49	-3.7
946584.17	604755.34	-3.5
946728.73	594336.19	-21.5
946699.81	594338.72	-21.5
946678.83	594340.56	-21.3
946647.91	593267.19	-20.9
946692.64	593263.27	-20.9
946670.62	593265.20	-20.8
946715.04	593261.31	-20.8
946727.55	595411.23	-20.3
946706.25	595413.10	-20.0
946684.16	595415.03	-19.7
946658.57	595417.27	-19.6
946720.19	596519.19	-18.7
946713.43	598493.43	-18.5
946689.87	598495.50	-18.4
946735.91	597555.34	-18.3
946700.75	596520.90	-18.3
946716.46	597557.04	-18.2
946735.80	599513.32	-18.0
946676.72	596523.00	-18.0
946688.71	597559.47	-18.0
946732.63	600513.05	-17.9
946715.22	599515.12	-17.6
946666.32	597561.43	-17.6
946656.28	596524.79	-17.5
946647.47	597563.08	-17.4
946714.63	600514.62	-17.2
946671.34	598497.12	-17.0
946651.58	598498.85	-16.9
946696.50	599516.76	-16.9
946691.74	600516.62	-16.8
946677.21	599518.44	-16.4
946658.26	599520.10	-16.1
946673.37	600518.23	-16.0
946655.22	600519.82	-15.6
946732.06	601601.11	-13.9
946710.17	601603.02	-13.3
946691.81	601604.63	-12.6
946673.17	601606.26	-12.1
946731.66	602716.07	-10.3
946735.18	603738.71	-9.7
946712.79	602717.72	-9.6
946712.51	603740.69	-9.1
946694.83	602719.29	-8.9
946694.43	603742.27	-8.3
946676.80	602720.87	-8.3
946672.65	603744.18	-7.6
946730.12	604742.57	-7.4
946712.09	604744.15	-6.8
946705.33	605832.80	-6.5
946683.21	605834.74	-6.3
946692.74	604745.84	-6.2

946727.20	605830.89	-6.1
946664.00	605836.42	-5.9
946672.96	604747.57	-5.4
946734.97	606951.37	-4.7
946713.80	606953.22	-4.3
946695.85	606954.79	-3.7
946675.70	606956.55	-3.3
946806.36	595404.34	-21.8
946821.63	594328.06	-21.5
946756.68	594333.75	-21.4
946804.30	600506.78	-21.3
946778.57	594331.83	-21.2
946777.84	595406.83	-21.2
946800.22	594329.94	-21.1
946750.96	595409.18	-20.9
946786.00	600508.38	-20.7
946815.46	593252.53	-20.7
946769.51	593256.55	-20.6
946740.01	593259.13	-20.6
946794.18	593254.39	-20.5
946771.38	599510.20	-20.1
946798.75	599507.81	-20.1
946820.02	599505.95	-19.9
946817.60	596510.67	-19.8
946767.96	600509.95	-19.5
946784.56	596513.56	-19.4
946814.51	597548.46	-19.3
946762.46	596515.50	-19.2
946795.37	597550.14	-19.0
946776.76	597551.77	-18.9
946741.55	596517.33	-18.9
946742.72	598490.87	-18.5
946819.99	598484.11	-18.4
946771.65	598488.34	-18.4
946757.56	597553.45	-18.3
946800.05	598485.86	-18.3
946820.36	601593.38	-16.6
946797.28	601595.40	-15.9
946779.27	601596.98	-15.4
946755.77	601599.03	-14.9
946826.15	602707.80	-12.8
946821.70	603731.14	-12.6
946807.94	602709.39	-12.4
946800.86	603732.96	-12.0
946789.57	602711.00	-11.9
946771.39	602712.59	-11.4
946782.10	603734.60	-11.3
946751.89	602714.30	-10.9
946762.29	603736.33	-10.8
946825.60	604734.22	-9.9
946806.62	604735.88	-9.5
946783.74	604737.88	-9.0
946763.69	604739.64	-8.4
946813.85	607946.23	-6.7
946794.86	607947.89	-6.3
946825.64	606943.44	-6.3
946776.85	607949.47	-6.2
946790.66	606946.50	-5.9
946772.08	606948.12	-5.4
946753.89	605828.55	-5.2
946812.39	605823.44	-5.2
946752.97	606949.79	-5.1
946776.50	605826.58	-5.0
946880.36	595397.86	-22.6
946858.90	595399.74	-22.3
946834.36	595401.89	-22.2
946908.25	595395.42	-22.1
946896.90	600498.67	-21.6
946833.39	600504.23	-21.4
946862.01	600501.73	-21.4
946904.37	593244.75	-21.4

946906.37	594320.65	-21.3
946884.63	594322.55	-21.3
946905.83	596502.95	-21.3
946853.31	594325.29	-21.1
946868.09	593247.92	-21.0
946913.43	599497.78	-20.9
946834.23	593250.89	-20.8
946886.13	593246.35	-20.8
946886.24	596504.67	-20.7
946893.38	599499.53	-20.6
946838.07	596508.88	-20.6
946867.41	596506.32	-20.4
946841.14	599504.10	-20.1
946872.29	599501.38	-20.0
946911.54	601585.40	-19.8
946903.36	597540.69	-19.6
946860.43	597544.45	-19.3
946884.58	597542.33	-19.3
946893.37	601586.99	-19.3
946842.07	597546.05	-19.1
946874.62	601588.63	-18.9
946842.27	598482.16	-18.5
946865.72	598480.11	-18.4
946855.13	601590.34	-18.3
946893.92	598477.64	-17.9
946907.86	603723.60	-15.9
946911.22	602700.36	-15.6
946886.82	603725.44	-15.2
946892.84	602701.97	-14.9
946873.78	602703.63	-14.3
946868.33	603727.06	-14.1
946851.37	602705.59	-14.0
946847.97	603728.84	-13.4
946915.83	604726.32	-12.6
946897.31	604727.95	-12.1
946879.14	604729.53	-11.7
946860.83	604731.14	-11.0
946914.61	605814.49	-8.3
946870.76	607941.25	-7.3
946895.88	605816.13	-7.3
946891.88	607939.41	-7.2
946852.63	607942.84	-7.1
946903.81	606936.60	-6.9
946833.75	607944.49	-6.8
946880.82	606938.61	-6.6
946862.79	606940.19	-6.6
946910.09	607937.81	-6.6
946877.63	605817.73	-6.3
946844.69	606941.77	-6.2
946907.75	609025.45	-6.1
946886.42	609027.32	-5.8
946859.69	605819.30	-5.6
946863.43	609029.33	-5.5
946838.91	605821.11	-5.4
946912.08	611034.69	-4.5
946893.23	611036.34	-3.1
947000.54	596494.67	-23.1
946968.47	596497.47	-22.6
946997.24	594312.70	-22.3
946979.08	594314.29	-22.1
947002.94	595387.14	-21.9
946964.30	593239.51	-21.9
946944.53	593241.24	-21.9
946946.09	595392.11	-21.9
946999.88	601577.67	-21.9
946960.40	594315.92	-21.8
946994.52	600490.13	-21.8
946927.52	600495.99	-21.8
946957.93	600493.33	-21.8
946965.26	595390.44	-21.7
946927.50	595393.74	-21.6

946963.83	599493.37	-21.6
946945.55	596499.48	-21.6
946939.56	599495.49	-21.6
946939.24	594317.77	-21.6
946977.27	601579.65	-21.5
946976.16	600491.74	-21.5
946923.91	596501.37	-21.5
946923.21	593243.10	-21.5
946958.31	601581.31	-21.5
946995.72	593236.76	-21.5
946983.10	599491.68	-21.3
947002.95	599489.94	-21.2
946939.80	601582.93	-21.2
946984.54	595388.75	-21.2
947003.53	597531.93	-20.2
946943.63	597537.17	-19.5
946984.96	597533.55	-19.5
946965.70	597535.24	-19.4
947000.08	598468.36	-19.3
946923.89	597538.89	-19.3
946955.82	598472.23	-19.3
947000.93	602692.51	-19.1
946979.70	598470.14	-19.0
946981.07	602694.25	-18.0
946937.52	598473.83	-17.9
946916.43	598475.67	-17.9
946962.75	602695.85	-17.1
946944.31	602697.46	-16.4
946975.11	603717.72	-16.1
946998.99	603715.63	-16.0
946927.13	603721.91	-16.0
946956.38	603719.35	-15.9
947003.39	604718.66	-15.3
946984.59	604720.31	-14.7
946966.38	604721.90	-14.3
946946.43	604723.65	-13.6
947005.81	605806.51	-12.0
946987.77	605808.09	-11.4
946967.70	605809.85	-10.7
946948.94	605811.49	-9.9
946923.12	606934.91	-7.3
946996.89	610017.78	-7.3
946941.33	606933.31	-7.2
946963.98	606931.33	-7.0
946985.02	609018.69	-7.0
946978.01	610019.43	-7.0
946948.90	609021.85	-7.0
947004.55	609016.99	-6.9
947002.73	611026.76	-6.8
946984.21	606929.56	-6.8
947003.29	607929.66	-6.4
946981.68	611028.60	-6.3
946952.31	610021.68	-6.3
946928.56	609023.63	-6.2
947002.65	606927.95	-6.0
946963.46	611030.20	-5.9
946982.77	607931.45	-5.7
946945.51	611031.77	-5.5
946928.25	607936.22	-5.1
946956.71	607933.73	-5.0
947060.99	596489.38	-24.1
947080.43	596487.68	-24.0
947040.49	596491.17	-23.6
947019.27	596493.03	-23.5
947095.18	601569.34	-22.5
947015.58	594311.09	-22.4
947077.06	601570.92	-22.3
947090.92	600481.70	-22.3
947066.06	600483.87	-22.3
947036.19	595384.23	-22.3
947043.95	600485.81	-22.3

947042.27	601573.97	-22.1
947049.65	594308.11	-22.1
947092.48	599482.11	-22.1
947072.81	599483.83	-22.1
947058.57	595382.27	-21.9
947073.59	594306.02	-21.9
947019.14	600487.98	-21.9
947023.41	601575.62	-21.9
947085.19	595379.94	-21.8
947035.88	599487.06	-21.7
947054.26	599485.45	-21.5
947093.77	594304.25	-21.4
947089.71	598460.51	-21.4
947048.46	597528.00	-21.2
947027.86	597529.80	-21.0
947086.29	597524.69	-20.9
947030.07	593233.75	-20.9
947067.31	597526.35	-20.8
947070.80	598462.17	-20.7
947054.58	593231.61	-20.6
947086.64	593228.80	-20.5
947048.72	598464.10	-20.3
947063.26	602687.06	-20.2
947028.79	598465.84	-20.1
947044.96	602688.66	-20.1
947081.39	602685.47	-19.9
947019.36	602690.90	-19.6
947095.00	604710.65	-18.0
947076.88	604712.24	-17.2
947075.80	603708.91	-16.8
947058.42	604713.85	-16.7
947045.58	603711.55	-16.7
947040.43	604715.42	-16.1
947018.77	603713.90	-15.8
947021.56	604717.07	-15.6
947089.90	605799.16	-15.2
947070.63	605800.84	-14.0
947052.49	605802.43	-13.5
947030.55	605804.35	-13.0
947091.21	607921.97	-9.2
947073.00	607923.56	-8.7
947051.15	611022.53	-8.2
947053.91	607925.23	-8.1
947070.50	611020.83	-8.0
947091.15	611019.03	-7.7
947033.14	611024.10	-7.7
947063.27	613050.88	-7.7
947034.05	607926.97	-7.6
947094.71	606919.90	-7.6
947081.75	613049.26	-7.1
947076.72	606921.47	-6.9
947033.79	609014.43	-6.9
947018.90	610015.85	-6.9
947051.76	609012.86	-6.6
947077.41	609010.61	-6.3
947058.74	606923.04	-6.0
947021.59	612077.12	-5.7
947095.74	609009.01	-5.4
947037.76	610014.20	-5.3
947024.01	606926.08	-5.3
947042.63	612075.27	-5.0
947094.58	612070.73	-5.0
947076.23	612072.33	-4.8
947088.68	610009.75	-4.8
947070.42	610011.34	-4.5
947168.40	596479.98	-25.0
947141.83	596482.31	-24.7
947111.40	596484.97	-24.2
947178.89	601562.01	-23.9
947159.77	601563.69	-23.4
947138.03	601565.59	-23.0

947119.32	601567.22	-22.8
947125.72	600478.65	-22.6
947150.46	600476.49	-22.5
947186.16	597515.95	-22.4
947120.11	595376.89	-22.3
947176.97	594296.97	-22.3
947112.30	599480.38	-22.1
947174.37	595372.14	-22.1
947134.56	599478.43	-22.1
947174.47	598453.10	-22.1
947166.03	597517.71	-22.0
947148.31	595374.42	-21.9
947174.00	600474.43	-21.9
947160.37	599476.17	-21.9
947151.44	598455.11	-21.8
947144.09	602679.98	-21.6
947137.72	594300.41	-21.6
947112.21	594302.64	-21.6
947133.03	598456.72	-21.6
947114.26	598458.37	-21.3
947142.50	597519.77	-21.3
947158.62	594298.58	-21.3
947118.02	597521.91	-21.1
947125.80	602681.58	-20.8
947163.37	602678.30	-20.6
947144.08	593223.78	-20.5
947123.85	593225.55	-20.5
947173.94	593221.17	-20.4
947105.49	593227.15	-20.1
947107.47	602683.19	-19.9
947186.12	604702.68	-19.5
947132.71	604707.35	-19.2
947113.73	604709.01	-19.2
947172.61	603700.44	-18.5
947163.30	604704.67	-18.4
947130.11	603704.16	-17.1
947109.65	603705.94	-17.1
947152.37	603702.21	-17.1
947146.28	605794.22	-15.5
947172.94	605791.89	-15.5
947109.65	605797.43	-15.0
947127.99	605795.82	-14.7
947182.87	607913.95	-11.9
947184.85	606912.01	-11.4
947162.70	607915.71	-11.3
947165.75	606913.68	-10.8
947143.35	607917.41	-10.6
947121.25	607919.34	-10.1
947144.39	606915.55	-9.9
947125.30	606917.22	-9.1
947181.12	609001.54	-9.1
947162.76	609003.14	-8.1
947184.26	610001.38	-7.7
947186.35	612062.70	-7.7
947179.54	613973.71	-7.3
947109.34	611017.44	-7.3
947165.16	612064.55	-7.1
947144.77	609004.72	-7.0
947162.19	610003.31	-7.0
947179.06	616003.45	-6.9
947160.38	613975.39	-6.7
947182.48	615005.19	-6.5
947145.99	612066.23	-6.4
947158.07	616005.29	-6.4
947135.95	613977.52	-6.2
947142.34	610005.05	-6.1
947160.93	615007.07	-6.0
947127.90	611015.81	-6.0
947126.39	609006.33	-5.9
947102.26	613047.47	-5.8
947127.94	612067.81	-5.7

947116.30	613979.24	-5.7
947121.38	610006.89	-5.6
947185.47	611010.78	-5.6
947136.62	616007.16	-5.5
947142.57	615008.68	-5.3
947122.87	613045.66	-5.2
947149.86	611013.89	-5.2
947182.51	613040.45	-5.2
947156.47	613042.72	-5.2
947118.61	616008.74	-5.0
947117.68	615010.86	-4.6
947233.74	596474.27	-25.5
947257.59	596472.18	-25.3
947198.83	596477.32	-25.2
947249.92	601555.80	-24.3
947211.28	601559.18	-24.1
947275.29	601553.58	-24.0
947255.76	598445.99	-24.0
947242.73	597511.00	-24.0
947231.64	601557.40	-23.8
947266.38	597508.93	-23.7
947223.02	597512.72	-23.7
947276.26	598444.19	-23.4
947204.13	597514.38	-23.0
947232.18	599469.89	-22.9
947271.41	599466.46	-22.9
947245.57	602671.11	-22.9
947250.90	599468.25	-22.8
947186.65	599473.87	-22.8
947233.31	598447.95	-22.7
947220.04	594293.21	-22.7
947243.14	595366.12	-22.7
947194.04	598451.39	-22.7
947208.32	600471.43	-22.6
947243.96	594291.11	-22.6
947197.12	594295.21	-22.6
947266.49	602669.28	-22.6
947262.22	595364.45	-22.5
947213.40	599471.53	-22.4
947239.86	600468.67	-22.4
947215.28	598449.53	-22.3
947225.06	595367.71	-22.2
947225.62	602672.85	-22.2
947206.54	595369.33	-22.1
947262.43	594289.50	-21.9
947265.13	600466.46	-21.8
947255.75	593214.01	-21.3
947236.69	593215.68	-21.3
947197.21	602675.34	-21.1
947274.57	593212.36	-20.6
947216.30	593217.46	-20.5
947192.95	593219.50	-20.4
947193.72	603698.59	-19.8
947210.40	604700.55	-19.6
947228.53	604698.97	-18.7
947214.68	603696.76	-18.6
947257.05	604696.47	-18.3
947237.87	603694.73	-18.1
947272.48	603691.70	-17.7
947260.07	605784.27	-16.8
947236.34	605786.34	-16.6
947205.45	605789.05	-16.0
947261.46	607907.07	-14.5
947242.70	607908.71	-13.7
947223.78	607910.37	-13.3
947267.93	606904.74	-13.1
947205.78	607911.94	-12.6
947247.68	606906.51	-12.6
947228.18	606908.22	-12.2
947207.44	606910.03	-11.9
947274.52	608993.37	-11.5

947254.70	608995.10	-11.0
947269.72	609993.91	-10.8
947235.04	608996.82	-10.3
947251.43	609995.51	-10.2
947274.36	612055.00	-10.0
947212.05	608998.83	-9.9
947255.00	612056.69	-9.5
947233.09	609997.11	-9.4
947230.75	612058.82	-9.2
947267.49	611003.60	-9.2
947214.09	609998.77	-8.8
947251.69	613967.40	-8.7
947232.68	613969.06	-8.4
947210.99	612060.54	-8.4
947247.27	611005.37	-8.3
947269.70	613965.82	-8.3
947272.01	614997.35	-8.2
947211.91	613970.88	-8.0
947251.27	614999.17	-7.8
947272.78	613032.55	-7.7
947228.46	611007.01	-7.5
947229.38	615001.08	-7.4
947217.55	616000.08	-7.4
947243.92	615997.77	-7.3
947253.95	613034.20	-7.3
947197.31	616001.85	-7.3
947270.93	615995.41	-7.0
947231.62	613036.15	-7.0
947202.66	615003.42	-6.9
947264.40	618112.69	-6.8
947274.34	617067.55	-6.7
947208.44	611008.77	-6.7
947236.01	618115.18	-6.4
947245.69	617070.05	-6.3
947213.62	613037.73	-6.2
947215.10	618117.01	-5.4
947317.76	596466.91	-25.5
947360.26	598436.84	-25.5
947281.79	596470.06	-25.5
947349.76	596464.11	-25.2
947363.87	597500.40	-25.1
947345.64	597501.99	-24.8
947339.99	598438.62	-24.8
947304.18	598441.75	-24.7
947326.92	597503.63	-24.4
947308.95	597505.21	-24.3
947285.56	597507.25	-24.2
947309.33	601550.60	-23.7
947364.33	599458.33	-23.6
947331.72	601548.64	-23.4
947363.26	601545.88	-23.1
947343.43	595357.35	-23.1
947291.90	599464.66	-23.0
947337.50	600460.13	-22.9
947315.67	599462.58	-22.9
947303.86	595360.81	-22.9
947281.92	595362.73	-22.8
947359.99	600458.16	-22.8
947345.91	599459.94	-22.6
947322.50	595359.18	-22.6
947319.27	600461.72	-22.1
947300.12	600463.40	-21.9
947364.18	593204.52	-21.9
947339.56	594282.75	-21.9
947291.79	602667.06	-21.5
947313.08	593208.99	-21.5
947344.51	593206.24	-21.4
947349.34	602662.03	-21.4
947315.09	602665.02	-21.3
947321.43	594284.34	-21.2
947285.93	594287.44	-21.1

947294.68	593210.60	-21.0
947350.85	605776.33	-18.7
947310.50	603688.37	-18.4
947298.37	604692.86	-18.2
947322.95	605778.77	-18.0
947347.99	604688.52	-18.0
947280.19	604694.45	-17.9
947363.67	603683.72	-17.9
947292.47	603689.95	-17.9
947329.47	603686.71	-17.7
947326.23	604690.42	-17.6
947304.64	605780.37	-17.6
947278.46	605782.66	-17.3
947354.22	607898.96	-15.5
947328.94	607901.17	-15.3
947296.23	607904.03	-14.9
947343.16	606898.16	-14.8
947363.55	606896.38	-14.8
947324.48	606899.79	-14.7
947363.54	608985.58	-14.2
947306.14	606901.40	-14.1
947342.82	608987.39	-13.9
947361.48	609985.88	-13.6
947287.17	606903.06	-13.2
947324.28	608989.01	-13.2
947341.91	609987.59	-13.1
947359.96	612047.51	-12.8
947323.01	609989.24	-12.7
947305.90	608990.62	-12.5
947340.16	612049.24	-12.2
947302.69	609991.02	-11.8
947322.02	612050.83	-11.8
947360.87	610995.43	-11.5
947333.15	610997.85	-11.0
947304.08	612052.40	-11.0
947305.04	611000.31	-10.4
947363.33	613024.63	-10.0
947344.24	613026.30	-9.6
947286.88	611001.90	-9.4
947326.30	613027.87	-9.1
947308.88	614994.13	-9.0
947305.35	613029.70	-8.6
947361.04	617059.96	-8.4
947290.07	614995.77	-8.4
947328.21	614992.44	-8.3
947338.76	617061.91	-8.1
947363.46	615987.32	-7.8
947359.68	613957.95	-7.8
947320.06	617063.54	-7.7
947288.57	613964.17	-7.5
947344.05	615989.01	-7.5
947341.48	613959.54	-7.5
947346.39	614990.85	-7.4
947296.20	617065.63	-7.3
947320.21	613961.40	-7.2
947285.08	618110.88	-7.1
947310.41	615991.96	-7.0
947303.61	618109.26	-6.8
947292.04	615993.56	-6.7
947324.12	618107.47	-6.4
947343.90	618105.74	-6.2
947438.18	598430.03	-26.5
947411.95	598432.32	-26.2
947381.65	598434.97	-26.0
947451.49	597492.73	-26.0
947407.22	597496.61	-25.8
947425.73	597494.99	-25.7
947386.59	597498.41	-25.4
947370.13	596462.33	-25.1
947401.10	596459.62	-24.7
947423.73	596457.64	-24.1

947446.90	596455.62	-23.9
947451.39	599450.71	-23.8
947440.03	593197.89	-23.5
947431.95	599452.41	-23.3
947453.02	600450.02	-23.3
947393.81	595352.94	-23.2
947410.67	601541.73	-23.1
947384.60	599456.55	-23.1
947373.08	595354.76	-23.0
947434.60	600451.63	-22.9
947418.04	593199.81	-22.9
947385.17	601543.97	-22.9
947414.47	595351.13	-22.8
947435.16	595349.32	-22.8
947415.44	600453.31	-22.7
947378.66	600456.53	-22.5
947444.80	601538.75	-22.4
947411.76	599454.18	-22.3
947398.16	593201.55	-22.3
947397.00	600454.92	-22.3
947443.91	602653.75	-21.7
947420.43	602655.81	-21.6
947372.98	594279.83	-21.6
947402.45	602657.38	-21.5
947416.22	594276.04	-21.5
947379.53	602659.39	-21.4
947394.57	594277.94	-21.3
947441.13	594273.86	-21.2
947455.15	603675.72	-19.7
947427.70	605769.60	-19.7
947446.26	605767.98	-19.3
947405.19	605771.57	-19.2
947436.01	603677.39	-19.0
947384.55	605773.38	-19.0
947399.31	603680.60	-19.0
947367.76	604686.79	-18.7
947449.48	604679.64	-18.6
947400.37	604683.93	-18.5
947417.69	603679.00	-18.5
947422.35	604682.01	-18.2
947455.74	608977.51	-17.0
947435.15	607891.88	-16.9
947437.35	608979.12	-16.3
947416.58	607893.50	-16.2
947455.38	609977.66	-16.1
947394.45	607895.44	-16.1
947435.30	609979.42	-16.0
947376.06	607897.05	-15.9
947418.47	608980.77	-15.9
947411.38	609981.51	-15.7
947455.62	606888.32	-15.4
947401.25	606893.08	-15.4
947397.11	608982.64	-15.3
947454.49	612039.24	-15.3
947426.26	606890.89	-15.2
947382.88	606894.68	-14.8
947393.28	609983.10	-14.6
947434.50	612040.99	-14.6
947416.17	612042.59	-14.1
947452.95	610987.37	-14.1
947397.22	612044.25	-13.7
947433.63	610989.06	-13.5
947378.84	612045.86	-13.0
947411.62	610990.99	-13.0
947453.74	613016.72	-12.9
947434.29	613018.42	-12.3
947390.13	610992.87	-12.3
947415.11	613020.10	-11.7
947393.65	613021.97	-11.1
947455.26	613949.59	-10.1
947429.02	613951.88	-9.5

947407.63	613953.75	-8.8
947414.95	615982.81	-8.8
947438.46	615980.75	-8.8
947385.51	617057.82	-8.7
947408.14	617055.84	-8.6
947427.83	617054.12	-8.4
947388.24	613955.45	-8.3
947396.27	615984.45	-8.3
947454.54	614981.38	-7.8
947446.00	617052.53	-7.5
947436.55	614982.96	-7.3
947413.57	614984.97	-7.0
947367.35	614989.01	-7.0
947435.02	618097.77	-6.9
947395.58	614986.54	-6.7
947416.13	618099.42	-6.6
947395.26	619134.50	-6.5
947414.62	619132.81	-6.4
947449.32	620100.78	-6.3
947375.32	619136.24	-6.3
947396.22	618101.16	-6.3
947376.00	618102.93	-6.1
947433.42	619131.16	-5.8
947453.97	619129.36	-5.1
947508.02	598423.92	-27.0
947488.61	598425.61	-27.0
947535.08	598421.55	-26.9
947463.53	598427.81	-26.7
947509.82	597487.63	-26.5
947529.53	597485.91	-26.4
947480.36	597490.21	-26.2
947501.22	599446.35	-24.5
947536.19	593189.47	-24.3
947479.30	599448.27	-24.3
947521.64	599444.57	-24.3
947518.09	593191.06	-24.2
947513.22	600444.75	-24.1
947460.26	593196.12	-24.1
947479.59	593194.42	-24.1
947536.06	596447.82	-23.9
947480.84	600447.59	-23.9
947499.67	593192.67	-23.8
947471.65	596453.45	-23.7
947509.38	596450.15	-23.6
947489.91	596451.85	-23.6
947509.28	601533.11	-23.5
947544.89	601529.99	-23.5
947537.67	595340.36	-23.2
947490.21	595344.51	-23.1
947518.84	595342.00	-23.0
947489.82	601534.81	-22.9
947467.74	601536.74	-22.9
947541.49	594265.08	-22.9
947466.20	595346.61	-22.7
947476.41	602650.91	-22.0
947496.26	602649.17	-22.0
947514.35	602647.59	-21.9
947539.65	602645.38	-21.8
947523.21	594266.68	-21.5
947490.90	603672.59	-21.4
947504.97	594268.28	-21.4
947508.05	605762.57	-21.1
947482.87	594270.21	-20.7
947510.92	603670.84	-20.6
947537.50	603668.51	-20.4
947462.33	594272.01	-20.4
947488.70	605764.27	-20.3
947534.78	604672.17	-20.2
947541.12	605759.68	-20.2
947514.94	604673.91	-19.7
947470.21	605765.88	-19.5

947496.30	604675.54	-19.3
947536.57	608970.44	-19.1
947506.62	608973.06	-19.0
947475.59	604677.35	-18.9
947486.91	608974.78	-18.8
947522.38	609971.80	-17.9
947496.50	609974.07	-17.7
947529.29	607883.64	-17.5
947511.12	607885.23	-17.3
947529.69	612032.66	-17.3
947491.58	612036.00	-17.1
947461.31	607889.59	-17.1
947473.57	609976.07	-17.1
947509.77	612034.40	-16.8
947517.92	606882.87	-16.4
947492.78	607886.83	-16.4
947541.27	610979.65	-16.3
947543.59	613008.86	-16.3
947493.08	606885.04	-16.2
947523.14	610981.23	-15.9
947473.52	612037.58	-15.7
947499.00	610983.35	-15.4
947473.59	606886.75	-15.3
947481.06	610984.91	-14.9
947520.70	613010.86	-14.9
947500.66	613012.61	-14.6
947478.68	613014.54	-13.9
947530.84	613942.97	-12.6
947510.35	613944.77	-12.0
947491.71	613946.40	-11.4
947540.23	614973.89	-11.1
947473.61	613947.98	-10.9
947522.12	614975.47	-10.1
947539.25	615971.94	-9.9
947518.47	615973.75	-9.8
947459.37	615978.93	-9.4
947499.21	614977.48	-9.4
947498.53	615975.50	-9.2
947479.70	615977.15	-8.9
947479.42	614979.21	-8.6
947544.64	617043.90	-8.1
947538.37	618088.72	-8.0
947517.54	618090.55	-7.6
947543.26	619121.55	-7.4
947523.29	617045.76	-7.4
947499.23	618092.15	-7.3
947479.90	618093.84	-6.9
947503.63	617047.48	-6.8
947460.65	618095.52	-6.7
947464.75	617050.89	-6.7
947523.33	619123.30	-6.5
947528.56	621089.27	-6.5
947482.94	617049.29	-6.4
947508.41	621091.03	-6.2
947544.94	620092.42	-5.8
947504.99	619124.90	-5.7
947486.42	619126.52	-5.2
947524.69	620094.19	-5.2
947506.39	620095.79	-4.6
947470.61	620098.92	-4.2
947571.20	598418.39	-26.7
947596.98	598416.13	-26.6
947553.24	598419.96	-26.6
947547.80	597484.31	-26.3
947617.80	598414.31	-26.2
947566.26	597482.69	-26.0
947591.02	597480.53	-25.9
947636.12	598412.71	-25.6
947611.30	597478.75	-25.6
947631.55	601522.41	-25.2
947610.11	601524.29	-25.0

947574.43	601527.41	-24.8
947595.34	593184.30	-24.8
947620.73	595333.09	-24.7
947576.54	593185.94	-24.6
947600.97	595334.82	-24.6
947618.10	593182.31	-24.4
947602.39	594259.75	-24.1
947554.87	593187.84	-24.0
947548.07	599442.25	-23.9
947581.42	594261.59	-23.9
947597.79	599437.90	-23.8
947620.79	594258.15	-23.8
947568.93	599440.43	-23.8
947618.83	599436.06	-23.8
947556.83	596446.00	-23.8
947557.59	595338.61	-23.7
947581.37	595336.53	-23.7
947587.87	596443.28	-23.5
947610.37	600436.25	-23.5
947547.69	600441.74	-23.4
947628.41	600434.68	-23.3
947611.66	596441.20	-23.2
947559.70	594263.49	-23.2
947590.65	600437.98	-23.2
947631.65	596439.45	-23.1
947572.64	600439.55	-22.9
947561.43	602643.47	-22.5
947635.83	602636.96	-22.4
947603.53	602639.79	-22.2
947579.78	602641.87	-22.0
947580.63	605756.22	-21.3
947632.61	603660.19	-21.0
947598.63	605754.65	-20.7
947604.17	603662.68	-20.7
947561.17	605757.93	-20.6
947621.82	604664.56	-20.6
947558.10	603666.71	-20.4
947586.15	603664.26	-20.4
947603.52	604666.16	-20.1
947618.60	608963.26	-20.1
947580.31	604668.19	-19.9
947585.98	608966.12	-19.9
947621.52	605752.65	-19.8
947560.33	604669.94	-19.7
947631.19	610971.78	-19.6
947565.37	608967.92	-19.5
947613.03	610973.37	-19.4
947633.51	607874.52	-19.0
947589.31	610975.44	-18.9
947619.71	609963.29	-18.8
947613.75	607876.25	-18.7
947578.39	607879.34	-18.7
947599.84	609965.03	-18.4
947578.03	609966.93	-18.3
947548.25	607881.98	-18.2
947551.65	609969.24	-18.1
947569.65	610977.16	-18.1
947549.58	606880.10	-17.9
947600.35	612026.48	-17.6
947567.42	612029.36	-17.6
947619.42	612024.81	-17.3
947622.87	606873.69	-17.3
947594.51	606876.17	-17.0
947627.38	613001.53	-16.9
947599.81	613003.94	-16.7
947549.43	612030.93	-16.6
947575.66	613006.05	-16.6
947571.04	606878.22	-16.4
947628.65	613934.42	-14.3
947549.13	613941.37	-13.8
947609.22	613936.12	-13.5

947567.50	613939.77	-13.4
947586.70	613938.09	-13.0
947634.45	614965.64	-12.8
947616.23	614967.24	-12.4
947597.77	614968.85	-12.0
947633.16	615963.72	-11.8
947577.70	614970.61	-11.6
947633.60	617036.11	-11.4
947611.98	615965.57	-11.2
947558.28	614972.31	-11.1
947614.43	617037.79	-10.9
947594.00	615967.15	-10.6
947563.92	615969.78	-10.4
947592.89	617039.68	-10.1
947634.56	618080.31	-9.7
947574.59	617041.28	-9.4
947631.49	619113.83	-9.3
947616.58	618081.88	-9.3
947607.24	619115.95	-9.2
947591.63	618084.06	-8.8
947559.79	618086.85	-8.7
947587.76	619117.66	-8.6
947569.60	619119.25	-8.1
947634.76	620084.56	-8.0
947613.41	620086.43	-7.7
947587.36	620088.70	-7.2
947563.98	620090.75	-6.3
947613.61	622076.17	-6.2
947555.29	621086.93	-6.1
947635.13	622074.29	-6.0
947584.96	621084.33	-5.8
947619.85	621081.28	-5.7
947723.70	601514.35	-25.8
947649.69	601520.82	-25.6
947637.57	597476.45	-25.5
947654.42	598411.11	-25.3
947718.49	597469.37	-25.1
947685.83	601517.66	-25.1
947689.88	597471.88	-25.1
947666.69	597473.91	-25.0
947705.09	601515.98	-24.9
947683.49	598408.57	-24.9
947648.09	593179.68	-24.6
947701.87	594251.05	-24.5
947702.07	598406.94	-24.4
947703.64	593174.82	-24.4
947639.00	595331.49	-24.4
947667.65	601519.25	-24.3
947724.29	594249.09	-24.3
947678.58	594253.09	-24.2
947680.88	593176.81	-24.2
947711.22	599427.98	-24.2
947654.45	594255.20	-24.1
947725.88	593172.88	-24.1
947637.30	599434.45	-23.9
947679.39	599430.76	-23.9
947652.84	600432.54	-23.8
947716.25	595324.73	-23.7
947660.97	599432.37	-23.7
947719.02	602629.68	-23.4
947699.19	600428.48	-23.4
947657.42	595329.88	-23.2
947661.17	602634.75	-23.2
947682.76	595327.66	-23.1
947707.91	603653.60	-23.1
947678.24	600430.32	-22.9
947700.98	602631.26	-22.7
947656.86	596437.25	-22.6
947674.82	603656.50	-22.6
947685.44	596434.75	-22.4
947679.96	602633.10	-22.1

947712.52	596432.38	-21.9
947655.22	603658.21	-21.8
947711.46	605744.78	-21.2
947689.23	608957.08	-20.9
947714.51	608954.87	-20.9
947707.29	610965.12	-20.9
947661.33	608959.52	-20.8
947641.77	604662.81	-20.6
947692.43	605746.44	-20.6
947660.28	604661.19	-20.5
947682.94	604659.21	-20.3
947685.23	610967.05	-20.3
947640.91	608961.31	-20.2
947719.90	609954.52	-20.1
947673.35	605748.11	-20.1
947701.68	604657.57	-20.1
947644.33	605750.65	-20.0
947662.20	610969.07	-20.0
947724.18	604655.60	-19.9
947693.52	607869.27	-19.7
947700.25	609956.24	-19.6
947672.25	607871.13	-19.6
947712.48	607867.61	-19.6
947653.42	607872.78	-19.4
947720.31	612015.98	-19.3
947678.44	609958.15	-19.2
947643.91	609961.17	-19.1
947726.30	606864.64	-18.9
947699.07	612017.84	-18.7
947707.70	606866.27	-18.5
947673.11	612020.11	-18.0
947686.51	606868.12	-18.0
947637.37	612023.24	-17.9
947668.43	606869.70	-17.7
947708.87	612994.40	-17.7
947648.16	606871.47	-17.6
947647.36	612999.78	-17.4
947690.60	612995.99	-17.1
947668.75	612997.91	-16.9
947708.51	613927.43	-16.9
947679.76	613929.95	-16.4
947686.00	614961.13	-15.1
947724.17	615955.76	-14.8
947656.01	613932.02	-14.8
947715.93	614958.52	-14.8
947705.61	615957.38	-14.0
947725.88	617028.04	-13.9
947663.26	614963.12	-13.7
947702.89	617030.05	-13.4
947681.60	615959.48	-13.4
947725.55	619105.60	-13.2
947724.00	618072.48	-13.0
947676.51	617032.36	-12.9
947659.07	615961.45	-12.8
947701.62	618074.44	-12.2
947655.10	617034.23	-12.2
947680.98	618076.25	-11.3
947705.29	619107.38	-10.8
947667.97	619110.64	-10.6
947657.79	618078.28	-10.4
947687.14	619108.96	-10.3
947649.69	619112.24	-10.0
947718.45	620077.24	-9.7
947699.55	620078.89	-9.2
947674.46	620081.08	-8.8
947654.50	620082.83	-8.5
947725.23	621072.06	-8.4
947707.27	621073.63	-7.5
947724.83	622066.44	-6.5
947675.36	623103.15	-6.5
947689.06	621075.23	-6.2

947653.75	622072.66	-5.8
947638.68	621079.63	-5.7
947657.29	621078.01	-5.7
947693.69	623101.54	-5.7
947705.55	622068.13	-5.5
947674.43	622070.85	-5.0
947724.77	623098.82	-4.5
947771.26	601510.19	-26.8
947795.11	601508.10	-26.8
947752.27	601511.85	-26.6
947796.49	595317.71	-25.4
947766.25	595320.36	-25.3
947747.51	594247.06	-25.2
947776.74	594244.50	-24.9
947814.54	595316.13	-24.7
947798.29	594242.62	-24.6
947755.13	597466.17	-24.5
947736.54	598403.92	-24.5
947811.92	597461.20	-24.5
947765.96	599423.19	-24.4
947779.93	597464.00	-24.4
947815.66	602621.23	-24.4
947746.52	602627.28	-24.4
947743.96	599425.11	-24.3
947736.50	597467.80	-24.3
947756.03	593170.24	-24.2
947764.87	598401.45	-24.2
947748.09	595321.95	-24.1
947801.20	593166.29	-24.1
947776.23	593168.47	-24.0
947765.41	602625.63	-24.0
947803.36	599419.92	-23.9
947785.83	598399.61	-23.9
947785.03	602623.91	-23.9
947784.36	599421.58	-23.8
947807.35	598397.73	-23.7
947791.14	600420.44	-23.5
947804.44	603645.16	-23.5
947761.00	600423.07	-23.4
947734.07	600425.43	-23.4
947728.37	603651.81	-23.3
947756.08	603649.39	-23.2
947775.52	603647.69	-23.2
947814.82	596423.43	-22.8
947795.19	596425.14	-22.4
947746.51	596429.40	-22.1
947813.55	610955.82	-21.9
947756.09	610960.85	-21.9
947764.91	596427.79	-21.8
947791.48	610957.76	-21.7
947735.80	605742.65	-21.7
947766.04	605740.00	-21.3
947727.79	610963.33	-21.3
947810.18	609946.62	-21.3
947782.99	609949.00	-21.2
947801.79	605736.87	-21.1
947772.01	612011.46	-21.0
947764.31	609950.64	-21.0
947766.98	608950.28	-20.8
947735.10	608953.07	-20.8
947740.58	609952.71	-20.7
947790.50	612009.84	-20.7
947788.77	608948.38	-20.6
947752.82	612013.14	-20.6
947811.24	612008.03	-20.6
947779.78	604650.74	-20.5
947807.64	608946.72	-20.4
947750.88	604653.27	-20.4
947770.07	607862.57	-20.4
947797.76	604649.17	-20.3
947770.07	606860.81	-19.9

947733.84	607865.74	-19.6
947789.92	612987.31	-19.6
947815.17	606856.86	-19.3
947812.92	612985.29	-19.3
947799.15	607860.03	-19.2
947813.64	613918.23	-18.9
947795.16	606858.61	-18.8
947749.46	606862.61	-18.8
947795.39	613919.83	-18.0
947771.60	612988.91	-17.7
947760.30	615952.60	-16.3
947815.85	615947.74	-16.1
947812.58	617020.45	-16.0
947780.47	617023.26	-16.0
947731.09	612992.45	-16.0
947807.75	614950.48	-15.9
947787.35	614952.27	-15.9
947753.26	612990.51	-15.9
947762.38	617024.85	-15.8
947791.47	615949.87	-15.6
947738.19	613924.83	-15.3
947767.11	614954.04	-15.3
947739.52	614956.45	-15.0
947765.09	613922.48	-14.9
947807.46	619098.44	-14.7
947744.19	617026.44	-14.5
947793.90	618066.37	-14.4
947814.17	618064.59	-14.3
947775.35	618067.99	-14.2
947752.13	618070.02	-13.8
947789.11	619100.04	-12.7
947770.26	619101.69	-12.3
947747.07	619103.72	-11.7
947806.27	620069.55	-11.7
947785.43	620071.38	-11.2
947813.93	621064.30	-10.9
947765.60	620073.11	-10.5
947808.94	622059.08	-10.3
947791.30	621066.28	-10.2
947744.17	620074.99	-10.0
947773.14	621067.87	-9.8
947790.84	622060.66	-9.5
947754.18	621069.53	-9.3
947772.85	622062.24	-8.8
947745.40	622064.64	-8.2
947815.03	623090.93	-6.8
947795.44	623092.64	-6.1
947774.37	623094.48	-5.4
947755.69	623096.12	-4.8
947809.93	624117.03	-4.2
947779.14	624119.72	-4.2
947749.37	624122.33	-3.9
947820.60	601505.87	-26.9
947883.28	601500.39	-26.8
947858.81	601502.53	-26.8
947840.72	601504.11	-26.4
947883.25	597454.96	-25.7
947875.32	599413.62	-25.4
947895.38	599411.87	-25.4
947835.96	597459.10	-25.2
947850.86	599415.76	-25.1
947902.57	597453.27	-25.1
947864.34	597456.61	-25.1
947887.84	603637.86	-25.0
947858.60	603640.42	-24.8
947893.58	594234.28	-24.7
947898.30	602614.00	-24.6
947843.36	595313.61	-24.6
947847.01	594238.35	-24.5
947902.74	595308.42	-24.4
947820.48	594240.67	-24.2

947872.97	602616.22	-24.2
947830.87	599417.51	-24.2
947875.45	594235.86	-24.1
947873.29	593159.98	-24.1
947897.81	593157.83	-24.0
947837.74	603642.24	-23.9
947884.38	595310.02	-23.9
947862.16	595311.97	-23.8
947854.85	602617.80	-23.7
947819.39	593164.70	-23.7
947855.21	593161.56	-23.6
947825.04	600417.47	-23.6
947834.04	602619.62	-23.4
947826.89	598396.02	-23.3
947894.87	600411.36	-23.1
947873.26	600413.25	-23.0
947869.21	598392.32	-22.9
947844.95	598394.44	-22.9
947887.33	598390.73	-22.8
947899.92	596415.98	-22.8
947847.39	600415.52	-22.8
947880.74	596417.66	-22.4
947855.82	596419.84	-22.3
947844.10	610953.15	-22.2
947837.85	596421.41	-22.0
947868.83	605731.01	-21.9
947898.80	610948.37	-21.9
947863.45	610951.46	-21.9
947841.71	605733.38	-21.8
947891.24	612978.44	-21.7
947897.03	614942.67	-21.6
947867.84	612980.49	-21.6
947903.34	605727.99	-21.6
947901.20	607851.10	-21.6
947897.38	613910.91	-21.4
947878.39	614944.30	-21.3
947823.23	605735.00	-21.2
947890.71	609939.58	-21.2
947858.69	609942.38	-21.1
947840.67	609943.96	-21.1
947848.97	612982.14	-20.9
947874.05	613912.95	-20.9
947867.23	607854.07	-20.8
947890.81	604641.03	-20.7
947831.84	612006.23	-20.5
947881.09	612001.92	-20.4
947858.87	614946.01	-20.4
947821.69	604647.07	-20.4
947851.09	608942.92	-20.4
947872.54	604642.62	-20.3
947829.41	608944.82	-20.3
947855.92	613914.53	-20.2
947891.49	608939.39	-20.2
947844.94	604645.04	-20.2
947873.26	608940.98	-20.1
947852.07	612004.46	-20.1
947825.97	614948.89	-20.1
947900.78	615940.31	-20.0
947846.47	606854.12	-19.9
947848.71	607855.69	-19.8
947868.25	606852.22	-19.7
947893.17	606850.04	-19.6
947837.46	613916.15	-19.5
947890.58	617013.63	-19.3
947824.21	607857.84	-19.3
947869.36	617015.49	-18.9
947880.56	615942.08	-18.8
947905.50	619089.86	-18.3
947887.02	619091.48	-17.2
947862.31	615943.67	-17.1
947844.94	617017.62	-16.9

947899.37	618057.14	-16.7
947867.33	619093.20	-16.3
947844.25	615945.25	-16.2
947846.39	619095.03	-15.8
947879.64	618058.87	-15.3
947852.81	618061.21	-14.9
947832.56	618062.99	-14.4
947902.64	620061.12	-13.9
947827.06	619096.72	-13.6
947872.69	620063.74	-13.3
947902.49	622050.90	-12.6
947854.51	620065.33	-12.4
947878.13	621058.68	-12.4
947826.54	620067.78	-12.0
947883.53	622052.56	-11.9
947853.94	621060.80	-11.8
947862.80	622054.37	-11.5
947835.39	621062.42	-11.3
947843.70	622056.04	-11.1
947905.71	623082.99	-9.9
947881.68	623085.10	-9.8
947862.95	623086.73	-9.0
947844.51	623088.35	-8.0
947837.56	625122.62	-6.8
947900.96	624109.07	-6.4
947855.69	625121.03	-6.2
947882.94	624110.64	-5.6
947875.30	625119.31	-5.3
947862.52	624112.43	-5.2
947895.97	625117.50	-4.8
947844.37	624114.02	-4.7
947944.95	601494.99	-27.0
947914.60	601497.65	-26.8
947964.74	601493.26	-26.7
947995.34	601490.58	-25.9
947915.91	599410.07	-25.7
947992.29	595300.58	-25.6
947980.55	603629.75	-25.6
947961.05	603631.46	-25.4
947984.97	594226.28	-25.4
947935.51	602610.74	-25.4
947984.05	602606.50	-25.3
947959.33	602608.66	-25.2
947961.71	595303.26	-25.2
947963.96	594228.12	-25.2
947939.24	597450.06	-25.1
947940.92	603633.22	-25.1
947963.45	597447.94	-25.1
947921.98	594231.79	-25.0
947945.63	594229.73	-25.0
947942.44	595304.94	-24.9
947923.60	595306.59	-24.8
947982.68	597446.26	-24.8
947920.66	597451.69	-24.8
947957.17	593152.64	-24.7
947920.96	603634.96	-24.6
947983.83	593150.31	-24.6
947916.62	602612.40	-24.4
947937.98	593154.32	-24.4
947995.54	598381.26	-24.3
947990.08	596408.09	-24.1
947935.94	599408.32	-24.0
947920.04	593155.89	-23.9
947977.19	598382.87	-23.7
947955.06	596411.16	-23.4
947958.34	599406.36	-23.3
947958.82	600405.77	-23.1
947929.36	596413.41	-23.0
947921.26	600409.05	-23.0
947977.01	614935.67	-22.7
947954.24	613905.93	-22.7

947978.63	600404.03	-22.6
947939.81	600407.43	-22.6
947974.39	604633.71	-22.5
947949.95	614938.04	-22.5
947959.14	598384.45	-22.4
947908.84	598388.85	-22.3
947977.64	599404.67	-22.2
947913.24	612976.52	-22.2
947934.59	598386.60	-22.2
947925.76	613908.42	-22.2
947931.69	614939.64	-22.1
947934.57	607848.18	-22.1
947969.21	605722.23	-22.1
947966.31	612971.87	-22.1
947926.99	605725.92	-22.1
947990.19	605720.39	-21.9
947990.62	619082.41	-21.9
947943.33	612973.88	-21.9
947986.75	611992.67	-21.8
947933.46	610945.33	-21.8
947974.38	617006.30	-21.8
947939.39	604636.77	-21.8
947959.45	610943.06	-21.6
947966.14	607845.42	-21.5
947968.07	611994.31	-21.5
947950.88	605723.83	-21.4
947981.88	610941.10	-21.4
947930.61	609936.09	-21.2
947972.87	613904.30	-21.2
947919.73	604638.49	-21.2
947909.61	609937.92	-21.1
947975.75	609932.14	-21.1
947950.42	609934.35	-21.0
947949.03	611995.97	-20.9
947972.65	619083.98	-20.8
947980.97	606842.36	-20.5
947949.70	617008.46	-20.3
947975.81	615933.74	-20.2
947916.00	611998.86	-20.1
947962.25	606844.00	-20.1
947946.51	619086.27	-20.0
947911.80	606848.41	-20.0
947953.09	615935.73	-20.0
947911.34	608937.65	-20.0
947994.43	613902.42	-19.9
947929.77	615937.77	-19.8
947929.87	608936.03	-19.6
947933.76	606846.49	-19.6
947931.49	617010.05	-19.5
947950.35	608934.24	-19.4
947985.17	607843.76	-19.4
947909.30	617011.99	-19.4
947968.87	608932.62	-18.9
947924.06	619088.24	-18.7
947995.04	618048.77	-18.6
947972.42	618050.75	-18.2
947954.22	618052.34	-17.9
947919.87	618055.35	-17.1
947992.39	620053.27	-16.8
947973.86	620054.89	-16.3
947955.36	620056.51	-15.7
947937.21	620058.10	-15.1
947989.28	622043.30	-14.9
947971.13	622044.89	-14.2
947947.01	622047.00	-13.7
947992.03	623075.44	-13.3
947926.87	622048.76	-13.0
947907.55	621056.11	-12.6
947973.38	623077.07	-12.5
947993.60	621048.58	-12.3
947926.94	621054.41	-12.2

947954.97	623078.68	-11.7
947945.37	621052.80	-11.6
947972.31	621050.44	-11.6
947936.11	623080.33	-10.9
947994.81	624100.86	-9.6
947975.35	624102.56	-8.9
947953.99	624104.43	-8.2
947995.28	625108.82	-7.6
947934.90	624106.10	-7.5
947976.07	625110.50	-6.3
947955.47	625112.30	-5.5
947928.50	625114.66	-4.9
948070.96	595293.70	-26.7
948051.35	595295.41	-26.6
948070.41	603621.89	-26.4
948010.54	595298.98	-26.4
948030.29	595297.26	-26.3
948080.89	602598.02	-26.2
948052.45	603623.46	-26.1
948022.66	603626.07	-26.1
948046.70	602601.02	-26.1
948004.71	603627.64	-25.9
948016.70	601488.71	-25.7
948028.42	594222.48	-25.6
948028.20	602602.63	-25.6
948052.09	598376.32	-25.5
948049.93	601485.81	-25.5
948049.48	594220.64	-25.5
948010.33	594224.06	-25.5
948078.71	598373.99	-25.4
948007.01	602604.49	-25.4
948071.79	594218.69	-25.3
948076.74	601483.46	-25.2
948080.12	611984.51	-25.1
948034.27	597441.75	-25.1
948027.08	598378.50	-24.9
948011.34	597443.75	-24.7
948074.31	597438.24	-24.6
948052.34	597440.17	-24.2
948082.23	599395.52	-23.9
948046.09	596403.19	-23.9
948050.71	599398.28	-23.6
948017.99	596405.65	-23.6
948007.99	600401.47	-23.5
948077.74	593142.09	-23.5
948037.65	593145.60	-23.3
948080.89	600395.09	-23.3
948004.11	593148.53	-23.2
948072.03	596400.92	-23.2
948060.94	611986.18	-23.1
948001.70	604631.32	-23.1
948058.98	593143.73	-23.0
948024.57	599400.56	-22.8
947996.70	614933.95	-22.8
948038.13	611988.18	-22.8
948034.52	605716.51	-22.7
948016.73	611990.05	-22.7
948080.04	604624.47	-22.7
948032.17	604628.66	-22.6
948075.19	605712.95	-22.5
948061.47	600396.79	-22.4
948045.34	619077.63	-22.4
948011.79	619080.56	-22.4
948056.11	604626.56	-22.3
948015.17	605718.21	-22.3
948031.56	600399.40	-22.3
948076.64	616997.35	-22.3
948074.21	619075.10	-22.2
948056.58	616999.11	-22.1
948052.78	605714.92	-22.1
948022.91	617002.05	-22.1

947996.76	599403.00	-22.1
947996.54	617004.36	-22.1
948073.07	613895.54	-21.7
948069.07	615925.58	-21.6
948081.48	609922.89	-21.6
948048.78	615927.36	-21.6
948081.04	612961.84	-21.5
948056.99	612963.94	-21.4
948068.74	614927.65	-21.4
948058.23	609924.92	-21.3
948076.12	606834.03	-21.3
948016.93	614932.18	-21.3
948039.20	609926.59	-21.2
948012.43	610938.42	-21.2
948030.09	615928.99	-21.2
948002.08	612968.74	-21.1
948035.27	612965.84	-21.1
948049.49	614929.33	-21.1
948020.54	609928.22	-20.9
947997.81	609930.21	-20.9
948045.20	610935.56	-20.9
948003.38	615931.33	-20.9
948065.29	610933.80	-20.8
948025.39	606838.47	-20.6
948013.76	613900.72	-20.5
947999.25	606840.76	-20.5
948080.18	618041.32	-20.4
948058.81	618043.19	-20.3
948048.58	613897.68	-20.3
948043.86	606836.86	-20.3
948079.40	607835.51	-20.2
948037.85	618045.02	-19.9
948048.58	607838.21	-19.8
948046.15	608925.86	-19.6
948026.74	607840.12	-19.3
948019.31	618046.65	-19.3
948068.88	608923.87	-19.3
948004.94	607842.03	-19.1
948026.60	608927.57	-18.8
947998.57	608930.02	-18.8
948078.84	620045.71	-18.1
948082.71	622035.13	-18.0
948032.90	620049.72	-17.6
948060.61	620047.30	-17.3
948061.81	622036.96	-17.2
948042.58	622038.64	-16.5
948010.43	620051.69	-16.5
948083.53	621040.71	-16.3
948022.67	622040.38	-15.9
948084.49	623067.35	-15.9
948065.08	621042.33	-15.4
948066.38	623068.94	-15.4
948048.09	623070.54	-14.8
948041.98	621044.35	-14.7
948027.13	623072.37	-14.3
948023.79	621045.94	-13.9
948084.54	624093.01	-12.9
948066.00	624094.63	-12.3
948047.80	624096.22	-11.4
948086.02	625100.88	-11.3
948029.62	624097.81	-10.7
948067.53	625102.50	-10.6
948049.51	625104.07	-9.9
948031.44	625105.65	-9.0
948013.36	625107.23	-8.1
948080.87	626217.20	-7.6
948062.98	626220.36	-7.1
948044.61	626223.60	-6.6
948026.50	626226.79	-5.9
948173.36	601475.01	-27.0
948092.54	595291.81	-26.9

948145.41	603615.33	-26.6
948120.85	603617.48	-26.6
948115.67	595289.79	-26.6
948091.14	603620.08	-26.4
948146.12	601477.39	-26.3
948170.98	603613.09	-26.2
948134.48	595288.14	-26.1
948167.51	595285.25	-25.9
948125.42	601479.20	-25.9
948166.37	611976.96	-25.8
948108.38	611982.03	-25.8
948101.63	598371.98	-25.7
948138.16	611979.43	-25.7
948099.91	602596.36	-25.6
948134.08	598369.14	-25.5
948106.07	601480.90	-25.4
948176.42	596391.79	-25.4
948151.33	597431.51	-25.4
948136.93	602593.12	-25.3
948090.67	594217.04	-25.3
948120.83	594214.40	-25.2
948173.39	597429.58	-25.2
948158.34	598367.02	-25.2
948118.92	602594.70	-25.2
948111.02	597435.03	-25.1
948157.20	602591.35	-25.0
948154.90	596393.67	-24.9
948132.42	597433.16	-24.9
948172.62	600387.06	-24.8
948092.82	597436.63	-24.8
948143.75	594212.39	-24.7
948140.82	599390.39	-24.6
948136.11	596395.32	-24.6
948169.44	612954.10	-24.5
948168.26	599387.99	-24.4
948151.75	600388.89	-24.4
948137.26	593136.89	-24.4
948115.12	599392.64	-24.3
948157.64	593135.10	-24.2
948114.93	593138.84	-24.0
948129.26	600390.86	-23.9
948167.80	594210.29	-23.9
948117.74	596396.92	-23.8
948151.29	612955.69	-23.7
948094.70	596398.94	-23.5
948096.85	593140.42	-23.5
948169.79	605704.68	-23.4
948093.24	605711.37	-23.3
948167.90	604616.78	-23.3
948117.10	605709.29	-23.3
948132.96	612957.29	-23.1
948142.15	605707.10	-23.1
948116.37	604621.29	-23.1
948100.01	600393.42	-23.1
948157.54	609916.23	-23.0
948137.05	609918.03	-22.9
948098.35	604622.87	-22.9
948140.53	604619.18	-22.9
948171.21	616989.08	-22.7
948133.88	616992.34	-22.6
948152.00	616990.76	-22.4
948103.67	616994.99	-22.4
948102.54	612959.95	-22.3
948171.22	620037.62	-22.2
948122.23	619070.90	-22.2
948119.10	609919.60	-22.2
948144.25	619068.97	-22.2
948092.41	619073.51	-22.1
948165.37	614919.20	-22.1
948100.47	609921.23	-22.0
948166.41	619067.03	-22.0

948152.58	615918.28	-21.9
948124.94	614922.73	-21.8
948175.66	608914.53	-21.6
948122.84	607831.71	-21.6
948113.43	615921.70	-21.6
948143.16	614921.14	-21.5
948142.94	608917.39	-21.5
948134.27	615919.88	-21.4
948143.19	613889.40	-21.4
948100.55	614924.87	-21.3
948173.50	613886.75	-21.3
948174.39	615916.37	-21.3
948125.87	606829.68	-21.2
948172.10	607827.40	-21.2
948087.28	615923.99	-21.1
948160.38	606826.66	-21.1
948153.22	620039.20	-21.0
948173.77	622027.16	-21.0
948123.02	622031.60	-21.0
948106.56	606831.37	-20.9
948105.86	610930.25	-20.7
948151.27	607829.22	-20.7
948157.30	618034.57	-20.7
948091.66	613893.91	-20.6
948112.33	618038.51	-20.6
948153.29	622028.95	-20.6
948118.97	613891.52	-20.6
948169.07	610924.72	-20.5
948134.52	618036.57	-20.4
948128.36	610928.28	-20.4
948148.76	610926.50	-20.4
948087.55	610931.85	-20.3
948124.62	608918.99	-20.3
948102.42	622033.41	-20.3
948104.43	607833.32	-20.2
948132.75	620040.99	-19.7
948099.89	608921.16	-19.7
948151.46	621034.77	-19.1
948165.64	623060.25	-18.4
948109.01	620043.07	-18.3
948128.64	621036.77	-18.3
948169.44	621033.20	-18.0
948146.66	623061.91	-18.0
948110.37	621038.37	-17.5
948126.46	623063.68	-17.4
948106.82	623065.40	-16.8
948173.05	625093.26	-15.1
948175.92	624085.01	-15.0
948156.23	624086.73	-14.7
948135.35	624088.56	-14.2
948150.89	625095.20	-14.1
948116.99	624090.17	-13.7
948131.19	625096.93	-13.0
948109.99	625098.78	-12.2
948171.26	626201.27	-10.2
948152.62	626204.55	-9.5
948134.20	626207.80	-9.0
948115.80	626211.05	-8.4
948169.23	627204.69	-8.3
948150.66	627207.96	-7.8
948129.95	627211.62	-7.0
948156.31	629287.43	-5.8
948176.08	629286.74	-5.4
948216.09	601471.27	-27.2
948197.23	601472.92	-27.1
948240.98	601469.09	-26.6
948262.41	601467.22	-26.5
948246.46	600380.60	-26.3
948266.34	600378.86	-26.2
948228.51	600382.17	-26.1
948185.73	595283.66	-26.0

948242.77	611970.27	-25.9
948196.62	611974.31	-25.9
948190.06	603611.42	-25.8
948221.27	595280.55	-25.8
948209.55	600383.83	-25.8
948220.65	611972.21	-25.7
948226.37	603608.24	-25.6
948246.69	595278.32	-25.5
948208.29	603609.83	-25.4
948190.56	600385.49	-25.3
948216.42	612949.99	-25.3
948252.08	613879.87	-25.3
948266.12	595276.62	-25.3
948194.15	612951.94	-25.2
948210.54	602586.68	-25.1
948249.31	612947.11	-25.1
948177.09	602589.61	-25.1
948209.22	596388.92	-25.1
948238.52	596386.36	-25.0
948212.98	593130.26	-24.8
948228.87	602585.08	-24.7
948177.84	593133.34	-24.7
948258.63	603605.42	-24.6
948233.40	613881.51	-24.6
948262.83	602582.11	-24.5
948258.35	614911.06	-24.4
948233.48	593128.47	-24.4
948257.01	596384.74	-24.3
948193.23	597427.84	-24.2
948256.01	593126.50	-23.9
948238.49	614912.80	-23.8
948186.97	604615.11	-23.6
948215.65	604612.61	-23.5
948190.65	599386.03	-23.5
948256.34	604609.04	-23.4
948214.86	613883.13	-23.4
948211.80	597426.22	-23.3
948262.21	615908.69	-23.3
948237.74	604610.67	-23.3
948252.37	622020.29	-23.3
948179.11	598365.20	-23.2
948245.26	616982.60	-23.2
948257.06	620030.11	-23.0
948225.57	615911.89	-23.0
948245.02	607821.02	-23.0
948221.37	620033.24	-23.0
948200.39	620035.07	-23.0
948210.41	605701.12	-22.9
948194.90	608912.84	-22.9
948201.19	609912.41	-22.9
948193.01	616987.17	-22.9
948220.03	616984.81	-22.8
948241.73	609908.87	-22.8
948244.18	615910.26	-22.8
948261.73	605696.63	-22.8
948222.67	609910.53	-22.7
948230.00	622022.24	-22.7
948180.30	609914.24	-22.7
948215.66	614914.80	-22.7
948207.51	615913.47	-22.7
948186.16	594208.68	-22.6
948233.18	605699.13	-22.6
948191.58	605702.77	-22.6
948239.99	608908.90	-22.5
948218.12	608910.81	-22.4
948187.54	614917.26	-22.3
948209.76	599384.36	-22.3
948210.58	622023.94	-22.2
948198.44	598363.51	-22.2
948230.71	597424.56	-22.1
948263.68	607819.39	-22.0

948191.45	613885.18	-22.0
948258.28	608907.30	-21.8
948233.77	599382.26	-21.8
948196.27	619064.42	-21.8
948260.09	606817.94	-21.7
948226.83	607822.61	-21.6
948214.23	619062.85	-21.5
948251.81	619059.56	-21.5
948192.01	622025.57	-21.5
948242.05	606819.52	-21.4
948249.13	597422.95	-21.4
948205.10	594207.02	-21.4
948262.17	621025.09	-21.3
948192.49	607825.62	-21.2
948222.18	606821.25	-21.1
948188.15	606824.23	-21.0
948259.73	618025.61	-20.9
948221.11	598361.53	-20.9
948250.98	610917.56	-20.9
948190.45	618031.67	-20.9
948232.68	619061.24	-20.8
948225.77	594205.22	-20.8
948226.91	618028.48	-20.8
948241.07	621026.93	-20.8
948208.89	618030.06	-20.7
948232.80	610919.15	-20.7
948256.32	594202.54	-20.7
948256.32	598358.45	-20.6
948206.54	610921.44	-20.5
948218.64	621028.89	-20.3
948251.71	599380.69	-20.3
948187.32	610923.12	-20.2
948250.73	623052.81	-20.1
948220.95	623055.41	-19.9
948200.32	623057.22	-19.4
948200.62	621030.47	-19.1
948264.89	625085.23	-17.7
948245.28	625086.94	-17.5
948258.57	624077.78	-17.3
948239.48	624079.45	-17.0
948227.24	625088.52	-16.8
948220.62	624081.10	-16.5
948208.81	625090.14	-16.3
948199.94	624082.91	-15.7
948258.30	626185.92	-12.8
948238.94	626189.33	-12.1
948220.33	626192.61	-11.5
948200.93	626196.03	-11.2
948262.72	627188.20	-11.0
948244.64	627191.39	-10.5
948224.43	627194.96	-9.9
948205.39	627198.31	-9.6
948187.05	627201.55	-9.1
948265.22	629283.63	-7.1
948247.17	629284.26	-6.1
948228.26	629284.92	-5.0
948265.31	630240.29	-5.0
948243.50	630241.05	-4.9
948201.08	629285.86	-4.7
948222.03	630241.80	-4.4
948201.03	630242.53	-4.1
948349.12	614903.12	-27.2
948311.45	614906.41	-27.1
948330.50	614904.75	-26.8
948311.55	613874.67	-26.6
948342.23	613871.99	-26.6
948290.18	613876.54	-26.6
948317.64	602577.31	-26.3
948271.80	613878.15	-26.1
948347.38	601459.78	-26.1
948298.89	602578.95	-25.9

948292.09	614908.11	-25.8
948298.11	611965.43	-25.8
948274.04	611967.54	-25.8
948339.34	615901.94	-25.8
948322.76	611963.28	-25.7
948326.80	601461.58	-25.7
948281.07	601465.58	-25.7
948347.12	611961.15	-25.6
948293.86	600376.46	-25.5
948307.59	601463.26	-25.4
948301.53	612942.54	-25.2
948275.56	612944.82	-25.2
948320.15	615903.62	-25.2
948351.62	612938.16	-25.1
948324.39	612940.55	-25.1
948300.09	615905.37	-24.8
948342.22	602575.16	-24.7
948345.57	616973.82	-24.6
948316.52	600374.47	-24.4
948284.73	595275.00	-24.4
948321.41	616975.94	-24.3
948276.91	603603.82	-24.3
948315.25	593121.31	-24.1
948334.55	593119.62	-24.0
948302.74	616977.57	-24.0
948281.71	615906.98	-23.9
948276.03	593124.74	-23.9
948297.59	603602.01	-23.9
948296.54	593122.95	-23.9
948334.84	600372.87	-23.6
948282.38	604606.77	-23.6
948276.91	596383.00	-23.5
948271.38	616980.32	-23.5
948323.66	603599.73	-23.4
948272.46	622018.53	-23.4
948345.79	622012.11	-23.4
948355.22	593117.82	-23.4
948301.09	622016.02	-23.3
948318.91	604603.57	-23.3
948325.51	622013.89	-23.2
948337.77	604601.92	-23.2
948313.01	620025.22	-23.1
948342.50	603598.08	-23.0
948300.55	604605.18	-23.0
948280.33	620028.08	-23.0
948347.81	620022.17	-22.9
948333.82	609900.81	-22.9
948289.56	609904.68	-22.9
948354.43	607811.45	-22.9
948303.72	595273.33	-22.8
948314.86	609902.47	-22.8
948271.22	609906.29	-22.7
948325.60	605691.05	-22.6
948318.21	606812.85	-22.5
948306.84	605692.69	-22.5
948354.04	605688.56	-22.4
948312.57	607815.11	-22.4
948287.88	605694.35	-22.4
948344.65	606810.54	-22.3
948355.38	618017.24	-22.1
948308.81	596380.21	-22.1
948335.25	607813.13	-22.1
948293.66	608904.20	-22.1
948292.37	607816.88	-22.1
948321.30	621019.91	-22.1
948343.70	621017.95	-22.0
948286.41	621022.96	-21.9
948321.91	595271.74	-21.9
948297.85	606814.63	-21.8
948344.03	619051.49	-21.8
948336.56	618018.89	-21.7

948312.38	608902.57	-21.7
948278.48	606816.33	-21.7
948336.20	608900.48	-21.5
948338.22	610909.92	-21.5
948341.16	595270.06	-21.4
948310.35	619054.44	-21.4
948318.57	618020.46	-21.4
948299.17	610913.34	-21.4
948281.63	618023.70	-21.3
948300.02	618022.09	-21.3
948269.38	610915.95	-21.3
948319.66	610911.55	-21.2
948285.84	619056.58	-21.2
948329.00	596378.44	-21.1
948349.34	596376.66	-20.9
948273.61	597420.81	-20.6
948337.35	625078.89	-20.5
948331.93	623045.70	-20.4
948354.59	623043.72	-20.4
948326.90	597416.15	-20.3
948299.55	597418.54	-20.3
948274.93	598356.82	-20.2
948318.97	625080.50	-20.0
948270.98	623051.04	-19.9
948306.08	623047.97	-19.8
948269.98	599379.09	-19.8
948274.30	594200.97	-19.6
948347.34	597414.36	-19.3
948344.06	599372.61	-19.3
948294.46	599376.95	-19.1
948355.26	624069.32	-19.0
948294.46	598355.11	-18.9
948321.60	599374.58	-18.9
948299.31	625082.22	-18.8
948294.20	594199.23	-18.5
948315.56	598353.27	-18.3
948317.26	594197.21	-18.0
948335.24	598351.54	-18.0
948322.57	624072.18	-18.0
948335.47	594195.62	-17.4
948301.14	624074.06	-17.2
948279.19	624075.98	-17.2
948351.78	626169.44	-16.4
948333.73	626172.62	-15.2
948315.55	626175.82	-14.3
948291.88	626180.00	-13.8
948339.76	627174.62	-13.1
948312.99	627179.34	-12.4
948291.67	627183.10	-11.7
948355.72	629280.46	-11.5
948340.88	628115.56	-11.4
948319.44	628119.34	-10.7
948337.63	629281.10	-10.6
948318.30	629281.77	-9.7
948354.93	630237.16	-9.3
948301.23	628122.55	-9.2
948297.98	629282.48	-8.9
948336.05	630237.82	-8.2
948353.46	631226.58	-7.7
948315.59	630238.53	-7.6
948335.20	631227.22	-6.9
948293.80	630239.29	-6.2
948316.35	631227.88	-6.0
948442.64	615892.90	-27.9
948419.34	615894.94	-27.7
948391.61	615897.36	-27.7
948434.89	616966.01	-27.6
948361.39	615900.01	-27.1
948376.66	614900.71	-27.0
948415.80	614897.29	-26.9
948434.59	614895.64	-26.9

948397.51	614898.89	-26.8
948414.11	613865.70	-26.7
948444.45	613863.04	-26.7
948414.35	616967.81	-26.7
948367.01	613869.82	-26.6
948396.09	613867.27	-26.6
948393.73	616969.61	-26.2
948398.28	601455.33	-25.8
948369.90	611959.15	-25.6
948400.73	611956.46	-25.6
948374.98	616971.25	-25.5
948376.69	601457.22	-25.4
948422.25	611954.57	-25.4
948397.21	612934.17	-25.2
948432.76	602567.24	-25.2
948376.97	612935.94	-25.1
948417.22	601453.67	-25.0
948395.26	602570.52	-24.9
948426.35	612931.62	-24.8
948445.93	612929.91	-24.8
948371.62	602572.59	-24.7
948414.79	602568.81	-24.7
948436.50	622004.18	-24.0
948430.03	607804.84	-23.8
948391.18	604597.25	-23.7
948437.63	601451.89	-23.7
948384.69	622008.71	-23.6
948443.10	618009.57	-23.6
948439.18	609891.59	-23.6
948412.26	603591.98	-23.6
948374.34	607809.71	-23.5
948411.81	622006.34	-23.5
948435.87	603589.92	-23.5
948373.76	603595.35	-23.5
948365.37	622010.40	-23.2
948423.27	618011.30	-23.2
948358.73	609898.63	-23.2
948421.22	609893.16	-23.2
948408.03	620016.91	-23.2
948397.65	609895.23	-23.2
948377.93	609896.95	-23.1
948392.77	603593.69	-23.1
948365.77	604599.47	-23.1
948362.72	600370.43	-23.1
948426.49	620015.29	-23.1
948373.32	593116.23	-23.0
948398.10	605684.70	-22.9
948392.75	607808.10	-22.9
948441.86	600363.51	-22.9
948370.36	620020.20	-22.8
948389.89	620018.49	-22.8
948394.87	618013.79	-22.8
948415.31	593112.56	-22.7
948411.48	604595.47	-22.7
948418.23	605682.94	-22.6
948444.67	606801.79	-22.6
948382.82	600368.67	-22.5
948379.10	605686.37	-22.5
948395.40	593114.30	-22.4
948373.70	618015.64	-22.4
948411.18	606804.72	-22.4
948411.01	607806.50	-22.3
948412.96	621011.89	-22.3
948446.15	604592.44	-22.3
948435.07	621009.96	-22.2
948403.76	608894.57	-22.2
948423.79	600365.09	-22.2
948429.20	610901.96	-22.2
948403.75	600366.84	-22.2
948376.34	608896.97	-22.2
948386.09	621014.24	-22.1

948411.09	610903.55	-22.1
948357.88	608898.58	-21.9
948365.89	621016.01	-21.9
948389.07	606806.65	-21.9
948387.94	610905.57	-21.9
948368.90	610907.24	-21.7
948437.79	593110.59	-21.7
948407.10	619045.98	-21.6
948388.46	619047.61	-21.6
948362.24	619049.90	-21.5
948364.69	606808.79	-21.5
948421.80	608892.99	-21.5
948395.48	595265.31	-21.4
948425.32	619044.38	-21.4
948373.41	596374.56	-21.3
948375.22	595267.08	-21.1
948394.69	623040.21	-21.0
948414.52	623038.48	-20.9
948441.63	599364.08	-20.9
948435.12	595261.84	-20.8
948407.05	596371.61	-20.8
948418.00	599366.14	-20.8
948416.53	595263.47	-20.5
948375.69	625075.53	-20.5
948375.84	623041.86	-20.5
948394.66	625073.87	-20.4
948417.64	625071.86	-20.4
948425.80	596369.97	-20.1
948357.75	625077.10	-20.1
948398.48	599367.85	-19.9
948421.38	624063.54	-19.9
948379.49	599369.51	-19.8
948440.45	624061.87	-19.7
948378.12	624067.32	-19.3
948398.77	624065.51	-19.2
948435.75	625070.28	-19.1
948441.70	598342.23	-18.8
948366.23	597412.70	-18.7
948418.40	598344.27	-18.5
948399.59	598345.91	-18.4
948443.74	596368.40	-18.4
948440.04	597406.25	-17.9
948377.43	598347.85	-17.8
948386.79	597410.91	-17.6
948417.78	597408.19	-17.5
948356.95	598349.64	-17.3
948430.25	626155.60	-17.2
948395.58	594190.36	-17.1
948425.65	594187.73	-17.1
948371.04	594192.51	-16.8
948409.10	626159.33	-16.6
948378.61	626164.70	-16.5
948419.70	629278.23	-15.0
948445.25	627156.02	-13.9
948402.30	627163.59	-13.7
948427.95	628100.21	-13.6
948423.00	627159.94	-13.5
948375.56	627168.31	-13.4
948399.76	629278.93	-13.4
948357.76	627171.45	-13.2
948378.07	629279.68	-12.7
948410.08	628103.36	-12.1
948444.97	632160.01	-12.0
948378.17	628108.99	-11.9
948446.12	628097.01	-11.9
948431.71	631223.85	-11.7
948424.75	632161.43	-11.2
948386.01	630236.07	-11.0
948360.21	628112.15	-11.0
948439.12	630234.22	-10.9
948413.72	631224.47	-10.6

948406.76	632162.69	-10.5
948409.22	630235.26	-10.0
948393.86	631225.17	-9.7
948388.57	632163.96	-9.6
948372.83	631225.90	-8.8
948491.78	615888.60	-27.8
948469.97	615890.51	-27.6
948457.54	616964.03	-27.6
948513.91	615886.66	-27.6
948504.14	616959.95	-27.5
948478.90	616962.16	-27.4
948528.62	613855.68	-27.1
948525.99	614887.64	-27.1
948486.26	614891.12	-27.1
948453.37	614894.00	-27.0
948505.72	614889.42	-27.0
948498.40	613858.32	-26.9
948479.76	613859.95	-26.7
948521.58	618002.70	-26.0
948451.25	611952.04	-25.4
948473.59	611950.08	-25.1
948498.16	611947.93	-25.0
948503.00	618004.33	-25.0
948520.10	611946.01	-24.9
948519.51	603582.60	-24.8
948472.51	612927.59	-24.7
948492.24	603584.98	-24.6
948484.30	618005.97	-24.6
948501.29	612925.07	-24.6
948522.44	612923.22	-24.5
948453.08	602565.46	-24.2
948504.93	600357.99	-24.2
948462.92	618007.84	-24.1
948524.31	600356.29	-24.0
948486.97	600359.56	-24.0
948474.14	603586.57	-24.0
948521.05	621996.78	-23.9
948481.34	607800.35	-23.8
948533.46	620005.93	-23.8
948459.47	609889.82	-23.8
948480.42	622000.33	-23.7
948458.64	622002.24	-23.6
948502.92	607798.46	-23.6
948462.83	600361.67	-23.6
948499.17	621998.69	-23.6
948453.95	603588.33	-23.6
948477.52	602563.32	-23.6
948479.62	609888.05	-23.5
948454.55	607802.69	-23.5
948534.59	621001.25	-23.4
948518.67	609884.64	-23.4
948508.24	620008.14	-23.3
948471.33	620011.37	-23.3
948498.70	609886.38	-23.2
948458.44	601450.07	-23.1
948487.20	619038.97	-23.0
948519.48	619036.14	-23.0
948500.91	602561.28	-23.0
948534.24	610892.77	-22.9
948446.45	620013.54	-22.9
948533.51	607795.78	-22.8
948489.50	620009.78	-22.8
948510.90	605674.83	-22.7
948513.21	621003.12	-22.7
948489.34	610896.70	-22.7
948526.96	606794.59	-22.6
948497.13	606797.20	-22.6
948468.96	610898.48	-22.6
948512.14	610894.71	-22.6
948483.89	605677.20	-22.6
948446.85	605680.44	-22.5

948527.77	602558.93	-22.4
948495.00	621004.72	-22.3
948492.51	601447.09	-22.3
948465.08	605678.84	-22.2
948448.00	610900.32	-22.2
948478.91	606798.79	-22.1
948464.84	604590.80	-22.1
948453.75	621008.32	-22.0
948487.14	599360.09	-21.9
948452.86	608890.27	-21.9
948462.24	599362.27	-21.9
948453.02	619041.96	-21.9
948533.32	598334.21	-21.8
948513.13	601445.28	-21.8
948490.19	604588.59	-21.8
948476.69	621006.32	-21.7
948521.30	604585.86	-21.7
948511.25	599357.98	-21.7
948475.46	608888.30	-21.5
948529.56	599356.38	-21.2
948525.64	623028.76	-21.1
948460.57	593108.60	-21.1
948516.15	608884.74	-21.0
948534.46	595253.15	-21.0
948449.86	623035.39	-21.0
948472.98	623033.36	-21.0
948506.59	623030.42	-20.9
948487.89	598338.19	-20.8
948494.70	608886.61	-20.8
948515.58	595254.80	-20.6
948483.63	595257.59	-20.5
948531.10	601443.71	-20.4
948515.07	598335.81	-20.4
948461.78	595259.51	-20.1
948465.80	598340.12	-20.0
948482.55	593106.68	-19.9
948505.57	597400.51	-19.6
948516.41	624055.22	-19.2
948459.11	624060.23	-19.2
948532.41	597398.17	-19.1
948486.65	624057.83	-18.9
948501.95	594181.05	-18.9
948475.38	597403.16	-18.9
948527.38	594178.83	-18.7
948528.15	626138.34	-18.6
948509.41	626141.64	-18.6
948505.50	593104.67	-18.4
948456.03	625068.51	-18.4
948483.88	594182.63	-18.3
948484.56	626146.02	-18.2
948526.94	593102.79	-17.9
948513.34	625063.49	-17.9
948489.21	625065.60	-17.7
948465.91	626149.31	-17.6
948495.30	596363.89	-17.5
948462.15	596366.79	-17.4
948521.05	596361.64	-17.2
948455.32	594185.13	-17.0
948520.46	629274.71	-15.4
948534.67	632153.74	-15.3
948493.86	629275.64	-15.3
948452.69	629277.08	-15.2
948470.80	629276.45	-14.9
948515.38	632155.09	-14.8
948532.44	627140.65	-14.7
948508.55	627144.86	-14.4
948486.16	627148.81	-14.2
948519.42	631220.78	-14.0
948496.75	632156.39	-13.9
948465.97	627152.37	-13.5
948476.32	632157.82	-13.2

948500.64	631221.44	-13.2
948506.01	628086.45	-12.8
948486.87	628089.82	-12.4
948479.70	631222.17	-12.2
948458.15	631222.92	-11.9
948464.49	628093.77	-11.5
948517.08	633124.66	-10.8
948498.46	633125.97	-10.5
948525.67	630231.19	-10.5
948535.24	633123.39	-10.4
948479.78	633127.27	-10.4
948494.05	630232.30	-10.3
948465.61	630233.29	-9.7
948569.51	615881.80	-27.7
948603.93	615878.79	-27.6
948545.53	615883.90	-27.5
948538.12	616956.98	-27.3
948601.06	616951.47	-27.2
948618.35	614879.56	-27.2
948573.13	616953.92	-27.2
948552.30	614885.34	-27.1
948592.07	614881.86	-27.1
948573.36	614883.50	-27.0
948580.76	613851.12	-27.0
948550.29	613853.78	-26.9
948604.80	613849.01	-26.7
948619.75	619998.38	-26.6
948623.30	617993.80	-26.2
948589.69	617996.74	-26.2
948541.15	618000.99	-26.1
948561.55	617999.21	-26.0
948598.62	620000.23	-25.9
948572.87	603577.93	-25.3
948576.31	620002.18	-25.2
948621.44	619027.22	-25.2
948597.59	603575.77	-25.0
948553.52	603579.62	-25.0
948553.49	611943.09	-24.5
948619.42	603573.86	-24.5
948602.71	619028.86	-24.5
948613.87	620994.32	-24.4
948541.56	612921.55	-24.4
948566.80	620998.43	-24.3
948561.50	612919.80	-24.3
948553.74	620004.16	-24.2
948580.41	611940.74	-24.2
948582.54	619030.63	-24.0
948604.35	611938.64	-24.0
948591.13	620996.31	-24.0
948543.26	621994.84	-23.9
948580.10	612918.17	-23.9
948607.11	612915.81	-23.8
948597.11	609877.78	-23.8
948625.50	611936.79	-23.6
948539.31	619034.41	-23.6
948615.27	609876.19	-23.5
948559.43	619032.65	-23.5
948621.06	602550.77	-23.4
948571.52	621992.36	-23.4
948573.65	609879.83	-23.3
948588.89	610887.99	-23.2
948551.47	609881.77	-23.1
948549.51	600354.09	-23.1
948557.85	610890.71	-23.0
948574.05	600351.94	-22.9
948600.15	602552.59	-22.9
948562.15	605670.35	-22.9
948623.26	607787.93	-22.8
948558.00	602556.28	-22.8
948626.19	600347.38	-22.8
948544.11	605671.93	-22.7

948568.86	607792.69	-22.7
948614.27	610885.77	-22.6
948581.66	605668.64	-22.6
948610.11	621988.99	-22.5
948606.61	605666.46	-22.5
948590.03	621990.74	-22.5
948598.43	607790.10	-22.5
948600.13	600349.66	-22.4
948578.18	602554.52	-22.3
948540.47	604584.19	-22.2
948624.83	605664.87	-22.1
948563.80	606791.37	-21.9
948609.59	606787.36	-21.8
948545.55	606792.96	-21.8
948589.58	606789.11	-21.7
948585.82	623023.49	-21.7
948616.40	608875.97	-21.6
948607.59	623021.59	-21.6
948566.57	623025.18	-21.3
948551.78	608881.62	-21.3
948567.61	595250.25	-21.3
948557.81	598332.07	-21.3
948625.39	594170.25	-21.2
948605.62	594171.98	-21.0
948613.25	604577.82	-21.0
948563.62	604582.16	-21.0
948595.14	608877.83	-21.0
948573.24	608879.74	-20.9
948589.80	604579.87	-20.8
948549.15	599354.67	-20.8
948548.19	623026.78	-20.7
948601.99	593096.23	-20.6
948582.16	594174.04	-20.4
948580.95	598330.05	-20.4
948622.37	599348.26	-20.4
948581.53	599351.84	-20.3
948587.60	595248.50	-20.3
948563.61	594175.66	-20.3
948604.18	599349.85	-20.1
948574.05	597394.52	-20.1
948619.26	597390.57	-20.0
948611.35	598327.39	-20.0
948595.50	597392.65	-19.7
948606.42	624047.35	-19.7
948550.53	597396.58	-19.6
948553.23	601441.77	-19.6
948609.28	595246.60	-19.5
948564.89	593099.47	-19.4
948578.54	624049.79	-19.4
948621.58	596352.84	-19.3
948624.13	593094.29	-19.3
948583.16	593097.87	-19.2
948560.04	624051.40	-19.1
948545.21	593101.19	-19.1
948604.83	601437.26	-19.0
948602.90	626125.16	-18.9
948540.71	624053.10	-18.9
948620.97	625054.08	-18.8
948573.93	601439.96	-18.6
948566.27	626131.61	-18.6
948603.16	596354.46	-18.6
948600.73	625055.85	-18.6
948584.67	626128.37	-18.5
948575.56	625058.05	-18.5
948623.85	626121.46	-18.3
948573.37	596357.06	-18.1
948548.25	626134.79	-18.1
948546.27	625060.61	-18.1
948542.11	596359.80	-18.0
948625.99	627124.15	-16.0
948606.95	631217.73	-15.8

948602.13	627128.36	-15.8
948598.37	629271.99	-15.6
948565.37	629273.14	-15.6
948587.56	631218.40	-15.5
948571.30	632151.18	-15.5
948618.09	629271.30	-15.4
948577.18	627132.76	-15.4
948624.13	632147.49	-15.4
948590.99	632149.80	-15.3
948540.76	629274.00	-15.3
948568.30	631219.08	-15.3
948553.02	632152.46	-15.1
948623.55	628065.72	-15.1
948538.00	631220.13	-14.8
948554.05	627136.84	-14.7
948573.80	628074.49	-14.6
948605.68	628068.87	-14.4
948615.88	630228.04	-14.3
948539.99	628080.45	-14.0
948573.44	630229.53	-13.7
948594.53	630228.79	-13.4
948543.90	630230.56	-13.2
948553.31	633122.13	-11.3
948617.75	633117.62	-11.2
948598.64	634162.47	-10.6
948537.15	634166.77	-10.5
948574.83	634164.13	-10.5
948556.09	634165.44	-10.5
948598.39	633118.98	-10.4
948578.06	633120.40	-9.8
948593.08	635200.09	-9.6
948567.33	635201.89	-9.1
948622.61	635198.03	-9.0
948549.21	635203.16	-8.5
948658.18	615874.04	-27.6
948627.08	615876.76	-27.6
948685.55	615871.65	-27.4
948633.02	616948.68	-27.4
948685.88	614873.66	-27.3
948648.61	614876.92	-27.2
948705.48	614871.94	-27.1
948651.54	616947.06	-27.1
948693.96	619991.89	-27.1
948713.31	619990.20	-27.0
948700.39	616942.78	-27.0
948713.14	613839.54	-27.0
948677.97	616944.74	-27.0
948667.48	614875.27	-26.9
948699.02	620986.87	-26.9
948628.29	613846.96	-26.9
948656.54	619995.16	-26.9
948656.93	613844.45	-26.8
948685.88	613841.92	-26.7
948675.24	619993.53	-26.7
948677.67	619022.30	-26.5
948637.88	619996.80	-26.5
948662.04	617990.42	-26.4
948712.62	619019.25	-26.4
948699.23	617987.16	-26.4
948643.71	617992.02	-26.2
948680.25	617988.82	-26.1
948653.67	619024.40	-26.1
948681.07	620988.44	-25.9
948663.09	620990.01	-25.6
948640.95	620991.95	-25.0
948707.56	603566.15	-24.6
948661.14	602547.26	-24.6
948670.23	603569.41	-24.3
948638.30	603572.21	-24.2
948681.45	609870.40	-24.1
948639.38	602549.16	-24.1

948681.49	602545.48	-24.0
948702.01	612907.51	-23.9
948712.84	621980.00	-23.8
948680.71	612909.37	-23.8
948689.57	603567.72	-23.7
948646.21	600345.63	-23.6
948648.87	612912.16	-23.5
948628.77	612913.91	-23.5
948662.37	609872.07	-23.5
948662.16	610881.58	-23.4
948691.91	621981.83	-23.4
948643.73	611935.20	-23.3
948701.38	602543.74	-23.2
948663.12	611933.50	-23.1
948660.46	621984.58	-23.1
948636.99	609874.29	-23.1
948682.00	611931.85	-23.0
948683.36	610879.73	-22.9
948643.15	610883.24	-22.8
948668.68	607783.96	-22.8
948666.31	600343.87	-22.8
948707.48	606778.80	-22.8
948701.44	611930.15	-22.7
948647.56	607785.80	-22.6
948672.59	606781.85	-22.6
948690.23	623014.36	-22.6
948690.78	607782.02	-22.6
948703.36	605658.00	-22.6
948710.54	607780.29	-22.5
948711.24	609867.79	-22.5
948636.47	621986.68	-22.5
948653.00	606783.56	-22.4
948702.98	604569.97	-22.3
948667.78	623016.32	-22.3
948712.44	608867.56	-22.3
948685.82	600342.16	-22.2
948627.64	623019.83	-22.1
948683.97	605659.69	-22.0
948632.72	606785.34	-21.9
948647.76	623018.07	-21.9
948655.66	605662.17	-21.9
948650.43	594168.06	-21.8
948679.60	608870.44	-21.8
948660.02	608872.15	-21.6
948715.20	601427.60	-21.6
948684.18	604571.61	-21.6
948690.07	594164.60	-21.6
948704.01	600340.57	-21.6
948713.27	594162.57	-21.5
948668.72	594166.46	-21.3
948700.66	624039.10	-21.1
948665.45	604573.25	-21.1
948634.84	604575.93	-21.1
948708.20	599340.75	-21.0
948713.99	596344.76	-21.0
948666.39	596348.92	-21.0
948690.01	596346.86	-21.0
948640.78	608873.83	-20.9
948681.46	599343.09	-20.8
948652.08	597387.70	-20.7
948645.53	599346.24	-20.6
948672.87	597385.88	-20.6
948682.22	624040.71	-20.5
948709.28	595237.85	-20.4
948641.06	598324.79	-20.3
948692.84	601429.56	-20.3
948645.09	596350.79	-20.1
948714.97	626105.39	-20.1
948704.75	593087.24	-20.1
948627.44	624045.51	-20.0
948656.77	624042.94	-20.0

948693.69	597384.06	-20.0
948651.97	601433.14	-19.9
948690.80	595239.47	-19.9
948677.05	598321.64	-19.8
948696.04	598319.98	-19.8
948671.31	595241.17	-19.7
948715.76	597382.12	-19.6
948671.64	601431.41	-19.5
948631.35	595244.67	-19.4
948632.43	601434.84	-19.0
948652.31	595242.84	-18.9
948642.82	593092.65	-18.8
948696.91	626108.58	-18.7
948713.60	628049.84	-18.6
948649.72	625051.56	-18.5
948663.81	593090.82	-18.5
948696.55	625047.46	-18.5
948678.26	625049.06	-18.3
948708.22	632141.61	-18.3
948682.33	593089.20	-18.2
948677.46	626112.01	-18.1
948659.60	626115.16	-17.9
948689.11	628054.16	-17.9
948708.33	627109.63	-17.4
948688.36	632143.00	-17.2
948688.75	631214.87	-17.1
948670.85	628057.38	-16.8
948660.58	631215.85	-16.6
948680.54	627114.53	-16.4
948669.93	632144.28	-16.2
948659.78	627118.19	-16.2
948635.50	631216.73	-16.2
948705.37	630224.92	-16.1
948648.67	632145.77	-16.1
948713.86	629267.96	-16.1
948666.35	629269.62	-16.1
948695.74	629268.59	-15.8
948641.30	628062.59	-15.8
948647.53	629270.27	-15.6
948678.30	630225.86	-15.6
948658.21	630226.56	-14.8
948639.71	630227.21	-13.9
948680.24	633113.26	-12.2
948706.43	633111.42	-11.9
948653.36	633115.13	-11.5
948643.39	635196.58	-10.8
948661.42	635195.32	-10.6
948703.83	635192.35	-10.2
948630.38	634160.25	-10.1
948684.98	635193.67	-10.1
948677.69	634156.94	-9.9
948657.59	634158.34	-9.6
948698.95	634155.45	-9.5
948706.47	637191.34	-8.4
948713.71	639231.95	-7.7
948690.26	639233.59	-7.0
948670.56	639234.97	-6.4
948800.36	620978.00	-27.8
948738.87	615866.98	-27.7
948758.10	615865.30	-27.6
948788.62	615862.63	-27.5
948780.04	620979.78	-27.5
948719.79	615868.65	-27.4
948753.01	620982.14	-27.4
948717.21	620985.27	-27.3
948771.36	614866.18	-27.3
948780.48	619984.32	-27.3
948798.02	614863.85	-27.2
948748.53	614868.18	-27.1
948804.26	619982.24	-27.1
948725.93	614870.15	-27.1

948759.28	619986.17	-27.1
948732.24	619988.54	-27.0
948796.58	616934.37	-27.0
948729.21	616940.26	-27.0
948768.99	616936.78	-26.9
948733.67	613837.74	-26.9
948760.23	613835.42	-26.8
948789.26	613832.88	-26.8
948747.67	616938.65	-26.8
948730.21	617984.45	-26.7
948769.36	617981.03	-26.7
948790.35	617979.19	-26.7
948750.32	617982.69	-26.6
948790.17	619012.46	-26.6
948759.25	619015.17	-26.6
948733.10	619017.45	-26.6
948796.43	621972.69	-26.3
948800.08	605649.53	-25.5
948775.41	621974.53	-25.5
948780.63	605651.24	-25.3
948765.16	607775.52	-25.1
948757.39	621976.10	-25.1
948800.20	607772.45	-25.0
948758.53	605653.17	-25.0
948805.68	594154.48	-24.9
948738.95	603563.40	-24.9
948731.41	621978.38	-24.6
948757.23	603561.80	-24.4
948740.50	605654.75	-24.4
948746.94	607777.11	-24.3
948800.80	604561.41	-24.3
948778.01	603559.98	-24.1
948721.79	605656.38	-24.1
948805.20	623004.30	-23.9
948794.89	608860.35	-23.7
948720.30	612905.91	-23.7
948769.18	612901.63	-23.7
948758.91	608863.50	-23.6
948741.49	612904.05	-23.6
948797.27	603558.30	-23.6
948787.25	623005.87	-23.6
948781.40	604563.11	-23.4
948796.68	612899.22	-23.3
948806.08	606770.17	-23.3
948800.60	624030.36	-23.1
948769.17	623007.45	-23.1
948785.42	594156.25	-23.1
948728.60	607778.71	-23.1
948802.28	598310.68	-23.1
948747.54	604566.07	-23.0
948720.09	623011.74	-23.0
948784.21	606772.08	-22.9
948723.76	611928.19	-22.9
948735.03	608865.59	-22.9
948744.38	611926.39	-22.9
948720.67	602542.05	-22.9
948749.35	623009.18	-22.8
948741.79	601425.28	-22.8
948758.99	606774.29	-22.8
948739.97	602540.36	-22.8
948781.29	624032.05	-22.8
948726.57	604567.91	-22.8
948727.60	606777.04	-22.6
948764.89	610872.59	-22.6
948719.14	610876.60	-22.5
948762.67	624033.68	-22.4
948764.82	594158.06	-22.4
948785.60	610870.78	-22.4
948738.78	610874.88	-22.3
948769.87	601422.82	-22.3
948756.11	626098.14	-22.3

948805.63	600331.68	-22.3
948800.46	599332.68	-22.3
948737.18	609865.52	-22.2
948791.17	595230.69	-22.1
948735.69	624036.04	-22.1
948774.89	626094.83	-22.0
948756.64	609863.82	-22.0
948782.68	609861.54	-22.0
948723.90	600338.83	-22.0
948769.64	595232.57	-21.9
948753.94	600336.20	-21.8
948780.66	600333.87	-21.8
948746.79	594159.63	-21.7
948737.22	626101.47	-21.6
948804.37	601419.80	-21.6
948797.47	626090.85	-21.5
948763.11	611924.75	-21.4
948776.98	599334.74	-21.4
948747.24	599337.34	-21.3
948750.33	593083.25	-21.2
948781.34	611923.16	-21.1
948758.36	602538.75	-21.1
948793.84	596337.77	-21.0
948749.21	595234.36	-21.0
948778.31	593080.80	-20.9
948730.52	595235.99	-20.7
948765.45	596340.26	-20.7
948780.99	598312.55	-20.6
948727.92	599339.03	-20.6
948779.92	602536.87	-20.6
948796.52	593079.21	-20.6
948740.60	596342.43	-20.6
948802.10	628034.24	-20.2
948760.87	598314.31	-20.1
948806.39	602534.55	-19.9
948765.97	628040.61	-19.7
948716.98	598318.15	-19.7
948784.29	628037.38	-19.6
948798.89	625038.51	-19.6
948747.94	628043.79	-19.6
948730.80	593084.96	-19.6
948738.93	598316.23	-19.5
948798.47	597374.89	-19.5
948750.54	597379.08	-19.4
948779.18	625040.23	-19.3
948776.38	597376.82	-19.3
948759.40	625041.96	-19.1
948736.79	625043.94	-18.9
948800.98	632135.12	-18.8
948745.54	627103.07	-18.7
948716.87	625045.68	-18.6
948777.78	632136.74	-18.4
948740.87	632139.32	-18.3
948763.38	627099.93	-18.3
948800.36	631210.97	-18.1
948788.87	627095.43	-18.0
948727.55	627106.24	-18.0
948759.12	632138.05	-18.0
948769.95	631212.03	-17.7
948803.90	630221.48	-17.4
948775.15	630222.48	-17.1
948749.26	631212.76	-17.1
948719.30	631213.80	-17.0
948753.23	630223.25	-16.5
948733.78	629267.26	-16.3
948726.80	630224.17	-16.2
948753.26	629266.58	-16.1
948774.13	629265.85	-15.9
948794.72	629265.13	-15.7
948797.49	633105.06	-14.1
948777.69	633106.44	-13.9

948750.95	633108.31	-12.7
948731.10	633109.70	-12.1
948804.56	639225.60	-11.0
948728.67	634153.37	-10.5
948783.42	636207.23	-10.5
948752.01	636209.42	-10.2
948768.23	634150.61	-10.2
948780.05	639227.31	-10.1
948769.09	635187.79	-9.9
948787.34	634149.27	-9.9
948742.44	635189.65	-9.7
948795.29	635185.95	-9.7
948721.97	635191.08	-9.7
948733.60	636210.71	-9.6
948802.03	636205.93	-9.6
948749.64	634151.91	-9.5
948760.43	639228.69	-9.3
948725.71	638230.12	-9.0
948792.08	638225.48	-8.9
948790.82	637185.44	-8.8
948771.28	638226.93	-8.7
948764.80	637187.26	-8.5
948749.75	638228.44	-8.5
948742.21	639229.96	-8.4
948746.39	637188.55	-8.3
948724.54	637190.08	-8.3
948880.32	594147.95	-28.1
948854.80	620973.24	-27.8
948893.37	598302.71	-27.7
948887.71	620970.36	-27.7
948820.66	620976.22	-27.6
948857.28	594149.97	-27.6
948887.28	619974.98	-27.6
948871.79	615855.35	-27.6
948881.49	621965.24	-27.5
948841.93	615857.97	-27.5
948820.16	615859.87	-27.5
948853.14	619977.96	-27.5
948814.92	621971.07	-27.4
948895.14	615853.31	-27.4
948860.22	621967.11	-27.3
948830.05	619979.98	-27.3
948838.96	621968.97	-27.3
948879.57	617971.38	-27.2
948869.43	614857.60	-27.2
948834.10	614860.69	-27.2
948872.20	619005.28	-27.0
948843.35	617974.55	-26.9
948816.00	614862.27	-26.9
948815.21	616932.74	-26.9
948811.14	617977.37	-26.8
948835.47	619008.50	-26.8
948890.75	600324.23	-26.7
948892.88	616925.94	-26.7
948874.00	616927.59	-26.7
948846.00	616930.04	-26.7
948853.67	619006.91	-26.7
948822.89	613829.93	-26.6
948816.45	619010.16	-26.6
948862.65	613826.46	-26.6
948843.65	613828.12	-26.6
948886.80	613824.34	-26.5
948875.15	598304.31	-26.5
948871.58	600325.91	-26.2
948870.12	599326.59	-25.8
948830.05	594152.35	-25.7
948885.91	622997.24	-25.6
948851.43	599328.22	-25.4
948843.75	598307.06	-25.4
948878.71	605642.65	-25.1
948864.63	604555.83	-25.1

948857.63	622999.71	-25.1
948857.54	605644.51	-25.0
948837.75	623001.45	-24.9
948827.55	604559.07	-24.9
948832.76	605646.68	-24.9
948845.78	604557.48	-24.9
948895.35	607764.12	-24.8
948857.44	606765.68	-24.7
948852.01	600327.62	-24.6
948843.34	608856.11	-24.5
948862.84	608854.41	-24.5
948836.62	606767.50	-24.5
948824.44	608857.77	-24.3
948889.48	608852.08	-24.3
948857.57	624025.37	-24.3
948883.01	604554.22	-24.3
948868.34	607766.49	-24.1
948833.97	600329.20	-24.1
948825.09	598308.69	-24.0
948877.34	606763.94	-23.9
948891.45	624022.41	-23.9
948828.26	599330.25	-23.8
948839.51	624026.95	-23.7
948845.91	607768.45	-23.5
948818.57	624028.79	-23.4
948825.46	603555.83	-23.2
948821.44	607770.59	-23.2
948827.11	612896.56	-23.1
948862.01	612893.51	-23.1
948880.70	612891.87	-23.0
948809.24	595229.11	-22.8
948889.37	609852.21	-22.7
948829.67	595227.32	-22.5
948890.04	610861.64	-22.1
948817.62	609858.48	-22.1
948810.03	610868.64	-22.1
948888.42	628019.02	-22.1
948831.91	610866.73	-22.0
948864.44	610863.88	-22.0
948843.72	603554.23	-22.0
948842.35	609856.32	-22.0
948853.67	595225.22	-22.0
948867.30	609854.14	-21.8
948823.97	626086.18	-21.8
948882.28	595222.72	-21.6
948864.51	603552.41	-21.5
948858.74	626080.05	-21.5
948876.09	597368.10	-21.5
948883.93	593071.56	-21.3
948864.57	611915.87	-21.3
948833.00	601417.30	-21.3
948848.88	596332.96	-21.2
948831.97	611918.73	-21.2
948809.71	611920.67	-21.0
948882.32	626075.89	-21.0
948892.97	611913.39	-21.0
948833.77	597371.80	-20.9
948826.33	593076.60	-20.8
948889.12	601412.39	-20.8
948862.28	593073.45	-20.8
948851.44	601415.68	-20.8
948830.78	628029.18	-20.8
948884.00	603550.71	-20.7
948854.61	597369.98	-20.7
948830.29	596334.59	-20.5
948873.96	625031.94	-20.5
948870.61	601414.01	-20.2
948875.62	596330.62	-20.1
948812.15	596336.17	-20.1
948847.75	625034.23	-20.1
948859.75	628024.07	-20.0

948826.68	625036.08	-19.9
948880.77	602528.04	-19.4
948862.36	602529.65	-19.1
948820.93	632133.73	-19.0
948869.32	632130.34	-18.8
948886.86	631207.95	-18.8
948825.66	602532.87	-18.7
948865.70	631208.69	-18.7
948893.19	632128.67	-18.6
948881.18	627079.15	-18.5
948851.26	632131.60	-18.4
948887.34	630218.56	-18.4
948850.02	627084.65	-18.4
948844.23	602531.24	-18.4
948846.59	631209.36	-18.4
948821.49	631210.24	-18.2
948867.66	630219.25	-18.2
948825.08	627089.05	-17.9
948849.05	630219.90	-17.9
948829.75	630220.57	-17.7
948807.31	627092.18	-17.7
948890.35	633098.56	-16.4
948869.20	633100.04	-16.0
948845.50	633101.70	-15.8
948882.97	629262.05	-15.7
948856.33	629262.98	-15.5
948820.16	629264.25	-15.4
948838.15	629263.62	-15.2
948825.01	633103.13	-14.4
948895.52	634141.71	-13.6
948872.51	634143.32	-13.5
948893.93	639219.35	-13.0
948840.70	634145.54	-12.9
948872.71	639220.84	-12.7
948852.95	639222.22	-12.2
948834.58	639223.50	-11.6
948826.45	635183.78	-11.0
948807.86	634147.84	-10.9
948875.00	635180.38	-10.8
948856.56	636202.11	-10.4
948893.24	635179.11	-9.9
948844.85	635182.49	-9.9
948822.37	636204.50	-9.6
948893.17	638218.41	-9.5
948810.88	638224.16	-9.3
948847.81	638221.58	-9.2
948875.58	636200.78	-9.1
948819.78	637183.42	-8.9
948894.55	636199.46	-8.7
948829.23	638222.88	-8.2
948880.21	637179.19	-8.1
948866.06	638220.30	-8.0
948859.68	637180.63	-7.8
948838.36	637182.12	-7.6
948973.35	598295.72	-29.8
948953.87	598297.42	-29.6
948935.61	598299.02	-29.4
948916.03	598300.73	-29.2
948954.81	594141.43	-29.1
948985.55	594138.74	-29.1
948916.91	594144.75	-28.8
948977.14	597359.26	-28.6
948935.54	594143.12	-28.6
948950.58	600319.00	-28.6
948898.40	594146.37	-28.3
948932.33	600320.60	-28.1
948968.58	600317.42	-28.1
948937.48	620966.00	-27.9
948981.05	620962.19	-27.9
948966.62	614849.09	-27.8
948939.95	619970.37	-27.7

948958.24	619968.77	-27.7
948946.45	614850.86	-27.7
948906.59	620968.71	-27.7
948958.39	620964.17	-27.6
948976.49	619967.17	-27.6
948953.78	597361.30	-27.6
948966.90	607757.87	-27.6
948917.78	619972.31	-27.6
948910.13	600322.54	-27.6
948953.18	621958.97	-27.5
948941.42	607760.09	-27.5
948916.13	621962.21	-27.5
948985.88	615845.37	-27.5
948918.17	615851.30	-27.5
948951.25	615848.40	-27.4
948921.36	614853.05	-27.3
948974.38	618996.34	-27.3
948959.20	617964.42	-27.3
948934.99	621960.56	-27.2
948926.40	613820.88	-27.2
948948.26	618998.63	-27.2
948902.54	614854.70	-27.1
948971.13	621957.40	-27.1
948934.80	617966.55	-27.1
948898.90	619002.95	-27.1
948905.64	617969.10	-27.0
948899.92	599323.98	-27.0
948977.38	617962.83	-27.0
948923.06	607761.70	-27.0
948927.75	619000.42	-27.0
948956.32	613818.26	-26.9
948937.69	616922.02	-26.9
948923.40	599321.93	-26.8
948908.14	613822.48	-26.8
948911.51	616924.31	-26.6
948955.47	622991.15	-26.6
948972.45	616918.98	-26.5
948974.32	622989.50	-26.5
948936.45	622992.82	-26.5
948968.08	599318.02	-26.3
948944.27	599320.10	-26.3
948916.36	622994.57	-26.1
948972.51	608844.81	-25.9
948934.21	597363.01	-25.6
948984.51	593062.76	-25.3
948951.60	608846.64	-25.1
948982.63	595213.94	-24.9
948961.13	624016.31	-24.8
948897.55	605641.01	-24.8
948928.43	608848.67	-24.8
948980.22	601404.42	-24.7
948917.12	605639.30	-24.5
948927.45	624019.26	-24.4
948899.37	606762.01	-24.3
948964.08	593064.55	-24.2
948917.81	606760.39	-24.1
948910.45	608850.24	-23.9
948901.24	604552.62	-23.6
948939.44	606758.50	-23.5
948940.36	605637.26	-23.4
948962.23	601405.99	-23.4
948919.39	604551.04	-23.4
948964.60	595215.52	-23.3
948981.57	596321.35	-23.3
948945.67	593066.16	-23.3
948957.51	606756.92	-23.2
948904.15	597365.64	-23.0
948937.95	612886.87	-22.9
948937.20	609848.02	-22.9
948979.05	609844.36	-22.9
948981.34	606754.84	-22.8

948912.90	609850.15	-22.8
948909.98	612889.31	-22.7
948944.14	601407.57	-22.7
948926.56	593067.83	-22.6
948963.87	605635.20	-22.6
948943.21	595217.39	-22.6
948947.37	610856.63	-22.5
948938.05	604549.40	-22.5
948956.48	609846.33	-22.4
948966.32	610854.97	-22.4
948948.09	628008.50	-22.3
948979.11	628003.03	-22.2
948929.15	628011.84	-22.2
948968.06	612884.23	-22.1
948923.27	610858.74	-22.1
948903.66	595220.85	-22.1
948908.71	628015.44	-22.1
948956.20	604547.81	-22.0
948983.50	605633.49	-21.9
948905.31	593069.69	-21.7
948956.30	611907.85	-21.7
948977.89	602519.55	-21.6
948925.35	611910.56	-21.6
948921.98	595219.24	-21.4
948926.16	601409.15	-21.3
948905.11	625029.22	-21.2
948953.08	596323.84	-21.1
948923.46	625027.61	-21.1
948974.69	626059.60	-21.1
948971.29	603543.07	-21.1
948947.41	626064.41	-21.0
948968.91	625023.63	-21.0
948978.60	604545.86	-21.0
948951.80	602521.83	-20.9
948974.61	611906.25	-20.9
948929.31	626067.60	-20.8
948929.44	602523.79	-20.8
948905.14	626071.86	-20.7
948907.96	601410.74	-20.5
948982.86	627061.23	-20.5
948941.57	625026.03	-20.4
948983.22	631204.59	-20.4
948907.36	603548.67	-20.4
948962.65	627064.79	-20.1
948934.56	603546.29	-20.0
948956.39	631205.52	-19.9
948977.08	632122.81	-19.9
948952.73	603544.70	-19.8
948906.98	602525.75	-19.8
948933.78	631206.31	-19.8
948900.97	596328.40	-19.7
948914.01	631207.00	-19.6
948920.53	596326.69	-19.6
948958.76	632124.09	-19.4
948944.22	627068.04	-19.4
948906.39	627074.71	-19.1
948925.60	627071.32	-19.1
948936.75	632125.63	-19.0
948939.02	630216.76	-18.6
948966.88	630215.79	-18.6
948909.37	630217.79	-18.5
948918.00	632126.94	-18.4
948985.90	630215.12	-18.4
948975.97	629258.80	-17.3
948971.06	633092.92	-17.2
948931.70	633095.67	-16.7
948957.50	629259.45	-16.6
948913.27	633096.96	-16.6
948952.32	633094.23	-16.4
948938.93	629260.10	-16.4
948907.21	629261.21	-16.1

948979.91	634135.81	-15.4
948935.37	634138.92	-14.8
948953.72	634137.64	-14.7
948916.37	634140.25	-13.9
948956.59	639214.97	-13.4
948930.87	639216.77	-13.3
948975.12	635173.38	-12.9
948911.89	639218.10	-12.7
948951.96	635175.00	-12.6
948933.16	635176.31	-11.9
948914.65	635177.61	-11.3
948985.14	638211.98	-10.6
948953.28	638214.20	-9.4
948961.69	637173.50	-9.4
948979.96	637172.22	-9.3
948965.11	636194.52	-9.1
948942.12	637174.86	-9.0
948931.25	636196.89	-8.6
948923.92	637176.14	-8.5
948913.09	636198.16	-8.4
948904.28	637177.51	-8.2
948931.72	638215.71	-8.2
948911.35	638217.14	-7.9
949069.14	597351.21	-31.8
949050.58	597352.83	-31.1
949065.03	594131.79	-31.1
949045.31	594133.52	-30.6
949063.03	595206.90	-30.5
949025.60	594135.24	-29.9
949044.56	595208.52	-29.7
948995.05	598293.82	-29.6
949007.23	594136.85	-29.6
949031.71	597354.48	-29.5
949057.45	593056.38	-29.1
949019.64	598291.67	-28.9
949063.27	598287.85	-28.7
949006.09	597356.72	-28.5
949042.37	598289.68	-28.5
949060.91	601397.36	-28.3
949058.72	596314.60	-28.3
949025.28	593059.19	-28.2
949066.18	608836.62	-28.1
949045.65	619961.12	-28.0
949054.28	620955.78	-28.0
949075.22	600308.10	-27.9
949018.05	619963.54	-27.9
949008.24	620959.81	-27.9
948995.40	619965.52	-27.8
949035.38	620957.44	-27.8
949024.39	595210.28	-27.7
949039.58	596316.27	-27.7
948998.66	607755.09	-27.6
948992.76	614846.81	-27.6
949034.24	618991.11	-27.5
949036.60	608839.20	-27.5
949063.86	618988.52	-27.5
949034.29	614843.17	-27.5
949049.92	600310.31	-27.4
949040.69	617957.29	-27.4
949014.28	614844.92	-27.4
949058.65	617955.72	-27.4
949016.54	621953.43	-27.4
948989.97	621955.75	-27.3
949005.24	618993.64	-27.3
949013.01	617959.71	-27.3
949021.90	600312.76	-27.3
949060.24	614840.90	-27.3
949029.97	607752.35	-27.2
949034.63	621951.85	-27.2
949070.17	621948.74	-27.2
949031.36	615841.39	-27.2

949005.02	595211.98	-27.2
949004.63	615843.73	-27.1
949003.96	600314.33	-27.1
949052.32	615839.56	-27.1
949070.48	599309.06	-27.0
949051.65	599310.71	-26.9
949005.63	593060.91	-26.9
948987.60	613815.52	-26.8
949011.14	616915.59	-26.8
949042.96	601398.93	-26.8
949018.43	608840.79	-26.7
949071.59	615837.87	-26.7
949031.19	613811.71	-26.7
949050.28	624008.51	-26.7
949023.56	601400.63	-26.6
949050.89	607750.52	-26.6
949012.66	613813.33	-26.6
948992.27	622987.93	-26.6
949029.16	622984.70	-26.5
949048.38	616912.34	-26.5
949028.62	624010.41	-26.5
949055.57	613809.58	-26.4
948992.58	616917.22	-26.4
948998.77	599315.33	-26.4
949058.34	622982.15	-26.3
949029.10	616914.02	-26.3
948998.80	608842.51	-26.3
949010.44	622986.34	-26.2
949021.32	599313.36	-26.2
949068.19	616910.60	-26.2
949069.68	607748.87	-25.7
948996.92	624013.18	-25.7
949018.73	596318.10	-25.4
949005.05	601402.24	-25.1
949000.46	596319.70	-24.6
949073.26	609836.12	-24.2
949054.86	609837.73	-23.3
949022.83	610850.03	-23.0
948994.68	610852.49	-22.9
949036.56	609839.33	-22.6
949074.03	632116.03	-22.6
948999.42	609842.58	-22.6
949017.29	602516.10	-22.5
949049.43	603536.24	-22.4
949017.87	609840.96	-22.4
949041.15	610848.42	-22.3
949034.00	625017.94	-22.1
949005.42	627998.39	-22.1
949064.28	626043.80	-22.0
949043.21	612877.66	-22.0
949021.71	603538.66	-21.9
949003.47	606752.90	-21.9
949043.69	602513.79	-21.7
948988.52	612882.44	-21.7
949065.09	631201.73	-21.7
949024.07	627995.10	-21.7
949013.21	626052.81	-21.7
949023.96	612879.34	-21.7
949035.37	626048.90	-21.7
948995.88	602517.97	-21.6
949074.05	612874.96	-21.6
949067.33	610846.13	-21.6
949053.98	632117.43	-21.5
948993.37	626056.31	-21.4
949017.55	611902.49	-21.4
948992.66	611904.67	-21.4
949002.84	603540.31	-21.4
949009.31	632120.55	-21.3
949061.55	611898.64	-21.3
949021.91	606751.29	-21.2
949006.85	605631.44	-21.2

949059.98	625015.67	-21.1
949046.01	631202.39	-21.1
949030.71	632119.06	-21.1
949065.47	602511.88	-21.0
948991.49	625021.66	-20.9
949017.04	631203.41	-20.8
949039.80	611900.54	-20.8
949010.83	625019.97	-20.7
949055.64	627048.39	-20.6
949021.07	627054.49	-20.5
949003.17	627057.64	-20.3
949041.17	606749.60	-20.3
949050.35	627990.46	-20.2
949017.02	604542.49	-20.2
949024.85	605629.87	-20.1
949069.11	627987.16	-19.8
948997.66	604544.19	-19.7
949044.88	604540.06	-19.6
949074.05	630212.04	-19.4
949063.33	604538.44	-19.3
949048.41	605627.81	-19.3
949033.86	630213.45	-19.3
949053.52	630212.76	-19.2
949075.46	605625.44	-19.0
949061.16	606747.85	-19.0
949060.39	629255.86	-18.9
949004.18	630214.48	-18.7
949066.98	633086.21	-18.4
949041.47	629256.52	-18.3
949023.21	629257.16	-17.7
948992.86	633091.39	-17.5
949044.99	633087.75	-17.5
949001.77	629257.90	-17.2
949016.17	633089.76	-17.1
949046.63	634131.14	-16.5
949024.14	634132.71	-16.1
949004.43	634134.09	-15.9
949066.00	634129.79	-15.5
949064.24	635167.15	-15.2
949036.98	635169.05	-14.7
949013.97	635170.66	-13.8
949065.39	636187.51	-13.5
948995.84	635171.93	-13.4
948987.61	639212.80	-13.4
949039.44	636189.33	-13.1
949070.86	638205.98	-12.4
949040.94	638208.07	-12.0
949056.20	639208.00	-12.0
949021.46	638209.44	-12.0
949021.32	636190.59	-11.9
949016.38	639210.79	-11.9
949038.12	639209.27	-11.9
949003.46	638210.70	-11.8
949049.86	637167.33	-9.6
949019.96	637169.42	-9.3
948991.38	636192.69	-9.2
948999.67	637170.84	-9.2
949155.64	597343.64	-34.0
949133.96	597345.54	-33.5
949111.67	597347.49	-33.0
949088.01	597349.56	-32.3
949164.05	595198.07	-31.3
949129.36	594126.16	-31.2
949104.90	594128.30	-31.1
949148.97	594124.45	-31.0
949084.08	594130.12	-30.9
949125.76	595201.41	-30.8
949145.40	595199.70	-30.7
949085.72	595204.92	-30.6
949106.10	595203.14	-30.5
949161.75	593047.25	-29.9

949122.40	593050.70	-29.7
949143.64	593048.84	-29.7
949077.03	593054.67	-29.6
949161.40	598279.26	-29.5
949097.59	593052.87	-29.4
949157.41	596305.97	-29.3
949130.49	596308.32	-29.2
949121.17	601392.08	-29.1
949142.87	598280.89	-29.0
949088.39	598285.65	-29.0
949156.01	600301.03	-29.0
949126.90	608831.30	-28.9
949077.31	596312.97	-28.8
949120.26	598282.86	-28.8
949100.98	608833.57	-28.7
949112.46	596309.90	-28.6
949140.47	601390.40	-28.5
949110.83	600304.98	-28.3
949144.92	608829.73	-28.3
949135.61	600302.81	-28.2
949080.39	601395.65	-28.2
949162.26	620946.34	-28.2
949101.76	619956.21	-28.1
949078.23	620953.69	-28.1
949135.91	620948.64	-28.0
949149.75	619952.01	-28.0
949100.88	620951.71	-27.9
949099.63	601393.97	-27.9
949121.22	619954.51	-27.9
949079.35	619958.17	-27.8
949121.97	618983.43	-27.8
949088.85	618986.33	-27.8
949158.50	618980.24	-27.7
949146.04	621942.10	-27.6
949123.87	621944.04	-27.6
949139.47	599303.02	-27.6
949140.14	618981.84	-27.5
949119.59	599304.76	-27.5
949097.89	617952.28	-27.3
949117.96	617950.53	-27.3
949092.01	599307.17	-27.2
949079.17	617953.92	-27.2
949090.09	621947.00	-27.1
949140.10	617948.59	-27.1
949163.27	599300.94	-27.1
949164.99	617946.41	-27.1
949081.91	614839.01	-27.1
949117.73	614835.87	-27.0
949090.14	615836.25	-27.0
949152.43	609829.19	-26.9
949137.79	614834.12	-26.9
949097.06	624004.42	-26.8
949159.07	614832.26	-26.8
949117.95	615833.82	-26.8
949119.84	624002.43	-26.7
949139.07	615831.97	-26.7
949151.27	622974.02	-26.7
949140.76	624000.60	-26.6
949084.42	622979.87	-26.5
949158.72	623999.03	-26.5
949119.61	622976.79	-26.4
949078.55	624006.04	-26.4
949131.89	609830.99	-26.4
949158.91	607741.07	-26.1
949082.02	613807.26	-26.1
949154.77	616903.03	-26.1
949107.98	613804.99	-26.0
949089.48	616908.74	-26.0
949116.25	616906.40	-26.0
949137.39	613802.42	-26.0
949136.73	616904.61	-25.7

949140.61	607742.67	-25.7
949109.76	607745.37	-25.1
949112.66	609832.67	-25.1
949090.78	607747.03	-24.7
949092.62	609834.42	-24.7
949164.77	625006.50	-24.3
949145.46	625008.19	-23.1
949159.75	632110.03	-23.0
949098.84	632114.29	-22.7
949126.16	632112.38	-22.5
949121.86	625010.25	-22.4
949130.14	610840.64	-22.4
949132.60	612869.84	-22.2
949095.86	611895.64	-22.2
949079.15	603533.64	-22.2
949099.47	625012.21	-22.2
949115.21	631199.98	-21.9
949091.81	631200.79	-21.9
949147.90	626029.06	-21.9
949085.77	626040.01	-21.9
949079.50	625013.96	-21.8
949103.17	610843.00	-21.8
949153.40	631198.64	-21.8
949118.48	611893.66	-21.8
949133.76	631199.33	-21.7
949159.45	611890.08	-21.7
949125.33	626033.04	-21.6
949098.58	603531.94	-21.6
949151.34	612868.20	-21.6
949104.90	626036.64	-21.6
949158.84	602503.72	-21.4
949106.83	612872.09	-21.4
949165.75	610837.52	-21.2
949137.60	603528.52	-21.1
949113.94	602507.64	-21.1
949125.19	627977.27	-21.1
949138.52	602505.49	-21.1
949116.70	603530.35	-21.0
949136.83	611892.06	-20.9
949100.21	627040.53	-20.9
949106.50	627980.56	-20.8
949086.26	602510.07	-20.7
949157.39	627030.45	-20.6
949118.40	627037.33	-20.5
949080.55	627044.00	-20.5
949111.78	630210.73	-20.4
949144.70	630209.58	-20.4
949139.40	627033.62	-20.3
949084.40	629255.02	-20.2
949142.95	627974.14	-20.2
949087.54	627983.91	-20.1
949125.30	629253.59	-20.0
949136.08	604532.08	-20.0
949146.08	629252.86	-19.9
949092.99	630211.38	-19.9
949114.39	604533.98	-19.7
949157.40	604530.21	-19.6
949163.23	627970.56	-19.6
949087.63	604536.32	-19.5
949158.45	633079.82	-19.4
949105.87	629254.27	-19.4
949139.64	633081.13	-19.4
949121.59	633082.39	-19.2
949097.05	605623.55	-18.7
949102.21	633083.75	-18.5
949159.75	605618.07	-18.5
949084.09	606745.85	-18.2
949119.54	605621.59	-18.1
949164.41	606738.82	-18.0
949141.14	605619.70	-17.9
949103.07	606744.19	-17.8

949127.12	606742.08	-17.5
949146.10	606740.42	-17.4
949162.21	634123.06	-16.2
949104.30	634127.11	-15.5
949082.79	635165.85	-15.4
949086.20	634128.37	-15.1
949144.15	634124.32	-15.0
949125.89	634125.60	-14.7
949103.38	635164.41	-14.7
949157.73	635160.61	-14.1
949137.97	635161.99	-14.0
949160.21	636180.88	-13.8
949104.73	636184.76	-13.5
949140.34	638201.12	-13.5
949083.51	636186.24	-13.3
949122.79	636183.50	-13.3
949118.28	638202.67	-13.1
949089.00	638204.71	-13.0
949142.09	636182.15	-12.5
949160.79	637159.57	-11.5
949137.55	639202.32	-11.4
949096.47	639205.19	-11.3
949136.96	637161.24	-11.2
949157.57	639200.92	-11.1
949116.41	637162.68	-11.0
949119.21	639203.60	-11.0
949078.21	639206.47	-10.7
949097.97	637163.97	-9.9
949154.57	640120.40	-9.8
949076.59	637165.46	-9.5
949132.51	640121.94	-9.4
949108.58	640123.61	-9.3
949230.46	597337.09	-34.7
949212.51	597338.66	-34.5
949252.05	597335.21	-34.5
949191.56	597340.50	-34.3
949172.91	594122.35	-31.2
949195.79	595195.29	-31.0
949224.04	595192.82	-30.9
949250.71	595190.48	-30.8
949253.67	600292.48	-30.7
949222.71	600295.19	-30.4
949233.34	598272.97	-30.4
949252.30	598271.31	-30.2
949243.97	593040.06	-30.1
949222.73	593041.92	-30.1
949204.62	598275.48	-30.0
949201.26	600297.07	-29.9
949193.35	593044.49	-29.8
949225.90	601382.92	-29.8
949207.55	596301.58	-29.7
949244.01	601381.34	-29.7
949241.70	596298.59	-29.7
949180.70	596303.93	-29.7
949176.11	600299.27	-29.5
949193.41	601385.76	-29.4
949186.61	598277.06	-29.4
949166.94	601388.08	-29.0
949252.81	620938.42	-28.7
949194.43	620943.52	-28.3
949233.28	620940.12	-28.2
949242.80	619943.87	-28.1
949220.45	619945.83	-28.0
949191.58	619948.35	-28.0
949169.17	619950.31	-27.9
949251.28	599293.24	-27.9
949208.64	599296.97	-27.8
949217.02	608823.42	-27.8
949200.49	618976.56	-27.8
949212.43	620941.95	-27.8
949179.00	618978.44	-27.7

949243.87	608821.07	-27.7
949220.01	618974.85	-27.6
949239.39	618973.16	-27.6
949182.65	599299.24	-27.5
949232.38	599294.89	-27.5
949192.60	608825.56	-27.5
949174.53	609827.26	-27.3
949237.19	617940.10	-27.1
949210.84	617942.40	-27.1
949252.31	623990.84	-27.1
949187.66	617944.43	-27.0
949192.79	609825.66	-26.9
949233.71	623992.47	-26.8
949177.68	607739.42	-26.7
949177.68	623997.37	-26.7
949198.44	607737.61	-26.6
949179.02	614830.51	-26.6
949226.17	615824.35	-26.6
949167.34	615829.50	-26.6
949202.73	623995.18	-26.6
949190.01	615827.51	-26.4
949246.50	621933.31	-26.4
949188.26	622970.78	-26.4
949204.43	614828.29	-26.4
949169.62	622972.42	-26.4
949208.15	615825.93	-26.4
949251.53	614824.17	-26.3
949229.24	614826.12	-26.3
949210.41	616898.16	-26.2
949176.46	616901.13	-26.2
949225.88	613794.68	-26.1
949196.84	613797.22	-26.1
949168.52	613799.70	-26.0
949207.09	622969.14	-26.0
949247.26	622965.62	-25.9
949243.28	602496.33	-25.9
949244.50	610830.63	-25.8
949248.80	624999.15	-25.8
949228.84	616896.55	-25.7
949213.31	621936.21	-25.7
949245.24	613792.98	-25.6
949226.61	625001.09	-25.6
949176.61	621939.43	-25.6
949225.37	622967.54	-25.4
949252.13	616894.51	-25.4
949220.90	602498.29	-25.3
949212.27	609823.96	-25.2
949195.19	621937.80	-25.1
949216.25	610833.10	-25.0
949170.26	608827.51	-25.0
949207.92	625002.72	-24.9
949189.76	625004.31	-24.7
949234.97	632104.77	-24.4
949224.19	607735.35	-24.4
949188.23	602501.15	-24.3
949197.37	610834.76	-24.1
949216.26	632106.08	-24.1
949243.15	607733.70	-24.0
949230.55	609822.36	-23.8
949253.21	611881.87	-23.4
949248.73	609820.77	-23.3
949197.48	632107.39	-23.2
949178.73	632108.71	-23.0
949220.01	603521.31	-22.9
949213.37	612862.77	-22.9
949190.63	612864.76	-22.7
949235.60	626013.59	-22.6
949224.31	611884.40	-22.6
949211.89	626017.78	-22.5
949171.04	612866.47	-22.5
949231.50	612861.18	-22.3

949191.93	626021.30	-22.3
949238.33	603519.71	-22.2
949187.87	611887.59	-22.2
949171.75	626024.85	-22.1
949191.48	631197.31	-21.8
949172.24	631197.99	-21.5
949206.10	611885.99	-21.4
949209.88	631196.67	-21.1
949238.31	633074.23	-21.0
949189.97	603523.94	-21.0
949168.78	603525.79	-20.7
949217.28	633075.70	-20.7
949252.65	612859.33	-20.6
949216.86	630207.06	-20.5
949167.99	630208.76	-20.4
949188.96	630208.03	-20.4
949246.27	630206.03	-20.4
949201.27	629250.94	-20.4
949251.92	604521.94	-20.4
949235.40	631195.78	-20.4
949200.61	627022.83	-20.3
949256.28	633072.97	-20.3
949199.14	633076.97	-20.3
949179.66	627026.52	-20.2
949181.48	629251.63	-20.1
949218.56	627019.67	-20.0
949225.09	629250.10	-19.9
949180.88	633078.25	-19.8
949236.89	627957.57	-19.8
949237.25	627016.37	-19.7
949255.75	631195.07	-19.6
949254.18	605609.81	-19.6
949255.84	627013.09	-19.4
949224.71	604524.32	-19.3
949178.45	604528.37	-19.1
949198.07	627964.42	-19.0
949219.14	627960.70	-18.8
949235.91	605611.40	-18.7
949199.75	604526.51	-18.7
949219.94	606733.96	-18.4
949195.01	606736.14	-18.3
949242.10	606732.02	-18.1
949209.09	605613.75	-18.0
949184.30	605615.92	-17.9
949249.67	635154.18	-17.5
949217.07	634119.22	-17.1
949227.19	635155.75	-16.9
949249.12	634116.98	-16.9
949253.90	636174.33	-16.3
949209.00	635157.02	-16.2
949196.70	634120.65	-15.8
949232.24	636175.84	-15.7
949203.73	636177.84	-15.4
949178.42	636179.61	-14.6
949255.85	638193.05	-14.5
949188.28	635158.47	-14.4
949243.36	637153.80	-14.1
949199.02	638197.02	-13.7
949220.48	638195.52	-13.5
949220.83	637155.37	-13.5
949172.97	638198.84	-13.4
949202.73	637156.64	-12.9
949178.83	637158.31	-12.2
949176.45	639199.60	-11.9
949210.44	639197.22	-11.7
949232.37	639195.69	-11.5
949252.85	639194.25	-11.0
949246.91	640113.94	-10.5
949224.91	640115.48	-10.4
949174.43	640119.01	-10.2
949205.35	640116.84	-10.2

949238.19	640226.26	-10.1
949209.69	640228.26	-9.7
949271.52	597333.50	-34.8
949298.97	597331.10	-34.2
949319.19	597329.33	-33.5
949340.82	601372.87	-31.7
949315.22	601375.11	-31.4
949288.32	595187.19	-31.3
949321.89	598265.22	-30.9
949274.55	598269.37	-30.9
949293.81	601376.98	-30.9
949302.79	600288.19	-30.8
949269.39	595188.85	-30.6
949292.87	598267.76	-30.5
949282.47	600289.96	-30.4
949275.23	601378.61	-30.4
949343.08	599285.21	-30.2
949321.99	600286.51	-30.1
949343.27	600284.64	-30.1
949323.73	599286.90	-29.8
949260.69	596296.93	-29.6
949278.94	596295.33	-29.2
949278.34	620936.18	-29.1
949341.44	620930.66	-29.1
949311.46	620933.28	-29.0
949296.19	599289.31	-28.9
949299.51	619938.91	-28.5
949329.77	596290.89	-28.5
949275.75	599291.10	-28.4
949301.27	596293.38	-28.4
949263.67	608819.34	-28.2
949327.37	619936.47	-28.2
949278.97	619940.71	-28.1
949341.24	608812.55	-28.0
949261.03	619942.28	-27.9
949339.42	607725.27	-27.8
949258.10	618971.52	-27.8
949280.75	618969.54	-27.7
949313.30	608815.00	-27.6
949328.65	618965.35	-27.6
949301.98	618967.68	-27.5
949323.77	621926.55	-27.3
949344.95	602487.43	-27.1
949285.98	623987.89	-27.1
949284.89	621929.95	-27.0
949271.43	617937.10	-27.0
949305.35	623986.20	-26.9
949343.55	610821.97	-26.9
949290.21	617935.46	-26.9
949326.08	617932.32	-26.9
949305.11	621928.18	-26.7
949320.19	607726.96	-26.7
949265.70	621931.63	-26.6
949263.33	602494.57	-26.6
949325.05	610823.59	-26.6
949326.52	622958.69	-26.6
949287.58	602492.45	-26.5
949326.72	623984.33	-26.5
949267.05	624997.55	-26.5
949345.18	622957.06	-26.4
949294.54	622961.49	-26.4
949285.96	615819.12	-26.4
949297.36	610826.01	-26.4
949258.73	615821.50	-26.4
949285.33	624995.95	-26.3
949315.89	602489.98	-26.2
949306.79	624994.07	-26.2
949269.54	622963.67	-26.2
949332.72	603511.45	-26.0
949305.30	615817.43	-26.0
949332.68	624991.81	-26.0

949271.89	614822.39	-25.9
949314.31	603513.06	-25.9
949271.24	610828.29	-25.8
949302.00	607728.55	-25.8
949313.36	614818.76	-25.8
949270.27	613790.79	-25.5
949271.22	616892.84	-25.5
949273.04	609818.64	-25.3
949262.71	607731.98	-25.2
949344.37	614816.05	-25.1
949294.38	614820.42	-25.1
949342.12	609812.59	-25.1
949295.76	603514.68	-25.0
949283.49	607730.17	-25.0
949294.13	608816.67	-25.0
949314.97	613786.88	-24.9
949331.61	605603.03	-24.9
949343.08	611874.01	-24.7
949296.17	613788.53	-24.7
949346.10	613784.16	-24.5
949293.58	609816.84	-24.4
949291.16	616891.10	-24.2
949312.59	611876.68	-24.1
949261.25	632102.94	-24.0
949323.75	615815.81	-23.9
949324.05	609814.18	-23.8
949277.55	611879.74	-23.8
949342.71	615814.15	-23.8
949276.98	603516.33	-23.7
949310.78	616889.38	-23.7
949343.09	616886.55	-23.5
949308.53	605605.05	-23.4
949326.46	625997.57	-23.3
949323.50	604515.68	-23.2
949282.88	632101.42	-23.0
949293.79	626003.33	-22.7
949301.21	632100.14	-22.5
949289.22	605606.74	-22.4
949258.97	626009.47	-22.4
949299.13	604517.81	-22.2
949276.76	604519.77	-22.1
949319.69	632098.85	-21.9
949256.49	603518.12	-21.9
949283.20	612856.66	-21.3
949328.09	606724.50	-21.2
949339.39	612851.74	-21.2
949338.45	632097.54	-21.2
949319.55	612853.48	-21.0
949301.47	612855.06	-20.7
949288.78	627948.42	-20.6
949277.40	633071.50	-20.5
949313.45	631193.06	-20.4
949317.26	627002.26	-20.4
949267.98	630205.27	-20.4
949331.21	627940.94	-20.4
949315.61	629246.94	-20.3
949299.86	606726.97	-20.1
949333.34	631192.36	-20.1
949257.02	627954.02	-20.1
949294.43	631193.72	-20.1
949273.87	631194.44	-20.0
949341.86	629246.03	-20.0
949288.94	629247.88	-20.0
949260.69	629248.86	-19.9
949289.82	627007.10	-19.8
949291.81	630204.44	-19.8
949336.80	633067.34	-19.7
949295.51	633070.23	-19.7
949312.21	630203.73	-19.6
949315.80	633068.81	-19.6
949341.41	626998.00	-19.4

949323.51	635149.02	-19.3
949330.36	630203.09	-19.2
949312.58	627944.23	-18.9
949342.85	635147.67	-18.9
949343.15	634110.41	-18.8
949304.40	635150.35	-18.8
949306.52	634112.97	-18.7
949285.64	635151.67	-18.5
949280.29	606728.68	-18.4
949277.55	634114.99	-18.4
949267.67	635152.92	-18.1
949325.17	634111.66	-18.1
949260.17	606730.44	-18.0
949344.63	638186.84	-17.2
949343.82	636168.04	-16.5
949326.65	638188.10	-16.3
949302.65	636170.92	-16.1
949323.92	636169.43	-16.1
949272.30	636173.04	-15.8
949319.09	637148.50	-15.4
949308.25	638189.38	-15.2
949300.69	637149.79	-15.1
949281.47	637151.13	-14.4
949285.79	638190.95	-14.4
949261.94	637152.50	-14.3
949344.71	639187.83	-12.2
949321.77	639189.43	-12.0
949272.03	639192.91	-11.8
949294.55	639191.34	-11.5
949344.76	640107.10	-11.5
949323.79	640108.56	-11.1
949285.86	640111.22	-10.9
949331.29	640219.75	-10.9
949305.37	640109.85	-10.9
949312.31	640221.08	-10.7
949267.10	640112.53	-10.6
949293.79	640222.38	-10.5
949268.50	640224.14	-10.3
949340.33	641050.65	-8.4
949328.63	641064.59	-6.9
949316.97	641078.48	-5.6
949305.33	641092.36	-5.0
949430.84	640942.79	-43.7
949419.18	640956.67	-41.7
949405.91	640972.49	-38.3
949418.41	601366.08	-35.0
949392.51	640988.46	-34.8
949398.25	601367.84	-34.1
949379.87	601369.45	-33.3
949359.96	601371.19	-32.6
949382.24	599281.78	-31.4
949363.72	599283.40	-30.9
949435.08	609804.46	-30.3
949416.92	609806.05	-29.6
949418.79	607718.33	-29.6
949391.01	620926.32	-29.5
949403.57	596284.43	-29.5
949394.38	608807.90	-29.4
949366.49	620928.47	-29.4
949426.84	608805.06	-29.4
949393.19	607720.57	-29.4
949429.08	620922.99	-29.3
949385.57	596286.00	-29.2
949375.69	608809.54	-29.1
949431.69	596281.97	-29.1
949366.51	596287.67	-29.1
949380.91	641002.29	-29.0
949410.26	620924.64	-29.0
949368.08	607722.77	-28.9
949398.85	609807.63	-28.7
949415.71	619928.74	-28.5

949390.28	619930.97	-28.4
949428.16	603503.10	-28.4
949434.91	619927.06	-28.4
949366.85	619933.02	-28.4
949348.29	619934.64	-28.4
949433.78	602479.66	-28.4
949348.07	596289.28	-28.2
949430.42	621917.22	-27.8
949410.18	602481.73	-27.5
949386.83	621921.03	-27.5
949375.22	618961.28	-27.4
949410.93	621918.93	-27.4
949380.46	609809.24	-27.4
949348.68	618963.60	-27.4
949348.56	621924.38	-27.3
949435.47	622949.16	-27.3
949420.72	618957.29	-27.3
949397.47	618959.33	-27.2
949368.81	621922.61	-27.1
949406.20	622951.72	-27.1
949383.67	622953.69	-26.9
949347.72	617930.43	-26.8
949401.16	617925.75	-26.8
949382.47	617927.38	-26.8
949388.03	602483.66	-26.7
949419.66	617924.13	-26.7
949408.82	603504.79	-26.6
949355.47	603509.46	-26.6
949362.42	610820.32	-26.6
949363.30	622955.47	-26.6
949380.43	610818.74	-26.4
949429.07	605594.51	-26.4
949367.03	602485.50	-26.4
949414.60	623976.64	-26.4
949389.34	603506.50	-26.3
949392.99	605597.66	-26.3
949360.07	609811.02	-26.3
949373.99	605599.32	-26.1
949396.14	623978.26	-25.9
949373.97	623980.19	-25.6
949375.88	614813.29	-25.6
949412.62	614810.07	-25.5
949389.78	624986.81	-25.5
949369.21	624988.61	-25.4
949350.88	624990.22	-25.4
949395.73	616881.95	-25.4
949422.43	616879.61	-25.3
949411.33	624984.93	-25.3
949354.10	623981.93	-25.3
949375.48	616883.72	-25.2
949426.19	612844.15	-25.1
949394.38	614811.67	-25.1
949431.31	614808.44	-25.0
949370.61	611871.60	-25.0
949394.31	604509.48	-25.0
949420.45	610815.24	-25.0
949355.52	605600.94	-24.9
949434.30	613776.44	-24.8
949423.58	604506.92	-24.8
949347.52	604513.58	-24.7
949396.32	611869.35	-24.7
949386.35	613780.64	-24.7
949369.14	604511.69	-24.5
949422.19	606716.27	-24.4
949402.50	610816.81	-24.3
949415.00	613778.13	-24.2
949367.51	613782.29	-24.2
949430.53	627923.43	-24.1
949415.94	611867.64	-23.9
949402.17	606718.02	-23.8
949424.29	615807.02	-23.6

949407.46	612845.79	-23.5
949363.49	615812.34	-23.3
949412.05	627926.69	-23.2
949369.31	641016.10	-23.2
949387.40	612847.54	-23.0
949412.91	625982.33	-22.9
949383.61	606719.64	-22.9
949432.48	625978.88	-22.7
949403.98	615808.79	-22.5
949365.65	606721.21	-22.1
949434.02	611866.05	-21.9
949381.05	625987.95	-21.9
949361.43	612849.82	-21.9
949432.05	629242.88	-21.8
949413.23	629243.53	-21.7
949394.02	627929.87	-21.6
949430.70	626982.26	-21.5
949382.10	615810.71	-21.4
949348.76	625993.64	-21.4
949350.95	627937.46	-21.3
949368.22	631191.14	-21.3
949436.41	632090.69	-21.2
949409.54	626985.99	-21.0
949375.93	627933.06	-20.9
949388.39	631190.44	-20.9
949387.91	629244.42	-20.9
949383.70	632094.37	-20.8
949347.62	606722.79	-20.7
949434.43	634104.02	-20.6
949357.37	632096.21	-20.6
949367.53	629245.13	-20.6
949422.79	635142.08	-20.5
949387.07	633063.83	-20.5
949426.89	630199.72	-20.5
949399.47	635143.71	-20.5
949409.25	632092.59	-20.4
949359.44	626994.82	-20.4
949398.19	634106.56	-20.3
949392.24	630200.93	-20.1
949421.02	633061.46	-20.1
949435.56	631188.79	-20.1
949416.45	634105.28	-20.0
949406.47	631189.81	-20.0
949368.50	633065.13	-19.9
949390.19	626989.40	-19.9
949378.68	634107.92	-19.8
949378.96	635145.14	-19.8
949369.21	630201.74	-19.3
949360.82	635146.41	-19.2
949349.99	630202.41	-18.7
949434.35	638180.56	-18.4
949400.88	638182.90	-18.1
949382.11	638184.22	-17.8
949357.63	641030.03	-17.7
949364.08	638185.48	-17.5
949426.51	636162.26	-17.2
949398.96	636164.18	-17.1
949378.41	636165.62	-16.8
949397.52	637143.02	-16.1
949422.07	637141.30	-16.0
949353.35	637146.11	-15.9
949379.48	637144.28	-15.7
949424.48	639182.25	-13.8
949405.50	639183.58	-13.2
949387.27	639184.85	-12.7
949366.33	639186.32	-12.5
949421.49	640101.73	-12.4
949385.00	640104.28	-12.0
949424.68	640213.22	-11.9
949403.53	640102.99	-11.9
949366.04	640105.61	-11.8

949405.51	640214.56	-11.7
949387.40	640215.83	-11.4
949358.74	640217.83	-11.3
949521.01	640835.32	-51.4
949504.14	640855.42	-50.6
949459.86	640908.19	-49.4
949488.91	640873.58	-49.3
949477.24	640887.48	-46.9
949447.34	640923.11	-46.8
949441.03	601364.10	-35.0
949520.84	607709.40	-32.8
949519.90	602472.13	-31.8
949508.77	609798.01	-31.3
949464.38	609801.90	-31.2
949484.99	609800.10	-31.2
949497.32	607711.46	-31.1
949500.01	602473.87	-30.9
949441.70	607716.33	-30.1
949481.45	602475.49	-29.9
949461.22	607714.62	-29.8
949504.95	620916.36	-29.6
949453.40	620920.87	-29.5
949466.52	608801.59	-29.4
949445.62	608803.42	-29.4
949486.74	620917.95	-29.1
949457.66	602477.57	-29.0
949489.14	608799.61	-28.9
949513.87	619920.16	-28.8
949481.40	619923.00	-28.8
949459.00	619924.96	-28.7
949461.34	603500.20	-28.4
949506.58	621910.56	-28.2
949523.79	608796.58	-28.2
949493.68	603497.37	-28.1
949467.39	621913.99	-27.9
949485.88	621912.37	-27.9
949518.26	617915.50	-27.4
949478.50	617918.98	-27.4
949515.32	603495.48	-27.4
949487.37	622944.62	-27.4
949448.96	621915.60	-27.4
949467.09	622946.39	-27.2
949442.91	618955.35	-27.1
949459.60	617920.64	-27.0
949515.28	623967.83	-27.0
949513.29	618949.20	-26.9
949513.92	622942.29	-26.9
949489.52	618951.28	-26.9
949462.80	618953.61	-26.8
949441.05	617922.26	-26.8
949515.48	614801.08	-26.8
949451.74	605592.52	-26.7
949488.78	623970.15	-26.7
949500.15	617917.09	-26.7
949466.96	623972.06	-26.6
949524.27	605586.18	-26.6
949514.18	610807.04	-26.6
949448.64	623973.66	-26.5
949475.87	605590.41	-26.4
949497.29	614802.67	-26.4
949505.37	605587.83	-26.3
949477.45	614804.40	-26.3
949505.29	612837.23	-26.0
949452.02	614806.63	-26.0
949487.31	612838.80	-25.8
949449.65	612842.10	-25.8
949482.10	613772.26	-25.8
949523.02	613768.68	-25.8
949500.23	613770.67	-25.7
949460.21	616876.31	-25.7
949468.99	612840.40	-25.6

949500.76	616872.76	-25.6
949442.10	616877.89	-25.5
949522.17	606707.52	-25.5
949482.62	616874.35	-25.4
949516.57	615798.94	-25.4
949487.71	615801.47	-25.4
949493.30	610808.87	-25.4
949461.82	613774.04	-25.4
949465.11	624980.22	-25.4
949444.71	624982.01	-25.2
949506.55	604499.67	-25.2
949515.44	624975.82	-25.2
949492.55	624977.82	-25.2
949442.25	606714.51	-25.0
949485.09	604501.54	-25.0
949486.27	606710.66	-25.0
949463.78	615803.56	-25.0
949466.88	604503.14	-24.9
949446.39	604504.93	-24.6
949461.59	606712.82	-24.5
949474.80	610810.48	-24.4
949507.68	627909.83	-24.4
949486.43	627913.57	-24.3
949458.70	627918.46	-24.1
949469.27	625972.39	-23.9
949445.48	615805.16	-23.9
949456.36	610812.10	-23.8
949519.94	625963.46	-23.8
949497.38	625967.43	-23.7
949508.95	626968.46	-23.3
949489.27	626971.93	-23.2
949451.17	625975.58	-23.1
949471.28	626975.10	-22.8
949525.06	631185.67	-22.6
949499.26	629240.53	-22.6
949517.58	629239.89	-22.5
949481.16	629241.16	-22.3
949525.31	630196.28	-22.2
949457.88	629241.98	-22.0
949451.42	626978.61	-21.8
949506.64	631186.31	-21.8
949505.94	630196.96	-21.7
949495.97	632086.52	-21.6
949484.79	630197.70	-21.5
949477.71	632087.80	-21.4
949498.07	634099.57	-21.2
949456.71	634102.46	-21.2
949465.69	630198.37	-21.2
949457.39	632089.22	-21.1
949521.64	632084.73	-21.0
949475.23	634101.17	-20.9
949487.92	631186.96	-20.9
949447.01	630199.02	-20.9
949518.77	634098.12	-20.8
949486.65	635137.61	-20.8
949466.90	631187.70	-20.6
949517.80	633054.69	-20.6
949475.55	611862.42	-20.6
949458.57	633058.83	-20.5
949457.08	611864.04	-20.4
949505.04	635136.32	-20.3
949486.17	633056.90	-20.3
949468.32	635138.89	-20.3
949440.89	635140.81	-20.1
949440.36	633060.10	-19.7
949500.50	638175.94	-18.7
949477.34	638177.56	-18.5
949515.29	636156.05	-18.4
949456.33	638179.03	-18.3
949493.83	611860.82	-18.3
949496.58	636157.36	-17.9

949512.18	611859.22	-17.8
949475.79	636158.81	-17.5
949450.57	636160.58	-17.3
949510.74	639176.22	-16.6
949443.30	637139.82	-16.4
949490.40	639177.64	-16.1
949472.37	639178.90	-15.5
949466.97	637138.16	-15.4
949516.48	637134.70	-15.4
949497.76	637136.01	-15.1
949444.00	639180.89	-14.7
949523.30	640094.61	-13.7
949504.94	640095.90	-13.5
949476.29	640097.90	-13.1
949509.18	640207.31	-13.1
949447.23	640099.93	-12.9
949485.19	640208.99	-12.8
949464.02	640210.47	-12.3
949443.56	640211.90	-12.2
949612.06	640726.81	-51.3
949599.29	640742.02	-51.0
949569.65	640777.35	-50.6
949537.81	640815.30	-50.3
949586.33	640757.47	-50.0
949556.43	640793.11	-49.4
949610.46	607701.56	-36.0
949592.06	607703.17	-35.4
949573.54	607704.79	-34.0
949549.83	607706.87	-33.2
949550.09	602469.49	-32.3
949571.74	602467.59	-31.9
949593.32	602465.70	-31.5
949596.84	609790.31	-31.4
949538.82	609795.39	-31.1
949556.89	609793.80	-31.1
949577.65	609791.99	-31.0
949569.22	620910.73	-30.3
949532.32	620913.96	-30.0
949595.23	603488.48	-29.9
949550.62	620912.36	-29.7
949596.39	620908.36	-29.6
949608.80	610798.76	-29.5
949534.23	619918.38	-29.1
949590.49	610800.36	-29.0
949615.01	603486.75	-29.0
949574.39	603490.31	-28.9
949555.00	619916.56	-28.9
949577.17	619914.62	-28.6
949615.48	620906.69	-28.6
949540.82	621907.56	-28.4
949558.91	621905.98	-28.3
949572.36	610801.95	-28.3
949589.89	617909.24	-28.1
949616.12	605578.14	-28.0
949554.40	610803.52	-28.0
949538.66	603493.43	-27.9
949600.15	619912.61	-27.8
949561.03	617911.76	-27.6
949596.56	605579.85	-27.6
949612.07	618940.55	-27.5
949547.48	618946.21	-27.5
949573.33	622937.10	-27.5
949584.24	621903.76	-27.4
949548.71	622939.25	-27.3
949566.08	618944.58	-27.3
949591.80	618942.33	-27.3
949564.60	614796.78	-27.0
949572.57	605581.95	-27.0
949600.62	622934.71	-27.0
949613.22	604490.33	-26.9
949545.40	608794.69	-26.9

949611.05	617907.39	-26.8
949540.06	623965.66	-26.8
949540.07	614798.92	-26.8
949551.09	605583.83	-26.8
949593.08	604492.09	-26.7
949585.72	614794.93	-26.7
949538.54	617913.73	-26.5
949533.71	610805.33	-26.5
949559.27	623963.98	-26.4
949574.62	604493.71	-26.3
949603.81	614793.35	-26.3
949577.77	623962.36	-26.0
949602.33	621902.18	-26.0
949553.95	604495.52	-25.8
949563.63	615794.83	-25.7
949526.87	616870.47	-25.6
949602.49	606700.49	-25.6
949606.48	624967.85	-25.6
949528.45	612835.20	-25.6
949570.37	608792.51	-25.6
949546.12	616868.79	-25.5
949570.25	616866.68	-25.5
949551.75	613766.17	-25.5
949598.94	615791.74	-25.5
949560.51	624971.88	-25.4
949579.84	624970.18	-25.3
949544.14	615796.53	-25.3
949532.32	604497.41	-25.3
949591.00	608790.70	-25.3
949540.12	624973.66	-25.3
949584.19	606702.09	-25.3
949551.45	606704.96	-25.2
949614.18	608788.67	-25.2
949613.41	627891.18	-25.1
949530.53	627905.80	-25.0
949594.99	616864.51	-25.0
949594.93	627894.44	-25.0
949561.22	627900.38	-24.9
949547.59	612833.53	-24.6
949596.48	623960.73	-24.5
949570.95	613764.49	-24.2
949576.59	612830.99	-24.2
949615.03	623959.10	-24.0
949600.82	626952.26	-23.9
949562.52	625955.95	-23.9
949593.85	625950.42	-23.9
949539.22	625960.06	-23.8
949561.72	626959.16	-23.6
949579.90	626955.95	-23.6
949542.31	626962.58	-23.6
949602.37	631182.97	-23.5
949582.36	629237.63	-23.5
949613.31	629236.55	-23.5
949557.73	629238.49	-23.4
949582.05	631183.68	-23.4
949548.74	631184.84	-23.3
949537.12	629239.21	-22.9
949599.76	612828.96	-22.8
949576.20	630194.51	-22.8
949600.73	630193.65	-22.6
949551.63	630195.37	-22.6
949589.21	613762.89	-22.3
949612.60	632078.37	-21.3
949537.19	634096.84	-21.2
949601.15	611851.43	-21.2
949607.32	613761.31	-21.1
949535.86	633053.42	-21.1
949575.14	633050.68	-21.1
949607.96	633048.38	-21.1
949558.87	634095.32	-21.0
949541.84	632083.32	-20.8

949592.72	632079.76	-20.8
949553.97	633052.16	-20.8
949565.97	632081.63	-20.6
949579.04	634093.91	-20.1
949579.18	611853.35	-19.3
949597.36	634092.63	-19.3
949607.19	636149.62	-19.3
949577.42	636151.71	-19.0
949558.57	636153.02	-18.8
949552.11	635133.03	-18.8
949532.88	638173.67	-18.8
949539.24	636154.38	-18.8
949526.63	635134.81	-18.6
949555.57	611855.42	-18.4
949554.67	638172.15	-18.1
949607.10	635129.19	-17.9
949572.68	635131.59	-17.8
949537.45	611857.00	-17.8
949613.89	637127.89	-17.6
949591.70	638169.56	-17.6
949616.01	638167.86	-17.3
949572.64	638170.89	-17.3
949601.73	639169.86	-17.2
949595.47	637129.18	-17.0
949575.32	639171.70	-16.9
949552.62	639173.29	-16.7
949533.74	639174.61	-16.6
949571.88	637130.83	-16.3
949547.44	637132.54	-15.5
949603.47	640089.01	-15.2
949583.38	640090.41	-14.7
949608.63	640200.36	-14.6
949557.71	640092.21	-14.4
949586.89	640201.88	-14.1
949568.67	640203.15	-13.9
949550.49	640204.43	-13.5
949532.14	640205.71	-13.2
949624.09	640712.47	-52.3
949706.17	640614.65	-51.9
949636.13	640698.12	-51.8
949666.13	640662.37	-51.4
949687.14	640637.34	-51.3
949654.28	640676.50	-50.6
949685.76	607694.97	-36.0
949663.43	607696.93	-35.8
949642.76	607698.74	-35.8
949702.15	602456.18	-32.3
949679.69	602458.15	-31.9
949703.72	603478.99	-31.9
949685.14	603480.62	-31.7
949616.58	602463.67	-31.4
949639.93	602461.63	-31.4
949658.30	602460.02	-31.3
949657.00	603483.08	-30.9
949617.67	609788.49	-30.8
949703.13	604482.47	-30.7
949636.15	609786.87	-30.5
949657.08	609785.04	-30.3
949637.96	603484.75	-30.1
949687.47	610791.88	-29.9
949686.56	609782.46	-29.9
949684.44	604484.10	-29.9
949627.99	610797.08	-29.5
949703.86	605570.46	-29.5
949664.37	610793.90	-29.5
949665.70	604485.74	-29.2
949646.33	610795.48	-29.0
949683.16	605572.27	-28.9
949702.99	608780.90	-28.7
949659.47	605574.35	-28.7
949646.31	604487.44	-28.5

949640.86	605575.98	-28.1
949669.04	618935.57	-27.7
949684.90	608782.49	-27.6
949640.01	618938.11	-27.5
949644.81	617904.43	-27.5
949634.56	620905.02	-27.4
949624.15	619910.51	-26.7
949681.20	606693.61	-26.7
949668.32	617902.38	-26.5
949664.12	608784.30	-26.5
949691.11	618933.64	-26.2
949662.49	606695.24	-26.1
949652.52	620903.44	-25.9
949641.79	608786.26	-25.9
949694.44	611843.27	-25.9
949699.76	606691.98	-25.8
949640.95	606697.13	-25.8
949622.43	614791.72	-25.6
949622.69	606698.73	-25.4
949625.92	624966.15	-25.4
949632.07	627887.89	-25.1
949619.98	622933.01	-24.8
949620.01	616862.32	-24.7
949650.32	627884.67	-24.7
949670.67	611845.35	-24.5
949619.04	615789.98	-24.3
949668.06	627881.54	-24.2
949645.88	624964.41	-24.1
949622.47	625945.38	-23.9
949646.31	626944.24	-23.9
949623.94	626948.19	-23.8
949684.43	615784.26	-23.8
949650.84	611847.08	-23.8
949645.29	625941.36	-23.8
949620.41	621900.60	-23.8
949686.02	627878.38	-23.6
949630.10	631182.00	-23.4
949664.16	625938.03	-23.3
949639.36	629235.64	-23.2
949659.68	615786.42	-23.2
949664.79	631180.79	-23.1
949640.74	614790.12	-22.9
949662.98	629234.81	-22.9
949696.13	632072.53	-22.8
949665.00	626940.95	-22.8
949666.29	612823.14	-22.8
949620.69	630192.95	-22.7
949704.27	627875.16	-22.7
949683.33	629234.10	-22.7
949690.12	612821.06	-22.6
949676.90	632073.87	-22.6
949705.56	629233.33	-22.5
949635.80	612825.81	-22.5
949632.97	623957.54	-22.3
949697.85	617899.79	-22.3
949657.46	632075.23	-22.2
949657.08	630191.68	-22.2
949687.90	625933.84	-22.0
949639.05	630192.31	-22.0
949638.64	632076.55	-22.0
949686.61	626937.14	-21.9
949630.49	611848.87	-21.7
949681.48	630190.83	-21.6
949641.01	615788.06	-21.5
949643.90	616860.23	-21.5
949702.81	633041.75	-21.4
949651.24	633045.36	-21.3
949684.38	633043.04	-21.3
949617.86	612827.38	-21.2
949702.67	630190.09	-21.1
949642.69	619908.89	-21.1

949673.11	620901.64	-21.0
949683.77	631180.12	-20.9
949703.59	620898.98	-20.9
949629.85	633046.85	-20.8
949683.86	621895.05	-20.6
949658.91	614788.53	-20.4
949704.89	621893.21	-20.4
949660.66	619907.31	-20.2
949688.19	634086.28	-19.9
949641.16	621898.78	-19.8
949691.14	614785.71	-19.8
949705.72	613752.70	-19.7
949665.79	624962.67	-19.7
949652.60	623955.82	-19.5
949672.03	613755.64	-19.5
949626.03	636148.31	-19.4
949681.61	619905.48	-19.4
949702.31	619903.67	-19.4
949670.15	634087.54	-19.4
949648.07	622930.56	-19.3
949665.07	621896.69	-19.3
949671.74	623954.14	-19.2
949625.15	634090.69	-19.1
949645.28	634089.28	-19.1
949700.19	623951.65	-19.1
949702.73	624959.43	-19.1
949653.26	613757.29	-19.1
949661.63	635125.37	-18.9
949703.63	622925.70	-18.9
949645.16	636146.97	-18.9
949672.93	622928.38	-18.8
949630.07	613759.32	-18.7
949691.76	616856.05	-18.7
949703.34	635122.46	-18.5
949694.15	638162.40	-18.5
949683.17	635123.87	-18.4
949633.57	635127.34	-18.4
949665.26	636145.56	-18.1
949669.81	616857.97	-18.1
949697.45	637122.05	-18.1
949684.40	624961.04	-18.0
949671.57	637123.86	-18.0
949667.76	638164.24	-17.9
949682.31	639164.22	-17.8
949701.79	639162.86	-17.8
949645.33	639166.81	-17.7
949646.46	637125.61	-17.6
949636.35	638166.44	-17.6
949690.55	636143.79	-17.6
949663.68	639165.53	-17.3
949624.93	639168.23	-17.3
949701.37	640082.16	-16.6
949683.20	640083.43	-16.1
949665.17	640084.69	-16.0
949644.30	640086.15	-15.7
949698.89	640194.05	-15.6
949622.89	640087.65	-15.4
949676.49	640195.62	-15.2
949657.15	640196.97	-15.0
949637.40	640198.35	-14.8
949722.82	640594.81	-51.1
949743.27	640570.45	-49.7
949755.17	640556.26	-48.4
949771.18	640537.18	-48.0
949784.36	640521.47	-47.0
949713.44	607692.55	-35.8
949743.35	607689.93	-35.7
949771.17	607687.50	-35.6
949789.50	607685.90	-35.5
949793.41	603471.15	-34.0
949795.49	604474.39	-33.8

949776.45	604476.05	-33.6
949773.90	603472.85	-33.6
949736.64	603476.11	-33.3
949755.77	603474.44	-33.2
949746.12	604478.71	-33.0
949782.01	605563.63	-32.3
949789.63	610782.94	-31.8
949781.50	608774.03	-31.8
949762.91	605565.30	-31.6
949727.39	604480.34	-31.5
949768.26	610784.81	-31.4
949762.31	608775.71	-31.3
949749.92	610786.41	-30.8
949741.73	608777.51	-30.8
949743.56	605566.99	-30.6
949725.39	605568.58	-30.5
949730.90	610788.08	-30.4
949790.31	609773.38	-30.4
949759.86	609776.05	-30.3
949714.43	609780.02	-30.2
949708.64	610790.03	-30.1
949734.76	609778.24	-30.1
949722.98	608779.15	-30.0
949783.01	606684.70	-27.7
949758.65	606686.83	-27.4
949792.78	611834.67	-27.2
949741.34	611839.17	-27.0
949738.39	606688.60	-27.0
949769.01	611836.75	-26.7
949713.71	611841.58	-26.5
949720.12	606690.20	-26.3
949785.63	612812.70	-26.0
949764.53	612814.55	-25.5
949779.61	617892.64	-25.1
949760.67	617894.30	-24.9
949745.58	612816.21	-24.7
949709.92	618931.99	-24.3
949794.78	620891.00	-24.1
949743.99	618929.01	-24.0
949728.80	617897.09	-23.9
949714.70	612818.91	-23.6
949790.57	613745.27	-23.5
949772.41	620892.96	-23.5
949793.96	618924.64	-23.3
949708.77	615782.13	-23.2
949774.87	615776.34	-23.1
949786.27	622918.47	-23.0
949794.90	619895.57	-22.9
949743.79	621889.80	-22.5
949752.01	620894.74	-22.4
949727.32	615780.50	-22.4
949746.90	615778.79	-22.3
949771.49	613746.94	-22.2
949794.50	621885.37	-22.2
949735.34	629232.29	-22.2
949715.21	632071.19	-22.1
949776.74	619897.16	-22.0
949781.41	616848.20	-22.0
949762.44	621888.17	-21.9
949768.84	614778.91	-21.8
949749.53	613748.86	-21.8
949775.25	618926.28	-21.7
949757.23	619898.87	-21.7
949761.84	633037.62	-21.4
949784.10	633036.07	-21.3
949724.21	621891.52	-21.3
949755.22	629231.59	-21.2
949736.37	633039.40	-21.2
949765.69	622920.27	-21.1
949733.03	619900.98	-21.0
949763.29	616849.79	-20.9

949729.94	613750.58	-20.9
949745.47	622922.03	-20.9
949730.97	620896.58	-20.9
949726.28	627871.28	-20.8
949774.46	629230.92	-20.8
949732.12	634083.21	-20.4
949716.30	614783.51	-20.4
949747.44	614780.78	-20.3
949708.48	634084.86	-20.2
949784.27	634079.56	-20.0
949707.68	631179.29	-20.0
949756.06	634081.53	-20.0
949744.78	616851.41	-20.0
949733.68	632069.90	-19.9
949726.32	622923.71	-19.8
949772.85	623945.30	-19.1
949722.76	616853.34	-19.0
949783.88	638156.12	-18.8
949752.30	623947.09	-18.8
949791.48	635116.29	-18.7
949765.08	624953.98	-18.5
949764.70	638157.46	-18.5
949724.24	635121.00	-18.5
949771.56	635117.69	-18.4
949788.39	640076.08	-18.4
949772.56	637116.79	-18.4
949783.95	639157.12	-18.4
949731.20	624956.94	-18.4
949792.99	629230.27	-18.3
949728.31	638160.01	-18.3
949787.83	624951.99	-18.3
949752.04	635119.05	-18.3
949746.40	638158.74	-18.1
949753.53	639159.24	-18.1
949706.53	625930.56	-18.1
949734.03	623948.69	-18.0
949719.87	639161.60	-17.9
949763.43	640077.82	-17.9
949714.94	626932.14	-17.8
949751.71	637118.25	-17.7
949790.40	636136.81	-17.5
949732.26	637119.61	-17.5
949779.89	632066.67	-17.5
949717.47	636141.91	-17.5
949725.30	625927.25	-17.4
949745.37	640079.08	-17.4
949787.99	625916.19	-17.3
949746.75	625923.46	-17.3
949742.04	636140.19	-17.3
949771.52	636138.13	-17.2
949727.37	640080.34	-17.1
949738.12	626928.05	-17.1
949753.68	632068.50	-17.0
949764.07	631177.32	-17.0
949726.61	631178.63	-16.9
949790.56	640187.64	-16.9
949757.26	626924.68	-16.9
949795.16	631176.23	-16.8
949768.97	640189.15	-16.7
949765.39	625920.18	-16.7
949782.98	630187.29	-16.5
949794.67	626918.08	-16.5
949775.07	626921.54	-16.5
949722.60	630189.40	-16.4
949747.98	640190.62	-16.4
949756.30	630188.22	-16.0
949729.97	640191.88	-16.0
949745.03	631177.98	-15.8
949746.49	627867.72	-15.8
949768.72	627863.80	-15.7
949793.47	627859.43	-15.2

949796.62	640506.86	-44.7
949808.49	640492.71	-40.2
949825.44	640472.52	-37.9
949808.20	607684.26	-35.4
949852.46	607680.39	-35.3
949833.67	607682.03	-35.2
949875.80	607678.35	-35.1
949837.01	640458.72	-34.6
949826.67	604471.66	-34.2
949814.25	603469.32	-34.1
949833.45	603467.64	-33.7
949853.34	605557.39	-33.6
949873.26	605555.64	-33.4
949823.30	605560.01	-33.3
949853.63	603465.88	-33.1
949802.95	605561.79	-32.9
949876.08	603463.91	-32.9
949817.62	610780.49	-32.4
949822.99	608770.40	-32.1
949836.51	610778.84	-31.6
949803.66	608772.09	-31.4
949841.87	608768.75	-31.4
949860.36	610776.75	-31.4
949866.19	609766.74	-31.1
949844.71	609768.62	-30.9
949809.68	609771.69	-30.8
949860.11	608767.16	-30.4
949878.30	608765.56	-29.8
949883.79	606675.88	-29.6
949864.42	606677.58	-29.6
949846.06	606679.18	-29.2
949883.17	612804.17	-29.2
949863.39	612805.90	-28.8
949818.37	606681.61	-28.5
949840.32	612807.92	-28.4
949857.98	611828.96	-27.8
949822.08	612809.51	-27.6
949878.08	613737.62	-27.5
949838.52	611830.66	-27.2
949813.90	611832.82	-27.1
949854.41	613739.69	-27.1
949804.01	612811.09	-26.5
949879.82	619888.14	-26.2
949851.07	619890.66	-26.1
949835.89	613741.31	-26.1
949858.92	615768.99	-25.8
949839.46	617887.40	-25.7
949868.50	617884.86	-25.6
949818.39	617889.25	-25.5
949827.02	619892.76	-25.4
949839.21	615770.72	-25.1
949831.29	620887.81	-24.9
949867.38	621878.99	-24.8
949799.31	617890.92	-24.7
949815.82	613743.06	-24.7
949877.06	615767.40	-24.6
949885.22	620883.09	-24.4
949846.06	621880.86	-24.4
949813.12	620889.39	-24.3
949843.12	622913.49	-24.1
949858.71	620885.41	-24.0
949820.82	615772.32	-24.0
949868.01	622911.31	-24.0
949884.97	616839.14	-24.0
949811.96	618923.07	-23.9
949802.00	615773.97	-23.8
949866.24	616840.78	-23.8
949854.07	618919.38	-23.7
949824.27	622915.14	-23.6
949876.61	618917.41	-23.5
949828.00	621882.44	-23.4

949830.44	616843.91	-23.3
949800.08	616846.57	-23.2
949806.05	622916.74	-23.2
949882.20	614768.99	-22.6
949835.17	618921.03	-22.6
949883.62	623935.61	-21.9
949863.36	614770.64	-21.9
949796.66	614776.48	-21.6
949823.56	614774.12	-21.5
949806.10	633034.53	-20.9
949882.47	624943.71	-20.9
949865.26	623937.21	-20.8
949845.27	614772.22	-20.7
949882.17	635109.95	-20.7
949839.22	633032.21	-20.6
949863.58	635111.25	-20.5
949841.42	635112.80	-20.4
949855.07	624946.11	-20.2
949805.88	634078.05	-19.8
949823.36	635114.07	-19.6
949835.82	624947.79	-19.6
949827.19	634076.56	-19.3
949872.27	626904.40	-19.1
949813.19	624949.77	-19.1
949847.25	623938.79	-19.1
949848.64	640444.86	-18.9
949802.30	637114.71	-18.9
949882.23	638149.25	-18.7
949882.38	634072.70	-18.6
949809.64	638154.32	-18.6
949822.87	637113.28	-18.6
949827.22	623940.54	-18.5
949807.66	632064.73	-18.4
949858.30	638150.92	-18.4
949828.21	638153.02	-18.3
949858.10	633030.89	-18.3
949810.50	639155.26	-18.2
949803.50	623942.62	-18.2
949814.07	640074.28	-18.1
949858.59	634074.36	-18.1
949878.78	639150.48	-18.1
949872.82	637109.78	-18.1
949843.17	637111.86	-18.1
949845.79	639152.79	-18.0
949852.38	626907.91	-17.9
949853.54	636132.40	-17.9
949877.87	636130.70	-17.7
949826.75	632063.39	-17.7
949809.53	636135.48	-17.6
949831.53	636133.94	-17.6
949847.20	632061.96	-17.6
949877.31	625900.44	-17.6
949835.01	640184.53	-17.4
949812.49	640186.10	-17.4
949865.02	627846.82	-17.4
949830.58	625908.68	-17.4
949871.73	630184.19	-17.3
949832.27	640073.01	-17.3
949884.53	627843.38	-17.2
949853.06	640183.27	-17.2
949875.01	640070.02	-17.2
949860.44	640430.81	-17.2
949828.32	626912.15	-17.0
949854.36	640071.46	-17.0
949848.33	625905.55	-16.9
949872.32	640181.92	-16.9
949865.80	632060.66	-16.9
949806.86	625912.86	-16.8
949820.03	631175.36	-16.8
949842.78	627850.74	-16.3
949879.29	633029.41	-16.1

949836.36	630185.42	-16.1
949826.56	629229.10	-15.8
949850.45	631174.30	-15.7
949824.77	627853.91	-15.7
949886.16	631173.06	-15.5
949815.27	630186.16	-15.4
949858.03	629228.00	-15.4
949872.32	640416.65	-14.9
949897.10	607676.48	-35.1
949943.26	607672.44	-35.0
949916.07	607674.82	-34.9
949972.92	610766.90	-33.7
949951.36	610768.79	-33.0
949911.95	610772.24	-32.6
949932.03	610770.48	-32.4
949968.59	606668.46	-32.2
949945.95	606670.44	-31.9
949893.66	610773.84	-31.8
949932.48	609760.95	-31.4
949924.20	606672.35	-31.3
949975.05	609757.22	-31.3
949910.05	609762.91	-31.2
949956.03	609758.88	-31.2
949890.35	609764.63	-30.9
949906.10	606673.93	-30.7
949896.27	608763.99	-30.2
949961.84	611819.88	-30.0
949960.94	612797.36	-29.7
949943.90	611821.45	-29.7
949968.02	619880.42	-29.6
949935.74	612799.57	-29.5
949907.68	612802.02	-29.4
949950.66	608759.23	-29.3
949916.25	608762.24	-29.1
949921.20	611823.43	-29.1
949975.08	608757.10	-28.9
949933.77	619883.42	-28.9
949915.17	619885.05	-28.4
949893.44	611825.86	-28.1
949951.56	613731.19	-27.9
949912.45	613734.61	-27.7
949932.14	613732.89	-27.7
949944.18	616833.96	-26.9
949970.39	620875.63	-26.6
949971.39	618909.12	-26.1
949922.57	616835.85	-26.1
949967.28	614761.55	-26.1
949970.24	621869.99	-25.8
949916.32	621874.71	-25.8
949952.79	618910.74	-25.7
949940.43	621872.60	-25.7
949952.03	620877.24	-25.6
949945.11	614763.49	-25.6
949921.81	615763.49	-25.4
949887.64	617883.19	-25.4
949970.24	615759.25	-25.4
949963.96	617876.51	-25.4
949951.00	615760.94	-25.2
949896.90	621876.41	-25.2
949974.19	622902.02	-25.1
949896.94	615765.67	-25.1
949915.26	620880.46	-25.1
949915.13	617880.78	-25.0
949926.07	614765.15	-24.9
949948.27	622904.29	-24.9
949903.43	616837.53	-24.8
949933.58	620878.86	-24.8
949906.06	622907.99	-24.6
949913.73	618914.16	-24.6
949936.10	617878.95	-24.5
949933.80	618912.41	-24.5

949929.53	622905.93	-24.5
949894.92	618915.81	-24.3
949906.78	614766.84	-24.3
949886.78	622909.67	-24.2
949969.35	623928.11	-23.4
949950.77	623929.73	-23.3
949919.96	623932.43	-23.0
949971.01	624935.96	-22.0
949901.89	623934.01	-21.8
949948.61	624937.92	-21.8
949970.15	626887.14	-21.7
949927.19	624939.80	-21.5
949941.33	626892.22	-21.1
949903.95	624941.83	-20.9
949910.37	635107.98	-20.3
949939.79	635105.92	-19.8
949971.68	637102.87	-19.7
949958.60	627830.32	-19.7
949925.91	627836.08	-19.6
949922.84	626895.48	-19.6
949891.02	626901.09	-19.6
949949.31	637104.43	-19.5
949974.99	638142.76	-19.5
949907.14	627839.39	-19.4
949956.16	638144.08	-19.1
949971.92	639143.97	-19.1
949926.56	630182.27	-18.9
949919.08	625893.08	-18.9
949958.08	635104.64	-18.9
949945.01	630181.63	-18.9
949952.38	639145.34	-18.9
949901.00	638147.93	-18.8
949912.75	640368.47	-18.8
949932.62	639146.72	-18.8
949928.05	638146.04	-18.8
949930.58	637105.74	-18.7
949970.78	636124.20	-18.7
949950.20	636125.64	-18.7
949964.23	630180.96	-18.6
949911.99	637107.04	-18.6
949903.73	634071.21	-18.5
949896.27	625897.10	-18.5
949957.56	625886.29	-18.5
949937.52	625889.83	-18.4
949923.39	636127.51	-18.4
949914.19	639148.01	-18.2
949919.45	629225.86	-18.1
949893.28	637108.35	-18.1
949952.43	629224.71	-18.0
949901.09	636129.07	-17.9
949902.91	630183.10	-17.9
949932.79	640344.58	-17.9
949975.18	629223.91	-17.9
949922.78	634069.87	-17.8
949900.09	640383.55	-17.6
949976.37	640062.93	-17.6
949954.47	640318.74	-17.6
949974.98	640294.30	-17.5
949958.13	640064.21	-17.4
949956.34	640176.05	-17.2
949935.17	640177.53	-17.0
949909.28	640067.62	-17.0
949895.85	632058.56	-16.9
949916.50	632057.12	-16.9
949927.81	640066.33	-16.8
949967.35	633023.25	-16.8
949905.51	640179.60	-16.6
949917.24	633026.76	-16.2
949946.86	633024.69	-16.2
949934.90	632055.83	-16.1
949892.65	629226.79	-16.0

949915.61	631172.03	-16.0
949970.79	631170.10	-15.9
949940.18	631171.17	-15.6
949898.91	633028.04	-15.5
949956.94	632054.29	-15.4
949964.26	634066.97	-15.3
949974.92	632053.03	-14.9
949943.40	634068.43	-14.8
949886.46	640399.80	-14.7
949997.46	610764.76	-34.1
950061.71	611811.14	-33.5
950016.31	610763.11	-32.7
950037.86	611813.22	-32.5
950053.33	610759.87	-32.1
950035.16	610761.46	-32.0
950008.30	609754.31	-31.9
950044.92	609751.11	-31.7
950064.77	609749.37	-31.7
950018.84	611814.89	-31.5
949983.13	611818.01	-30.8
950026.64	609752.71	-30.7
950065.20	619871.92	-30.5
950046.81	619873.53	-30.3
949988.29	619878.65	-30.1
950012.32	619876.55	-29.9
949993.32	608755.50	-29.2
949983.95	612795.35	-29.0
950012.27	612792.87	-28.7
950017.21	608753.41	-28.6
949995.49	613727.34	-28.3
950014.80	613725.66	-28.2
950055.05	614753.87	-28.1
949977.07	613728.96	-28.1
950033.07	612791.05	-28.0
950053.38	620868.37	-27.8
950048.05	613722.75	-27.7
950036.08	614755.53	-27.7
950035.25	620869.96	-27.3
950059.53	612788.74	-27.2
950009.13	620872.25	-27.1
950012.88	614757.56	-27.0
949988.75	614759.67	-26.9
949990.40	620873.88	-26.9
949978.96	616830.92	-26.8
950050.46	615752.23	-26.7
950052.93	616824.45	-26.6
950015.11	621866.07	-26.6
950018.20	616827.49	-26.6
950028.67	615754.14	-26.3
950063.40	621861.84	-26.2
949997.65	616829.29	-26.1
950043.49	621863.58	-26.1
949989.48	615757.57	-26.0
949991.14	621868.16	-25.9
950009.11	615755.85	-25.8
949990.00	618907.49	-25.8
950029.51	617870.78	-25.6
950058.72	618901.48	-25.5
950001.15	617873.26	-25.3
950014.47	618905.35	-25.3
950046.30	622895.72	-25.3
950054.42	617868.60	-25.1
950038.05	618903.29	-25.0
949992.81	622900.40	-24.9
950065.04	622894.08	-24.9
949982.05	617874.93	-24.7
950055.45	623920.57	-24.5
950025.97	622897.49	-24.3
950029.12	623922.88	-24.2
949999.85	623925.44	-24.1
950063.59	624927.86	-23.3

950027.96	624930.98	-23.1
950000.01	624933.42	-22.8
949994.87	626882.78	-21.5
950030.29	626876.54	-21.4
950048.13	626873.39	-21.3
950032.19	627817.34	-20.8
950052.25	625869.60	-20.5
950009.56	627821.33	-20.4
950051.81	627813.88	-20.4
950022.75	625874.80	-20.4
949976.65	627827.13	-20.3
950060.91	639137.75	-20.3
950040.76	639139.16	-20.3
949994.05	638141.43	-20.1
950043.81	637097.83	-20.0
949998.92	637100.97	-19.9
950064.34	637096.39	-19.9
950019.78	639140.62	-19.8
950020.04	637099.49	-19.8
950003.65	625878.17	-19.7
950041.37	638138.12	-19.6
950060.94	638136.75	-19.6
950056.23	630177.74	-19.5
949997.67	639142.17	-19.4
950019.44	638139.65	-19.4
950007.10	630179.46	-19.1
949989.42	636122.90	-19.1
950035.88	630178.46	-19.1
950036.20	629221.78	-18.9
949985.51	625881.36	-18.8
949985.20	630180.22	-18.7
950016.16	640060.15	-18.6
950017.52	629222.43	-18.5
950020.08	631168.38	-18.5
950054.20	631167.19	-18.5
950058.67	629221.00	-18.4
949996.87	640061.50	-18.3
949993.83	629223.26	-18.0
950008.76	636121.54	-17.9
950013.17	640172.07	-17.9
949996.92	635101.93	-17.7
950054.08	640200.03	-17.7
950039.04	640217.95	-17.7
950007.62	640255.41	-17.6
950056.66	640057.32	-17.6
950048.97	640169.57	-17.6
949978.89	635103.19	-17.4
949987.65	640173.86	-17.4
950023.60	640236.35	-17.3
949991.29	640274.86	-17.3
950036.30	640058.74	-17.3
950002.04	631169.01	-17.1
950017.91	635100.46	-17.0
950026.81	636120.28	-16.8
950047.07	632047.99	-16.7
949989.09	633021.73	-16.4
950038.38	634061.79	-16.4
950011.11	634063.70	-16.3
950007.73	633020.43	-16.3
949984.85	634065.53	-16.2
950042.20	633018.02	-16.0
950029.11	632049.24	-16.0
950065.33	633016.40	-15.6
950051.97	636118.52	-15.5
950001.25	632051.19	-15.1
950036.32	635099.17	-14.7
950057.86	635097.67	-14.3
950152.21	611803.22	-35.1
950121.49	611805.91	-34.9
950096.39	611808.10	-34.8
950123.91	610753.69	-32.0

950141.64	609742.65	-32.0
950072.35	610758.20	-32.0
950151.61	610751.27	-31.9
950085.10	609747.59	-31.7
950108.66	609745.53	-31.6
950092.42	610756.45	-31.5
950118.03	619867.30	-30.9
950096.13	619869.22	-30.6
950136.74	619865.66	-30.3
950154.97	619864.07	-29.1
950144.15	621854.78	-28.6
950078.67	614751.80	-28.4
950150.69	612780.76	-28.2
950122.25	612783.25	-28.1
950103.62	614749.62	-28.0
950124.82	621856.47	-27.8
950146.21	624920.63	-27.7
950102.39	612784.99	-27.6
950121.85	614748.02	-27.6
950078.66	612787.07	-27.4
950146.83	616816.23	-27.3
950068.66	613720.94	-27.3
950073.93	620866.58	-27.2
950141.12	614746.34	-27.2
950091.10	621859.42	-27.2
950119.28	616818.64	-27.0
950093.78	620864.84	-27.0
950112.29	620863.22	-26.8
950150.95	620859.84	-26.7
950142.78	615744.16	-26.6
950104.91	613717.77	-26.5
950101.13	616820.23	-26.5
950098.77	615748.01	-26.4
950086.93	613719.34	-26.4
950074.38	616822.57	-26.1
950079.57	615749.69	-26.1
950127.51	624922.27	-26.0
950124.58	615745.75	-25.9
950129.65	613715.61	-25.8
950123.63	617862.54	-25.8
950131.09	620861.58	-25.7
950151.02	617860.15	-25.6
950100.21	617864.59	-25.5
950124.19	618895.75	-25.5
950128.06	622888.56	-25.5
950094.91	618898.31	-25.5
950156.33	623911.75	-25.4
950135.09	623913.61	-25.3
950074.53	617866.84	-25.2
950110.97	623915.71	-25.2
950108.30	622890.29	-25.1
950086.70	623917.84	-25.1
950146.85	622886.92	-25.0
950147.91	613714.01	-25.0
950108.39	624923.94	-25.0
950152.54	618893.27	-25.0
950089.32	622891.95	-24.9
950076.82	618899.89	-24.7
950156.37	626854.30	-23.9
950088.93	624925.65	-23.9
950138.33	626857.48	-23.6
950091.96	626865.66	-22.7
950142.92	627797.82	-22.7
950122.15	627801.48	-22.0
950116.27	626861.37	-21.9
950068.97	626869.72	-21.7
950100.15	627805.36	-21.5
950094.39	639135.41	-21.1
950080.87	627808.76	-21.0
950116.91	625858.20	-20.8
950098.68	625861.41	-20.6

950139.29	625854.25	-20.5
950075.53	625865.49	-20.3
950109.38	637093.24	-20.3
950135.70	630174.97	-20.3
950135.01	629218.33	-20.2
950089.99	637094.60	-20.1
950130.59	637091.76	-20.1
950092.91	630176.46	-20.0
950106.61	629219.32	-20.0
950116.78	630175.63	-20.0
950112.78	639134.12	-19.7
950079.80	638135.43	-19.7
950074.50	630177.11	-19.6
950088.56	629219.95	-19.6
950151.32	637090.31	-19.2
950109.81	631165.25	-19.1
950129.52	631164.56	-19.1
950134.92	639132.57	-18.9
950076.60	631166.40	-18.9
950145.27	638130.85	-18.8
950098.23	638134.14	-18.7
950152.98	640082.16	-18.6
950150.26	640162.49	-18.5
950139.91	640097.74	-18.4
950121.11	638132.54	-18.2
950125.70	640114.68	-18.2
950145.90	640051.08	-18.2
950099.74	640145.61	-18.1
950080.84	640168.14	-18.0
950129.73	640163.92	-18.0
950067.06	640184.57	-17.9
950099.56	640166.03	-17.9
950087.60	640055.15	-17.9
950116.36	640053.14	-17.9
950114.07	640128.53	-17.8
950141.09	632041.41	-17.7
950087.01	632045.19	-17.3
950120.07	632042.88	-16.9
950068.40	632046.49	-16.7
950066.63	634059.82	-16.4
950125.76	633012.18	-15.8
950086.04	634058.46	-15.8
950124.53	634055.77	-15.6
950085.90	633014.96	-15.3
950104.11	634057.19	-15.2
950153.30	635090.99	-15.1
950154.78	634053.65	-15.0
950115.86	636114.05	-15.0
950106.49	633013.52	-14.9
950101.25	635094.63	-14.9
950147.46	633010.66	-14.9
950129.44	635092.66	-14.7
950075.77	636116.86	-14.6
950081.89	635095.99	-14.6
950149.56	636111.70	-14.4
950094.23	636115.57	-14.4
950226.80	611796.69	-35.2
950205.29	611798.58	-35.1
950170.73	611801.60	-35.0
950178.77	610748.89	-32.4
950187.20	609738.66	-31.9
950167.22	609740.41	-31.4
950207.70	610746.36	-31.2
950230.36	610744.38	-30.8
950240.46	612772.91	-30.0
950233.75	624912.98	-29.6
950203.79	624915.60	-29.4
950170.29	621852.49	-28.9
950215.28	612775.11	-28.9
950189.57	621850.80	-28.8
950185.57	624917.19	-28.8

950240.01	619856.63	-28.6
950194.55	612776.93	-28.6
950220.90	619858.30	-28.3
950167.34	624918.78	-28.2
950169.19	612779.15	-28.1
950184.15	616812.97	-28.1
950175.95	619862.23	-28.1
950210.64	621848.96	-28.1
950216.70	616810.12	-28.0
950195.08	619860.56	-27.9
950166.03	616814.55	-27.5
950243.11	616807.81	-27.2
950231.00	621847.18	-26.9
950170.41	620858.14	-26.7
950195.93	620855.90	-26.7
950245.21	622878.31	-26.6
950227.44	620853.15	-26.6
950224.45	615737.01	-26.2
950200.57	622882.22	-26.0
950160.07	614744.68	-25.9
950227.27	622879.88	-25.9
950242.81	615735.41	-25.9
950224.61	623905.77	-25.9
950239.93	618885.62	-25.8
950213.27	613708.29	-25.7
950204.16	615738.79	-25.6
950232.47	613706.61	-25.5
950162.52	615742.43	-25.5
950204.26	623907.55	-25.4
950220.41	618887.33	-25.3
950188.36	618890.13	-25.3
950180.07	614742.93	-25.2
950171.72	613711.93	-25.2
950182.78	615740.66	-25.2
950182.59	622883.79	-25.2
950199.93	617855.87	-25.2
950169.70	617858.51	-25.2
950232.97	617852.98	-25.1
950174.31	623910.17	-25.0
950190.57	613710.28	-24.9
950206.30	614740.64	-24.8
950227.42	614738.79	-24.6
950236.24	626840.22	-24.6
950243.36	627780.11	-24.4
950203.87	626845.93	-24.3
950222.87	627783.72	-23.8
950183.25	626849.56	-23.7
950204.68	627786.93	-23.4
950242.55	625836.04	-23.2
950186.71	627790.09	-23.1
950223.09	625839.47	-23.1
950160.81	627794.66	-23.0
950202.60	625843.09	-23.0
950183.92	625846.38	-21.7
950239.90	629214.67	-21.6
950163.51	625849.98	-21.0
950235.32	632034.82	-21.0
950229.34	631161.07	-21.0
950240.85	630171.30	-20.9
950217.57	630172.11	-20.9
950216.64	632036.13	-20.8
950210.11	629215.71	-20.7
950189.71	630173.08	-20.7
950190.00	631162.44	-20.5
950156.51	630174.24	-20.4
950165.46	629217.27	-20.2
950190.30	629216.40	-20.2
950209.14	631161.78	-20.1
950162.73	631163.40	-20.0
950197.58	632037.46	-19.9
950190.30	639128.70	-19.6

950164.03	639130.54	-19.6
950191.33	638127.63	-19.5
950169.23	638129.18	-19.5
950242.87	639125.02	-19.2
950209.74	639127.34	-19.1
950176.77	632038.92	-19.0
950209.46	638126.36	-18.8
950241.32	640044.40	-18.6
950243.31	633003.96	-18.5
950164.34	640049.79	-18.4
950190.87	640037.02	-18.4
950177.37	640160.59	-18.4
950165.03	640067.81	-18.3
950217.95	640046.04	-18.1
950237.09	639981.93	-17.9
950222.39	639999.45	-17.8
950207.56	633006.46	-17.7
950206.31	640018.61	-17.6
950171.43	637088.90	-17.5
950228.69	638125.02	-17.3
950206.09	640158.58	-17.2
950236.78	640156.44	-17.0
950189.73	637087.62	-16.9
950234.50	637084.49	-16.8
950245.15	641320.90	-16.6
950188.79	633007.77	-16.4
950207.89	637086.35	-16.1
950225.68	641320.90	-15.9
950166.49	633009.33	-15.6
950243.38	641674.13	-15.6
950204.72	641320.90	-15.3
950203.31	634050.26	-14.9
950173.18	635089.60	-14.9
950184.63	636109.25	-14.8
950175.60	634052.20	-14.8
950214.83	635086.69	-14.8
950194.43	635088.12	-14.7
950236.71	635085.16	-14.7
950185.87	641320.90	-14.3
950223.20	634048.87	-14.2
950203.31	636107.94	-13.7
950221.46	636106.67	-13.5
950236.47	641935.19	-12.0
950218.01	641935.19	-11.4
950248.63	610742.78	-31.6
950268.62	624909.92	-29.9
950287.83	619852.44	-29.8
950267.66	619854.21	-29.6
950265.38	612770.73	-29.4
950289.64	624908.09	-29.1
950320.50	612765.91	-29.1
950308.98	619850.59	-29.0
950285.62	612768.96	-29.0
950327.73	619848.95	-28.6
950302.68	622873.29	-28.6
950308.59	624906.43	-28.5
950321.15	622871.67	-28.5
950283.36	622874.98	-28.4
950326.61	624904.85	-28.2
950310.17	613699.81	-27.8
950330.78	623896.48	-27.7
950263.58	622876.71	-27.7
950290.54	613701.53	-27.3
950249.60	620851.21	-27.1
950278.53	620848.68	-27.1
950311.52	623898.17	-27.1
950312.13	616801.77	-27.0
950270.77	613703.26	-27.0
950291.77	623899.90	-26.8
950250.12	621845.51	-26.7
950260.17	618883.85	-26.7

950288.93	616803.80	-26.7
950291.14	618881.14	-26.6
950331.87	617844.32	-26.5
950265.64	623902.18	-26.5
950266.12	616805.80	-26.3
950306.82	617846.51	-26.3
950251.52	613704.94	-26.3
950319.67	626825.51	-26.3
950303.21	620846.52	-26.3
950247.42	623903.78	-26.0
950330.49	621838.47	-26.0
950268.51	617849.87	-25.9
950297.20	626829.47	-25.9
950313.33	618879.20	-25.9
950331.83	618877.58	-25.8
950260.94	615733.82	-25.8
950288.63	617848.11	-25.7
950326.63	615728.07	-25.7
950322.58	620844.82	-25.6
950271.13	626834.07	-25.6
950268.18	621843.93	-25.6
950299.75	621841.16	-25.5
950280.91	615732.07	-25.4
950307.35	615729.76	-25.2
950274.01	614734.71	-24.7
950313.18	627767.79	-24.6
950296.74	625826.49	-24.6
950285.31	627772.71	-24.6
950328.15	625820.95	-24.5
950265.26	625832.04	-24.4
950266.58	627776.01	-24.4
950294.41	614732.93	-24.1
950255.15	614736.36	-24.1
950330.13	614729.80	-23.9
950334.32	627764.07	-23.8
950335.67	629211.32	-22.4
950317.01	631158.01	-22.4
950258.63	629214.01	-22.0
950314.65	629212.06	-22.0
950306.04	630169.02	-22.0
950295.82	629212.71	-21.8
950265.31	631159.81	-21.8
950264.38	630170.48	-21.6
950291.26	631158.91	-21.5
950330.04	630168.18	-21.5
950266.78	632032.62	-21.4
950286.81	630169.69	-21.4
950277.27	629213.36	-21.4
950319.80	632028.91	-21.3
950301.17	632030.22	-21.1
950313.40	632999.05	-19.9
950334.49	641320.90	-19.9
950292.85	639121.53	-19.6
950261.12	639123.75	-19.5
950316.49	641320.90	-19.3
950316.27	639119.89	-19.1
950281.73	633001.27	-19.0
950298.31	641320.90	-18.7
950261.63	633002.67	-18.7
950264.16	640042.81	-18.5
950325.65	640150.22	-18.4
950334.57	639118.61	-18.2
950289.71	640041.02	-18.2
950280.31	641320.90	-18.1
950309.55	640039.63	-18.0
950264.42	639949.36	-18.0
950279.68	639931.17	-17.9
950306.29	640151.58	-17.9
950261.71	640154.69	-17.9
950283.58	640153.16	-17.9
950298.03	639909.30	-17.8

950252.75	639963.27	-17.7
950312.94	639891.53	-17.6
950262.22	637082.55	-17.1
950326.85	639874.96	-16.9
950247.34	638123.72	-16.8
950308.96	641674.13	-16.8
950288.99	641674.13	-16.7
950296.17	638120.30	-16.7
950282.97	637081.10	-16.5
950278.14	638121.56	-16.4
950329.04	638118.00	-16.3
950270.84	641674.13	-16.2
950329.66	634041.42	-15.2
950269.16	635082.89	-15.2
950297.52	634043.67	-14.9
950307.40	637079.39	-14.8
950332.60	642524.68	-14.6
950288.65	635081.53	-14.6
950258.51	634046.40	-14.6
950277.48	634045.07	-14.4
950334.70	637077.49	-14.4
950321.06	635079.26	-14.2
950314.56	642524.68	-13.8
950333.77	642231.75	-13.7
950255.60	636104.28	-13.2
950336.11	642824.95	-13.2
950315.70	642231.75	-13.1
950295.67	642524.68	-12.9
950274.23	636102.98	-12.8
950336.06	643508.03	-12.8
950324.91	636099.44	-12.7
950296.89	642231.75	-12.5
950304.73	636100.85	-12.4
950278.05	641935.19	-12.3
950334.45	641935.19	-12.1
950304.41	641935.19	-12.0
950258.84	641935.19	-11.9
950317.61	642824.95	-11.9
950330.26	643844.07	-11.8
950278.60	642231.75	-11.7
950299.27	642824.95	-10.8
950312.25	643844.07	-10.5
950289.39	643844.07	-9.7
950417.45	622863.24	-30.0
950397.33	622865.00	-29.5
950378.13	622866.68	-29.1
950420.66	616792.28	-28.9
950399.42	616794.13	-28.7
950340.78	622869.95	-28.7
950363.89	619845.79	-28.7
950418.39	619841.02	-28.6
950383.73	619844.05	-28.5
950341.32	612764.09	-28.5
950359.13	623894.00	-28.1
950380.30	623892.15	-28.0
950412.57	624897.33	-27.9
950378.94	616795.93	-27.9
950400.27	623890.40	-27.9
950346.37	624903.12	-27.7
950359.71	622868.30	-27.5
950380.60	624900.13	-27.5
950360.25	616797.56	-27.5
950420.30	623888.65	-27.4
950376.93	621834.41	-27.3
950339.93	616799.34	-27.1
950396.77	621832.68	-26.6
950358.61	621836.01	-26.5
950342.72	626821.45	-26.3
950380.38	617840.08	-26.2
950399.20	617838.43	-26.1
950356.73	617842.15	-26.1

950363.24	626817.83	-26.0
950422.56	620836.08	-26.0
950382.77	626814.38	-25.8
950347.44	620842.65	-25.8
950384.29	615723.03	-25.7
950400.92	620837.97	-25.6
950351.80	615725.87	-25.6
950411.13	615720.68	-25.5
950408.16	626809.91	-25.5
950420.62	618869.81	-25.5
950375.16	620840.22	-25.4
950353.70	618875.67	-25.3
950401.67	618871.47	-25.2
950372.58	618874.02	-25.1
950420.54	630165.02	-24.8
950416.23	629208.51	-24.8
950390.52	629209.41	-24.4
950415.92	614722.30	-24.4
950402.16	630165.66	-24.4
950352.92	614727.81	-24.2
950382.58	630166.35	-24.1
950371.71	614726.16	-24.1
950371.25	629210.08	-24.0
950393.80	614724.23	-23.9
950348.72	625817.32	-23.7
950419.24	631154.44	-23.7
950415.19	632022.25	-23.5
950395.74	631155.26	-23.4
950372.55	625813.12	-23.3
950362.65	630167.04	-23.2
950369.46	631156.18	-23.1
950404.21	625807.54	-23.0
950354.85	627760.45	-22.8
950399.05	627752.65	-22.6
950346.63	631156.97	-22.6
950380.16	632024.69	-22.5
950376.87	627756.56	-22.4
950420.09	627748.94	-21.9
950422.35	632991.44	-21.4
950373.48	632994.85	-21.2
950383.70	641320.90	-21.0
950351.20	632026.72	-21.0
950394.92	632993.35	-20.9
950406.97	641320.90	-20.8
950344.70	632996.87	-20.8
950355.09	641320.90	-20.7
950425.32	641320.90	-20.3
950389.78	640145.74	-18.7
950343.68	640148.96	-18.7
950409.64	640144.35	-18.6
950369.45	640147.16	-18.5
950419.70	634035.13	-18.2
950342.47	640037.33	-18.0
950422.30	642524.68	-17.6
950354.93	639117.19	-17.5
950421.65	639112.52	-17.3
950376.98	639115.65	-17.2
950424.43	643844.07	-17.2
950422.89	643508.03	-17.2
950400.66	640033.26	-17.2
950400.95	634036.44	-17.1
950422.34	642824.95	-16.9
950419.11	640031.97	-16.9
950404.27	642524.68	-16.9
950372.39	640035.24	-16.8
950357.20	641674.13	-16.8
950395.12	639114.38	-16.8
950426.03	643161.43	-16.7
950405.17	643844.07	-16.6
950337.95	641674.13	-16.5
950385.48	642524.68	-16.4

950375.49	634038.22	-16.3
950375.22	641674.13	-16.3
950404.39	643508.03	-16.2
950421.97	642231.75	-16.2
950353.88	638116.27	-16.1
950414.48	641674.13	-16.0
950395.23	641674.13	-16.0
950401.84	642824.95	-15.9
950405.19	643161.43	-15.9
950343.60	639855.00	-15.9
950392.21	639797.06	-15.8
950348.95	634040.07	-15.8
950423.73	639759.50	-15.7
950387.85	638113.89	-15.7
950357.36	642524.68	-15.6
950393.38	642231.75	-15.5
950356.81	639839.25	-15.5
950410.72	639775.00	-15.5
950368.90	639824.85	-15.5
950406.05	638112.62	-15.4
950385.48	643508.03	-15.4
950386.43	643844.07	-15.4
950383.08	642824.95	-15.2
950386.42	643161.43	-15.2
950425.94	644169.54	-15.1
950369.21	642231.75	-14.8
950365.00	643508.03	-14.6
950422.83	635072.15	-14.5
950405.97	644169.54	-14.4
950362.84	642824.95	-14.4
950423.71	636092.53	-14.4
950377.13	635075.34	-14.3
950340.97	635077.87	-14.3
950368.34	643844.07	-14.2
950366.30	643161.43	-14.2
950397.59	635073.91	-13.9
950399.17	636094.24	-13.8
950348.20	643161.43	-13.6
950376.83	637074.54	-13.6
950354.21	637076.12	-13.5
950349.39	643844.07	-13.4
950370.21	636096.27	-13.4
950421.45	644532.42	-13.3
950349.72	636097.70	-13.2
950386.50	644169.54	-13.2
950407.02	637072.43	-13.0
950402.86	644532.42	-12.5
950354.36	641935.19	-11.9
950367.90	644169.54	-11.8
950372.89	641935.19	-11.7
950395.41	641935.19	-11.4
950414.34	641935.19	-11.1
950383.27	644532.42	-11.0
950365.01	644532.42	-9.7
950474.68	622858.24	-30.6
950456.39	622859.84	-30.4
950437.35	622861.50	-30.2
950493.98	622856.55	-29.9
950492.52	616785.99	-29.7
950448.60	616789.83	-29.6
950477.42	619835.86	-29.6
950501.15	619833.78	-29.5
950467.45	616788.18	-29.5
950454.09	619837.90	-29.3
950453.64	624893.74	-28.6
950435.19	624895.35	-28.2
950472.57	624892.08	-28.2
950513.12	617828.47	-28.1
950508.75	621822.88	-27.8
950490.53	624890.51	-27.8
950490.04	621824.52	-27.5

950458.69	621827.26	-27.4
950477.68	617831.57	-27.1
950503.65	632016.06	-27.0
950499.33	620829.36	-27.0
950480.25	623883.41	-27.0
950438.71	623887.04	-26.9
950477.17	620831.30	-26.9
950504.40	630162.09	-26.8
950478.07	630163.01	-26.8
950459.25	617833.18	-26.7
950457.75	623885.38	-26.6
950427.59	621829.98	-26.6
950429.90	617835.75	-26.6
950514.78	623880.39	-26.5
950508.05	618862.17	-26.3
950450.47	620833.63	-26.2
950455.94	618866.72	-25.9
950490.44	626795.40	-25.9
950486.39	618864.06	-25.8
950460.03	630163.64	-25.7
950470.50	632018.38	-25.7
950431.23	615718.92	-25.6
950438.94	630164.38	-25.4
950470.46	626798.92	-25.4
950507.20	631151.37	-25.4
950487.85	631152.04	-25.4
950438.16	626804.62	-25.2
950441.61	629207.62	-24.9
950448.86	632019.89	-24.7
950462.94	629206.88	-24.7
950453.95	631153.23	-24.6
950481.19	629206.24	-24.4
950435.67	614720.57	-24.1
950514.54	625788.08	-24.0
950496.29	625791.30	-23.8
950503.43	629205.46	-23.5
950475.95	625794.89	-23.3
950457.92	625798.07	-23.1
950512.28	627732.69	-22.9
950513.17	632985.08	-22.9
950492.71	627736.14	-22.7
950426.52	625803.60	-22.7
950495.02	632986.35	-22.5
950463.32	627741.32	-22.4
950444.25	627744.68	-22.2
950476.93	632987.62	-21.8
950458.46	632988.91	-21.7
950497.78	643508.03	-20.6
950496.09	643844.07	-20.4
950454.39	641320.90	-20.2
950506.86	641320.90	-20.1
950477.67	643844.07	-20.1
950482.68	641320.90	-20.0
950504.49	634029.20	-20.0
950467.65	634031.77	-19.9
950504.24	643161.43	-19.7
950481.15	642524.68	-19.6
950479.45	643508.03	-19.5
950499.95	642524.68	-19.5
950449.11	634033.07	-19.2
950459.32	643844.07	-19.2
950485.73	634030.51	-19.1
950458.38	642524.68	-19.0
950497.42	642824.95	-19.0
950504.05	644169.54	-18.9
950485.86	643161.43	-18.9
950477.82	642824.95	-18.5
950460.90	643508.03	-18.3
950467.59	643161.43	-18.3
950458.08	642824.95	-18.2
950430.59	640142.88	-18.1

950442.64	643508.03	-18.1
950450.05	640141.52	-17.9
950497.00	642231.75	-17.9
950449.48	643161.43	-17.9
950443.97	639110.96	-17.9
950499.94	635066.75	-17.8
950485.63	644169.54	-17.7
950469.65	640140.15	-17.6
950478.55	642231.75	-17.4
950507.42	639106.53	-17.2
950481.68	635068.03	-17.1
950442.88	642231.75	-16.9
950501.49	640137.93	-16.8
950484.81	639108.11	-16.8
950463.04	639109.63	-16.7
950466.13	644169.54	-16.7
950453.35	640029.58	-16.7
950502.05	644532.42	-16.6
950471.50	640028.31	-16.5
950439.60	639740.59	-16.4
950446.86	644169.54	-16.2
950439.63	641674.13	-16.1
950493.51	640026.77	-15.9
950452.22	639725.54	-15.9
950496.99	639672.19	-15.8
950482.25	644532.42	-15.8
950460.89	641674.13	-15.8
950460.40	635069.52	-15.8
950472.23	639701.70	-15.6
950441.08	635070.87	-15.3
950493.29	641674.13	-15.3
950460.34	644532.42	-15.1
950485.19	639686.25	-15.1
950443.30	636091.16	-15.0
950513.18	639652.90	-14.9
950440.46	638110.21	-14.7
950500.47	637065.89	-14.7
950439.67	644532.42	-14.3
950463.14	638108.62	-14.3
950465.36	636089.62	-14.2
950515.38	644815.30	-14.2
950515.25	636086.13	-13.9
950491.82	638106.62	-13.9
950495.94	636087.48	-13.8
950515.48	638104.97	-13.7
950497.24	644816.88	-13.5
950482.49	637067.15	-13.4
950448.03	637069.56	-13.2
950479.17	644818.47	-12.9
950429.62	637070.85	-12.3
950459.63	644820.18	-12.2
950437.29	641935.19	-10.9
950457.48	641935.19	-10.7
950479.48	641935.19	-10.5
950502.66	641935.19	-10.1
950531.91	619831.09	-29.2
950602.11	624880.75	-29.1
950552.69	619829.27	-28.9
950520.46	622854.23	-28.7
950603.32	619824.84	-28.5
950581.81	619826.72	-28.4
950572.83	624883.31	-28.3
950540.38	622852.49	-28.1
950551.42	624885.18	-28.0
950591.24	623873.70	-28.0
950518.54	624888.06	-27.9
950584.12	632010.43	-27.8
950582.50	622848.80	-27.8
950542.33	621819.94	-27.7
950548.86	617825.34	-27.7
950573.03	623875.29	-27.7

950584.20	621816.28	-27.6
950568.04	617823.66	-27.6
950600.72	622847.21	-27.5
950558.95	622850.86	-27.5
950559.97	632012.12	-27.5
950553.22	623877.02	-27.5
950526.26	632014.48	-27.5
950560.65	621818.34	-27.4
950605.43	621814.42	-27.2
950534.80	623878.63	-27.1
950526.95	630161.31	-26.9
950521.70	620827.40	-26.9
950548.96	630160.54	-26.9
950541.09	618859.28	-26.8
950595.55	620820.94	-26.8
950571.90	620823.01	-26.7
950553.72	620824.60	-26.6
950569.19	630159.83	-26.6
950565.91	618857.10	-26.3
950605.29	631147.94	-26.1
950586.48	618855.30	-25.8
950583.92	631148.69	-25.7
950588.04	630159.17	-25.5
950535.72	631150.37	-25.4
950517.31	626790.66	-25.4
950597.97	632979.16	-25.1
950560.32	631149.51	-24.9
950543.92	626785.97	-24.7
950578.44	629202.84	-24.6
950560.43	629203.47	-24.6
950572.96	632980.90	-24.3
950601.02	629202.06	-24.2
950572.09	626781.00	-23.9
950549.49	625781.92	-23.9
950525.75	629204.68	-23.8
950549.28	632982.56	-23.7
950596.68	626776.67	-23.7
950593.57	625774.15	-23.6
950568.96	625778.49	-23.5
950531.11	627729.37	-22.4
950601.89	627716.89	-21.9
950572.35	627722.10	-21.8
950552.45	627725.60	-21.7
950599.37	634022.56	-21.4
950578.47	634024.02	-21.1
950588.42	643508.03	-21.1
950568.84	643844.07	-21.0
950567.79	643508.03	-21.0
950586.86	643844.07	-20.8
950523.48	643844.07	-20.8
950539.67	643508.03	-20.7
950600.66	644169.54	-20.7
950551.69	634025.90	-20.6
950545.76	643161.43	-20.5
950566.23	644169.54	-20.5
950550.76	643844.07	-20.5
950519.25	643508.03	-20.5
950604.49	643161.43	-20.4
950567.78	643161.43	-20.4
950524.92	643161.43	-20.3
950586.33	643161.43	-20.1
950532.21	634027.26	-20.1
950531.27	641320.90	-20.1
950576.03	641320.90	-20.0
950538.28	642524.68	-19.9
950558.21	642524.68	-19.9
950598.00	642524.68	-19.9
950549.68	641320.90	-19.8
950576.68	642524.68	-19.7
950547.99	644169.54	-19.6
950595.27	642824.95	-19.5

950519.98	642524.68	-19.5
950532.55	642824.95	-19.4
950568.58	642824.95	-19.3
950550.55	642824.95	-19.2
950525.00	644169.54	-19.2
950588.68	635060.55	-19.0
950566.91	635062.07	-18.8
950568.15	642231.75	-18.2
950587.11	642231.75	-18.2
950535.47	635064.27	-18.1
950521.27	642231.75	-18.1
950549.41	642231.75	-18.1
950521.89	644532.42	-16.8
950527.06	639105.15	-16.7
950523.84	640136.36	-16.5
950563.76	639102.59	-16.4
950582.50	639101.28	-16.2
950555.23	640134.17	-16.1
950599.51	644532.42	-15.9
950590.06	636080.90	-15.8
950593.40	637059.40	-15.8
950545.19	639103.88	-15.6
950606.09	638098.63	-15.6
950546.17	644812.60	-15.5
950520.15	640024.91	-15.4
950574.82	637060.69	-15.4
950540.74	644532.42	-15.3
950600.51	639100.02	-15.3
950547.01	639612.58	-15.2
950539.25	636084.45	-15.2
950579.27	644532.42	-15.1
950599.65	639549.85	-15.1
950518.39	641674.13	-15.1
950558.81	644532.42	-15.1
950580.14	640132.43	-15.0
950530.29	639632.51	-15.0
950555.80	637062.02	-14.9
950559.96	639597.15	-14.9
950573.39	639581.14	-14.8
950538.87	640023.60	-14.7
950537.13	637063.33	-14.6
950539.88	641674.13	-14.6
950576.75	638100.68	-14.5
950600.15	640131.03	-14.5
950565.17	644810.94	-14.4
950565.35	636082.62	-14.3
950558.75	641674.13	-14.1
950587.28	641674.13	-14.0
950585.25	644809.19	-14.0
950546.60	638102.79	-14.0
950557.22	640022.31	-14.0
950587.75	639564.03	-13.8
950603.93	644807.55	-13.8
950605.85	641674.13	-13.5
950518.71	637064.62	-13.4
950576.60	640020.96	-13.1
950596.95	640019.54	-12.7
950574.69	641935.19	-9.9
950522.43	641935.19	-9.8
950542.77	641935.19	-9.6
950598.29	641935.19	-9.5
950626.90	624878.58	-29.5
950657.09	624875.94	-29.3
950649.09	619820.84	-29.1
950675.12	624874.36	-28.6
950625.24	619822.92	-28.6
950695.07	624872.61	-28.5
950607.36	632008.81	-28.3
950612.68	623871.82	-27.9
950629.89	632007.23	-27.8
950648.35	632005.94	-27.7

950688.37	632003.14	-27.7
950631.68	620817.78	-27.6
950648.48	623868.69	-27.6
950667.44	620814.65	-27.5
950694.12	618845.89	-27.2
950629.11	621812.35	-27.1
950671.13	623866.71	-27.1
950613.55	620819.37	-27.0
950633.51	622844.34	-27.0
950668.36	632004.54	-27.0
950631.71	632976.80	-26.9
950648.57	621810.65	-26.9
950685.60	632973.03	-26.8
950689.66	623865.09	-26.8
950654.64	632975.19	-26.8
950674.26	622840.78	-26.7
950682.32	621807.69	-26.7
950655.76	622842.39	-26.7
950674.33	630156.16	-26.7
950655.45	631146.19	-26.6
950675.67	618847.50	-26.4
950636.70	631146.85	-26.3
950680.93	631145.30	-26.2
950655.64	618849.25	-26.2
950688.55	625757.40	-26.2
950634.35	630157.56	-26.0
950693.06	630155.51	-26.0
950618.06	618852.54	-25.8
950608.79	630158.45	-25.7
950670.59	625760.57	-25.7
950652.94	630156.91	-25.6
950637.56	618850.83	-25.4
950692.52	629198.86	-25.2
950642.28	625765.56	-25.2
950635.42	629200.85	-25.0
950670.69	629199.62	-25.0
950678.56	626762.23	-24.9
950696.17	634015.79	-24.7
950683.52	627702.49	-24.6
950669.45	634017.66	-24.5
950659.83	626765.53	-24.4
950621.25	625769.27	-24.3
950635.17	626769.88	-24.1
950615.54	626773.34	-23.9
950651.40	634018.92	-23.9
950659.30	627706.76	-23.7
950641.27	627709.94	-23.1
950629.54	634020.45	-22.9
950621.74	627713.39	-22.3
950651.52	643508.03	-21.5
950645.08	643844.07	-21.3
950681.70	643508.03	-21.3
950632.86	643508.03	-21.3
950689.22	643844.07	-21.1
950652.14	644169.54	-21.0
950610.51	643508.03	-21.0
950621.02	643844.07	-20.9
950667.34	643844.07	-20.8
950626.67	644169.54	-20.8
950673.72	644169.54	-20.7
950692.16	644169.54	-20.6
950624.99	643161.43	-20.3
950674.36	642824.95	-20.1
950667.61	643161.43	-20.1
950646.43	643161.43	-20.0
950610.17	641320.90	-19.9
950627.96	642524.68	-19.8
950648.79	642524.68	-19.7
950641.99	642824.95	-19.7
950628.29	641320.90	-19.7
950614.41	642824.95	-19.6

950651.54	641320.90	-19.5
950687.78	635053.62	-19.5
950693.41	642824.95	-19.5
950675.95	641320.90	-19.4
950606.91	635059.27	-19.3
950664.77	635055.23	-19.3
950667.48	642524.68	-19.3
950672.64	644532.42	-19.1
950696.36	644532.42	-19.0
950644.67	635056.63	-18.9
950625.16	635058.00	-18.4
950689.45	636073.95	-18.3
950654.30	644532.42	-18.3
950634.91	642231.75	-17.9
950606.83	642231.75	-17.8
950694.98	637052.29	-17.8
950657.79	642231.75	-17.7
950670.39	636075.28	-17.7
950635.97	644532.42	-17.6
950695.63	642231.75	-17.6
950631.71	636077.98	-17.5
950677.20	642231.75	-17.4
950651.73	636076.58	-17.2
950694.89	644799.59	-16.9
950676.96	637053.55	-16.8
950654.67	637055.11	-16.7
950695.86	638092.35	-16.6
950625.52	638097.27	-16.5
950612.10	637058.09	-16.5
950617.81	644532.42	-16.4
950635.85	637056.43	-16.4
950611.70	636079.38	-16.2
950649.00	638095.63	-15.8
950676.82	644801.17	-15.5
950669.46	638094.20	-15.4
950658.40	644802.79	-14.9
950612.72	639534.27	-14.8
950636.90	644804.67	-14.7
950625.32	639519.25	-14.6
950618.49	639098.76	-14.5
950662.22	639095.70	-14.4
950637.67	639097.42	-14.4
950681.96	639094.32	-14.2
950689.77	639442.45	-14.0
950644.48	640127.93	-14.0
950641.71	639499.72	-13.9
950654.05	639485.01	-13.9
950669.76	639466.30	-13.9
950669.82	640126.15	-13.7
950625.24	640129.27	-13.7
950646.85	641674.13	-13.3
950694.16	640124.45	-13.1
950628.02	641674.13	-13.1
950671.44	641674.13	-12.9
950680.25	640013.71	-12.4
950625.97	640017.51	-12.2
950660.57	640015.09	-12.0
950621.98	641935.19	-9.8
950663.48	641935.19	-9.6
950644.85	641935.19	-9.4
950693.72	641935.19	-9.1
950717.62	624870.64	-28.3
950741.24	624868.58	-28.0
950780.64	622831.47	-27.9
950747.84	622834.34	-27.6
950725.71	622836.27	-27.3
950759.32	624866.99	-27.3
950743.41	631999.29	-27.2
950720.66	620809.99	-27.2
950708.55	632001.73	-27.2
950772.24	623857.86	-27.0

950697.55	620812.02	-27.0
950762.07	631997.99	-27.0
950710.92	621805.19	-27.0
950706.34	622837.97	-26.9
950781.37	630152.42	-26.9
950716.26	632970.88	-26.9
950775.47	625742.07	-26.9
950752.88	623859.55	-26.8
950764.44	620806.16	-26.8
950744.92	620807.87	-26.8
950722.26	623862.23	-26.7
950754.20	630153.37	-26.7
950755.71	625745.56	-26.6
950729.55	621803.56	-26.5
950707.02	625754.14	-26.4
950777.46	631141.93	-26.4
950754.38	629196.70	-26.3
950782.14	629195.73	-26.3
950761.99	632967.69	-26.3
950737.57	632969.39	-26.2
950730.77	625749.95	-26.2
950756.04	631142.68	-25.9
950706.08	631144.42	-25.9
950712.16	630154.84	-25.9
950737.74	631143.32	-25.8
950735.45	629197.36	-25.8
950731.24	630154.17	-25.7
950759.80	626747.90	-25.6
950722.54	626754.47	-25.6
950783.34	627684.89	-25.4
950696.69	626759.03	-25.4
950740.61	626751.29	-25.4
950779.06	626744.51	-25.3
950716.71	629198.02	-25.1
950723.83	627695.39	-25.0
950703.08	627699.04	-24.9
950764.67	627688.18	-24.6
950742.25	627692.14	-24.6
950733.38	634013.19	-23.8
950715.01	634014.48	-23.7
950751.59	634011.92	-23.1
950770.14	634010.62	-22.1
950706.36	643508.03	-21.5
950776.33	643508.03	-21.3
950731.31	643508.03	-21.3
950738.01	635050.11	-21.3
950755.65	643508.03	-21.2
950742.27	643844.07	-21.0
950764.98	643844.07	-21.0
950715.51	643844.07	-20.9
950742.44	644169.54	-20.6
950717.70	644169.54	-20.4
950716.31	635051.62	-20.4
950773.99	636068.03	-20.4
950764.27	644169.54	-20.4
950758.64	635048.66	-20.4
950783.89	644791.81	-20.1
950771.88	637046.92	-20.0
950697.64	643161.43	-20.0
950761.88	644793.73	-19.8
950748.97	637048.52	-19.7
950728.46	643161.43	-19.6
950750.83	636069.65	-19.5
950777.58	635047.34	-19.5
950743.92	644795.30	-19.5
950719.36	642824.95	-19.4
950743.08	642824.95	-19.2
950700.99	641320.90	-19.2
950762.04	643161.43	-19.2
950700.78	642524.68	-19.1
950721.05	641320.90	-19.1

950726.88	644532.42	-19.0
950768.90	644532.42	-19.0
950769.34	641320.90	-19.0
950725.72	644796.90	-19.0
950725.66	637050.15	-18.9
950782.44	643161.43	-18.9
950707.44	636072.69	-18.9
950745.44	641320.90	-18.9
950749.74	644532.42	-18.9
950728.03	636071.25	-18.6
950719.02	642524.68	-18.3
950763.71	642824.95	-18.1
950742.34	642524.68	-17.9
950717.42	642231.75	-17.3
950736.29	642231.75	-16.9
950751.11	638088.49	-16.6
950781.75	642824.95	-16.1
950771.77	638087.04	-15.9
950718.87	638090.74	-15.9
950760.95	642524.68	-15.8
950758.13	642231.75	-15.6
950781.07	642231.75	-15.1
950779.09	642524.68	-15.0
950784.00	639330.14	-14.7
950764.06	639353.91	-14.6
950771.35	639088.07	-14.3
950709.93	639092.37	-14.1
950741.97	639380.23	-13.9
950705.14	639424.13	-13.9
950749.06	639089.63	-13.7
950726.29	639398.92	-13.6
950772.80	640007.24	-13.6
950737.20	640009.73	-13.4
950717.58	640011.10	-13.3
950730.87	639090.90	-13.1
950699.46	640012.37	-13.0
950736.42	641674.13	-12.7
950714.45	640123.03	-12.7
950741.77	640121.12	-12.7
950707.19	641674.13	-12.6
950782.13	640118.30	-12.5
950761.32	640119.76	-12.4
950759.50	641674.13	-12.3
950711.89	641935.19	-9.3
950732.34	641935.19	-9.2
950773.59	641935.19	-9.1
950751.79	641935.19	-8.9
950864.83	622824.10	-28.1
950799.74	622829.80	-28.0
950846.25	622825.73	-27.8
950818.99	622828.11	-27.7
950864.91	623849.75	-27.7
950865.64	631990.75	-27.6
950845.65	623851.44	-27.5
950786.70	624864.60	-27.4
950833.75	631992.98	-27.4
950824.80	623853.26	-27.4
950803.78	623855.10	-27.1
950808.72	624862.67	-27.1
950850.12	631139.39	-26.8
950874.86	632959.79	-26.8
950796.48	631995.58	-26.6
950815.72	631994.24	-26.5
950824.46	631140.29	-26.4
950824.79	630150.91	-26.4
950832.44	624860.60	-26.4
950806.26	629194.89	-26.3
950842.41	629193.63	-26.3
950852.66	632961.35	-26.3
950798.93	625737.94	-26.2
950855.46	630149.83	-26.2

950806.56	630151.54	-26.2
950851.94	624858.89	-26.1
950800.82	631141.11	-26.0
950843.27	626733.18	-25.9
950824.40	629194.25	-25.8
950861.35	629192.96	-25.7
950817.38	625734.68	-25.6
950863.37	626729.64	-25.5
950822.37	627678.01	-25.3
950823.65	626736.64	-25.3
950869.04	627669.78	-25.3
950799.34	626740.93	-25.2
950791.02	632965.66	-25.2
950840.31	627674.85	-25.0
950834.56	632962.61	-25.0
950835.23	625731.54	-24.9
950814.81	632963.99	-24.9
950803.25	627681.38	-24.9
950868.13	625725.74	-24.5
950871.16	634003.56	-23.7
950852.63	634004.85	-22.9
950814.10	634007.55	-22.6
950832.68	634006.25	-22.4
950795.73	634008.83	-22.2
950872.47	635040.71	-21.8
950862.11	637040.61	-21.7
950834.30	637042.55	-21.4
950866.65	636061.56	-21.4
950841.12	635042.90	-21.0
950797.77	643508.03	-21.0
950792.22	643844.07	-21.0
950809.36	637044.29	-20.9
950831.16	636064.04	-20.8
950818.38	643508.03	-20.7
950819.84	635044.38	-20.6
950790.41	637045.62	-20.6
950820.32	644169.54	-20.2
950811.16	643844.07	-20.2
950839.38	643508.03	-20.2
950806.56	636065.76	-20.1
950832.65	643844.07	-20.1
950793.71	644169.54	-20.1
950797.47	635045.95	-20.0
950818.37	644788.79	-19.9
950854.62	643844.07	-19.9
950840.71	644786.84	-19.9
950861.64	644785.00	-19.8
950841.18	644169.54	-19.8
950788.64	641320.90	-19.4
950856.96	641320.90	-19.4
950869.84	644169.54	-19.4
950848.59	644532.42	-19.3
950804.29	644532.42	-19.2
950830.94	641320.90	-19.0
950825.21	644532.42	-18.9
950812.93	641320.90	-18.9
950803.58	643161.43	-18.8
950872.77	643844.07	-18.2
950849.03	638081.64	-18.0
950861.42	643508.03	-17.6
950848.93	643161.43	-17.5
950822.35	643161.43	-17.3
950870.58	639081.13	-17.1
950875.13	640000.08	-17.0
950828.32	638083.09	-16.9
950873.12	639223.94	-16.8
950850.81	639082.51	-16.5
950799.92	642824.95	-16.3
950860.62	639238.83	-16.1
950832.71	639083.78	-16.1
950809.13	638084.43	-16.0

950856.75	640001.37	-15.9
950848.59	639253.17	-15.6
950790.24	638085.75	-15.5
950821.55	642824.95	-15.4
950863.12	642824.95	-15.3
950833.68	639270.94	-15.3
950824.72	642524.68	-15.1
950844.20	642824.95	-15.0
950838.68	640002.63	-14.9
950820.78	639286.32	-14.8
950854.42	642524.68	-14.8
950843.76	640113.99	-14.6
950805.69	642524.68	-14.5
950819.36	640003.98	-14.4
950862.17	640112.70	-14.3
950808.71	639300.70	-14.2
950807.13	642231.75	-14.2
950812.47	639085.20	-14.0
950795.67	639316.23	-14.0
950864.77	642231.75	-13.9
950829.31	642231.75	-13.8
950801.33	640005.24	-13.7
950825.31	640115.28	-13.6
950794.25	639086.47	-13.3
950806.70	640116.58	-12.9
950790.22	641674.13	-12.2
950824.71	641674.13	-11.9
950844.71	641674.13	-11.7
950796.59	641935.19	-9.3
950814.63	641935.19	-8.8
950835.55	641935.19	-8.6
950853.76	641935.19	-8.3
950893.50	623847.25	-27.9
950887.67	622822.10	-27.9
950960.41	632953.81	-27.9
950941.14	632955.16	-27.7
950953.17	623842.03	-27.7
950919.95	623844.94	-27.6
950889.83	631989.05	-27.3
950913.03	631987.43	-27.0
950943.52	624850.88	-26.8
950895.11	632958.38	-26.8
950947.31	631985.04	-26.6
950902.60	631137.56	-26.6
950956.45	630146.31	-26.6
950916.20	630147.71	-26.6
950882.62	631138.26	-26.6
950923.60	624852.62	-26.5
950938.11	630146.95	-26.5
950922.14	632956.49	-26.4
950963.95	624849.09	-26.4
950924.37	631136.80	-26.4
950904.44	624854.30	-26.3
950949.73	631135.91	-26.3
950896.22	630148.41	-26.2
950877.51	630149.06	-26.1
950883.69	624856.11	-26.1
950879.51	629192.33	-25.9
950901.51	629191.56	-25.8
950937.81	629190.29	-25.5
950958.79	629189.56	-25.3
950919.66	629190.93	-25.1
950888.80	627666.30	-25.1
950923.45	633999.90	-24.9
950883.43	626726.10	-24.8
950891.82	634002.11	-24.8
950906.16	626722.10	-24.6
950926.63	626718.49	-24.5
950908.90	627662.75	-24.5
950927.07	627659.55	-24.3
950947.79	626714.76	-24.2

950949.21	625711.44	-24.1
950907.27	625718.83	-24.1
950886.58	625722.48	-24.1
950949.41	635035.32	-24.1
950949.37	633998.09	-24.1
950946.25	627656.17	-24.1
950965.61	626711.61	-23.9
950930.39	625714.76	-23.9
950929.53	635036.71	-23.3
950903.90	635038.51	-22.6
950964.15	636054.74	-21.6
950906.87	636058.74	-21.4
950887.35	636060.11	-21.3
950889.05	637038.72	-21.1
950943.19	636056.20	-20.9
950908.01	637037.40	-20.6
950955.31	637034.09	-20.3
950925.06	636057.47	-20.3
950926.25	637036.12	-19.9
950918.16	644780.06	-19.8
950891.39	644782.40	-19.6
950954.22	639127.28	-19.4
950905.66	644532.42	-19.4
950959.31	644532.42	-19.4
950931.14	644532.42	-19.3
950888.84	644169.54	-19.3
950943.20	644777.87	-19.3
950876.83	644532.42	-19.2
950879.43	641320.90	-19.2
950963.58	644776.09	-19.1
950949.52	639075.61	-19.1
950929.80	639156.39	-19.0
950909.77	639078.39	-18.8
950963.42	638073.64	-18.6
950928.45	639077.08	-18.5
950941.64	639142.28	-18.5
950878.83	638079.56	-18.5
950915.68	638076.98	-18.3
950912.50	639177.01	-18.3
950933.72	638075.72	-18.3
950898.91	641320.90	-18.1
950916.46	644169.54	-17.7
950888.71	639079.86	-17.4
950896.99	639998.55	-17.4
950900.53	639191.27	-17.4
950896.84	638078.30	-17.4
950946.63	639995.08	-17.3
950924.23	639996.65	-17.2
950886.35	639208.17	-17.1
950961.25	640105.78	-17.1
950941.03	644169.54	-17.0
950943.19	641320.90	-16.9
950964.37	641320.90	-16.8
950879.63	643508.03	-16.6
950916.32	643508.03	-16.6
950891.90	643844.07	-16.2
950942.79	640107.07	-16.1
950897.96	643508.03	-15.9
950917.83	641320.90	-15.9
950882.01	640111.32	-15.6
950910.26	643844.07	-15.6
950962.92	643508.03	-15.6
950876.94	643161.43	-15.6
950959.59	642524.68	-15.6
950924.92	643161.43	-15.4
950922.55	640108.48	-15.2
950959.41	644169.54	-15.1
950902.62	643161.43	-15.1
950941.46	642524.68	-15.0
950935.98	643508.03	-14.9
950901.52	640109.95	-14.7

950964.67	642824.95	-14.5
950891.96	642231.75	-14.3
950922.46	642524.68	-14.1
950921.60	642824.95	-14.1
950962.30	643161.43	-14.0
950931.65	643844.07	-13.9
950887.15	642524.68	-13.9
950945.80	642824.95	-13.9
950903.38	642824.95	-13.5
950959.84	643844.07	-13.5
950909.96	642231.75	-13.4
950943.69	643161.43	-13.4
950938.55	642231.75	-13.2
950883.13	642824.95	-13.1
950965.65	642231.75	-12.9
950880.67	641674.13	-11.5
950923.29	641674.13	-11.4
950900.96	641674.13	-11.4
950955.07	641674.13	-11.4
950877.23	641935.19	-8.1
950898.06	641935.19	-7.7
950921.74	641935.19	-7.5
950952.32	641935.19	-7.4
951007.95	623837.24	-27.9
951033.57	623835.00	-27.8
950982.48	623839.47	-27.8
950980.87	632952.38	-27.7
951009.53	632950.38	-27.7
951028.85	632949.03	-27.6
951050.31	632947.53	-27.5
950976.72	630145.60	-27.1
951045.40	631978.18	-27.0
951021.83	631979.82	-26.8
950994.70	624846.40	-26.7
951047.83	630143.12	-26.7
950997.55	630144.87	-26.6
950976.17	631983.02	-26.6
951026.98	630143.84	-26.5
950996.41	631981.60	-26.4
951042.59	629186.64	-26.4
951050.29	624841.54	-26.4
951016.05	624844.53	-26.3
950969.18	631135.24	-26.1
951034.16	631132.97	-26.1
951023.85	629187.29	-26.0
950992.76	629188.38	-25.8
950994.63	631134.35	-25.6
951015.88	631133.60	-25.5
950967.55	633996.82	-25.2
950990.92	633995.18	-25.1
951013.27	635030.86	-24.7
950991.09	635032.41	-24.6
951008.89	633993.93	-24.6
950971.97	635033.75	-24.5
951053.29	626696.15	-24.4
951000.33	626705.49	-24.3
951032.71	626699.78	-24.2
951040.86	625695.28	-24.0
951040.61	633991.71	-23.9
950967.89	625708.14	-23.9
951036.78	635029.22	-23.9
950989.46	625704.34	-23.8
951014.12	625699.99	-23.7
950969.72	627652.03	-23.6
951030.87	627641.25	-23.4
951008.77	627645.14	-23.3
951052.25	627637.48	-23.2
951032.31	637028.70	-23.2
950988.51	627648.71	-23.2
951041.64	636049.32	-23.1
951055.38	637027.09	-22.9

951008.40	636051.64	-22.6
951013.46	637030.02	-22.6
950990.10	636052.92	-22.5
950995.27	637031.29	-21.6
951055.17	639006.98	-21.4
951055.29	638067.22	-21.1
951016.09	638069.96	-21.0
951044.12	639069.00	-20.9
950977.18	637032.56	-20.7
951044.35	640099.97	-20.7
951042.56	639022.01	-20.7
951017.75	639051.58	-20.7
951034.37	638068.68	-20.4
951004.89	639066.91	-20.4
951023.82	639070.42	-20.2
951026.26	640101.23	-20.0
950969.20	639074.24	-19.9
950990.35	638071.76	-19.9
950991.84	639082.46	-19.9
951029.72	639037.32	-19.8
950975.68	639101.71	-19.6
951007.56	644532.42	-19.2
950979.16	644532.42	-19.1
951007.73	640102.53	-19.1
950981.60	644774.51	-18.9
951025.74	644532.42	-18.6
951006.63	644772.32	-18.3
951046.17	641320.90	-18.2
950980.80	640104.41	-18.0
950980.05	639992.75	-17.9
951045.85	644532.42	-17.9
951028.14	641320.90	-17.8
950998.24	639991.47	-17.8
951037.27	639988.75	-17.7
951047.09	644768.78	-17.5
951028.66	644770.39	-17.5
951016.96	639990.17	-17.5
951008.02	641320.90	-17.4
950986.36	641320.90	-17.3
951002.38	642824.95	-15.3
950992.05	642524.68	-15.3
950983.18	642824.95	-15.3
951032.38	642824.95	-15.1
951048.00	643161.43	-15.1
951034.02	643844.07	-15.0
951012.74	643508.03	-14.5
951037.14	643508.03	-14.5
950980.27	643844.07	-14.4
951037.92	642524.68	-14.3
951016.85	642524.68	-14.3
951052.80	642824.95	-14.3
950993.06	643508.03	-14.3
951024.27	643161.43	-14.1
950981.82	644169.54	-14.0
950984.72	643161.43	-14.0
951006.54	643844.07	-13.9
951028.49	644169.54	-13.7
951004.80	643161.43	-13.6
951010.14	644169.54	-13.4
951035.74	642231.75	-13.3
951055.64	644169.54	-13.1
951010.60	642231.75	-13.0
950989.05	642231.75	-12.8
951054.36	642231.75	-12.4
951019.29	641674.13	-11.6
951047.51	641674.13	-11.6
950976.21	641674.13	-11.5
950997.03	641674.13	-11.5
951034.83	641935.19	-8.1
950994.06	641935.19	-7.7
951016.06	641935.19	-7.6

950970.47	641935.19	-7.5
951059.68	623832.71	-27.9
951115.64	630140.75	-27.7
951087.85	631975.21	-27.6
951097.29	630141.39	-27.5
951066.58	631976.70	-27.4
951119.59	631972.99	-27.4
951143.57	630139.77	-27.4
951077.77	623831.13	-27.3
951131.66	632941.84	-27.2
951076.50	630142.11	-27.1
951139.49	631971.60	-27.0
951078.33	632945.57	-26.9
951107.08	623828.57	-26.9
951099.16	629184.66	-26.8
951135.72	629183.38	-26.7
951096.60	632944.29	-26.7
951061.20	629185.99	-26.7
951117.25	629184.03	-26.4
951139.54	631129.29	-26.4
951112.48	631130.23	-26.3
951125.16	623826.99	-26.3
951079.64	629185.34	-26.3
951091.94	631130.95	-26.2
951134.00	633985.18	-26.2
951094.34	624837.68	-26.2
951058.85	631132.10	-26.1
951073.23	624839.53	-26.1
951112.64	624836.08	-25.6
951115.63	633986.46	-25.6
951094.21	626688.94	-25.2
951093.93	633987.98	-25.1
951113.58	626685.52	-25.0
951066.83	633989.87	-24.8
951145.07	626679.97	-24.8
951073.52	626692.59	-24.6
951138.67	635022.09	-24.6
951069.35	625690.25	-24.2
951077.54	635026.37	-24.1
951120.20	635023.38	-24.0
951129.47	625679.65	-23.9
951113.51	627626.67	-23.8
951058.29	635027.71	-23.8
951092.94	627630.30	-23.7
951093.25	625686.04	-23.7
951133.81	627623.10	-23.5
951070.68	627634.23	-23.4
951111.33	625682.85	-23.4
951100.38	635024.77	-23.0
951086.17	636046.20	-22.4
951091.16	637024.59	-22.1
951141.33	637021.08	-22.0
951067.58	636047.50	-21.9
951103.75	638949.08	-21.8
951134.56	636042.82	-21.8
951137.27	638061.49	-21.8
951111.61	639064.28	-21.8
951080.15	639066.48	-21.8
951132.69	638914.59	-21.8
951086.40	638065.04	-21.8
951110.12	637023.26	-21.6
951108.64	636044.63	-21.6
951077.14	638980.80	-21.6
951136.06	639062.57	-21.5
951105.30	638063.72	-21.4
951091.05	638964.22	-21.4
951121.01	638928.51	-21.4
951118.02	640094.81	-21.4
951137.05	640093.48	-21.0
951095.46	640096.39	-20.7
951070.28	640098.15	-20.4

951139.55	639981.59	-19.3
951090.52	639985.02	-19.2
951068.04	639986.59	-19.2
951100.99	641320.90	-18.9
951114.16	639983.37	-18.7
951141.10	641320.90	-18.5
951068.83	641320.90	-18.3
951119.04	641320.90	-18.3
951065.33	644532.42	-16.7
951072.70	643161.43	-15.9
951107.02	643161.43	-15.7
951128.07	643161.43	-15.3
951070.23	644766.75	-15.1
951104.34	644169.54	-14.7
951139.11	642524.68	-14.6
951129.33	644532.42	-14.4
951072.80	643508.03	-14.3
951058.62	643844.07	-14.3
951086.05	644169.54	-14.3
951063.69	642524.68	-14.3
951137.56	643844.07	-14.1
951083.48	644532.42	-14.1
951122.66	644169.54	-14.0
951094.42	644764.64	-13.9
951106.49	644532.42	-13.8
951073.60	642824.95	-13.7
951097.09	642824.95	-13.7
951084.87	643844.07	-13.7
951119.64	642824.95	-13.6
951133.60	641674.13	-13.6
951114.84	642524.68	-13.6
951085.03	642524.68	-13.5
951115.76	643508.03	-13.4
951143.08	642824.95	-13.3
951138.37	643508.03	-13.3
951104.65	643844.07	-13.3
951093.55	643508.03	-13.2
951113.43	641674.13	-13.1
951072.81	642231.75	-12.8
951112.89	644763.02	-12.6
951137.89	644760.84	-12.4
951096.70	642231.75	-12.4
951093.82	641674.13	-12.3
951072.03	641674.13	-11.6
951136.47	642231.75	-10.4
951117.24	642231.75	-9.6
951104.57	641935.19	-9.1
951126.21	641935.19	-9.0
951084.66	641935.19	-8.7
951056.45	641935.19	-8.4
951194.89	631127.35	-27.5
951216.96	631126.58	-27.4
951185.25	630138.32	-27.3
951161.87	631970.03	-27.2
951174.41	631128.07	-27.1
951167.17	630138.95	-27.1
951236.36	631964.82	-27.0
951181.75	631968.64	-26.9
951215.28	631966.30	-26.8
951154.70	629182.72	-26.7
951210.84	630137.42	-26.4
951165.10	632939.50	-26.4
951232.36	630136.67	-26.3
951152.02	633983.92	-26.2
951208.95	635017.18	-26.2
951185.33	629181.65	-26.1
951175.30	633982.29	-26.0
951206.08	629180.93	-25.9
951208.28	633979.98	-25.9
951232.20	632934.81	-25.8
951230.48	633978.43	-25.7

951185.60	632938.06	-25.5
951190.98	635018.43	-25.3
951212.57	632936.18	-25.3
951156.91	635020.81	-25.1
951194.34	625668.22	-24.9
951225.56	627606.92	-24.7
951164.79	626676.49	-24.6
951171.03	625672.33	-24.4
951203.24	626669.71	-24.3
951183.21	626673.24	-24.2
951193.61	627612.55	-24.2
951166.44	627617.34	-23.9
951147.75	625676.43	-23.9
951221.87	636036.72	-23.7
951188.81	636039.03	-23.6
951170.33	636040.32	-22.8
951212.19	639057.24	-22.7
951192.09	639058.65	-22.5
951195.92	638839.24	-22.4
951215.15	637015.92	-22.2
951167.30	639060.38	-22.1
951151.95	638891.64	-22.1
951235.39	639055.62	-22.1
951171.59	638868.24	-22.0
951188.46	637017.79	-22.0
951234.25	637014.58	-21.9
951163.06	637019.56	-21.9
951215.78	640087.98	-21.4
951180.66	640090.43	-21.4
951184.31	638853.08	-21.4
951161.65	638059.78	-21.1
951155.86	640092.17	-21.0
951204.10	638056.81	-20.9
951184.77	638058.16	-20.8
951173.67	639979.21	-20.4
951222.37	638055.54	-20.3
951192.90	639977.86	-20.0
951212.30	639976.51	-19.6
951220.44	641320.90	-19.2
951200.68	641320.90	-18.7
951182.50	641320.90	-18.1
951161.41	641320.90	-17.8
951183.96	643161.43	-16.6
951205.48	642824.95	-16.5
951204.55	643161.43	-16.3
951164.56	643161.43	-16.1
951186.66	642824.95	-16.0
951224.19	642824.95	-15.9
951232.13	642524.68	-15.8
951223.64	643161.43	-15.8
951210.15	642524.68	-15.6
951179.21	642524.68	-15.6
951160.71	642524.68	-15.4
951219.42	644532.42	-15.4
951168.07	642824.95	-15.2
951236.15	643844.07	-15.1
951227.18	643508.03	-15.1
951227.69	644169.54	-14.8
951198.36	644532.42	-14.7
951170.90	644532.42	-14.6
951147.74	644532.42	-14.2
951211.47	643844.07	-14.1
951195.36	644169.54	-14.0
951226.35	641674.13	-13.9
951181.01	642231.75	-13.7
951167.55	641674.13	-13.7
951230.57	644752.73	-13.7
951157.75	643508.03	-13.6
951174.91	644169.54	-13.6
951224.80	642231.75	-13.6
951155.78	643844.07	-13.5

951195.95	643508.03	-13.5
951187.14	643844.07	-13.5
951166.84	644758.30	-13.4
951204.94	642231.75	-13.2
951148.04	644169.54	-13.1
951185.88	641674.13	-13.1
951197.24	644755.64	-13.0
951175.97	643508.03	-13.0
951208.11	641674.13	-12.9
951156.21	642231.75	-12.2
951216.25	641935.19	-9.7
951182.90	641935.19	-9.4
951154.55	641935.19	-9.3
951326.17	632928.23	-27.4
951302.40	632929.90	-27.4
951290.07	631961.07	-27.3
951259.41	631963.21	-27.2
951278.29	632931.58	-26.8
951308.33	631959.79	-26.7
951254.96	632933.21	-26.4
951324.61	631122.82	-26.3
951251.33	631125.38	-26.0
951241.87	635014.87	-26.0
951299.65	631123.69	-25.8
951271.09	630135.32	-25.7
951273.64	631124.60	-25.5
951250.40	630136.04	-25.4
951262.94	635013.40	-25.4
951251.50	633976.96	-25.3
951237.54	629179.83	-25.3
951302.20	633973.42	-25.1
951316.17	635009.68	-24.9
951294.66	635011.18	-24.8
951272.03	633975.53	-24.7
951294.15	630134.51	-24.6
951275.00	629178.52	-24.6
951256.81	629179.15	-24.5
951322.33	629176.87	-24.4
951322.54	630133.52	-24.4
951278.81	636032.73	-24.3
951258.83	636034.13	-24.1
951321.97	633972.03	-24.1
951297.73	629177.73	-24.0
951314.25	636030.26	-24.0
951240.50	636035.41	-23.6
951253.57	639054.35	-22.7
951281.55	640083.38	-22.6
951322.12	640080.54	-22.6
951263.09	640084.67	-22.4
951301.82	640081.96	-22.3
951241.05	640086.21	-22.2
951259.86	637012.79	-22.2
951288.16	639051.93	-22.1
951320.99	639049.64	-21.9
951302.47	637009.81	-21.8
951283.41	637011.15	-21.7
951243.50	638054.06	-20.8
951266.53	638052.45	-20.5
951260.98	639973.10	-20.5
951299.57	638050.14	-20.4
951240.78	639974.52	-20.2
951307.58	639969.84	-20.1
951319.74	641320.90	-20.0
951317.65	638048.87	-19.9
951293.05	641320.90	-19.8
951272.81	641320.90	-19.6
951287.78	639971.23	-19.6
951254.80	641320.90	-19.4
951314.97	644169.54	-17.8
951312.24	644745.58	-17.6
951321.31	642824.95	-17.5

951300.31	644532.42	-17.4
951325.54	642524.68	-17.3
951324.98	643161.43	-17.2
951284.30	642824.95	-17.2
951317.21	643844.07	-17.2
951304.55	643161.43	-17.1
951302.38	642824.95	-16.9
951281.08	644169.54	-16.9
951307.43	642524.68	-16.9
951293.24	644747.24	-16.8
951290.27	643844.07	-16.6
951289.34	642524.68	-16.6
951319.47	644532.42	-16.5
951270.93	642524.68	-16.4
951286.51	643161.43	-16.4
951263.88	643161.43	-16.2
951251.43	642524.68	-16.2
951271.00	644532.42	-16.1
951274.90	644748.85	-16.0
951319.83	643508.03	-16.0
951242.47	642824.95	-16.0
951268.63	643844.07	-15.9
951237.86	644532.42	-15.9
951285.68	643508.03	-15.8
951264.51	642824.95	-15.6
951245.84	643161.43	-15.4
951256.93	644169.54	-15.2
951317.10	641674.13	-14.9
951249.98	644751.03	-14.8
951267.21	643508.03	-14.6
951253.37	641674.13	-14.5
951248.42	643508.03	-14.4
951271.75	641674.13	-14.1
951320.93	642231.75	-14.0
951295.91	641674.13	-14.0
951270.60	642231.75	-13.8
951290.24	642231.75	-13.1
951242.86	642231.75	-12.7
951311.81	641935.19	-10.1
951275.82	641935.19	-10.0
951243.72	641935.19	-9.9
951402.51	631120.10	-30.2
951384.32	631120.74	-29.4
951363.35	631121.47	-28.5
951409.59	631952.71	-28.5
951390.64	632923.73	-28.5
951408.65	632922.47	-28.2
951409.37	630130.49	-28.0
951362.77	632925.68	-27.7
951387.94	631954.22	-27.5
951386.28	630131.30	-27.4
951342.65	631122.19	-27.3
951344.64	632926.94	-27.1
951366.46	631955.73	-26.7
951336.91	631957.79	-26.4
951365.97	630132.01	-25.9
951416.39	636023.11	-25.7
951400.22	629174.15	-25.7
951374.86	629175.03	-25.4
951346.42	630132.69	-25.2
951341.90	629176.18	-24.9
951412.31	633965.72	-24.8
951351.82	636027.63	-24.8
951397.16	636024.46	-24.8
951367.21	635006.11	-24.7
951372.74	636026.17	-24.6
951414.02	635002.84	-24.4
951389.48	633967.31	-24.3
951349.12	635007.37	-24.3
951333.45	636028.91	-24.2
951360.19	633969.36	-24.2

951340.83	633970.72	-24.2
951396.00	635004.10	-24.1
951409.57	637002.32	-23.2
951390.29	637003.67	-23.1
951373.91	640076.92	-22.9
951394.39	640075.49	-22.8
951370.69	637005.04	-22.7
951393.81	639044.54	-22.5
951342.25	640079.13	-22.3
951352.47	637006.32	-22.3
951342.84	639048.11	-22.3
951413.27	640074.17	-22.2
951371.35	639046.11	-22.1
951329.84	637007.90	-22.1
951412.30	639043.25	-21.6
951411.90	641320.90	-20.4
951399.31	639963.43	-20.4
951376.54	641320.90	-20.3
951341.63	641320.90	-20.1
951338.65	639967.67	-20.0
951370.53	639965.44	-19.8
951343.93	638047.03	-19.6
951396.57	638043.35	-19.4
951364.46	638045.60	-19.1
951374.08	644169.54	-19.1
951379.03	643161.43	-18.8
951403.20	643844.07	-18.8
951414.66	644169.54	-18.7
951402.57	643161.43	-18.6
951353.38	643161.43	-18.6
951404.37	644532.42	-18.2
951353.21	644169.54	-18.1
951343.38	642824.95	-18.0
951370.66	642524.68	-18.0
951392.98	644169.54	-18.0
951401.11	642824.95	-17.9
951333.32	644169.54	-17.8
951372.37	642824.95	-17.8
951352.37	642524.68	-17.7
951377.96	644532.42	-17.7
951375.61	643844.07	-17.6
951391.89	642524.68	-17.4
951338.34	644743.30	-17.4
951356.07	643844.07	-17.2
951389.45	644738.83	-17.1
951370.41	644740.49	-17.0
951344.70	644532.42	-16.9
951335.23	643844.07	-16.6
951408.38	643508.03	-16.5
951381.66	643508.03	-16.4
951351.46	643508.03	-16.1
951404.23	641674.13	-16.0
951375.75	641674.13	-15.3
951371.50	642231.75	-15.0
951398.14	642231.75	-15.0
951339.51	642231.75	-14.8
951357.13	641674.13	-14.6
951335.26	641674.13	-14.3
951406.37	641935.19	-10.6
951378.33	641935.19	-10.3
951342.76	641935.19	-10.2
951485.86	631947.38	-33.1
951467.36	631948.67	-32.2
951448.49	631949.99	-31.2
951502.70	632915.89	-30.4
951430.06	631951.28	-29.9
951434.18	631119.00	-29.7
951478.08	632917.61	-29.1
951452.37	632919.41	-28.6
951431.20	632920.89	-28.4
951495.35	636017.59	-27.0

951470.38	636019.34	-26.6
951464.44	633962.07	-26.0
951451.13	636020.68	-25.9
951503.30	633959.35	-25.6
951482.72	633960.79	-25.5
951440.12	633963.77	-25.5
951503.14	636995.78	-24.3
951492.61	634997.34	-24.3
951476.50	636997.64	-24.1
951440.06	635001.02	-24.1
951474.12	634998.63	-24.0
951451.69	636999.38	-23.6
951427.69	637001.06	-23.3
951447.39	639040.80	-22.1
951499.77	639037.13	-21.8
951434.08	640072.71	-21.5
951480.58	639038.48	-21.4
951480.87	640069.44	-21.3
951491.64	639956.97	-21.2
951429.50	639961.32	-20.9
951448.86	639959.96	-20.8
951458.40	640071.01	-20.5
951472.65	639958.30	-20.5
951470.76	638038.17	-20.3
951461.99	641320.90	-20.2
951441.21	641320.90	-20.2
951492.38	638036.65	-20.1
951486.64	641320.90	-20.0
951444.47	638040.00	-19.9
951417.58	638041.88	-19.4
951462.19	644532.42	-19.3
951432.99	644169.54	-19.2
951453.75	643161.43	-19.2
951502.65	644532.42	-18.6
951505.63	642824.95	-18.5
951434.32	643161.43	-18.5
951463.29	644169.54	-18.4
951486.30	644730.35	-18.4
951473.64	643161.43	-18.4
951499.82	644169.54	-18.4
951427.18	644532.42	-18.3
951492.24	643161.43	-18.1
951482.91	644532.42	-18.0
951474.21	642824.95	-18.0
951452.26	644733.33	-17.8
951427.40	643844.07	-17.6
951423.08	642524.68	-17.6
951421.39	642824.95	-17.6
951446.62	642824.95	-17.6
951481.63	644169.54	-17.5
951488.38	642524.68	-17.5
951420.29	644736.13	-17.4
951442.27	642524.68	-17.3
951461.20	642524.68	-17.2
951467.61	643844.07	-17.1
951449.39	643844.07	-17.1
951497.64	643844.07	-17.1
951430.12	643508.03	-16.9
951490.77	641674.13	-16.3
951501.55	643508.03	-16.2
951467.84	641674.13	-16.1
951451.71	643508.03	-16.0
951423.04	641674.13	-15.9
951449.38	641674.13	-15.4
951481.02	643508.03	-15.3
951485.02	642231.75	-13.9
951505.67	642231.75	-13.8
951450.06	642231.75	-13.1
951418.33	642231.75	-12.9
951458.61	641935.19	-11.0
951502.85	641935.19	-10.7

951425.78	641935.19	-10.6
951476.98	641935.19	-10.5
951547.58	632912.75	-33.1
951574.76	632910.85	-33.1
951527.19	632914.18	-32.4
951588.09	633953.42	-29.2
951585.25	634990.86	-28.1
951568.67	633954.78	-27.7
951545.31	636014.10	-27.3
951567.13	634992.13	-27.3
951542.72	633956.60	-27.0
951519.15	636015.93	-27.0
951581.86	636011.54	-26.5
951563.37	636012.84	-26.3
951558.15	636991.93	-26.2
951523.92	633957.91	-26.2
951548.22	634993.45	-26.0
951576.11	636990.68	-26.0
951539.78	636993.22	-25.6
951529.41	634994.77	-25.5
951521.27	636994.51	-25.2
951595.90	636989.29	-25.2
951511.32	634996.03	-24.3
951547.92	639033.77	-22.6
951582.11	639031.38	-22.6
951522.24	639035.56	-22.3
951595.54	639949.71	-21.7
951575.43	639951.11	-21.4
951545.76	640064.90	-21.4
951511.03	640067.33	-21.1
951582.06	640062.37	-20.9
951577.70	642524.68	-20.9
951563.93	640063.63	-20.7
951591.21	642824.95	-20.7
951584.21	638030.23	-20.7
951545.04	639953.24	-20.5
951564.29	638031.63	-20.4
951555.38	642524.68	-20.3
951517.38	639955.17	-20.3
951514.37	638035.12	-20.3
951545.81	638032.92	-20.2
951571.43	641320.90	-20.1
951572.83	642824.95	-20.1
951534.65	641320.90	-20.0
951552.65	641320.90	-19.9
951583.83	643161.43	-19.9
951508.55	641320.90	-19.6
951553.68	642824.95	-19.4
951531.29	642524.68	-19.3
951526.96	642824.95	-19.3
951595.75	642231.75	-19.0
951555.21	643161.43	-18.9
951595.83	644169.54	-18.8
951508.08	642524.68	-18.7
951588.13	643844.07	-18.6
951577.76	644169.54	-18.5
951506.61	644728.58	-18.4
951530.83	643161.43	-18.2
951575.01	642231.75	-18.2
951559.75	644169.54	-18.2
951577.11	644532.42	-18.2
951547.93	644724.96	-18.0
951520.66	644532.42	-18.0
951535.24	643844.07	-17.9
951589.39	644721.33	-17.9
951568.56	643844.07	-17.9
951557.56	644532.42	-17.8
951595.32	643508.03	-17.7
951571.17	644722.93	-17.6
951512.68	643161.43	-17.6
951525.38	644726.93	-17.6

951538.90	644169.54	-17.5
951538.66	644532.42	-17.4
951519.50	644169.54	-17.3
951516.79	643844.07	-17.2
951576.61	643508.03	-17.1
951532.85	643508.03	-16.9
951555.09	642231.75	-16.7
951558.31	643508.03	-16.6
951568.89	641674.13	-16.2
951593.44	641674.13	-15.7
951546.77	641674.13	-15.6
951534.34	642231.75	-15.1
951528.57	641674.13	-14.7
951510.07	641674.13	-13.5
951588.52	641935.19	-11.1
951537.98	641935.19	-10.9
951569.55	641935.19	-10.8
951613.89	633951.62	-29.7
951632.92	633950.29	-29.3
951621.83	634988.30	-29.2
951683.55	633946.75	-29.1
951653.62	634986.08	-29.0
951603.71	634989.57	-28.9
951679.30	634984.29	-28.8
951652.69	633948.91	-28.4
951601.44	636010.17	-26.0
951621.55	636008.77	-25.9
951641.11	636007.40	-25.1
951669.34	636005.43	-25.1
951614.17	636988.02	-24.7
951670.19	639025.22	-24.6
951647.27	639026.82	-24.2
951629.13	639028.09	-24.1
951634.67	636986.58	-24.1
951654.54	636985.19	-23.6
951602.08	639029.98	-23.5
951673.11	636983.90	-23.3
951662.94	639944.99	-22.8
951635.93	639946.88	-22.4
951613.98	639948.42	-22.1
951668.46	638024.34	-22.0
951648.86	638025.71	-21.5
951630.03	638027.03	-21.2
951611.26	638028.34	-21.0
951645.66	642524.68	-21.0
951677.94	643161.43	-21.0
951651.62	643161.43	-20.9
951603.80	642524.68	-20.8
951669.49	642524.68	-20.7
951678.75	642824.95	-20.7
951618.52	643161.43	-20.6
951652.72	642824.95	-20.5
951630.10	642824.95	-20.5
951626.94	642524.68	-20.5
951611.92	642824.95	-20.4
951602.59	640060.93	-20.2
951606.01	641320.90	-19.9
951680.02	641320.90	-19.7
951648.30	641320.90	-19.7
951620.73	640059.66	-19.6
951629.03	641320.90	-19.5
951634.74	644169.54	-19.5
951653.70	644532.42	-19.2
951670.44	644169.54	-19.1
951616.55	644532.42	-19.1
951640.90	640058.25	-19.1
951674.09	644532.42	-19.0
951655.86	643508.03	-19.0
951636.99	643508.03	-18.8
951622.94	644718.40	-18.8
951679.08	640055.58	-18.8

951669.35	644714.34	-18.7
951616.59	644169.54	-18.7
951660.75	640056.86	-18.7
951642.54	643844.07	-18.7
951597.05	644532.42	-18.7
951635.20	644532.42	-18.6
951615.12	643844.07	-18.6
951645.32	644716.44	-18.6
951617.74	643508.03	-18.6
951678.43	643508.03	-18.4
951661.69	643844.07	-18.3
951660.24	641674.13	-17.8
951615.99	642231.75	-17.7
951630.09	641674.13	-17.5
951611.81	641674.13	-16.4
951653.31	642231.75	-16.4
951673.13	642231.75	-16.0
951634.65	642231.75	-15.6
951665.76	641935.19	-11.2
951622.99	641935.19	-11.2
951644.71	641935.19	-11.0
951724.70	633943.87	-31.1
951703.58	633945.35	-30.2
951700.92	634982.77	-28.4
951735.41	634980.36	-28.0
951743.75	636000.22	-25.6
951702.95	636003.08	-25.3
951721.49	636001.78	-25.3
951689.40	639023.87	-24.8
951709.16	639022.49	-24.7
951727.51	639021.21	-24.1
951766.72	638017.47	-24.1
951773.62	639937.26	-24.1
951742.73	638019.15	-23.6
951745.69	639019.94	-23.5
951714.54	638021.12	-23.3
951718.49	636980.72	-23.2
951754.96	639938.56	-23.2
951695.10	636982.36	-23.1
951767.67	639018.40	-23.1
951759.01	636977.89	-23.1
951739.57	636979.25	-23.0
951698.00	639942.54	-22.8
951724.66	639940.68	-22.8
951774.05	642524.68	-22.4
951740.16	643161.43	-21.7
951754.33	642524.68	-21.6
951767.89	643161.43	-21.5
951773.54	642824.95	-21.4
951700.32	643161.43	-21.3
951739.64	642824.95	-21.3
951720.03	643161.43	-21.2
951707.07	642524.68	-21.1
951696.24	638022.40	-21.0
951729.31	642524.68	-20.8
951712.84	642824.95	-20.6
951768.32	642231.75	-20.3
951687.75	642524.68	-20.2
951762.25	644532.42	-19.7
951763.90	644169.54	-19.6
951748.95	642231.75	-19.6
951749.69	641320.90	-19.6
951726.51	641320.90	-19.4
951772.98	643508.03	-19.3
951713.93	644532.42	-19.3
951764.61	640049.60	-19.3
951741.12	644169.54	-19.2
951728.84	642231.75	-19.2
951690.48	644169.54	-19.2
951701.83	641320.90	-19.2
951760.11	644706.40	-19.0

951724.52	643508.03	-18.9
951751.38	643508.03	-18.8
951697.38	644711.89	-18.8
951711.62	644169.54	-18.8
951745.10	643844.07	-18.8
951743.93	644532.42	-18.7
951713.19	643844.07	-18.5
951705.54	640053.73	-18.5
951703.37	643508.03	-18.4
951746.18	640050.89	-18.4
951694.22	644532.42	-18.4
951723.91	640052.45	-18.4
951719.41	644709.96	-18.3
951740.43	644708.12	-18.3
951728.22	641674.13	-18.3
951692.88	643844.07	-18.3
951695.53	641674.13	-18.0
951709.50	642231.75	-18.0
951755.85	641674.13	-17.9
951771.58	641935.19	-12.6
951742.32	641935.19	-12.5
951687.95	641935.19	-11.6
951723.90	641935.19	-11.6
951842.13	639932.46	-25.1
951811.97	639934.57	-24.8
951793.11	639935.89	-24.3
951797.70	638015.30	-23.9
951819.40	638013.79	-23.5
951838.70	638012.44	-23.2
951865.19	638010.58	-23.1
951814.34	643161.43	-23.1
951789.83	639016.85	-23.0
951865.22	642824.95	-22.9
951807.29	642524.68	-22.8
951847.56	643161.43	-22.7
951855.09	642524.68	-22.7
951826.87	642524.68	-22.5
951794.92	643161.43	-22.4
951825.76	642824.95	-22.3
951846.67	642824.95	-22.2
951796.39	642824.95	-22.0
951853.35	643508.03	-21.9
951860.16	642231.75	-21.4
951860.37	639931.19	-21.3
951823.47	642231.75	-21.1
951850.39	643844.07	-21.1
951832.28	643508.03	-20.9
951847.90	644169.54	-20.8
951841.72	642231.75	-20.8
951799.97	642231.75	-20.7
951783.71	644169.54	-20.3
951806.39	644532.42	-20.3
951855.39	644532.42	-20.2
951854.01	644698.18	-20.1
951810.92	643508.03	-20.1
951834.94	644532.42	-20.1
951814.52	644169.54	-20.0
951824.86	643844.07	-19.8
951829.02	644700.37	-19.7
951786.65	644532.42	-19.7
951792.06	643508.03	-19.5
951817.54	640045.90	-19.5
951852.17	640043.48	-19.4
951806.70	644702.32	-19.3
951786.62	644704.08	-19.3
951777.90	641320.90	-19.2
951776.96	643844.07	-19.0
951804.84	643844.07	-18.9
951787.37	640048.01	-18.9
951804.58	641320.90	-18.6
951836.79	641320.90	-18.6

951779.70	641674.13	-18.1
951801.12	641674.13	-17.4
951836.82	641674.13	-17.2
951849.01	641935.19	-13.3
951830.79	641935.19	-12.7
951795.46	641935.19	-12.6
951950.65	639924.88	-25.2
951949.20	642524.68	-24.5
951930.01	639926.32	-24.4
951930.62	642524.68	-23.8
951911.98	639927.58	-23.7
951946.64	643161.43	-23.5
951912.85	643161.43	-23.4
951906.36	642524.68	-23.4
951894.48	643161.43	-23.2
951868.33	643161.43	-23.1
951877.72	642524.68	-22.9
951917.94	638006.90	-22.9
951941.43	642824.95	-22.9
951945.38	643508.03	-22.8
951909.31	642824.95	-22.8
951883.71	638009.29	-22.8
951889.19	642824.95	-22.4
951916.58	643508.03	-22.2
951896.17	643508.03	-22.2
951878.26	642231.75	-22.1
951893.93	639928.84	-22.1
951912.51	643844.07	-21.9
951935.54	643844.07	-21.9
951876.31	643508.03	-21.8
951881.24	644169.54	-21.5
951880.48	643844.07	-21.5
951935.70	644169.54	-21.4
951953.16	640036.42	-21.3
951909.41	644169.54	-21.2
951922.82	640038.54	-20.9
951903.81	640039.87	-20.6
951949.02	642231.75	-20.5
951883.19	644532.42	-20.1
951930.11	642231.75	-20.1
951880.54	640041.49	-20.1
951949.32	644532.42	-20.1
951929.66	644532.42	-19.7
951910.59	644532.42	-19.7
951883.77	644695.58	-19.5
951906.27	644693.61	-19.4
951922.77	641674.13	-18.9
951924.49	644692.02	-18.6
951945.42	641320.90	-18.5
951870.91	641320.90	-18.5
951912.05	642231.75	-18.4
951889.09	641320.90	-18.1
951911.74	641320.90	-18.1
951950.54	641674.13	-17.8
951868.05	641674.13	-17.7
951900.41	641674.13	-17.7
951946.77	641935.19	-14.5
951909.63	641935.19	-14.2
951927.96	641935.19	-13.9
951870.75	641935.19	-13.8
951890.45	641935.19	-13.0
952042.41	639918.46	-27.6
952024.34	639919.72	-27.2
952005.89	639921.01	-26.5
951987.53	639922.30	-26.4
951969.54	639923.55	-25.6
952034.49	643161.43	-24.6
952013.11	643161.43	-24.3
951972.78	643161.43	-24.3
951975.92	642524.68	-23.9
951993.67	643161.43	-23.7

952034.06	642524.68	-23.3
951994.66	642524.68	-23.2
952014.50	642524.68	-23.0
952011.82	643508.03	-23.0
951995.98	642824.95	-22.8
951990.06	643508.03	-22.5
952030.82	643508.03	-22.5
952027.46	642824.95	-22.5
951958.37	643844.07	-22.4
951963.87	643508.03	-22.3
951967.52	642824.95	-22.3
952025.83	640031.33	-22.3
952033.02	643844.07	-21.9
951973.03	640035.03	-21.9
951990.80	643844.07	-21.8
952015.42	644169.54	-21.7
952009.22	643844.07	-21.6
952006.24	640032.70	-21.5
952011.78	642231.75	-21.5
951957.68	644169.54	-21.5
952034.59	644169.54	-21.4
951993.13	644169.54	-21.4
951991.47	642231.75	-21.2
951971.06	642231.75	-21.0
952025.65	644683.17	-20.2
952037.66	641674.13	-20.2
952015.01	641674.13	-20.0
952035.73	644532.42	-19.8
951974.99	644532.42	-19.7
951995.81	641674.13	-19.6
952017.68	644532.42	-19.5
951995.49	644532.42	-19.5
951997.75	644685.61	-19.2
951975.31	641674.13	-19.2
952046.27	644681.36	-19.1
951958.75	644689.02	-18.4
952012.36	641320.90	-18.4
951977.96	644687.34	-18.4
952034.79	641320.90	-17.9
951987.32	641320.90	-17.6
951969.13	641320.90	-17.4
952039.22	641935.19	-16.2
952012.14	641935.19	-15.5
951986.60	641935.19	-15.3
951966.10	641935.19	-14.9
952107.12	639913.93	-29.7
952088.73	639915.22	-28.3
952066.23	639916.79	-28.2
952107.84	643161.43	-25.5
952131.43	643161.43	-25.3
952068.53	643161.43	-25.1
952087.49	643161.43	-24.6
952052.40	643508.03	-24.0
952096.17	642524.68	-23.7
952111.37	642824.95	-23.6
952070.23	642524.68	-23.6
952130.05	642824.95	-23.6
952117.56	643508.03	-23.4
952071.77	643508.03	-23.4
952067.12	642824.95	-23.1
952087.94	640026.99	-23.0
952116.60	642524.68	-23.0
952093.05	642824.95	-22.9
952092.66	643508.03	-22.7
952085.77	643844.07	-22.6
952047.11	642824.95	-22.5
952125.78	642231.75	-22.4
952104.87	643844.07	-22.4
952123.97	640024.47	-22.3
952067.02	640028.45	-22.3
952067.35	643844.07	-22.2

952100.05	642231.75	-22.1
952054.43	644169.54	-22.1
952066.44	642231.75	-21.9
952079.18	644169.54	-21.9
952135.06	643844.07	-21.7
952046.65	642231.75	-21.7
952047.68	640029.81	-21.5
952106.17	644169.54	-21.3
952125.64	644169.54	-21.0
952096.75	644676.95	-20.9
952067.18	641674.13	-20.8
952112.70	644532.42	-20.5
952118.16	641674.13	-20.5
952068.34	644679.43	-20.5
952094.07	641674.13	-20.4
952080.77	644532.42	-20.4
952116.10	644675.25	-20.2
952054.37	644532.42	-20.0
952134.34	644673.66	-19.4
952088.77	641320.90	-19.0
952111.59	641320.90	-18.7
952053.95	641320.90	-18.6
952131.21	641320.90	-18.4
952091.34	641935.19	-17.5
952124.78	641935.19	-17.4
952071.49	641935.19	-17.1
952159.15	639910.30	-29.5
952180.88	639908.78	-29.3
952139.68	639911.66	-29.1
952203.14	639907.22	-28.1
952222.14	639905.89	-27.5
952218.18	643844.07	-26.8
952155.38	643161.43	-25.3
952199.49	643844.07	-25.0
952173.99	643161.43	-24.5
952225.38	644169.54	-24.3
952181.48	643844.07	-24.1
952200.50	643161.43	-23.9
952201.54	643508.03	-23.8
952159.21	643508.03	-23.7
952152.78	642824.95	-23.7
952208.34	642824.95	-23.7
952224.54	643508.03	-23.7
952225.61	644665.67	-23.7
952211.12	640018.38	-23.6
952140.92	643508.03	-23.5
952183.60	642824.95	-23.5
952149.64	642524.68	-23.5
952180.28	643508.03	-23.4
952188.82	640019.94	-23.1
952171.05	642524.68	-22.9
952159.95	643844.07	-22.9
952206.96	644169.54	-22.8
952162.56	640021.77	-22.8
952208.18	642231.75	-22.6
952204.29	642524.68	-22.6
952171.75	642231.75	-22.4
952142.98	640023.14	-22.3
952146.06	642231.75	-22.2
952190.02	642231.75	-22.2
952207.61	644667.25	-21.6
952188.69	644169.54	-21.6
952220.64	641674.13	-21.5
952202.49	641674.13	-21.4
952172.93	641674.13	-21.4
952138.66	641674.13	-21.2
952221.86	644532.42	-20.9
952169.87	644169.54	-20.9
952202.41	644532.42	-20.8
952144.31	644169.54	-20.8
952182.47	644532.42	-20.6

952143.29	644532.42	-20.5
952187.11	644669.04	-20.5
952190.33	641320.90	-20.4
952220.06	641320.90	-20.3
952163.76	644532.42	-20.1
952168.70	644670.65	-20.0
952170.20	641320.90	-19.9
952149.51	641320.90	-18.8
952183.11	641935.19	-17.6
952147.36	641935.19	-17.6
952218.71	641935.19	-17.6
952312.40	644169.54	-33.0
952312.50	643844.07	-32.3
952293.21	643844.07	-30.6
952308.92	643508.03	-30.3
952294.07	644169.54	-30.1
952290.78	643508.03	-29.4
952275.20	643844.07	-29.3
952311.87	644658.12	-28.7
952275.49	644169.54	-28.6
952253.63	643844.07	-28.4
952311.06	644532.42	-28.2
952293.23	644659.76	-27.9
952310.67	643161.43	-27.3
952287.30	643161.43	-27.0
952240.24	639904.63	-26.9
952264.17	639902.95	-26.8
952257.13	644169.54	-26.6
952270.27	644661.77	-26.6
952310.11	642824.95	-26.3
952272.43	643508.03	-26.2
952292.83	644532.42	-25.8
952263.55	643161.43	-25.5
952282.17	639901.69	-25.5
952295.10	640012.51	-25.4
952287.01	642824.95	-25.2
952313.53	642524.68	-25.1
952252.31	644663.34	-25.0
952305.30	639900.08	-24.7
952294.52	642524.68	-24.7
952232.92	643161.43	-24.7
952253.47	643508.03	-24.4
952268.85	642824.95	-24.4
952231.52	642824.95	-24.3
952276.14	642524.68	-24.0
952276.74	640013.79	-24.0
952274.72	644532.42	-23.9
952249.62	642824.95	-23.9
952257.79	642524.68	-23.4
952239.01	640016.43	-23.4
952258.50	640015.06	-23.4
952255.63	642231.75	-23.2
952229.60	642524.68	-23.1
952235.01	642231.75	-23.0
952297.19	642231.75	-22.9
952256.55	644532.42	-22.7
952274.63	642231.75	-22.6
952305.05	641674.13	-22.3
952279.39	641674.13	-22.1
952260.55	641674.13	-22.0
952242.35	641674.13	-21.8
952291.52	641320.90	-21.7
952270.64	641320.90	-20.8
952243.07	641320.90	-20.5
952302.51	641935.19	-19.0
952261.57	641935.19	-18.5
952282.26	641935.19	-18.4
952242.96	641935.19	-18.3
952401.04	643844.07	-35.3
952351.26	643844.07	-35.1
952382.44	643844.07	-35.1

952376.91	644169.54	-34.4
952332.84	643844.07	-34.3
952358.68	644169.54	-34.3
952372.10	643508.03	-34.0
952400.69	644169.54	-34.0
952396.94	643508.03	-33.8
952340.36	644169.54	-33.5
952352.30	643508.03	-33.3
952403.33	644532.42	-33.2
952385.12	644532.42	-32.3
952400.61	644650.36	-32.3
952381.23	644652.06	-32.0
952362.98	644653.65	-31.6
952328.02	643508.03	-31.5
952366.13	644532.42	-30.9
952340.19	644655.65	-30.3
952342.30	644532.42	-29.8
952378.90	642824.95	-28.8
952387.75	639894.31	-28.4
952353.23	642824.95	-28.2
952400.15	643161.43	-27.8
952369.01	643161.43	-27.6
952342.32	643161.43	-27.3
952401.21	642524.68	-27.2
952331.30	642824.95	-27.2
952367.11	639895.75	-27.1
952347.06	640008.87	-26.9
952350.74	642524.68	-26.7
952397.25	640005.36	-26.6
952376.80	640006.79	-26.4
952376.40	642524.68	-26.4
952347.33	639897.14	-26.1
952324.54	640010.45	-26.0
952332.03	642524.68	-25.5
952325.34	639898.68	-24.9
952386.58	642231.75	-23.7
952368.44	642231.75	-23.4
952316.52	642231.75	-23.4
952403.70	641674.13	-23.1
952404.68	642231.75	-22.9
952384.85	641674.13	-22.9
952348.99	642231.75	-22.7
952345.05	641674.13	-22.7
952366.69	641674.13	-22.5
952325.73	641674.13	-22.2
952323.97	641320.90	-21.6
952400.55	641320.90	-21.3
952347.61	641320.90	-20.9
952367.95	641320.90	-20.5
952380.35	641935.19	-19.2
952330.60	641935.19	-18.7
952361.16	641935.19	-18.4
952424.01	643844.07	-35.5
952480.55	643844.07	-35.1
952442.10	643844.07	-35.1
952462.49	643844.07	-34.8
952425.26	644169.54	-34.2
952495.20	643508.03	-34.2
952447.48	644169.54	-34.1
952417.68	643508.03	-34.0
952472.56	643508.03	-34.0
952475.43	644169.54	-33.9
952451.09	643508.03	-33.9
952494.92	644169.54	-33.8
952426.04	644532.42	-33.6
952468.82	644532.42	-33.6
952444.81	644532.42	-33.6
952489.69	644642.57	-33.6
952491.87	644532.42	-33.3
952471.45	644644.16	-33.3
952445.41	644646.44	-33.1

952424.50	644648.27	-32.8
952488.14	642524.68	-31.7
952490.67	642824.95	-30.6
952461.43	642524.68	-30.4
952410.57	642824.95	-30.2
952453.14	642824.95	-30.2
952471.29	642824.95	-29.9
952495.42	643161.43	-29.8
952434.52	642824.95	-29.8
952449.61	639889.99	-29.0
952443.36	642524.68	-29.0
952458.65	643161.43	-28.9
952409.88	639892.76	-28.8
952428.39	639891.47	-28.7
952477.15	643161.43	-28.5
952435.61	643161.43	-28.3
952424.88	642524.68	-27.8
952431.91	640002.94	-27.7
952453.02	640001.46	-27.1
952474.14	639999.99	-26.7
952477.35	641674.13	-23.9
952439.97	642231.75	-23.9
952484.85	642231.75	-23.7
952445.41	641674.13	-23.6
952421.93	641674.13	-23.4
952463.88	642231.75	-23.4
952490.24	641320.90	-21.9
952469.25	641320.90	-21.9
952438.07	641320.90	-20.9
952418.67	641320.90	-20.7
952427.91	641935.19	-18.7
952408.55	641935.19	-18.6
952452.68	641935.19	-18.5
952471.02	641935.19	-18.4
952565.97	643844.07	-35.9
952544.98	643844.07	-35.6
952520.89	643844.07	-35.3
952499.96	643844.07	-35.1
952573.49	643508.03	-34.9
952553.77	643508.03	-34.4
952554.31	644169.54	-34.2
952526.07	643508.03	-34.2
952516.83	644169.54	-34.1
952535.04	644169.54	-34.1
952525.99	644532.42	-33.8
952534.67	644638.63	-33.7
952580.93	644532.42	-33.6
952550.87	644532.42	-33.5
952563.84	644636.08	-33.5
952516.39	644640.23	-33.2
952552.04	642524.68	-33.2
952527.98	642524.68	-33.1
952506.54	642524.68	-33.0
952582.89	642524.68	-32.2
952581.91	642824.95	-31.1
952563.97	643161.43	-30.8
952541.87	643161.43	-30.7
952539.14	642824.95	-30.6
952562.94	642824.95	-30.6
952522.94	643161.43	-30.5
952520.93	642824.95	-30.0
952578.43	641320.90	-26.7
952558.94	641320.90	-25.9
952540.08	641320.90	-25.1
952581.00	641674.13	-24.7
952562.45	641674.13	-24.5
952528.98	641674.13	-24.3
952507.48	641674.13	-24.0
952521.67	641320.90	-23.8
952517.12	642231.75	-23.6
952539.76	642231.75	-23.5

952564.15	642231.75	-22.9
952573.27	641935.19	-18.4
952505.19	641935.19	-17.9
952528.51	641935.19	-17.9
952553.06	641935.19	-17.7
952653.60	643508.03	-35.3
952625.83	643508.03	-34.9
952603.57	643508.03	-34.8
952658.85	644169.54	-34.3
952616.40	644169.54	-34.1
952588.23	644169.54	-34.1
952589.08	643844.07	-34.0
952635.72	644169.54	-33.9
952609.81	644532.42	-33.7
952608.19	644632.20	-33.6
952638.19	644532.42	-33.3
952631.41	644630.17	-33.3
952587.25	644634.03	-33.2
952664.05	644532.42	-33.0
952609.55	643844.07	-33.0
952657.69	643161.43	-32.8
952654.13	642824.95	-32.7
952653.75	644628.21	-32.6
952636.86	643844.07	-32.4
952625.63	642824.95	-32.3
952635.45	643161.43	-32.2
952676.24	644626.25	-32.2
952614.93	643161.43	-31.9
952601.09	642824.95	-31.5
952591.55	643161.43	-31.5
952661.14	642524.68	-31.5
952603.32	642524.68	-31.4
952623.53	642524.68	-31.4
952642.76	642524.68	-31.0
952657.87	643844.07	-30.4
952676.00	643844.07	-29.6
952642.01	641320.90	-28.1
952599.14	641320.90	-27.4
952670.76	641320.90	-27.1
952617.60	641320.90	-27.1
952672.37	641674.13	-25.9
952653.57	641674.13	-25.5
952622.77	641674.13	-25.4
952599.10	641674.13	-25.1
952587.03	642231.75	-22.4
952608.27	642231.75	-21.9
952671.78	642231.75	-21.7
952632.44	642231.75	-21.6
952653.30	642231.75	-21.3
952660.40	641935.19	-20.1
952614.73	641935.19	-19.2
952640.02	641935.19	-19.2
952593.28	641935.19	-18.5
952732.00	643508.03	-36.1
952765.33	643508.03	-36.1
952705.96	643508.03	-35.6
952684.60	643508.03	-35.5
952678.05	644169.54	-34.1
952677.69	643161.43	-33.5
952734.00	642824.95	-33.4
952713.66	643161.43	-33.2
952706.72	642824.95	-33.2
952735.10	642524.68	-33.1
952677.54	642824.95	-33.0
952761.45	642824.95	-33.0
952750.79	643161.43	-32.9
952716.39	642524.68	-32.8
952732.76	643161.43	-32.6
952756.96	642524.68	-32.5
952683.18	644532.42	-32.5
952696.31	644169.54	-32.1

952680.65	642524.68	-32.1
952725.35	644169.54	-31.7
952694.67	644624.63	-31.5
952701.43	644532.42	-31.2
952721.75	644622.27	-30.8
952720.86	644532.42	-30.4
952743.30	641320.90	-30.2
952744.94	644169.54	-29.9
952740.41	644620.63	-29.7
952711.62	641320.90	-29.4
952740.90	644532.42	-29.1
952763.21	644618.64	-28.6
952764.71	644169.54	-28.4
952762.36	644532.42	-28.4
952689.55	641320.90	-28.4
952695.26	643844.07	-28.3
952713.29	643844.07	-27.3
952731.63	643844.07	-26.8
952724.99	641674.13	-26.5
952746.63	641674.13	-26.4
952699.32	641674.13	-26.0
952749.91	643844.07	-25.9
952759.80	642231.75	-21.8
952708.65	642231.75	-21.6
952741.57	642231.75	-21.5
952690.65	642231.75	-21.2
952750.05	641935.19	-21.1
952685.97	641935.19	-20.9
952719.30	641935.19	-20.6
952821.23	643508.03	-37.3
952848.61	643508.03	-37.1
952802.69	643508.03	-36.6
952783.52	643508.03	-36.5
952846.87	643161.43	-33.4
952854.21	642524.68	-33.0
952850.49	642824.95	-32.9
952820.60	643161.43	-32.8
952825.56	642824.95	-32.6
952784.33	642824.95	-32.6
952781.39	643161.43	-32.5
952802.19	643161.43	-32.5
952784.73	642524.68	-32.4
952834.93	642524.68	-32.3
952815.42	642524.68	-32.3
952806.85	642824.95	-32.0
952771.41	641320.90	-30.2
952790.76	641320.90	-28.3
952848.21	641674.13	-27.8
952785.80	644169.54	-27.8
952826.08	641674.13	-27.7
952790.86	644616.22	-27.7
952809.25	644614.61	-27.6
952807.40	641674.13	-27.4
952844.49	641320.90	-27.3
952785.57	641674.13	-26.9
952766.60	641674.13	-26.5
952851.62	643844.07	-26.4
952786.32	644532.42	-26.4
952804.74	644169.54	-26.3
952804.36	644532.42	-25.8
952831.43	644612.67	-25.8
952830.84	643844.07	-25.6
952768.46	643844.07	-25.4
952809.38	641320.90	-25.2
952823.42	644169.54	-25.2
952829.37	644532.42	-25.1
952799.67	643844.07	-25.0
952845.66	644169.54	-24.8
952855.71	644532.42	-24.4
952842.68	642231.75	-23.1
952850.23	641935.19	-22.7

952824.63	642231.75	-22.6
952808.26	641935.19	-22.5
952772.28	641935.19	-22.4
952831.88	641935.19	-22.2
952786.52	642231.75	-22.2
952805.43	642231.75	-21.6
952919.31	643508.03	-37.9
952939.63	643508.03	-37.9
952879.95	643508.03	-37.8
952899.74	643508.03	-37.5
952874.13	642824.95	-33.5
952876.81	643161.43	-33.3
952895.07	642824.95	-33.2
952896.21	643161.43	-31.9
952920.62	643161.43	-30.8
952873.95	642524.68	-30.3
952941.38	641674.13	-29.6
952922.07	641674.13	-29.2
952900.18	641674.13	-28.9
952916.26	642524.68	-28.9
952940.73	641320.90	-28.7
952932.59	643844.07	-28.6
952869.22	641674.13	-28.6
952892.74	642524.68	-28.5
952898.49	643844.07	-28.0
952940.42	643161.43	-27.7
952919.78	641320.90	-27.1
952875.18	643844.07	-27.0
952912.84	644169.54	-25.9
952877.09	641320.90	-25.8
952932.26	644603.85	-25.6
952940.69	644169.54	-25.5
952900.60	641320.90	-25.5
952940.37	644532.42	-25.4
952895.42	644532.42	-25.1
952900.01	644606.67	-25.1
952919.28	644532.42	-25.0
952938.20	642231.75	-24.9
952936.80	641935.19	-24.9
952864.49	644609.78	-24.9
952891.21	644169.54	-24.8
952935.12	642824.95	-24.7
952864.42	644169.54	-24.6
952874.63	644532.42	-24.5
952918.43	642231.75	-24.3
952911.26	641935.19	-24.3
952896.64	642231.75	-24.2
952914.93	642824.95	-24.2
952880.49	641935.19	-24.1
952877.32	642231.75	-23.5
953009.90	643508.03	-38.1
953031.15	643508.03	-37.9
952978.38	643508.03	-37.9
952958.56	643508.03	-37.8
953035.74	641320.90	-30.2
952973.48	643844.07	-29.4
952995.81	643844.07	-29.4
953024.12	643844.07	-29.4
953007.08	641320.90	-29.1
952955.03	643844.07	-28.8
952986.93	641320.90	-28.7
952961.43	641320.90	-28.7
953032.70	644169.54	-27.9
953011.78	644169.54	-27.7
953032.87	641674.13	-27.5
953023.77	641935.19	-27.2
952983.16	644169.54	-27.1
953022.39	644595.96	-27.1
953035.36	644532.42	-26.8
953003.41	641935.19	-26.8
952998.01	644598.10	-26.7

952977.78	644599.87	-26.5
953003.12	644532.42	-26.4
952994.66	641674.13	-26.4
952959.51	641674.13	-26.4
952959.59	644169.54	-26.4
952984.57	641935.19	-26.3
952958.19	644601.58	-26.1
953014.46	641674.13	-26.1
952978.19	644532.42	-26.0
952963.68	643161.43	-25.9
953004.25	643161.43	-25.8
952954.80	641935.19	-25.7
953032.01	642824.95	-25.6
952983.11	643161.43	-25.5
953022.59	643161.43	-25.5
952958.79	644532.42	-25.4
953001.39	642824.95	-23.7
952953.84	642824.95	-23.2
952981.41	642824.95	-22.8
953092.07	643508.03	-38.4
953050.34	643508.03	-38.3
953113.09	643508.03	-38.0
953069.20	643508.03	-37.8
953123.46	642824.95	-31.0
953121.26	641935.19	-30.5
953119.39	643844.07	-30.3
953104.44	641674.13	-30.3
953043.37	643844.07	-30.1
953076.79	643844.07	-30.1
953057.81	641320.90	-30.1
953100.52	643844.07	-30.0
953083.37	641674.13	-29.9
953124.33	641674.13	-29.9
953104.80	641320.90	-29.8
953103.23	641935.19	-29.6
953113.27	644169.54	-29.5
953076.21	644169.54	-29.1
953094.67	644169.54	-28.9
953056.16	644169.54	-28.9
953084.77	641935.19	-28.8
953053.07	641674.13	-28.8
953082.05	642824.95	-28.6
953090.14	643161.43	-28.4
953057.60	641935.19	-28.3
953079.18	641320.90	-28.0
953109.17	643161.43	-27.5
953105.12	642824.95	-27.4
953120.60	644532.42	-27.2
953044.32	644594.04	-27.2
953072.48	644591.58	-27.2
953120.25	644587.40	-27.1
953100.16	644532.42	-27.0
953090.58	644590.00	-26.9
953057.39	644532.42	-26.7
953079.98	644532.42	-26.7
953068.08	643161.43	-26.0
953050.40	642824.95	-26.0
953043.45	643161.43	-25.1
953176.08	643508.03	-38.0
953134.51	643508.03	-37.7
953156.69	643508.03	-37.6
953201.05	643508.03	-37.6
953192.45	643161.43	-35.9
953200.45	641674.13	-34.5
953174.43	643161.43	-34.4
953191.48	642824.95	-34.3
953163.42	642824.95	-33.9
953207.08	641320.90	-33.7
953180.70	641674.13	-33.6
953188.32	641320.90	-32.6
953160.91	641674.13	-32.5

953143.21	642824.95	-32.5
953142.59	641674.13	-32.4
953162.71	641320.90	-32.2
953155.88	641935.19	-32.1
953156.37	643161.43	-32.0
953131.35	641320.90	-31.1
953127.67	643161.43	-29.8
953139.80	643844.07	-29.6
953134.23	644169.54	-29.3
953174.97	643844.07	-29.2
953154.12	644169.54	-29.0
953173.85	644169.54	-28.6
953203.77	643844.07	-28.6
953192.41	644169.54	-28.4
953213.20	644169.54	-28.2
953154.06	644532.42	-28.1
953146.62	644585.09	-27.3
953214.55	644532.42	-27.3
953196.17	644532.42	-27.3
953177.53	644532.42	-27.2
953176.45	644582.48	-27.0
953194.71	644580.89	-26.1
953224.01	643508.03	-37.6
953300.84	641320.90	-37.1
953224.84	643161.43	-36.4
953282.84	641320.90	-36.0
953237.02	641674.13	-35.7
953218.90	641674.13	-35.6
953263.56	641320.90	-34.8
953244.58	641320.90	-34.1
953226.31	641320.90	-33.4
953225.38	643844.07	-28.9
953235.72	644169.54	-27.9
953261.69	644169.54	-27.8
953279.86	644169.54	-27.7
953298.12	644532.42	-27.1
953273.44	644532.42	-26.8
953242.93	644532.42	-26.7
953289.10	644572.63	-26.1
953247.06	644576.31	-26.1
953223.92	644578.33	-25.8
953267.11	644574.55	-25.6
953320.14	641320.90	-37.6
953344.38	641320.90	-37.4
953379.57	644532.42	-29.1
953361.49	644532.42	-28.3
953341.92	644532.42	-28.1
953353.79	644566.97	-27.8
953318.50	644532.42	-27.4
953327.26	644569.29	-27.1
953307.39	644571.03	-27.0

Section 8

Field Notes

10-23-19

35657-2

RNG	t	H1	-	ROD	R
TOM	2.05	4.24			2.19
40				2.1	2.1
55				4.1	0.1
70				6.0	-1.8
89				6.2	-2.0
106				6.4	-2.2
124				6.9	-2.7
145				7.5	-3.3
157				7.8	-3.6
178				8.5	-4.3
200				9.3	-5.1
202				9.9	-5.7
220				10.2	-6.0
240				10.5	-6.3
260				11.0	-6.8
278				11.5	-7.3
299				11.8	-7.6
320				12.0	-7.8
336				12.4	-8.2

BRUNNEN

27/4

SH R-25 RNG 40 #5001

SAND @ 14.5

" " "

SAND

"

ROCK

"

"

SAND



10-23-19

35657-2

P-25 cont

RNC	+	141	-	200	EL
-----	---	-----	---	-----	----

4.24

352			12.5	-8.3
-----	--	--	------	------

365			12.5	-8.3
-----	--	--	------	------

381			12.8	-8.6
-----	--	--	------	------

397			13.2	-9.0
-----	--	--	------	------

4/12			13.4	-9.2
------	--	--	------	------

431			14.0	-9.8
-----	--	--	------	------

T.P.	3.96	4.17	4.03	0.21
------	------	------	------	------

TBM		3.90		0.27
-----	--	------	--	------

BOARD

$$\frac{22}{5}$$

SAW

SH 1225 RAB 55 #5002

10-9-19

35657-2

D. VOTROBEK

BROWARD COUNTY

J. WALTHER

BEACH PROFILES WATER PORTION

H. HARTGAVE

R-26 TO R-44

H. LAWSON

R-26

RNG	+	HI	-	ROD	Q
TBM	342	1641		12.99	
45				3.4	13.0'
50				3.5	12.9'
55				4.7	11.7'
62				6.7	9.7'
63				10.7	5.7'
70				12.1	4.3'
89				13.1	3.3'
T.P.	5120	8.31'	13.30	1	3.11'
111				7.5	0.8'
119				8.2	0.1'
121				9.4	-1.1'
140				10.0	-1.7'
159				10.9	-2.6'
178				11.8	-3.5'
195				12.4	-4.1'

1002

1162

55

BROWARD

25/31

SH R-26 RNG 45 H 1001

GB @ 11.0'

GB

GB @ 14.0'

TUB VEL

TOE SAND

SAND

10.9.19

35657-2

BROWARD

25/32

R-26

RNG

+

H1

-

ROD B

8.31

214

13.3

-5.0'

SAND

232

13.7

-5.4'

253

14.2

-5.9'

269

14.8

-6.5'

290

15.5

-7.2'

311

16.0

-7.7'

333

16.8

-8.5'

349

17.1

-8.8'

366

17.7

-9.4'

380

18.3

-10.0'

T.P.

12.12

16.22

5.21

3.10'

TBM

4.61

11.61'

SN R-26 RNG 65

N 1002 (11.62)

10-9-19

35657.2

1004

9.34

ZACHARY

25

/33

R-27

RNC	+	HI	-	ROD	EL					
TBM	1.79	12.86			11.07	SH	R-27	RNC 90	#	1003
90				1.7	11.2'	GR @	HUB			
100				3.5	9.4'	" "	"			
103				4.0	8.9'	VEG				
106				4.7	8.2'	TOE SAND				
117				5.0	7.9'	SAND				
121				7.0	5.9'					
141				8.9	4.0'					
T.P.	4.83	9.03'	8.66		4.20'					
161				7.1	1.9'					
181				9.1	-0.1'					
190				10.4	-1.4'					
196				11.9	-2.9'					
217				13.6	-4.6'					
237				14.2	-5.2'					
262				15.3	-6.3'					
285				15.8	-6.8'					
305				16.4	-7.4'					
322				16.7	-7.7'					
344				17.2	-8.2'					

10-9-19

35657.2

BLOWARD

25/34

R-27

RNG

+

HI

-

ROD

EL

9.03

350

17.5

-8.5'

SAND

370

17.9

-8.9'

402

18.2

-9.2'

418

18.5

-9.5'

435

18.7

-9.7'

450

19.0

-10.0'

T.P.

8.46

12.65'

4.84

4.19'

TBM

3.26

9.39'

SH R-27 RNG 100 ¹⁰⁰⁴

9.34

10-9-19

35657-2

1006 8.92

25/
BROWARD 35

R-28

RNG	+	H1	-	ROD	EL						
T.B.M	4.62	13.20'			8.58	S4	R-28	RNG	180	#	1005
180				4.6	8.6'	SAND	@	HUB			
200				4.5	8.7'	"	"	"			
220				4.8	8.4'	SAND					
240				5.6	7.6'						
255				6.3	6.9'						
270				7.9	5.3'						
290				8.9	4.3'						
307				10.7	2.5'						
T.P.	5.27	7.95'	10.52		2.48'						
328				7.8	0.2'						
353				9.5	-1.5'						
363				12.3	-4.3'						
387				13.7	-5.7'						
411				14.6	-6.6'						
434				15.4	-7.4'						
459				15.9	-7.9'						
483				16.1	-8.1'						
507				16.2	-8.2'						
529				15.8	-7.8'						
553				15.5	-7.5'						

10-2-19

35657-2

R-28

RNG + HI - ROD EL

7.95'

577

15.0 -7.0' SAND

502

14.8 -6.8

628

15.3 -7.3

658

14.9 -6.9

T.P. 7.10 10.04' 5.01

294'

TRM 1.34

8.70'

SH R-28 RNG 200 * 1006

8.92

TRM 1.45

8.59'

SH #1005 8.58

10-9-19

35657-2

R-29

RNC	+	H1	-	ROD	E
TBM	2.25	8.95			6.70
260				2.2	6.8'
280				2.6	6.4'
300				2.0	7.0'
308				1.9	7.1'
310				3.8	5.2'
329				5.5	3.5'
351				8.4	0.6'
370				10.5	-1.5'
375				12.2	-3.2'
396				12.7	-3.7'
418				12.7	-3.7'
438				13.1	-4.1'
457				12.7	-3.7'
480				12.8	-3.8'
500				13.3	-4.3'
520				13.9	-4.9'
538				14.5	-5.5'
562				15.3	-6.3'

1008 6.59

BROWARD

25/
37

SH R-29 RNC

1007

SAND @ HUB

SAND

10-9-19

35457-2

BROWARD

25/28

RNC + HI - ROD 13
8.95'

588 15.8 -6.8' SAND

608 16.0 -7.0'

629 16.1 -7.1'

652 16.1 -7.1'

675 15.9 -6.9'

702 15.8 -6.8'

T.P. 2.29 8.88' 2.36 6.59'

TBM 2.49 6.39'

SH R-29 RNC 280 # 1003 6.70

TBM 2.17 6.71

SH # 1007 (6.70)

10-9-19

35657.2

R-30

RNG + HI - ROD EL

TBM

4.95

13.11'

8.14

SH

R-30

RNG

220

#

1009

220

4.9

8.2

SAND @ HUB

240

4.9

8.2

" " "

263

4.9

8.2

SAND

278

4.9

8.2

291

5.2

7.9

293

4.7

8.4

314

9.9

3.2

T.P.

5.83

9.19'

9.75

3.36

336

8.4

0.8

357

10.4

-1.2

363

11.1

-1.9

372

13.0

-3.8

391

14.0

-4.8

417

14.4

-5.2

440

14.8

-5.6

464

15.2

-6.0

486

15.7

-6.5

511

15.7

-6.5

537

14.5

-5.3

561

13.9

-4.7

1010

8:22

BROWN

25/39

10-9-19

35657-2

R-30

RNG + HI - ROD EL

9.19'

583

13.8 -4.6'

SUM

601

14.1 -4.9'

629

14.7 -5.5'

648

15.0 -5.8'

670

15.4 -6.2'

691

15.9 -6.7'

711

16.2 -7.0'

732

16.5 -7.3'

TBM

0.98

8.21'

SH R-30 RNG 240 #1010 8.22

10-9-19

35657-2

R-31

RNG	+	H1	-	ROD	EL
TBM	4.55	12.91'			8.36
250				4.5	8.4'
270				4.8	8.1'
293				5.6	7.3'
296				7.4	5.5'
317				9.1	3.8'
T.P.	4.70	8.71'	8.90		4.01'
338				6.9	1.8'
359				9.5	-0.8'
373				10.8	-2.1'
378				12.5	-3.8'
399				13.6	-4.9'
420				13.7	-5.0'
445				15.3	-6.6'
464				14.6	-5.9'
486				14.8	-6.1'
508				14.5	-5.8'
531				14.1	-5.4'
549				14.0	-5.3'
569				14.5	-5.8'

BROWNS

237

/41

SH R-31 RNG 250 H 1101

SAND @ HUB

" " "

SAND

10-9-19

3957-2

R-31

RNG

+

H1

-

R00

EL

8.71'

591

15.4

-6.7'

SAND

608

16.2

-7.5'

623

16.9

-8.2'

646

17.9

-9.2'

TBM

0.66

8.05'

SH R-31 RNG 270 * 1102

BROWARD

25

42

10-9-19

35657-2

R-32

RNG	+	H1	-	ROD	EL
TBM	5.58	13.12			7.54
320				5.5	7.6'
340				4.8	8.3'
346				5.2	7.9'
353				8.8	4.3'
375				9.9	3.2'
T.P.	4.95	8.25	9.82		3.30'
396				7.4	0.9'
415				9.7	-1.4'
420				10.5	-2.2'
429				11.6	-3.3'
449				13.1	-4.8'
470				13.2	-4.9'
495				13.6	-5.3'
518				12.5	-4.2'
538				12.3	-4.0'
560				12.9	-4.6'
582				13.5	-5.2'
606				14.5	-6.2'
626				15.4	-7.1'
649				16.5	-8.2'

1014 8.26

BROWARD


25/43

SH R-32 RNG 320 # 1013

SAND @ HJB

" " "

SAND

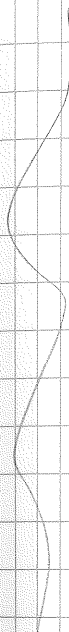

10-9-19

35657-2

R-32

RNC

+

H1

-

200

EL

8.25'

670

17.4

-9.1'

SAND

695

18.5

-10.2'

T.P.

5.21

10.08'

3.38

4.87'

TOM

1.83

8.25'

SNR-32 RNC 340 H 1014

8.26

BLOWARD

25

44

10-8-19

35657-2

320

1016

7.32

BROWARD

25/
45

R-33

RNG + HI - ROD EL

TBM 3.99 11.92' 7.93

300 3.9 8.0'

320 4.6 7.3'

340 4.9 7.0'

365 4.6 7.3'

368 6.8 5.1'

390 8.7 3.2'

T.P. 5.05 8.46' 8.51 3.41'

412 7.3 1.2'

433 9.6 -1.1'

440 10.4 -1.9'

444 11.8 -3.3'

466 12.9 -4.4'

490 13.2 -4.7'

510 12.0 -3.5'

531 11.5 -3.0'

555 12.1 -3.6'

577 12.7 -4.2'

602 13.5 -5.0'

SH R-33 RNG 300 #1015

SANDP HUB

" " "

SANDP

10-2-19

35657-2

BAUMARD

25/
46

R-33

RNC

+

H1

-

R00

EL

8.46

623

14.3 -5.8'

SAND

645

15.0 -6.5'

666

16.0 -7.5'

689

16.9 -8.4'

713

17.7 -9.2'

TBM

1.23

7.23'

SH R-33 RNC 320 # 10K 7.32

10-9-19

35657-2

R-34

RNL + HI - ROD EL

TBM 5.89 12.59' 670

320 5.8 6.8'

340 5.3 7.3'

353 5.4 7.2'

371 8.2 4.4'

382 9.0 3.6'

395 10.7 1.9'

T.P. 7.08 9.18' 10.49 2.10'

415 9.8 -0.6'

427 11.0 -1.8'

432 12.3 -3.1'

454 13.5 -4.3'

474 13.3 -4.1'

500 12.7 -3.5'

521 12.7 -3.5'

540 13.4 -4.2'

564 14.4 -5.2'

588 14.6 -5.4'

340 1018 7.24

BLOWARD

25/
147

54 R-34 ANG 320 # 1017

SAND @ 1113

SAND

10-9-14

35657-2

BROWARD

25

/48

RNG

+

R-34

H1

-

R00

a

9.18

G14

17.0

-7.8'

SAND

G37

18.4

-9.2'

G58

19.5

-10.3'

TBM

201

-

7.17'

SH R-34 RNG

340

10/18

7.24

10-9-19

35657-2

R-35

RNC + 141 - R00 EL

TBM 2.20 9.42' 7.22

225 1.9 7.5'

245 2.1 7.3'

259 2.5 6.9'

273 4.6 4.8'

292 5.5 3.9'

316 7.5 1.9'

335 10.9 -1.5'

341 12.3 -2.9'

364 13.2 -3.8'

383 13.3 -3.9'

405 13.0 -3.6'

426 13.2 -3.8'

447 14.1 -4.7'

471 15.2 -5.8'

496 16.7 -7.3'

515 17.9 -8.5'

544 19.5 -10.1'

563 20.5 -11.1'

T.P. 1.84 9.36 1.90 7.52'

TBM 2.05 7.31

1020 7.13

BROWARD

25/49

S11 R-35 RNC 225 # 1019

SAND @ HUB

SAND

S11 R-35 RNC 245 # 1020 7.13

10-9-19

35657-2

220

1022 6.90

BROWN

25

51

RNG	+	R.36		200	E
TBM	2.11	8.76		6.65	
200				2.0	6.8'
220				1.9	6.9'
229				1.8	7.0'
236				4.4	4.4'
256				6.3	2.5'
278				7.4	1.4'
298				8.8	0.0'
321				10.0	-1.2'
342				10.9	-2.1'
365				11.7	-2.9'
386				12.3	-3.5'
409				13.1	-4.3'
435				14.4	-5.6'
460				15.8	-7.0'
489				17.4	-8.6'
510				18.6	-9.8'
536				20.2	-11.4'
555				21.3	-12.5'
T.P.	1.58	8.89	1.65	7.11	
TOM			4.81	6.88	

S11 R-36 RNG 200 # 1021

SAND @ SW

" " "

SAND

S11 R-36 RNG 220 # 1022 6.90

10-2-19

35257-2

R.37

RNG	+	141	-	R00	E
TBM	2.36	9.13		16.77	
180				2.3	6.8'
200				1.8	7.3'
204				1.8	7.3'
210				4.6	4.5'
229				5.6	3.5'
252				8.6	0.5'
266				9.1	0.0'
272				10.5	-1.4'
281				11.5	-2.4'
288				11.1	-2.0'
293				10.8	-1.7'
316				11.9	-2.8'
339				12.7	-3.6'
361				13.5	-4.4'
385				14.5	-5.4'
402				15.3	-6.2'
426				15.3	-6.2'
452				17.6	-8.5'

1024

BLOWN

25/52

SH R-37 RNG 180 # 1023

SAND @ 4.03

1.1 4.1 4.1

10-9-19

35657-2

BLOWARD

25/53

R-37

RNG

+

H1

-

R00

E

9.13

475

19.2

-10.1

S&W

496

20.3

-11.2

"

T.P.

1.48

9.01

1.60

7.53

TOM

1.71

7.30

SH R-37 RNG 200 #1024

(7.45)

10-2-19

35657-2

R-38

RNG	+	HI	-	ROD	EL
TBM	3.17	12.88'			9.81
80				3.1	9.9'
100				3.6	9.4'
108				3.5	9.5'
112				5.0	8.0'
132				5.1	7.9'
149				5.2	7.8'
153				8.0	5.0'
168				9.4	3.6'
T.P.	5.48	9.35'	9.11		3.87'
191				8.2	1.2'
211				9.7	-0.3'
232				10.4	-1.0'
251				11.5	-2.1'
276				12.8	-3.4'
296				13.2	-3.8'
323				14.1	-4.7'
345				15.3	-5.9'

1026 9.21

BROWARD

28/54

SH R-38 RNG 80 # 1025


GB Q HUB

" " "

TOO

TOE VEL

SAND

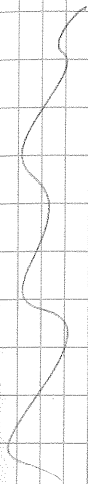

10-9-19

35657-2

R-38

RNG

+

H1

-

R00

B

9.35'

369

16.3

-6.9

SAND

396

17.7

-8.3'

418

19.0

-9.6'

448

20.4

-11.1

TP

8.92

12.79'

5.48

3.87'

TBM

3.47

9.32'

SH R-38 RNG 100 #1026

9.21

BROWN

25/

55

10-9-19

35657-2

R-39

RNG

+

H1

-

R00

EL

243

9.21

6.78

80

2.4

6.8'

100

2.5

6.7'

117

3.8

5.4'

122

4.9

4.3'

138

5.4

3.8'

159

6.6

2.6'

184

7.5

1.7'

193

9.7

-0.5'

200

10.4

-1.2'

220

11.1

-1.9'

245

12.1

-2.9'

269

12.9

-3.7'

292

12.8

-3.6'

322

15.2

-6.0'

348

16.5

-7.3'

374

15.9

-6.7'

1030 6.70

BROWND

25/56

SH R-39 RNG 80

#1029

SAND @ HUB

" " "

SAND

10-9-19

356.57-2

R-39

RNG

+

H1

-

R00

EL

9.21'

404

19.5

-10.3'

SAND

436

20.8

-11.6'

T.P.

2.16

8.92'

2.45

6.76'

TBM

2.36

6.56'

SH R-39 RNG

#1030

6.70

ZAROWANS

25/157

10-9-19

35657-2

R-40

RNG	+	H1	-	ROD	EL
TBM	2.21	8.91'			6.70
130				2.2	6.7'
150				2.1	6.8'
161				2.0	6.9'
166				4.5	4.4'
180				5.9	3.0'
195				6.3	2.6'
215				8.4	0.5'
235				9.5	-0.6'
262				11.1	-2.2'
283				11.8	-2.9'
307				12.2	-3.3'
328				13.4	-4.5'
347				14.6	-5.7'
375				15.6	-6.7'
387				16.9	-8.0'
423				18.4	-9.5'
448				19.8	-10.9'
T.P.	1.85	8.82'	1.94		6.97'
TBM			2.08		6.74'

1032 6.90

BROWMAN

25/58

SH R-40 RNG 130 # 1031

SAND @ HUB

" " "

SAND

SH R-40 RNG 150 # 1032 6.90

10-9-19

35657-2

R-41

RNG	+	HL	-	R00	EL
TBM	2.01	9.41'			7.40
120				2.0	7.4'
140				2.0	7.4'
149				2.3	7.1'
153				4.8	4.6'
175				6.4	3.0'
196				8.6	0.8'
211				9.9	-0.5'
214				10.5	-1.1'
235				10.3	-0.9'
259				11.8	-2.4'
282				12.7	-3.3'
312				13.8	-4.4'
330				14.7	-5.3'
354				15.8	-6.4'
378				17.2	-7.8'
401				18.3	-8.9'
426				19.7	-10.3'
T.P.	1.86	9.42'	1.85		7.56'
TBM			2.03		7.39'

1034 7.37

BROWARD

25/59

SH R-41 PT # 1033

SAND @ KUB

" " "

SAND



SH R-41 RNG 140 PT 1034

7.37

10-9-19

35657-2

R-42

RNG	t	H1	-	R00	EL
TBM	2.90	9.19'			6.29
120				2.9	6.3'
140				2.8	6.4'
151				2.8	6.4'
160				5.0	4.2'
176				6.4	2.8'
192				7.0	2.2'
212				8.7	0.5'
222				9.8	-0.6'
226				11.0	-1.8'
249				11.1	-1.9'
274				12.3	-3.1'
303				13.5	-4.3'
325				14.4	-5.2'
348				15.5	-6.3'
374				17.0	-7.8'
400				18.3	-9.1'
426				20.0	-10.8'
T.P.	2.57	9.10'	2.66		6.53'
T.B.			2.77		6.33'

140

1036

6.35

BROWARD

257

160

SH R-42 RNG 120 # 1035

SAND @ HUB

11 " "

SAND

SH R-42 RNG 140 # 1036

6.35'

10-9-19

35657-2

R-43

RNG	+	141	-	R00	EL
TBM	1.33	9.42			8.09
130				1.3	8.1
150				1.4	8.0'
171				1.8	7.6'
177				5.2	4.2'
196				5.7	3.7'
203				6.1	3.3'
224				9.9	-0.5'
247				10.4	-1.0'
270				11.1	-1.7'
291				12.0	-2.6'
314				13.0	-3.6'
337				13.9	-4.5'
360				14.9	-5.5'
383				16.0	-6.6'
408				17.4	-8.0'
432				18.6	-9.2'
454				18.7	-9.3'
T.P.	1.22	9.37	1.27		8.15
TBM			1.41		7.96

1038 7.91

BLOWARD

25/
161

S.H. R-43 RNG 130 # 1037

SAND @ 14.0

" " "

SAND

S.H. R-43 RNG 150 # 1038 7.91

10-9-19

35657-2

R.44

RNG	+	111	-	R00	EL
TBM	3.32	9.68'			6.36
220				3.3	6.4'
240				2.9	6.8'
248				2.8	6.9'
252				5.1	4.6'
270				6.3	3.4'
293				5.4	4.3'
310				10.1	-0.4'
339				11.1	-1.4'
361				12.3	-2.6'
389				13.1	-3.4'
414				13.9	-4.2'
434				14.7	-5.0'
453				15.5	-5.8'
478				16.7	-7.0'
501				17.7	-8.0'
521				18.9	-9.2'
436 536				19.7	-10.0'
T.P.	2.70	9.03'	2.75		6.93'
TBM			2.88		6.80
					6.75

1040 G.70

BROWARD

25/62

SH R-44 RNG 220 # 1039

SAND @ HUB

LL " "

SAND

SH R-44 RNG # 1040 (G.70)

10-10-19

35657-2

R-45

RNG	+	HI	-	ROD	EL
TBM	2.10	9.01'			691
260				2.0	7.0'
280				1.7	7.3'
285				1.7	7.3'
290				3.8	5.2'
310				6.1	2.9'
315				6.8	2.2'
320				9.6	-0.6'
325				10.4	-1.4'
335				12.4	-3.4'
355				12.0	-3.0'
378				12.4	-3.4'
400				12.3	-3.3'
430				12.9	-3.9'
450				13.6	-4.6'
475				14.6	-5.6'
495				15.7	-6.7'
515				16.9	-7.9'
535				18.0	-9.0'
560				19.2	-10.2'
T.P.	1.35	8.94'	1.42		7.59'
TBM			1.67		7.27'

D. VOTROUSEK - H. LAWSON

BROWARD

25/63

D. VOTROUSEK - H. HART GRAVE

BEACH PROFILES R-45 TO R-80

EVERY OTHER

STATION

SH R-45 RNG 260 # 1041

SAND @ HUB

" " "

SAND

SH R-45 RNG 280

1042

7.27

1042 7.27

10/10/19
M. Barker

35657-2

Broward County, WATER PORTIONS

2.46

Prob.	+	H1	-	ROD	DOWN
TBM.	2.17'	9.17'			7.00'
136'				2.2'	7.0'
140'				2.4'	6.8'
150'				1.9'	7.3'
158'				1.7'	7.5'
161'				3.6'	5.6'
173'				4.6'	4.6'
195'				7.3'	1.9'
215'				9.6'	-0.4'
225'				12.7'	-3.5'
250'				12.5'	-3.3'
272'				12.3'	-3.1'
294'				12.4'	-3.2'
314'				12.6'	-3.4'
339'				13.3'	-4.1'
353'				14.0'	-4.8'
371'				14.8'	-5.6'

Broward 26/44

DEEG

SH. 12.46 RING 130' P.T. 1043

DRIP SH

SH

10/10/19

35657-2

Cont. R-46

Rng.

+

H₁

-

Roo

LWV

AGEC

9.17'

390'

15.9'

-6.7'

3RND

412'

16.9'

-7.7'

432'

18.1'

-8.9'

453'

19.4'

-10.2'

475'

20.3'

-11.1'

TP.

1.49'

9.00'

1.66'

7.51'

TBL

1.88'

7.12'

SR. R-46 Rng. 150' PJ# 1044 (GLC 7.14')

Bemungad

26/45

10-10-19

35657-2

R-47

RNG + HI - ROD @

1.44

9.20'

7.76

210

1.4

7.8'

230

1.2

8.0'

239

1.3

7.9'

244

4.3

4.9'

264

5.2

4.0'

287

7.9

1.3'

306

10.2

-1.0'

314

12.5

-3.3'

333

13.0

-3.8'

355

12.8

-3.6'

374

13.0

-3.8'

394

15.1

-5.9'

417

13.9

-4.7'

440

14.9

-5.7'

461

15.9

-6.7'

485

17.3

-8.1'

512

19.0

-9.8'

537

20.3

-11.1'

T.P.

1.02

9.14'

1.08

8.12'

TBM

1.22

7.92'

1046

BROWARD

25/
64

SH R-47

RNG 210

1045

SAND @ HOB

11 " "

SAND



SH R-47 RNG 230

1046

7.97

10/10/19

35657-2

R-48

Rdg.	+	N1	-	Rdg	Elev.
201	2.68'	8.25'			5.57'
216'				2.5'	5.8'
220'				2.4'	5.9'
230'				2.0'	6.3'
238'				1.9'	6.4'
243'				4.2'	4.1'
252'				5.0'	3.3'
272'				4.1'	4.2'
297'				7.9'	0.4'
307'				8.9'	-0.6'
315'				11.0'	-2.7'
333'				11.0'	-2.7'
353'				10.7'	-2.4'
378'				11.7'	-3.4'
400'				12.0'	-3.7'
422'				12.9'	-4.6'

Broward 26/46

DATE

SH R-48 R-48 210' DIST 1047

SAND SH

SH

10/10/19

35657-2

Conty. R-48

Relg	+	H1	-	Red	GLN.
------	---	----	---	-----	------

8.25'

444'

13.7'

-5.4'

469'

15.1'

-6.8'

492'

16.2'

-7.9'

514'

17.6'

-9.3'

533'

18.7'

-10.7'

557'

19.9'

-11.6'

580'

20.7'

-12.4'

TR.

1.65'

8.15'

1.75'

6.50'

TB4.

1.85'

6.30'

Browner 26/47

DISE.

SAND

84 R-48 RW 230 P# 1048 (GL 6.33')

10-10-19

35657-2

R-49

RNG + HI - ROD EL

TBM 2.72 9.10' 6.38

170 2.7 6.4'

190 2.3 6.8'

205 2.0 7.1'

209 4.1 5.0'

231 4.6 4.5'

255 7.8 1.3'

270 10.0 -0.9'

279 12.1 -3.0'

302 12.7 -3.6'

321 12.6 -3.5'

345 12.9 -3.8'

369 13.2 -4.1'

393 14.1 -5.0'

418 15.1 -6.0'

442 16.5 -7.4'

462 17.6 -8.5'

483 19.2 -10.1'

510 20.3 -11.2'

T.P. 2.04 9.05' 2.09 7.01'

TBM 2.28 6.77'

1050 6.63

BROWNS

25/165

SH R-49 RNG 170 # 1049

SAND @ HUB

" " "

SAND

SH R-49 RNG 190 # 1050 6.63

10/10/19

35657-2

R-50

RUN.	+	H1	-	R20	RUN.
TOT.	2.25'	9.48'			7.23'
100'				2.2'	7.3'
110'				2.1'	7.4'
120'				1.9'	7.6'
125'				2.0'	7.5'
129'				4.5'	5.0'
145'				4.7'	4.8'
163'				7.1'	2.4'
185'				10.0'	-0.5'
193'				12.7'	-3.2'
214'				12.7'	-3.2'
234'				12.4'	-2.9'
254'				12.7'	-3.2'
274'				13.3'	-3.8'
296'				13.9'	-4.4'
321'				15.1'	-5.6'

Broward


26/48

DESC.

SH R-50 RUG 100' PTA/051

SAND SH

SH.

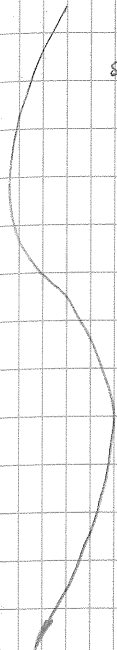

10/10/19

35657.2

Cont'd P-50

Rdg.

+

H1

-

Rd

Elev.

Rise

9.48'

345'

16.0'

-6.5'

SAND

366'

17.3'

-7.8'

391'

18.7'

-9.2'

412'

20.0'

-10.5'

435'

21.1'

-11.6'

T.O.

1.59'

9.41'

1.66'

7.82'

T.M.

1.87'

7.54'

SHA R-50 Rng 120' PT. #1052 (Elev 7.53')

Bumped

26/49

10-10-19

35657-2

R-51

RNG	+	111	-	ROD	R
TBM	1.65	839'			6.74
80				1.6	6.8'
100				2.0	6.4'
115				2.1	6.3'
126				4.4	4.0'
151				4.0	4.4'
176				7.7	0.7'
189				9.3	-0.9'
196				7.3	1.1'
219				11.6	-3.2'
243				11.7	-3.3'
266				12.2	-3.8'
290				12.8	-4.4'
315				13.7	-5.3'
336				14.9	-6.5'
362				16.3	-7.9'
395				17.5	-9.1'
406				18.7	-10.3'
430				19.5	-11.1'
T.P.	171	830'	180		6.59
			1.90		6.70'

1054

6-33

BROWARD

25/100

SH R-51 RNG # 1053

SAND @ 110B

" " "

SAND

10/16/19

35651-2

R-52

Run	+	N	-	Run	Slow
784	1.45'	8.25'			6.80'
100'				1.3'	7.0'
120'				1.5'	6.8'
131'				1.3'	7.0'
136'				4.3'	4.0'
148'				5.1'	3.2'
166'				4.6'	3.7'
187'				7.4'	0.9'
199'				9.4'	-1.1'
210'				11.0'	-2.7'
230'				11.3'	-3.0'
250'				11.7'	-3.4'
271'				12.6'	-4.3'
291'				13.2'	-4.9'
314'				14.0'	-5.7'
331'				14.9'	-6.6'

Bamboo

26/50

DESE

SHA R-52 Run 100' 107' 1055

SAND SHA

" "

10/10/19

35657-2

Cont. R-52

Rdg.	+	H1	-	RdD	CLW.
------	---	----	---	-----	------

8-25'

357'

16.1' -7.8'

378'

17.3' -9.0'

400'

18.7' -10.4'

424'

19.8' -11.5'

449'

20.9' -12.6'

TR. 1.21' 8.12' 1.34' 6.91'

TBL. 1.52' 6.60'

Beamed

26/51

10552

SAND

SH R-52 Rdg 120 P/F 1056 (CG-6.65')

35657-2

R-53

RNG	+	HI	-	ROD	EL
TBM	2.29	8.43'			G.M.
60				2.3	6.1'
80				2.2	6.2'
86				2.0	6.4'
89				3.9	4.5'
100				4.5	3.9'
118				4.8	3.6'
141				8.0	0.4'
154				9.7	-1.3'
159				10.7	-2.3'
183				11.3	-2.9'
202				11.6	-3.2'
230				12.7	-4.3'
255				13.6	-5.2'
282				14.8	-6.4'
302				16.2	-7.8'
322				17.6	-9.2'
346				18.7	-10.3'
370				20.0	-11.6'
T.P.	1.86	8.34'	1.95		6.48'
TBM			2.14		6.20'

1058 6.23

BLOWN

25/107

SH R-53 RNG

1057

SAND @ HUB

" " "

SAND

SH R-53 RNG 80

1058

6.23

10/10/19

35657-2

R-54

Rdg.	+	HI	-	Rod	Clay
734	2.19'	9.00'			6.81'
50'				2.1'	6.9'
70'				2.6'	6.4'
83'				2.4'	6.6'
85'				4.6'	4.4'
92'				4.9'	4.1'
110'				4.7'	4.3'
128'				7.0'	2.0'
152'				10.1'	-1.1'
158'				11.5'	-2.5'
181'				11.2'	-2.2'
199'				12.3'	-3.3'
224'				13.5'	-4.5'
245'				13.8'	-4.8'
264'				14.4'	-5.4'
284'				15.8'	-6.8'

Braun 26/52

10/10/19

SL R-54 Rng 50' P1059

Sms 54'

4

10/10/19

35657.2

Cant 12-54

Rug.

+

141

-

Rug

Elev.

9.00'

308'

16.9' -7.9'

326'

17.9' -8.9'

353'

19.4' -10.4'

381'

20.7' -11.7'

TP.

2.28'

8.89'

2.39'

6.61'

T.B.

2.52'

6.37'

Broward 24/153

Dose

SAND

S.H. 12-54 Rug 70' PT. # 1060 (Elev. 6.34')

10-10-19

35657-2

BLOWARD

25/
68

RNG	+	R.55	-	ROD	EL
TBM	0.93	7.56'			6.63
50				0.9 7.2	6.7'
70				1.0	6.6'
74				1.3	6.3'
90				4.4	3.2'
110				5.0	2.6'
135				7.4	0.2'
159				8.0	-0.4'
183				9.8	-2.2'
207				10.7	-3.1'
235				11.5	-3.9'
260				12.7	-5.1'
283				14.1	-6.5'
314				15.7	-8.1'
337				17.2	-9.6'
354				18.7	-11.1'
385				19.9	-12.3'
T.P.	0.71	7.50'	0.77		6.79'
TBM			1.00		6.50'

SH R.55 RNG 50 # 1061

SAND @ HUB

" " "

SAND

SH R.55 RNG 20 # 1062

6.43

10/10/19

35657-2

R-56


Rel.	+	H1	-	RoD	CLON.
784	1.45'	8.43'			6.98'
80'				1.5'	6.9'
100'				1.6'	6.8'
103'				1.6'	6.8'
106'				4.1'	4.3'
122'				5.2'	3.2'
136'				4.9'	3.5'
156'				2.8'	0.6'
167'				2.3'	-0.9'
187'				2.8'	-1.4'
211'				10.6'	-2.2'
234'				11.7'	-3.3'
253'				12.2'	-3.8'
278'				13.2'	-4.8'
302'				14.3'	-5.9'
320'				15.4'	-7.0'

Braun 26/54

DISE

SH R-56 RUG 80' RJA 1063

8 and SH

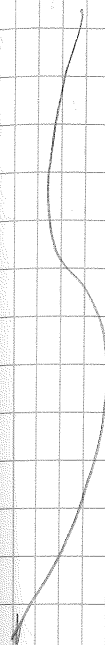

10/10/19

35657-2

Cont. R56

Rug.

+

H1

-

R20

Elev.

8.43'

339'

16.5'

-8.1'

361'

17.9'

-9.5'

383'

19.2' -10.8'

407'

20.5' -12.1'

TP.

1.28'

8.37'

1.34'

7.09'

Tall.

1.58'

6.79'

P. 26/55

R56

BRAND

S4 R-56 RNS 100" PT 1064 (61-6.83')

10-10-19

35657-2

R-57

RNG	+	H1	-	ROD	EL
TBM	1.85	8.03'			6.18
90				1.9	6.1'
110				1.4	6.6'
117				1.4	6.6'
121				3.8	4.2'
142				4.7	3.3'
164				7.1	0.9'
187				9.5	-1.5'
212				10.4	-2.4'
236				11.4	-3.4'
260				12.0	-4.0'
284				13.0	-5.0'
309				14.2	-6.2'
332				15.6	-7.6'
357				16.9	-8.9'
377				18.0	-10.0'
393				19.1	-11.1'
T.P.	1.07	7.97'	1.13		6.90'
T.BM			1.27		6.70'

1068 6.57

25/
Browns 1/69

514 R-57 RNG # 1067

SAND @ HUB

" " "

SAND

514 R-57 RNG 110 # 1068

6.57

10/10/69

35657-2

R-58

Reg.	+	1M	-	Red	Elev.
TBM.	1.65'	8.52'			6.87'
75'				1.6'	6.9'
90'				1.3'	7.2'
94'				1.2'	7.3'
97'				4.0'	4.5'
107'				4.9'	3.6'
122'				4.5'	4.0'
142'				7.4'	1.1'
154'				9.8'	-1.3'
172'				10.4'	-1.9'
191'				16.8'	-2.3'
218'				12.0'	-3.5'
241'				12.5'	-4.0'
259'				13.3'	-4.8'
280'				14.3'	-5.8'
304'				15.9'	-7.4'

Barnap 26/56

R-58

SHA R-58 / Pkgs 75' Pkgs 1069

SAND SHA



10/10/19

35657-2

Cont. R 58

Relg.	+	H1	-	Rad	Slav
-------	---	----	---	-----	------

8.52'

327'

17.3' - 8.8'

349'

18.7' - 10.2'

372'

20.1' - 11.6'

Tpa

1.00'

8.41'

1.11'

7.41'

Tav.

1.19'

7.22'

Broward 26/57

DECE.

Sand

21. R-58 R-4.90' P#1070 (at 7.24')

10-10-19

35657-2

R-59

RNG + 111 - ROD EL

TBM 1072 8.33' 66'

45 1.7 6.6'

65 2.0 6.3'

70 1.8 6.5'

74 4.0 4.3'

94 4.0 4.3'

105 4.6 3.7'

130 8.1 0.2'

144 9.9 -1.6'

164 10.9 -2.6'

192 11.6 -3.3'

214 12.8 -4.5'

235 13.5 -5.2'

256 14.4 -6.1'

277 15.5 -7.2'

300 16.6 -8.3'

319 17.7 -9.4'

335 18.7 -10.4'

T.P. 1.74 8.24' 1.83' 5.50'

TBM 1.86 6.38'

1072

1070 6.36

BLOWARD

25/70

SH R-59 RNG 45 RT # 1071

SAND @ HUB

" " "

SAND

SH R-59 RNG 65 # 1072 6.36

10/10/19

35657-2

R-60

RNG.	+	H1	-	Red	CLON.
7611	1.10'	7.21'			6.11'
85				1.1'	6.1'
105'				1.2'	6.0'
109'				1.2'	6.0'
111'				2.7'	4.5'
119'				3.8'	3.4'
142'				4.0'	3.2'
163'				6.4'	0.8'
186'				8.9'	-1.7'
207'				9.3'	-2.1'
230'				10.6'	-3.4'
254'				11.6'	-4.4'
280'				12.6'	-5.4'
305'				13.9'	-6.7'
328'				15.3'	-8.1'
353'				16.9'	-9.7'

Brouard

26/58

DESS

SH. R-60 RNG. 85' PTF 1073

SAND SH

4

10/10/19

25657-2

Cont. R-60

Perf.

+

H1

-

Red

GLOW

7.21"

378'

18.4' - 11.2'

398'

19.5' - 12.3'

419'

20.2' - 13.0'

TR.

0.92'

7.03'

1.00'

6.21'

Tall

1.02'

6.01'

Broward 26/89

Dist.

SAND

}

/

SH. R-60 PLG 105 FT. 1074 (Q- 5.99')

10-10-19

35657-2

RNG	+	R-61 H1	-	ROD	ET
TBM	1.10	8.54'			7.44
105				1.1	7.4'
125				1.3	7.2'
132				1.5	7.0'
141				4.9	3.6'
160				4.8	3.7'
168				4.7	3.8'
191				8.1	0.4'
215				10.6	-2.1'
232				11.2	-2.7'
265				12.3	-3.8'
289				13.0	-4.5'
312				14.0	-5.5'
332				15.0	-6.5'
357				16.6	-8.1'
380				18.3	-9.8'
405				19.6	-11.1'
T.P.	1.06	8.44'	1.16		7.38'
TBM			1.16		7.28'

1076

7.24

BLOWN

25/71

SH R-61 RNG 105 # 1075

SAND @ HUB

" " "

SAND

SH R-61 RNG 125 # 1076

7.24

10/10/19

35657.2

R.62

Rw.	+	H1	-	Rw	BLV
784	2.66'	7.44'			5.38'
200'				2.0'	5.4'
220'				1.2'	6.2'
227'				1.0'	6.4'
231'				3.1'	4.3'
247'				3.6'	3.8'
260'				4.6'	3.4'
282'				7.1'	0.3'
296'				9.2'	-1.8'
314'				9.8'	-2.4'
335'				10.4'	-3.0'
357'				11.6'	-4.2'
379'				12.2'	-4.8'
400'				13.0'	-5.6'
422'				14.4'	-7.0'

Blowrod 26/60

RWS

SH. R.62 R.W. 200 P1# 1077

SAND SH

L

10/14/19

35657-2

CONT. R-62

Perf.	+	HI	-	ROD	ELOV.
-------	---	----	---	-----	-------

7.44'

446'				15.5'	-8.1
------	--	--	--	-------	------

471'				16.8'	-9.4
------	--	--	--	-------	------

489'				18.0'	-10.6
------	--	--	--	-------	-------

512'				19.4'	-12.0
------	--	--	--	-------	-------

534'				20.3'	-12.9
------	--	--	--	-------	-------

TP.	0.82'	7.25'	1.01'		6.43'
-----	-------	-------	-------	--	-------

TEM.			1.01'		6.24'
------	--	--	-------	--	-------

REMOVED

26/61

ROD

SAND

SH. R-62 PERF 220' PA 1078 (LOC 6.24')

10-10-19

35657-2

R-63

RNG	+	H1	-	ROD	EL
	1.87	8.00'			6.13
95				1.9	6.1'
115				1.4	6.6'
119				1.3	6.7'
124				3.7	4.3'
142				4.4	3.6'
155				4.7	3.3'
172				6.6	1.4'
192				9.5	-1.5'
213				9.5	-1.5'
240				11.6	-3.6'
265				12.5	-4.5'
292				15.5	-7.5'
316				14.7	-6.7'
347				16.7	-8.7'
370				18.1	-10.1'
395				19.5	-11.5'
T.P.	1.00	7.92'	1.08		6.92'
TBM			1.23		6.69'

1080

664

BROWARD

25/77

SH R-63 RNG 95 # 1079

SAND @ HUB

" " "

SAND



SH R-63 RNG 115 # 1080 6.64

10/10/19

35657-2

R-64

Rng.	+	H1	-	Rad	Elev.
Tot.	5.22'	9.07'			6.85'
65'				2.2'	6.9'
85'				1.9'	7.2'
87'				1.8'	7.3'
92'				4.5'	4.6'
100'				4.9'	4.2'
114'				4.9'	4.2'
129'				6.7'	2.4'
148'				9.8'	-0.7'
158'				11.1'	-2.0'
178'				11.7'	-2.6'
193'				11.7'	-2.6'
213'				12.8'	-3.7'
233'				13.6'	-4.5'
255'				14.2'	-5.1'
274'				15.1'	-6.0'

Broward 26/62

R-64

SHA R-64 Rng. 65' Ppt. 1081

SOMO SHA

4

10/20/69

35657-2

Conty. R-64

R/L

+

H1

-

R/L

Elev.

9.07'

295'

16.1' - 7.0'

309'

17.2' - 8.1'

333'

18.4' - 9.3'

350'

19.5' - 10.4'

370'

20.4' - 11.3'

TP.

1.51'

8.93'

1.65'

7.42'

TBM

1.76'

7.17'

Broward 26/63

DISE.

SAND

SA R-64 Aug. 85. STA 1082 (50-7.23')

10-10-19

35657-2

R-65

RNG	+	H1	-	R00	EL
TBM	1.28	7.60'			6.32
70				1.3	6.3'
90				0.8	6.8'
92				0.7	6.9'
96				3.2	4.4'
115				3.3	4.3'
130				6.1	1.5'
154				9.5	-1.9'
177				8.9	-1.3'
203				10.1	-2.5'
229				11.0	-3.4'
249				11.7	-4.1'
275				12.5	-4.9'
290				14.5	-6.9'
310				14.6	-7.0'
335				15.9	-8.3'
360				17.1	-9.5'
383				18.5	-10.9'
T.P.	0.33	7.51'	0.42		7.18'
TBM		7.56	0.71		6.85 6.80'

1084

6.85

BROWARD

25/78

SH R-65 RNG 70 # 1083

SAND @ HUB

" " "

SAND

SH R-65 RNG 90 # 1084

6.85

10/10/19

35657-2

R-66

RNG.	+	H1	-	Rad	SWV.
724	1.89'	8.43'			6.54'
55'				1.9'	6.5'
75'				1.5'	6.9'
79'				4.0'	4.4'
86'				4.7'	3.7'
103'				4.3'	4.1'
120'				6.5'	1.9'
137'				9.4'	-1.0'
145'				11.0'	-2.6'
162'				11.0'	-2.6'
180'				11.0'	-2.6'
199'				12.0'	-3.6'
220'				12.5'	-4.1'
240'				13.1'	-4.7'
267'				14.0'	-5.6'

Broomfield


26/64

DESS.

SH R-66 RNG. 55' PT. 1085

SAND SH

4

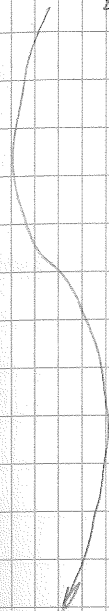

10/10/19

35657-2

Const. R. 66

R. 66

+

H1

-

R. 66

E. 66

8.43

284'

15.0'

-6.6'

306'

16.3'

-7.9'

331'

17.8'

-9.4'

351'

19.2'

-10.8'

371'

20.2'

-11.8'

TP.

1.13'

8.32'

1.24'

7.19'

Ten.

1.38'

6.94'

BRUNNEN

26/65

D. 66

SAND

SH. R. 66 R. 66.75 P. 1086 (SL = 6.94')

10-10-19

35657-2

R-67

RNG	+	H1	-	ROD	EL
TBM	1.06	7.32			6.26
70				1.1	6.2'
90				0.4	6.9'
96				0.3	7.0'
98				1.9	5.4'
119				4.7	2.6
141				7.3	0.0'
162				10.7	-3.4'
183				11.1	-3.8'
208				11.7	-4.4'
232				10.9	-3.6'
259				11.7	-4.4'
282				12.4	-5.1'
305				13.8	-6.5'
330				14.8	-7.5'
345				15.7	-8.4'
368				17.3	-10.0'
385				18.6	-11.3'
TR	0.15	7.24	0.23		7.09'
TBM			0.36		6.38'

1089 6-87

BROWARD

25/79

SH R-67 RNG 70 # 1087

SAND @ 1 AUG

11 " "

SAND

SH R-67 RNG 90 # 1088

6.87

10/14/19

35657-2

R-68

Ang.	+	H1	-	ROD	CLIM
TEM.	1.05'	7.86'			6.81'
205'				1.0'	6.9'
225'				0.7'	7.2'
235'				0.7'	7.2'
237'				2.1'	5.8'
247'				3.4'	4.5'
267'				6.4'	1.5'
287'				9.5'	-1.6'
296'				11.6'	-3.7'
315'				12.0'	-4.1'
334'				12.0'	-4.1'
350'				12.1'	-4.2'
369'				11.5'	-3.6'
391'				11.1'	-3.2'
411'				12.0'	-4.1'

Broward

26/66

DESC.

SA R-68 ANG. 205' RT 1089

STAND ST.

4

10/10/19

35657-2

Cont. R-68

Pkg.

+

H1

-

Rad

Elev.

7.86'

432'

12.5'

-4.6'

453'

13.3'

-5.4'

473'

14.6'

-6.7'

493'

15.7'

-7.8'

514'

16.8'

-8.9'

535'

18.0'

-10.1'

558'

19.3'

-11.4'

578'

20.2'

-12.3'

TP

0.37'

7.76'

6.47'

7.39'

TBL

0.69'

7.08'

Bamboo

26/67

Desc.

SAND

S4 R-68 Pkg. 225- PT. 1090 (Elev 7.12')

10-10-19

35657-2

R-69

RNG	+	H1	-	ROD	E
TBM	0.70	7.45'			6.75
195				0.7	6.8'
215				0.4	7.1'
218				0.4	7.1'
220				2.1	5.4'
244				4.8	2.7'
264				7.9	-0.4'
280				9.4	-1.9'
285				10.2	-2.7'
303				11.7	-4.2'
324				11.9	-4.4'
345				12.3	-4.8'
364				10.5	-3.0'
384				10.7	-3.2'
408				10.7	-3.2'
438				12.7	-5.2'
460				14.0	-6.5'
482				15.1	-7.6'
502				16.6	-9.1'

1092 704

BRAUN

25/80

SH R-69 RNG 195 # 1091

SAND @ HUB

" " "

SAND

10-10-19

35657-2

Broward

25/91

RNG

+

R-69

111

-

R0A

EL

7.45'

532

17.8

-10.3'

SAND

555

19.1

-11.6'

"

T.P.

0.14

7.36'

0.23

7.22'

TBM

0.36

7.00'

SN R-69

RNL 215

#1092

7.04

10/16/19

35657-2

R70

Rd.	+	HI	-	ROD	ELEV.
TRM.	2.08'	8.97'			6.89'
70'				2.1'	6.9'
90'				1.8'	7.2'
107'				2.3'	6.7'
126'				2.4'	6.6'
132'				3.8'	5.2'
142'				4.9'	4.1'
165'				2.9'	1.1'
187'				10.8'	-1.8'
195'				12.4'	-3.4'
213'				13.4'	-4.4'
233'				13.8'	-4.8'
255'				14.3'	-5.3'
276'				14.3'	-5.3'
297'				13.5'	-4.5'
316'				12.8'	-3.8'

BROWN

26/68

RESC

SH. R 70 Rm. 70' PT# 1098

SAND SH

4

10/10/19

35657-2

Cont R-70

RNG.

+

141

-

Red

GLASS

8.97'

338'

13.0'

-4.0'

361'

13.9'

-4.9'

382'

14.8'

-5.8'

401'

16.1'

-7.1'

425'

17.5'

-8.5'

450'

19.1'

-10.1'

476'

20.6'

-11.6'

TP.

1.60

8.86'

1.71'

2.26'

TMA

1.81'

7.05'

Browsep

26/19

DESE

SAND

SIL R-70 RNG. 90' P#1094 (LLC 7.07')

10-10-19

35657-2

R-71

RNG	+	H1	-	ROD	EL
	0.91	7.72		1	6.81

160

180

195

203

224

248

256

280

306

332

358

363

385

405

429

451

476

496

525

0.4 7.3'

0.7 7.0'

2.4 5.3'

6.0 1.7'

9.8 -2.1'

14.4 -3.7'

12.3 -4.6'

12.9 -5.2'

13.4 -5.7'

12.8 -5.1'

12.1 -4.4'

11.5 -3.8'

11.8 -4.1'

12.7 -5.0'

13.8 -6.1'

15.0 -7.3'

16.0 -8.3'

17.7 -10.0'

7:30 180'

BLOWN

25/83

514, R-71 RNG 160 # 1095

SAND @ HUB

SAND @ HUB

10-10-19

35657-2

R-71

RNG

+

141

-

R00

1E1

7.72'

550

18.8 -11.1'

TIP

0.16

7.64'

0.24

7.48'

TBM

0.37

7.27'

54 R-71 LNK 180

1096

7.30

BROWARD

25/84

10/10/19

35657-2

R-72

RNG.	+	141	-	Rad	BLVD.
TEN.	2.58'	9.54'			6.96'
115'				2.6'	6.9'
135'				2.2'	7.3'
150'				2.2'	7.3'
163'				4.0'	5.5'
175'				4.8'	4.7'
196'				7.4'	2.1'
215'				10.4'	-0.9'
225'				11.3'	-1.8'
235'				13.2'	-3.7'
253'				14.0'	-4.5'
271'				14.5'	-5.0'
291'				14.7'	-5.2'
311'				14.9'	-5.4'
329'				14.4'	-4.9'
348'				14.6'	-5.1'
369'				13.3'	-3.8'
392'				13.8'	-4.3'

26/70


BROWARD

R-72

Sta R-72 R-6. 115' R-1097

Slope Sta.

2

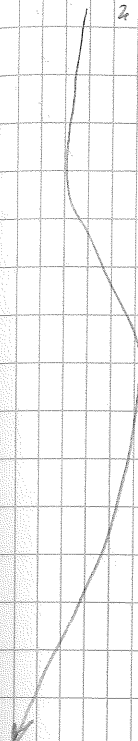

10/10/19

35657-2

Cont. R-72

Rack

+

H1

-

Rao

LUNA

9.54'

415'

15.0'

-5.5'

440'

16.6'

-7.1'

465'

17.9'

-8.4'

483'

19.0'

-9.5'

506'

20.3'

-10.8'

Tp.

1.90'

9.43'

2.01'

7.53'

TBM.

2.24'

7.19'

Bumped

26/71

PAGE

STAND

SH R-72 Rack 135' PJ#1098

(BL=7.16')

10-10-19

35657-2

R-73

RNG	+	HI	-	ROD	EL
TBM	1.03	7.91'			6.88
80				1.1	6.8'
100				0.9	7.0'
110				1.0	6.9'
133				4.7	3.2'
156				8.2	-0.3'
170				10.0	-2.1'
174				11.4	-3.5'
202				12.2	-4.3'
225				12.7	-4.8'
252				13.3	-5.4'
270				12.8	-4.9'
292				11.8	-3.9'
324				11.6	-3.7'
343				12.5	-4.6'
365				13.8	-5.9'
390				14.8	-6.9'
420				16.2	-8.3'

1100 6.90

BLOWN

25/85

SH R-73 RNC 80 # 1099

SAND @ 1100

" " "

SAND



10-10-19

35657-2

R-73

RNG

+

H1

-

R00

E1

7.91'

438

17.6

-9.7'

SLAM

450

19.0

-11.1'

T.R.

0.61

7.83'

0.69

7.22'

0.76

~~6.97~~

7.07

SH

R-73

RNG 100

1100

G.99

BROWARD

25/86

10/10/19

35657-2

R-74

Run	+	M1	-	Run	Elev.
TBM	0.90'	8.81'			7.91'
120'				0.9'	7.9'
132'				0.9'	7.9'
140'				1.8'	7.0'
160'				3.5'	5.3'
173'				4.7'	4.1'
195'				8.2'	0.6'
215'				10.6'	-1.8'
225'				12.6'	-3.8'
250'				13.0'	-4.2'
270'				13.1'	-4.3'
295'				13.8'	-5.0'
316'				14.0'	-5.2'
338'				13.8'	-5.0'
359'				13.7'	-4.9'
381'				13.1'	-4.3'
400'				13.1'	-4.3'
420'				13.7'	-4.9'
446'				14.6'	-5.8'
460'				16.2'	-7.4'
478'				17.0'	-8.2'
494'				18.1'	-9.3'
TP	1.46'	8.65'	1.62'		7.19'
TBM			1.70'		6.95'

Blanco

26/72

DISE

SHA R-74 R/W 120' PT# 1101

SAND SH

SH

SHA R-74 R/W 140' PT# 1102 (EL = 6.88')

10-10-19

35652-2

R-75

RNG	t	H1	-	ROD	Σ
TBM	1.20	8.96'			7.76
95				1.2	7.8'
115				1.7	7.3'
130				1.9	7.1'
159				1.9	7.1'
175				4.4	4.6'
202				2.1	1.9'
228				10.5	-1.5'
236				12.4	-3.4'
264				14.0	-5.0'
275				12.0	-3.0'
298				11.5	-2.5'
325				12.1	-3.1'
357				13.0	-4.0'
374				13.7	-4.7'
398				14.6	-5.6'
419				15.6	-6.6'

7.32

BROWARD

25/
87

SIT R-75 RNG 95 # 1103

SAND (D) HUB

L H F

SAND



10-10-19

35657-2

R-75

RNG + HI - ROD @

8.96'

448

16.8 -7.8'

SAND

476

18.3 -9.3'

S

498

19.6 -10.6'

S

TIR 1.34 8.88' 1.42

7.54'

TBM

1.63

7.25'

SH R-TS AVG HS # H04 7.32

BLOWARD

25/88

10/10/19

35657-2

R-76

Run	+	H1	-	R20	GLW
-----	---	----	---	-----	-----

TBM	0.88	8.37			7.49
-----	------	------	--	--	------

145'				0.8	7.6'
------	--	--	--	-----	------

165'				1.3	7.1'
------	--	--	--	-----	------

186				1.4	7.0'
-----	--	--	--	-----	------

192				3.0	5.4'
-----	--	--	--	-----	------

207				4.6	3.8'
-----	--	--	--	-----	------

230				7.7	0.7'
-----	--	--	--	-----	------

249				10.4	-2.0'
-----	--	--	--	------	-------

261				12.7	-4.3'
-----	--	--	--	------	-------

281				13.0	-4.6'
-----	--	--	--	------	-------

301				13.6	-5.2'
-----	--	--	--	------	-------

314				14.1	-5.7'
-----	--	--	--	------	-------

337				12.1	-3.7'
-----	--	--	--	------	-------

357				11.6	-3.2'
-----	--	--	--	------	-------

376'				12.0	-3.6'
------	--	--	--	------	-------

395'				12.9'	-4.5'
------	--	--	--	-------	-------

414'				13.7'	-5.3'
------	--	--	--	-------	-------

434'				14.1'	-5.7'
------	--	--	--	-------	-------

446'				15.4'	-7.0'
------	--	--	--	-------	-------

470'				16.6'	-8.2'
------	--	--	--	-------	-------

491'				18.0'	-9.6'
------	--	--	--	-------	-------

513'				19.2	-10.8'
------	--	--	--	------	--------

TP	0.93	8.18	1.12		7.25
----	------	------	------	--	------

TBM			1.19		6.99
-----	--	--	------	--	------

6.99

BROWARD

26/13

RASC

SIL R-76 RING 145' PT# 1105

SAND SW

W

SIL R-76 RING 145' PT# 1106 (GL=6.99')

10-10-19

35657-2

R-77

RNG	+	H1	-	ROD	EL
TBM	0.72	8.31'			7.59
190				0.7	7.6'
210				0.7	7.6'
215				1.2	7.1'
226				2.8	5.5'
240				3.5	4.8'
260				6.1	2.2'
280				8.0	-0.7'
290				10.2	-1.9'
299				12.3	-4.0'
306				12.9	-4.6'
332				12.5	-4.2'
356				12.6	-4.3'
381				11.3	-3.0'
407				11.8	-3.5'
427				13.1	-4.8'
466				14.0	-5.7'

1103

2.54

BROWARD

25/89

SIN R-77 RNG 190 # 1107

SAND @ 1103

" " "

SAND

10-10-19

35657-2

BROWARD

25/90

R-77

RNG + H1 - ROD EL

8.31'

489

15.3

-7.0'

SAND

509

17.1

-8.8'

550

18.8

-10.5'

T.P.

0.52

8.22'

0.61

7.70'

TBM

0.68

7.54'

SH R-77 RNG 210 # 1108

10/10/19

35657-2

R-78

RNG.	+	H1	-	RECD	ELCV
TM	1.86'	8.91'			7.05'
185'				1.9'	7.0'
205'				1.6'	7.3'
210'				1.8'	7.1'
219'				3.3'	5.6'
241'				5.7'	3.2'
264'				9.3'	-0.4'
279'				11.0'	-2.1'
287'				13.2'	-4.3'
309'				13.3'	-4.4'
328'				13.7'	-4.8'
348'				14.1'	-5.2'
361'				14.1'	-5.2'
386'				14.0'	-5.1'
405'				13.0'	-4.1'
421'				13.7'	-3.8'
446'				13.4'	-4.5'
461'				14.7'	-5.8'
478'				15.4'	-6.5'
500'				16.6'	-7.7'
523'				18.1'	-9.2'
540'				19.0'	-10.1'
558'				20.2'	-11.3'
TP	1.23'	8.78'	1.36'		7.55'
TM			7.55'		7.23'

BROWSED

26/74

DESR

'SR R-78 RNG 185' PT 11/109

BRAND SH.

SR R-78 RNG 205' PT 1110 (EL = 7.25')

10-28-19

35657-2

D. VOITLOBEK

OLSEN + ASSOCIATES

M. BARKER

BEACH PROFILES WATER PORTION

D. TITUS

R-81, TO R-85 & RETURN R-79

C. HARTENAU

R-79

RNG	+	HL	-	ROD	EL
TBM	2.43	8.58			6.15
350				2.4	6.2
370				2.3	6.3
390				2.2	6.4
412				5.4	3.2
434				8.1	0.5
457				11.1	-2.5
479				12.4	-3.8
504				13.0	-4.4
530				13.4	-4.8
554				13.6	-5.0
576				13.9	-5.3
598				13.8	-5.2
620				13.7	-5.1
643				13.7	-5.1
664				14.3	-5.7

1112

6.09

BROWNS

27 / 11

SA R-79 RNG

1111

SAND @ 1111

" " "

SAND

10-28-19

35657-2

R-79 CONT

RNG + HI - ROD EL

8.58

685 17.0 -8.4

705 18.6 -10.0

729 19.8 -11.2

749 20.6 -12.0

TIP 1.62 8.38 1.82 6.76

TBM 2.27 6.11

BROWARD

251/172

SH R-79 RNG 370 # 1112 C-09

10/10/19

356572

R-80

Point	+	N1	-	R-80	ELV
TBM	1.69'	7.67'			5.98'
300'				1.7'	6.0'
310'				1.5'	6.2'
320'				1.1'	6.6'
335'				0.6'	7.1'
343'				2.2'	5.5'
364'				4.1'	3.6'
387'				7.5'	0.2'
404'				9.7'	-2.0'
413'				11.8'	-4.1'
434'				12.2'	-4.5'
451'				12.5'	-4.8'
471'				12.9'	-5.2'
487'				12.7'	-5.0'
508'				12.2'	-4.5'
531'				12.2'	-4.5'
550'				12.9'	-5.2'
562'				13.7'	-6.0'
589'				15.1'	-7.4'
610'				16.4'	-8.7'
630'				17.4'	-9.7'
TP	2.29'	8.96'	1.00'		6.67'
TRM			2.44'		6.52'

6.49'

BROWARD

26/75

R-80

SH R-80 Rng. 340' PT. # 1113

R-80 SH

SH

SH R-80 Rng. 320' PT. # 1114 (ELC 6.49')

10-28-19

35657-2

R-81

RNG	+	HI	-	200	EL
TBM	2.63	9.07			6.44
290				2.6	6.5
310				2.4	6.7
333				2.0	7.1
350				4.5	4.6
371				6.0	3.1
394				9.1	0.0
414			11.7	7.7	-2.6
436				13.4	-4.3
459				12.3	-3.2
481				12.1	-3.0
505				12.6	-3.5
528				13.5	-4.4
552				13.8	-4.7
572				16.0	-6.9
594				16.9	-7.8
616				17.8	-8.7
638				18.8	-9.7
659				20.1	-11.0
T.P.	2.18	9.30	1.95		7.12
TBM			272		6.58

5015 310 6.57

BROWARD

271
13SH R-81 ANG 290 th 5014

SAND @ HUB

" " "

SAND

SH R-81 ANG 310 th 5015 6.57

10-28-19

35652-2

R-81.3

RNG	+	111	-	ROD	EL
TBM	2.48	8.28			5.80
270				2.4	5.9
290				1.8	6.5
309				1.7	6.6
323				3.2	5.1
344				6.6	1.7
363				9.0	-0.7
384				11.4	-3.1
404				10.8	-2.5
428				10.9	-2.6
449				11.6	-3.3
474				12.4	-4.1
498				13.3	-5.0
524				14.4	-6.1
542				15.2	-6.9
562				16.3	-8.0
584				17.9	-9.6
605				19.5	-11.2
628				20.8	-12.5
T.P.	1.58	8.45	1.41		6.87
TBM.			2.01		6.44

5017 290 6.40

BROWNE

22/11

SH R-81.3 RNG 270 # 5016

SAND @ HUB

" " "

SAND

SH R-81.3 RNG 290 # 5017

6.40

10-28-19

35657-2

R-81.7

RNG	+	H1	-	ROD	EL
TBM	2.34	7.39			5.03
335				2.3	5.1
355				1.7	5.7
377				2.0	5.4
395				4.8	2.6
416				7.6	-0.2
435				10.4	-3.0
457				11.3	-3.9
480				11.7	-4.3
502				12.3	-4.9
527				12.9	-5.5
552				13.3	-5.9
572				13.3	-5.9
594				13.6	-6.2
617				15.4	-8.0
638				17.0	-9.6
662				18.7	-11.3
682				19.9	-12.5
TP.	1.12	7.18	1.33		6.06
			1.50		5.08

5019 355 5.78

BROWARD

277

15

SH R-81.7 RNG 335 # 5018

SAND @ HUB

" " "

SAND

SH R-81.7 RNG 355 # 5019

5.79

10-28-19

35657-2

R-82

RNG	+	141	-	ROD	EL
TBM	1.50	7.96			6.46
335				1.5	6.5
355				1.4	6.6
372				1.4	6.6
392				3.5	4.5
410				4.6	3.4
428				6.4	1.6
448				8.9	-0.9
470				11.2	-3.2
495				11.8	-3.8
520				12.0	-4.0
542				12.1	-4.1
566				12.6	-4.6
590				14.3	-6.3
614				16.0	-8.0
634				16.9	-8.9
657				18.2	-10.2
685				19.7	-11.7
T.P.	0.98	7.84	1.10		6.86
TBM			1.41		6.43

5021 - 355 6.44

350WARD

27/16

SH R-82 RNG 335 # 5020

SAND @ HVB

" " "

SAND

SH R-82 RNG 355 # 5021 6.44

10-28-19

35657-2

R-823

RNG	T	H1	-	R00	E
TBM	1.04	7.86			6.82
340				1.0	6.9
360				1.3	6.6
381				1.2	6.7
398				2.5	5.4
400				4.2	3.7
417				6.2	1.7
437				8.4	-0.5
459				10.3	-2.4
482				11.2	-3.3
503				11.3	-3.4
527				12.1	-4.2
552				13.1	-5.2
579				13.6	-5.7
607				14.8	-6.9
627				16.4	-8.5
647				18.0	-10.1
670				19.3	-11.4
690				20.1	-12.2
T.P.	0.44	7.31	0.99		6.87
			0.82		6.49

#5023 360 6.49

BROWN

271

117

SN R-82.3 RNG 340 #5022

SAND @ 11.8

" " "

SAND

SN A-82.3 RNG 360 #5023

6.49

10-28-19

35257-2

R-82.7

RNG	+	HL	-	ROD	E
TBM	1.04	7.50			6.46
340				1.0	6.5
360				0.8	6.7
376				0.9	6.6
390				2.6	4.9
409				5.0	2.5
431				7.1	0.4
453				8.2	-0.7
477				8.5	-1.0
501				9.5	-2.0
523				10.9	-3.4
548				12.1	-4.6
573				13.6	-6.1
597				15.2	-7.7
616				16.2	-8.7
635				17.2	-9.7
655				18.4	-10.9
674				19.5	-12.0
T.A.	0.27	7.44	0.33		7.17
			0.71		6.73

5025 360 6.77

BROWARD

27/18

SH R-82.7 RNG 340 # 5024

SAND (W) 11.0

" " "

SAND

SH R- 82.7 RNG 360 # 5025 677

RNG	+	H1	-	R09	E
TBM	0.40	8.91			8.51
600				0.4	8.5
620				0.8	8.1
640				1.9	7.0
662				2.5	6.4
683				3.5	5.4
691				3.8	5.1
710				7.0	1.9
733				8.3	0.6
754				10.0	-1.1
777				11.6	-2.7
801				13.2	-4.3
825				15.2	-6.3
851				17.1	-8.2
875				18.3	-9.4
892				19.2	-10.3
910				20.2	-11.3
929				21.1	-12.2
T.P.	1.09	9.55	0.45		8.46
TBM			1.49		8.06

SIN R- # 5029

10-28-19

35657-2

R-83.7

RNG	+	H1	-	R00	Q
TBM	213	10.50			8.37
580				2.1	8.4
600				1.8	8.7
623				1.7	8.8
646				4.4	6.1
664				6.9	3.6
685				7.9	2.6
706				9.7	0.8
728				12.0	-1.5
752				13.8	-3.3
778				15.4	-4.9
804				17.0	-6.5
824				18.4	-7.9
851				19.5	-9.0
870				20.2	-9.7
891				21.2	-10.7
910				22.1	-11.6

T.P. 1.75 10.83 1.42 9.08
T.B.M. 213 8.70

5031 620 8.69

BAND-111

22/
21

SH R-83.7 RNG 580 # 5030

SAND @ 114B

" " "

SAND

SH R-83.7 RNG 600 # 5031 8.69

10-28-19

35657-2

2.84

RNG + 141 - R04 EL

TBM 2.87 10.26 739

305 2.9 7.4

325 2.5 7.8

343 2.7 7.6

365 4.6 5.7

390 2.1 3.2

417 9.4 0.9

442 12.0 -1.7

467 14.2 -3.9

493 16.0 -5.7

520 17.6 -7.3

536 18.4 -8.1

552 19.1 -8.8

573 19.9 -9.6

590 20.5 -10.2

606 21.0 -10.7

622 21.2 -10.9

T.P. 265 10.81 2.10 8.16

TBM 3.07 7.74

5033 325 7.68

22/22

22/

22

SN R-84 ANG 305 # 5032

SAND (HND

" " "


SAND

ROCK

SN R-84 ANG 325 # 5033 7.68

RNG	+	H1	-	R00	EL
78M	1.48	8.94			7.46
260				1.4	7.5
280				1.1	7.8
298				1.7	7.2
318				3.1	5.8
338				5.1	3.8
361				6.8	2.1
385				9.6	-0.7
408				11.9	-3.0
430				13.4	-4.5
456				15.5	-6.6
480				17.3	-8.4
505				18.3	-9.4
529				19.9	-11.0
553				21.3	-12.4
573				22.2	-13.3
598				23.3	-14.4
614				23.9	-15.0
T.P.	1.46	2.63	0.77		8.17
78M			1.84		7.79

27/23

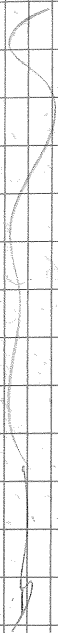STA R-943 ANG 260 # 5034
 SAND @ 1113
 SAND

 STA R-943 ANG 280 # 5035 782

10-28-19

35657-2

R-85

RNG	+	141	-	ROD	EL
TBM	2.14	2.74			5.60
120				2.6	5.1
131				2.2	5.5
135				3.2	4.5
151				5.2	2.5
173				8.6	-0.9
189				10.4	-2.7
193				11.3	-3.6
212				11.8	-4.1
231				12.2	-4.5
260				12.5	-4.8
285				12.7	-5.0
309				12.9	-5.2
333				13.0	-5.3
358				13.2	-5.5
383				13.2	-5.5
408				13.1	-5.4
415				13.1	-5.4
435				13.2	-5.5
462				13.3	-5.6
487				13.1	-5.4

5039 135 3.8.0 BROWN

22/25

SN R-85 RNG 131 # 5039

GB

TOS

TOS VEL

SAND

10-28-19

35057-2

R-85 CONT.

RNG + H1 - ROD EL

7.74

512 12.8 -5.1

536 12.3 -4.6

562 12.7 -5.0

588 13.4 -5.7

614 14.5 -6.8

636 15.9 -8.2

660 22.0 -14.3

T.P. 2.83 2.38 3.19 4.5

TBM 3.61 3.27

HOWARD

27/
26

SAND

SHR-85 RNG 135 # 5039 3.80

M-4-19 35657-2

P. Voute (GUSEN) POOF-DORIAN PROFILES

R.AMB. J.Wa R-85.7

Fig	+	41	-	POO	EM
BM	0.56	7.76			7.00
10				0.5	7.3
25				2.2	5.6
36				2.6	5.2
59				5.6	2.2
83				8.0	-0.2
106				9.4	-1.6
130				9.7	-1.9
156				10.1	-2.3
176				10.0	-2.2
184				6.4	+1.4
191				3.4	+4.4
197				4.2	+3.6
204				6.2	+1.6
212				13.2	-5.4
234				14.5	-6.7
253				15.2	-7.4
274				15.9	-8.1
295				16.3	-8.5
319				16.6	-8.8
TP	2.62	7.65	2.73		5.03
BM			2.08		5.57

Bro GG 29

S# 5302 NS 10

GG @ LATA

" "

VEG

SAND

TOE BOULDERS

TOP

"

"

"

"

"

"

"

TOE

"

S# 5303 25' (5.55)

11-4-19

35657-2

R-86

RNG	+	AI	-	POO	CE
BM	2.32	7.87			5.55
39				2.3	5.6
40				4.2	3.7
65				8.2	-0.3
86				9.9	-2.0
113				10.2	-2.3
137				10.7	-2.8
166				11.6	-3.7
196				13.1	-5.2
219				14.5	-6.6
242				15.3	-7.4
265				16.2	-8.3
TP	0.34	7.90	0.31		7.56
BM			0.71		7.19

300 66/30

DESC

ST# 5303 WINGS 25'

TOP OF WALL

SNO @ WALL



ST# 5302 RNG 10 (7.20')

RNG 29 ELEV 8.2 @ FENCE

ROCKS

H-4-19

35657-2

R-86.3

NOG	+	AI	-	ROD	EL
BM	0.95	8.86			7.91
95				0.9	8.0
105				1.7	8.2
119				2.5	6.4
140				6.3	2.6
160				8.9	0.0
173				10.6	-1.7
196				11.3	-2.4
217				11.6	-2.7
243				12.4	-3.5
274				13.4	-4.5
297				14.8	-5.9
320				15.8	-6.9
340				16.6	-7.7
TP	3.01	8.78	3.09		5.77
BM			1.54		7.24

DESC

SH # 5309 RJS 95

VEG @ LARA

SAND "



SH # 5310 RJS 105 (7.26)

11-4-19

35657-2

B2066/33

R-86.5

LOG	+	HI	-	POD	BL
BM	2.90	6.97			3.87
101				2.7	1.1
106				3.3	3.5
122				4.6	2.2
142				6.7	0.1
159				8.7	-1.9
179				9.3	-2.5
202				9.8	-3.0
224				9.8	-3.0
248				9.7	-2.9
270				9.9	-3.1
292				10.7	-3.9
314				11.1	-4.3
318				9.2	-2.4
TP	4.16	7.84	3.29		3.48
BM			4.35		3.29

DESC.

SH # 5311 RG 101

SNO @ LATH

ROCK

TOE ROCK BOUNDRS

SH # 5312 RG 106 (3.23)

11-4-19

35657-2

12-86.7

NO	+	HI	-	ROD	EL
BM	3.05	7.18			4.13
58				2.6	4.6
63				3.6	3.6
82				5.5	1.7
102				7.7	-0.5
125				8.9	-1.7
150				10.3	-3.1
180				10.0	-2.8
205				10.8	-3.6
230				11.7	-4.5
250				12.4	-5.2
275				13.3	-6.1
297				14.3	-7.1
320				14.8	-7.6
340				15.2	-8.4
TP	4.25	7.70	3.73		3.45
BM			4.33		3.37

B7066/32

DESC

S# 5313 RIG 58

SAND @ LATA

ROCKS

S# 5214 RIG 63 (3.35)

H-4-19

35657-2

R-87


RIG	+	H1	-	ROO
BM	3.88	7.73		3.85
237				3.8 3.9
243				4.4 3.3
262				6.5 1.2
280				8.7 -1.0
307				10.2 -2.5
330				11.2 -3.5
357				11.5 -3.8
379				12.4 -4.7
399				12.9 -5.2
417				13.9 -6.2
TP	4.08	7.61	4.20	3.53
BM			4.48	3.13

Bro 66/34

5315 RIG 237

SAND @ LAMP

"

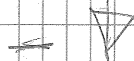

S# 5316 RIG 243 (3.08)

11-4-19

35657-2

R-87.2

Lab	+	H1	-	Ro0	a
Bm	2.53	7.18			4.65
6				2.81	4.7
13				3.9	3.3
33				6.4	0.8
54				7.4	-0.2
74				8.9	-1.7
96				10.2	-3.0
117				11.3	-4.1
137				12.4	-5.2
155				13.1	-5.9
174				14.0	-6.8
197				15.0	-7.8
215				15.5	-8.3
TP	1.71	7.44	1.45		5.73
Bm			4.37		3.07

Brno 66/35

DESC.

SHA# 5317

NO 6

SAND @ LARA

Rocks

SAND

Rock

SHA#

5318 NO 13 (3.06)

11-4-19

35657-2

R-87.5

RWG	+	AI	-	ROD	EL
BM	4.42	11.22 11.95			6.50 7.53
1				4.4	7.6
4				7.9	4.1
TP	4.42	6.81 2.34	9.03		2.92 2.19
9				4.5	2.8
28				6.3	1.0
51				7.8	-0.5
76				9.5	-2.2
100				10.5	-3.2
126				12.2	-4.9
143				13.0	-5.7
162				13.9	-6.6
179				14.5	-7.2
199				15.1	-7.8
218				15.4	-8.1
239				15.8	-8.5
BM			4.83		17.8 17.51
BM	4.26	6.97			2.71
			4.45		2.52
TP	6.52	12.28	1.21		5.76
	4.52	12.05	4.75		7.53
TP	1.63	7.40	6.28		5.77
			4.87		2.53

Bro 66/36

DESC-

SH# 5319 ROD 1 (7.53) 505 Below

TOP VEG

SAND

SAND

SH# 5320 ROD 9 (2.44)

5322 (2.71)

SH# 5320 (2.44)

5319 (6.80)

5320 (2.44)

11-4-19

35657-2

12-87.7

NG	+	HI	-	ROD	EL
BM	8.82	11.53			2.71
135				8.6	2.9
131				7.8	3.7
127				7.0	4.5
125				4.4	7.1
112				5.0	6.5
70	3.54	7.05	8.02		3.51
153				5.9	1.2
173				6.6	0.5
196				8.5	-1.4
223				10.1	-3.0
249				11.2	-4.1
270				12.5	-5.4
291				13.1	-6.0
306				13.8	-6.7
328				14.7	-7.6
348				15.0	-7.9
367				15.2	-8.1
BM			3.37		3.68

Bno 66/37

DESC.

SHA# 5322 NG 135

SADQ DATA

TOE

TOB VEG

GB

SHA# 5321 NG 131 (3-77)

10-31-19

35657-2

R-88

RNC	+	111	-	ROD	EL
TBM	1.75	7.23			5.48
235				1.7	5.5
240				2.9	4.3
257				5.7	1.5
276				7.1	0.1
298				7.7	-0.5
324				8.9	-1.7
343				10.2	-3.0
364				11.4	-4.2
387				13.1	-5.9
416				13.9	-6.7
432				14.3	-7.1
460				15.1	-7.9
492				15.2	-8.0
530				15.3	-8.1
550				16.1	-8.9
T.P.	3.16	7.82	2.57		4.66
TBM			3.61		4.21

5924

240

4.22

Blowup

271

156

SK R-88 RNC 235 " 5323

TOE SAND (w) HUB

SAND " "

SAND

SK R-88 RNC 240 " 5324 4.22

10-31-19

356.57-2

R-882

RNC	+	141	-	ROD	E
TBM	4.90	8.50			3.60
129				1.4	7.1
134				0.9	7.6
139				4.8	3.7
144				5.8	2.7
161				7.9	0.6
181				8.9	-0.4
207				9.5	-1.0
223				10.8	-2.3
255				11.9	-3.4
275				13.7	-5.2
292				14.7	-6.2
307				15.3	-6.8
322				15.8	-7.3
341				15.9	-7.4
358				16.0	-7.5
376				16.4	-8.1
397				16.6	-8.1

5326 144

BROWAL

27/54

511 R-882 RNC 139 5325

GB

708 VEC

708 SAW

SAND

ROCK

"

"

10-31-19

35657-2

R-88.2 CONT

RNG

+

141

-

ROD

EL

8.50

415

16.4

-7.9

430

17.0

-8.5

450

17.0

-8.5

TIP

4.92

8.22

5.20

3.30

TBM

5.81

2.41

2.38

Brownell

27/58

SAND

SK

R-88.2

RNG

144

H 5326

2.38

10-31-19

35657-2

R-88.5

RNC	+	141	-	R00	EL
TBM	2.04	5.39			3.35
35				2.0	3.4
40				2.6	2.8
60				4.6	0.8
78				5.4	0.0
100				6.1	-0.7
123				7.8	-2.4
148				9.3	-3.9
163				10.1	-4.7
189				11.0	-5.6
212				11.7	-6.3
236				13.1	-7.7
259				13.1	-7.7
285				15.0	-9.6
304				15.9	-10.5
323				16.3	-10.9
342				16.1	-10.7
T.P.	3.13	6.27	2.25		3.14
TBM			3.80		2.47

5328 40.233

BROWARD

27/

53

SH R-88.5 RNC 35 #5327

SAND @ HUB

" " "

SAND

ROCK

ROCK

SAND

ROCK

"

SAND

ROCK

"

SH R-88.5 RNC 40 #5328

2.33

10-31-19

35657-2

R-89

RNG	+	111	-	Refr	E
TBM	0.80	6.71			5.91
193				0.7	6.0
200				1.8	4.9
218				4.5	2.2
236				5.8	0.9
260				6.7	0.0
286				8.3	-1.6
313				10.2	-3.5
334				11.8	-5.1
357				13.9	-7.2
378				14.9	-8.2
399				14.3	-7.6
420				15.4	-8.7
440				15.7	-9.0
463				15.8	-9.1
480				15.6	-8.9
505				15.1	-8.4
T.P.	1.20	6.40	1.51		5.20
TBM			1.57		4.83

5330 200 4.83

300WARD

27/
52

SH R-89 RNG 193 # 5329

TOE VEL @ 1113

SAND @ 1118

ROCK

"

"

"

SAND

ROCK

"

SH R-89 RNG 200 # 5330 4.83

1057-19

35657-2

R-895

RNG	+	H1	-	R00	EL
TBM	0.15	6.99			6.84
186				0.1	6.9
191				0.9	6.1
196				1.5	5.5
202				3.0	3.2
222				6.0	1.0
242				7.2	-0.2
266				8.6	-1.6
294				10.3	-3.3
246316				12.0	-5.0
244344				14.3	-7.3
269369				15.7	-8.7
291391				16.0	-9.0
316416				16.0	-9.0
344441				16.1	-9.1
367467				15.8	-8.8
391491				16.3	-9.3
409509				16.4	-9.4
T.P.	0.76	7.04	0.71		6.28
TBM			1.29		5.75

5332 91 5.76

280WAD

27/51

SN R-895 RNG 86 #5331

TUE SAND @ HUB

SAND @ HUB

SAND

ROCK

SAND

SN R-895 RNG 91 #5332 5.76

10-31-19

35657-2

R-90

RNG	+	H1	-	ROO	E
TBM	0.24	7.73			7.49
120 220				2.1	5.6
130 230				0.9	6.8
143 243				2.4	5.3
151 251				4.7	3.0
171 271				7.1	0.6
191 291				8.0	-0.3
212 312				9.0	-1.3
235 335				10.5	-2.8
257 357				11.7	-4.0
282 382				13.7	-6.0
300 400				15.2	-7.5
341 411				16.0	-8.3
330 430				16.5	-8.8
342 442				16.8	-9.1
361 461				16.8	-9.1
376 476				17.9	-10.2

5334 130 676

BROWARD

27/49

STA 12-90 RNG ~~20~~ 220 H 5333
 JOE VEL @ HVB
 SAND @ HVB
 SAND

ROCK

10-31-19

35657-2

R-90 CONT

RNG + H1 - ROD EL

7.73

399 499

17.8 -10.1

420 520

18.0 -10.3

440 540

17.8 -10.1

456 556

17.0 -9.3

T.P. 3.00

10.15 0.54

7.15

TBM

3.45

6.74

3000000

22/
50

ROCK

"

"

ROCK

SH R-90 ANL 130 # 5334

230

(6.76)

10-21-19

35657-2

R-90.5

RNC	+	H1	-	RND	EL
TBM	0.99	9.12			8.13
100				0.8	8.3
110				1.9	7.2
127				4.1	5.0
136				6.1	3.0
157				8.7	0.4
181				9.6	-0.5
202				10.9	-1.8
226				12.4	-3.3
251				14.2	-5.1
271				15.7	-6.6
291				16.3	-7.2
311				18.1	-9.0
333				19.2	-10.1
361				18.9	-9.8
382				19.5	-10.4
405				20.2	-11.1
428				20.5	-11.4
T.P.	2.34	9.97	1.49		7.63
TBM			2.74		7.23

53360 110 7.12

BRUNNARD

27/48

SH R-90.5 RNC 100 H 5335

TBM @ HUB

" " "

SAND

ROCK

"

SAND

SH R-90.5 RNC 110 A 5334 7.12

10-31-19

35657-2

D. VOTHOBEX

OLSEN + ASSOCIATES

M. BARKER

BEACH PROFILES R-88 TO R-91

D. TIND

H. HARTMAN

R-91

RNC

+

141

-

R00

EL

TBM

0.44

7.42

6.98

150

0.4

7.0

160

0.7

6.7

166

0.9

6.5

169

1.7

5.7

185

3.1

4.3

189

4.5

2.9

210

7.4

0.0

231

8.2

-0.8

252

9.1

-1.7

277

10.3

-2.9

298

11.5

-4.1

318

13.0

-5.6

338

14.5

-7.1

358

15.6

-8.2

5838 160 6.67

BROWMAN

27/46

SN R-91 RNC 150 #5337

SAND @ HJB

" " "

SAND

10-31-19

35657-2

260000

27/47

R-91 CONT

RNG + H1 - Rod EL

7.42

381 16.2 -8.8

404 16.8 -9.4

421 16.8 -9.4

447 16.7 -9.3

465 16.1 -8.7

494 18.3 -10.9

519 18.5 -11.1

T.P. 1.84 9.03 0.23 7.19

TBM 2.37 6.20

SAND

SAND

SAND

SAND

ROCK

SAND

ROCK

ROCK

SM-R-91 RNG 160 N 5238 6.62

10.30-19

R-91.5

RNG	+	141	-	R00	R
TBM	249	9,44			6.95
25				2.5	6.9
35				2.4	7.0
43				2.5	6.9
44				3.6	5.8
64				5.4	4.0
79				7.8	1.6
100				9.6	-0.2
127				10.8	-1.4
160				12.2	-2.8
188				13.2	-3.8
205				14.3	-4.9
221				15.9	-6.5
241				17.2	-7.8
262				17.8	-8.4
279				18.2	-8.8

5340 35 7.03

R00W000

27/41

S1R 91.5 RNG 25 H 5339

10-30-19

R-91.5

RNC	+	HI	-	ROD	EL
		9.44			
298				18.5	-9.1
311				19.1	-9.7
325				19.6	-10.2

T.P	2.00	9.39	2.05	7.39
TBM			2.40	6.99

NOTE: STOP DOWING BEACH PROFILES
WATER PORTION DUE TO JELLY FISH
SUMMER GETTING STUNK

STARTED SETTING UP PROFILES SEE
NEXT PAGE

Blow No

27/
42

SH R-91.5

SAND

SH R-91.5	RNC 35	#5340	203
-----------	--------	-------	-----

10-30-19

35657-2

R-92

RNG	+	H1	-	ROD	EL
TBM	1.85	8.97			7.12
125	1.85			1.8	7.2
135				1.8	7.2
137				2.1	6.9
140				3.5	5.5
157				5.0	4.0
177				7.8	1.2
197				9.1	-0.1
218				9.8	-0.8
239				11.1	-2.1
262				12.3	-3.3
282				13.0	-4.0
302				13.2	-4.2
317				13.8	-4.8
328				14.1	-5.1
337				14.5	-5.5
345				15.9	-6.9

5342 135 7.13

BROWARD

27/
39

SH R-92 RNG 135 H 5341

SAND @ 1403

SAND

10-30-19

35657-2

R-92

RNG + HI - ROD EL

8.97

362 17.1 -8.1

376 18.3 -9.3

392 19.3 -10.3

405 19.8 -10.8

421 20.4 -11.4

432 20.3 -11.3

T.P. 1.33 8.89 1.41 7.56

1.79 7.10

BROWNS

27/40

SAWD

SHR-92 RNG 135

*5342

7.13

10-30-19

35657-2

R-92.5

RNG	+	H1	-	ROD	EL
	0.79	9.11			8.32
15				0.7	8.4
17				1.7	7.4
25				2.0	7.1
30				2.2	6.9
32				3.9	5.2
52				5.8	3.3
73				7.3	1.8
95				8.4	0.7
119				10.5	-1.4
130				11.4	-2.3
154				12.5	-3.4
173				12.5	-3.4
192				12.6	-3.5
218				13.6	-4.5
248				15.0	-5.9
269				16.6	-7.5
281				17.6	-8.5
300				18.2	-9.1

5344 25 7.14

ZAGNARD

27/37

SH R-92.5 RNG 15 # 5343

FORB

VEL

SAND @ HOB

SAND

10030-19

35457-2

R-92.5

RNG + HI - ROD EL

9.11

319 18.5 -9.4

338 19.0 -9.9

351 19.8 -10.7

TP. 1.46 8.95 1.62 7.49

1.81 7.14

BROWARD

27/
38

SH R-92.5 RNG 25 H 7.14

10-30-19

35657-2

R-93

RNC	+	HI	-	R00	EL
TBM	1.31	8.30			6.99
125				1.3	7.0
135				1.7	6.6
143				1.8	6.5
145				3.0	5.3
160				4.3	4.0
180				6.7	1.6
199				8.2	0.1
218				9.5	-1.2
240				10.7	-2.4
258				11.6	-3.3
289				12.2	-3.9
-				8.3	
311				11.9	-3.6
332				12.1	-3.8
357				13.1	-4.8
370				14.0	-5.7
384				15.3	-7.0
406				16.6	-8.3

27

5346

135 662

BROWN

35

(BEACH PROFILE R-91.5 TO R-93)
WATER PORTION

SH R-93 RNC 125 #5345

SAND @ HUB

" " "

SAND

Top H2O

9:00 AM

10-30-19

35657-2

R-93

RNL

+

141

-

R00

EL

8.30

422

17.3

-9.0

439

18.0

-9.7

449

19.0

-10.7

467

18.9

-10.6

487

19.5

-11.2

TIR

1.22

8.23

1.29

7.01

1.62

6.61

BROWARD

27/
36

SAND

SAR-93 RNC 135⁺ 5346

667

10-31-19

35657-2

R-94

RNC

+

141

-

RND

CL

470

10.71

6.01

100

5.2

5.5

90

4.7

6.0

82

4.4

6.3

65

2.9

7.8

59

2.7

8.0

T.P.

5.50

11.42

4.79

5.92

28

5.2

6.2

14

5.1

6.3

0

4.1

7.3

TBM

5.91

5.51

22/

5455 100 5.52

BROWN

61

(UPLAND TOPO)

SH R-94 RNC 90

5455

SAND @ HUB

" " "

TOE SAND

TOE VEG

CB

CB

"

"

SH R-94

RNC 100

5456

11-4-19

35657-2

12-94

WGS	+	Alt	-	Red	EL
BM	2.06	8.07			6.01
90				2.0	6.1
100				2.5	5.6
122				4.4	3.7
139				6.4	1.7
161				9.1	-1.0
183				9.7	-1.6
205				9.9	-1.8
225				10.1	-2.0
245				10.5	-2.4
268				10.6	-2.5
291				11.1	-3.0
315				11.8	-3.7
338				12.6	-4.5
355				13.1	-5.0
375				13.9	-5.8
393				14.8	-6.7
415				15.5	-7.4
TP	3.46	7.96	3.57		4.50
BM			2.45		5.51

B2066 / 38

B2066

SH# 5455 R06 90

SAD@ CAT

SH# 5456 R06 100 (5.52)

10-31-19

35652-2

R-95

RNG	+	H1	-	ROR	B
TBM	7.43	1331			5.83
135				8.5	4.8
125				7.5	5.8
117				6.7	6.6
114				6.4	6.9
106				4.6	8.7
95				5.2	8.1
85				5.8	7.5
76				6.3	7.0
T.P.	5.76	11.06	8.01		5.30
TBM			6.26		4.80

5458 135 4.77

BRUNN

201

160

UPLAND 7010

SH R-95 RNG 125 # 5457

SAND @ HUB

" " "

VEL

705 CB

703

CB

"

"

SH R-95 RNG 135 # 5458 4.77

11-5-19

35657-2

BROGG/39

R-95


RNG	+	AI	-	ROD	EL
BM	0.56	6.39			5.83
126				0.5	5.9
135				1.5	4.9
152				2.7	3.7
172				5.8	0.6
194				7.9	-1.5
203				9.4	-3.0
223				10.0	-3.6
248				10.6	-4.2
272				10.3	-3.9
291				9.0	-2.6
311				9.0	-2.6
333				9.3	-2.9
355				9.3	-2.9
375				9.7	-3.3
399				10.3	-3.9
418				11.0	-4.6
441				11.8	-5.4
TP	2.69	6.80	2.28		4.11
BM			2.01		4.70

DESC.

SH# 5457 RNG. 125

SAND @ LATH

"

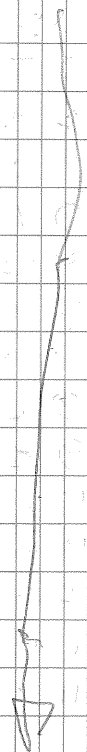

SH# 5458 RNG. 125 (4.77)

10-31-19

35657-2

R-96

RNC	+	HI	-	LOD	EL
TBM	6.52	12.29			5.77
120				7.2	5.1
110				6.5	5.8
104				5.8	6.5
103				5.0	7.3
87				3.9	8.1
74				3.7	8.6
68				4.1	8.2
7.1	7.12	12.52	6.89		5.40
			7.57		4.95

5460 110 4.96

271
BROWNED 159

(UPLAND TOPO)

SH R-96 RNC 110 #5459

SAND @ 110B

" " "

TOE SAND

TOE VEL

GB

"

"

SH R-96 RNC 120 #5460 4.96

11-5-19

35657-2

R-96

WAG	+	A1	-	Rad	EL
BM	1.13	6.89			5.76
110				6.1	5.8
120				1.9	5.0
146				2.7	4.2
155				4.8	2.1
178				7.3	-0.4
192				9.7	-2.8
205				10.8	-3.9
233				9.5	-2.6
257				9.3	-2.4
279				9.6	-2.7
303				9.8	-2.9
325				10.0	-3.1
348				10.2	-3.3
371				10.5	-3.6
396				11.0	-4.1
422				11.7	-4.8
TP	2.15	7.08	1.96		4.93
RM			2.13		4.95

Bno 66/40

DESC.

SH #5459 RNS 110

SAND @ LATH

11



SH #5460 RNS 120 (4.96)

10-31-19

35657-2

R-97

RNC	+	H'	-	200	EL
TBM	3.95	12.31			8.36
200				4.9	7.4
194				4.6	7.7
190				3.9	8.4
187				3.1	9.2
176				4.4	7.9
158				5.6	6.7
138				6.5	5.8
124				6.9	5.4
106				7.4	4.9
91				7.7	4.6
86				7.9	4.4
T.P.	4.21	12.14	4.38		7.93
TBM			4.73		7.41

5462 200 7.37

BROWNAD

27/

58

(UPLANDS TOPO.)

ST R-97 RNC 190 # 5461

SAND @ HUB

TOE VEL 8

CB @ HUB

TOB

CB

SH R-97 RNC 200 # 5462

7321

H-5-19

35657-2

R-97

Days	+	A1	-	Red	a
BM	0.63	8.99			8.36
190				0.6	8.4
200				1.5	7.5
204				2.0	7.0
222				5.0	4.0
244				7.0	2.0
267				9.8	-0.8
282				12.1	-3.1
308				13.0	-4.0
332				13.2	-4.2
357				13.2	-4.2
380				13.2	-4.2
405				13.6	-4.6
429				14.0	-5.0
455				14.7	-5.7
TP	2.01	9.14	1.86		7.13
BM			1.73		7.41

B2066/41

DESC.
 SH # 5461 RAG 190
 GB SAND @ HUG

VES

SH # 5462 RAG 200 (-7.37)

10-31-19

35657-2

R-90

RNG	+	141	-	200	6.1
TBM	1.59	8.22			6.63
150				1.5	6.7
160				2.5	5.7
163				2.9	5.4
183				5.1	3.1
202				6.8	1.4
T.P	5.28	11.31	2.19		6.03
145				4.3	7.0
123				4.7	6.6
102				5.1	6.2
79				5.3	6.0
66				5.1	6.2
35				4.9	6.5
15				4.3	7.0
8				4.3	7.0
3				2.5	8.8
TBM			5.69		5.62

5464 100 5.72

BLANK

27/157

UPLAND TOPO COULD NOT GO INTO
WATER TOO MANY STICKY FISH

SH R-98 RNG 150 # 5463

SAND @ 1400

SAND

TOB VEC

CB

SH R-98 RNG 100 # 5464 5.72

H-S-19

35657-2

12-98

Bro 66/42

ING	+	H1	-	ROO	CL
BM	1.28	7.91			6.63
150				1.2	6.7
160				2.2	5.7
176				4.3	3.6
186				5.0	2.9
208				6.9	1.0
230				9.6	-1.7
245				11.5	-3.6
268				12.5	-4.6
294				12.9	-5.0
318				10.9	-3.0
341				10.8	-2.9
364				11.3	-3.4
389				11.9	-4.0
412				12.5	-4.6
436				12.4	-4.5
455				13.9	-6.0
474				14.5	-6.6
490				15.0	-7.1
509				15.4	-7.5
530				15.9	-8.0
564				16.8	-8.9
585				16.8	-8.9

TD 2.43 7.91 2.53

BM 2.10

DESC.

SH# 5463 RND 150

SAND @ LATA

M



SH# 5464 RND 150 (5-11-11)

11-5-19

35657-2

R-99

Brogg/AB

R/G	#	#1	—	Red	EL
BM	4.84	11.22			6.38
-9				7.93	3.29
-8				6.97	4.25
-7				6.9	4.3
-6				5.7	5.5
-5				3.2	8.0
5				4.6	6.6
10				4.7	6.5
20				5.0	6.2
40				4.7	6.5
61				7.2	4.0
TP	3.90	8.29	6.83		4.39
78				5.2	3.1
100				7.7	0.6
121				10.4	-2.1
150				12.2	-3.9
173				12.9	-4.6
194				13.5	-5.2
220				14.0	-5.7

CONT

UPCARS ALSO

DESC

SP# 5465 RING 10'

ASPH

CURB

GB

GB

TOB

TOENEG

SAND @ CATH



11-5-19

35657-2

12-99 ^{CONST}

RNG

+

H1

-

R00

EC

8.29

241

14.3 -6.0

262

12.5 -4.2

283

12.2 -3.9

307

12.8 -4.5

333

13.5 -5.2

354

14.1 -5.8

375

14.7 -6.4

BM

1.97

6.32

Bns 66 / 44

DESC

SAND



SN# 5466 RNB 20' (6.33)

H-5-19

35657-2

R-100

ING	+	H1	-	R00	R
BM	5.73	12.44			6.71
-9				7.77	4.67
-8				7.28	5.16
-5				7.0	5.4
0				4.8	7.6
9				4.9	7.5
17				4.0	8.4
20				5.0	7.4
24				5.1	7.3
30				5.7	6.7
40				6.7	5.7
63				8.8	3.6
TP	4.26	8.10	8.60		3.84
82				6.6	1.5
103				9.0	-0.9
119				11.0	-2.9
142				11.6	-3.5
169				11.6	-3.5
194				11.7	-3.6

CONT

BROGG / 45

UPLANDS ALSO

DOJO.

SH# SAG7 INB 30

AspK

CURB

GB

GB

↑

TOB

GB TOB

VEG

SAND @ LATA

↑

V

M-5-19

35657-2

R-100 CONT

RNG +

HI

-

POD

BL

8.10

215

11.8 -3.7

SAD

239

12.0 -3.9

263

12.2 -4.1

285

12.2 -4.1

308

12.4 -4.3

331

13.1 -5.0

356

13.8 -5.7

378

14.7 -6.6

BM

2.51

5.59

Br20 GG/48

DESC-

ST# 5468 RNG 40 (5.61)

11-5-19

35657-2

12-101

RWG	+	At	-	R20	a
RM	4.48	10.59			8.11
-6				4.26	6.33
5				2.6	8.0
11				2.8	7.8
15				4.0	6.6
20				4.4	6.2
35				6.7	3.9
56				7.8	2.8
TP	4.63	7.69	7.53		3.06
78				7.0	0.7
97				9.7	-2.0
120				11.4	-3.7
144				12.1	-4.4
166				12.5	-4.8
186				13.1	-5.4
205				13.6	-5.9
227				13.8	-6.1
251				14.1	-6.4
BM			3.86		3.83

Bno 66/47

UPCANS ALSO

DESC.

SH# 5469 RNS 20

ASPA

GB

TOB

TOE/NEG

SAND @ CAT

SH# 5470 RNS 35 (3.83)

11-5-19

35657-2

2-102

DJG	+	H1	-	R00	B
BM	8.23	15.02			6.79
41				4.4	10.6
51				4.9	10.1
59				3.2	11.8
69				4.6	10.4
78				7.0	8.0
100				8.3	6.7
120				9.3	5.7
139				10.3	4.7
TP	4.66	9.59	10.09		4.93
162				7.5	2.1
188				10.6	-1.0
208				13.1	-3.5
234				14.4	-4.8
256				15.1	-5.5
276				15.2	-5.6
296				14.6	-5.0
318				13.6	-4.0
346				13.3	-3.7
370				13.2	-3.6
393				13.4	-3.8
BM			3.84		5.75

Pno 66/48

UPLANDS ALSO

DESC

SN# 5471 RING 100

GB

"

TOB

GB

TOB/NEG

SAND @ LATH

"

SN# 5472 RING 120' (5.81)

11-5-19

35657-2

R-103

Wt	+	H1	-	Rad	E
BM	8.04	14.94			6.90
45				5.9	9.0
53				2.7	12.2
70				3.2	11.7
83				5.1	9.8
98				7.6	7.3
120				8.0	6.9
140				8.3	6.6
160				9.3	5.6
178				11.7	3.2
TP	5.51	8.84	11.61		3.33
193				6.3	2.5
216				8.9	-0.1
233				11.6	-2.8
261				12.3	-3.5
285				13.3	-4.5
303				13.8	-5.0
322				14.2	-5.4
343				14.5	-5.7
366				14.8	-6.0
Bm			2.30		6.54

Bro 66/49

UPLANDS ALSO

DESC.

SHA# 5473 RING 120

GE

"

TOB

GE

TOE/NEE

BAND @ LATA

"



SHA# 5474 RING 120 (6.57)

11-8-19

35657-2

R-104

RNG	+	HI	-	P.O.O	E
BM	6.15	13.13			6.98
80				1.3	11.8
96				4.0	9.1
108				2.7	10.4
123				5.9	7.2
125				6.1	7.0
135				6.4	6.7
155				6.2	6.9
176				9.1	11.0
TP	4.67	8.85	8.95		4.18
194				6.2	2.7
215				8.4	0.5
232				11.0	-2.1
249				12.5	-3.6
268				12.4	-3.5
286				12.8	-3.9
311				13.6	-4.7
328				13.8	-4.9
350				14.3	-5.4
372				14.8	-5.9
387				15.1	-6.2
404				15.2	-6.3
BM			1.99		6.86

Br 66/50

UPLANDS ALSO

DESS

SH# 5475 RNG 125

GB

11

TOB

TOE/VEE

SADD@LATA

9

11



SH# 5476 RNG 135 (6.84)

11-5-19

35657-2

12-105

RUG	+	H1	-	R00	B
BM	5.52	12.96			7.44
113				3.0	10.0
124				2.7	10.3
140				5.5	7.5
150				6.2	6.8
172				6.2	6.8
TP	2.94	9.98	5.92		7.04
189				4.5	5.5
209				6.4	3.6
232				8.8	1.2
247				11.1	-1.1
264				13.7	-3.7
290				14.1	-4.1
309				14.3	-4.3
328				14.8	-4.8
354				15.2	-5.2
370				15.4	-5.4
392				15.7	-5.7
BM			3.12		6.86

Br 66/51

UPCANS ALSO

DESC

SH# 5477 RNS 140

GB

TPB

TOE/NEEQ/LATA

SAD

SH# 5478 RNS 150 (G.SS)

11-5-19

BSG57-2

12-106

WVG	+	HI	-	ROD	EE
BM	4.18	11.81			7.63
77				1.9	9.9
88				2.9	8.9
94				1.7	10.1
100				4.1	7.7
102				4.8	7.0
110				5.4	6.4
128				5.5	6.3
143				6.1	5.7
165				8.1	3.7
TP	5.66	9.57	7.90		3.91
187				8.4	1.2
202				10.2	-0.6
217				12.6	-3.0
240				13.6	-4.0
263				13.9	-4.3
285				14.4	-4.8
307				15.1	-5.5
329				15.4	-5.8
351				15.8	-6.2
BM			3.17		6.40

Bno 66/52

UPCANDS ALSO

DESC.

SH# 5479 RING 100

GB

"

TOB

GB @ LATH

VES

SAND @ LATH



SH# 5480 RING 110 (6.41)

11-5-19

35057-2

R-107

WOB	+	AI	-	ROD	EA
BM	3.88	13.17			9.29
92				3.9	9.3
95				3.5	9.7
100				2.2	11.0
110				3.9	9.3
120				6.0	7.2
140				6.7	6.5
163				8.6	4.6
TP	3.80	8.56	8.41		4.76
183				5.5	3.1
204				7.7	0.9
218				9.9	-1.3
237				12.5	-3.9
258				13.2	-4.6
278				13.5	-4.9
303				13.7	-5.1
323				13.8	-5.2
343				14.3	-5.7
363				14.6	-6.0
BM			1.38		7.18

Bro 66/53

UPLANDS ALSO

DESC.

SN# 5481 RNS 110

GB

"

TOB

GB @ LATA

ICE/ES "

SAD

SN# 5482 RNS 120 (7.19)

H-6-19

35657-2

K-108

RIG	+	#1	-	ROO	EL
BM	2.27	8.65			6.38
100				2.2	6.5
115				2.2	6.5
136				2.1	6.6
148				5.0	3.7
171				7.7	1.0
195				11.0	-2.3
220				13.0	-4.3
242				13.5	-4.8
263				14.0	-5.3
279				14.6	-5.9
302				15.2	-6.5
324				15.5	-6.8
TP	1.83	8.81	1.67		6.98
BM			2.40		6.41

Bro 66/54

UPCANDS ALSO

DESO

EA# 5483 RNB 100'

SAND @ LATA

H



SA# 5484 RNB 115 (6.41)

H-6-19

35657-2

R-109

RIG	+	HA	-	100	OL
BM	2.40	8.28			5.88
130				2.3	6.0
150				3.5	4.8
171				5.8	2.5
192				8.2	0.1
210				11.2	-2.9
225				12.1	-3.8
240				12.7	-4.4
260				12.7	-4.4
277				12.4	-4.1
299				12.9	-4.6
320				13.4	-5.1
338				14.0	-5.7
TP	1.03	8.40	6.91		7.37
BM			3.67		4.78

Rns 66/69

DESC.

SH #1505-RNG 130

SAND @ CAT



SH #1506-RNG 150 (4.78)

11-6-19

35657-2

12-110

NO	+	AL	-	RO	E
RM	2.21	9.01			6.80
125				2.2	6.8
145				2.3	6.7
160				4.8	4.2
181				6.5	2.5
205				9.5	-0.5
223				12.1	-3.1
248				13.3	-4.3
276				13.5	-4.5
299				13.9	-4.9
312				14.4	-5.4
333				15.0	-6.0
TP	3.04	9.13	2.92		6.09
BM			2.44		6.69

Br 66/68

DESC.

ST #1507 RNS 125

ZAD @ LATA

"



ST #1508 RNS 145 (6.65)

11-6-19

35657-2

12-111

DATE	+	AI	-	ROD	EL
BM	3.02	8.06			5.04
180				3.0	5.1
200				3.5	4.6
221				5.5	2.6
243				8.2	-0.1
263				11.0	-2.9
291				11.1	-3.0
314				11.8	-3.7
343				12.6	-4.5
361				13.2	-5.1
383				13.8	-5.7
TP	0.76	8.17	0.65		7.41
BM			3.70		4.47


4.44

Brogg / 67

DEED.

SN# 1509 RING 180

SAND @ LATH

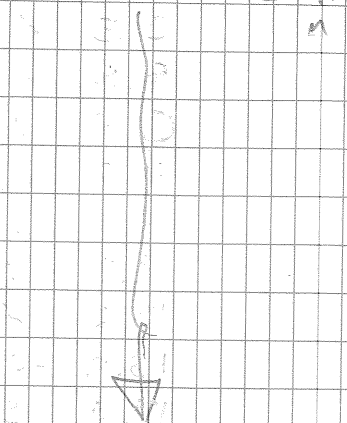

SN# 1510 RING 200 (4.44)

11-6-19

35657-2

R-112

RIE	+	AI	-	BO	EL
RM	1.70	7.48			5.78
160				1.7	5.8
170				2.3	5.2
189				4.3	3.2
210				5.6	1.9
226				7.7	-0.2
245				10.2	-2.7
267				9.9	-2.4
291				10.3	-2.8
319				11.1	-3.6
330				11.6	-4.1
346				11.9	-4.4
365				13.0	-5.5
TP	2.72	7.58	2.62		4.86
BM			2.36		5.22

Brigg/66

Deso.

SHA # 1511 RAG 160

SAND @ LATH



SHA # 1512 RAG 170 (5.19)

H-G-19

35657-2

R-113

WNG	+	H1	-	R20	EL
-----	---	----	---	-----	----

BM	1.27	7.79			6.52
----	------	------	--	--	------

150				1.2	6.6
-----	--	--	--	-----	-----

170				3.3	4.5
-----	--	--	--	-----	-----

175				4.5	3.3
-----	--	--	--	-----	-----

190				5.1	2.7
-----	--	--	--	-----	-----

213				7.9	-0.1
-----	--	--	--	-----	------

230				18.6	-0.8
-----	--	--	--	------	------

259				10.6	-2.8
-----	--	--	--	------	------

281				12.8	-5.0
-----	--	--	--	------	------

300				13.8	-6.0
-----	--	--	--	------	------

317				14.6	-6.8
-----	--	--	--	------	------

337				14.9	-7.1
-----	--	--	--	------	------

TP	2.02	7.91	1.90		5.89
----	------	------	------	--	------

BM			3.42		4.49
----	--	--	------	--	------

Bno 66 / 65

DESC.

SH # 1513 RNO 150

SAND @ CAT

SH # 1514 RNO 170 (4.49)

11-6-19

35657-2

12-114

LOG	+	HI	-	RO	EL
BM	2.73	7.41			4.68
175				2.7	4.7
195				4.0	3.4
210				4.8	2.6
233				8.3	-0.9
268				10.4	-3.0
283				11.1	-3.7
307				12.1	-4.7
342				12.8	-5.4
370				13.4	-6.0
TP	1.76	7.50	1.67		5.74
BM			4.14		3.36

195 Progg. / 64

DESC

SHA 1515 RING 175

SAND @ LATH

"

SHA 1516 RING 195 (3.40)

11-6-19

35657-2

12-115

NO	+	AI	-	ROO	EL
----	---	----	---	-----	----

BM	1.72	6.53			4.81
----	------	------	--	--	------

140				1.7	4.8
-----	--	--	--	-----	-----

160				3.9	2.6
-----	--	--	--	-----	-----

181				5.9	0.6
-----	--	--	--	-----	-----

202				7.1	-0.6
-----	--	--	--	-----	------

225				8.0	-1.5
-----	--	--	--	-----	------

249				9.1	-2.6
-----	--	--	--	-----	------

281				10.7	-4.2
-----	--	--	--	------	------

308				11.6	-5.1
-----	--	--	--	------	------

328				12.1	-5.6
-----	--	--	--	------	------

TP	1.64	6.69	1.48		5.05
----	------	------	------	--	------

BM			4.03		2.66
----	--	--	------	--	------

BROGG/63

DESC-

SH# 1517 RVS 140

SAND @ LATH

11



SH# 1518 RVS 160 (2.64)

11-G-19

35657-2

12-116

LOG	+	HI	-	ROD	EL
BM	2.36	7.55			15.19
190				2.3	5.3
205				3.9	3.7
221				4.8	2.8
248				8.0	-0.4
272				10.5	-2.9
293				11.0	-3.4
312				11.7	-4.1
339				12.3	-4.7
352				12.8	-5.2
371				13.2	-5.6
399				13.9	-6.3
TP	4.27	7.65	4.17		3.38
BM			3.97		3.68

Bno 66/62

DESC
SHA# 1519 RNS 190

EXAD @ LATA

SHA# 1520 RNS 265 (3.73)

11-6-19

35657-2

R-117

TIME	+	HA	-	ROD	EL
BM	2.38	6.88			4.50
250				2.3	4.6
265				3.4	3.5
284				4.7	2.2
305				7.7	-0.8
329				9.2	-2.3
354				9.7	-2.8
378				10.7	-3.8
402				11.6	-4.7
424				12.0	-5.1
TP	1.47	6.95	1.40		5.48
BM			3.48		3.47

BROGG/C11

DESC

SH #1521 RING 250

SAND @ LATH

"

SH #1522 RING 265 (3.47)

4-6-19

35657-2

R-118

LOG	+	HI	-	ROD	EL
BM	2.39	7.05			4.66
210				2.3	4.8
217				4.1	3.0
225				4.2	2.9
243				5.0	2.1
261				7.2	-0.1
278				9.3	-2.2
299				9.7	-2.6
323				10.5	-3.4
345				11.5	-4.4
367				12.0	-4.9
391				12.7	-5.6
411				13.0	-5.9
TP	1.62	6.93	1.74		5.31
BM			4.09		2.84

Bono GG/60

DESC

SK# 1523 RNS 210

SAND @ LATH



SK# 1524 ROD 225' (2.87)

11-G-19

3SG57-2

R-119

LOG	+	H1	-	LOG	EC
BM	0.53	6.79			6.26
165				8.5	6.3
185				3.4	3.4
205				5.7	1.1
229				9.0	-2.2
249				9.4	-2.6
269				9.6	-2.8
295				9.8	-3.0
321				10.9	-4.1
TP	1.09	6.86	1.02		5.77
BM			3.52		3.34

Box 66/59

DESC

SHA# 1525 RING 1GS

SAND @ LATA

SHA# 1526 RING 1GS (3.32)

11-6-19

35657-2

R-120

WGB	+	H1	-	R00	EL
BM	1.59	6.76			5.17
145				1.5	5.3
160				3.8	3.0
180				5.3	1.5
203				8.0	-1.2
214				9.4	-2.6
237				10.0	-3.2
263				10.3	-3.5
290				11.2	-4.4
314				11.8	-5.0
340				12.3	-5.5
365				12.9	-6.1
TP	1.49	6.87	1.38		5.38
BM			3.90		2.97


BRO 66/58

DESC:

ST# 1527 RND 145

SAND @ LATH

n

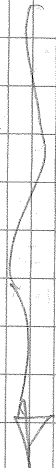

ST# 1528 RND 160 (3.06)

11-6-19

35657-2

R-121

WNO	+	HI	-	ROD	EL
BM	2.98	6.95			3.97
45				2.9	4.1
60				3.6	3.4
82				6.1	0.9
106				9.1	-2.1
132				10.5	-3.5
157				11.2	-4.2
182				11.8	-4.8
207				12.2	-5.2
TP	0.95	6.86	1.04		5.91
BM			3.47		3.39

B2066/57

DESC

ST# 1529 RING 45

SAND @ LATH

n

ST# 1530 RING 60 (3.39)

H-G-19

35657-2

R-122

WGS	+	A1	-	ROD	E
BM	1.11	6.03			4.92
40				1.0	5.0
55				2.7	3.3
70				4.4	1.6
90				7.3	-1.3
105				9.0	-3.0
130				9.7	-3.7
155				10.1	-4.1
181				10.5	-4.5
207				11.1	-5.1
TP	3.19	6.45	2.77		3.26
RM			3.10		3.35

B2066/56

DESC.

SN# 1531 RNS 40'

SAND @ CAT

M



SN# 1532 RNS 55' (3.32)

11-8-19

35657-2

R-123

WS	+	HI	-	Red	BL
BM	2.36	8.64			6.28
10				2.3	6.3
20				2.0	6.6
43				2.1	6.5
62				4.6	4.0
85				8.5	0.1
107				10.3	-1.7
117				11.9	-3.3
139				12.7	-4.1
161				13.2	-4.6
180				13.2	-4.6
205				13.3	-4.7
227				13.2	-4.6
TP	2.71	9.02	2.33		6.31
BM			2.43		6.59

B20 67/10

DEEC.

SK# 1668 RNS 10

SAND @ LATH

"

SK# 1669 RNS 30' (6.59)

11-8-19

35G57-2

R-124

WJG	+	H1	-	RO	EL
Bm	1.98	7.35			5.37
155				1.9	5.5
165				2.9	4.5
185				4.8	2.6
205				7.5	-0.1
221				9.5	-2.1
228				10.9	-3.5
246				11.8	-4.4
269				12.4	-5.0
292				12.6	-5.2
311				13.0	-5.6
333				13.5	-6.1
353				14.0	-6.6
TP	2.60	7.48	2.47		4.88
Bm			3.07		4.41

B2067/9

DESC.

DESC.

SH# 1670 R06 155

SAND @ LATH

n



SH# 1671 R06 165 (4.40)

11-8-19

35657-2

R-125

WIG	+	AI	-	BO	B
BM	1.51	8.46			6.95
240				1.5	7.0
250				2.5	6.0
270				4.9	3.6
296				8.4	0.1
313				10.4	-1.9
319				11.7	-3.2
340				12.3	-3.8
363				12.5	-4.0
387				13.0	-4.5
413				13.3	-4.8
434				13.8	-5.3
TP	3.31	8.24	3.53		4.93
BM			2.46		5.78

Br 67 / 8

DESC:

SH# 1672 RING 240'

SAND @ DATA

11



SH#

1673 RING 250 (5.71)

11-8-19

35657-2

P-126

avg	+	H1	-	BO	EL
BM	2.34	7.65			5.31
80				2.3	5.4
90				2.9	4.8
110				4.8	2.9
133				7.9	-0.2
146				9.6	-1.9
152				10.8	-3.1
172				11.2	-3.5
192				11.9	-4.2
214				12.6	-4.9
230				13.2	-5.5
252				13.7	-6.0
275				14.1	-6.4
298				13.8	-6.1
TP	1.96	7.86	1.75		5.90
BM			3.14		4.72

B2067/7

DESC.

SH# 1674 PNG 20

SNO@LATA

u



-

SH# 1675 PNG 90' (4.76)

11-8-19

35657-2

12-127

WOG	+	A1	-	Rad	Gr
RM	1.34	8.18			6.84
75				1.3	6.9
85				2.2	6.0
105				4.7	3.5
127				7.6	0.6
146				10.0	-1.8
154				11.3	-3.1
174				12.0	-3.8
197				12.4	-4.2
218				12.7	-4.5
236				13.0	-4.8
258				13.5	-5.3
					6.69
TP	1.66	8.35	1.49		
RM			2.32		6.03

B2067/6

DECO

SH# 1676 RNB 75

SAND @ CATH

n



SH# 1677 RNB 85 (5.97)

11-8-19

35657-2

R-128

Rd	+	M	-	Rd	EC
BM	1.19	8.15			6.96
75				1.1	7.1
85				2.1	6.1
107				4.6	3.6
131				8.5	-0.3
146				9.9	-1.7
151				11.1	-2.9
173				11.8	-3.6
196				12.1	-3.9
218				12.3	-4.1
239				12.5	-4.3
260				12.8	-4.6
282				13.2	-5.0
TP	0.93	8.33	0.76		7.40
BM			2.23		6.10

B267/5

DEEC

SA#

1678 RNS 75'

SAND @ CATR

1



SA#

1679 RNS 85' (6.09)

11-8-19

35657-2

R-2 DATA

LOG	+	AI	-	BO	EO
BM	2.18	7.44			5.26
40				2.1	5.3
50				3.3	4.1
70				4.8	2.6
87 ST				8.5	-1.1
107				9.4	-2.0
111				10.6	-3.2
134				11.7	-4.3
160				12.2	-4.8
181				12.6	-5.2
200				13.1	-5.7
TP	4.17	7.53	4.08		5.36
BM			3.43		4.10

Bragg / 4

DEP.

SM# 1680 RING 40

SAND @ CAT



SM# 1681 RING 50 (4.15)

11-8-19

35657-2

R-3 PAGE

RNG	+	HI	-	100	EL
BM	0.94	7.74			6.88
90'				0.9	6.8
100'				1.6	6.7
120				4.0	3.7
140				6.8	0.9
161				9.7	-2.0
181				11.0	-3.3
204				11.8	-4.1
227				12.7	-5.0
251				13.2	-5.5
269				13.8	-6.1
TP	2.87	7.94	2.67		5.07
BM			1.81		6.13

Box 67/3

DESC

SHA# 1662 RNG 90'

SAND @ LATA



SHA# 1663 RNG 100' (6.13)

11-8-19

35657-2

12-4 DAGE

FIG	+	HI	-	ROD	EW
BM	4.74	8.84			4.10
124				1.6	7.2
105				1.6	7.2
87				1.0	7.8
67				0.4	8.4
57				0.3	8.5
200				4.7	4.1
220				5.1	3.7
242				7.1	1.7
264				10.0	-1.2
285				11.3	-2.5
308				12.8	-4.0
329				13.4	-4.6
350				13.9	-5.1
375				14.3	-5.5
392				14.7	-5.9
TP	2.84	8.87	2.81		6.03
BM			5.19		3.68

BRO 67 1/2

DESC

SH# 1684 RING 200'

SAND

@ LATH



SH# 1685 RING 220 (3.66)

11-8-19

35657-2

PV RA (OUSEN)

JW

R-5 (OUSEN)

RNO	+	HA'	—	ROD	EL
BM	0.49	7.19			6.70
115				0.4	6.8
125				1.2	6.0
147				3.8	3.4
169				6.5	0.7
190				9.0	-1.8
200				10.5	-3.3
224				11.5	-4.3
245				12.1	-4.9
267				13.0	-5.8
283				13.6	-6.4
303				14.3	-7.1
TP	2.40	7.49	2.10		5.09
BM.			1.52		5.97

B2067/1

DESCA

SHA#

1686 PNG 115'

SHO@ LATH

"



SHA#

1687 RAG 125 (5.98)

Section 9

Metadata

Identification_Information:

Citation:

Citation_Information:

Originator: Morgan & Eklund, Inc.

Publication_Date: 20191125

Publication_Time: Unknown

Title: 2017 BROWARD COUNTY POST-DORIAN SURVEY

Edition: NOVEMBER 2019

Series_Information:

Publication_Information:

Publication_Place: Vero Beach, Florida

Publisher: Morgan & Eklund, Inc.

Larger_Work_Citation:

Citation_Information:

Series_Information:

Description:

Abstract: This submittal is a hydrographic and topographic survey of the Broward County shore protection monitoring profiles along FDEP ranges R-25 to R-128 and Dade County R-2 to R-5.

Purpose: To collect hydrographic and topographic survey to monitor the amount of sand accretion and erosion.

Time_Period_of_Content:

Time_Period_Information:

Single_Date/Time:

Multiple_Dates/Times:

Range_of_Dates/Times:

Beginning_Date: 20191007

Ending_Date: 20191108

Currentness_Reference: Publication date

Status:

Progress:

Maintenance_and_Update_Frequency:

Spatial_Domain:

Bounding_Coordinates:

West_Bounding_Coordinate: -80.121389

East_Bounding_Coordinate: -80.067778

North_Bounding_Coordinate: +26.261111

South_Bounding_Coordinate: +25.956389

Keywords:

Theme:

Theme_Keyword_Thesaurus: Theme

Theme_Keyword: Hydrographic

Theme_Keyword: Survey

Theme_Keyword: Topographic

Place:

Place_Keyword_Thesaurus: Place

Place_Keyword: R-25 to R-128 Dade R-2 to R-5

Place_Keyword: Florida

Place_Keyword: Broward County

Stratum:

Stratum_Keyword_Thesaurus: Stratum

Stratum_Keyword: Surface

Temporal:

Access_Constraints: None

Use_Constraints: This survey information is accurate as of the date of publication. Hydrographic survey data is subject to change rapidly due to several factors including but not limited to natural accretion and erosion processes. Morgan & Eklund, Inc. accepts no responsibility for changes in the hydrographic conditions which develop after the date of publication. This information is intended for the internal use of the municipality and it is being provided for external use as a public service. This agency accepts no responsibility for errors or omissions contained in this data. The accuracy of this data is therefore not guaranteed.

Point_of_Contact:

Contact_Information:

Contact_Person_Primary:

Contact_Organization_Primary:

Contact_Organization: Morgan & Eklund, Inc.

Contact_Person: John R. Morgan, II

Contact_Address:

Address_Type: Mailing address

Address: 4909 US Highway 1

City: Vero Beach
 State_or_Province: Florida
 Postal_Code: 32967
 Country: USA
 Contact_Voice_Telephone: 772.388.5364
 Contact_Facsimile_Telephone: 772.388.3165
 Contact_Electronic_Mail_Address: jmorgan@morganeklund.com
 Security_Information:
 Cross_Reference:
 Citation_Information:
 Series_Information:
 Publication_Information:
 Data_Quality_Information:
 Attribute_Accuracy:
 Logical_Consistency_Report: The quality of the data collected is consistent between dates and vessels/equipment used for collection.
 Completeness_Report: The listed survey represents complete collection for this date.
 Positional_Accuracy:
 Horizontal_Positional_Accuracy:
 Horizontal_Positional_Accuracy_Report: Survey data is accurate to +/-1.0 feet.
 Vertical_Positional_Accuracy:
 Vertical_Positional_Accuracy_Report:
 Offshore profile data collection was performed to FDEP specifications using Trimble SPS 852 Real-Time Kinematic GPS, Hypack Navigation Software, an Odom CVM Digital Echosounder, TSS Motion Compensator. All staff installations, leveling and bathymetric surveys conformed to the FDEP specifications and the Florida Minimum Technical Standards.
 The vertical accuracy meets the requirements of a USACE Class I Hydrographic Survey.
 Lineage:
 Source_Information:
 Source_Citation:
 Citation_Information:
 Originator: Broward County
 Publication_Date: Unknown
 Publication_Time: Unknown
 Title: Unknown
 Geospatial_Data_Presentation_Form: Map
 Series_Information:
 Publication_Information:
 Larger_Work_Citation:
 Citation_Information:
 Series_Information:
 Publication_Information:
 Type_of_Source_Media: Paper
 Source_Time_Period_of_Content:
 Time_Period_Information:
 Single_Date/Time:
 Multiple_Dates/Times:
 Range_of_Dates/Times:
 Beginning_Date: 20191007
 Ending_Date: 20191108
 Source_Currentness_Reference: Publication date
 Source_Citation_Abbreviation: Not available
 Source_Contribution: Elevations for the onshore profile line were based on the two RTK/GPS points set on line or from the range monuments value supplied by FDEP and verified during a previous survey. Elevations for the offshore portion of the profile lines for the project area relied on Real-time Kinematic tide files and were verified with a tide staff set offshore of points
 Process_Step:
 Process_Description:
 Onshore profiles were collected along the alignments as shown in the control tabulation using Real Time Kinematic GPS, differential leveling for elevation and a hand-held laser for stationing.
 Offshore profile data collection was performed to FDEP specifications using Trimble SPS 852 Real-Time Kinematic GPS, Hypack Navigation Software, an Odom CVM Digital Echosounder, TSS Motion Compensator.
 Process_Date: Unknown
 Process_Time:
 Process_Contact:
 Contact_Information:


Contact_Person_Primary:
 Contact_Person: David Coggin
 Contact_Organization_Primary:
 Contact_Address:
 Spatial_Data_Organization_Information:
 Direct_Spatial_Reference_Method: Point
 Point_and_Vector_Object_Information:
 SDTS_Terms_Description:
 SDTS_Point_and_Vector_Object_Type:
 Point_and_Vector_Object_Count: 19150
 Spatial_Reference_Information:
 Horizontal_Coordinate_System_Definition:
 Planar:
 Grid_Coordinate_System:
 Grid_Coordinate_System_Name: Florida State Plane Coordinate System, East Zone,
 North American Datum of 1983/90 (NAD 83/90)
 Universal_Transverse_Mercator:
 Transverse_Mercator:
 Universal_Polar_Stereographic:
 Polar_Stereographic:
 State_Plane_Coordinate_System:
 SPCS_Zone_Identifier: 0901
 Lambert_Conformal_Conic:
 Transverse_Mercator:
 Scale_Factor_at_Central_Meridian: .999989142278
 Longitude_of_Central_Meridian: -080.333333
 Latitude_of_Projection_Origin: +27.666666
 False_Easting: 656166.667 ft
 False_Northing: 0
 Oblique_Mercator:
 Oblique_Line_Point:
 Polyconic:
 ARC_Coordinate_System:
 Equiarectangular:
 Azimuthal_Equidistant:
 Planar_Coordinate_Information:
 Planar_Coordinate_Encoding_Method: coordinate pair
 Coordinate_Representation:
 Abscissa_Resolution: 0.01
 Ordinate_Resolution: 0.01
 Distance_and_Bearing_Representation:
 Planar_Distance_Units: Survey feet
 Geodetic_Model:
 Vertical_Coordinate_System_Definition:
 Altitude_System_Definition:
 Altitude_Datum_Name: North American Vertical Datum of 1988
 Altitude_Resolution: .1
 Altitude_Distance_Units: feet
 Altitude_Encoding_Method: Explicit elevation coordinate included with horizontal
 coordinates
 Depth_System_Definition:
 Depth_Datum_Name: No correction
 Depth_Resolution: .1
 Depth_Distance_Units: Feet
 Depth_Encoding_Method: Explicit depth coordinate included with horizontal
 coordinates
 Entity_and_Attribute_Information:
 Detailed_Description:
 Entity_Type:
 Entity_Type_Label: 3D coordinates
 Entity_Type_Definition: position and elevation coordinates within project system
 Entity_Type_Definition_Source: n/a
 Attribute:
 Attribute_Domain_Values:
 Attribute_Value_Accuracy_Information:
 Overview_Description:
 Entity_and_Attribute_Overview: The data attributes consist of horizontal
 coordinates paired with elevations.
 Entity_and_Attribute_Detail_Citation:
 Distribution_Information:
 Distributor:

Contact_Information:
 Contact_Person_Primary:
 Contact_Organization_Primary:
 Contact_Address:
Standard_Order_Process:
 Digital_Form:
 Digital_Transfer_Information:
 Digital_Transfer_Option:
 Online_Option:
 Computer_Contact_Information:
 Network_Address:
 Dialup_Instructions:
 Offline_Option:
 Recording_Capacity:
Available_Time_Period:
 Time_Period_Information:
 Single_Date/Time:
 Multiple_Dates/Times:
 Range_of_Dates/Times:
Metadata_Reference_Information:
 Metadata_Date: 20191125
 Metadata_Review_Date: 20191125
 Metadata_Contact:
 Contact_Information:
 Contact_Person_Primary:
 Contact_Person: John R. Morgan II
 Contact_Organization: Morgan & Eklund, Inc.
 Contact_Organization_Primary:
 Contact_Address:
 Address_Type: mailing address
 Address: 4909 US Highway 1
 City: Vero Beach
 State_or_Province: Florida
 Postal_Code: 32967
 Country: USA
 Contact_Voice_Telephone: 772.388.5364
Metadata_Standard_Name: FGDC Content Standards for Digital Geospatial Metadata
Metadata_Standard_Version: FGDC-STD-001-1998
Metadata_Security_Information:

Section 10
Certification Page

**Broward County
2019 Coastal Monitoring Survey
Onshore/Offshore Profiles
R25 to R128 and Dade R2 to R5
November 2019**

I hereby certify that this survey meets BBCS technical specifications for beach erosion control projects and the standards of practice as set forth by the Florida Board of Professional Land Surveyors in Chapter 5J-17, F.A.C.

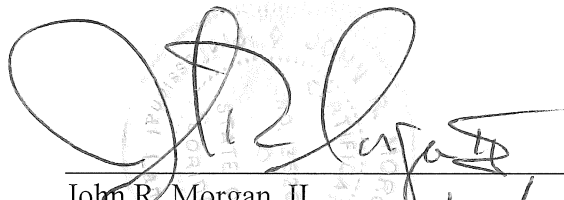

John R. Morgan, II
Morgan & Eklund, Inc. 11/25/19
PLS #3520