




 COASTAL ENGINEERING CONSULTANTS INC. A CECI GROUP COMPANY Serving Florida Since 1977 28421 BONITA CROSSINGS BLVD BONITA SPRINGS, FLORIDA 34135	COASTAL & MARINE ENGINEERING ENVIRONMENTAL & GEOLOGICAL SERVICES SURVEY AND MAPPING ENGINEERING: CA 2464 SURVEYING: LB 2464		CLIENT: CHARLOTTE COUNTY BOARD OF COMMISSIONERS		DATE: 8/24/2020		SCALE: AS NOTED	
	PHONE: (239) 643-2324 FAX: (239) 643-1143 www.coastalengineering.com E-Mail: info@ceci.com		TITLE: PROJECT LOCATION MAP FOR FUNDING REQUEST		DRAWN: SDB F.B.			
					CHECKED: MTP PG.			
					SEC. TWP. RNG.			
					ACAD NO. 19082 2020 Funding Loc Map.dwg			
				REF. NO.		NO. 19.082		
				DATE		BY		
				REVISION DESCRIPTION				

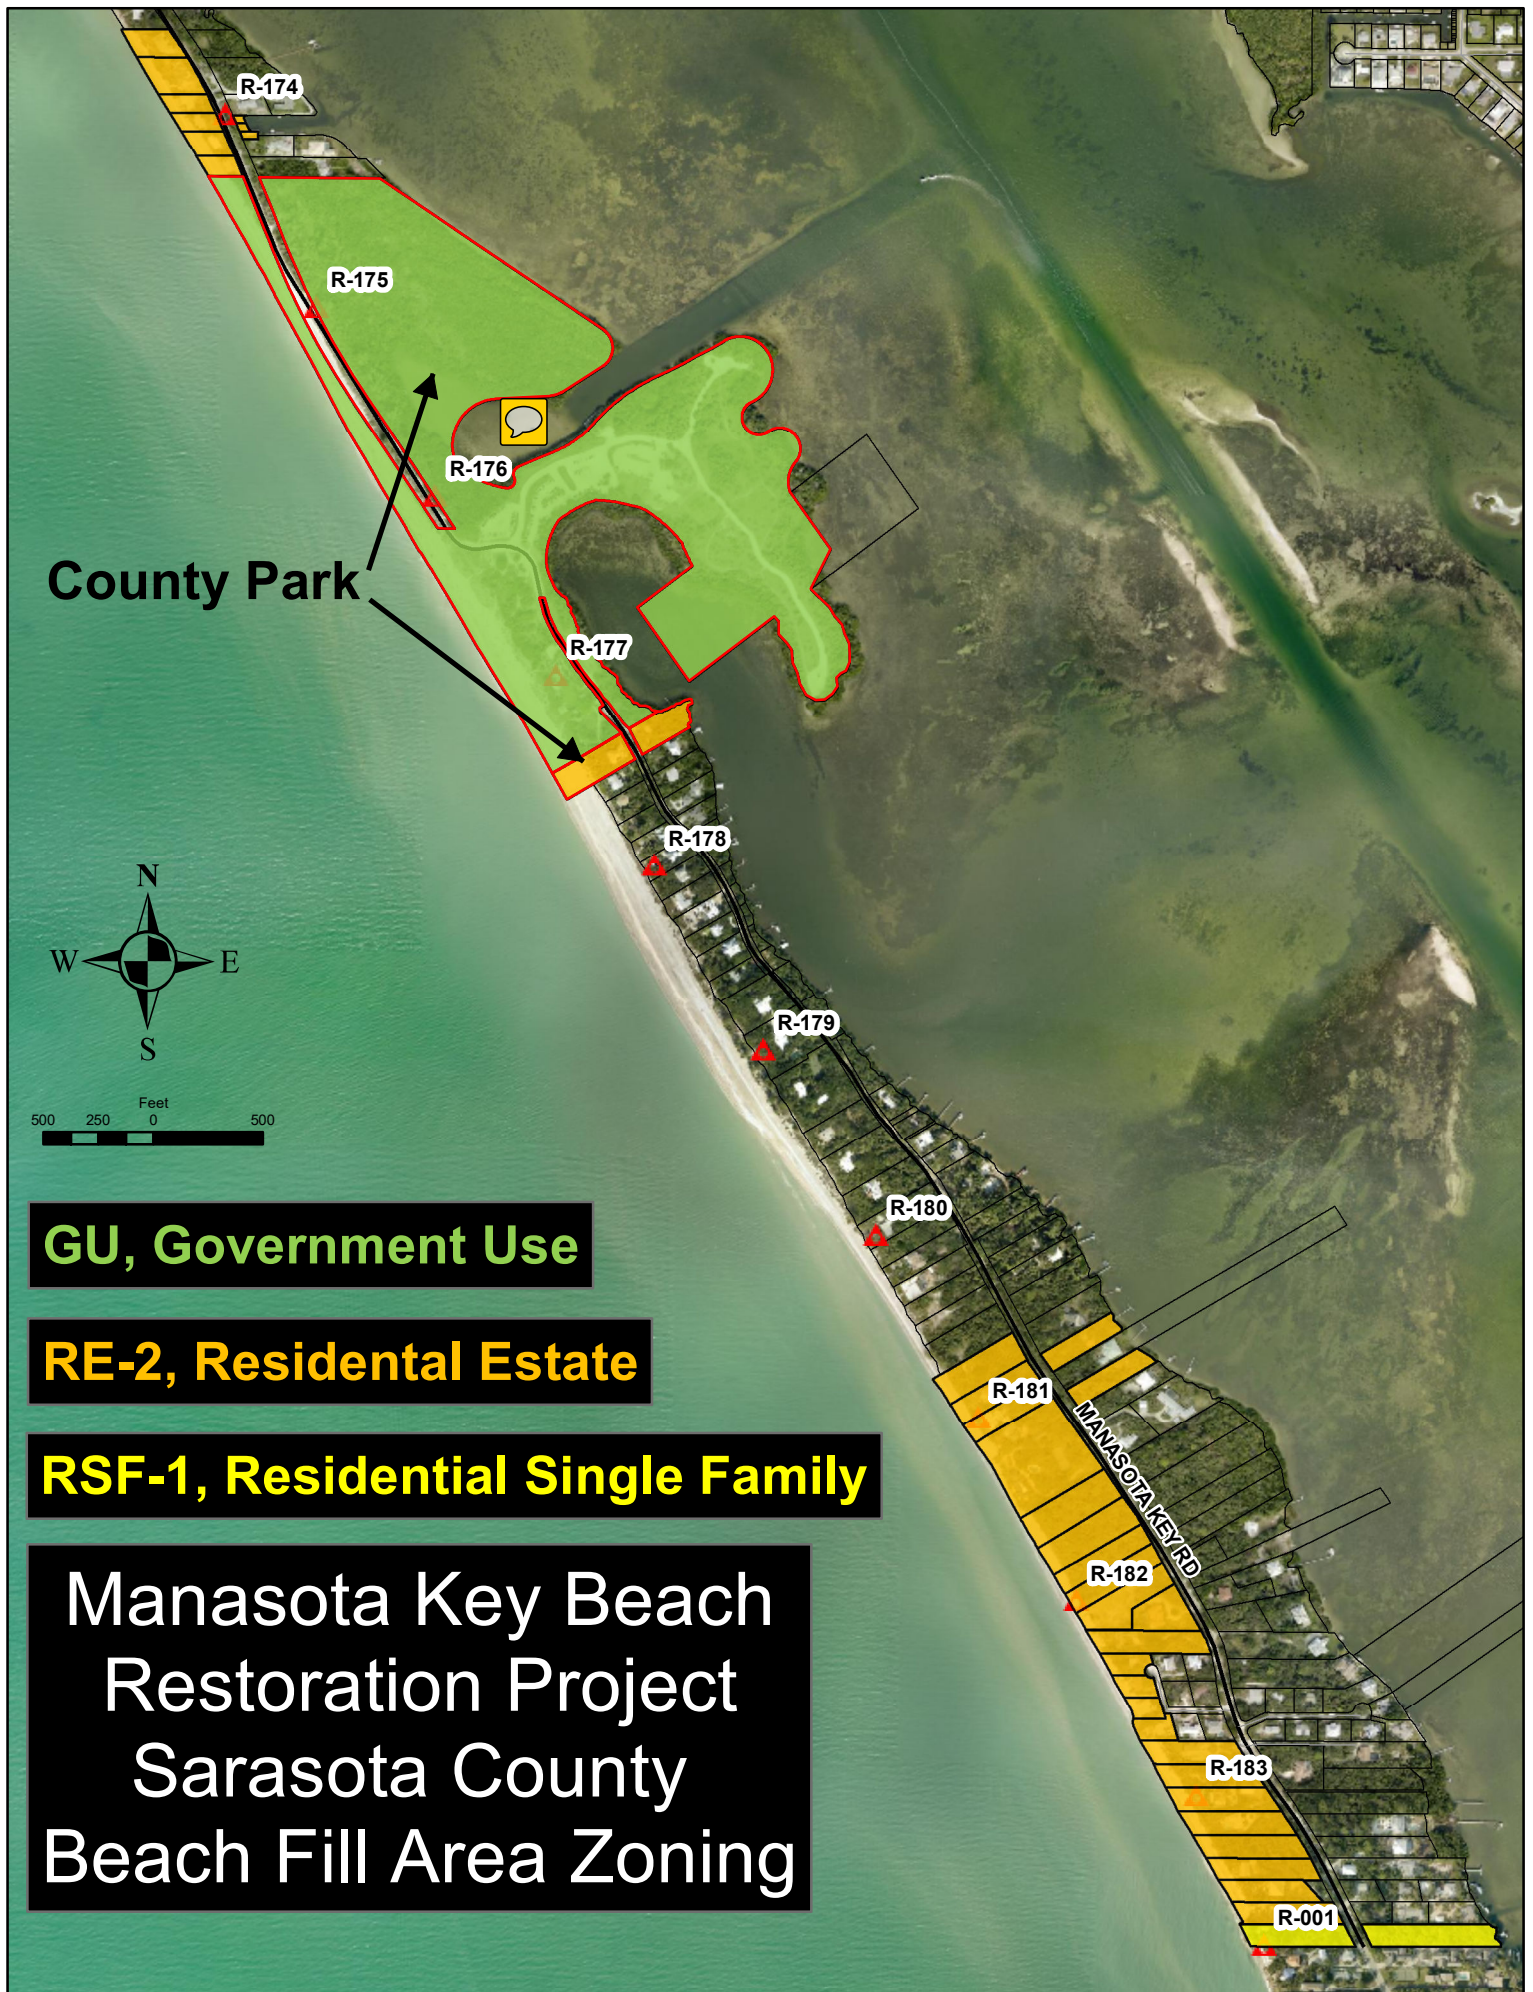

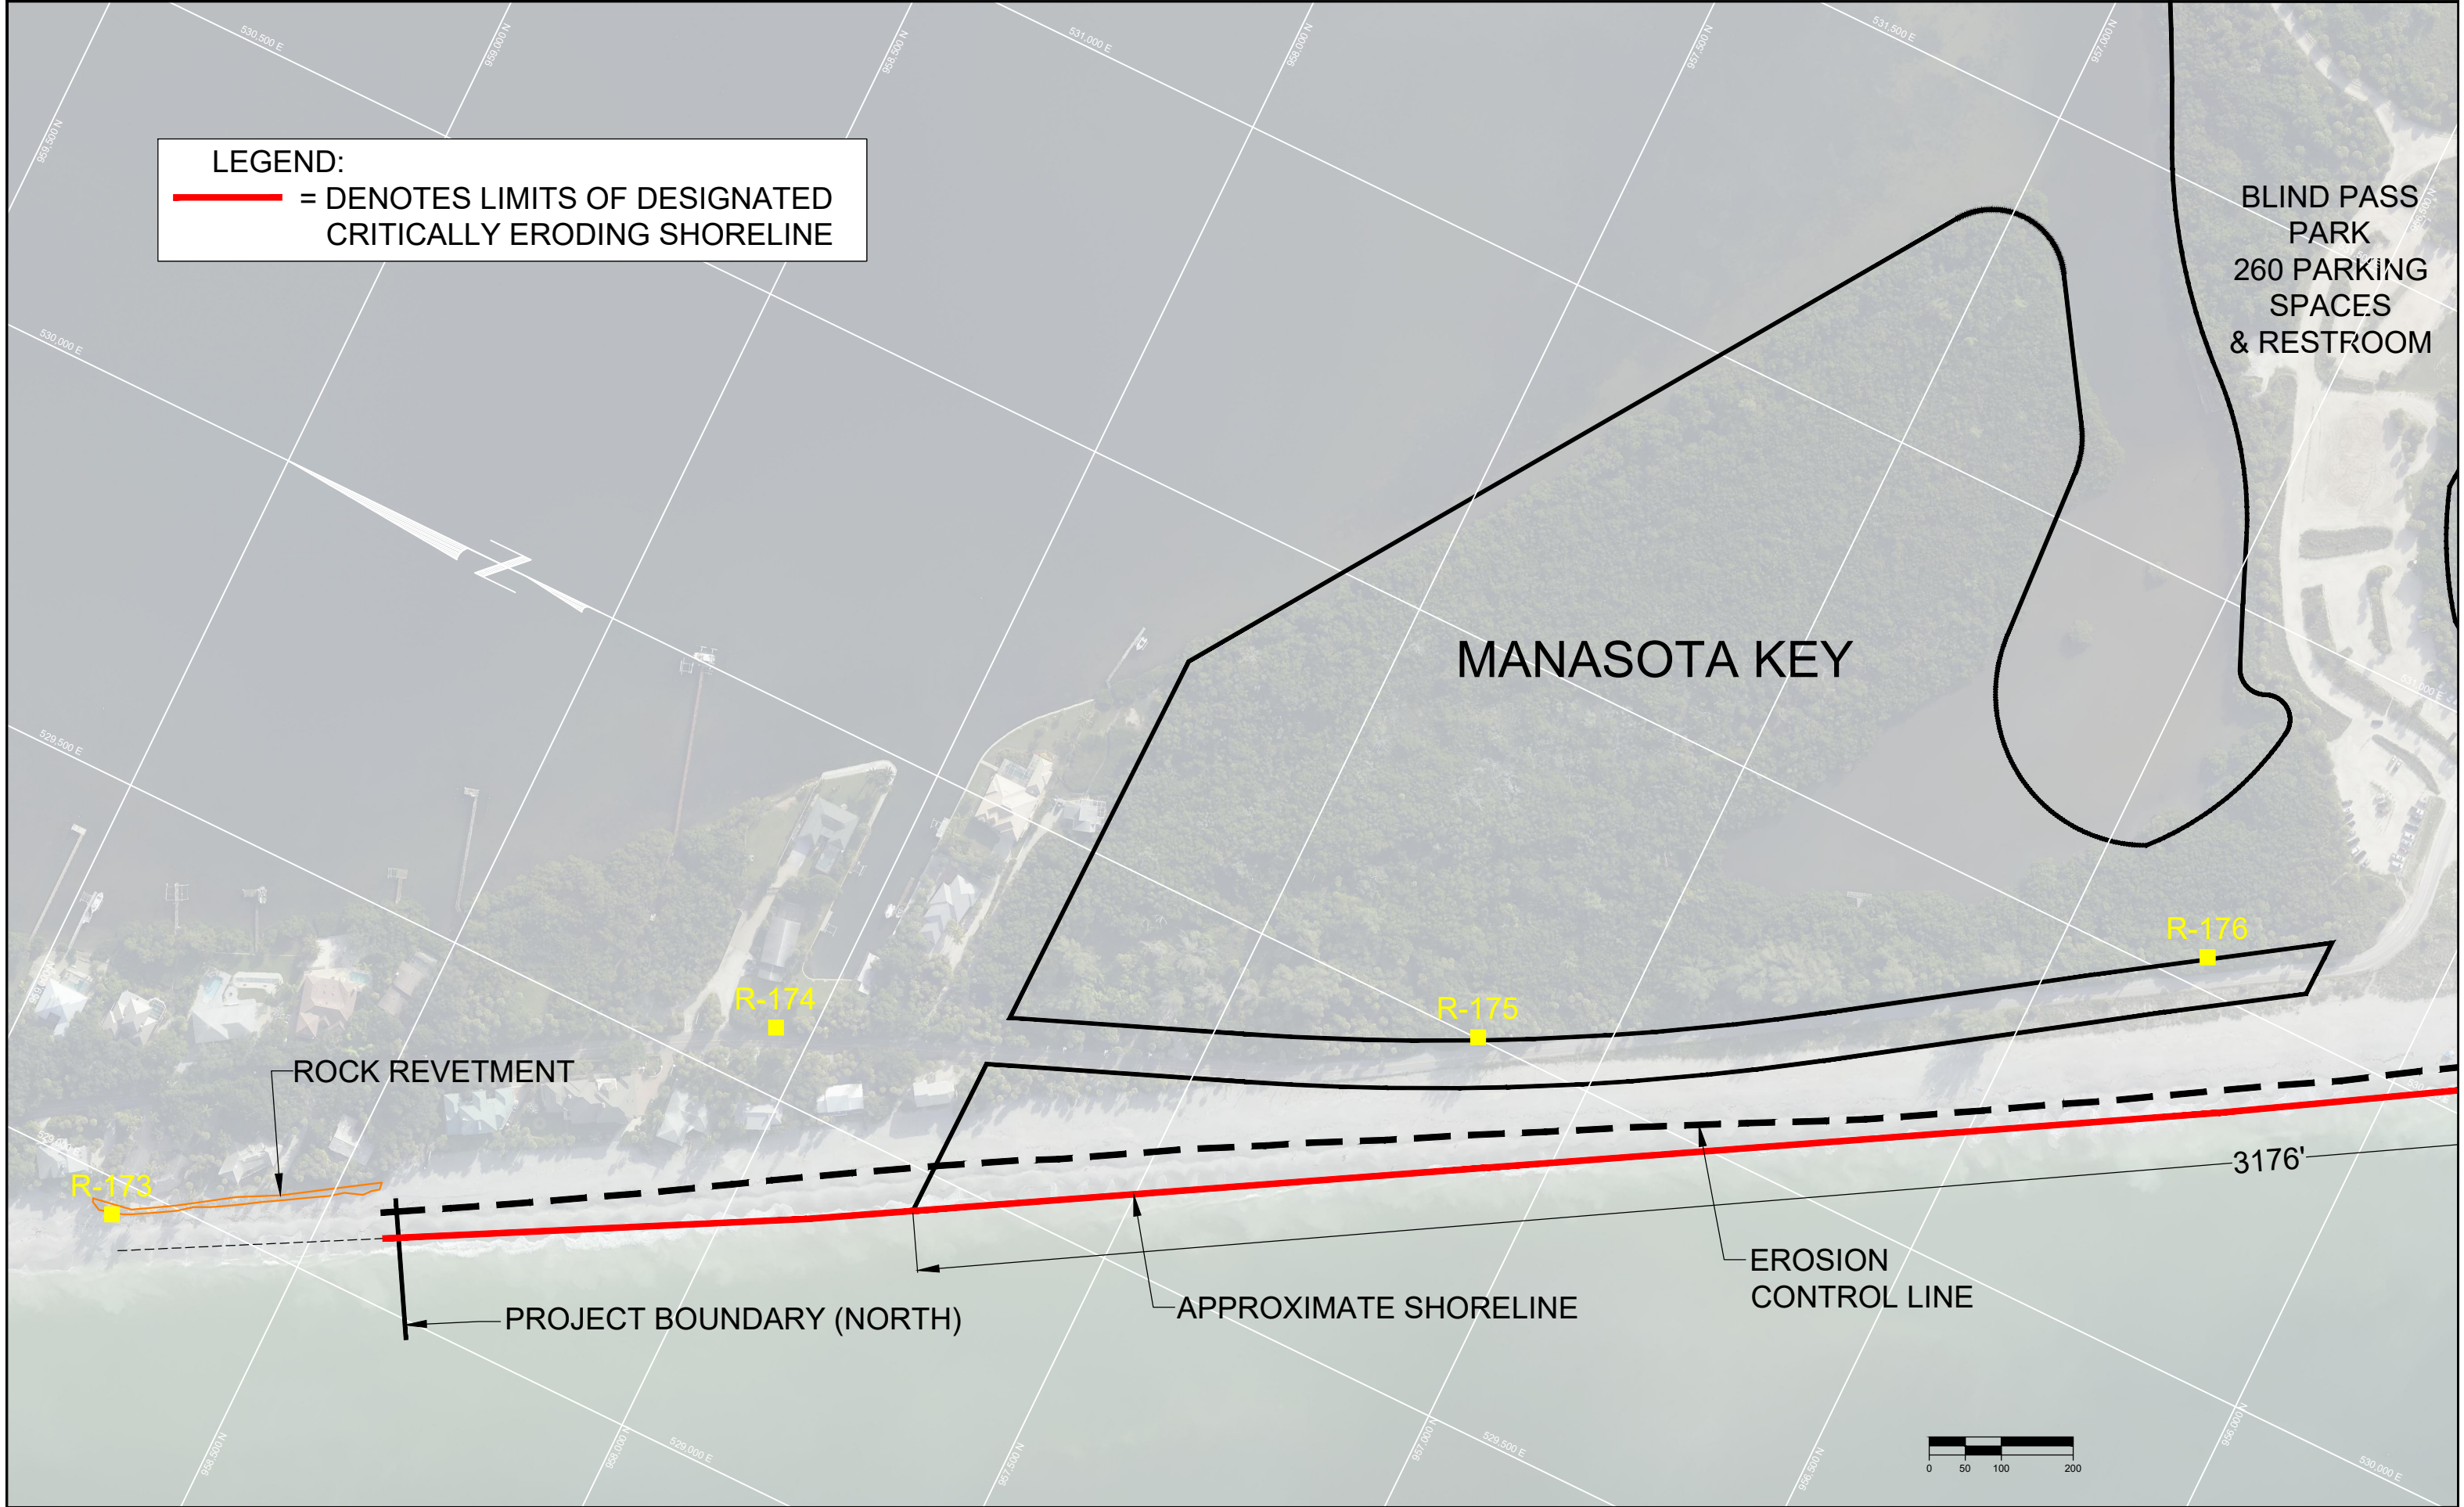


LEGEND:
 = DENOTES LIMITS OF DESIGNATED CRITICALLY ERODING SHORELINE

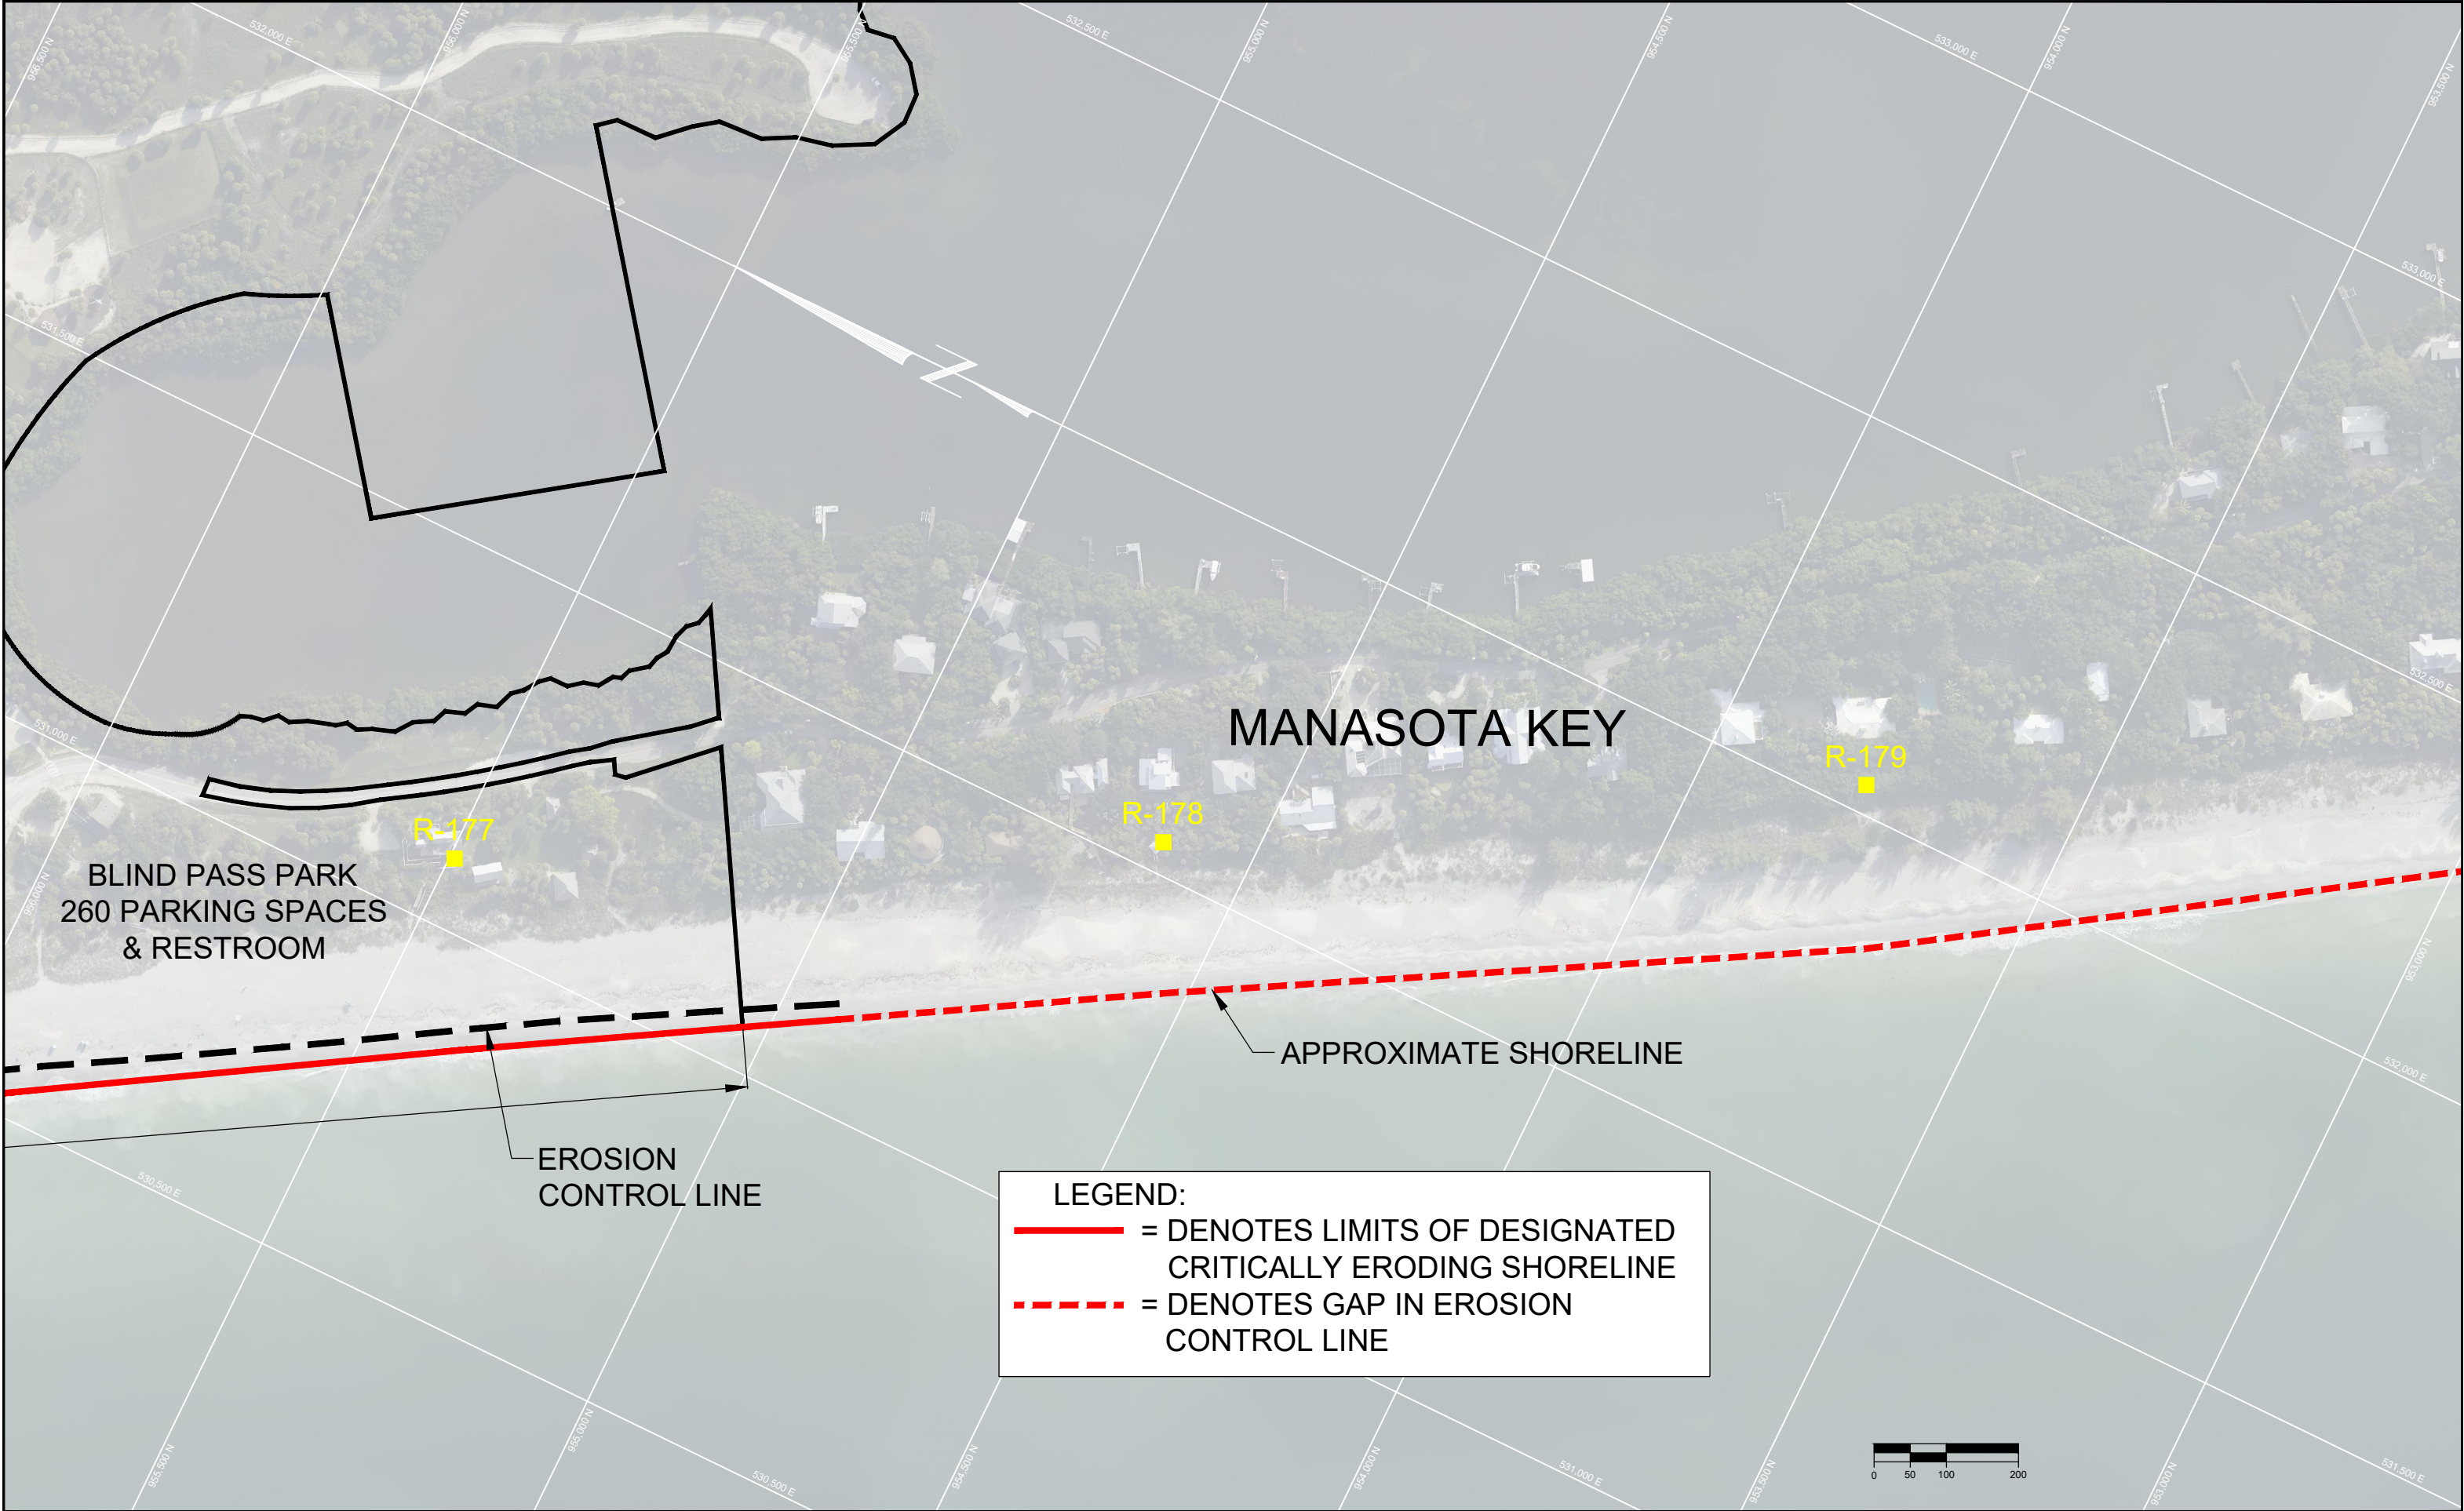




LEGEND:


- = DENOTES LIMITS OF DESIGNATED CRITICALLY ERODING SHORELINE
- - -** = DENOTES GAP IN EROSION CONTROL LINE



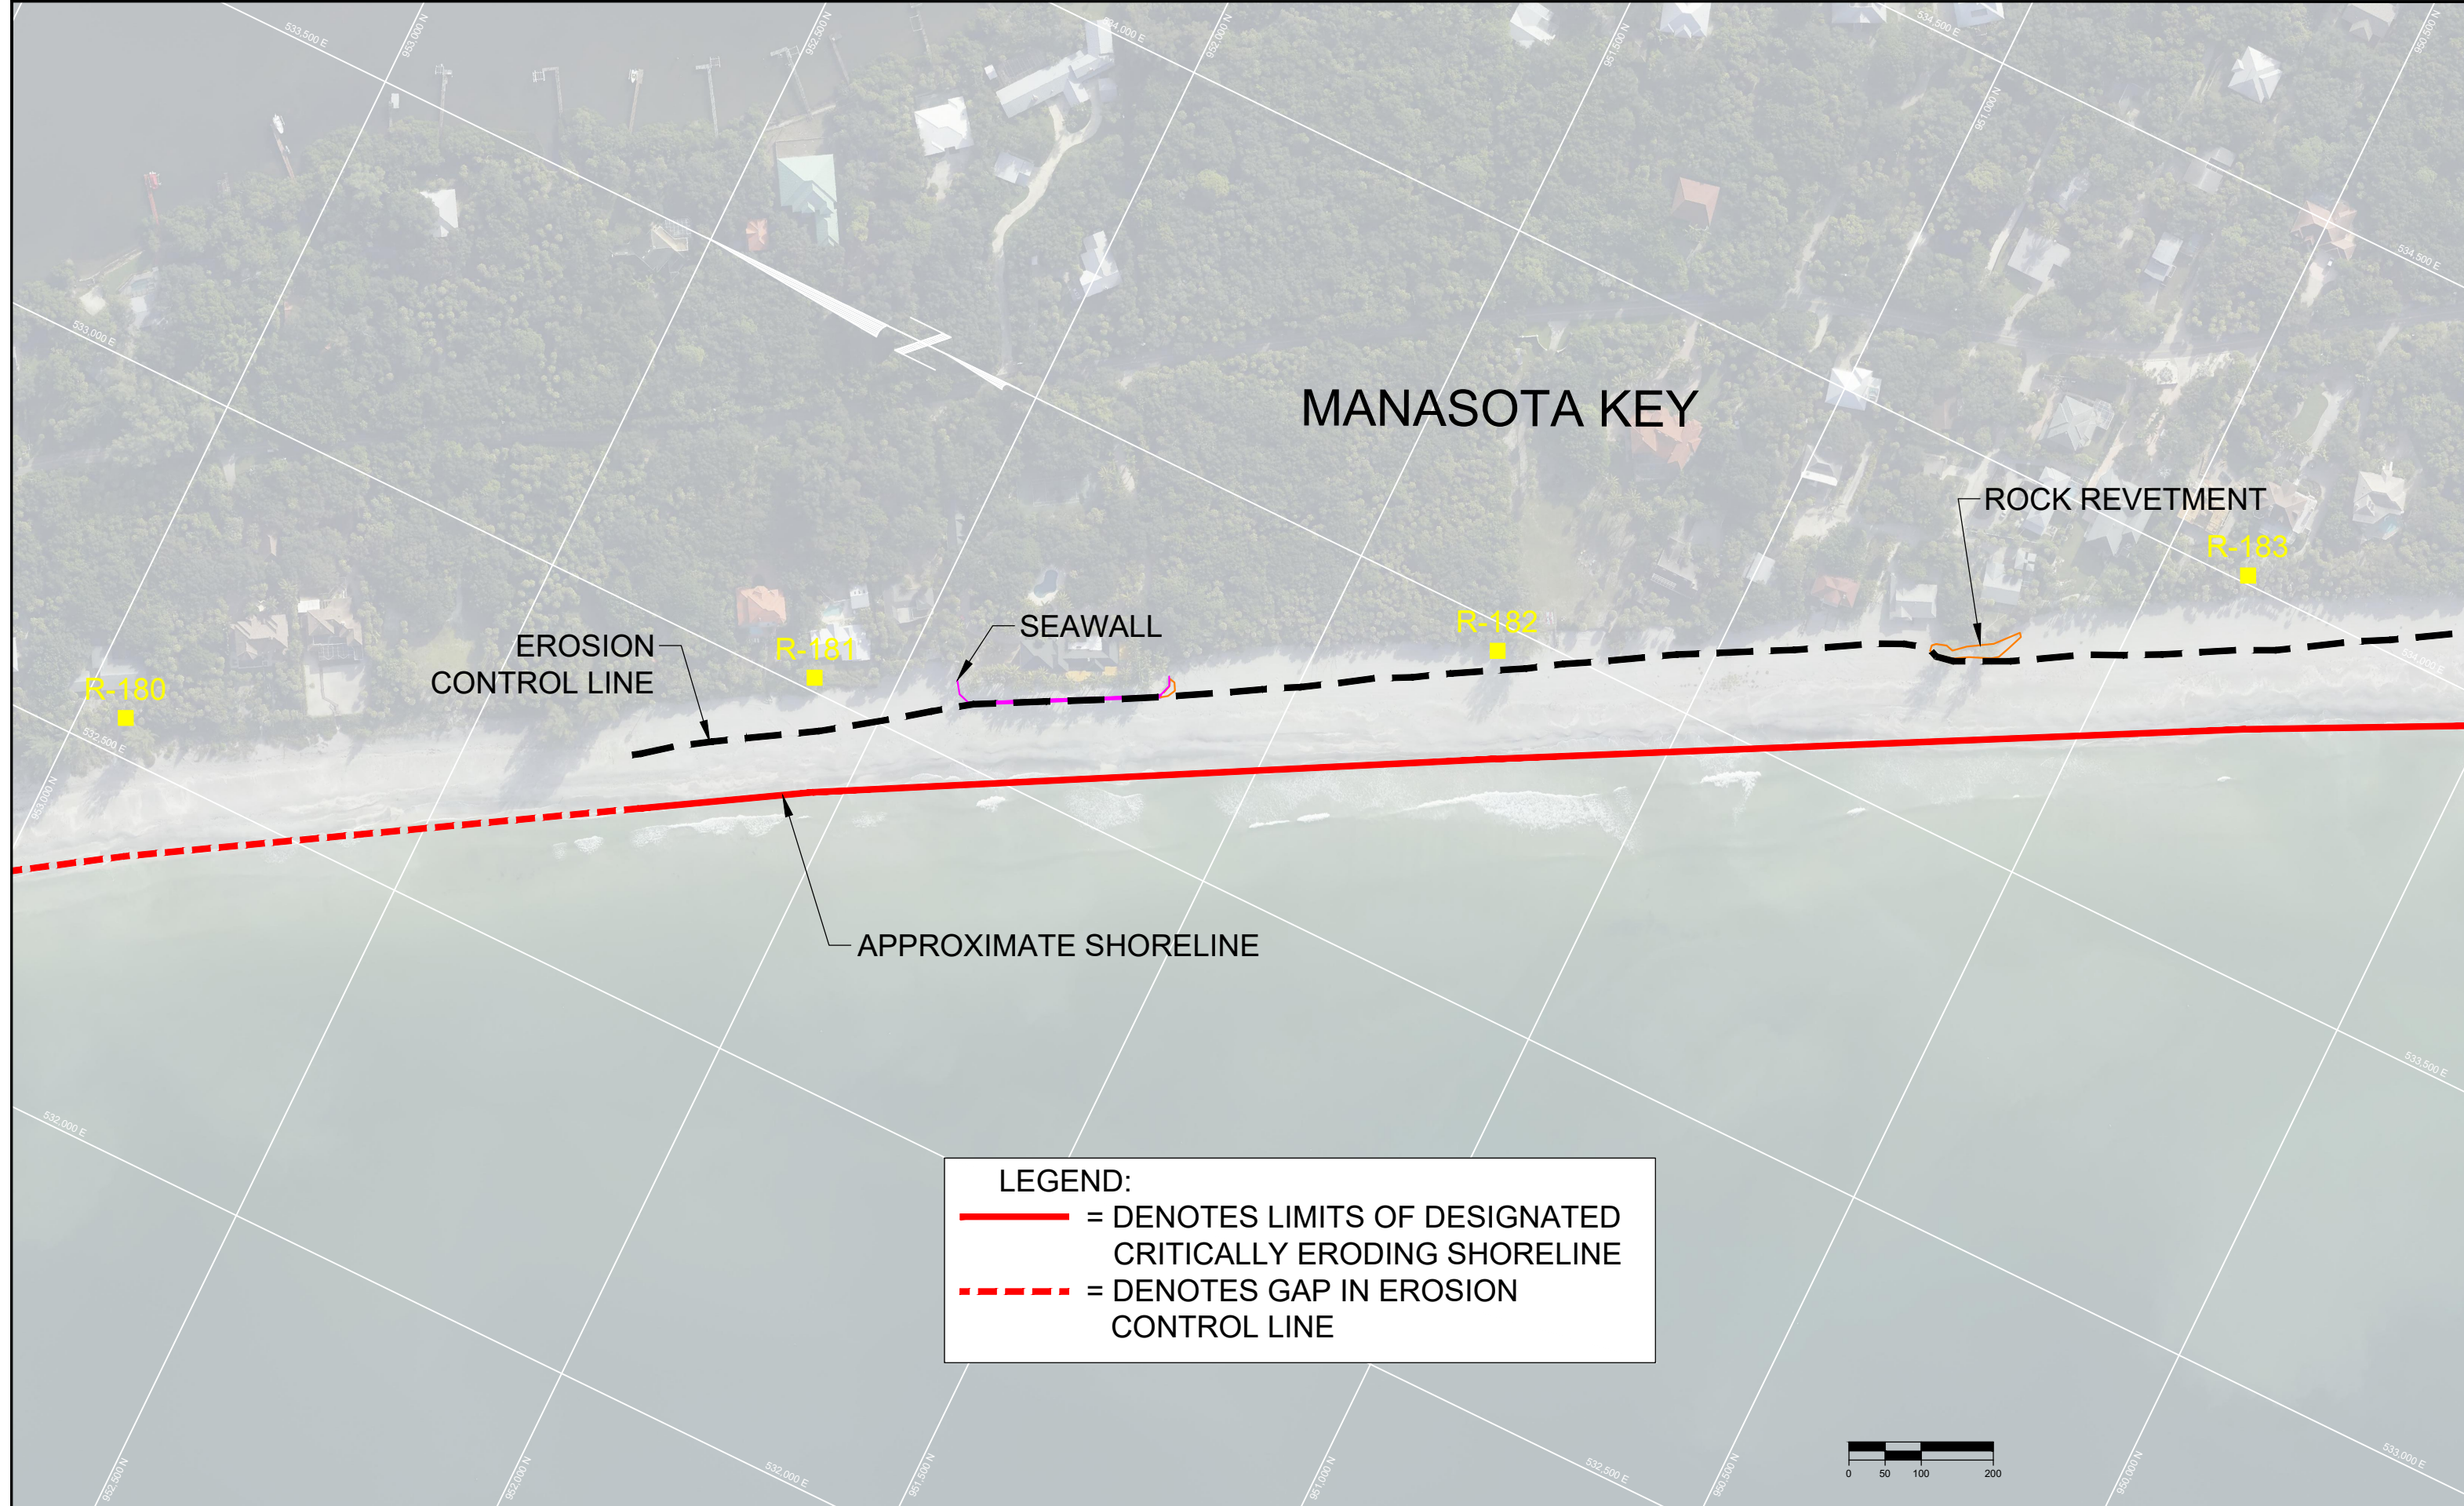

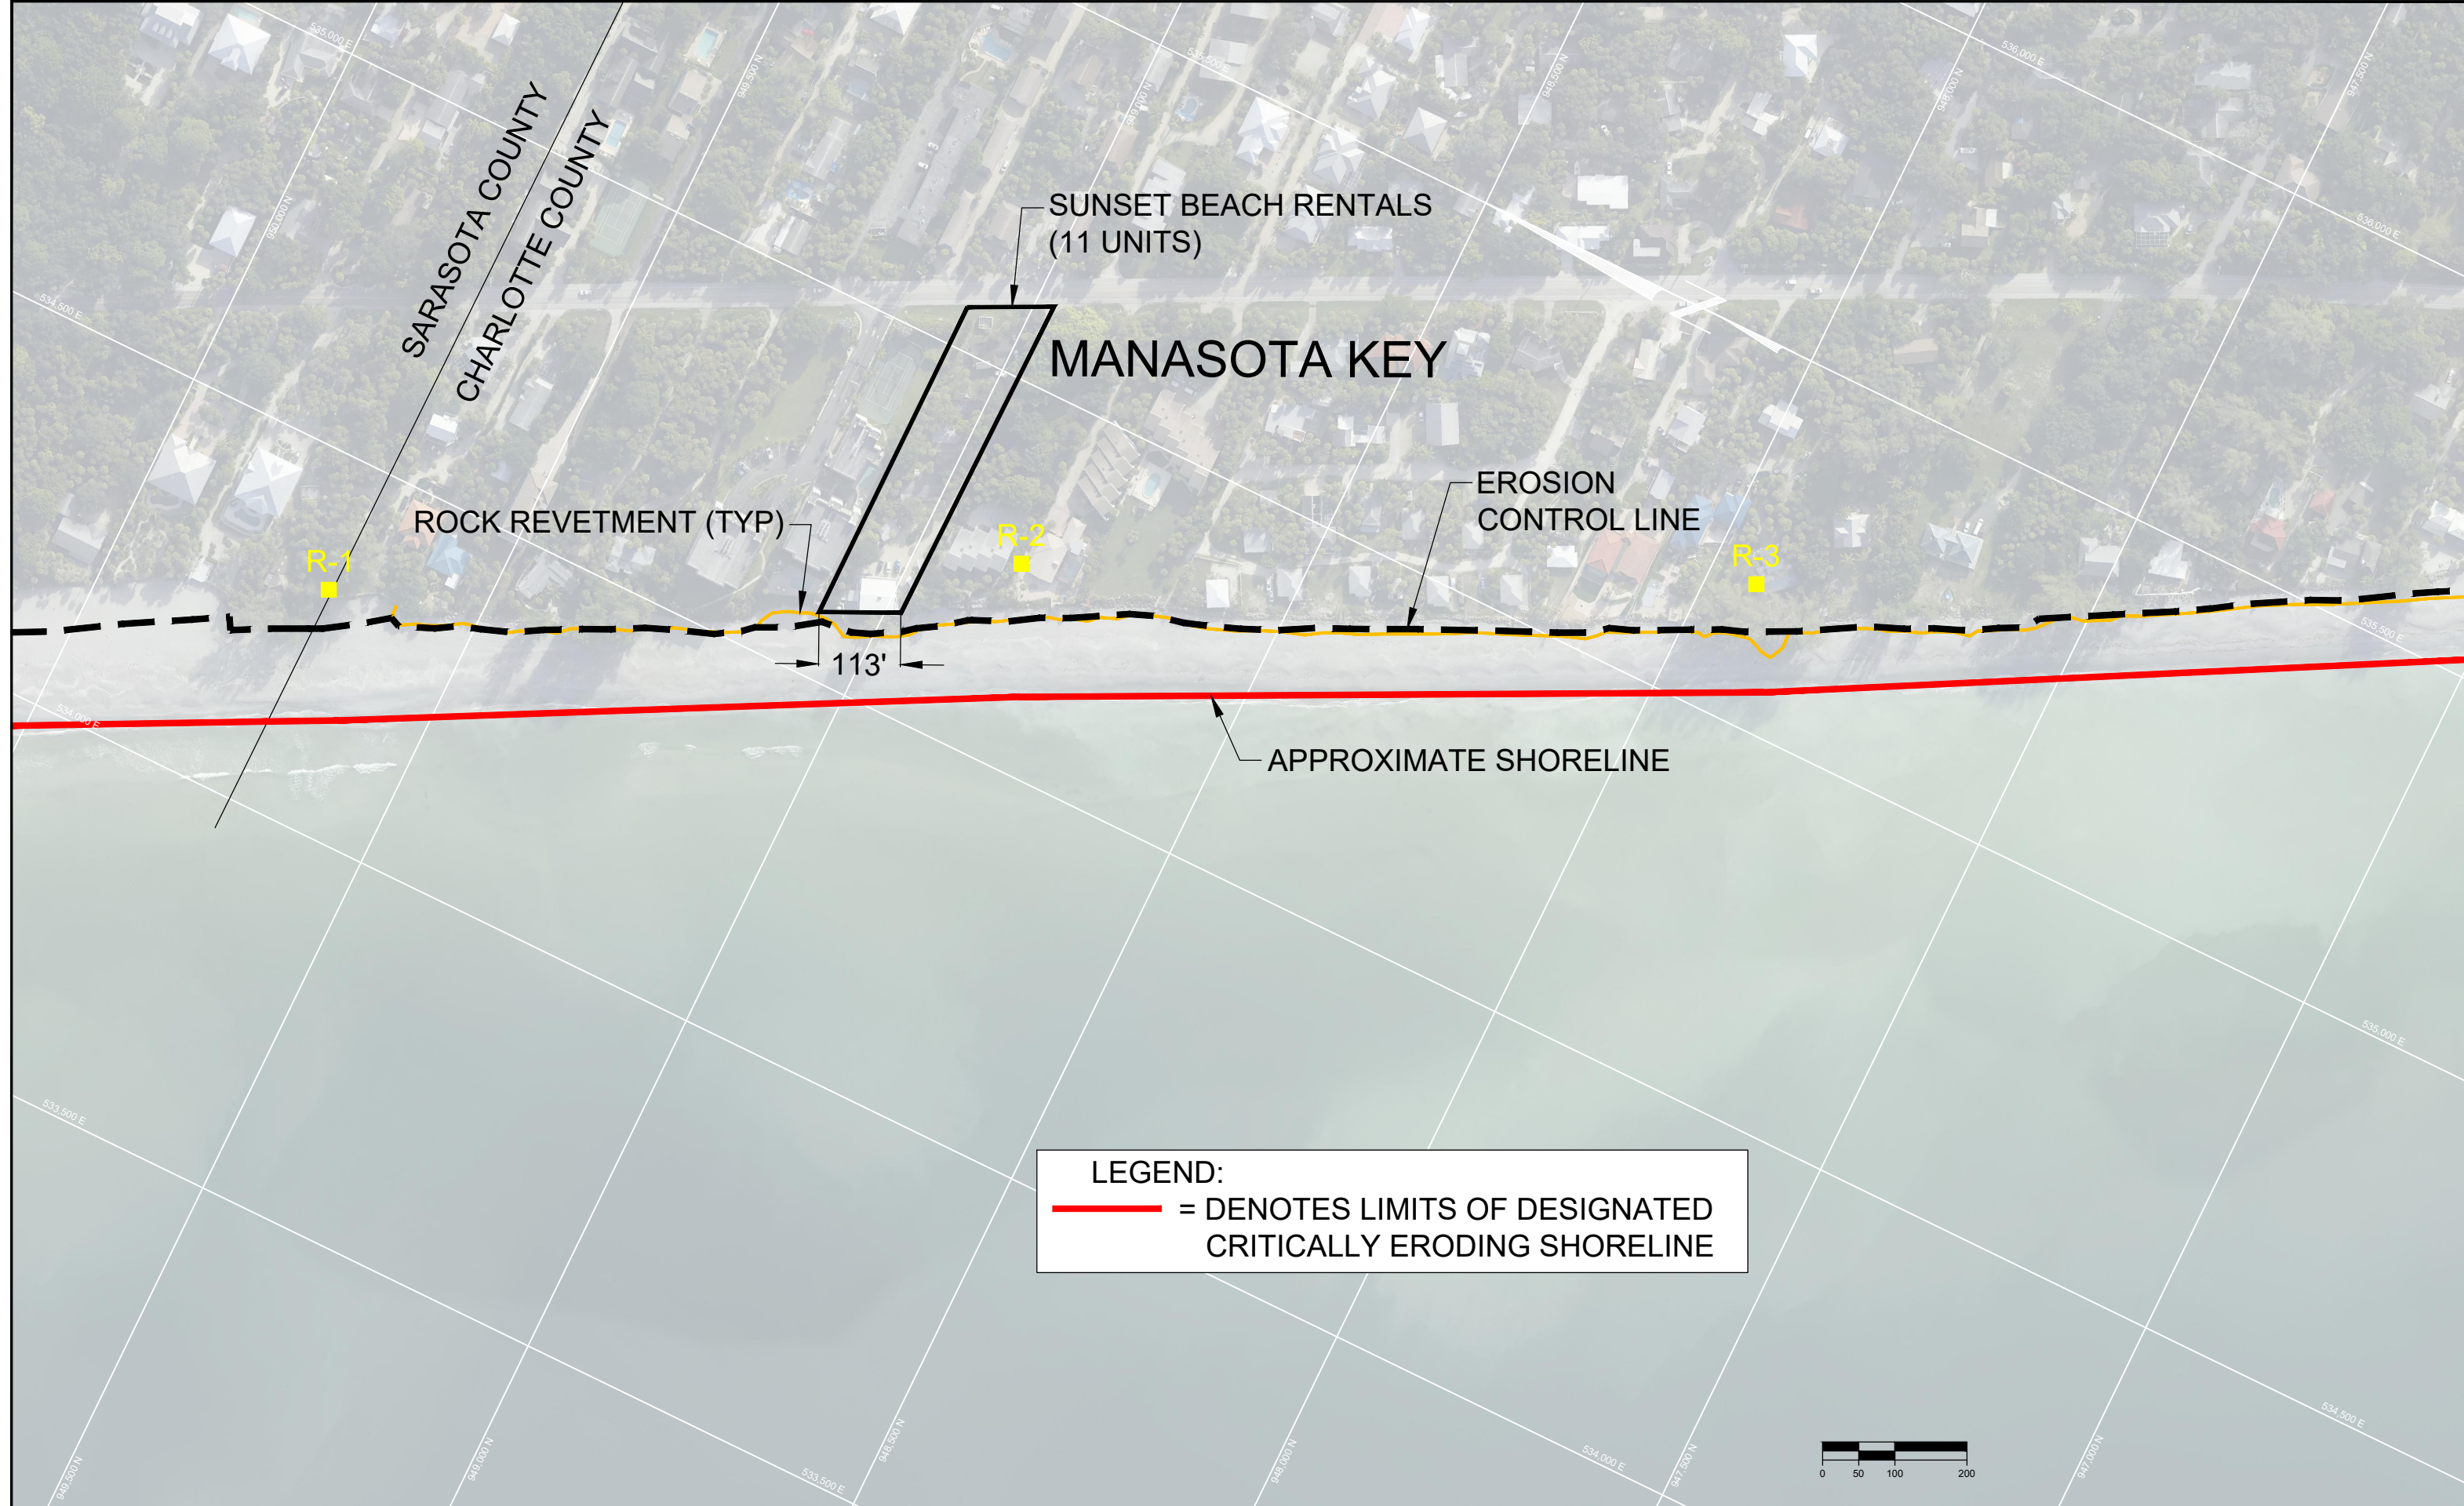

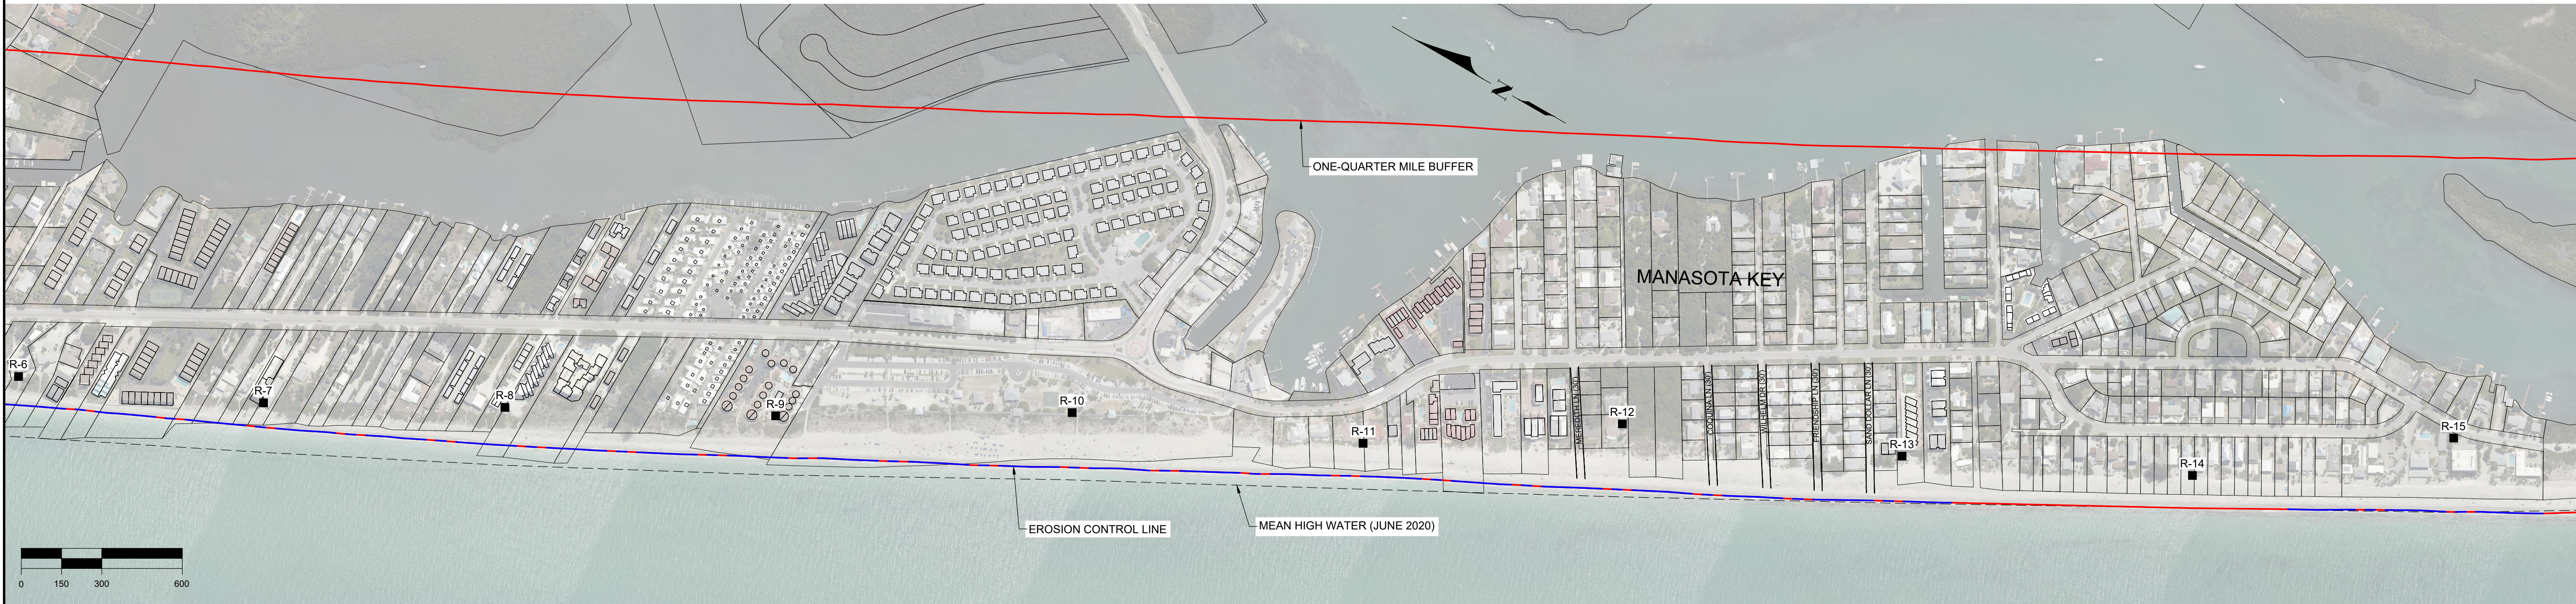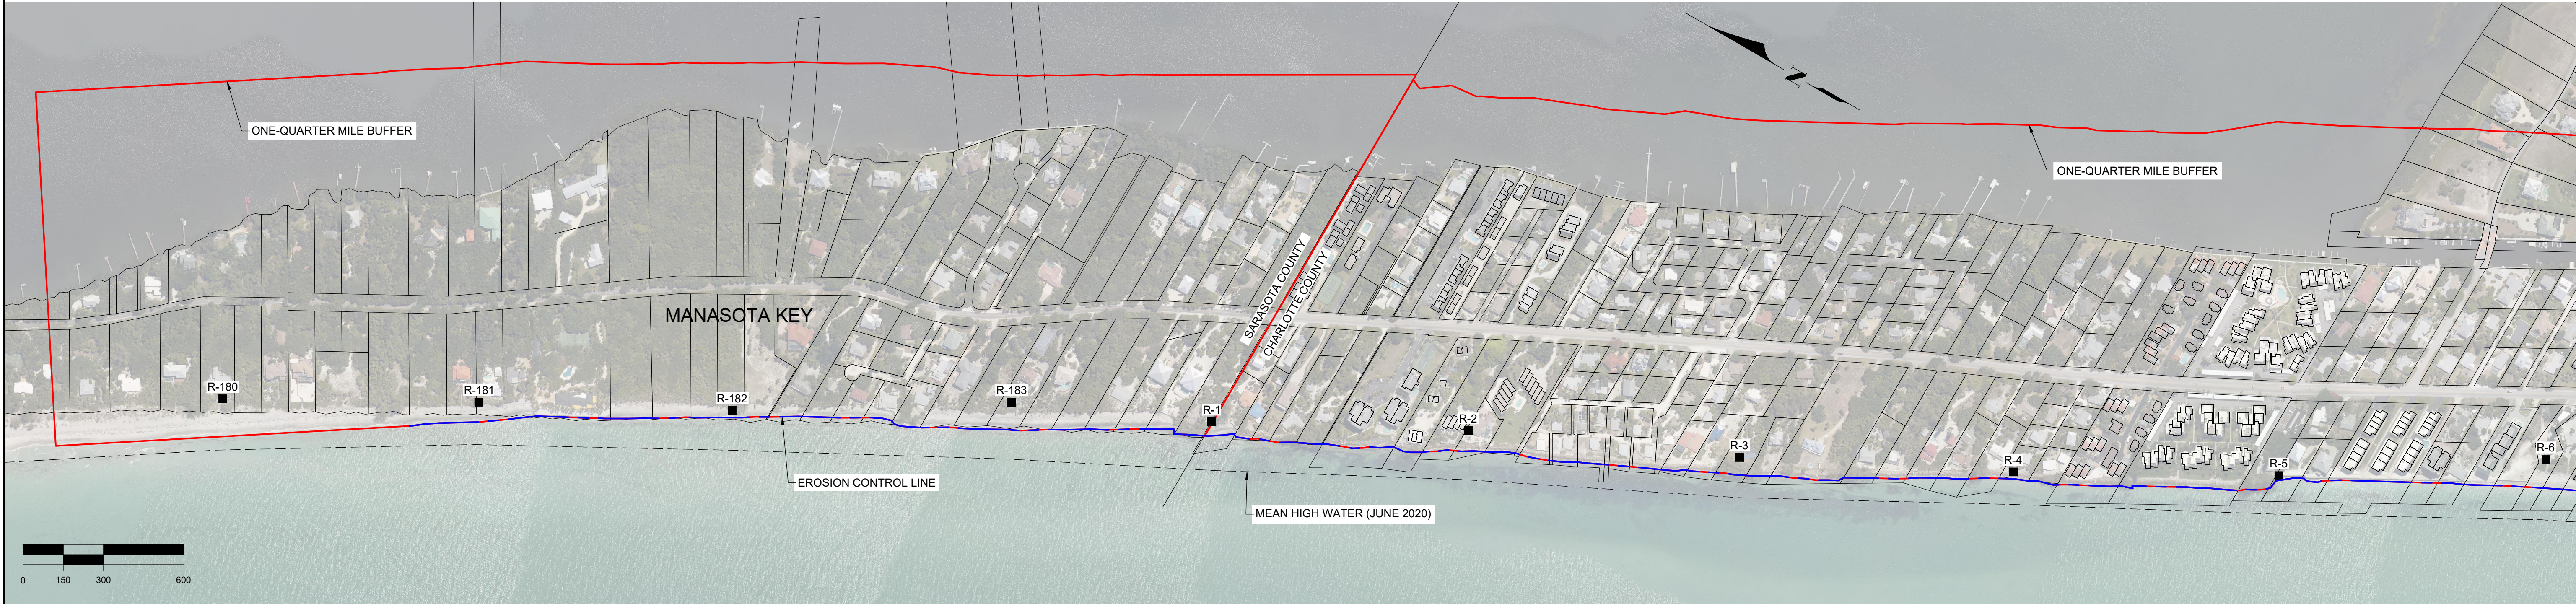

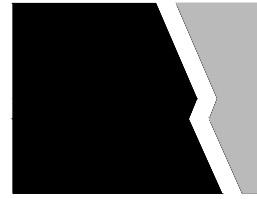

COASTAL
ENGINEERING
CONSULTANTS
INC.

A CECI GROUP COMPANY
Serving Florida Since 1977
28421 BONITA CROSSINGS BLVD
BONITA SPRINGS, FLORIDA 34135

CLIENT: COASTAL & MARINE ENGINEERING
ENVIRONMENTAL & GEOLOGICAL SERVICES
SURVEY AND MAPPING
ENGINEERING: CA 2464
SURVEYING: LB 2464

TITLE: CHARLOTTE AND SARASOTA COUNTIES

DATE: 8/19/2020

DRAWN: SDB

CHECKED: MTP

SEC. TWP. RNG.

ACAD NO. 19082-2020 Property Value Map.dwg

REF. NO. 19.082

SCALE: AS NOTED

DATE: 8/19/2020

DRAWN: SDB

CHECKED: MTP

SEC. TWP. RNG.

ACAD NO. 19082-2020 Property Value Map.dwg


REF. NO. 19.082


PROPERTY VALUE EXHIBIT

REVISION DESCRIPTION

FILE NO.: 19082-PROP-1

SHEET 1

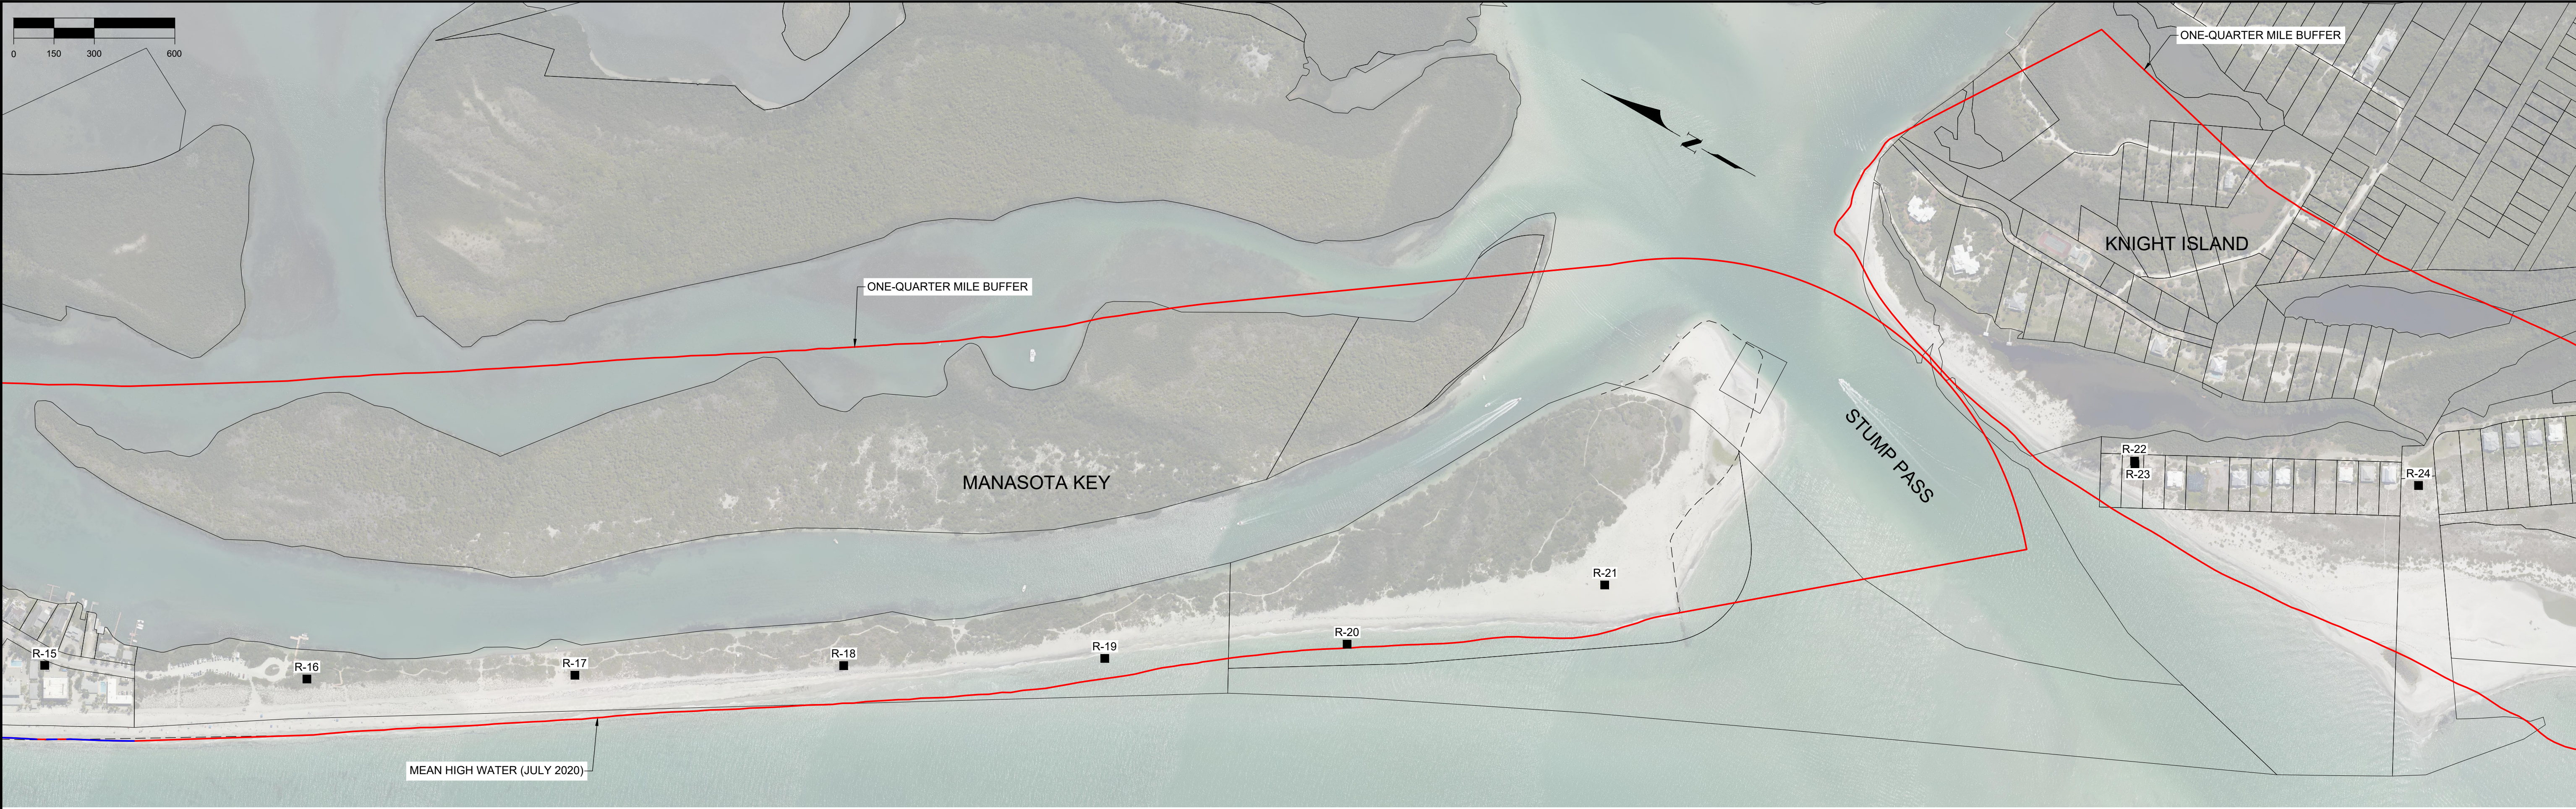

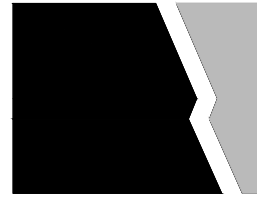

COASTAL
ENGINEERING
CONSULTANTS
INC.

A CECI GROUP COMPANY

Serving Florida Since 1977

28421 BONITA CROSSINGS BLVD
BONITA SPRINGS, FLORIDA 34135

CLIENT:
COASTAL & MARINE ENGINEERING
ENVIRONMENTAL & GEOLOGICAL SERVICES
SURVEY AND MAPPING
ENGINEERING: CA 2464
SURVEYING: LB 2464

TITLE:
PROPERTY VALUE EXHIBIT

DATE: 8/19/2020
DRAWN: SDB
CHECKED: MTP
SEC. TWP. RNC.
ACAD NO. 19082-2020 Property Value Map.dwg
REF. NO. 19,082

SCALE: AS NOTED
F.B.
MTP PG.
RNG.
19082-2020 Property Value Map.dwg

DATE BY NO. REVISION DESCRIPTION

FILE NO.: 19082-PROP-2

SHEET 2

THIS DOCUMENT AND THE CONCEPTS AND DESIGN PRESENTED HEREIN, AS AN INSTRUMENT OF SERVICE, IS THE PROPERTY OF COASTAL ENGINEERING CONSULTANTS, INC. (CECI). IT IS TO BE USED ONLY FOR THE PROJECT AND PURPOSE SPECIFICALLY IDENTIFIED IN THE TITLE. NO OTHER USE, REPRODUCTION, OR DISSEMINATION OF THIS DOCUMENT WITHOUT WRITTEN AUTHORIZATION AND SIGNATURE OF CECI IS PERMITTED. CECI DISCLAIMS ANY LIABILITY TO ANY PARTY FOR ANY DAMAGES, INCLUDING CONSEQUENTIAL DAMAGES, THAT MAY BE INCURRED BY ANY PARTY USING THIS DOCUMENT FOR ANY PURPOSE OTHER THAN THAT SPECIFICALLY IDENTIFIED IN THE TITLE.

2021 JUST PROPERTY VALUE TAX ROLL DATA FROM DEPARTMENT OF REVENUE
https://flrodarevenue.com/property/Pages/DataPortal_RequestAssessmentRollGISData.aspx

ACCOUNT	ID	Just Value 2021	ACCOUNT	ID	Just Value 2021
0499110001	0499110001	\$13,192,900	0501050005	0501050005	\$2,004,500
0500070009	0500070009	\$1,190,000	0501050006	0501050006	\$1,525,500
0500100001	0500100001	\$1,929,100	0501050007	0501050007	\$1,385,400
0500100002	0500100002	\$2,495,800	0501050008	0501050008	\$884,400
0500100003	0500100003	\$1,334,700	0501050009	0501050009	\$723,500
0500100004	0500100004	\$681,800	0501110001	0501110001	\$3,202,600
0500100005	0500100005	\$1,216,300	0501110002	0501110002	\$2,659,400
0500100006	0500100006	\$1,563,200	0501110003	0501110003	\$1,898,900
0500100007	0500100007	\$1,369,500	0501110004	0501110004	\$2,502,600
0500160001	0500160001	\$775,900	0501140001	0501140001	\$527,300
0500160002	0500160002	\$1,071,800	0501140002	0501140002	\$473,000
0500160003	0500160003	\$873,300	0501140003	0501140003	\$31,100
0500160004	0500160004	\$1,316,500	0501140004	0501140004	\$736,300
0500160005	0500160005	\$861,200	0501140005	0501140005	\$900,900
0500160006	0500160006	\$255,600	0501140007	0501140007	\$1,171,200
0500160007	0500160007	\$2,744,700	0501140011	0501140011	\$1,288,400
0500160008	0500160008	\$1,480,000	0501140012	0501140012	\$1,760,300
0500160009	0500160009	\$1,737,300	0501140014	0501140014	\$2,273,500
0500160010	0500160010	\$1,696,600	0501140015	0501140015	\$2,435,500
0500160011	0500160011	\$1,670,700	0501140016	0501140016	\$1,772,700
0500160012	0500160012	\$1,134,400	0501140017	0501140017	\$4,487,900
0500170002	0500170002	\$641,500	0501140018	0501140018	\$479,300
0500170003	0500170003	\$699,400	0502010001	0502010001	\$588,700
0500170004	0500170004	\$771,900	0502010003	0502010003	\$1,166,000
0500170005	0500170005	\$1,191,000	0502010004	0502010004	\$551,700
0500170006	0500170006	\$894,600	0502010005	0502010005	\$1,593,400
0500170011	0500170011	\$1,316,800	0502020001	0502020001	\$831,800
0500170012	0500170012	\$1,397,800	0502020002	0502020002	\$687,500
0500170014	0500170014	\$1,640,100	0502020003	0502020003	\$1,167,000
0500170015	0500170015	\$1,354,500	0502020004	0502020004	\$979,100
0500170016	0500170016	\$3,035,700	0502020005	0502020005	\$966,000
0500170017	0500170017	\$343,900	0502020010	0502020010	\$2,402,800
0501040004	0501040004	\$3,236,200	0502020011	0502020011	\$1,734,000
0501040005	0501040005	\$908,500	0502020012	0502020012	\$632,400
0501040006	0501040006	\$724,800	0502070003	0502070003	\$4,860,200
0501040008	0501040008	\$1,588,400	0502070006	0502070006	\$1,694,100
0501040009	0501040009	\$1,432,700	0502070007	0502070007	\$3,702,400
0501050001	0501050001	\$1,685,500	0502070008	0502070008	\$1,118,800
0501050002	0501050002	\$2,268,400	0502070012	0502070012	\$650,700
0501050003	0501050003	\$1,606,700	0502070013	0502070013	\$776,800

ACCOUNT	ID	Just Value 2021	ACCOUNT	ID	Just Value 2021
0501050004	0501050004	\$1,917,600	0502150006	0502150006	\$659,900
0502070015	0502070015	\$3,088,200	0502150007	0502150007	\$899,100
0502070017	0502070017	\$1,306,200	0502070014	0502070014	\$798,900
0502070018	0502070018	\$1,307,400	0502150008	0502150008	\$391,700
0502070019	0502070019	\$650,700	0502150009	0502150009	\$458,700
0502080001	0502080001	\$864,800	0502150010	0502150010	\$1,247,200
0502080002	0502080002	\$190,600	0502150011	0502150011	\$1,512,600
0502080003	0502080003	\$712,900	0502160001	0502160001	\$1,017,400
0502080007	0502080007	\$207,500	0502160002	0502160002	\$341,900
0502080008	0502080008	\$1,260,800	0502160003	0502160003	\$337,500
0502080009	0502080009	\$988,000	0502160004	0502160004	\$777,900
0502080010	0502080010	\$1,132,300	0502160005	0502160005	\$408,000
0502090001	0502090001	\$1,428,000	0502160006	0502160006	\$488,300
0502090003	0502090003	\$3,025,800	0502160007	0502160007	\$657,400
0502090004	0502090004	\$2,500	0502160008	0502160008	\$2,049,100
0502090005	0502090005	\$1,100	0502160011	0502160011	\$2,535,000
0502090007	0502090007	\$404,200	0502160012	0502160012	\$27,900
0502090008	0502090008	\$304,900	0502160013	0502160013	\$1,699,900
0502090009	0502090009	\$343,800	0502160014	0502160014	\$1,381,700
0502090011	0502090011	\$1,195,500	0502020007	502020007	\$0
0502090012	0502090012	\$660,200	0502070016	502070016	\$0
0502090013	0502090013	\$821,500			
0502090014	0502090014	\$601,000		AVERAGE	\$1,349,352
0502090015	0502090015	\$628,700		TOTAL	\$114,694,900
0502090016	0502090016	\$541,100			
0502090017	0502090017	\$403,400			
0502100001	0502100001	\$756,800			
0502100002	0502100002	\$574,500			
0502100003	0502100003	\$1,324,900			
0502100004	0502100004	\$1,053,200			
0502100005	0502100005	\$1,337,800			
0502100006	0502100006	\$1,326,500			
0502100008	0502100008	\$463,600			
0502100009	0502100009	\$344,000			
0502100010	0502100010	\$331,500			
0502100011	0502100011	\$816,800			
0502100012	0502100012	\$0			
0502100013	0502100013	\$2,475,100			
0502100014	0502100014	\$1,636,700			
0502100015	0502100015	\$1,520,200			
0502150001	0502150001	\$800,100			
0502150002	0502150002	\$2,290,000			
0502150003	0502150003	\$2,590,800			
0502150004	0502150004	\$1,229,300			
0502150005	0502150005	\$2,504,700			

**RESOLUTION OF THE BOARD OF COUNTY COMMISSIONERS
OF SARASOTA COUNTY, FLORIDA**

RESOLUTION NO. 2022-_____

**RESOLUTION OF THE BOARD OF COUNTY
COMMISSIONERS OF SARASOTA COUNTY, FLORIDA,
AUTHORIZING APPLICATION TO THE FLORIDA
DEPARTMENT OF ENVIRONMENTAL PROTECTION FOR
PARTIAL FUNDING OF THE MANASOTA KEY BEACH
RESTORATION PROJECT FOR FISCAL YEAR 2023-2024**

WHEREAS, the beaches of Sarasota County are an important and valuable public resource that provides unique recreational opportunities for residents, attracts significant numbers of seasonal visitors and tourists with a resulting positive impact on the local economy, buffers upland development and public infrastructure from the effects of damaging storms and is the habitat for a variety of native wildlife and vegetation; and,

WHEREAS, the southern portion of Manasota Key has experienced severe and progressive beach erosion, which has led to the erosion of the public recreational beach, threatened area roads, and utilities, left residences vulnerable to storm damage, necessitated consideration of extensive coastal armoring, and destroyed dune habitat, all to the extent that this portion of Manasota Key is designated as an area of Critical Erosion by the State of Florida; and

WHEREAS, proactive management, restoration where necessary, and timely future maintenance of the beaches in Sarasota County is clearly in the public interest of all County residents; and

WHEREAS, the Board of County Commissioners authorized staff to partner with Charlotte County and to successfully undertake the construction of the Manasota Key Beach Restoration Project; and

WHEREAS, permit-required sea turtle monitoring services were procured directly by each County due to the geographical limits of the monitoring permits issued by the Florida Fish and Wildlife Conservation Commission; and

WHEREAS, Charlotte County is unable to submit Beach Management Funding Assistance Program reimbursement requests for costs incurred directly by Sarasota County; and

WHEREAS, Section 161.101, Florida Statutes, as implemented by Florida Department of Environmental Protection (FDEP) Rules, authorizes the FDEP to pay up to 50% of qualifying costs associated with the development and implementation of erosion control, beach restoration and maintenance measures, depending on the degree of public access.

BE IT RESOLVED by the **BOARD OF COUNTY COMMISSIONERS OF SARASOTA COUNTY, FLORIDA**, in public meeting assembled that:

Res 2022-_____

1. The Board of County Commissioners supports maintenance and monitoring of the recently restored beaches consistent with the requirements of Project permits and supports the submittal of a funding request to the FDEP for consideration under the FDEP Beach Management Funding Assistance Program for Fiscal Year 2023-2024.
2. This resolution shall take effect immediately upon adoption.

PASSED AND DULY ADOPTED, at a regular meeting of the Board of County Commissioners of Sarasota County, Florida, on the _____ day of _____, 2022.

BOARD OF COUNTY COMMISSIONERS OF
SARASOTA COUNTY, FLORIDA

By: _____
CHAIRMAN

ATTEST:
KAREN E. RUSHING, Clerk
of the Circuit Court and Ex-Officio
Clerk of the Board of County
Commissioners of Sarasota County,
Florida

By: _____
DEPUTY CLERK