



Beach Management Funding Assistance Program
Local Government Funding Request
Fiscal Year 2025/2026
Beach Projects Application

PART I: GENERAL INFORMATION

Local Sponsor	Lee County		
Federal ID Number (FEID)	59-6000702		
Primary Contact Name	Mike Campbell	Title	Marine Project Manager
Mailing Address Line 1	Natural Resources Division		
Mailing Address Line 2	1500 Monroe St.		
City	Fort Myers	Zip Code	33901
Telephone Number	239-533-8133		
Email Address	mcampbell@leegov.com		

Additional Contact Information

Alternate Contacts:
Debbie Paxton, Fiscal Manager
Steve Boutelle, Operations Manager
239-533-8109

PART II: CERTIFICATION

I hereby certify that all information provided with this application is true and complete to the best of my knowledge.

Signature of Local Sponsor

Electronic or scanned signatures accepted.

Printed Name

Michael Campbell

Date

7/31/2024



Beach Management Funding Assistance Program
Local Government Funding Request
Fiscal Year 2025/2026
Beach Projects Application

PART III: EVALUATION CRITERIA

1. Project Name: (as listed in the Strategic Beach Management Plan)

Bonita Beach Nourishment

2. Project Description: Include county, location with reference to DEP range monuments, brief project history, and description of proposed activities.

This is a 0.9-mile segment of critically eroded beach on Little Hickory Island at Bonita Beach. Beach restoration was completed in December 1995 with local funding. The non-federal Bonita Beach Restoration Project (R226-R230) was constructed along the northern Gulf shoreline of Little Hickory Island using sand from the ebb shoal of New Pass. Lee County was the local sponsor. The 0.78 mile project placed approximately 217,000 cy of sand between R225.5 and R230. The project included two terminal groins constructed at the north limits of the beach fill adjacent to Big Hickory Pass. The southern groin was damaged during the passage of Tropical Storm Gabrielle and was rehabilitated during the summer of 2003.

Nourishment was completed along Bonita Beach (R226-R230) using approximately 150,000 cy of sand from the Big Carlo Pass ebb shoal in June of 2004. The project design consists of a beach berm at elevation +5.5 ft NGVD and a dune feature at elevation +6.5 ft NGVD to protect the existing dune and upland development and extended the shoreline seaward an average of 115 feet as measured from the surveyed 2001 shoreline with an anticipated design fill life of approximately 6 years.

The second nourishment was completed in September 2014 in conjunction with the Lovers Key project to the north and placed approximately 134,484 cy of material using sand from the Big Carlos Pass ebb shoal complex. Since construction, the project has been impacted by several tropical cyclones, most notably Hurricane Ian in 2022.

This funding request is to move the project into the next nourishment phase. Nourishment is planned for 2024/25. Coordination with Lovers Key and South Bonita Beach is planned in order to ensure the project is cost effective. Staff has determined that 74% of the project is eligible for state cost sharing.



Beach Management Funding Assistance Program
Local Government Funding Request
Fiscal Year 2025/2026
Beach Projects Application

3. Use of Requested Program Funds: Provide a brief description of tasks to be completed in each requested phase (Feasibility, Design, Construction, Monitoring, or USACE Multiphase). Indicate which tasks are cost reimbursement from previous fiscal years.

Construction - Completion of plans, specs, and construction drawings; bid services; implementation of nourishment with all permit required conditions and environmental monitoring and controls; construction inspection and completion certification; one year of post-construction monitoring (physical, turtle, bird).

4. Map: Provide as an attachment. The map(s) of the project area must be formatted at a minimum of 1" = 200' scale and include a compass rose and legend.

Map elements must include:

1. **Project boundary:** DEP reference monuments and shoreline designated as critically eroded
2. **Eligibility:** Indicate lengths of eligible shoreline based on criteria outlined in Chapter 62B-36.007, F.A.C.
 - a. Beach access locations: indicate primary or secondary access, and include the shoreline length, number and location of auto parking spaces, mass transit stops, bike parking spaces, and public restroom facilities within 1/4 mile walking distance of each access
 - b. Public lodging establishments: include the length fronting the project shoreline, and include the length of street-side frontage for lodging within 1/4 mile walking distance of a secondary beach access location
3. **Recreational benefits:** Comprehensive list of current land use designations of properties fronting the project shoreline
4. **Value of upland property:** Include one-quarter mile buffer and provide a comprehensive list of the values of properties (data from year 2023) that are enclosed or intersected by the buffer. The 2023 property value tax roll data and ArcGIS shapefiles can be obtained from the Department of Revenue website: https://floridarevenue.com/property/Pages/DataPortal_RequestAssessmentRollGISData.aspx. See Guidance Document for more information.

5. Project length: Total restored project length (in feet) of the critically eroded area (as listed in the Strategic Beach Management Plan).

3900

Beach Management Funding Assistance Program
Local Government Funding Request
Fiscal Year 2025/2026
Beach Projects Application



Beach Management Funding Assistance Program
Local Government Funding Request
Fiscal Year 2025/2026
Beach Projects Application

7. Schedule and Budget: Provide as a separate attachment, if needed. Clearly indicate project phase: Feasibility (F), Design (D), Construction (C), Monitoring (M), or USACE Multiphase (USACE). Include the year of post-construction monitoring in the description.

• **Cost Reimbursement:** Specify eligible costs incurred during the three years prior to the current application's fiscal year that are not in a current DEP agreement and have not been reimbursed (this includes fiscal years 22/23, 23/24, and 24/25). Eligible costs will be added to the current funding request.

• **Current and Future Costs:** Specify eligible costs for the current application's fiscal year that are not in a current DEP agreement and have not been reimbursed as well as the estimated costs for the next 4 years. Note: If Construction costs are requested in the current fiscal year, then the Year 1 Post-Construction Monitoring costs will be added to the current funding request.

Fiscal Year	Project Phase	Description	Federal Cost	State Cost	Local Cost	Total Cost
22/23						
22/23						
22/23						
23/24						
23/24						
23/24						
24/25	Construction	Nourishment		1,167,582	1,966,866	3,134,447
24/25						
24/25						
25/26	Monitoring	Year 1 post-construction monitoring	0	30,000	30,000	60,000
25/26						
25/26						
26/27	Monitoring	Year 2 post-construction monitoring	0	30,000	30,000	60,000
26/27						
26/27						



Beach Management Funding Assistance Program
Local Government Funding Request
Fiscal Year 2025/2026
Beach Projects Application

Fiscal Year	Project Phase	Description	Federal Cost	State Cost	Local Cost	Total Cost
27/28	Monitoring	Year 3 post-construction monitoring	0	30,000	30,000	60,000
27/28						
27/28						
28/29	Monitoring	Year 4 post-construction monitoring	0	30,000	30,000	60,000
28/29						
28/29						
29/30	Monitoring	Year 5 post-construction monitoring	0	30,000	30,000	60,000
29/30						
29/30						

8. Tourism-related impacts: Criteria is calculated by the Department using 2023 data. For reference, tax data can be obtained from the Department of Revenue website: <https://floridarevenue.com/DataPortal/Pages/TaxResearch.aspx> See Guidance Document for more information.

- ☒ Current funding request includes construction and year one post-construction monitoring
☐ Project is managed by two or more counties

Additional comments

9. Federal involvement: The documentation to verify authorization, federal cost share percentage, and status of funding award must be provided with the application materials for the award of points.

Is the project Federally authorized by the USACE?

No

Authorization Year:

Expiration Year:

Does this project have a signed USACE Chief's report or Civil Works Congressional authorization for the requested phase?

No

USACE federal cost share percentage for this project (excluding FCCE):



Beach Management Funding Assistance Program
Local Government Funding Request
Fiscal Year 2025/2026
Beach Projects Application

Select all that apply for the requested project phase(s) and include documentation with application materials.

- ☐ Executed USACE project agreement
☐ Included in USACE work plan
☐ Approved FEMA Project Worksheet
☐ Included in Congressional Appropriations Act
☐ Other documentation:

10. Storm damage reduction benefits: Criteria is calculated by the Department.

What is the volume (cy) of advanced nourishment lost since the last sand placement event of a beach restoration or nourishment project as measured above the Mean High Water contour? Data should be consistent with the annual post-construction monitoring reports.

See attached assessment Reports.

For restoration projects, what is the historical erosion rate?

11. Cost effectiveness: Criteria is calculated by the Department. A project design analysis and supporting documentation must be provided with the application materials for the award of points. See Guidance Document for more information.

What is the proposed sand placement volume (cy)?

234,000

What is the nourishment interval (years)?

10

Select all that apply for the current project funding request:

- ☐ Enhanced longevity: Propose structural or design components that could extend the beach nourishment interval
☐ Dune addition: Incorporate new or enhanced dune structures or new or existing dune restoration and revegetation projects
☐ Innovative technology: Propose innovative technologies designed to reduce project costs
☐ Regionalization: Two or more local sponsors manage projects together or projects propose regional sediment management strategies to conserve sand resources or reduce project costs

Additional comments for storm damage reduction benefits and cost effectiveness

Enhanced design to extend beach nourishment interval.
Increased dune planting.
Lee County, the City of Bonita, and the Town of Fort Myers Beach have agreed to cooperate on the nourishment event to reduce project cost and conserve sand resources. The County is working with the Town of Fort Myers Beach to obtain State and Federal authorizations allowing the town to utilize the County's offshore sand source(see attached contract plans). The County is entering into an interlocal agreement with the City of Bonita Springs to combine the projects into one, sharing the cost of mobilization and demobilization, therefore reducing the project cost.
See attached assessment report.



Beach Management Funding Assistance Program
Local Government Funding Request
Fiscal Year 2025/2026
Beach Projects Application

12. Previous state commitment

Has the Department previously reviewed, approved, and cost-shared on a feasibility or design phase for this project?

Has the current proposed project phase(s) received a partial state appropriation within 3 years of phase completion?

Additional comments

13. Accessible beach area: Criteria is calculated by the Department. Provide additional information for consideration.

Describe the landward and seaward edge of the accessible beach width

292,500 sq ft as defined by the 3900' project length and 75' design width per 2021 Performance Evaluation Report (attached).

Provide the project boundaries (R-monuments)

R-226 through R-230

Provide citations of reference sources

14. Recreational benefits: Provide the percentage of linear footage within the project boundaries which is zoned recreational or open space; for commercial use; or to allow for public lodging establishment, or the equivalent. Provide additional documentation and DBPR website link in a separate attachment, if needed.

Recreation = 248 + 50'
Commercial = 202 + 209'
Total = 709 / 3900 = 18.2%

15. Mitigation of inlet effects: Criteria is calculated by the Department.

Additional comments

Project is within the AOI of Big Hickory Pass to the North, a regional inlet management study was just completed.

16. Successive unfunded requests

Is the current proposed project phase(s) a successive, unfunded request? If so, how many years of successive request(s) is the current application?

Does the successive request add the construction phase?



Beach Management Funding Assistance Program
Local Government Funding Request
Fiscal Year 2025/2026
Beach Projects Application

17. Environmental habitat enhancement: Criteria is calculated by the Department. See Guidance Document for more information.

Is the project within a designated critical habitat area for threatened or endangered species that is subject to extensive shoreline armoring?

No

Is the project within a non-designated area where extensive shoreline armoring threatens the habitat of threatened or endangered species?

Yes

If yes to either of the above, does the project exceed best management practices to incorporate turtle-friendly designs and management strategies to protect resources or benefit critical habitat preservation?

Yes

Provide an explanation and supporting documentation for the strategies which exceed best management practices

The project area is extensively armored and was without suitable nesting habitat for marine turtles prior to restoration. Enhancement of dune and turtle friendly slope will benefit marine turtle nesting habitat.

18. Readiness to construct

Does the project have an active state permit?

Yes

Does the project have an active federal permit?

Yes

Permit number

0311811-001-JC

Permit number

SAJ-2012-00198(IP-MJD)

Authorization date

June 24, 2013

Authorization date

Sept. 3, 2013

Expiration date

June 24, 2028

Expiration date

Sept. 3, 2028

Have all necessary easements been acquired for the upcoming or proposed construction phase?

Yes

Has the necessary local funding been secured for the proposed project? If so, provide a copy of the draft Resolution. The signed Resolution is due by September 23, 2024.

Yes

Is an Erosion Control Line established along the project length?

Yes

Additional comments for readiness to construct



Beach Management Funding Assistance Program
Local Government Funding Request
Fiscal Year 2025/2026
Beach Projects Application

Provide additional information and comments below or attach supporting documents.

4. Maps attached

10. Contract Plans attached. 2022 Monitoring Report and Post-Ian Assessment Report attached.

13. Bonita Beach Nourishment Project Performance Evaluation Report 2021 attached.

18. Draft Resolution attached.

**BONITA BEACH NOURISHMENT PROJECT
PERFORMANCE EVALUATION REPORT**



Prepared for:

**Lee County Natural Resources Division
1500 Monroe Street
Ft. Myers, Florida 33901**

September 29, 2021

CEC File No. 21.078

Prepared by:



TABLE OF CONTENTS

1	INTRODUCTION	1
2	PROJECT HISTORY	3
3	STORM EVENTS	5
4	PROJECT PERFORMANCE ASSESSMENT	7
4.1	Shoreline Evolution.....	7
4.2	Overall Shoreline and Volume Change Analysis.....	12
4.2.1	North of Beach Fill	12
4.2.2	Beach Fill	12
4.2.3	South of Beach Fill	12
4.3	Big Hickory Pass Analysis	12
5	STORM DAMAGE REDUCTION ANALYSIS: PERMITTED FILL TEMPLATE	17
5.1	Introduction	17
5.2	Model Calibration.....	17
5.3	Input Data	17
5.3.1	Bathymetry/Topography	18
5.3.2	Grain Size.....	18
5.3.3	25-Year Design Storm Event Waves	18
5.3.4	Water Levels	19
5.4	SBEACH Results: 2020 Beach Profiles	20
5.5	SBEACH Results: Recommended Design for Future Projects	28
6	SEA LEVEL CHANGE ANALYSIS	32
7	CONCLUSIONS AND RECOMMENDATIONS	36
7.1	Beach Project Performance Summary.....	36
7.2	Beach Fill Template Recommendations.....	36
7.3	Big Hickory Pass Flood Shoal.....	37
7.4	Additional Recommendations	37
8	REFERENCES.....	39

LIST OF FIGURES

Figure 1. Location Map.....	2
Figure 2. Photo of 1995 Construction Project (from Olsen, 1996).....	4
Figure 3. 1995-2020 Storm Events within 50-mile Radius.	5
Figure 4. 2001 Tropical Storm Gabriel within 70-mile Radius.	6
Figure 5. Shoreline Evolution Since 2004, R-223 – R-228.5.	10
Figure 6. Shoreline Evolution Since 2004, R-229 – R-235.	11
Figure 7. January 2015 Big Hickory Pass Survey.	14
Figure 8. June 2020 Big Hickory Pass Survey.	15
Figure 9. 2015-2020 Big Hickory Pass Morphologic Changes.	16
Figure 10. SBEACH 25-Year Storm Wave Height and Period Input.....	19
Figure 11. SBEACH 25-Year Storm Hydrograph Input.....	20
Figure 12. SBEACH Model Results R-226.	21
Figure 13. SBEACH Model Results at R-226A.	22
Figure 14. SBEACH Model Results at R-227.	22
Figure 15. SBEACH Model Results at R-228.	23
Figure 16. SBEACH Model Results at R-229.	23
Figure 17. SBEACH Model Results at R-230.	24
Figure 18. SBEACH Model Results at R-231.	24
Figure 19. SBEACH Model Results at R-232.	25
Figure 20. SBEACH Model Results at R-233.	25
Figure 21. SBEACH Model Results at R-234.	26
Figure 22. SBEACH Model Results at R-235.	26
Figure 23. Erosion Predicted by SBEACH after 25-Year Storm Event.	27
Figure 24. SBEACH Model Results R-227.	29
Figure 25. SBEACH Model Results at R-228.	30
Figure 26. SBEACH Model Results at R-229.	30
Figure 27. Erosion Predicted by SBEACH after 25-Year Storm Event for Updated Fill Design.	31
Figure 28. Sea Level Trend at Naples, FL (http://tidesandcurrents.noaa.gov).	32
Figure 29. 18-step Flowchart to Account for Changes in MSL (USACE, 2011).	33
Figure 30. Estimated Relative Sea Level Rise since 1995 based on USACE Methodology.	35
Figure 31. Recommended Beach Fill Template for Future Renourishment Projects.	37

LIST OF TABLES

Table 1. Beach Fill Design Summary: 1995, 2004, and 2014 Projects.	3
Table 2. 1995-2020 Storm Events.	6
Table 3. 2004 Project Performance Analysis.....	8
Table 4. 2014 Project Performance Analysis.....	9
Table 5. 2015 to 2020 Shoreline and Volume Change Summary.....	13
Table 6. Recommended SBEACH Model Parameters for Bonita Beach (Wang and Manausa, 2015).	17
Table 7. Summary of Model Results: 25-Year Storm Erosion Limits.	21
Table 8. Summary of Model Results: 25-Year Storm Erosion Limits.	28
Table 9. Estimated Relative Sea-level Changes, 1995-2028.	34

1 INTRODUCTION

Coastal Engineering Consultants, Inc. (CEC) is assisting Lee County with conducting a performance evaluation of the Bonita Beach Nourishment Project. A location map is shown in Figure 1.

The scope of work includes the following tasks.

- Review historic permits and monitoring survey data of 1995, 2004 and 2014 projects. Compute shoreline and volume changes and background erosion from initial restoration through nourishment events.
- Vary beach berm elevations and widths in SBEACH model to identify those that provide storm damage reduction benefits from 25-year return interval storm event and account for sea level change. Quantify advanced nourishment and equilibrium profile adjustment components to offset background erosion during nourishment cycle and offset profile equilibration, respectively.
- Conduct sea level change analysis applying industry standard techniques (e.g., USACE methodology) and estimate rise in sea level since the original 1995 project through expiration date of existing permit in 2028.
- Utilize available survey data of Little Hickory Island, Big Hickory Pass and flood shoal to estimate shoaling rates. Evaluate qualitative performance of beach fill and terminal groins.
- Coordinate with County and their outside consultant performing inlet management study. Evaluate Bonita Beach Nourishment Project impacts on Big Hickory Pass and shoals. Discuss options to enhance Project performance and reduce Big Hickory Pass shoaling including beach fill planforms and coastal structures.

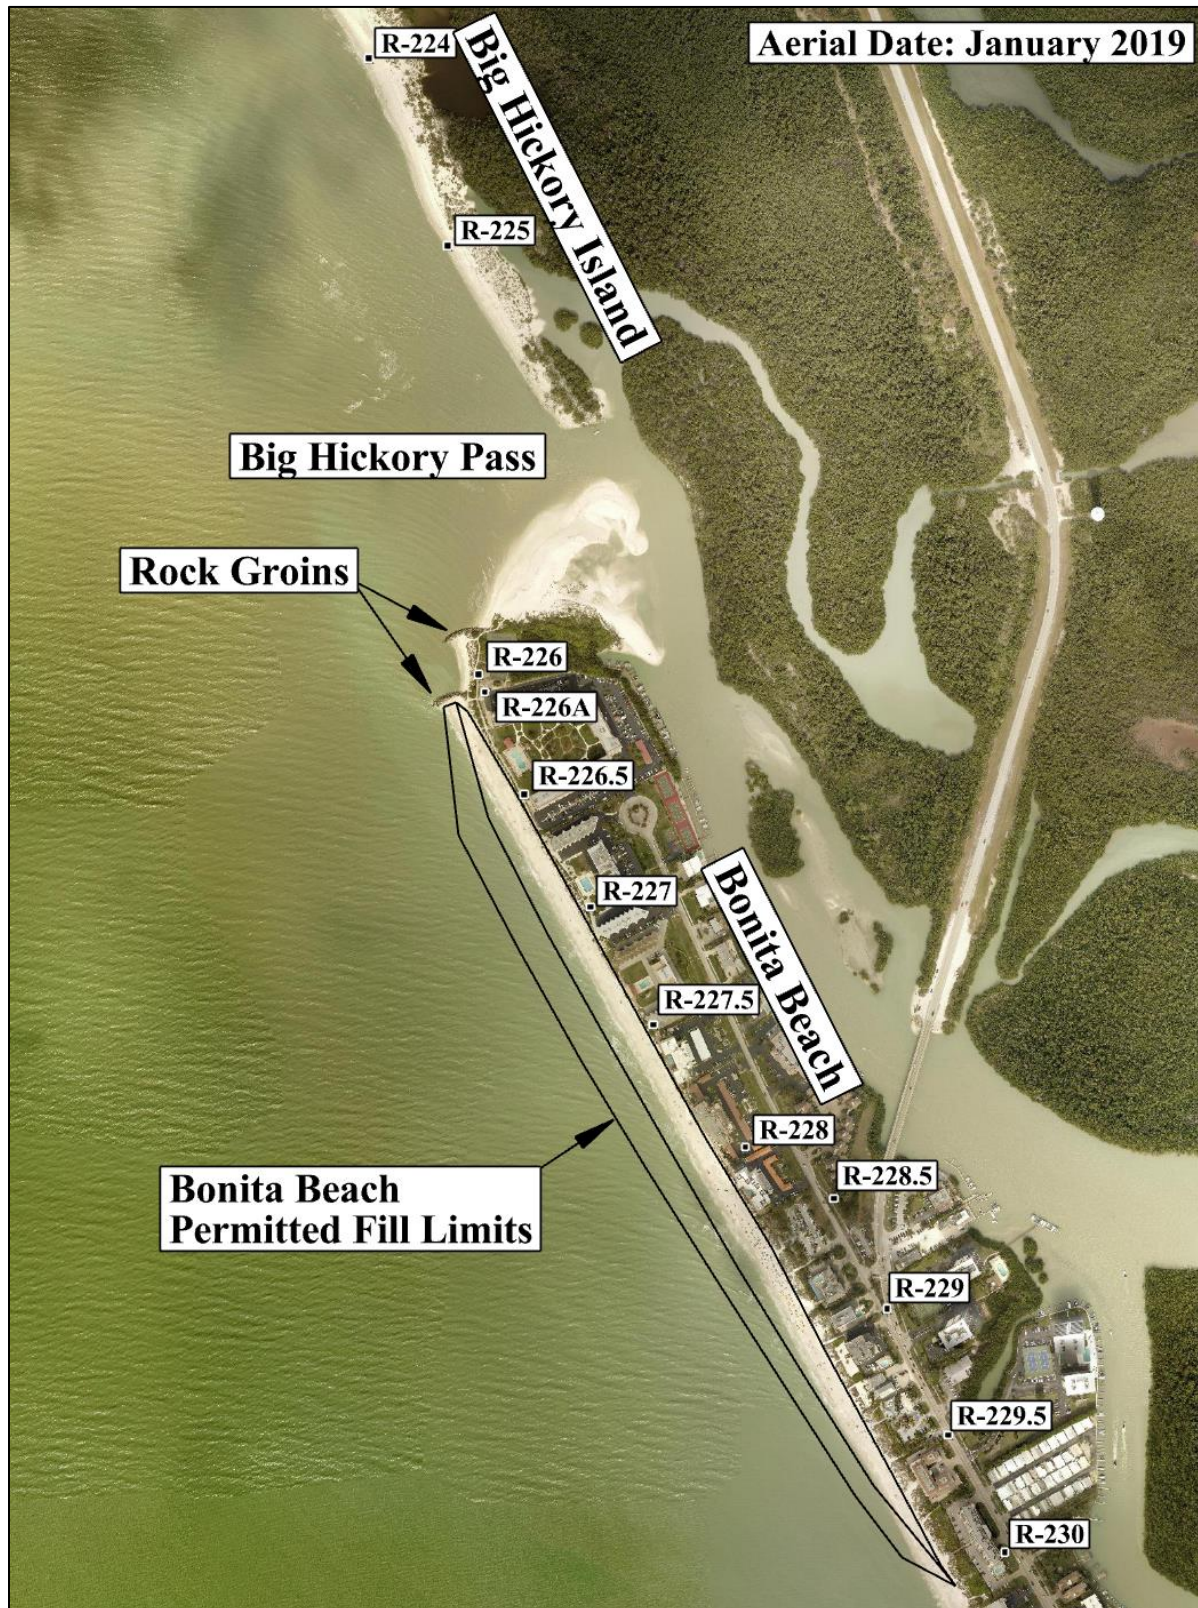


Figure 1. Location Map.

2 PROJECT HISTORY

The original Bonita Beach restoration project was completed in November 1995 and included the placement of approximately 217,000 cubic yards (cy) of sand and the construction of two terminal rock groins at the northern end of the project (Olsen, 1996). The construction of the project resulted in an initial seaward advancement of the shoreline along the project length of 120 to 160 feet, tapering to 0 feet along the southern 1,500 feet of the project length. The groins extended approximately 200 feet seaward (Figure 2).

The first maintenance nourishment was completed in May 2004. The 2004 maintenance design extended the shoreline seaward 112 to 125 feet as measured from the surveyed 2001 shoreline with an anticipated design fill life of approximately 6 years. Approximately 145,000 cy were placed within the permitted limits of the Bonita Beach fill template. Design documentation from that effort did not indicate specific dimensions or fill quantities for a design minimum beach/berm or advance maintenance fill, although it is assumed that 115-foot width was based on some combination of a storm damage reduction berm buffered by sacrificial advanced maintenance. The 2004 design also introduced a separate dune feature.

The second maintenance nourishment was completed in September 2014. Approximately 140,200 cy were placed within the permitted limits of the Bonita Beach fill template. The 2014 maintenance design extended the shoreline seaward 105 to 134 feet. Where dunes existed, the fill template extended from the vegetation line seaward. No dunes were restored as part of the construction event.

Table 1 presents a summary of beach fill design features for the three projects.

Table 1. Beach Fill Design Summary: 1995, 2004, and 2014 Projects.

Design Features	Project		
	1995	2004	2014
Restored Length (ft)	4,100	3,940	3,940
Fill Volume (cy)	217,000	145,000	140,200
Fill Width Range (ft)	120 – 160	112 – 125	105 – 134
Berm Crest Elevation (ft, NAVD88)	4.3	4.3	4.3
Berm Slope (V:H)	1:10	< 1:10	1:15
Dune Elevation (ft, NAVD88)	No Dune	5.3	No Dune
Dune Slope (V:H)	No Dune	1:3	No Dune
Borrow Area Source	New Pass Ebb Shoal	Big Carlos Pass Ebb Shoal	Big Carlos Pass Ebb Shoal



Figure 2. Photo of 1995 Construction Project (from Olsen, 1996).

3 STORM EVENTS

CEC reviewed historical storm data that potentially impacted the Project area since its initial construction in 1995. A total of nine (9) storm events were identified ranging in strength from Tropical Storm to Category 4 Hurricane which occurred within 50 miles from Bonita Beach between 1995 and 2020 noting that Tropical Storm Gabriel (2001) was approximately 70 miles from the area but caused damage to the groins resulting in a FEMA funded repair project and for this reason was also included. These storms are presented in Figures 3 and 4 and Table 2.

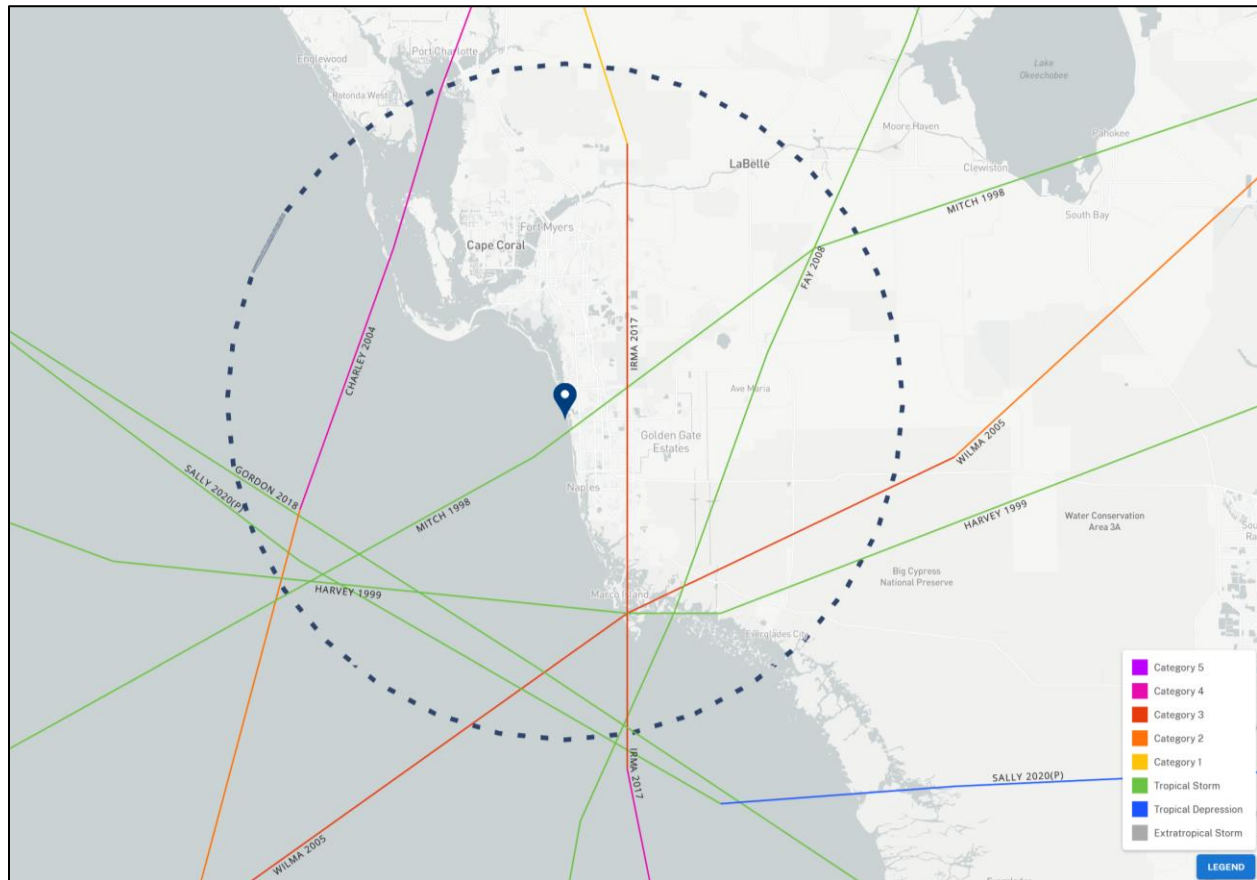


Figure 3. 1995-2020 Storm Events within 50-mile Radius.

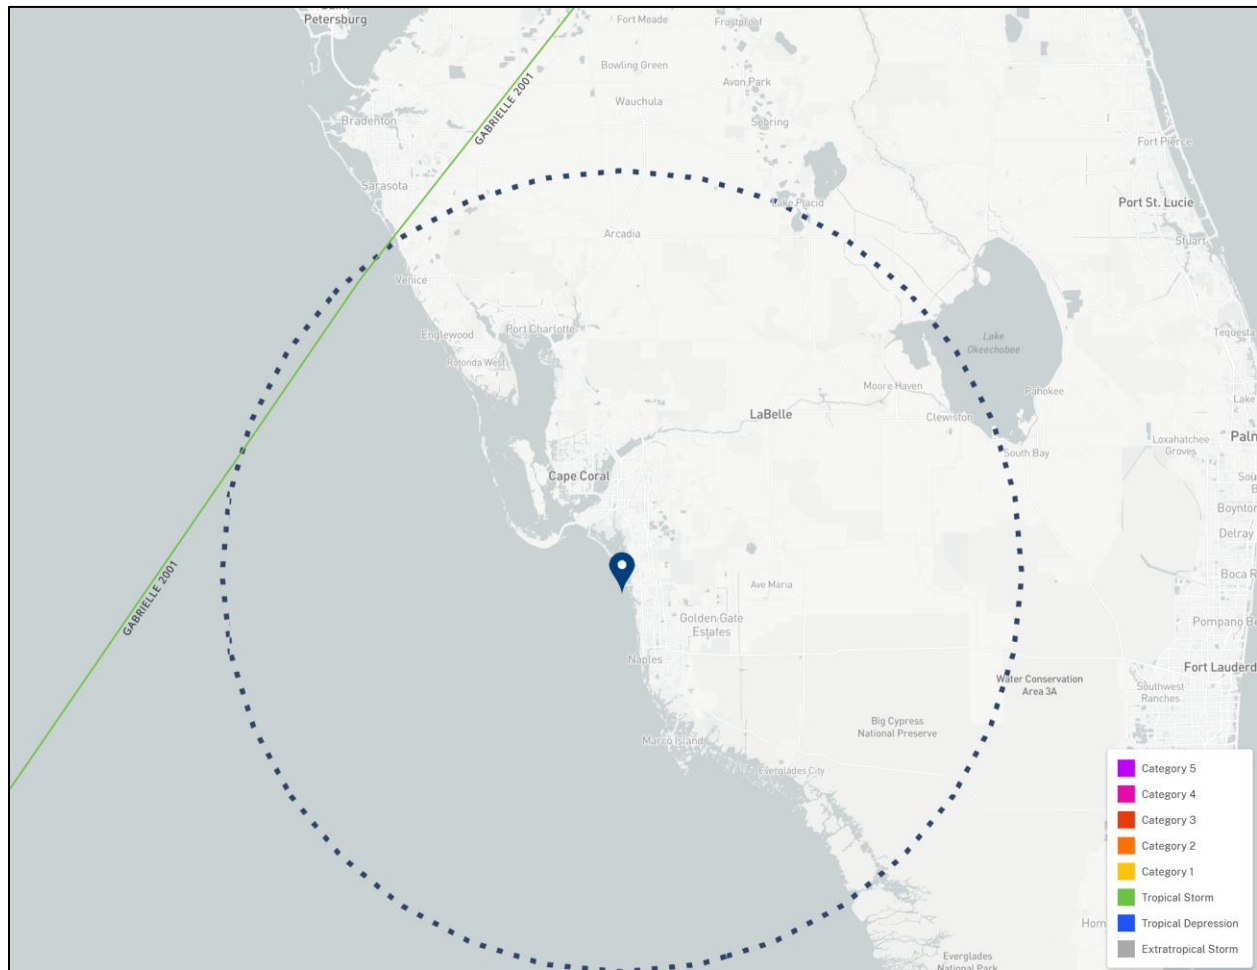


Figure 4. 2001 Tropical Storm Gabriel within 70-mile Radius.

Table 2. 1995-2020 Storm Events.

Year	Name	Strength	Proximity (miles)
1998	Mitch	Tropical Storm	4
1999	Harvey	Tropical Storm	30
2001	Gabriel	Tropical Storm	70
2004	Charley	Category 4	31
2005	Wilma	Category 3	32
2008	Fay	Tropical Storm	26
2017	Irma	Category 4	9
2018	Gordon	Tropical Storm	35
2020	Sally	Tropical Storm	40

4 PROJECT PERFORMANCE ASSESSMENT

4.1 Shoreline Evolution

CEC reviewed profile and Mean High Water (MHW) survey data pertinent to the last two restoration projects in 2004 and 2014 including pre-construction, post-construction and monitoring surveys. The data were analyzed to determine:

- average fill placed during construction measured at MHW;
- typical adjustment that beach profiles undergo immediately after construction, which is also known as profile equilibration; and
- post-construction erosion rates.

Tables 3 and 4 present the data used in the analysis for the 2004 and 2014 projects, respectively. Both projects had a similar fill width placed at MHW, 103.7 feet vs. 101.7 feet. The equilibration rate varied from 49.5 feet per year in the 2004 Project to 38.6 feet per year in the 2014 Project, with the average value of 44 feet.

The post-construction shoreline change rates varied from 4.6 feet per year in the 2004 Project to 7.1 feet per year in the 2014 Project, with the average value of 5.9 feet per year. Over an 8-year project life cycle this equates to approximately 50 feet.

To further interpret how the restoration projects performed over time, CEC created graphics visualizing how shoreline positions evolved over time since the 2004 pre-construction conditions at each R-monument spanning the shoreline segment from R-223 on Big Hickory Island to the north of the Project area to R-235 to the south and at each half-R-monuments within the fill area between R-226A and R-230. These graphics are presented in Figures 5 and 6 and also depict restoration and storm events.

Both projects showed similar trends of shoreline evolution after the fill was placed. Both projects were impacted by three significant storm events. The north segment of the fill area between R-226.5 and R-227.5 exhibited higher profile equilibration rates and post-construction erosion rates which may be due to the effect of the two groins. Within this segment, the shoreline eroded landward of the 2004 post-construction position before the 2014 project was constructed. Between R-228 and R-229.5, the fill performance was better with lesser equilibration and erosion rates. Within this segment, the 2014 pre-construction shoreline position was still seaward of 2004 conditions. South of R-230, the shoreline has been stable or accretional. This segment benefitted from the 2004 and 2014 projects as a percentage of the placed sand diffused and transported south of the fill limits. Based on the 2020 survey, an average of 15.0 feet of the 101.7-foot wide fill placed in 2014 was still remaining within the fill area.

Table 3. 2004 Project Performance Analysis.

Mon.	Area	Shoreline (MHW) Position (feet)				Fill Placed Jan 2004-July 2004 (feet)	MHW Change Rate (Equilibration) July 2004-Nov 2005 (feet per year)	MHW Change Rate Nov 2005-June 2014 (feet per year)	Average Fill Placed Jan 2004-July 2004 (feet)	Average MHW Change Rate (Equilibration) July 2004-Nov 2005 (feet per year)	Average MHW Change Rate Nov 2005-June 2014 (feet per year)
		Pre Con Jan 2004	Post Con July 2004	1 st Year Mon Nov 2005	Pre Con June 2014						
R-223	Big Hickory Is.	127.6	117.3	60.4	123.2		-42.8	7.3			
R-224	Big Hickory Is.	28.5	28.6	-55.1	-32.3		-62.9	2.7			
R-225	Big Hickory Is.	13.9	8.1	-43.4	-10.2		-38.7	3.9			
R-226	Groins	75.8	71.8	109.5	81.0		28.4	-3.3			
R-226A	Bonita Beach (BB) Fill Area	143.2	190.4	162.3	154.6	47.2	-21.1	-0.9	Taper	Taper	Taper
R-226.5		96.7	152.2	107.4	83.7	55.5	-33.7	-2.8	103.7	-49.5	-4.6
R-227		105.0	217.0	131.3	91.8	111.9	-64.4	-4.6			
R-227.5		82.4	206.9	128.4	79.7	124.5	-59.0	-5.7			
R-228		153.7	272.3	200.8	153.4	118.6	-53.8	-5.5			
R-228.5		353.8	470.2	407.5	356.0	116.4	-47.1	-6.0			
R-229		323.0	438.0	367.9	330.0	114.9	-52.7	-4.4			
R-229.5		294.0	378.2	330.6	305.3	84.2	-35.8	-2.9			
R-230		276.6	287.4	291.4	279.1	10.9	3.0	-1.4	Taper	Taper	Taper
R-231	BB south of Fill	350.4	357.2	358.1	373.8		0.6	1.8			
R-232	BB south of Fill	97.7	101.7	94.9	126.5		-5.1	3.7			
R-233	BB south of Fill	280.6	299.2	288.9	317.4		-7.8	3.3			
R-234	BB south of Fill	179.0	185.8	181.9	195.6		-2.9	1.6			
R-235	BB south of Fill	105.5	112.0	105.7	117.3		-4.8	1.3			

Table 4. 2014 Project Performance Analysis.

Mon.	Area	Shoreline (MHW) Position (feet)				Fill Placed June 2014-Jan 2015 (feet)	MHW Change Rate (Equilibration) Jan 2015-June 2016 (feet per year)	MHW Change Rate June 2016-June 2020 (feet per year)	Average Fill Placed June 2014-Jan 2015 (feet)	Average MHW Change Rate (Equilibration) Jan 2015-June 2016 (feet per year)	Average MHW Change Rate June 2016-June 2020 (feet per year)
		Pre Con June 2014	Post Con Jan 2015	1 st Year Mon June 2016	5 th Year Mon June 2020						
R-223	Big Hickory Is.	123.2	109.4	79.5	85.5		-21.0	1.5			
R-224	Big Hickory Is.	-32.3	-32.8	-49.9	-6.2		-12.0	10.9			
R-225	Big Hickory Is.	-10.2	-4.1	36.1	-15.7		28.3	-12.9			
R-226	Groins	81.0	81.0	111.1	104.2		21.2	-1.7			
R-226A	Bonita Beach (BB) Fill Area	154.6	189.2	149.3	168.1	34.6	-28.1	4.7	Taper	Taper	Taper
R-226.5		83.7	150.3	95.3	85.4	66.6	-38.7	-2.5	101.7	-38.6	-7.1
R-227		91.8	201.8	123.5	106.6	110.0	-55.1	-4.2			
R-227.5		79.7	199.5	128.4	97.5	119.8	-50.1	-7.7			
R-228		153.4	272.3	215.5	177.0	118.9	-40.0	-9.6			
R-228.5		356.0	468.7	420.8	383.3	112.6	-33.7	-9.4			
R-229		330.0	435.6	389.6	350.6	105.6	-32.4	-9.7			
R-229.5		305.3	383.5	354.9	327.7	78.2	-20.1	-6.8			
R-230		279.1	298.6	320.3	299.8	19.6	15.2	-5.1	Taper	Taper	Taper
R-231	BB south of Fill	373.8	368.2	390.3	394.3		15.6	1.0			
R-232	BB south of Fill	126.5	128.1	134.1	145.5		4.2	2.9			
R-233	BB south of Fill	317.4	315.7	317.6	327.9		1.4	2.6			
R-234	BB south of Fill	195.6	195.8	197.8	200.9		1.4	0.8			
R-235	BB south of Fill	117.3	115.7	125.0	123.1		6.5	-0.5			

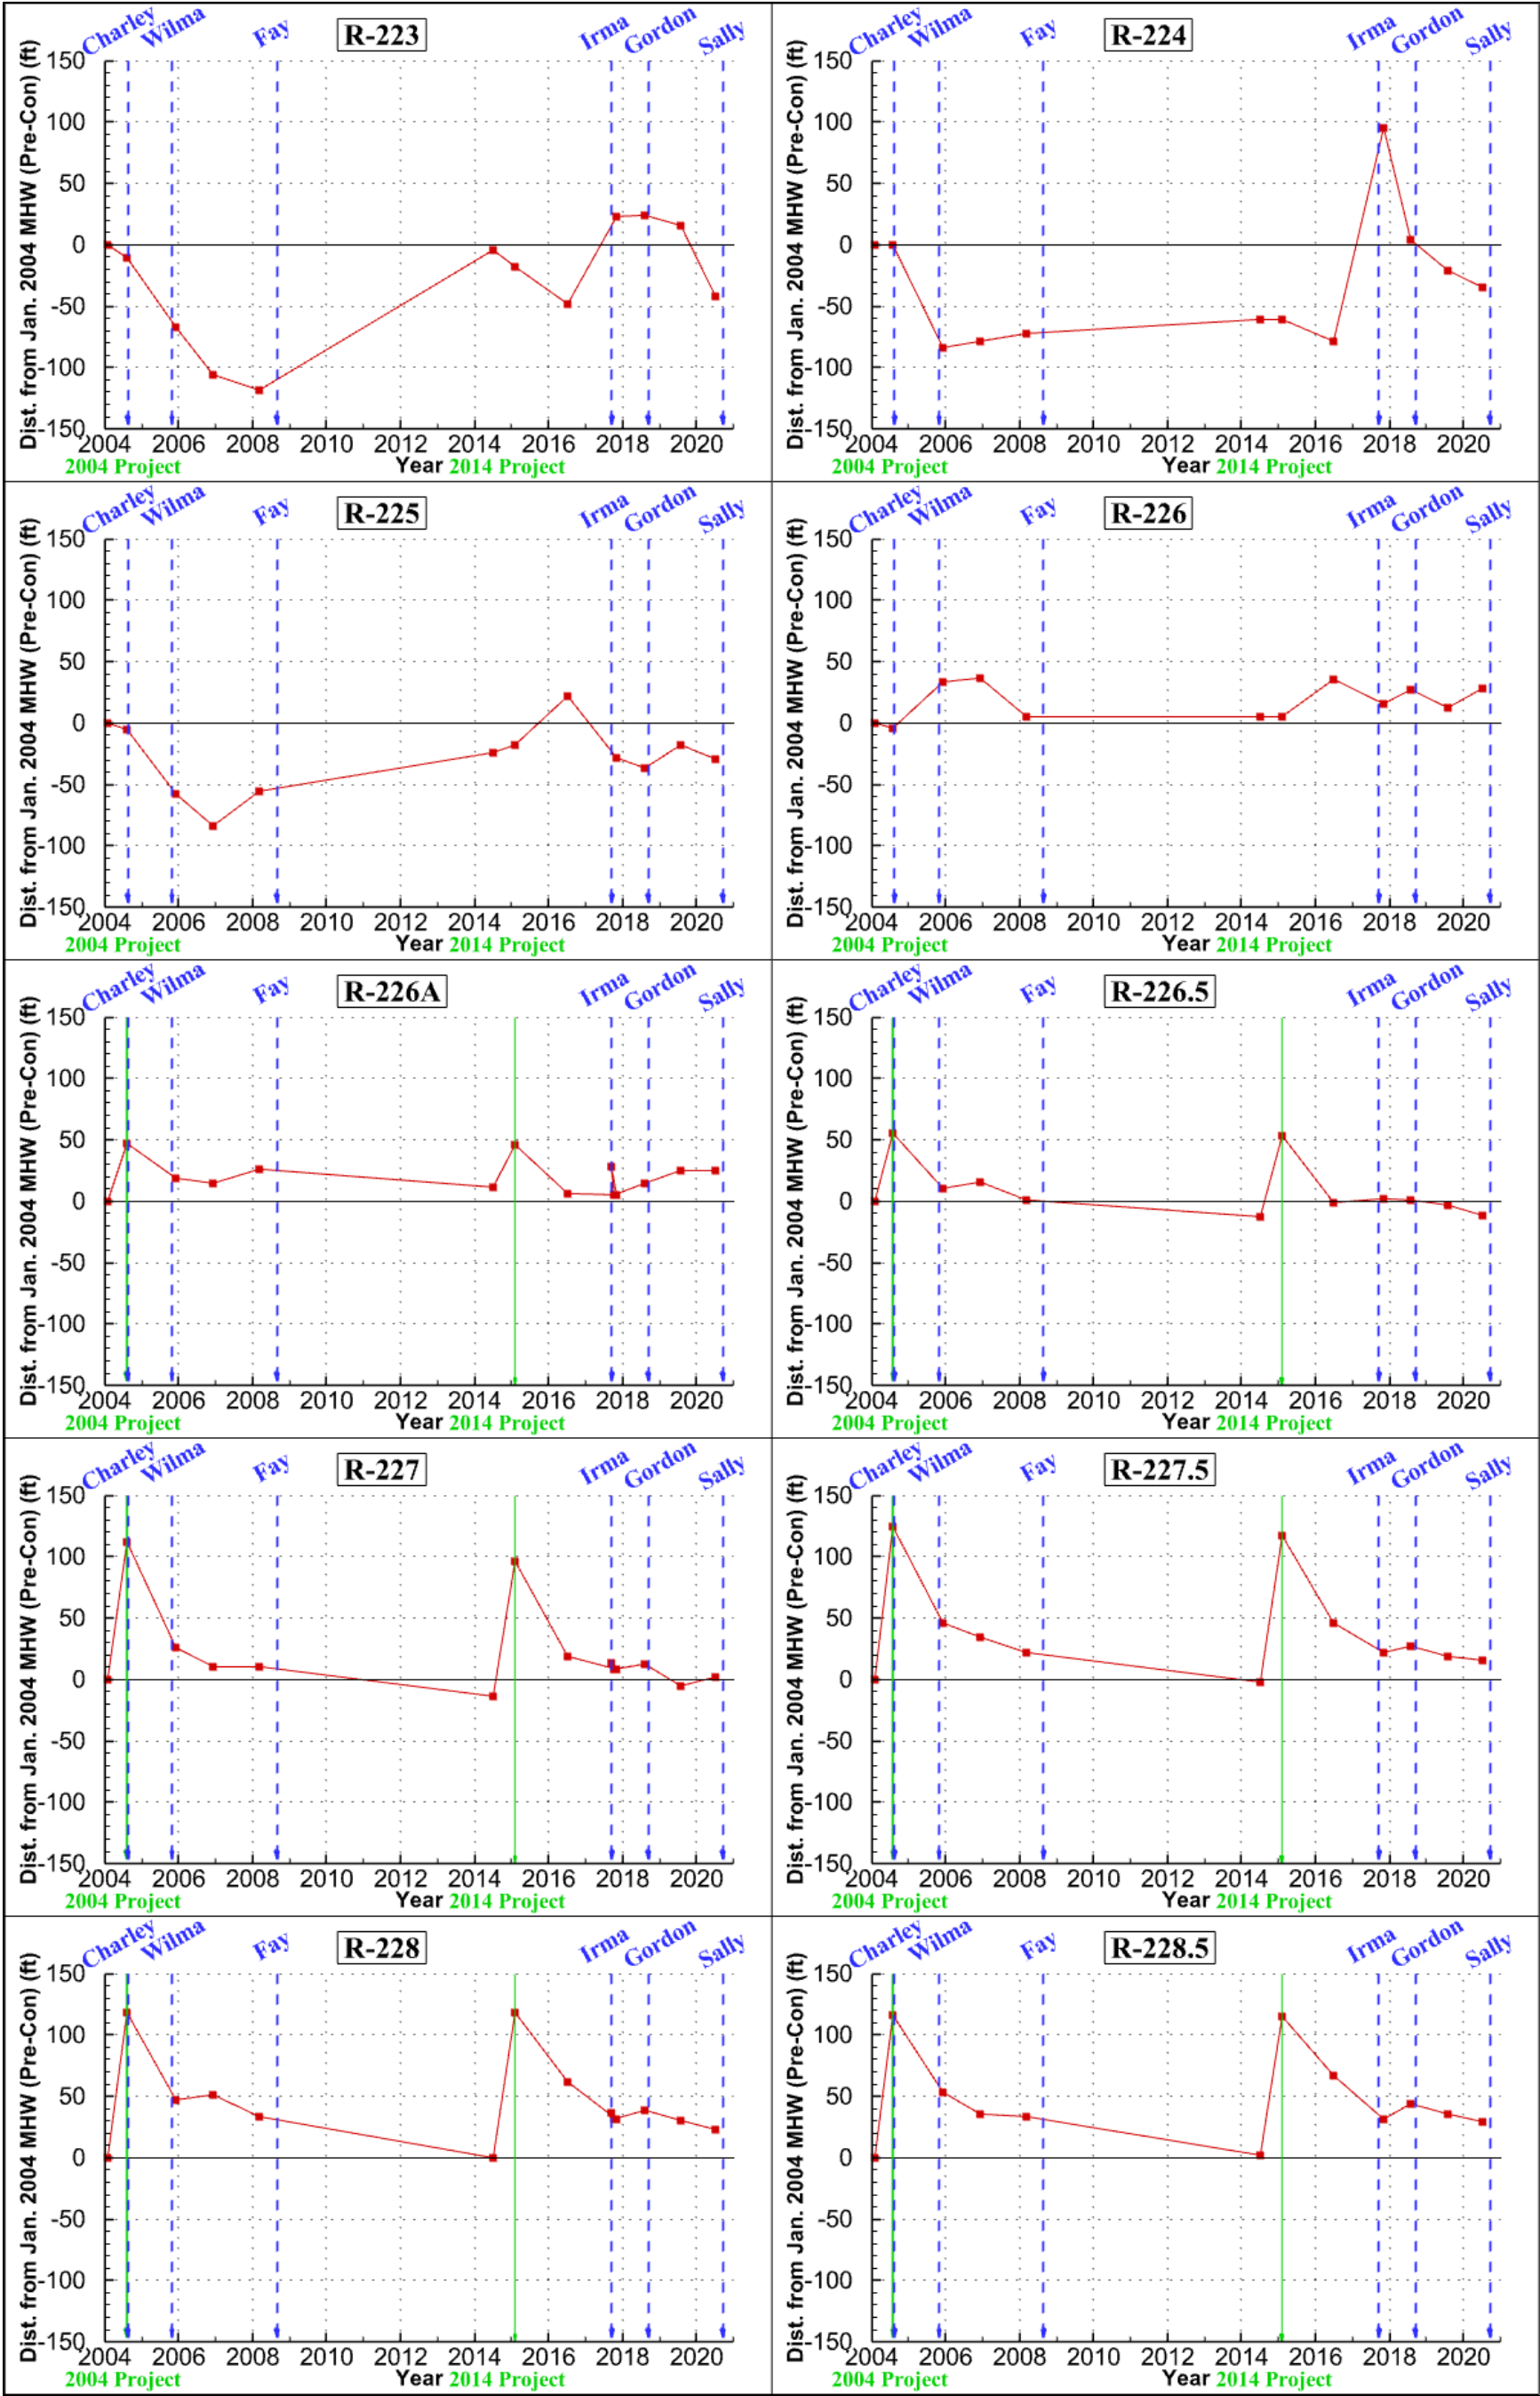


Figure 5. Shoreline Evolution Since 2004, R-223 – R-228.5.

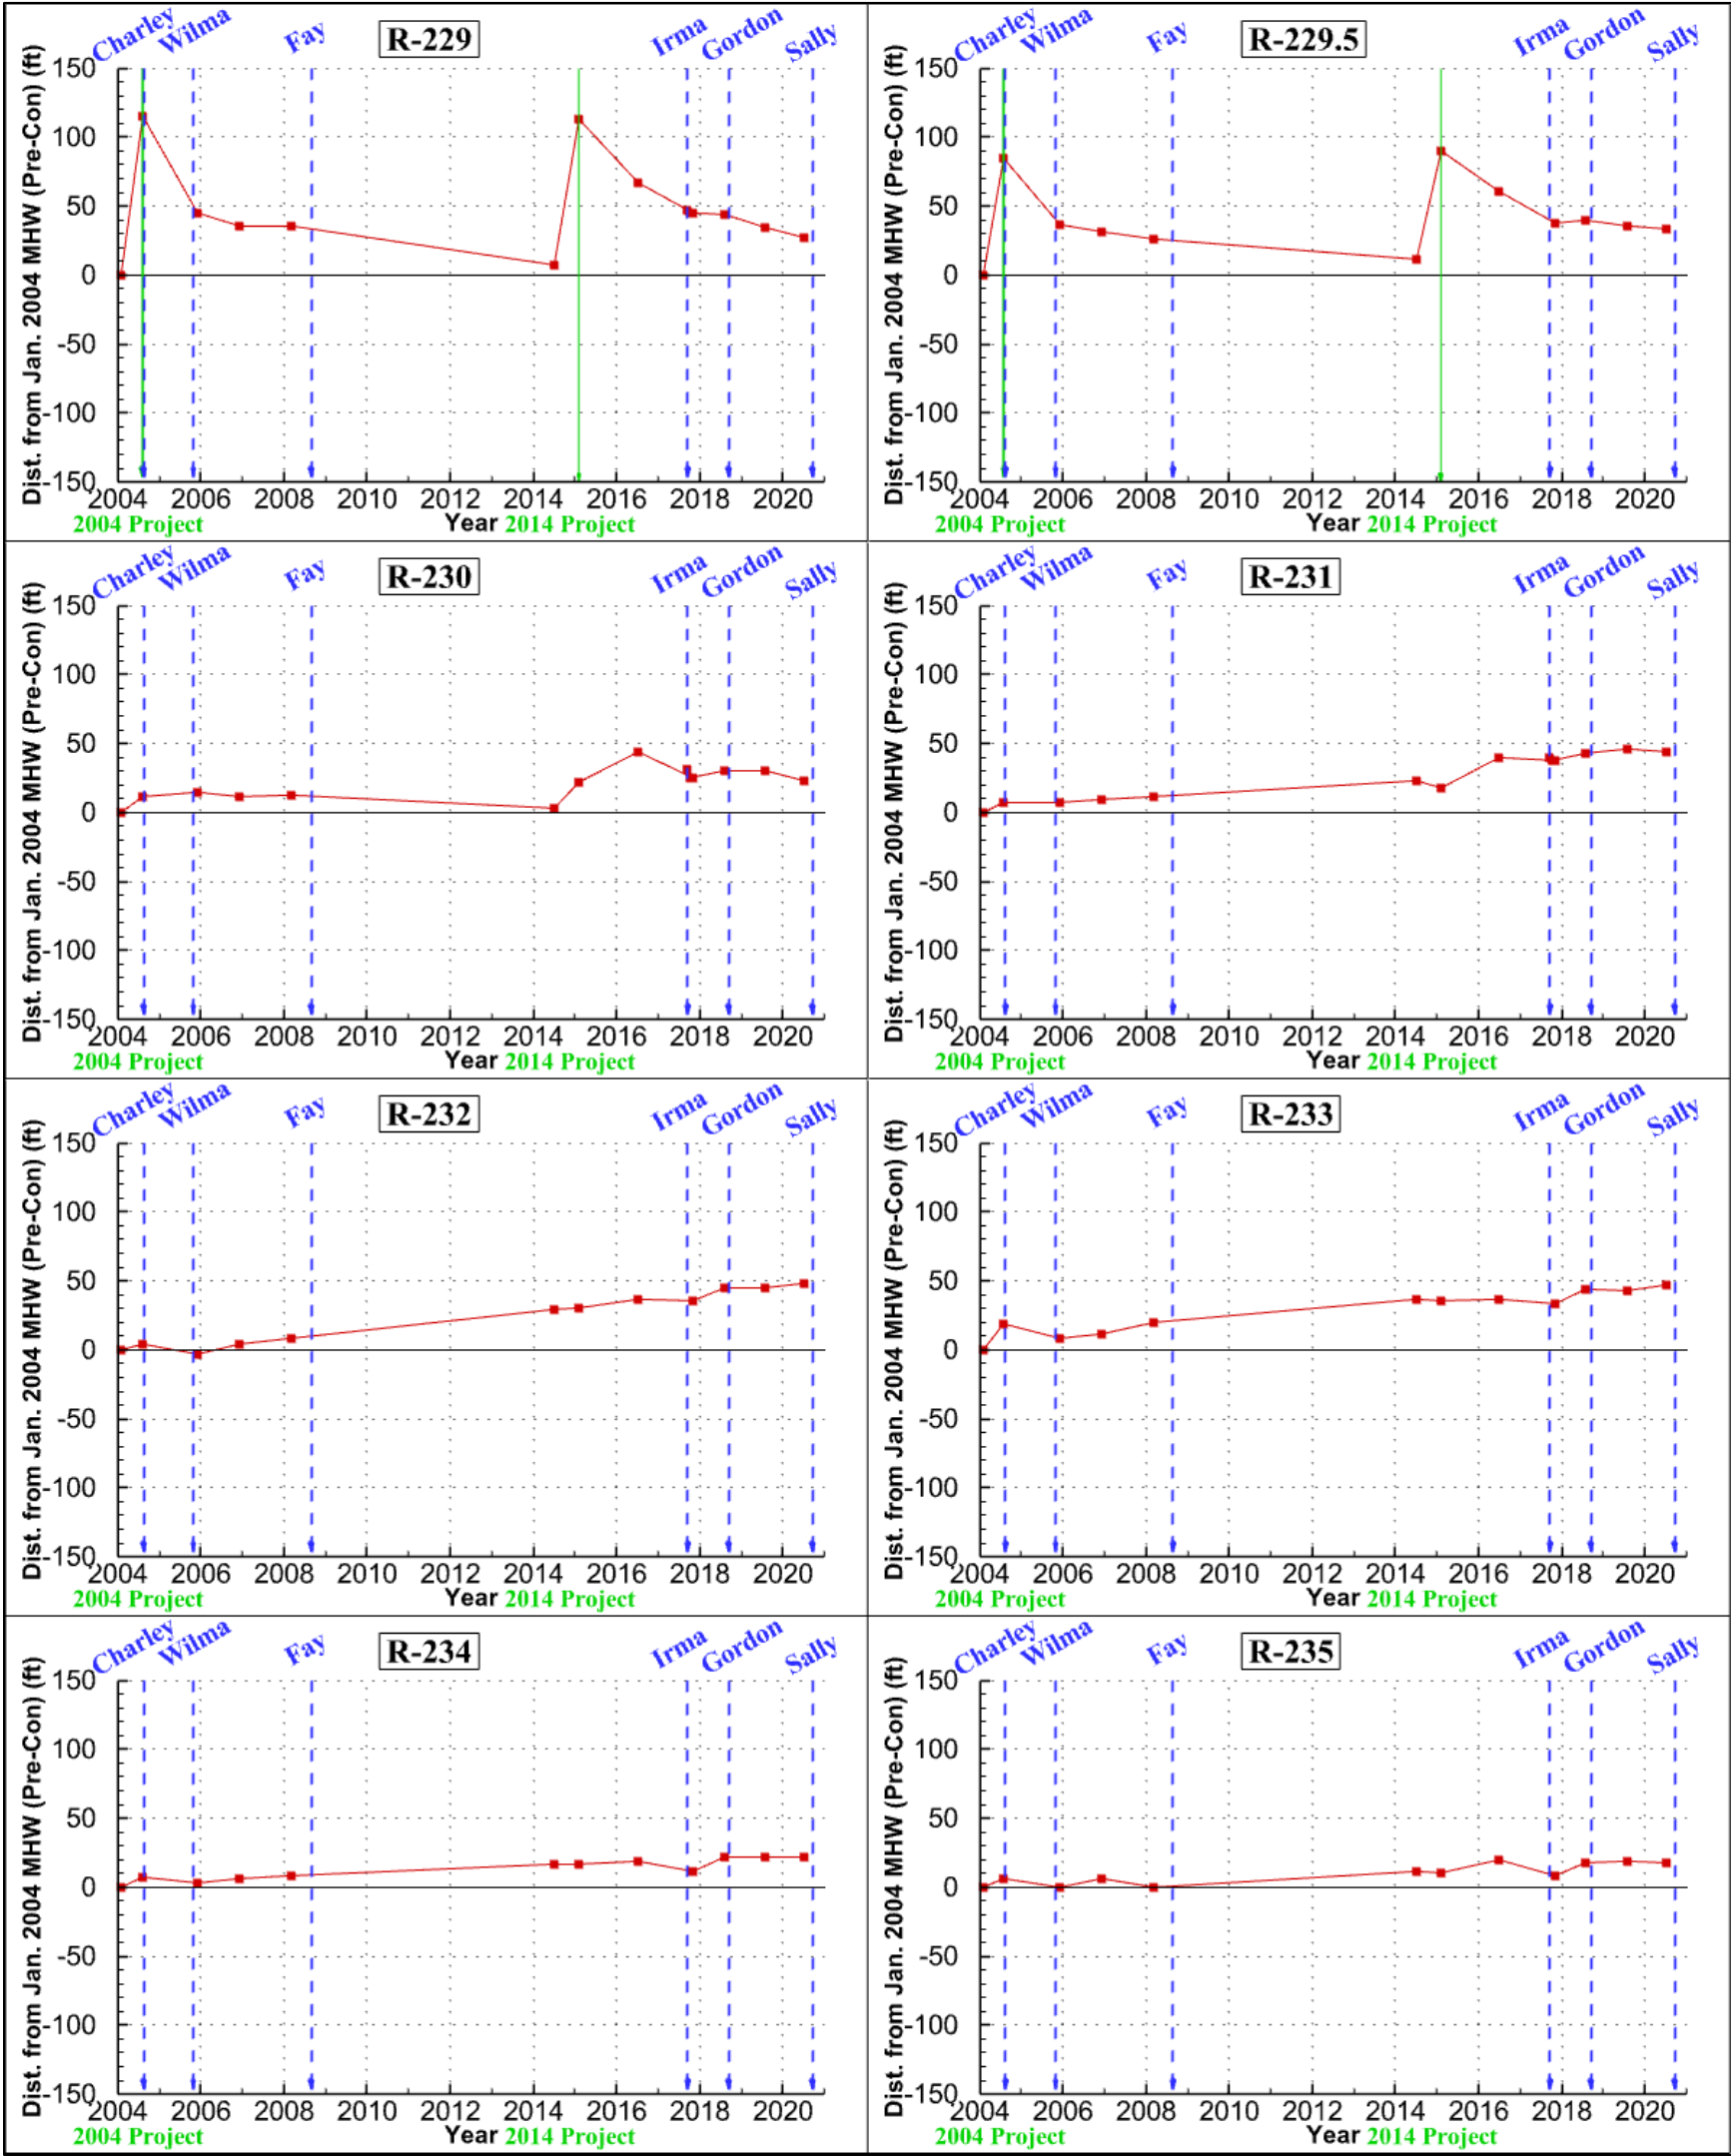


Figure 6. Shoreline Evolution Since 2004, R-229 – R-235.

4.2 Overall Shoreline and Volume Change Analysis

On behalf of Lee County, CEC has conducted the annual monitoring surveys and reporting for Big Hickory Island and Bonita Beach from the 2014 renourishment event through 2020. Table 5 presents the summary of the average MHW shoreline changes and volume changes to depth of closure for each annual monitoring period and the overall changes from the 2015 post-construction survey through 2020 for the north of beach fill, beach fill, and south of beach fill shoreline reaches.

4.2.1 North of Beach Fill

Big Hickory Island experienced a minor shoreline loss of 2.9 feet and a volumetric gain of 73,090 cy. The shoreline and volumetric gains are attributed to the 2017 New Pass dredging project and beneficial use placement of over 68,000 cy of sand from 600 feet north of R-223 to 200 feet south of R-224 (CEC, 2018).

The shoreline north of the terminal groins to Big Hickory Pass experienced a shoreline gain of 23.3 feet and a volumetric gain of 18,730 cy.

4.2.2 Beach Fill

The fill segment experienced shoreline and volume losses of 67.0 feet and 71,240 cy, respectively. For each monitoring period the volume remaining within the fill template landward of MHW was computed. Over 50% of the initial volume placed above MHW eroded within 18 months after construction. Over 20% eroded during the next 12 months at which time the volume remaining within the fill template landward of MHW remained relatively the same through 2020 at 30%.

4.2.3 South of Beach Fill

The shoreline segment south of the beach fill experienced shoreline and volume gains of 13.6 feet and 54,750 cy, respectively. These gains are directly attributed to beach fill diffusion and natural sediment transport from north to south.

4.3 Big Hickory Pass Analysis

A morphologic change analysis was completed utilizing the 2015 post-construction survey (Figure 7) and 2020 annual monitoring survey (Figure 8) to examine the changes in Big Hickory Pass. Figure 9 depicts the morphologic changes over 5.5 years. Significant gains are observed as sand transported north of the terminal groins and into the pass. Using the 2015 MHW shoreline at the pass throat and the +2-foot shoaling contour line as limits for measuring infill volume changes, a volume gain of 26,200 cy over the 5.5-year period was computed, equating to an annualized shoaling rate of 4,760 cy per year.

Channel deflection was also observed from 2015 to 2020. In 2015 the channel was due west, while in 2020 the channel was due northwest and parallel to the Big Hickory Island shoreline (Figure 9).

Table 5. 2015 to 2020 Shoreline and Volume Change Summary.

Shoreline Segment	2019-2020		2018-2019		2017-2018		2016-2017		2015-2016	
	MHW Change (ft)	Volume Change to DOC (cy)	MHW Change (ft)	Volume Change to DOC (cy)	MHW Change (ft)	Volume Change to DOC (cy)	MHW Change (ft)	Volume Change to DOC (cy)	MHW Change (ft)	Volume Change to DOC (cy)
BHI (R-223 to BHP)	-27.7	5,168	-4.8	28,195	-32.8	-8,541	64.6	63,965	-2.2	-15,697
BB North (BHP to R-226)	15.6	3,119	-14.7	2,754	12.4	-5,922	-20.2	5,624	30.2	13,151
BB Fill (R-226A to R-230)	-3.8	-13,108	-5.3	-2,431	4.9	-10,426	-18.1	-9,161	-44.7	-34,114
BB South (R-230 to R-235)	1.0	-3,621	0.6	11,667	8.8	13,406	-5.1	11,025	8.3	22,271
	Fill Vol. Remaining Landward of MHW (cy)		Fill Vol. Remaining Landward of MHW (cy)		Fill Vol. Remaining Landward of MHW (cy)		Fill Vol. Remaining Landward of MHW (cy)		Fill Vol. Remaining Landward of MHW (cy)	
BB Fill (R-226A to R-230)	29,168	30%	33,484	34%	31,302	32%	25,972	26%	47,449	48%

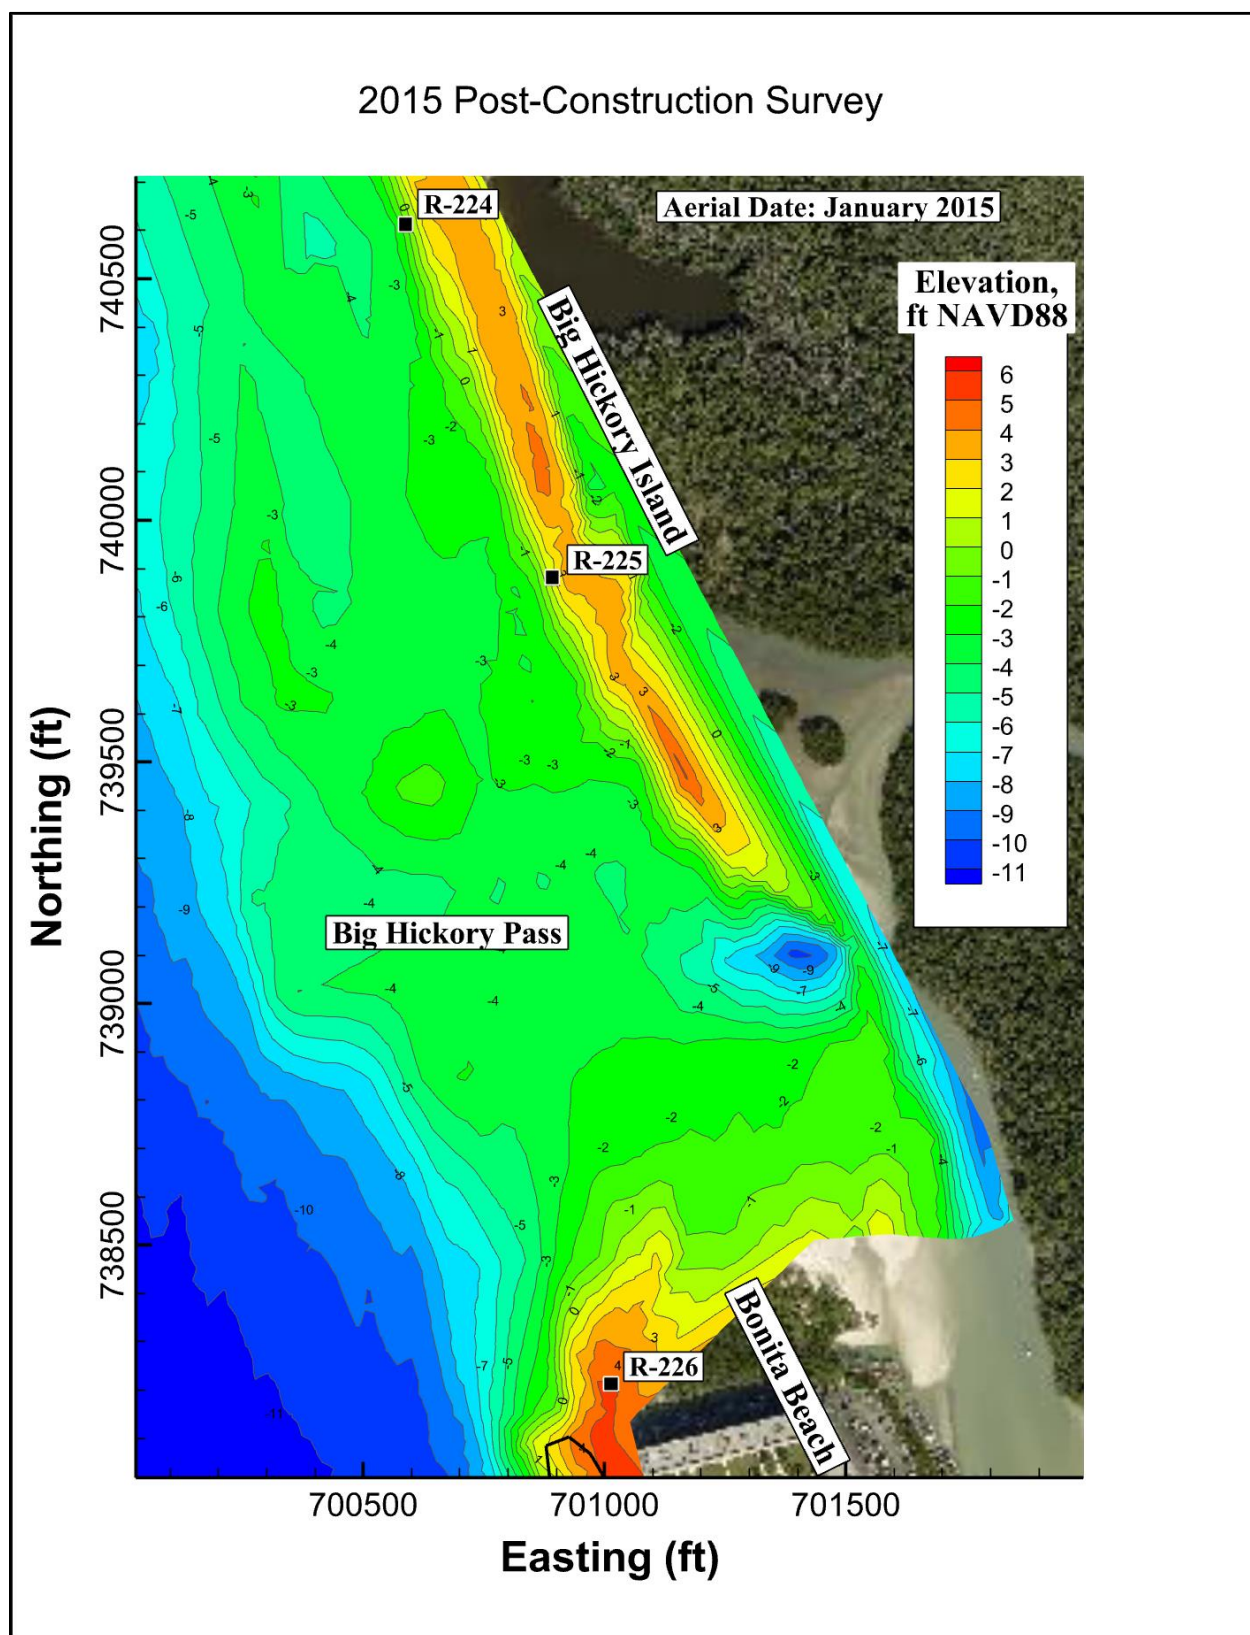


Figure 7. January 2015 Big Hickory Pass Survey.

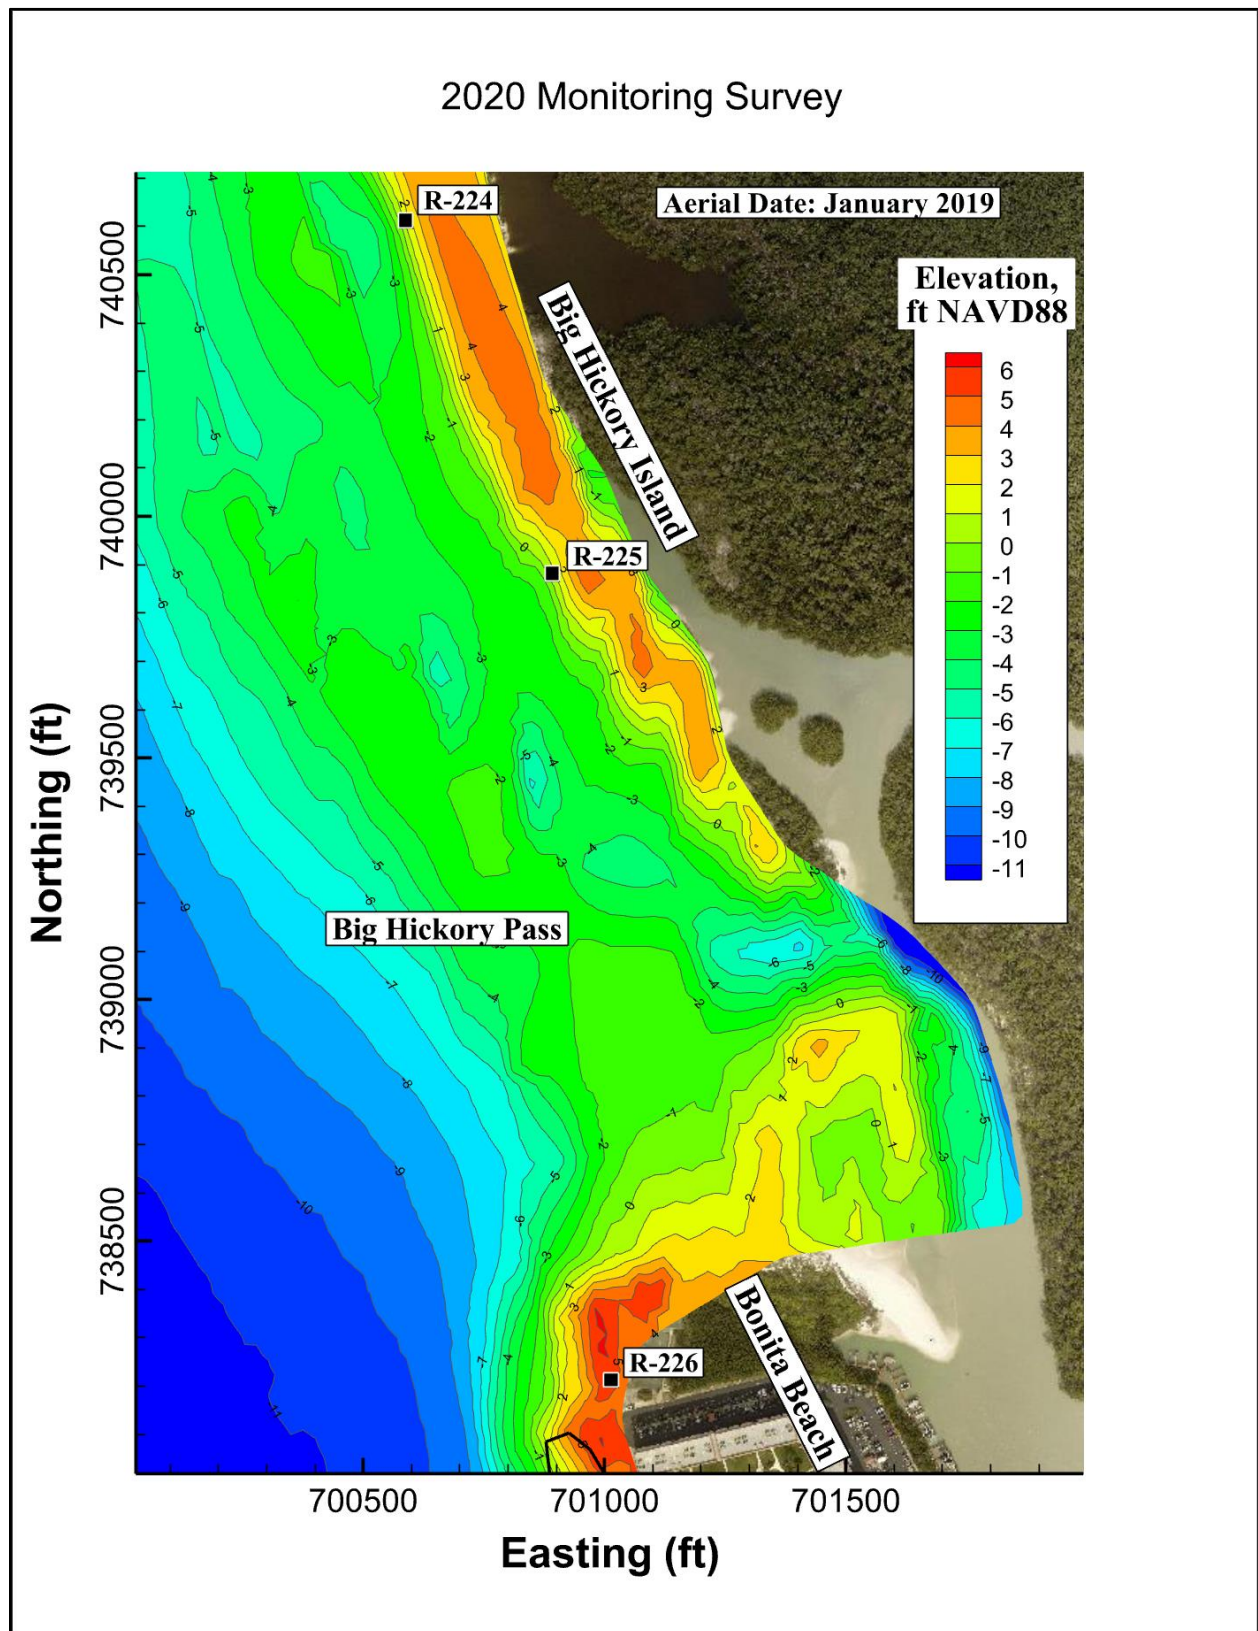


Figure 8. June 2020 Big Hickory Pass Survey.

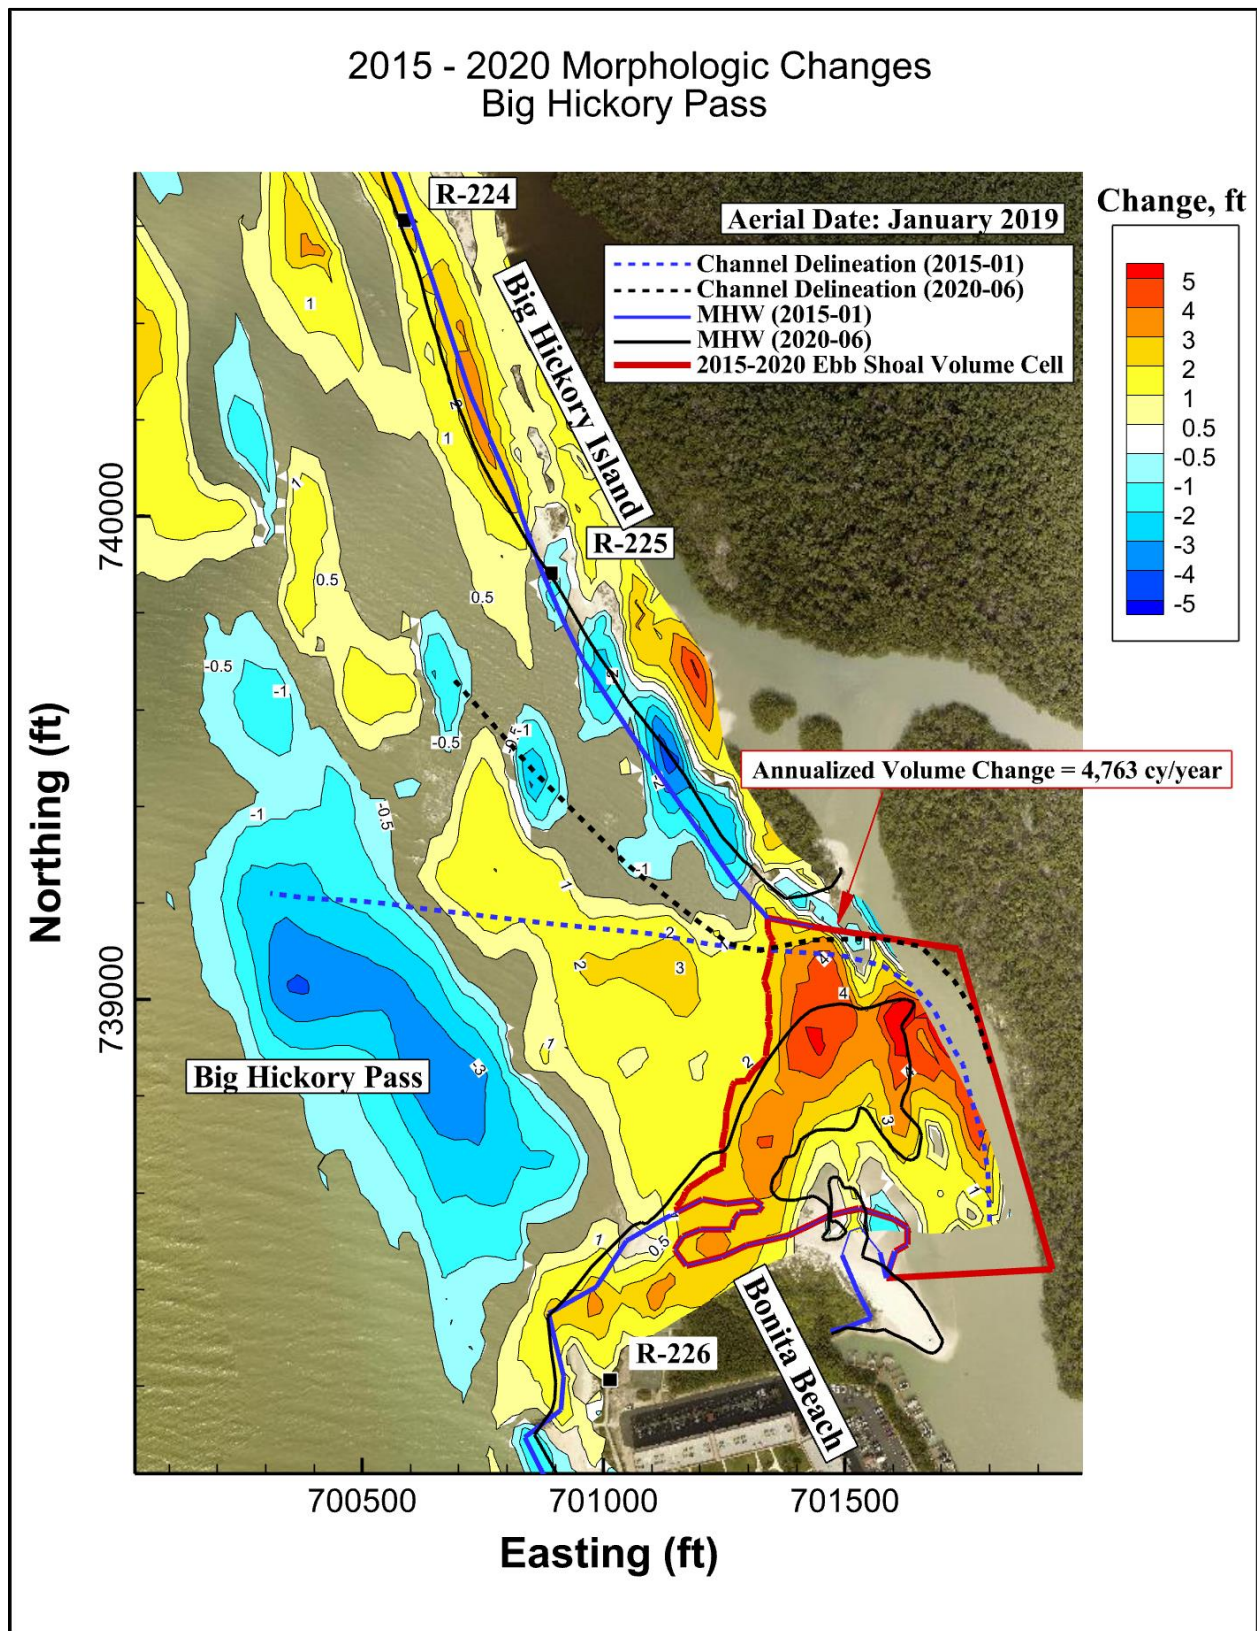


Figure 9. 2015-2020 Big Hickory Pass Morphologic Changes.

5 STORM DAMAGE REDUCTION ANALYSIS: PERMITTED FILL TEMPLATE

5.1 Introduction

Storm damage reduction benefits of the existing permitted fill template constructed in 2014 (Table 1), were analyzed through numerical modeling of beach profile response to a design 25-year storm using the Storm-Induced BEACH CHange (SBEACH) model (CERP, 1993). The No Action scenario which does not implement a beach fill was also included in the modeling.

5.2 Model Calibration

Wang and Manausa (2015) conducted a comprehensive SBEACH storm erosion model study for Lee County. In this study, the SBEACH model was calibrated through model sensitivity analysis based on which a recommendation on model parameters was presented. The author's recommended SBEACH model parameters for Bonita Beach, R-monument range R-226 through R-235, are presented in Table 6.

Table 6. Recommended SBEACH Model Parameters for Bonita Beach (Wang and Manausa, 2015).

Parameters	Unit	Recommended Values for Lee County
Transport rate coefficient, K	m ⁴ /N	0.5 e ⁻⁰⁰⁶
Overwash transport parameter		0.002
Coefficient for slope dependent term	m ² /s	0.005
Transport rate decay coeff. multiplier	m ⁻¹	0.5
Landward surf zone depth	ft	1.0
Maximum slope prior to avalanching	degree	15
Water temperature	degree, C	28
Wave Height, H	ft	10
Wave Period, T _p	sec	10
Wave Direction, α	degree	0 (shore-normal)

5.3 Input Data

The input data used in the SBEACH simulations included the bathymetric/topographic survey data, sediment characteristics, and time series of water level and wave forcing. The sources and characteristics of these data are presented below.

5.3.1 Bathymetry/Topography

CEC utilized the 2020 monitoring survey of Bonita Beach between R-226 and R-235 which was conducted June 11-16, 2020. All R-monument beach profiles were extended approximately 2,000 feet seaward of MHW. Upland data was collected from MHW to the R-monuments or to the vegetation line, whichever was less.

5.3.2 Grain Size

Coastal Technology Corporation presented the native beach grain size statistics as part of the permit process for the 2014 Project (CTC, 2012). For Bonita Beach, the average native beach mean grain size, shell content, and silt content were 0.38 mm, 3.43%, and 0.46%, respectively. Based on this information, 0.38 mm was used in SBEACH.

5.3.3 25-Year Design Storm Event Waves

To generate the 25-year storm wave parameters, the Wave Information Studies (WIS) database (<http://wis.usace.army.mil/>) was utilized to analyze wave conditions specific to the Project Area. WIS produces a high-quality online database of hindcast, nearshore wave conditions covering U.S. coastlines. The time interval of the data was one hour. Wang and Manausa (2015) recommended using a 10-foot high and 10-second long wave for simulating a 25-year storm event. Figure 10 presents a 36-hour time series of wave height and period used in the SBEACH simulations. The peak wave height and period reach 10 feet and 10 seconds, respectively, at hour 15.

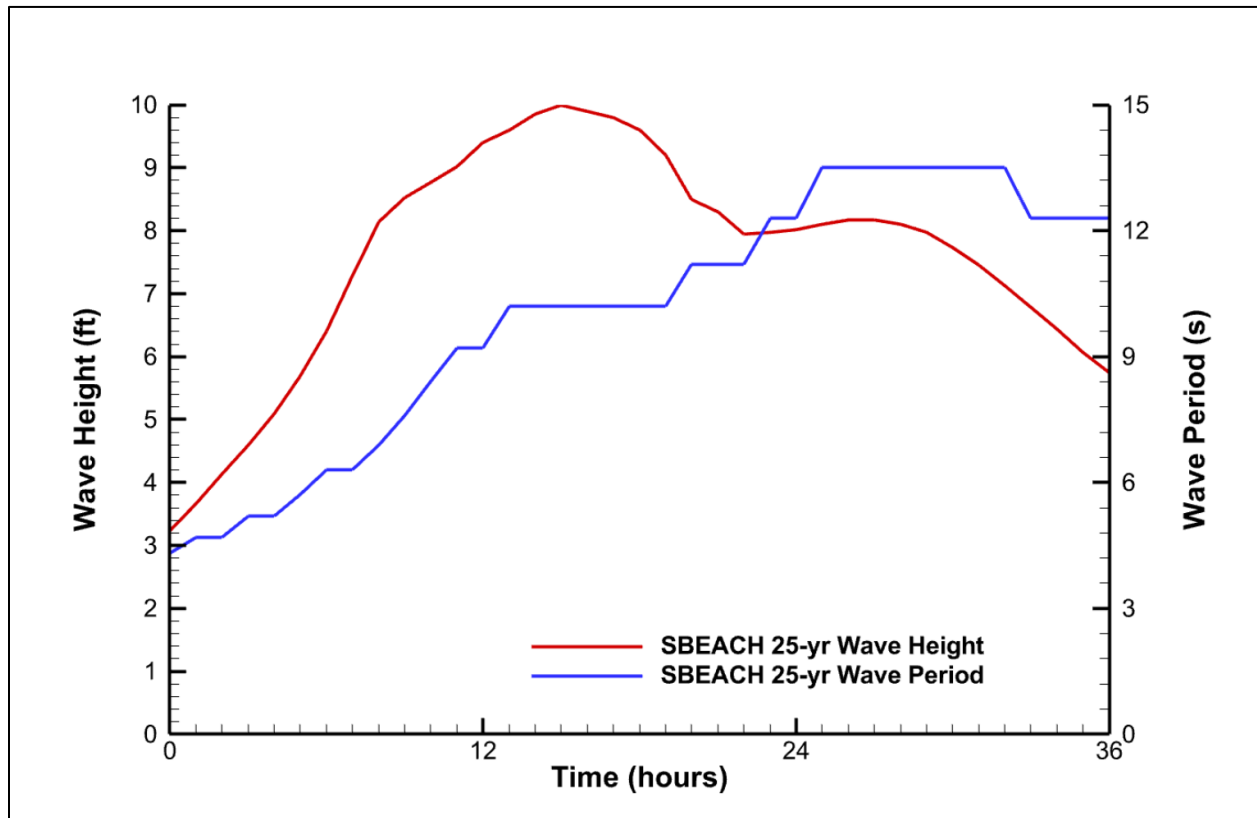


Figure 10. SBEACH 25-Year Storm Wave Height and Period Input.

5.3.4 Water Levels

According to Wang and Manausa (2015), the 25-year peak storm elevation for Bonita Beach is approximately 8.7 feet NAVD88. It includes contributions of wind stress, barometric pressure, wave setup, and tides. Because SBEACH accounts for wave setup internally, the wave setup component of the peak storm elevation had to be excluded from the SBEACH hydrograph. The recommended 25-year storm hydrograph is presented in Figure 11 and has a peak elevation of 6.5 feet NAVD88. It should be noted that due to variability in beach profile characteristics (e.g., slope, berm width and elevation), the modeled peak elevation using the recommended hydrograph varied within ± 0.2 feet from 8.7 feet depending on profile location. In order to achieve the recommended 8.7-foot peak for all profiles, the recommended hydrograph was adjusted through iterations until the model predicted the maximum storm elevation of 8.7 feet NAVD88. Overall, four (4) hydrographs were generated.

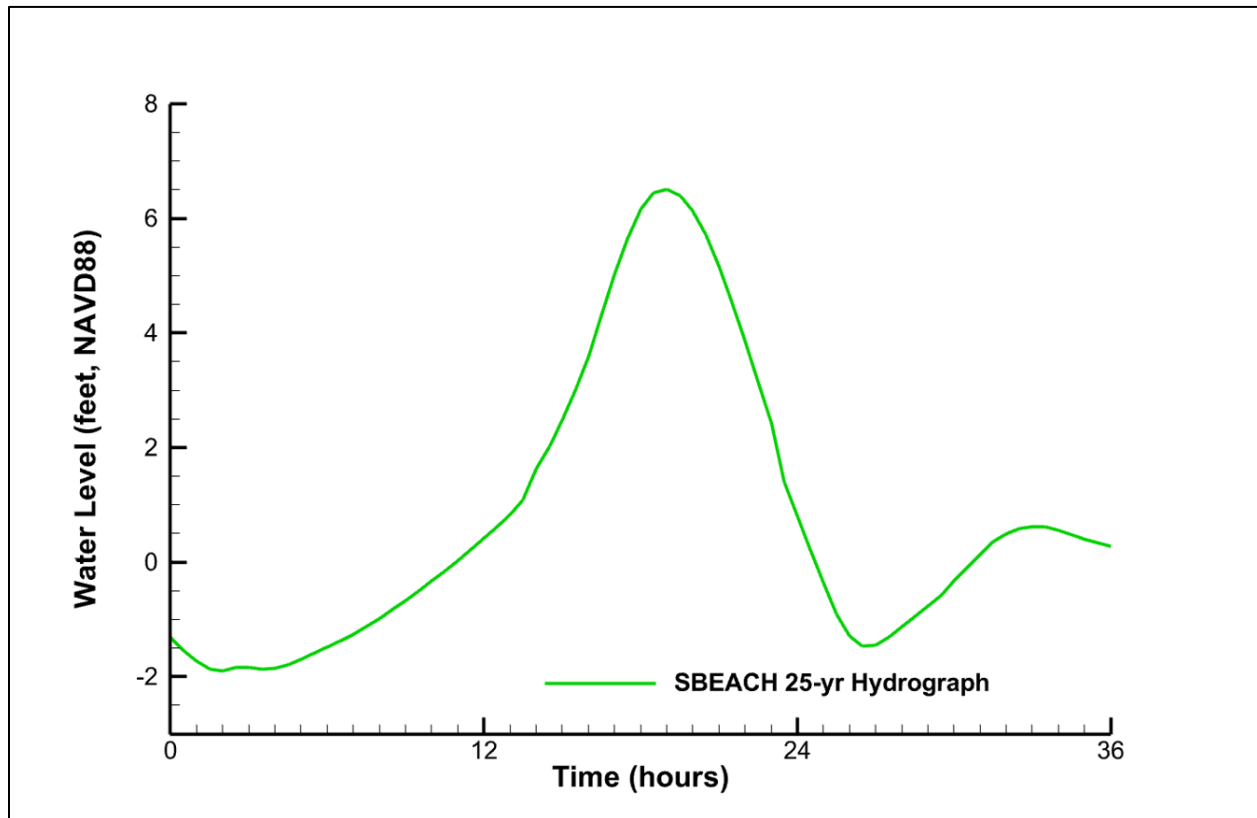


Figure 11. SBEACH 25-Year Storm Hydrograph Input.

5.4 SBEACH Results: 2020 Beach Profiles

Figures 12 through 22 present the results of SBEACH simulations at R-226 through R-235. The results include comparisons between the initial pre-storm profile measured in June 2020, final modeled post-25-year-storm profile, and 2014 Project pre-construction profile measured in June 2014. The point of intersection between the two profiles within the upper beach/dune area indicates the limits of storm-induced erosion.

The 25-year storm erosion limits relative to the corresponding R-monuments are presented in Table 7. The erosion limits were mapped out in a plan view by connecting the erosion limits predicted by the model between the R-monuments, and are presented in Figure 23. Based on the model results, the majority of structures along the permitted fill limits and south of the fill limits are seaward of the 25-year storm erosion limits. The erosion control line (ECL) is also depicted in the figure.

Table 7. Summary of Model Results: 25-Year Storm Erosion Limits.

R-monument	Distance to 25-Year Storm Erosion Limit from R-monument (ft)
R-226	-7.1
R-226A	33.4
R-227	-35.6
R-228	33.3
R-229	196.9
R-230	92.8
R-231	182.8
R-232	-76.7
R-233	148.6
R-234	20.7
R-235	-24.4

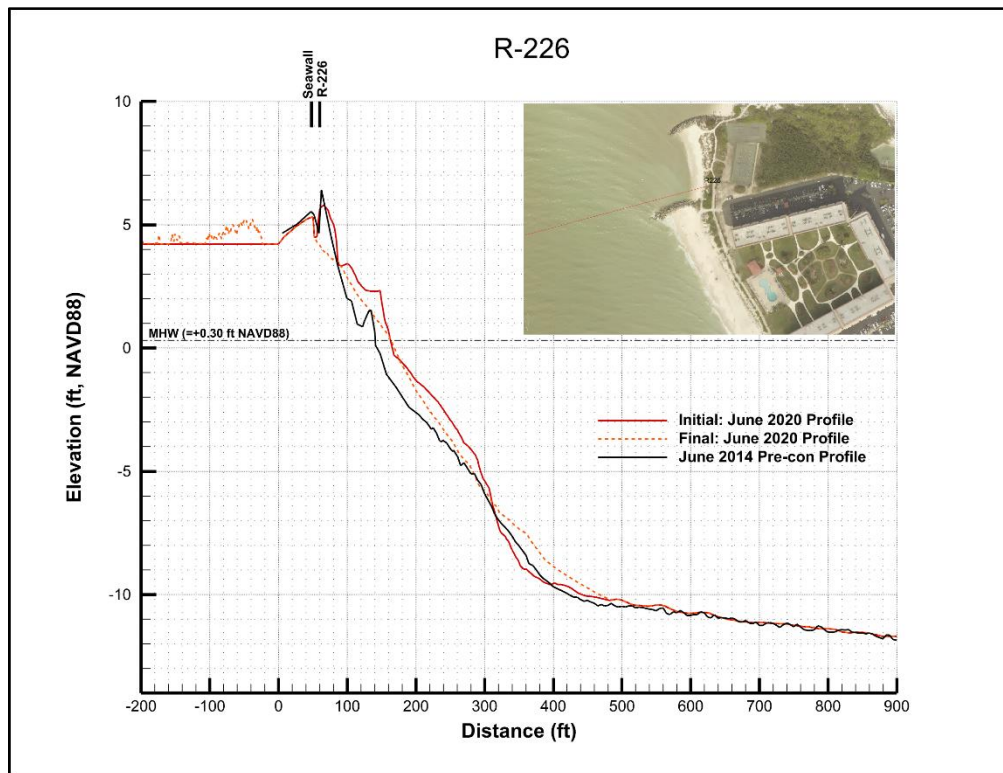


Figure 12. SBEACH Model Results R-226.

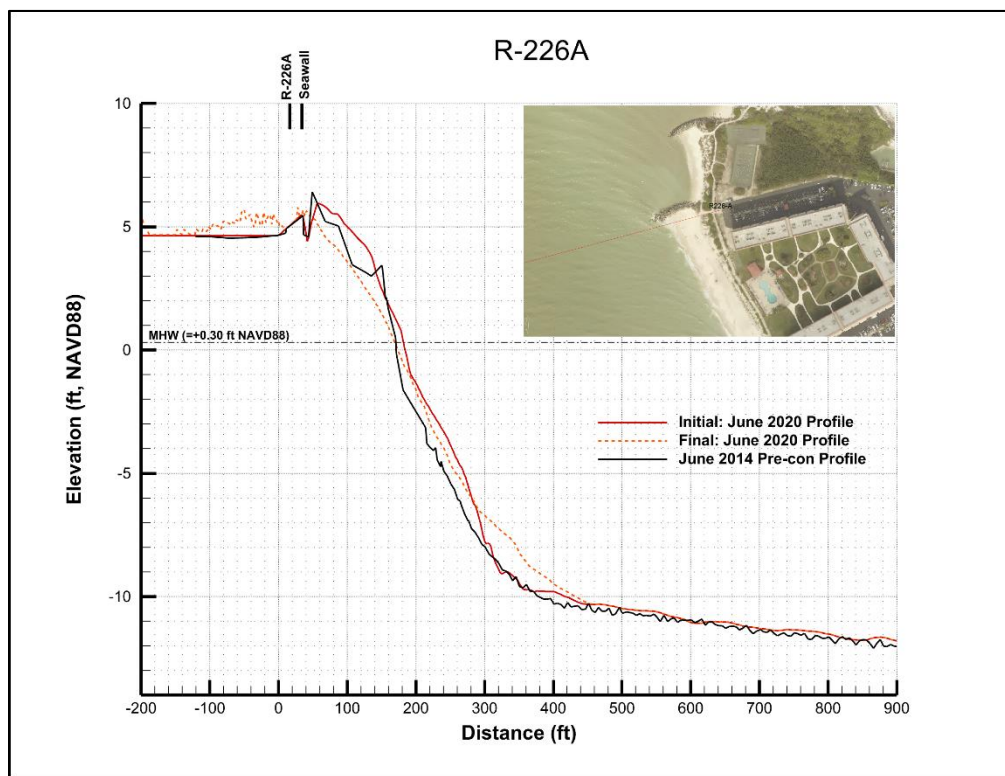


Figure 13. SBEACH Model Results at R-226A.

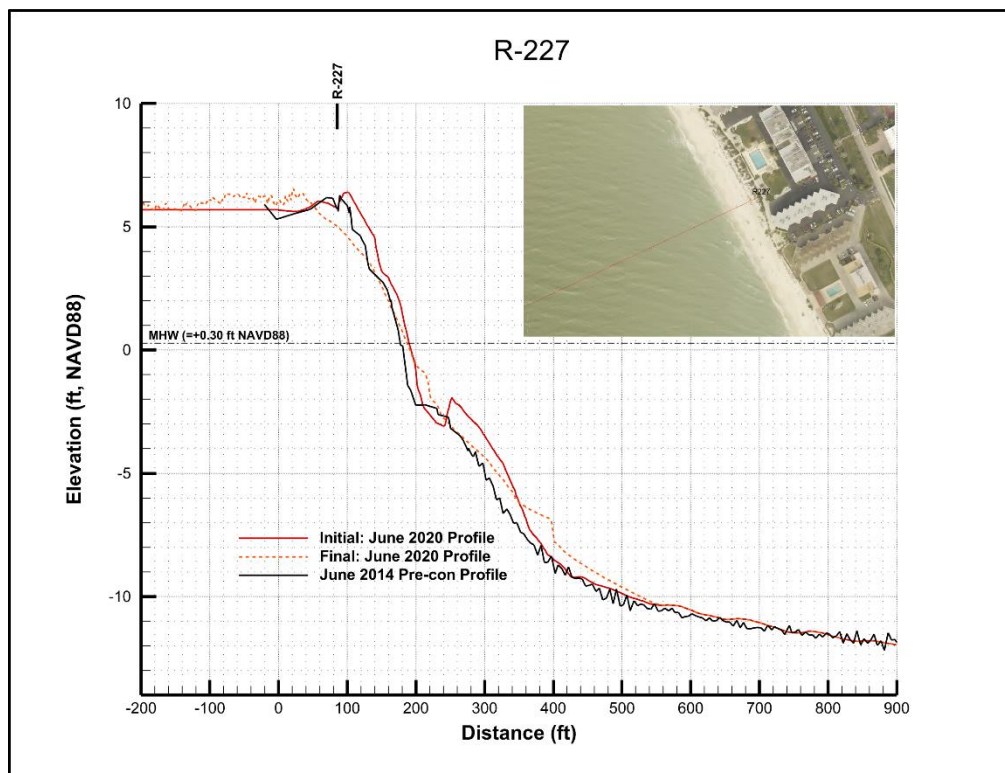


Figure 14. SBEACH Model Results at R-227.

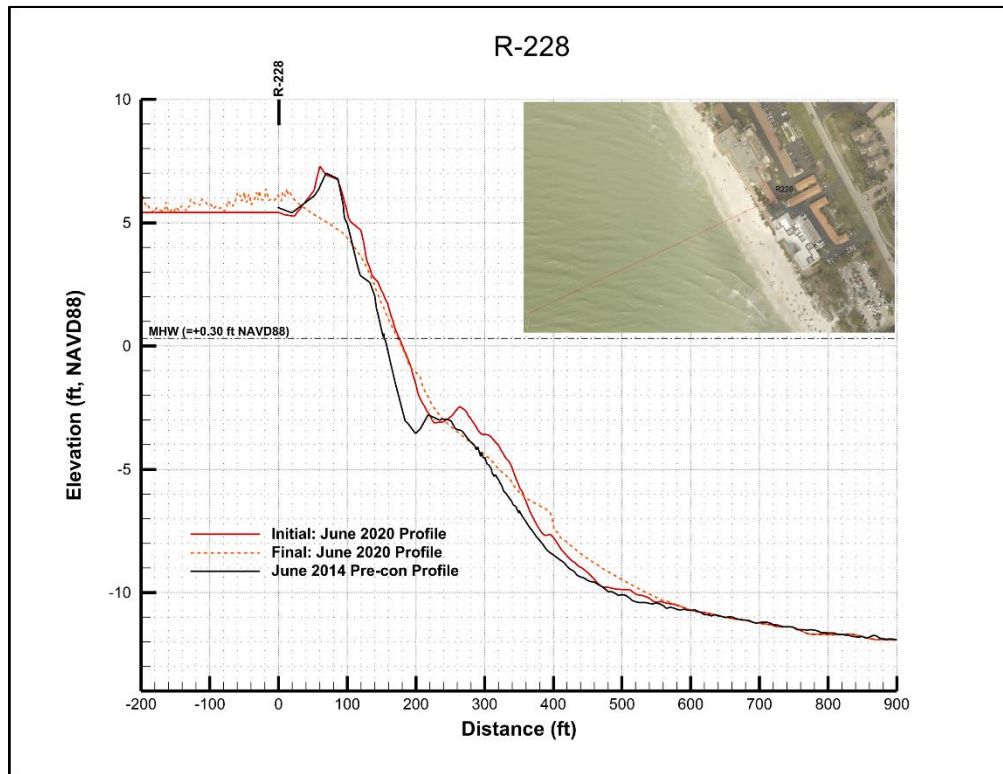


Figure 15. SBEACH Model Results at R-228.

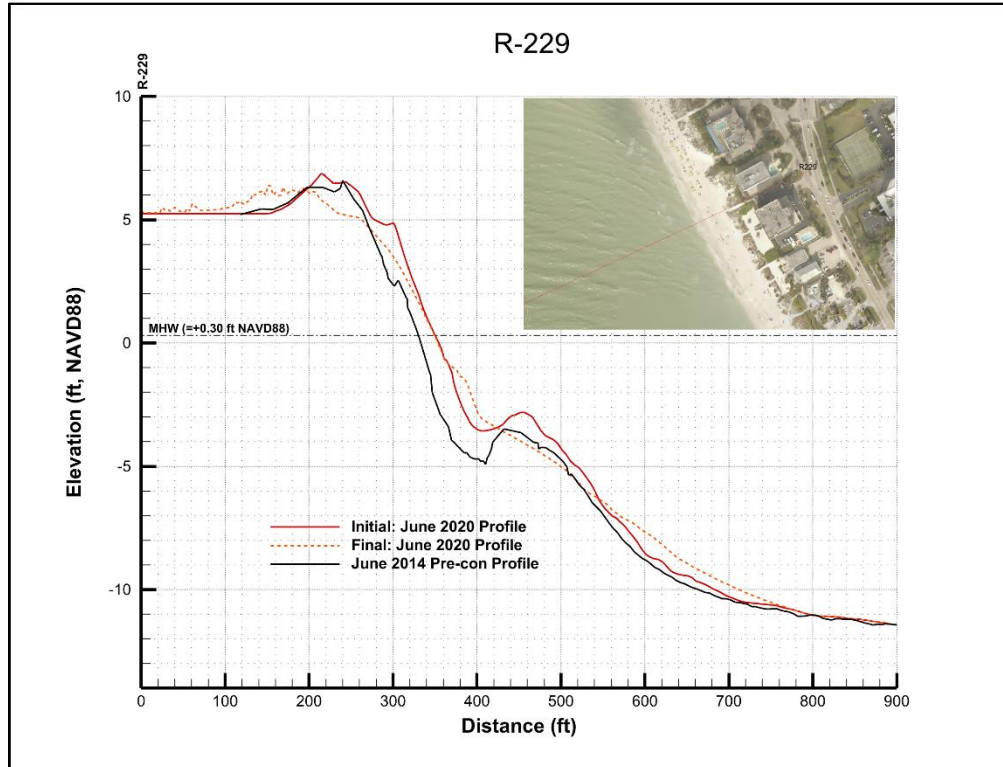


Figure 16. SBEACH Model Results at R-229.

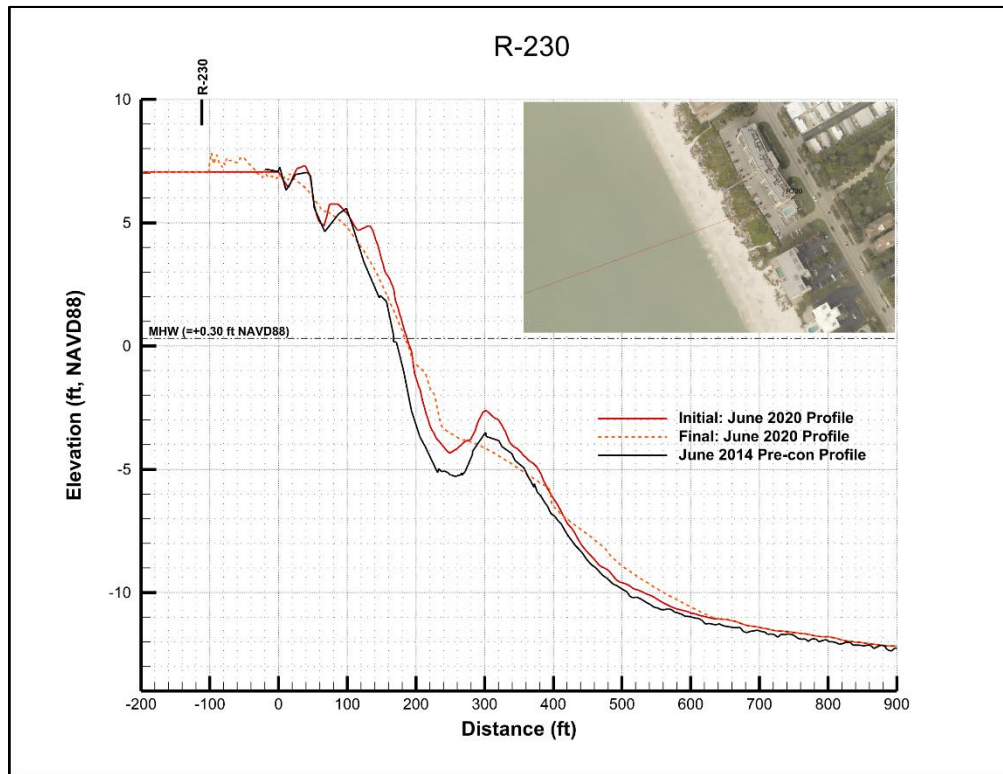


Figure 17. SBEACH Model Results at R-230.

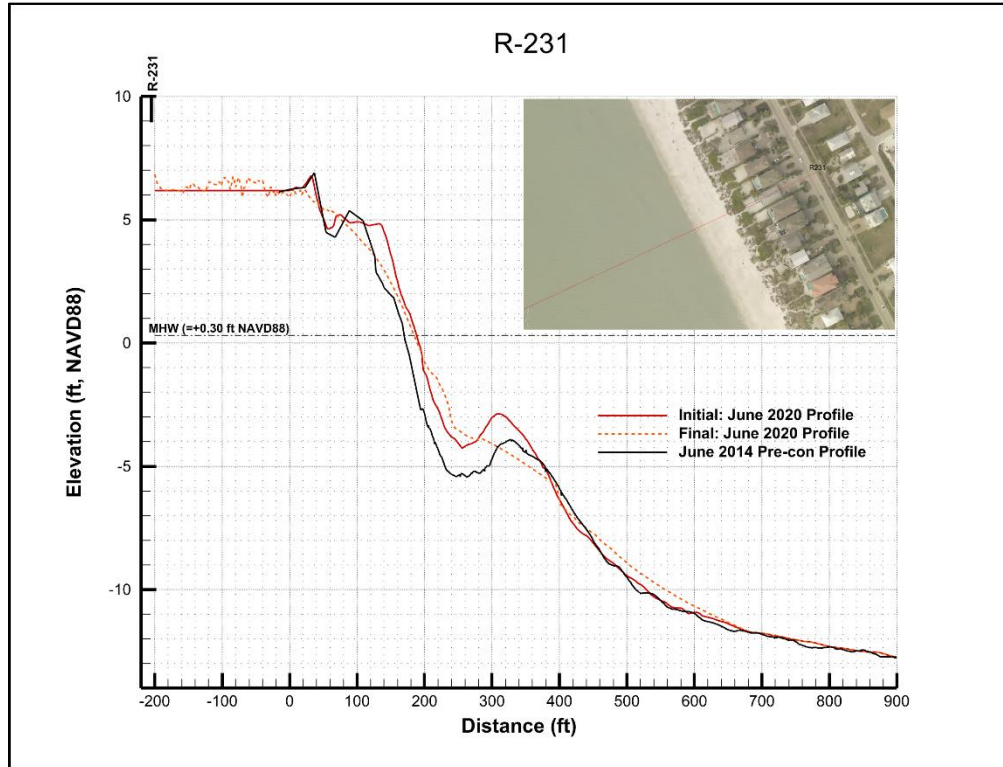


Figure 18. SBEACH Model Results at R-231.

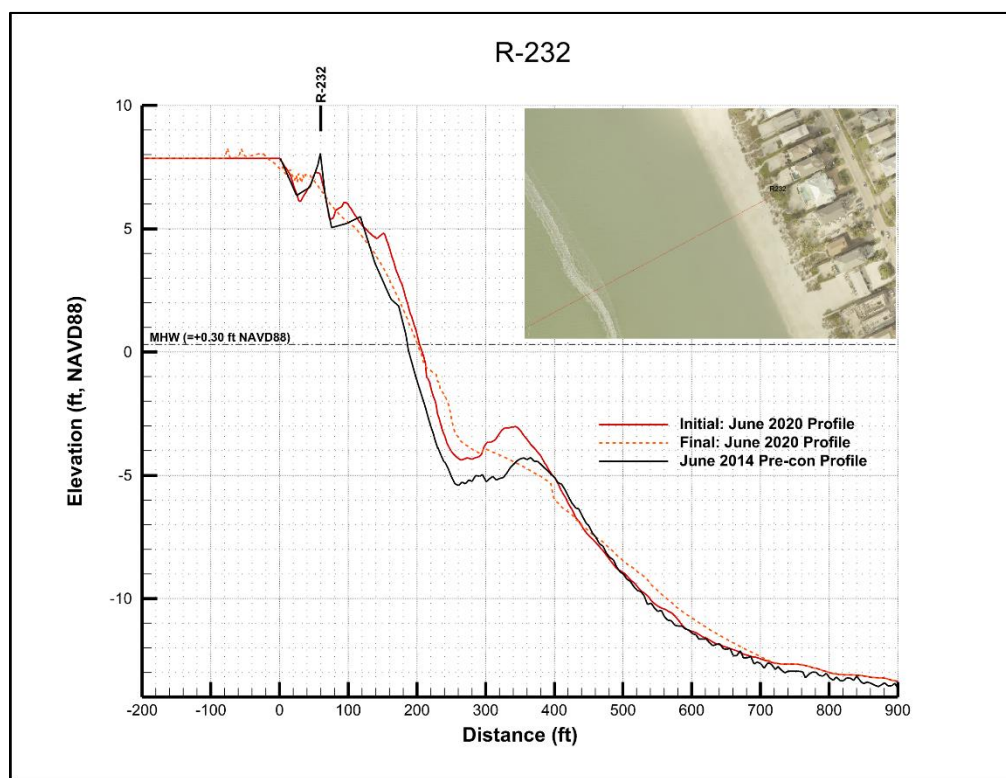


Figure 19. SBEACH Model Results at R-232.

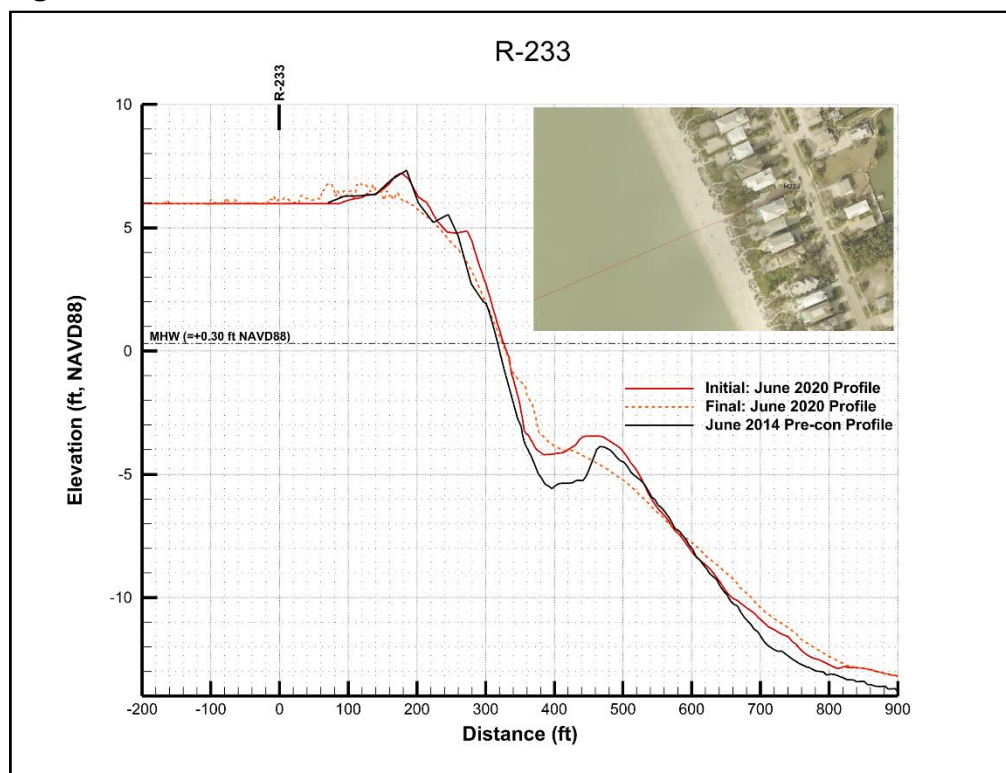


Figure 20. SBEACH Model Results at R-233.

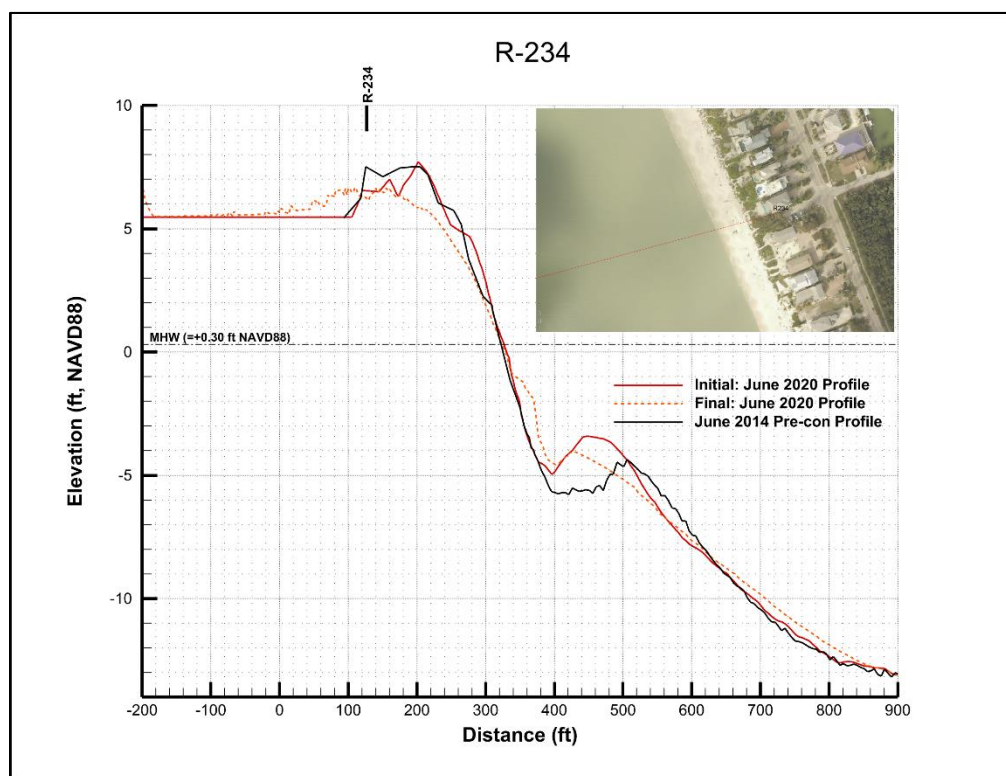


Figure 21. SBEACH Model Results at R-234.

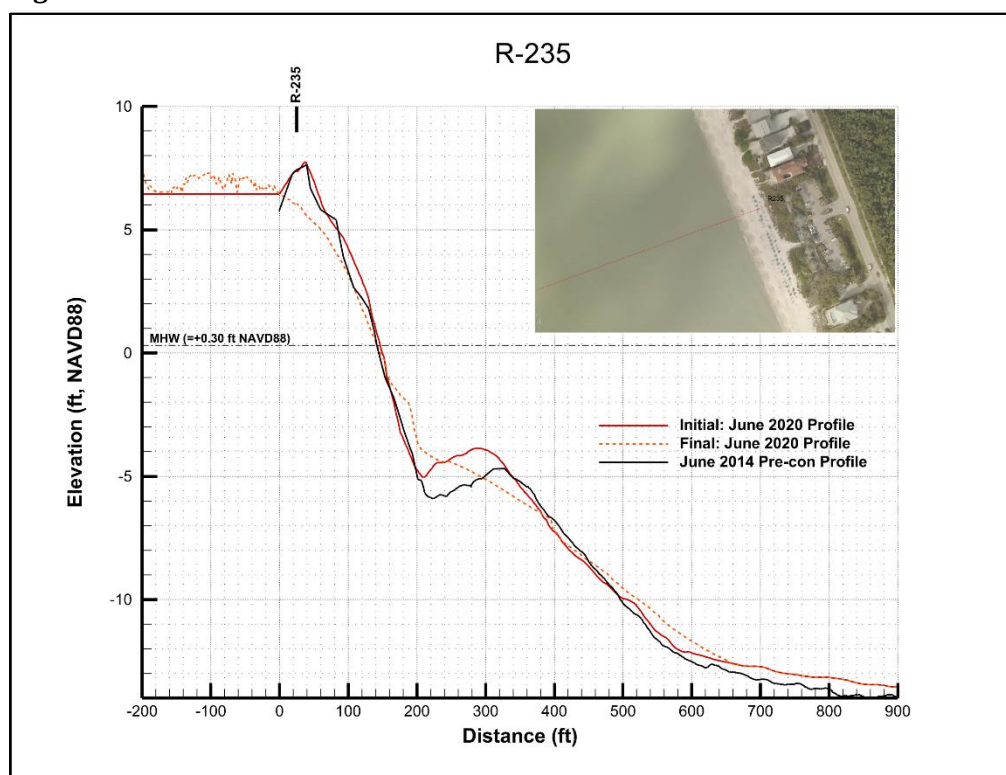


Figure 22. SBEACH Model Results at R-235.

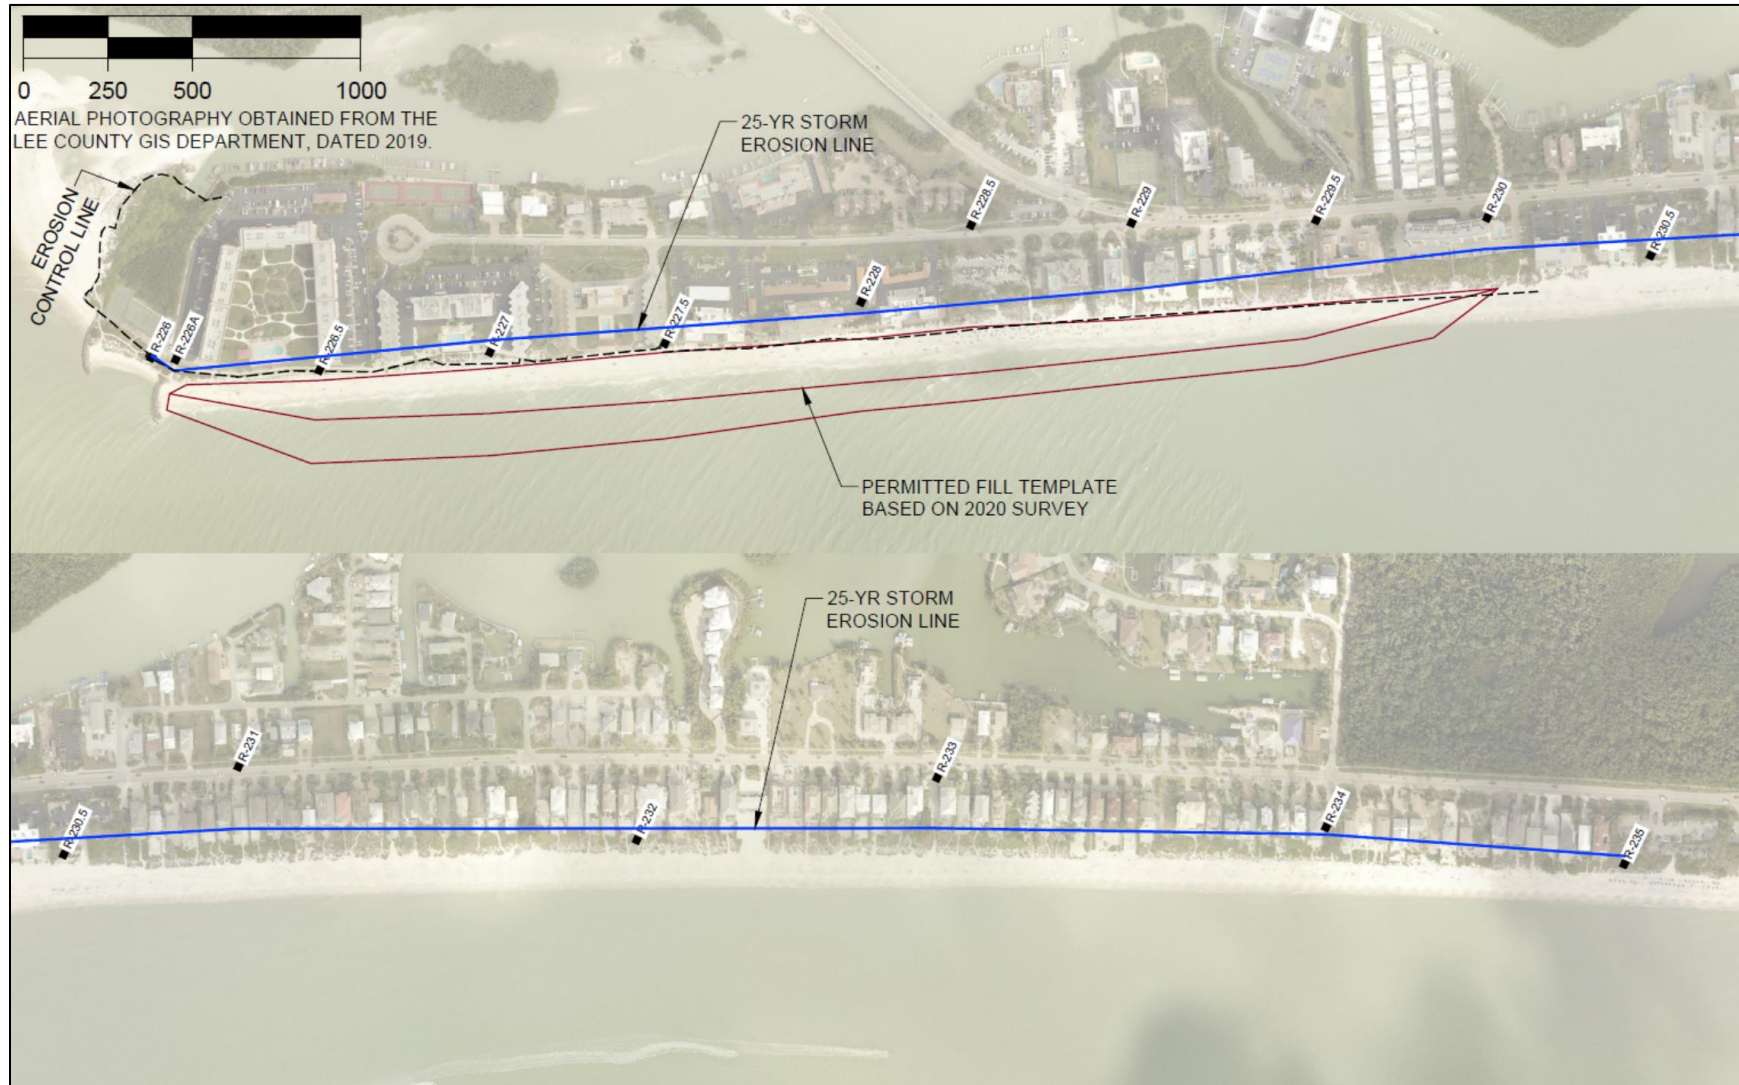


Figure 23. Erosion Predicted by SBEACH after 25-Year Storm Event.

5.5 SBEACH Results: Recommended Design for Future Projects

As stated in the previous section, based on SBEACH modeling applied to the 2020 conditions, the majority of structures along the shoreline were seaward of the 25-year storm erosion limits thus exposing them to beach erosion induced damage if such event occurred. This also implies that if a new beach renourishment project was constructed using the same fill template used in 2014, by the end of its 8-year life cycle these structures will again become vulnerable to erosion caused by a 25-year storm event.

CEC defined the ECL as the limit of erosion induced by a 25-year storm equal to the pre-restored shoreline. The distance from the ECL to the erosion line predicted by SBEACH in the previous section was measured. These distances are presented in Table 8 for the three R-monuments within the fill limits: R-227, R-228, and R-229.

Table 8. Summary of Model Results: 25-Year Storm Erosion Limits.

R-monument	Distance from ECL to 25-Year Storm Erosion Limit (ft)
R-227	68.8
R-228	76.9
R-229	80.5

These distances were used to shift the corresponding 2020 survey R-monument profiles seaward to account for additional fill in future projects and SBEACH was re-run to predict the effect of the additional fill on the 25-year storm erosion line.

Figures 24 through 26 present the results of SBEACH simulations at R-227 through R-229. The results include comparisons between initial pre-storm profile measured in June 2020 shifted seaward, final modeled post-25-year-storm profile, the 2014 Project pre-construction profile measured in June 2014, and the original pre-storm and post-storm profiles whose modeling was described in the previous section. The point of intersection between the shifted pre-storm and post-storm profiles within the upper beach/dune area was used to identify the limits of storm-induced erosion.

The new erosion limits were mapped out in a plan view by connecting the erosion limits predicted by the model between the R-monuments, which are presented in Figure 27. The new erosion limits are aligned with the ECL and the structures along the shoreline within the fill segment are landward of the erosion limits. The figure also depicts the limits of the recommended design width fill template.

The average value of the seaward shift for the three R-monuments is approximately 75 feet. CEC recommends this value as design width at MHW for future renourishment projects to provide storm damage reduction benefits to the upland structures from a 25-year storm event.

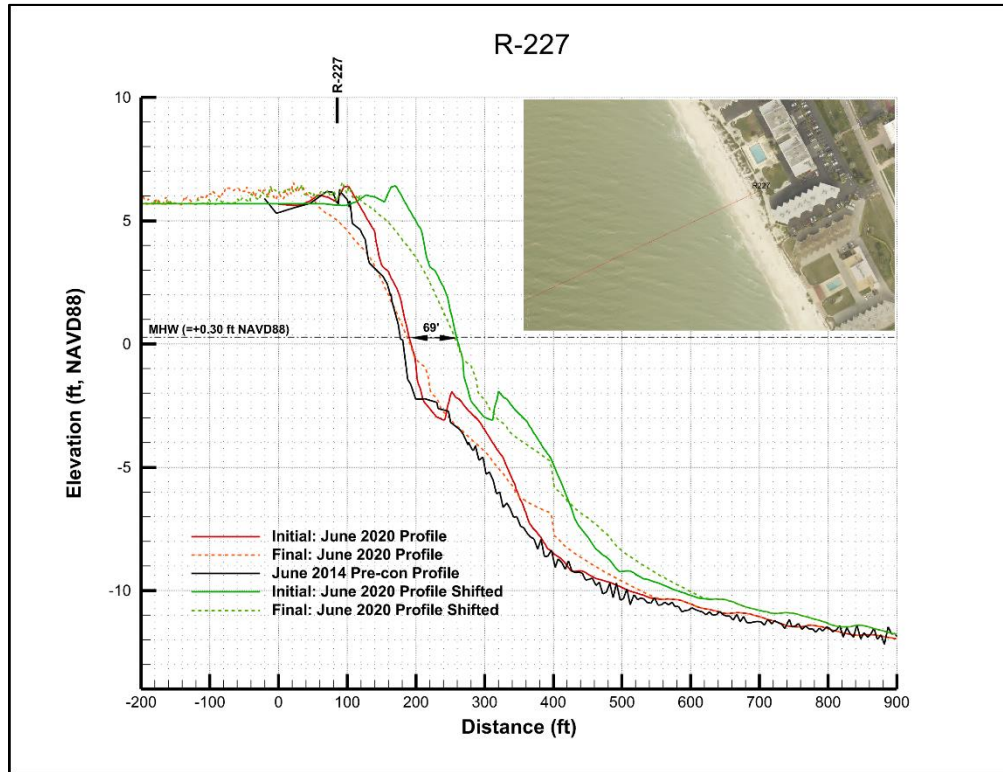


Figure 24. SBEACH Model Results R-227.

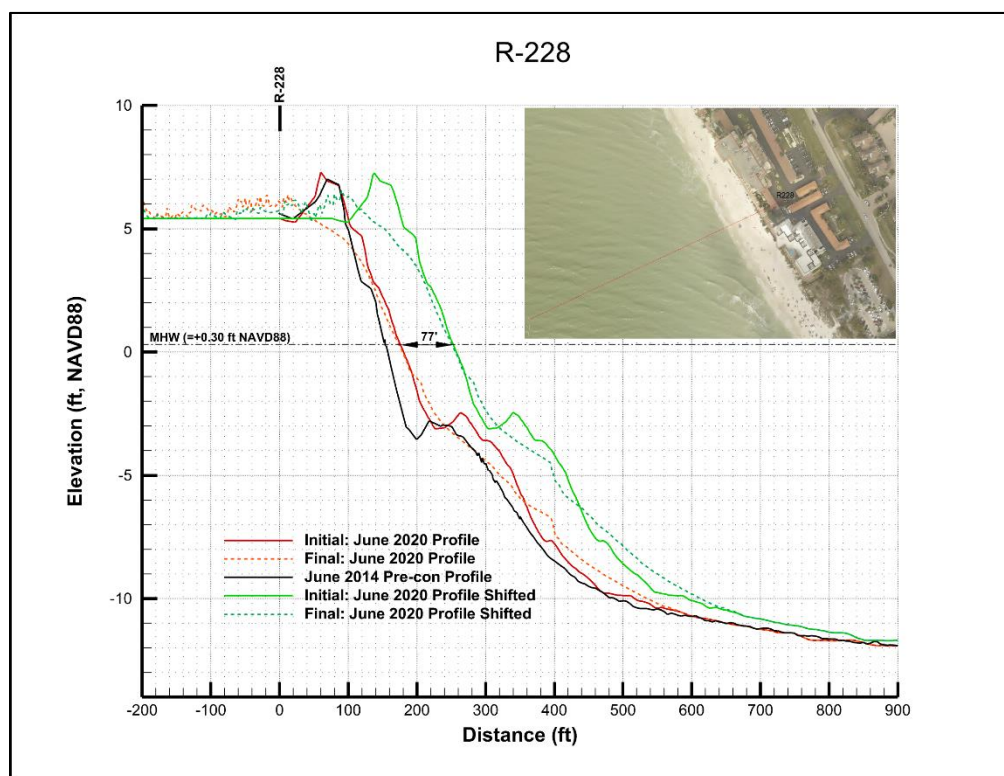


Figure 25. SBEACH Model Results at R-228.

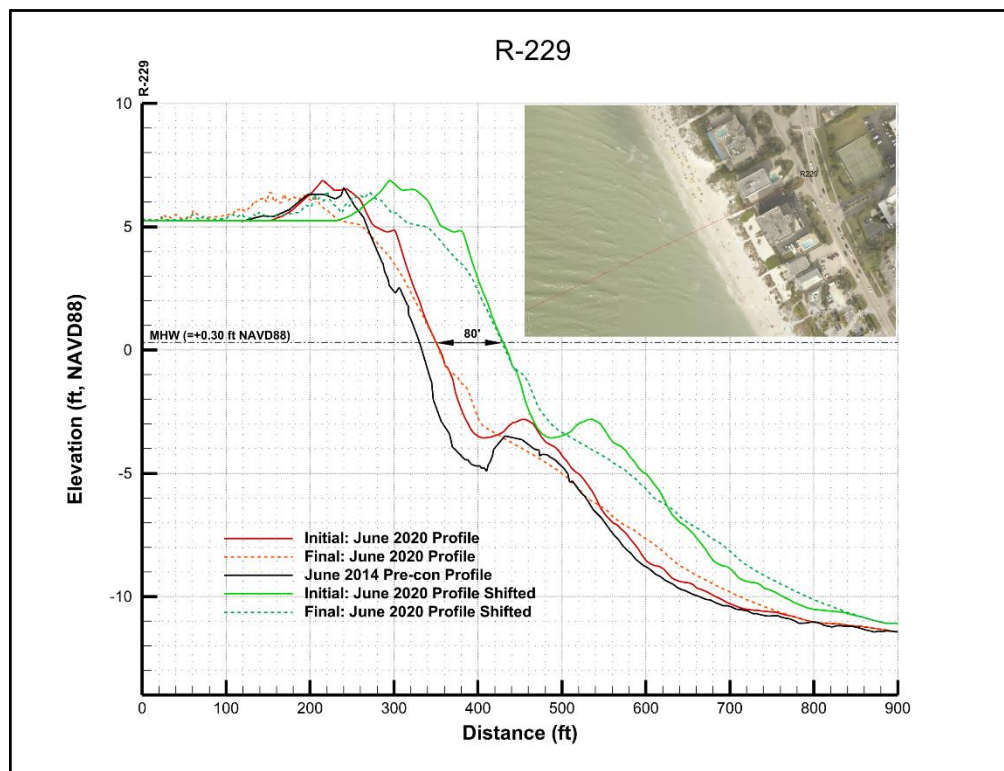


Figure 26. SBEACH Model Results at R-229.



Figure 27. Erosion Predicted by SBEACH after 25-Year Storm Event for Recommended Fill Design.

6 SEA LEVEL CHANGE ANALYSIS

According to NOAA (<http://tidesandcurrents.noaa.gov>), the mean seal level (MSL) trend at the Naples, FL tide station which is in close proximity to the Project Area is presented in Figure 28 is 3.11 mm/year with a 95% confidence interval of ± 0.44 mm/year based on monthly mean sea level data from 1965 to 2020 which is equivalent to a change of 1.02 feet in 100 years.

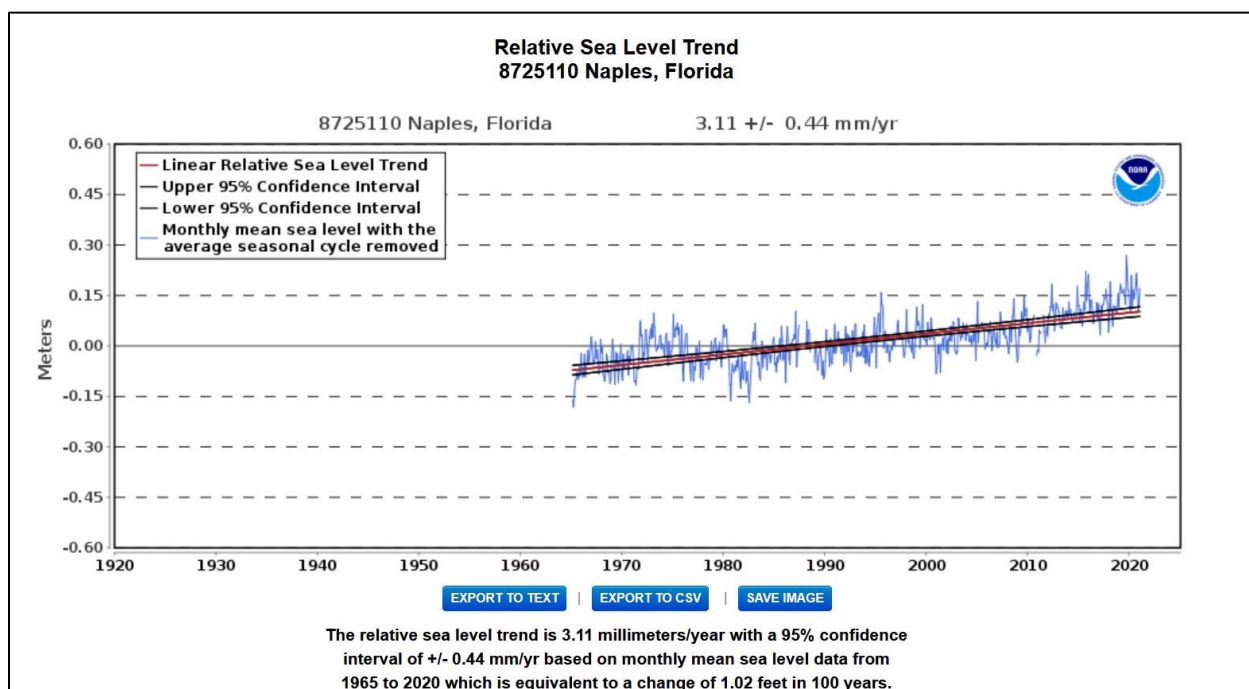


Figure 28. Sea Level Trend at Naples, FL (<http://tidesandcurrents.noaa.gov>).

This estimated MSL trend combines the global MSL rise and the local vertical land motion, subsidence. Estimates of projected sea-level change were determined by following an 18-step guidance developed by USACE to account for future changes in MSL (USACE, 2011 and 2013). A flowchart of the steps is presented in Figure 29.

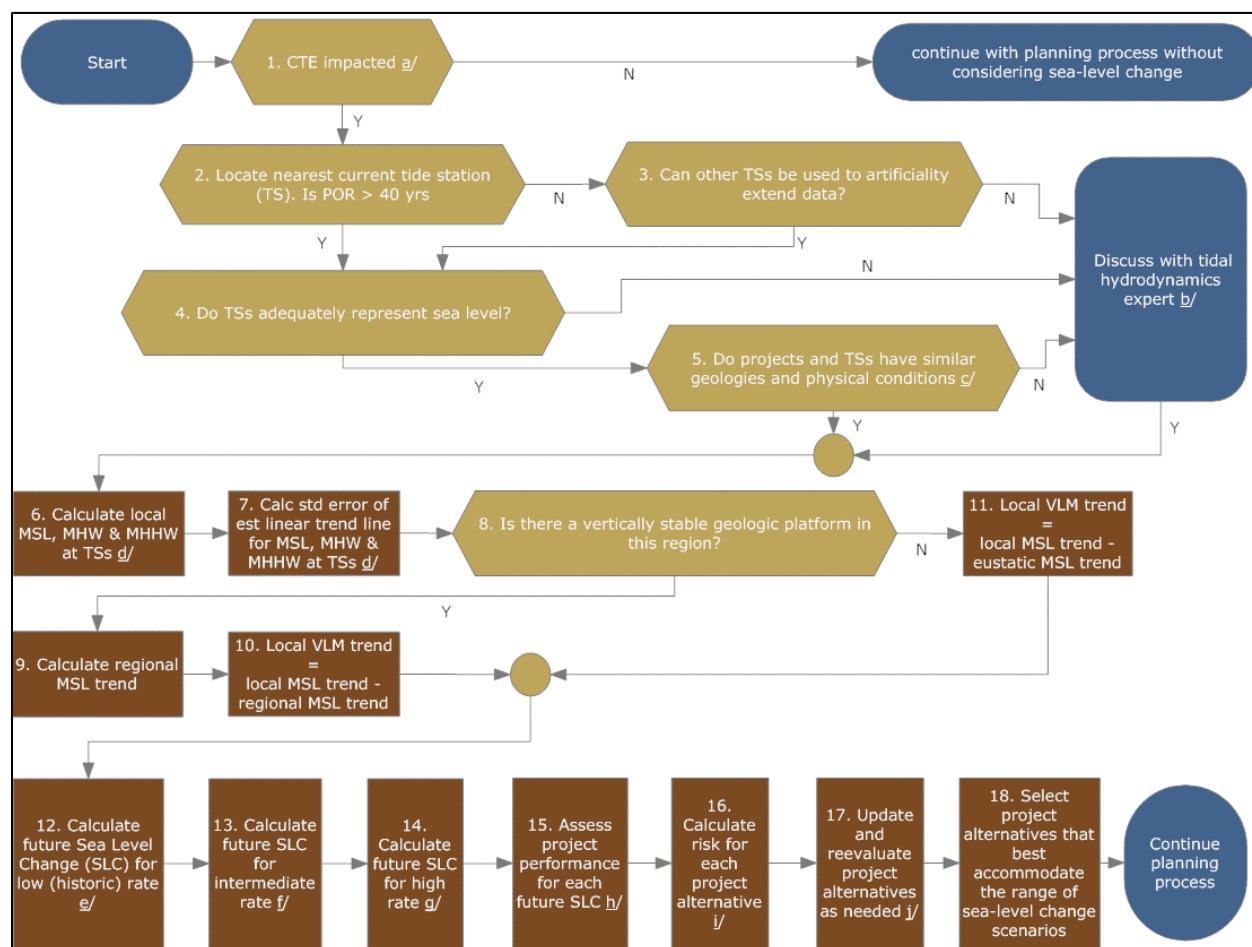


Figure 29. 18-step Flowchart to Account for Changes in MSL (USACE, 2011).

Below are answers to each step throughout the flowchart applied to this analysis.

Step 1: Yes → Step 2

Step 2: Yes → Step 4

Step 4: Yes → Step 5

Step 5: Yes → Step 6

Step 6: Local Low/Historic MSL rise trend is 0.0102 feet per year → Step 7

Step 7: Standard error is 0.0014 feet per year with a 95% confidence interval → Step 8

Step 8: No → Step 11

Step 11: Subtract 0.0056 feet per year (=1.7 mm per year) from 0.0102 feet per year which results in 0.0046 feet per year, this is the design vertical land movement (VLM) or subsidence rate → Step 12

Step 12: Low/Historic eustatic sea-level rise values are
 Between 1995 and 2028 = 0.184 feet → Step 13

Step 13: Intermediate (NRC Curve I) eustatic sea-level rise values are
 Between 1995 and 2028 = 0.298 feet → Step 14

Step 14: High (NRC Curve III) eustatic sea-level rise values are

Between 1995 and 2028 = 0.661 feet → Step 15

Steps 15 through 18 are to determine project performance and evaluate risk.

Table 9 presents low/historic, intermediate and high relative sea-level changes for Year 2028 which combine the eustatic sea-level rise and subsidence rates. Figure 30 presents the three curves computed to year 2055.

Table 9. Estimated Relative Sea-level Changes, 1995-2028.

Rate Type	Eustatic SLR, feet	Subsidence, feet	Relative SLR, feet
Low/Historic	0.184	0.153	0.337
Intermediate (NRC Curve I)	0.298	0.153	0.451
High (NRC Curve III)	0.661	0.153	0.814

Based on the analysis, the estimated sea level rise to the Year 2028 is 0.337 feet, 0.451 feet, and 0.814 feet, for the low/historic, intermediate and high curves, respectively. CEC recommends a value of 0.6-foot, which falls between the intermediate and high sea-level rise estimates, as the design criteria for sea level change through 2028, the expiration year of the current permit.

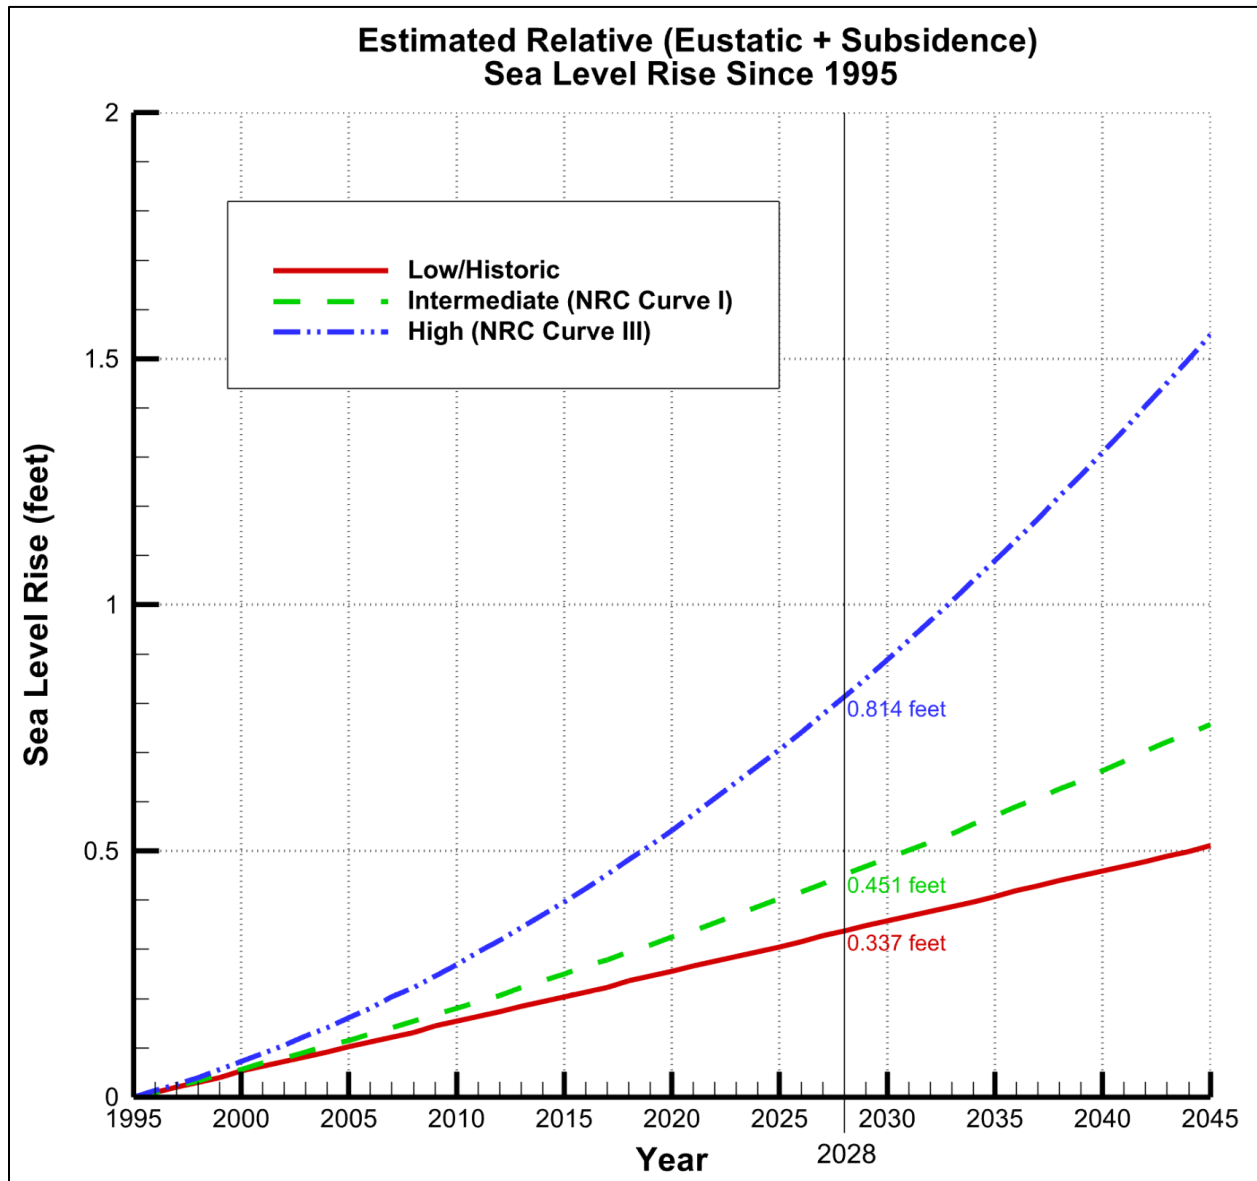


Figure 30. Estimated Relative Sea Level Rise since 1995 based on USACE Methodology.

7 CONCLUSIONS AND RECOMMENDATIONS

7.1 Beach Project Performance Summary

On behalf of Lee County, CEC completed a performance evaluation of the Bonita Beach Nourishment Project. The original 1995 restoration project included placement of 217,000 cy along 4,100 feet of shoreline utilizing the New Pass ebb shoal borrow area. Two 200-ft long terminal groins were constructed at the north end to enhance project performance and reduce end losses into Big Hickory Pass. The 2004 and 2014 renourishment events placed over 145,000 cy and 140,000 cy, respectively, along 3,940 feet utilizing the Big Carlos Pass ebb shoal borrow area. While the project was designed for an 8-year renourishment interval, the actual cycle was 9-10 years. The renourishment quantities were on the order of 65%-67% of the initial quantity.

North of the Project, Big Hickory Island experienced a minor shoreline loss of 2.9 feet and a volumetric gain of 73,090 cy. The shoreline and volumetric gains are attributed to the 2017 New Pass dredging project and beneficial use placement.

The shoreline north of the terminal groins to Big Hickory Pass experienced a shoreline gain of 23.3 feet and a volumetric gain of 18,730 cy.

The fill segment experienced shoreline and volume losses of 67.0 feet and 71,240 cy, respectively. For each monitoring period the volume remaining within the fill template landward of MHW was computed. Over 50% of the initial volume placed above MHW eroded within 18 months after construction. Over 20% eroded during the next 12 months at which time the volume remaining within the fill template landward of MHW remained relatively the same through 2020 at 30%.

The shoreline segment south of the beach fill experienced shoreline and volume gains of 13.6 feet and 54,750 cy, respectively attributed to beach fill diffusion and southerly sediment transport.

7.2 Beach Fill Template Recommendations

Utilizing the results of the shoreline and volume change calculations from the original restoration project through the two renourishment events, the initial profile adjustment was computed to approximately 45 feet and the background erosion rate for an 8-year renourishment cycle equated to approximately 50 feet. These values are recommended for the equilibrium profile adjustment and advanced nourishment components of the design template.

Applying the results of the SBEACH model, a 75-foot-wide design beach is recommended for the beach fill template to provide storm damage reduction benefits from 25-year return interval storm event. Based on the sea level change analysis, a berm elevation of +4.9 feet NAVD88 is recommended to account for sea level change since the original design through 2028.

The recommended beach fill template developed for R-228 is presented in Figure 31. The permitted fill template is shown in comparison to the recommended template noting the

recommended advanced nourishment line (blue) fall approximately on the same position. Comparing the two, the berm width is approximately 45 feet wider and the berm crest is approximately 0.6 feet higher.

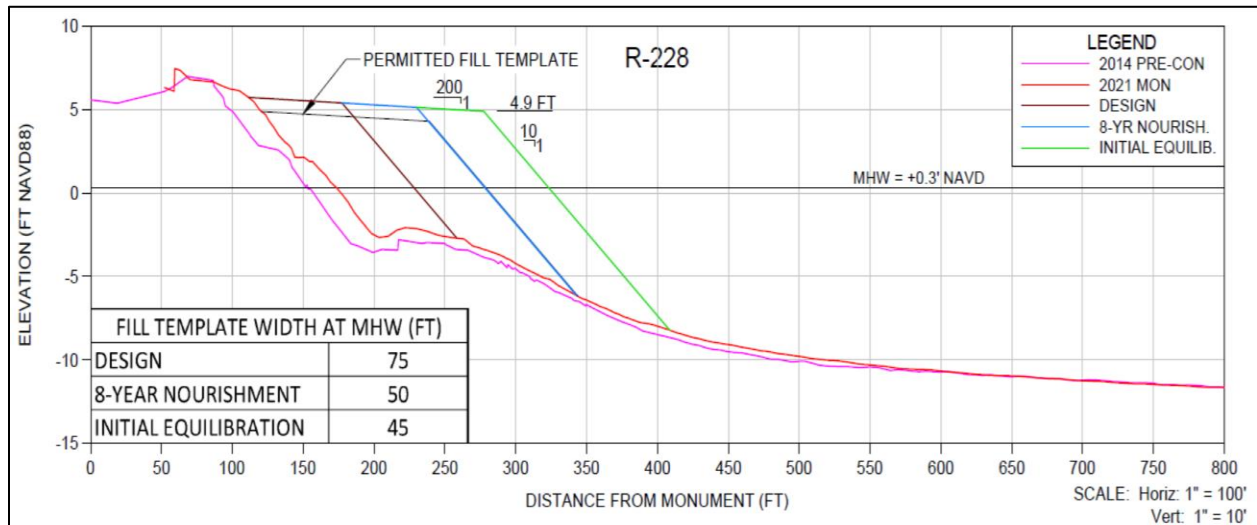


Figure 31. Recommended Beach Fill Template for Future Renourishment Projects.

Based on the 2020 survey, the fill volume required to build the permitted fill template is approximately 102,000 cy and the volume to build the recommended fill template is approximately 196,000 cy.

7.3 Big Hickory Pass Flood Shoal

Utilizing the 2015 and 2020 surveys of the shoal system, significant gains were observed as sand transported north of the terminal groins and into the pass. A total volume gain of 26,200 cy over the 5.5-year period was computed which equates to an annualized shoaling rate of 4,760 cy per year.

Channel deflection was also observed from 2015 to 2020. In 2015 the channel was due west, while in 2020 the channel was due northwest and parallel to the Big Hickory Island shoreline.

7.4 Additional Recommendations

Lee County has undertaken the Estero Barriers regional inlet management study extending from Matanzas Pass to Big Hickory Pass. The recommendation to widen the beach fill template to provide the desired level of storm damage reduction over the preferred renourishment interval of 8 years has the potential to increase the infill rate into Big Hickory Pass. The study could examine beach fill alternatives, e.g., added width, reduced width and more frequent renourishment events, or modifications to the terminal groins to complement the additional beach fill width.

The shoreline segment south of the permitted fill limits is designated non-critically eroding. The shoreline and volumetric change assessment demonstrates the beach fill has positively benefitted this shoreline segment through fill diffusion and sediment transport to the south. However, the SBEACH model results of the 2020 condition indicates the majority of the beach front structures are seaward of the 25-year storm erosion limits. The study could examine beach fill alternatives to address storm damage reduction benefits to this shoreline segment, e.g., overfilling the beach fill template to serve as a feeder beach or extending the beach fill south noting that the State of Florida would not cost share along the non-critically eroding segment.

8 REFERENCES

Coastal Engineering Consultants, Inc. (CEC) 2018. “Bonita Beach and Lovers Key Beach Renourishment 2018 Annual Monitoring Report.”

Coastal Technology Corporation (CTC), 2012, “Bonita Beach and Lovers Key Combined Beach Project Sand Search Investigation”, Final Geotechnical Report.

Olsen Associates Inc. (Olsen). 1996. Bonita Beach Restoration Project, Six-Month Post Construction Monitoring Report. July 1996.

United States Army Corps of Engineers (USACE). 2011. Sea-level Change Considerations in Civil Works Program. Circular No. 1165-2-212.

U.S. Army Corps of Engineers (USACE), 2013. Incorporating Sea Level Change in Civil Works Programs, ER 1100-2-8162, 31 December 2013.

**BONITA BEACH NOURISHMENT
POST-IAN STORM IMPACT ASSESSMENT ON PERMITTED TEMPLATE
CEC FILE NO. 22.279
NOVEMBER 10, 2022**


	MON	AREA	AVG AREA	LENGTH	VOLUME	
		(CY/FT)	(CY/FT)	(FT)	(CY)	
Bonita Beach Fill	R-226A	0.0				229,990
			39.1	445	17,419	
	R-226.5	78.3				
			74.5	515	38,353	
	R-227	70.7				
			70.6	519	36,619	
	R-227.5	70.5				
			65.2	582	37,954	
	R-228	60.0				
			60.7	326	19,782	
	R-228.5	61.4				
			64.7	476	30,783	
	R-229	67.9				
			64.7	519	33,588	
	R-229.5	61.5				
			30.7	504	15,494	
	R-230	0.0				

2021 DESIGN VOLUME (CY) = 205,000
BACKGROUND EROSION INCLUDED (CY) = 29,000
2022-23 PROPOSED VOLUME = 234,000
OCTOBER 2022 POST IAN VOLUME (CY) = 230,000
BACKGROUND EROSION (CY) = 15,000
PROPOSED 2023 NOURISHMENT VOLUME = 245,000
PERCENT DIFFERENCE FROM DESIGN = 4.7%


4 Bonita Beach - Details




Big Hick

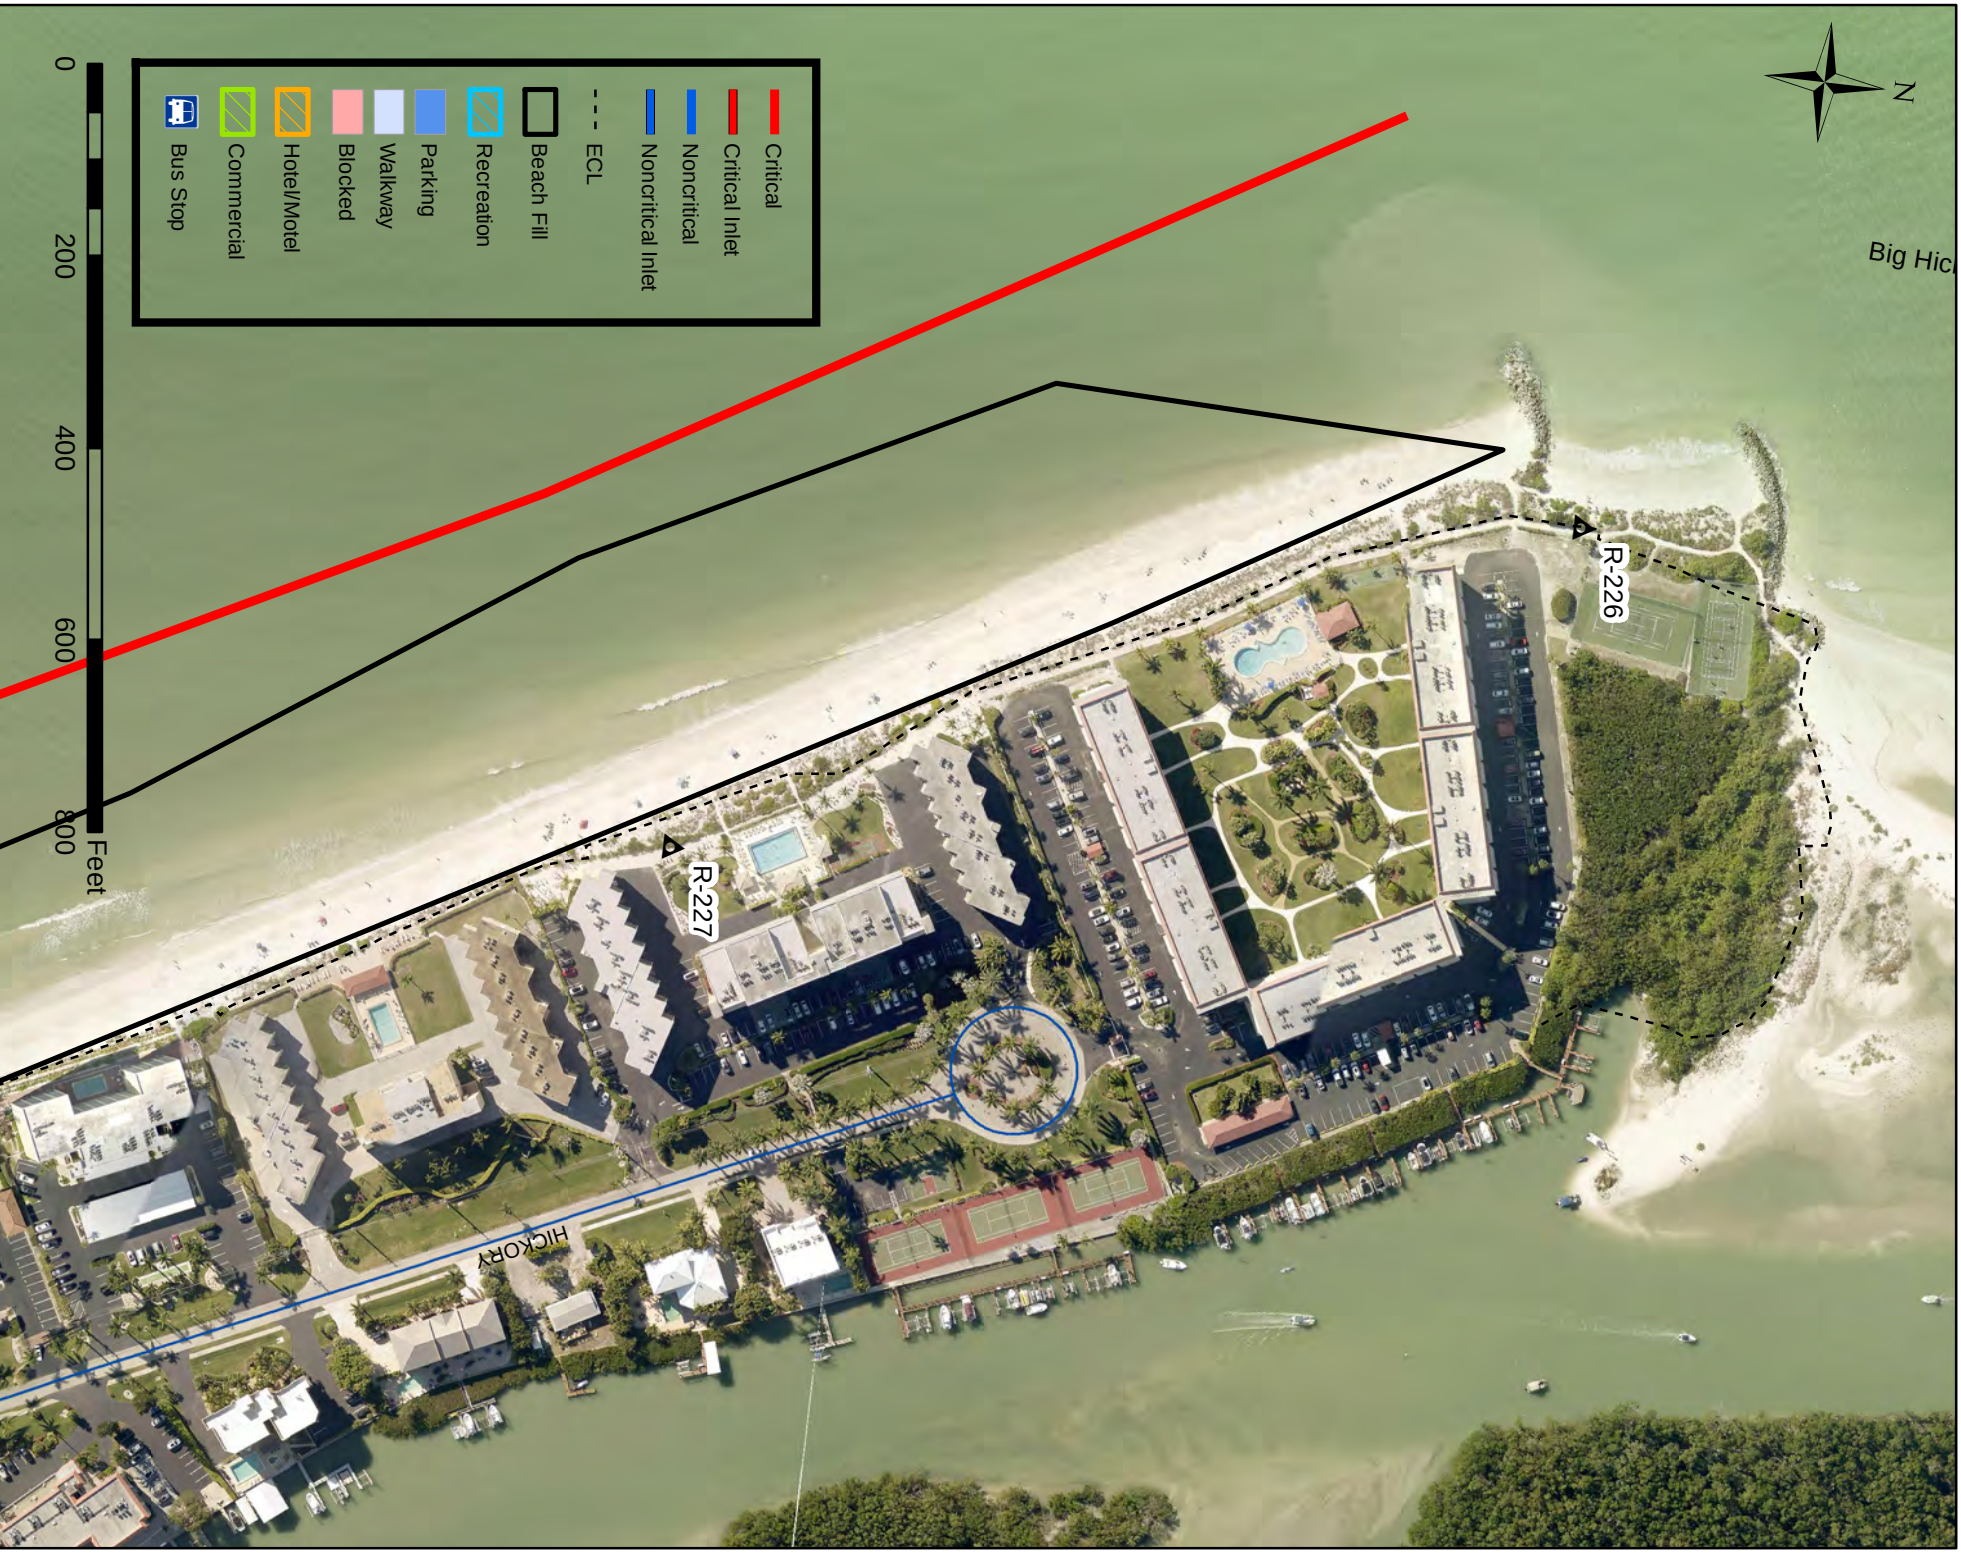


4A. Bonita Beach - Details

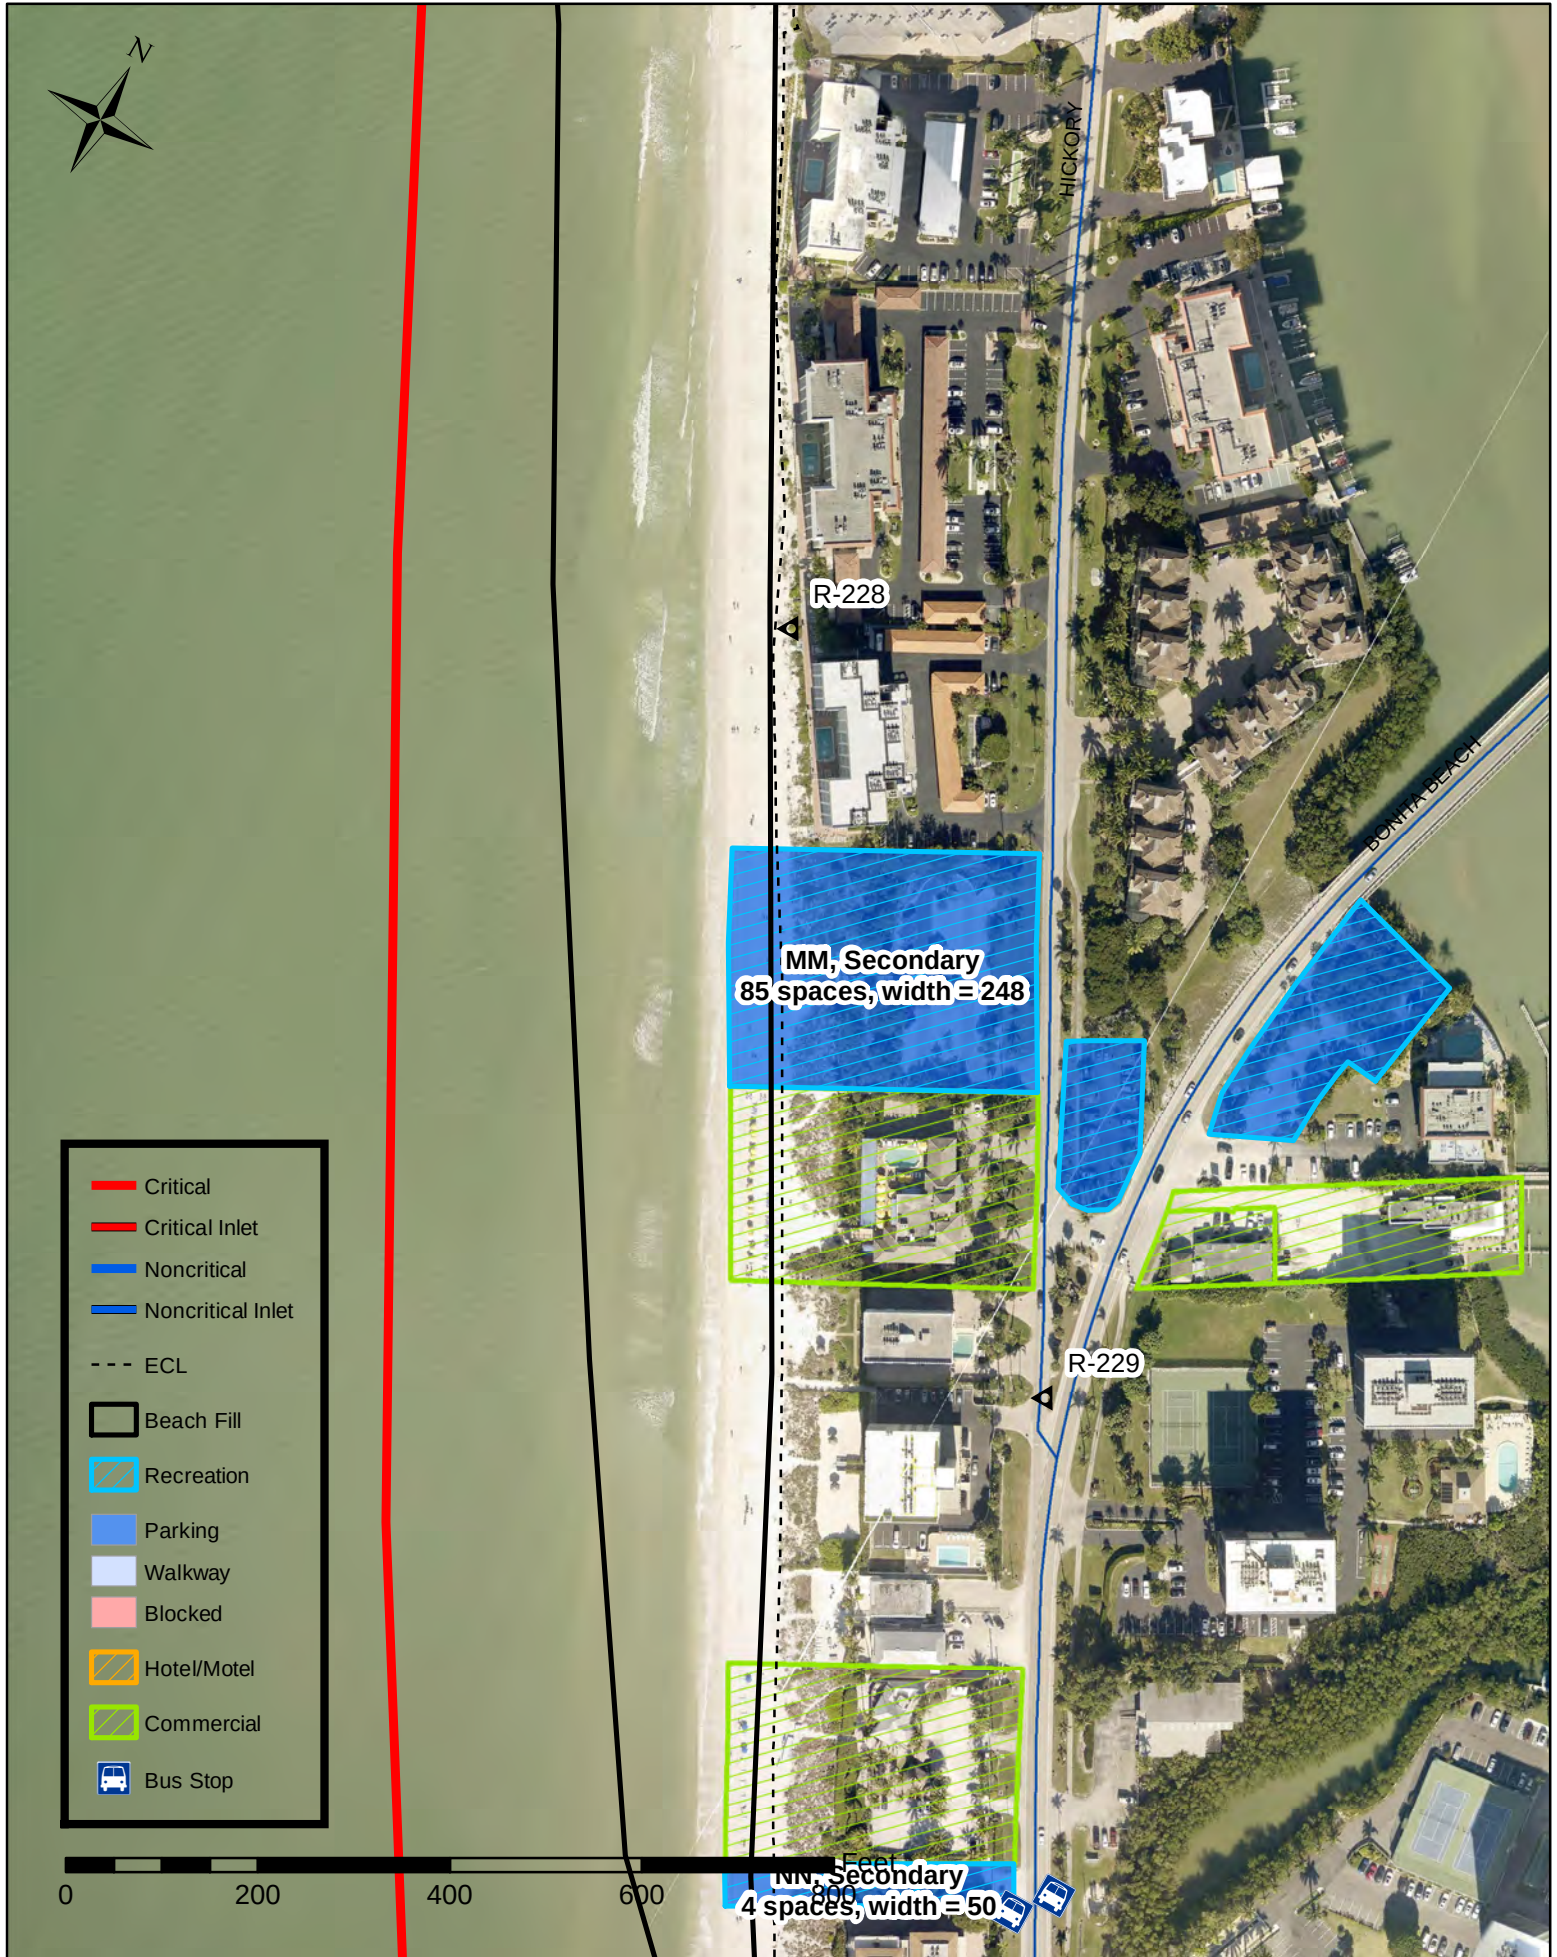

4A. Bonita Beach - Details

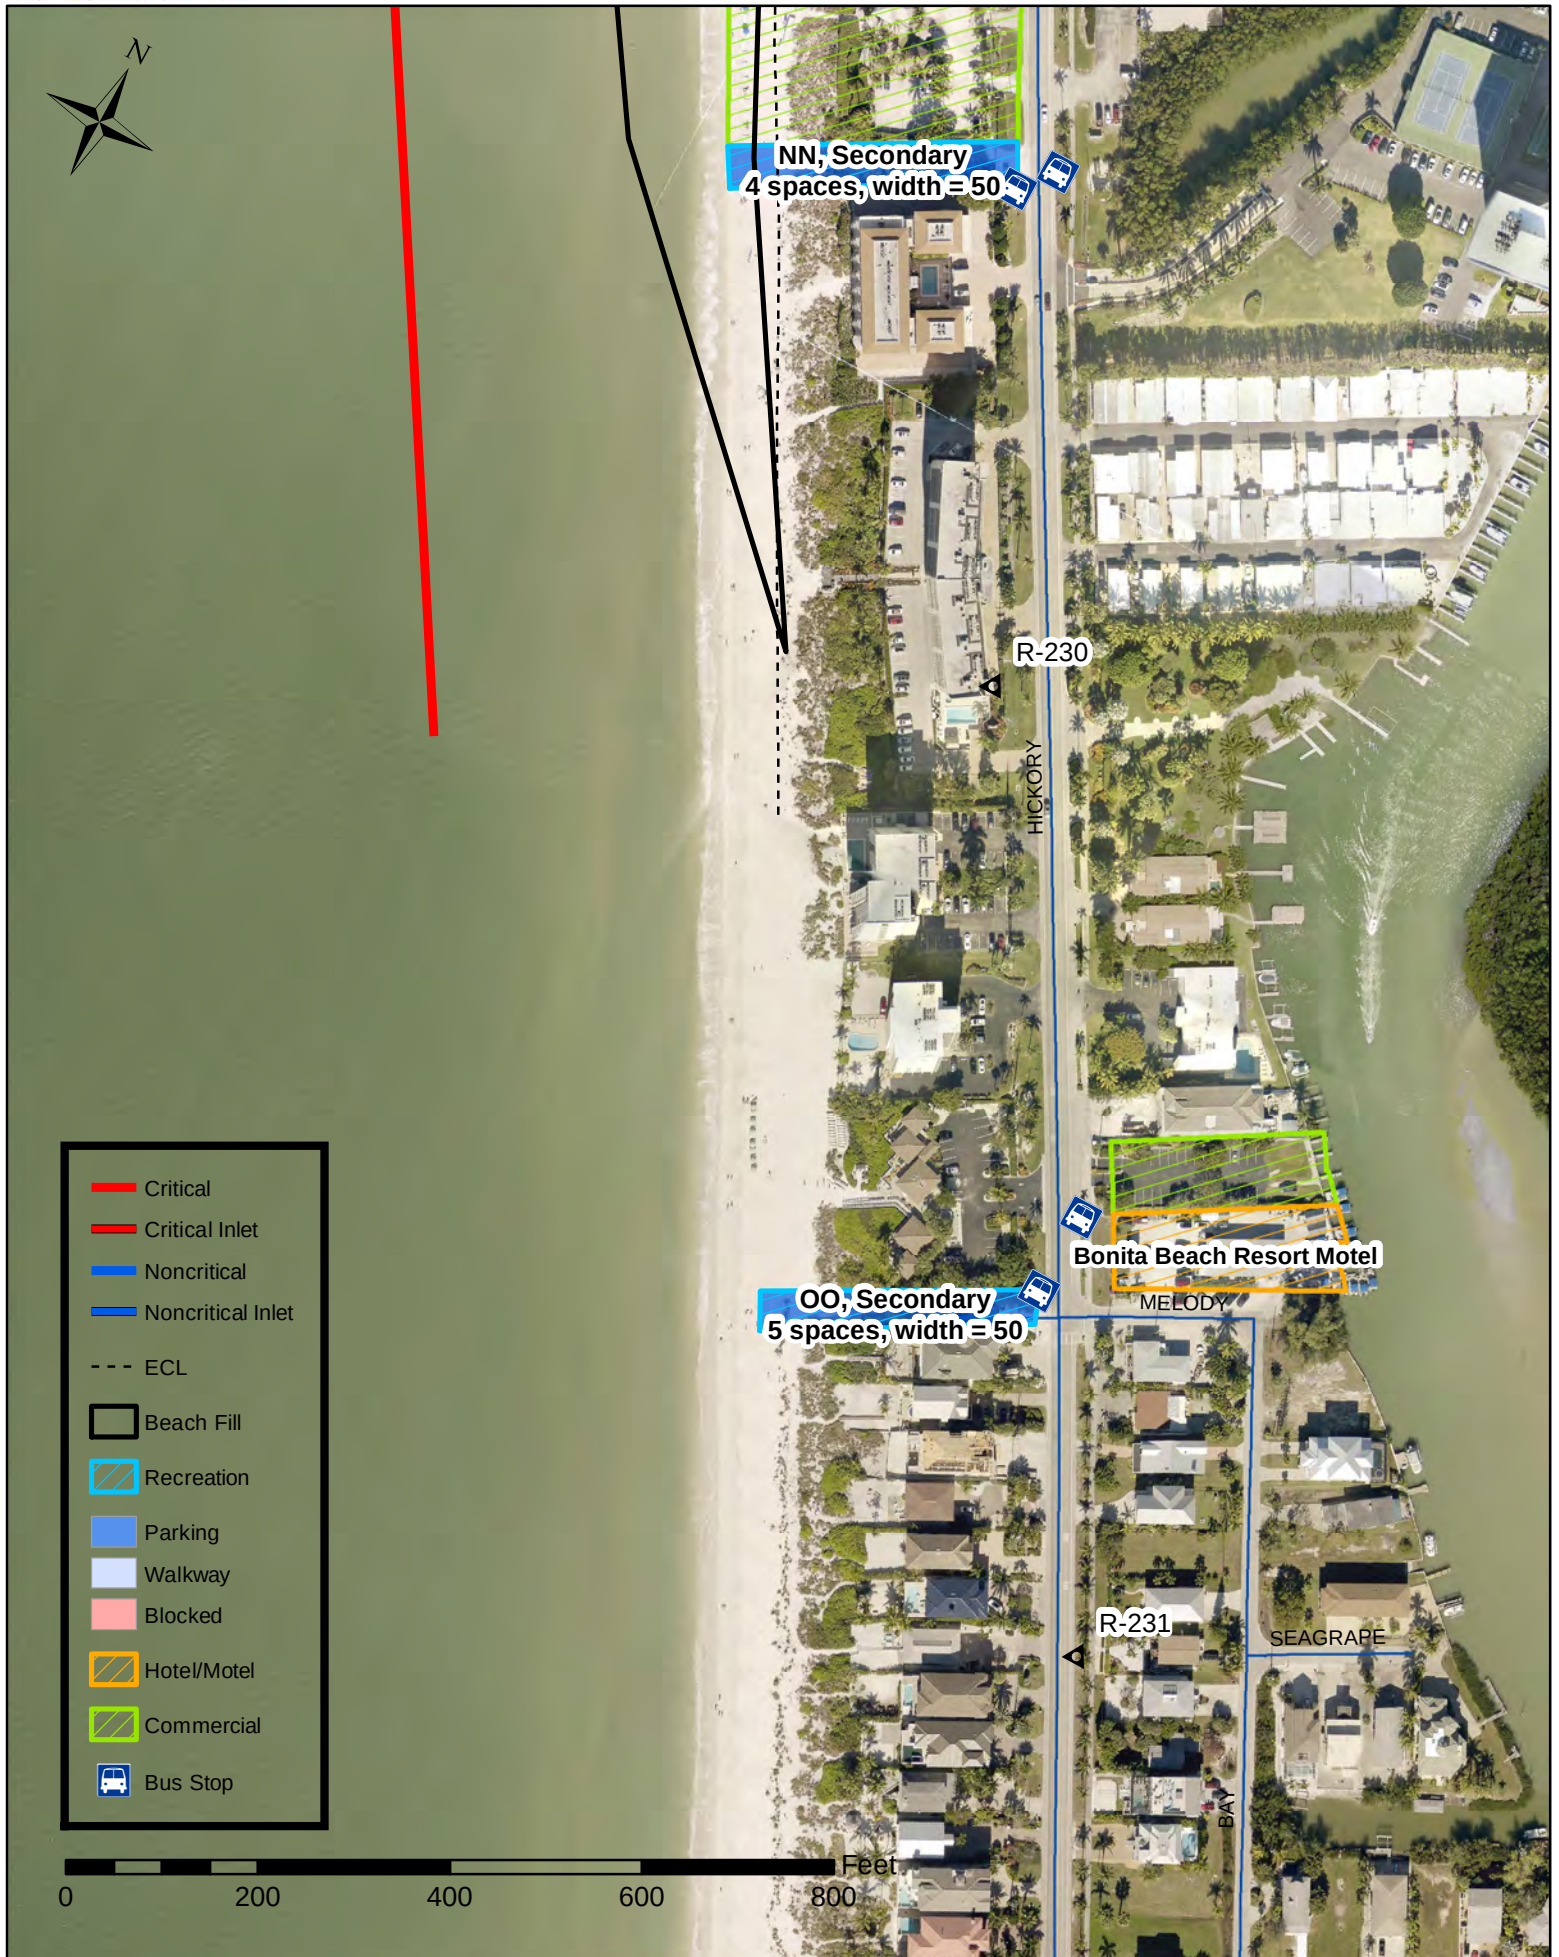

4.4 Bonita Beach - Value of Upland Property

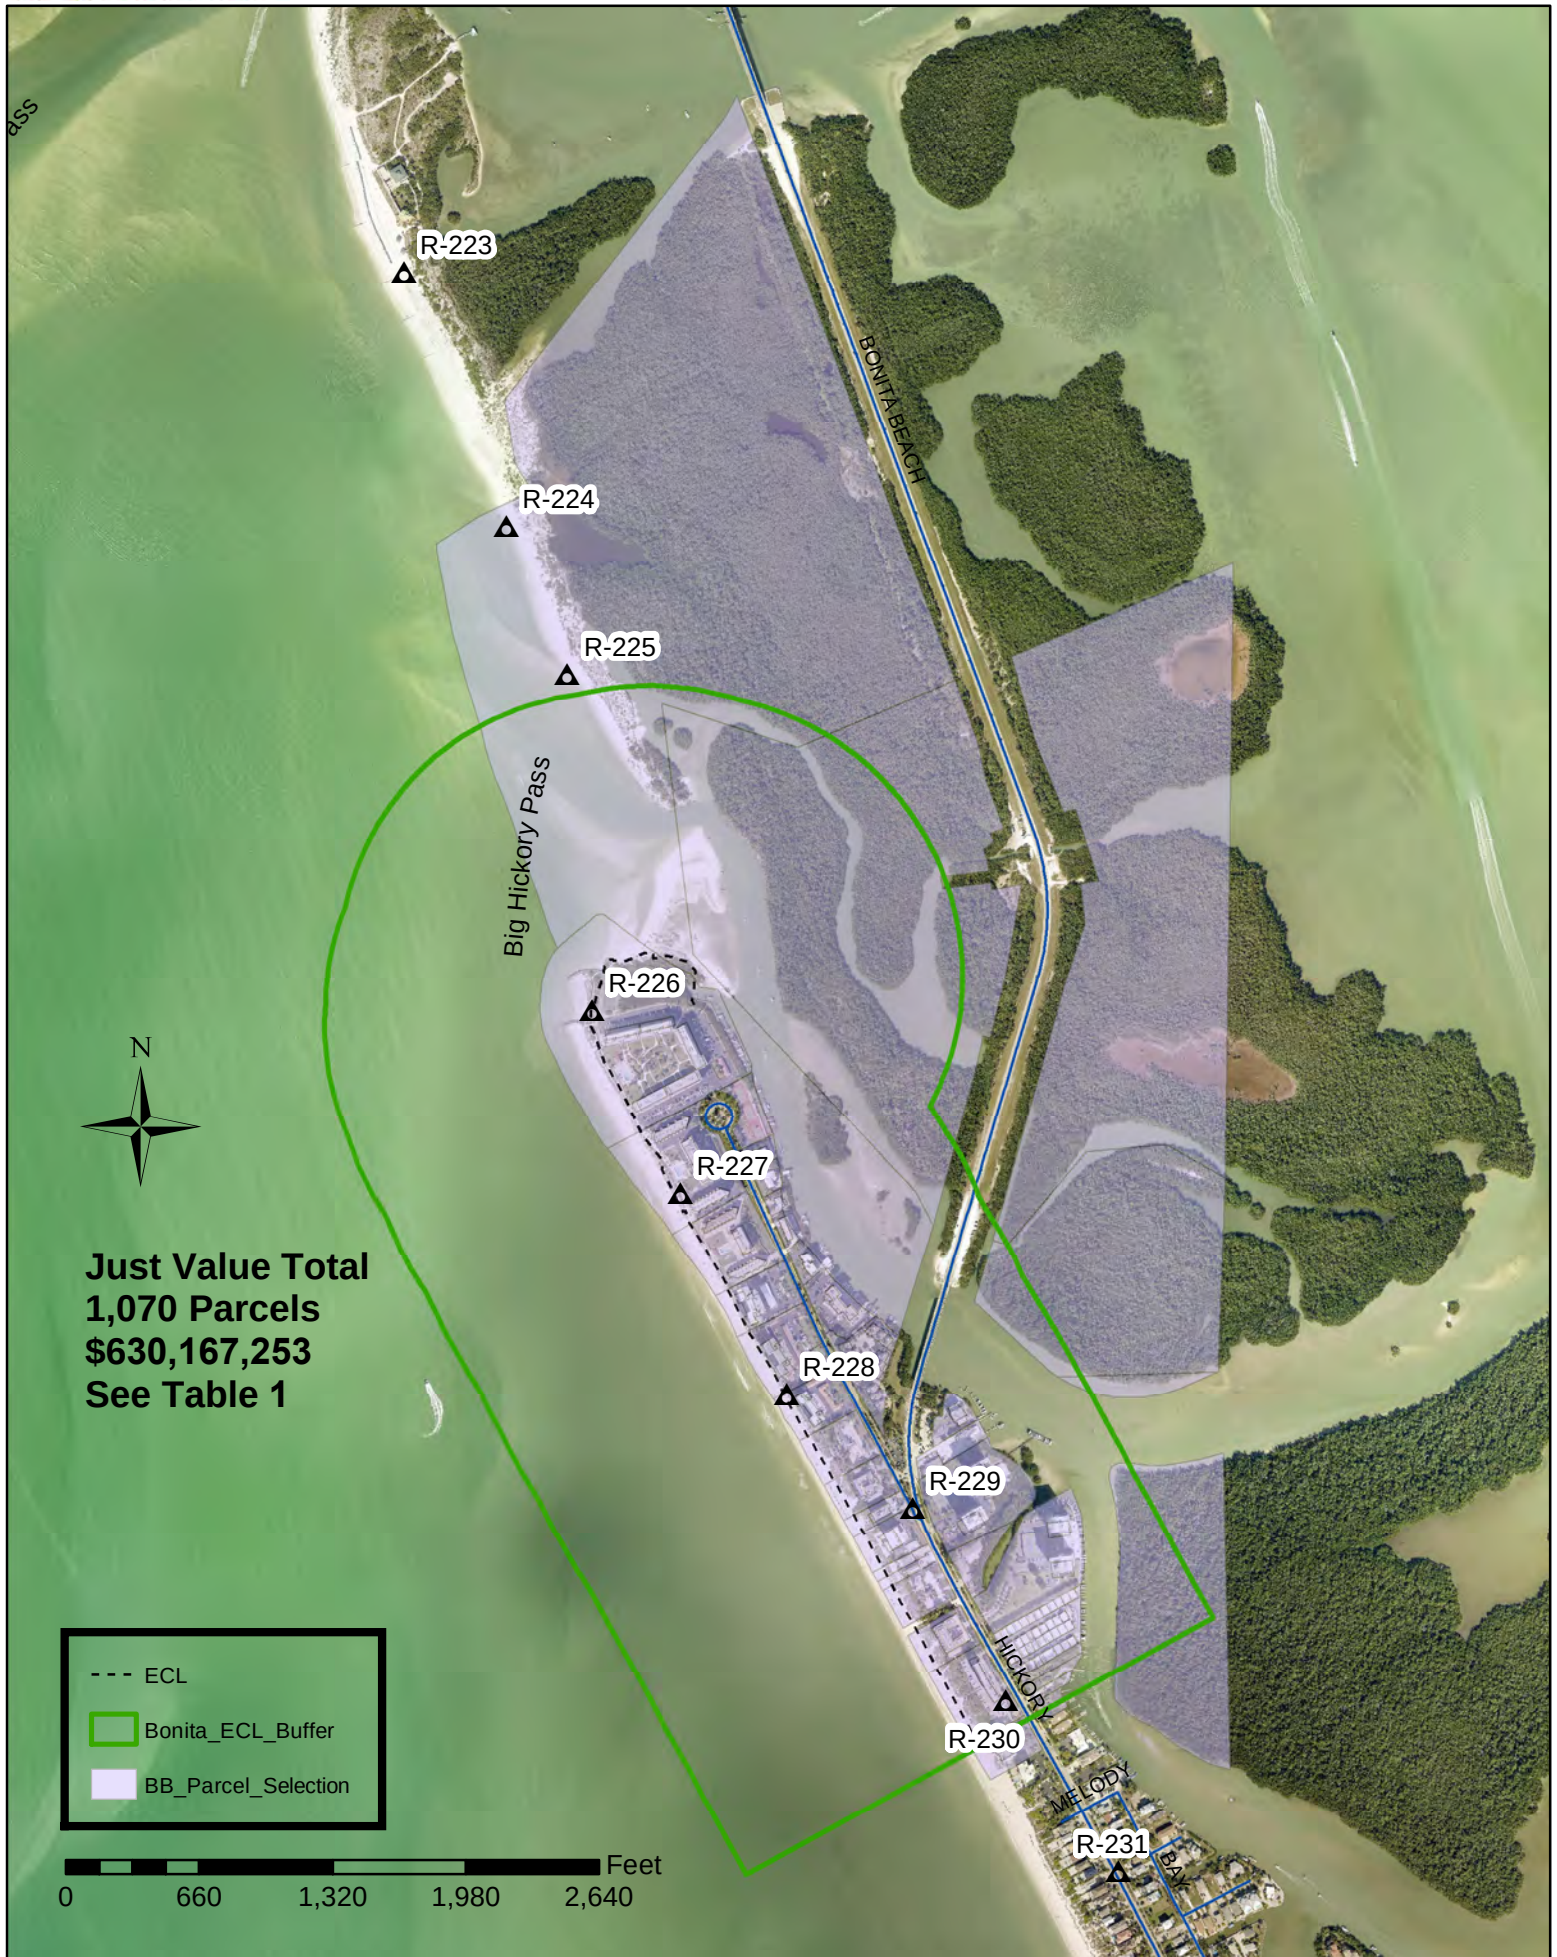


LOVERS KEY AND BONITA BEACH NOURISHMENT CONTRACT PLANS

SHEET INDEX


- 1 COVER SHEET
- 2 PROJECT LOCATION MAP
- 3 LOVERS KEY SURVEY CONTROL AND EQUIPMENT ACCESS OVERVIEW
- 4-5 BONITA BEACH AND SOUTH BONITA BEACH SURVEY CONTROL
- 6 LOVERS KEY BEACH FILL PLAN
- 7-9 LOVERS KEY FILL TEMPLATE PROFILES
- 10-12 BONITA BEACH AND SOUTH BONITA BEACH FILL PLAN
- 13-15 BONITA BEACH AND SOUTH BONITA BEACH FILL TEMPLATE PROFILES
- 16 OFFSHORE BORROW AREA PLAN
- 17-20 OFFSHORE BORROW AREA SECTIONS
- 21 PIPELINE CORRIDORS OVERVIEW
- 22 PIPELINE CORRIDOR - MAIN PLAN VIEW
- 23 PIPELINE CORRIDORS - LOVERS AND BONITA PLAN VIEW
- 24 NORTH EQUIPMENT ACCESS ROUTE
- 25 NEW PASS ACCESS / STAGING AREAS AND SOUTH EQUIPMENT ACCESS ROUTE AND LANDING ZONE

NOTES


- 1. MEAN HIGH WATER (MHW) ELEVATION OF +0.3 FEET OBTAINED FROM LABINS POINT 100234, FDEP MEAN HIGH WATER PROCEDURE APPROVAL INQUIRY.
- 2. LOVERS KEY, BONITA BEACH, SOUTH BONITA BEACH TOPOGRAPHIC AND BATHYMETRIC SURVEY CONDUCTED BY COASTAL ENGINEERING CONSULTANTS, INC. (CEC), MAY 11 - 12, 2023. NEW PASS SURVEYS CONDUCTED BY CEC, OCTOBER 2022. SURVEYS FOR THE OFFSHORE BORROW AREA AND OFFSHORE PIPELINE CORRIDORS CONDUCTED BY OCEAN SURVEYS, INC. (OSI), JULY 2021.
- 3. OFFSHORE BORROW AREA GEOTECHNICAL INVESTIGATION CONDUCTED BY GFA INTERNATIONAL AND AMDRILL, INC., 2020 AND 2021.
- 4. STATE PLANE COORDINATES ARE BASED ON THE TRANSVERSE MERCATOR PROJECTION FOR THE WEST ZONE OF FLORIDA AND REFERENCED TO THE NORTH AMERICAN DATUM OF 1983 (NAD 83).
- 5. ELEVATIONS SHOWN HEREON ARE IN FEET AND TENTHS AND REFERENCED TO THE NORTH AMERICAN VERTICAL DATUM OF 1988 (NAVD88) GEOID18.
- 6. TIDAL REDUCTIONS WERE OBTAINED UTILIZING REAL-TIME KINEMATICS GPS AND REFERENCED TO NAVD88.
- 7. HYDROGRAPHIC SURVEY ACCURACIES AND PROCEDURES ARE IN ACCORDANCE WITH GENERAL SURVEY STANDARDS, AS DEFINED BY THE U.S. ARMY CORPS OF ENGINEERS, HYDROGRAPHIC SURVEY MANUAL.
- 8. INFORMATION SHOWN HEREON REFLECTS CONDITIONS AS THEY EXISTED ON THE SURVEY DATE SHOWN AND CAN ONLY BE CONSIDERED INDICATIVE OF CONDITIONS AT THAT TIME.
- 9. BONITA BEACH EROSION CONTROL LINE (ECL) OBTAINED FROM LEE COUNTY MEAN HIGH WATER (MHW) SURVEY DATED APRIL 1994. LOVERS KEY ECL OBTAINED FROM LEE COUNTY MHW SURVEY DATED MAY 2001.
- 10. AERIAL PHOTOGRAPHY PROVIDED BY NOAA POST-HURRICANE IAN EMERGENCY RESPONSE IMAGERY, SEPTEMBER 30, 2022.

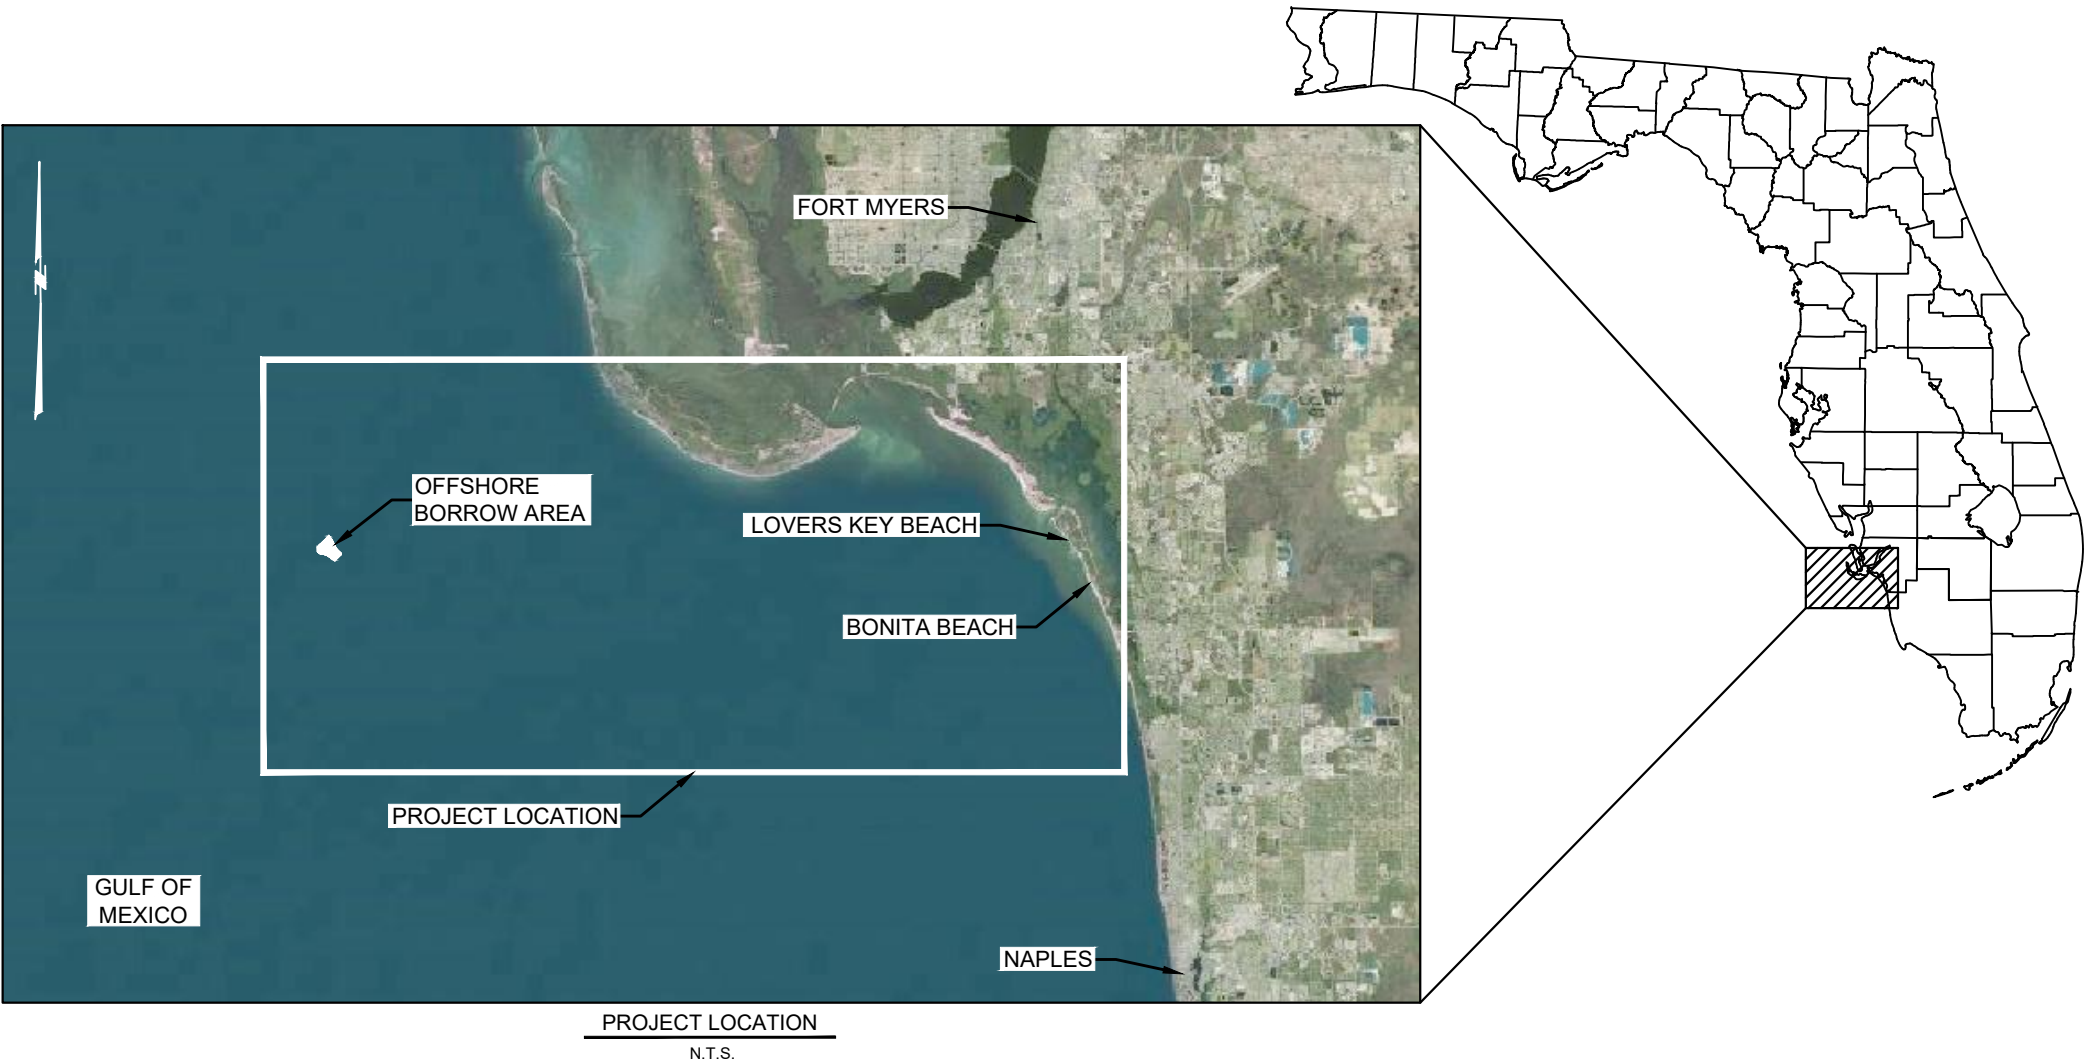

PROJECT LOCATION
N.T.S.

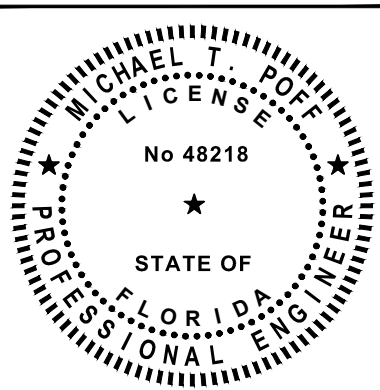

COASTAL & MARINE ENGINEERING ENVIRONMENTAL & GEOLOGICAL SERVICES SURVEYING & MAPPING ENGINEERING: CA 2464 SURVEYING: LB 2464		CLIENT: LEE COUNTY		DATE: 01/18/2024		SCALE: AS NOTED	
COASTAL ENGINEERING CONSULTANTS, INC.		TITLE: COVER SHEET		DRAWN: JSD		F.B.	
SERVING FLORIDA SINCE 1977				CHECKED: MTP		PG.	
28421 BONITA CROSSINGS BLVD.				SEC.		TWP.	
BONITA SPRINGS, FL 34135				ACAD NO.: 22175		RNG.	
				REF. NO.:		NO.	
						DATE	
						BY	
						REVISION DESCRIPTION	

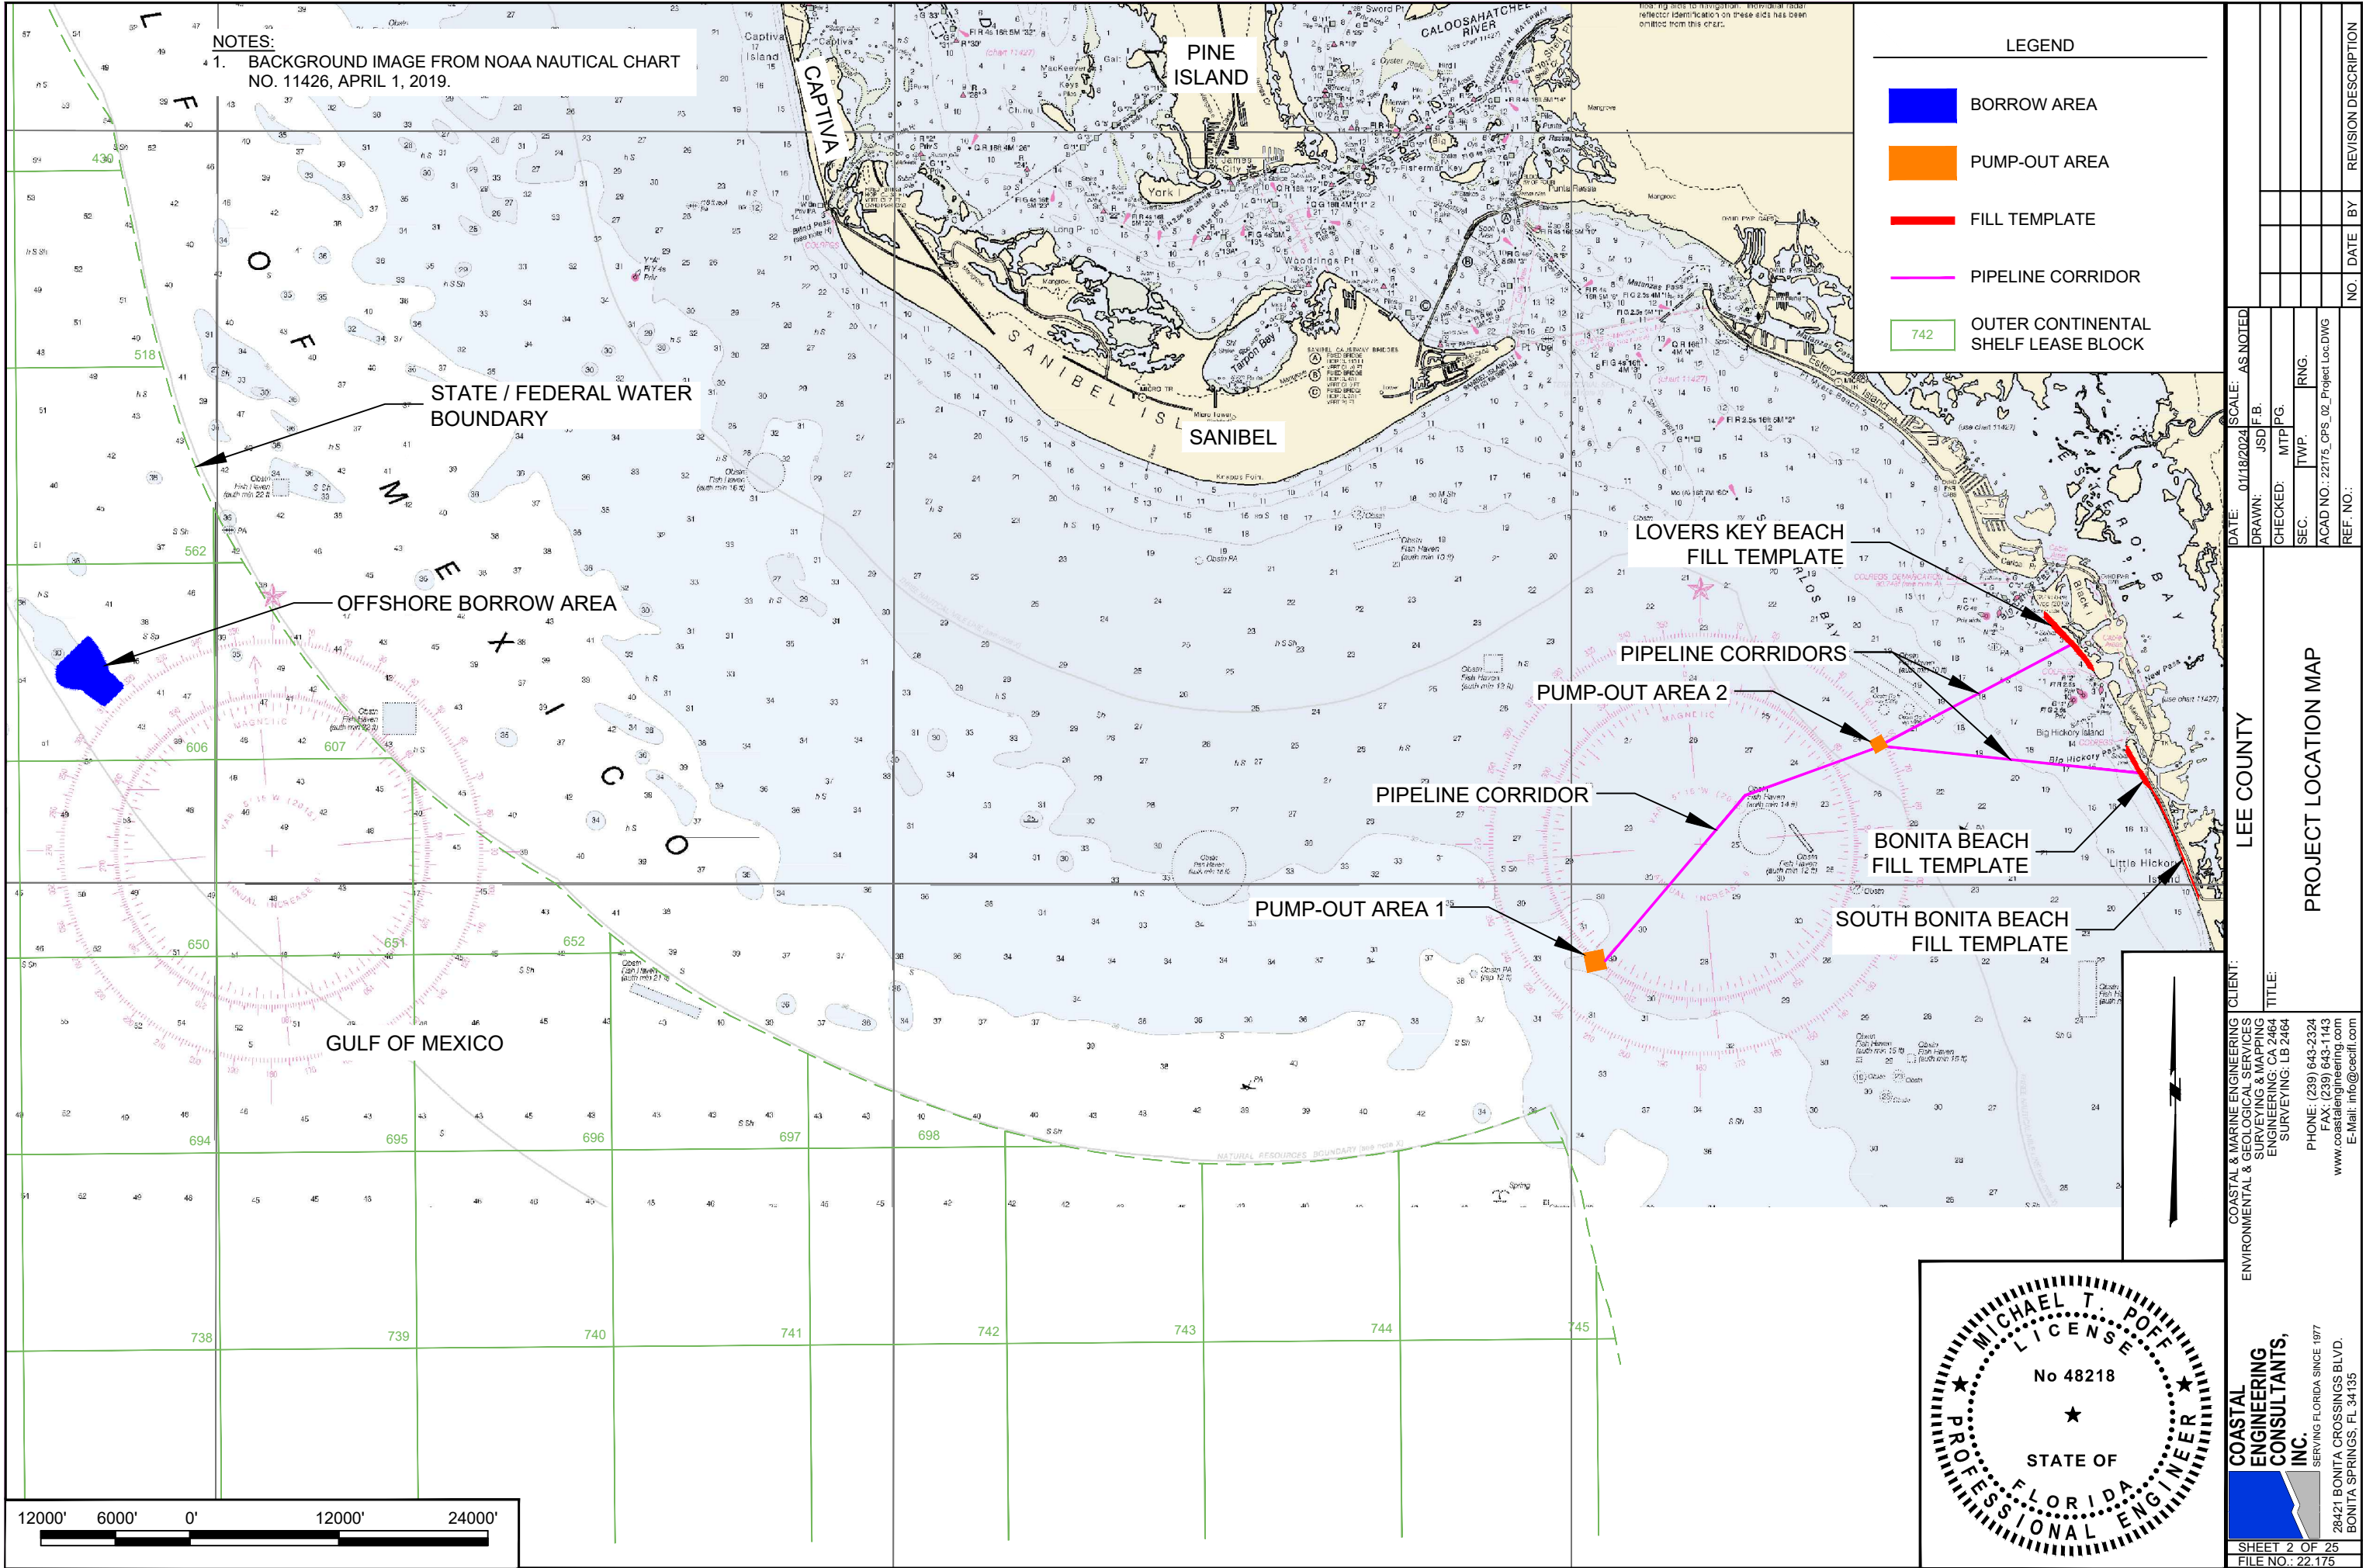

NOTES:
1. BACKGROUND IMAGE FROM NOAA POST-HURRICANE IAN EMERGENCY RESPONSE IMAGERY, SEPTEMBER 30, 2022.

LOVERS KEY REFERENCE MONUMENT TRANSECTS			
ALIGNMENT COORDINATE TABLE			
REFERENCE MONUMENT	NORTHING	EASTING	AZ
R-214	749,376.54	693,933.34	235
R-214.5	749,048.44	694,168.77	225
R-215	748,722.67	694,480.19	220
R-215.5	748,335.99	694,856.32	225
R-216	747,924.36	695,214.98	215
R-216.5	747,614.48	695,575.32	225
R-217	747,224.52	695,917.44	235
R-217.5	746,934.54	696,322.56	225
R-218	746,474.22	696,634.54	230
R-218.5	746,163.02	697,054.91	225
R-219	745,742.28	697,265.27	230
R-219.5	745,384.46	697,617.06	225
R-220	745,055.41	697,879.86	235
R-220.5	744,645.83	698,166.65	235
R-221	744,191.90	698,389.86	235



LEGEND

DUNE CREST

BEACH FILL BERM

R-216

DATE: 01/18/2024
DRAWN: JSD
CHECKED: MTP
SEC: TWP
22175_CPS_3-5_Survey_Octidwg

SCALE: AS NOTED
F.B.
PG.
RNG.
REF. NO.


CLIENT: LEE COUNTY
TITLE: LOVERS KEY SURVEY CONTROL

COASTAL & MARINE ENGINEERING
ENVIRONMENTAL & GEOLOGICAL SERVICES
SURVEYING & MAPPING
ENGINEERING: CA 2464
SURVEYING: LB 2464
PHONE: (239) 643-2324
FAX: (239) 643-1143
www.coastalengineering.com
E-Mail: info@cecfl.com

INC.
SERVING FLORIDA SINCE 1977
28421 BONITA CROSSINGS BLVD.
BONITA SPRINGS, FL 34135

SHEET 3 OF 25
FILE NO.: 22.175

NO. BY DATE REVISION DESCRIPTION

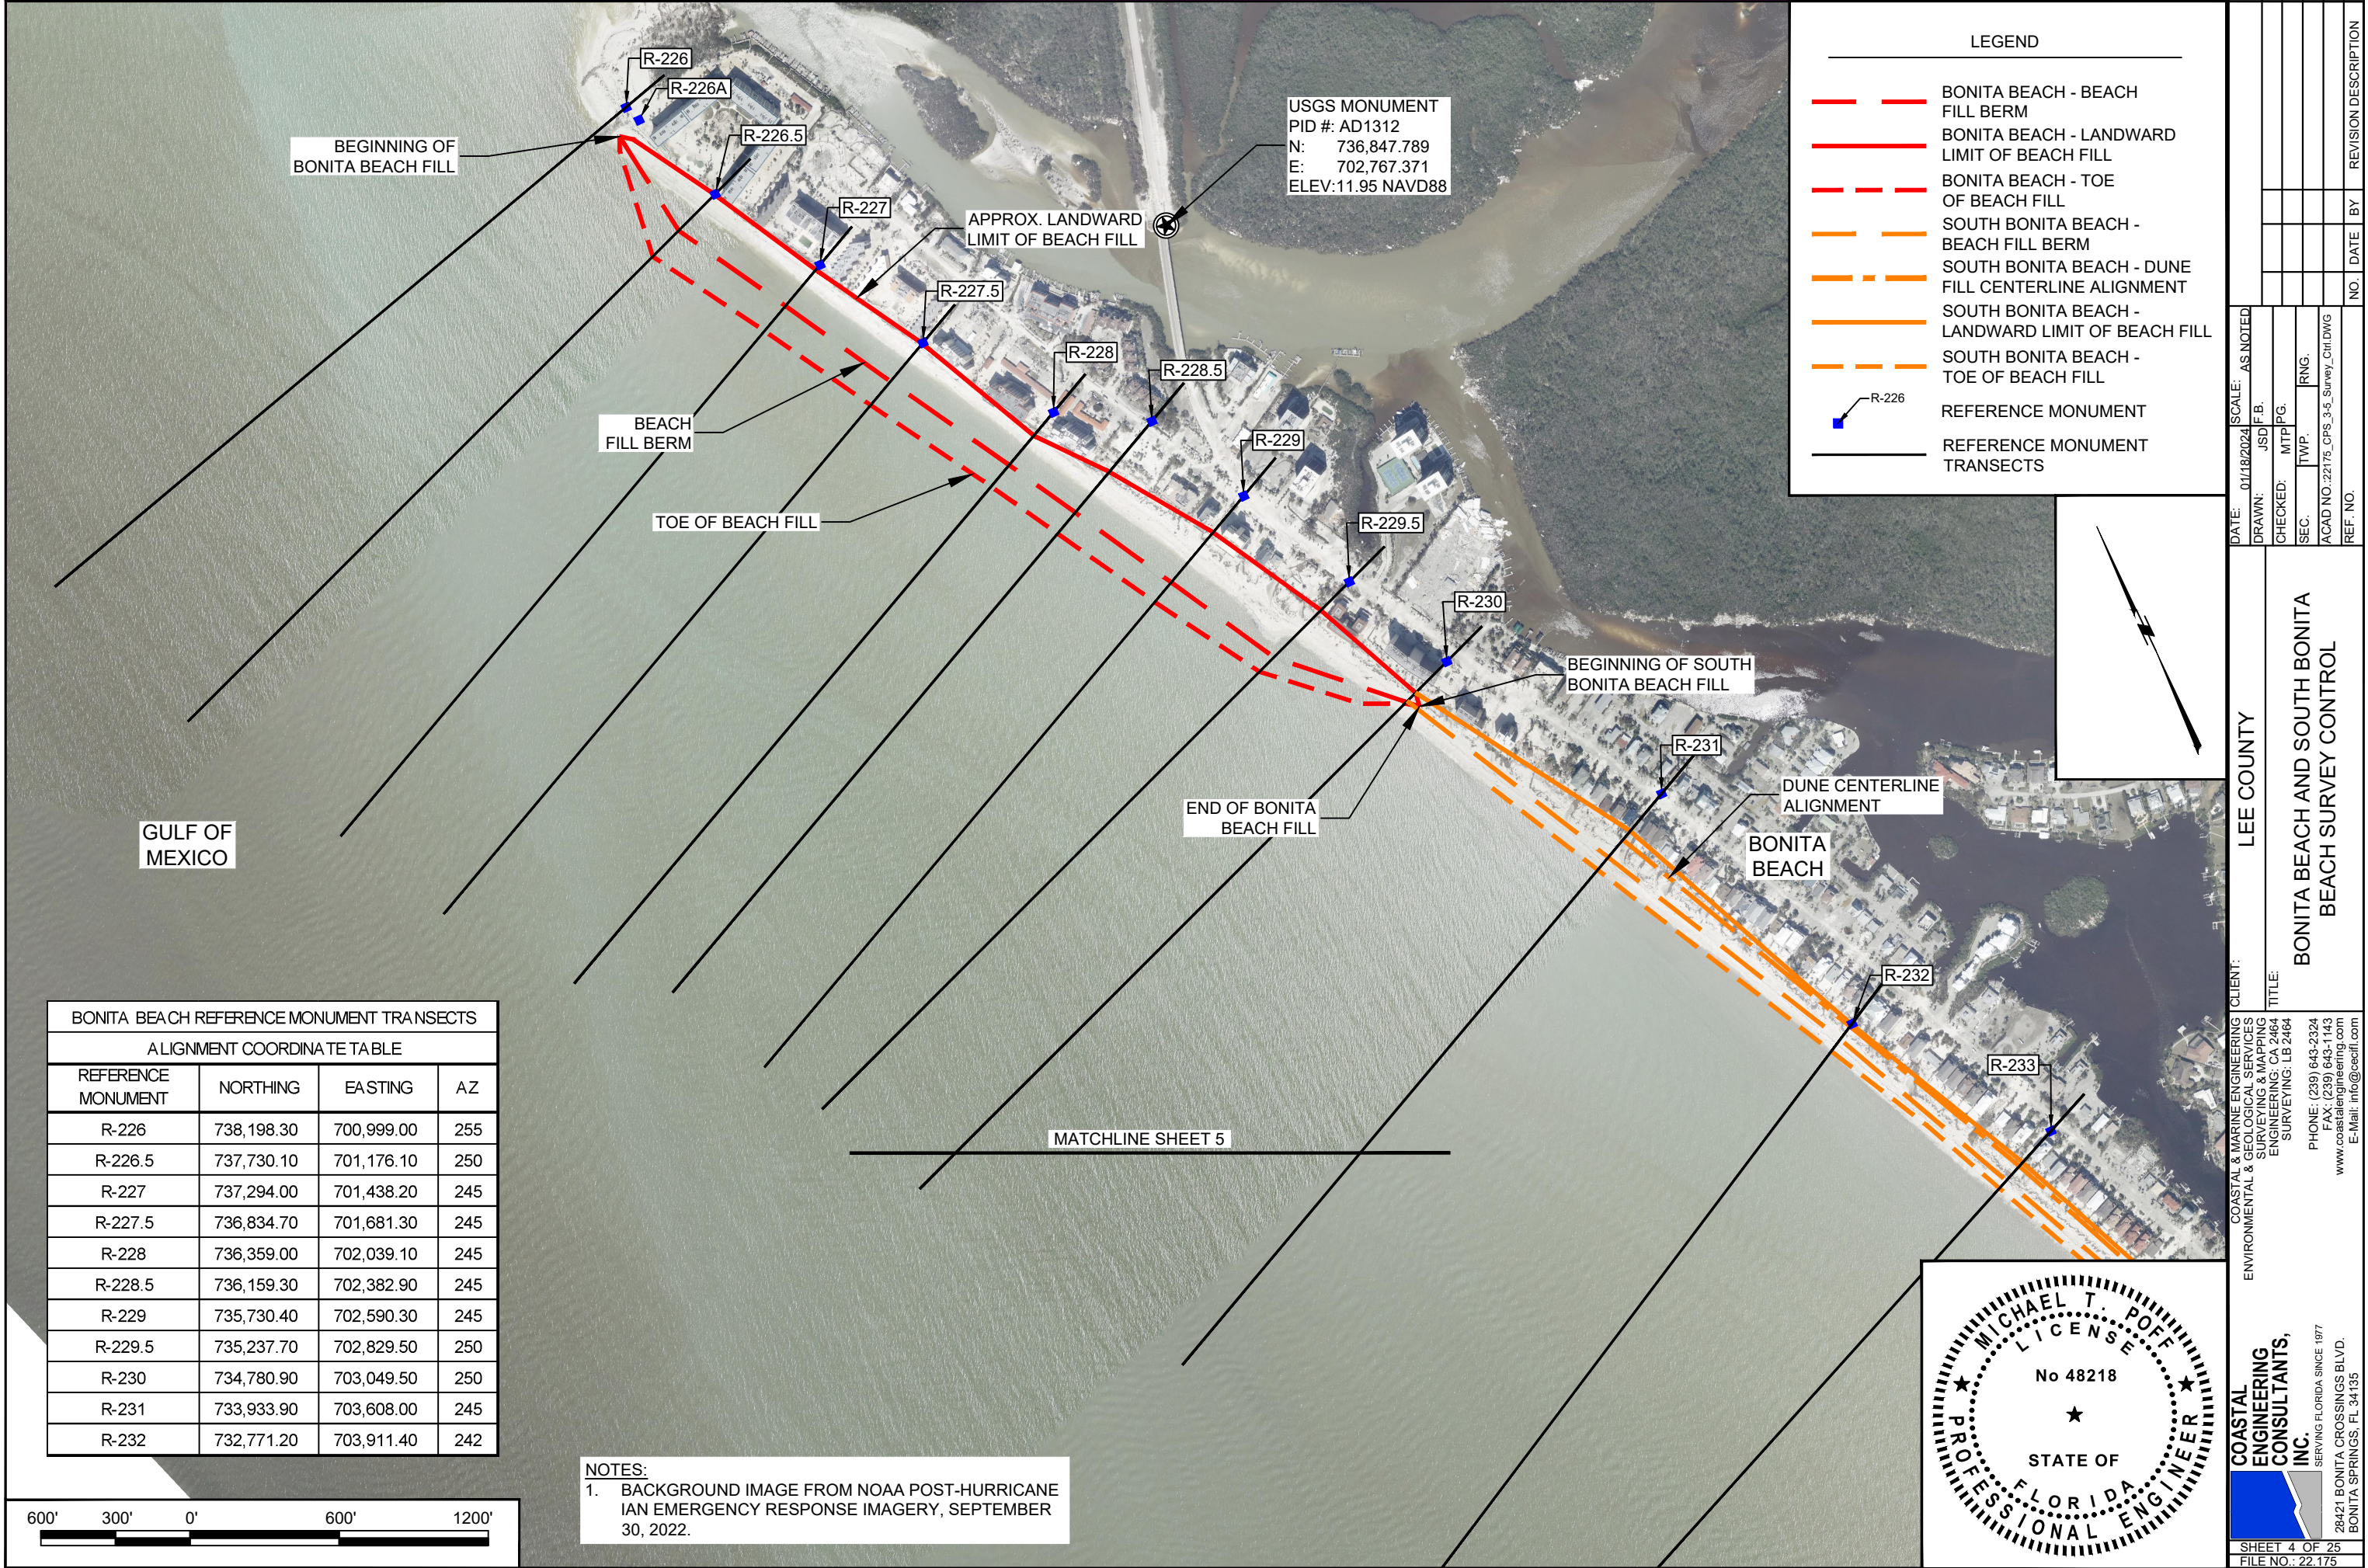


BONITA BEACH REFERENCE MONUMENT TRANSECTS			
ALIGNMENT COORDINATE TABLE			
REFERENCE MONUMENT	NORTHING	EASTING	AZ
R-226	738,198.30	700,999.00	255
R-226.5	737,730.10	701,176.10	250
R-227	737,294.00	701,438.20	245
R-227.5	736,834.70	701,681.30	245
R-228	736,359.00	702,039.10	245
R-228.5	736,159.30	702,382.90	245
R-229	735,730.40	702,590.30	245
R-229.5	735,237.70	702,829.50	250
R-230	734,780.90	703,049.50	250
R-231	733,933.90	703,608.00	245
R-232	732,771.20	703,911.40	242

NOTES:
1. BACKGROUND IMAGE FROM NOAA POST-HURRICANE IAN EMERGENCY RESPONSE IMAGERY, SEPTEMBER 30, 2022.

LEGEND			
	BONITA BEACH - BEACH FILL BERM		
	BONITA BEACH - LANDWARD LIMIT OF BEACH FILL		
	BONITA BEACH - TOE OF BEACH FILL		
	SOUTH BONITA BEACH - BEACH FILL BERM		
	SOUTH BONITA BEACH - DUNE FILL CENTERLINE ALIGNMENT		
	SOUTH BONITA BEACH - LANDWARD LIMIT OF BEACH FILL		
	SOUTH BONITA BEACH - TOE OF BEACH FILL		
	REFERENCE MONUMENT		
	REFERENCE MONUMENT TRANSECTS		

DATE: 01/18/2024	SCALE: AS NOTED
DRAWN: JSD/F.B.	
CHECKED: MTP/P.G.	
SEC. TWP. RNG.	
ACAD NO.: 22175	CPS 3-5 Survey, Ctl DWG
REF. NO.	
NO.	BY
REVISION DESCRIPTION	

LEE COUNTY	
BONITA BEACH AND SOUTH BONITA BEACH SURVEY CONTROL	
CLIENT:	TITLE:
COASTAL & MARINE ENGINEERING ENVIRONMENTAL & GEOLOGICAL SERVICES SURVEYING & MAPPING ENGINEERING: CA 2464 SURVEYING: LB 2464	PHONE: (239) 643-2324 FAX: (239) 643-1143 www.coastalengineering.com E-Mail: info@cecifl.com
ENGINEERING CONSULTANTS, INC.	SERVING FLORIDA SINCE 1977 28421 BONITA CROSSINGS BLVD. BONITA SPRINGS, FL 34135
SHEET 4 OF 25	
FILE NO.: 22.175	

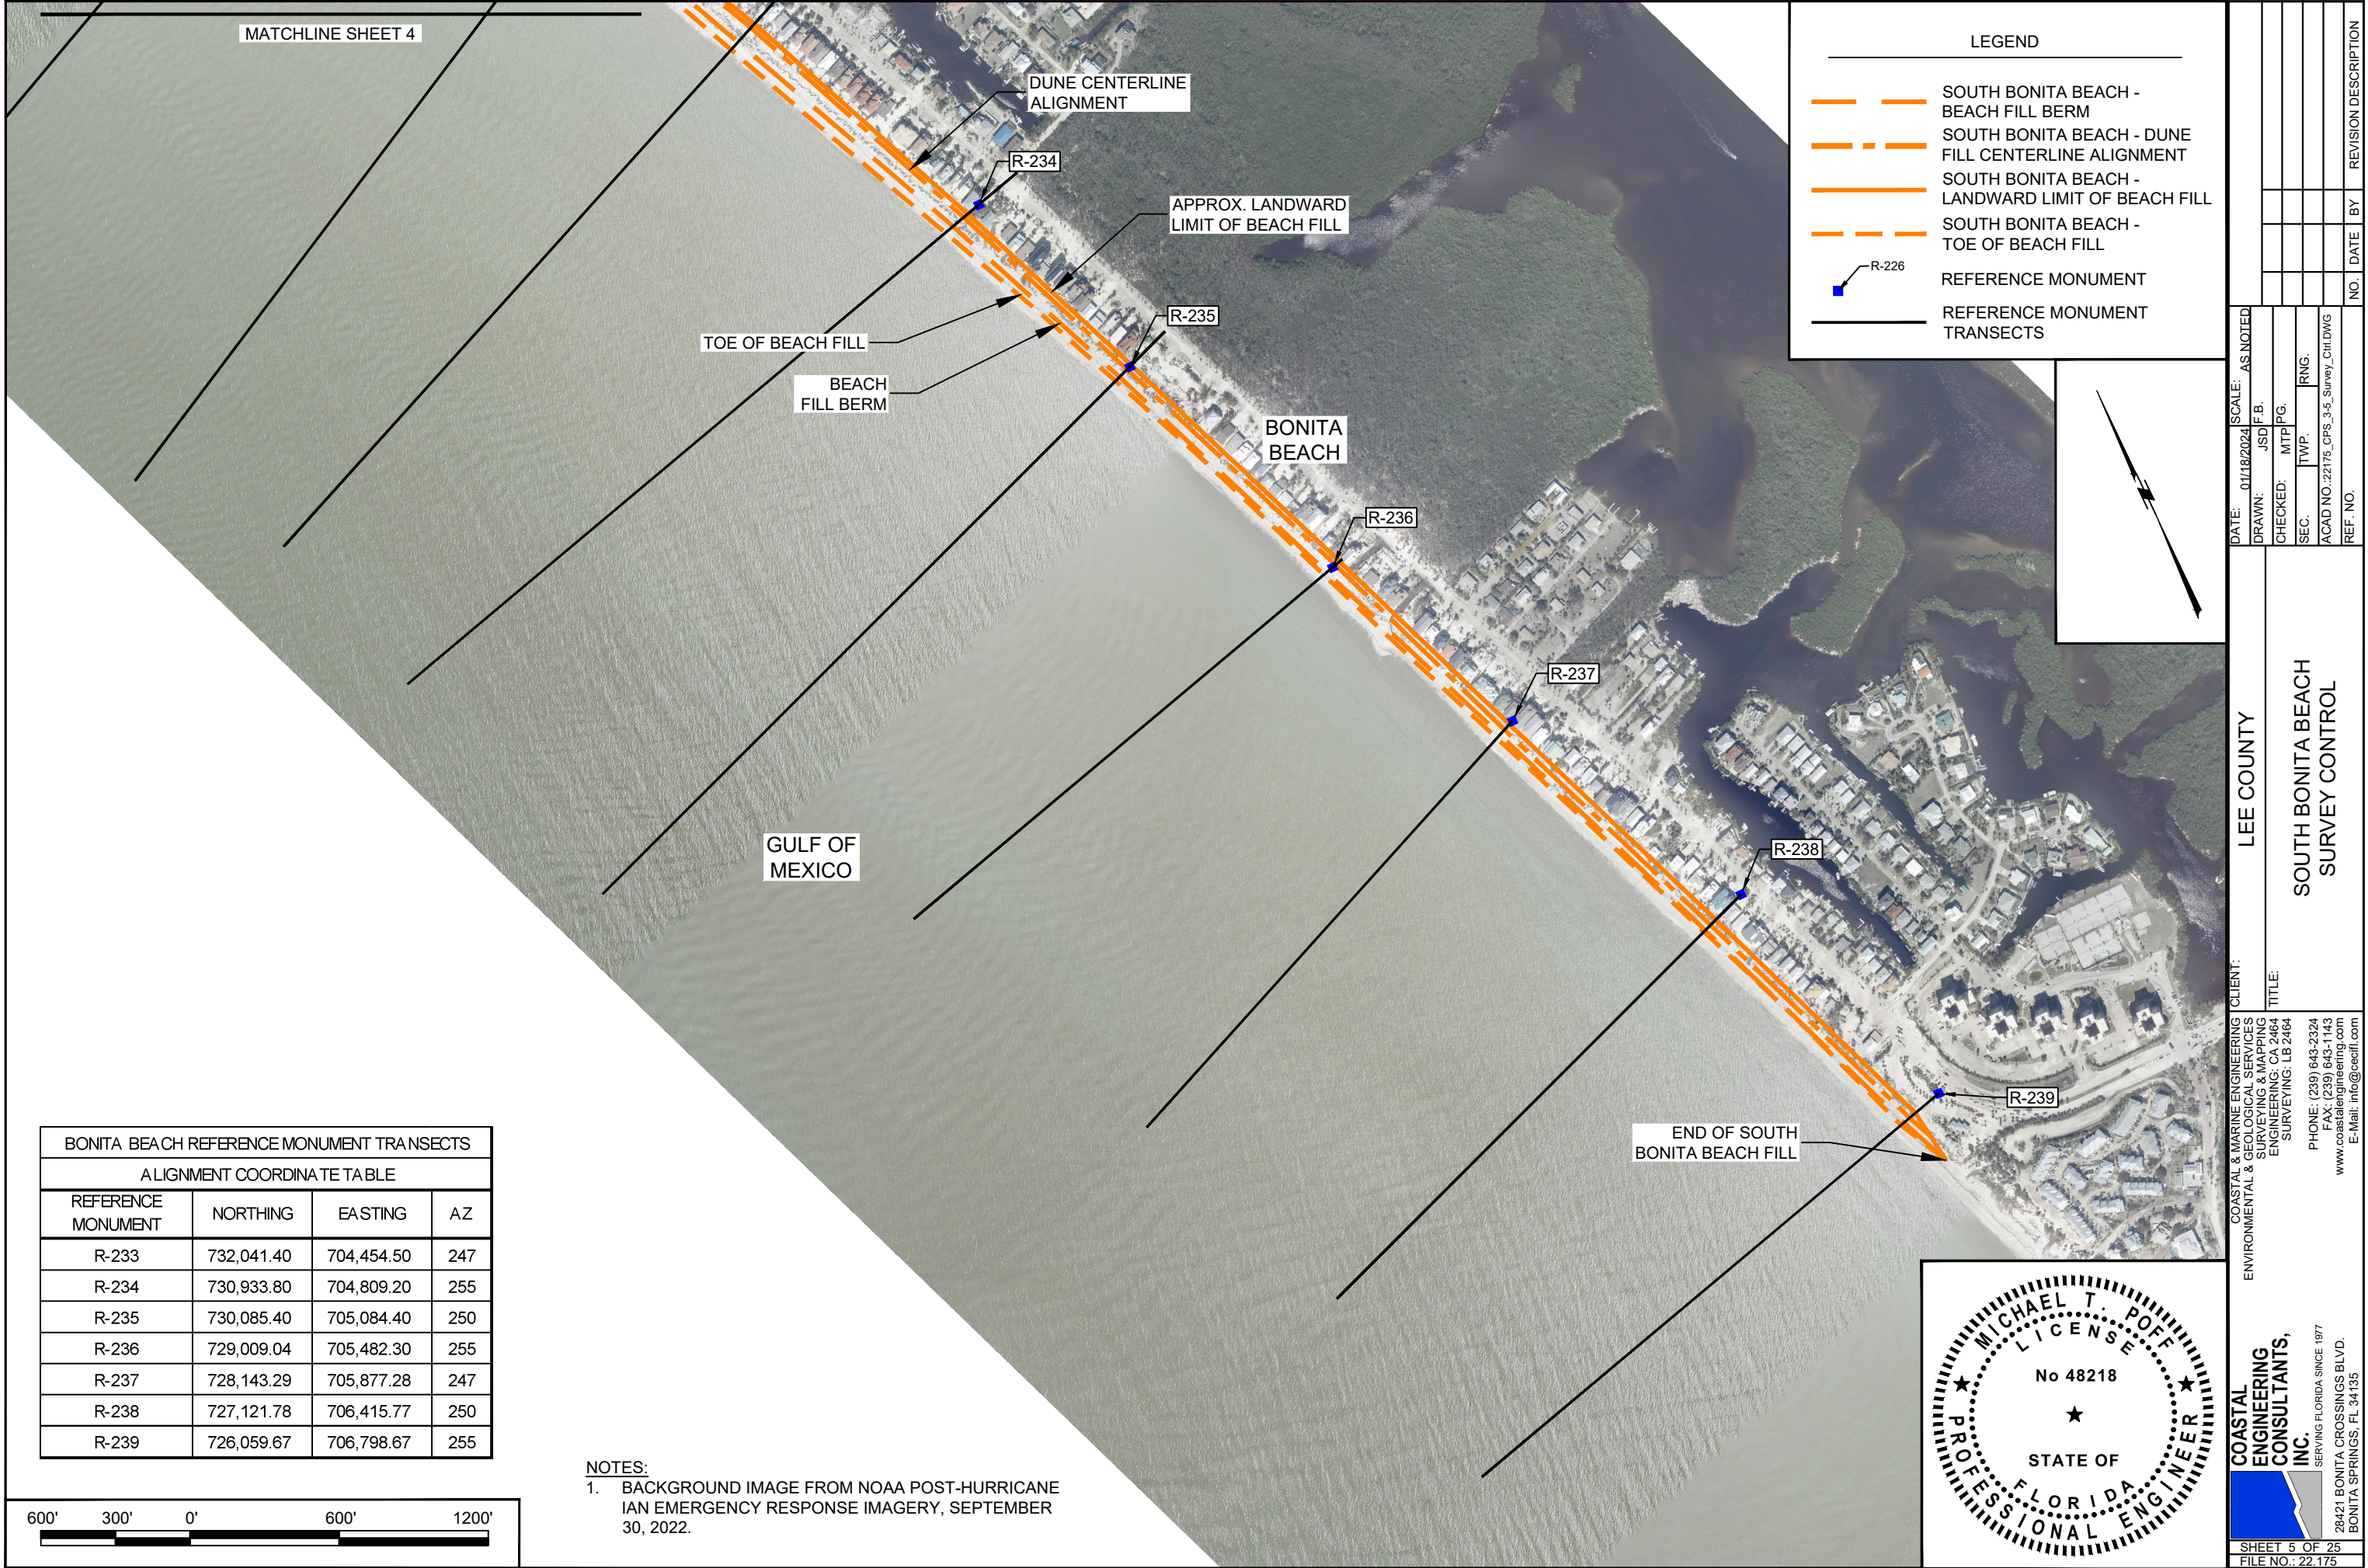

MATCHLINE SHEET 4

DUNE CENTERLINE ALIGNMENT

R-234

APPROX. LANDWARD LIMIT OF BEACH FILL

R-235

TOE OF BEACH FILL

BEACH FILL BERM

BONITA BEACH

R-236

R-237

R-238

R-239

END OF SOUTH BONITA BEACH FILL

GULF OF MEXICO


LEGEND

- SOUTH BONITA BEACH - BEACH FILL BERM
- SOUTH BONITA BEACH - DUNE FILL CENTERLINE ALIGNMENT
- SOUTH BONITA BEACH - LANDWARD LIMIT OF BEACH FILL
- SOUTH BONITA BEACH - TOE OF BEACH FILL
- REFERENCE MONUMENT
- REFERENCE MONUMENT TRANSECTS


DATE: 01/18/2024	SCALE: AS NOTED	CLIENT: LEE COUNTY	COASTAL & MARINE ENGINEERING ENVIRONMENTAL & GEOLOGICAL SERVICES SURVEYING & MAPPING ENGINEERING: CA 2464 SURVEYING: LB 2464
DRAWN: JSD	F.B.	TITLE: SOUTH BONITA BEACH SURVEY CONTROL	PHONE: (239) 643-2324 FAX: (239) 643-1143 www.coastalengineering.com E-Mail: info@cecfll.com
CHECKED: MTP	PG.		
SEC.	TWP.		
ACAD NO.: 22175	CPS: 3-5	Survey: Ctlr DWG	
REF. NO.			
NO.	DATE	BY	REVISION DESCRIPTION







BONITA BEACH REFERENCE MONUMENT TRANSECTS			
ALIGNMENT COORDINATE TABLE			
REFERENCE MONUMENT	NORTHING	EASTING	AZ
R-233	732,041.40	704,454.50	247
R-234	730,933.80	704,809.20	255
R-235	730,085.40	705,084.40	250
R-236	729,009.04	705,482.30	255
R-237	728,143.29	705,877.28	247
R-238	727,121.78	706,415.77	250
R-239	726,059.67	706,798.67	255

NOTES:
1. BACKGROUND IMAGE FROM NOAA POST-HURRICANE IAN EMERGENCY RESPONSE IMAGERY, SEPTEMBER 30, 2022.

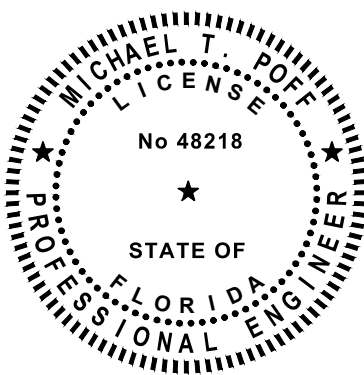

COASTAL ENGINEERING CONSULTANTS, INC.	28421 BONITA CROSSINGS BLVD. BONITA SPRINGS, FL 34135
SHEET 5 OF 25	FILE NO.: 22.175

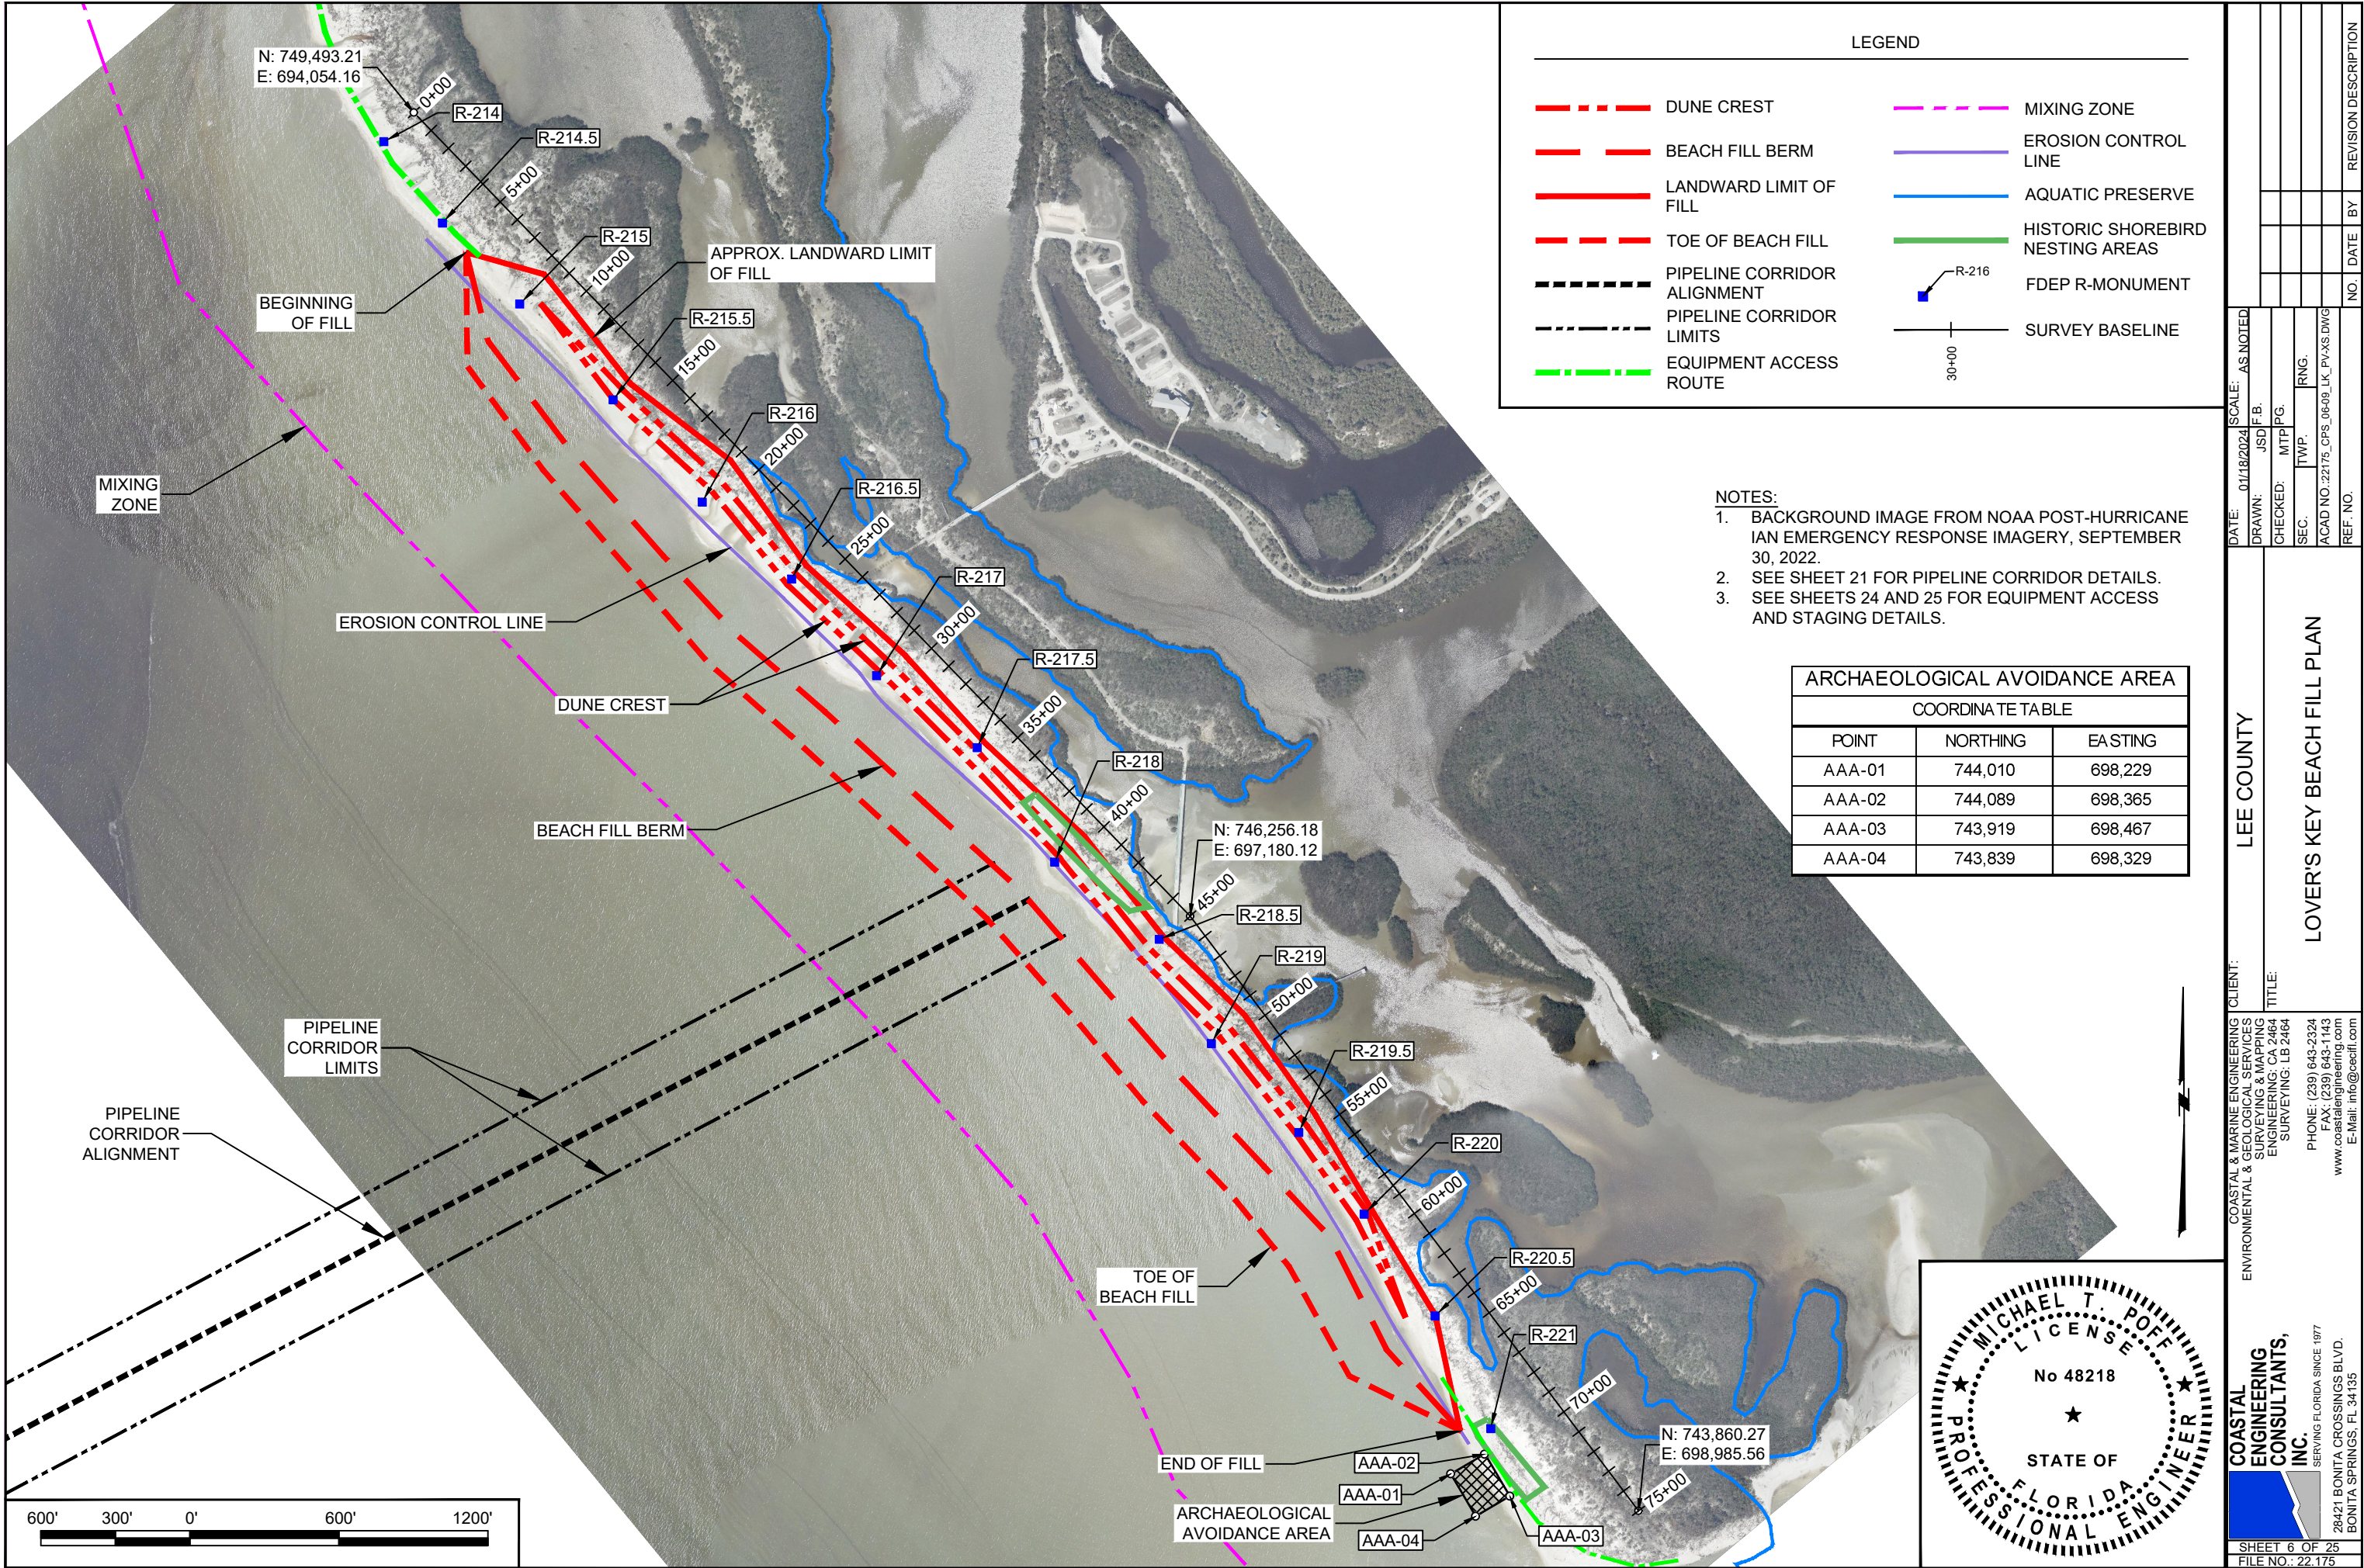

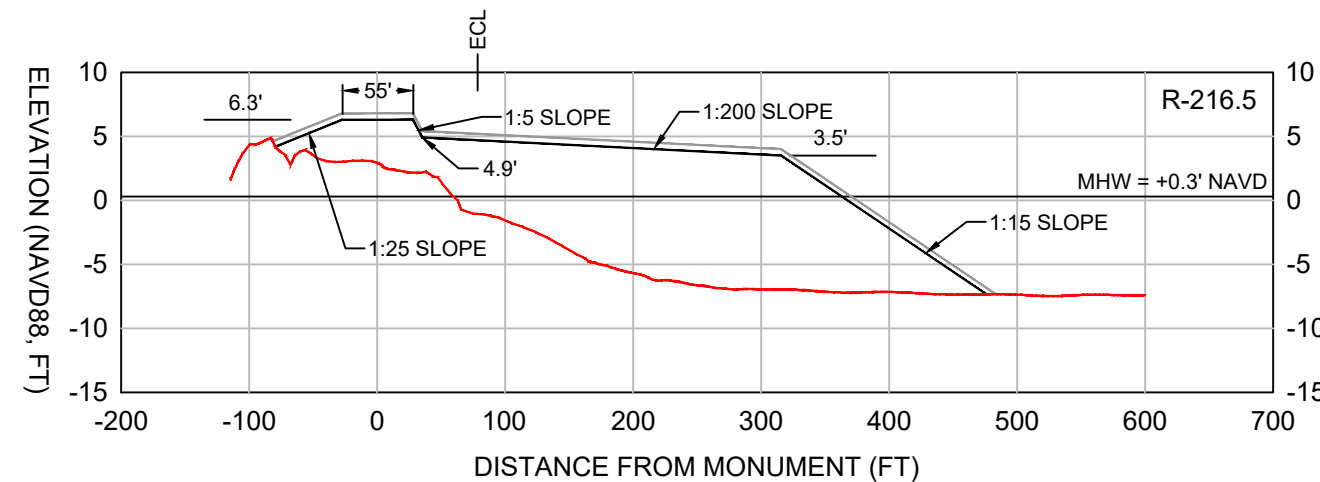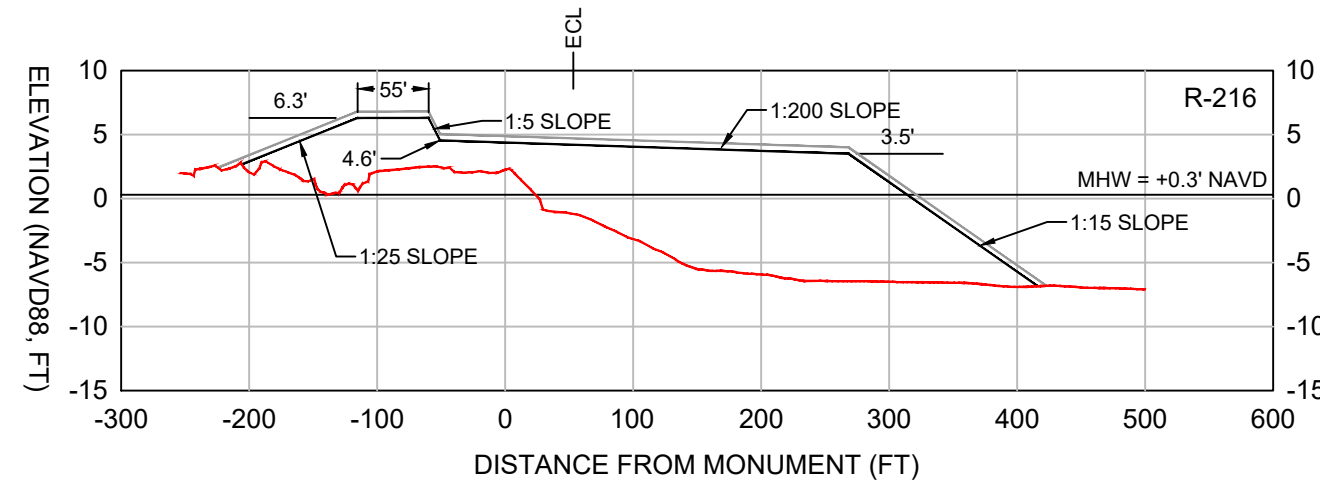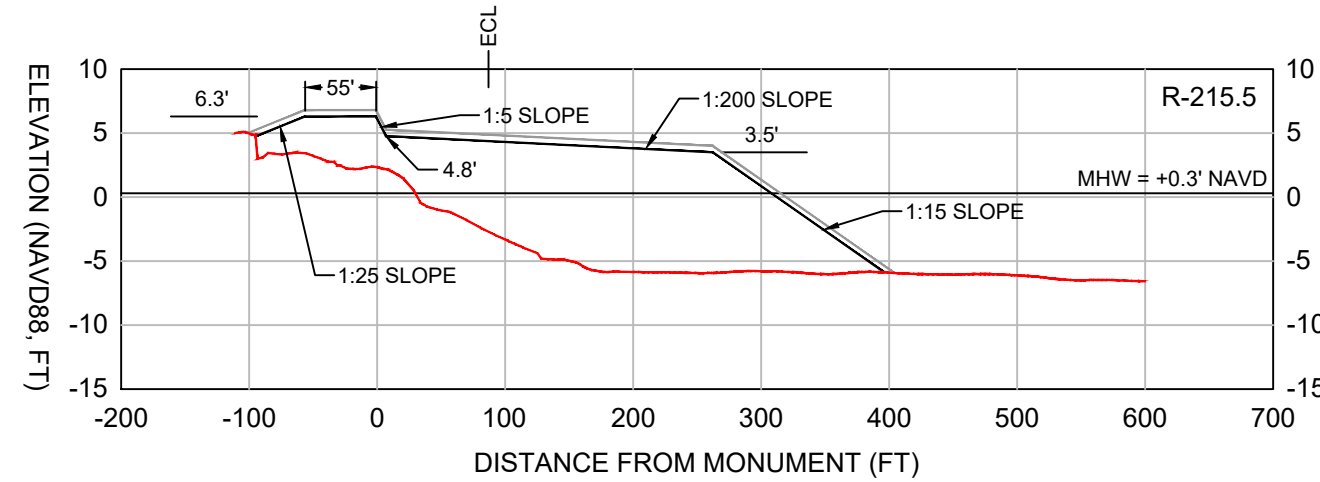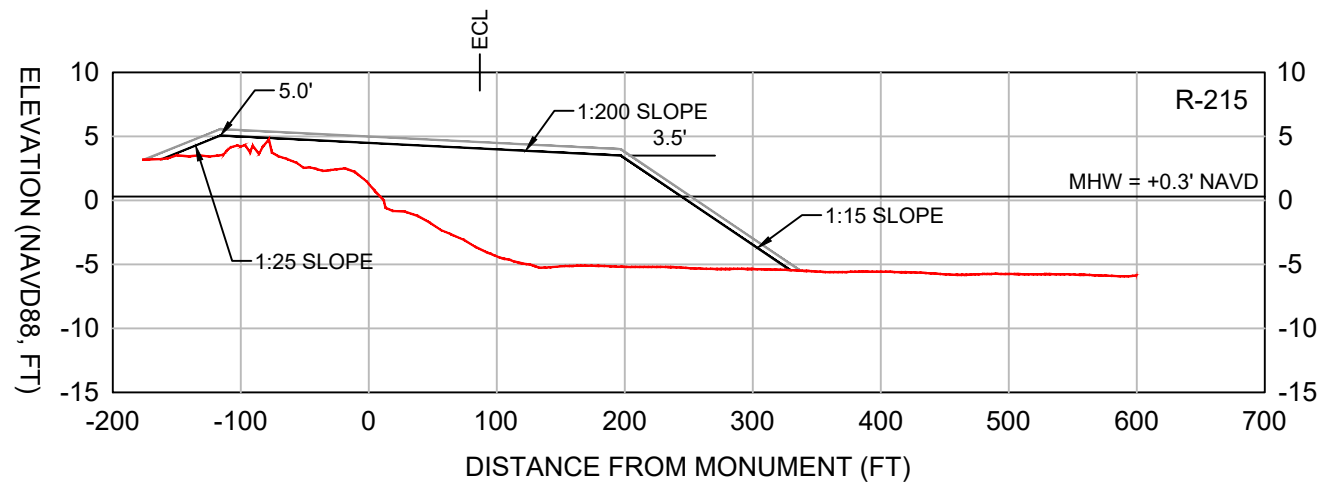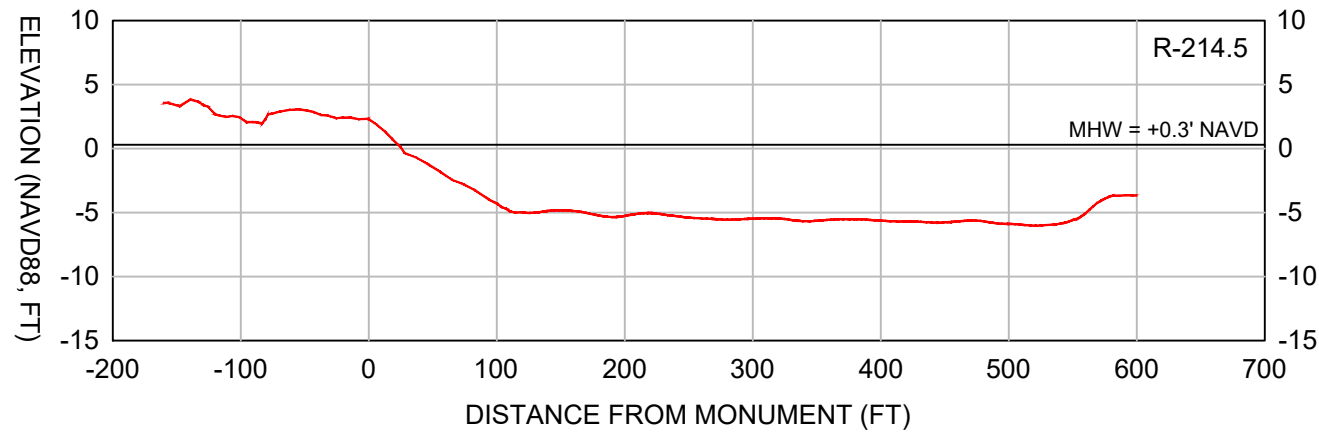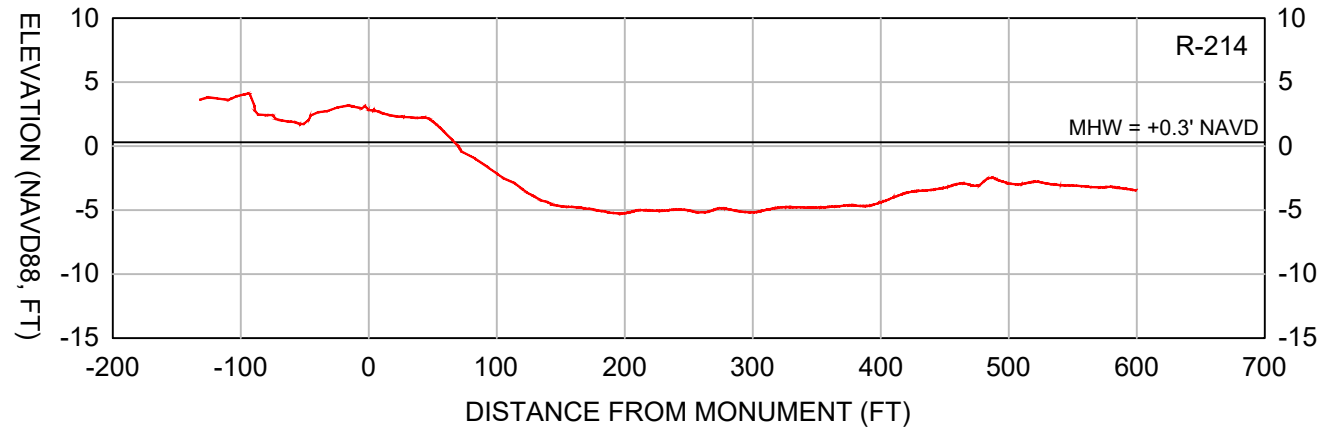

LEGEND:

— DESIGN

— CONSTRUCTION TOLERANCE


— EXISTING GRADE (2022)

SCALE:

H: 1" = 150'

V: 1" = 15'

- NOTES:
1. TOPOGRAPHIC AND BATHYMETRIC DATA COLLECTED BY CEC, MAY 12, 2023.
 2. SEE SHEET 3 FOR SURVEY TRANSECT ALIGNMENT.
 3. A +0.5FT VERTICAL CONSTRUCTION TOLERANCE IS INCLUDED TO ACCOUNT FOR CONSTRUCTION METHODS AND CONSOLIDATION / SETTLEMENT OF THE FILL.

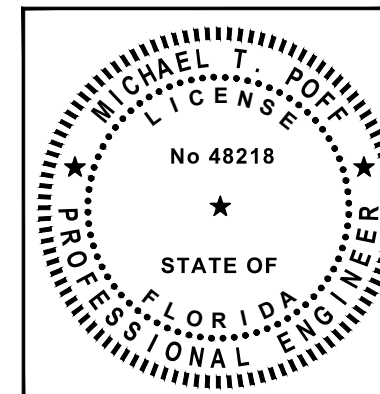

DATE: 01/18/2024	SCALE: AS NOTED	NO.	REVISION DESCRIPTION
DRAWN: JSD	F.B.	BY	
CHECKED: MTP	PG.	DATE	
SEC. TWP.	RNG.	NO.	
ACAD NO.: 22175	CPS 06-09_LK_PV-XS.DWG	BY	
REF. NO.		DATE	

LEE COUNTY

LOVER'S KEY

FILL TEMPLATE PROFILES





CLIENT: COASTAL & MARINE ENGINEERING ENVIRONMENTAL & GEOLOGICAL SERVICES SURVEYING & MAPPING ENGINEERING: CA 2464 SURVEYING: LB 2464

TITLE:




PHONE: (239) 643-2324 FAX: (239) 643-1143 www.coastalengineering.com E-Mail: info@cecfl.com

COASTAL ENGINEERING CONSULTANTS, INC. SERVING FLORIDA SINCE 1977 28421 BONITA CROSSINGS BLVD. BONITA SPRINGS, FL 34135


SHEET 7 OF 25 FILE NO.: 22.175

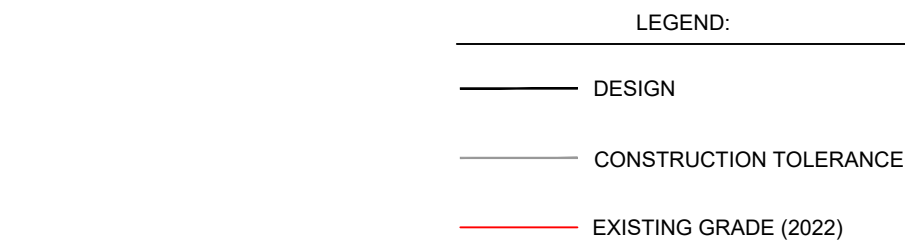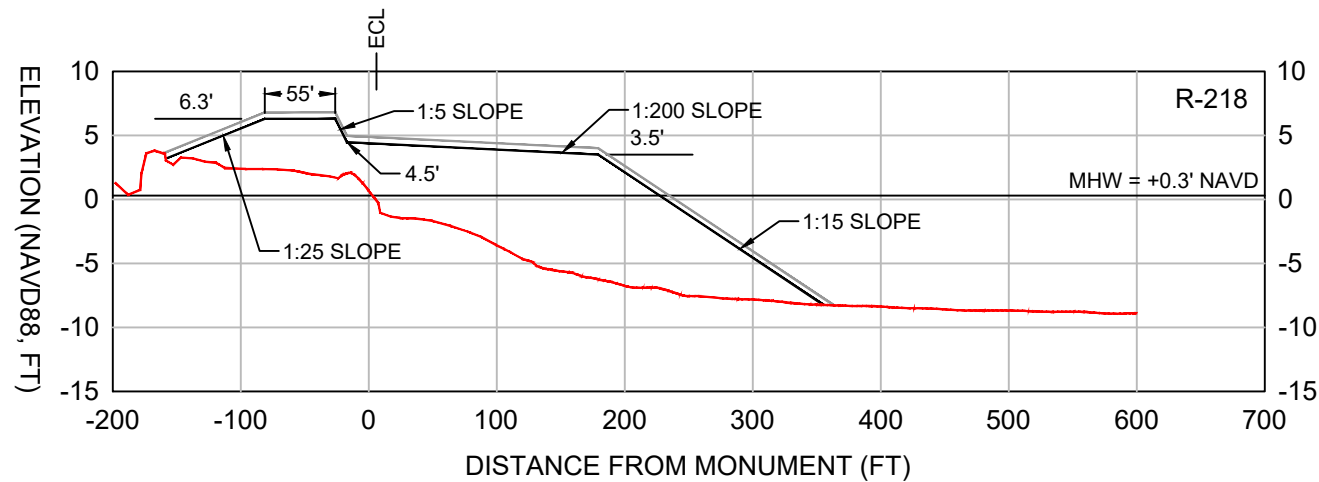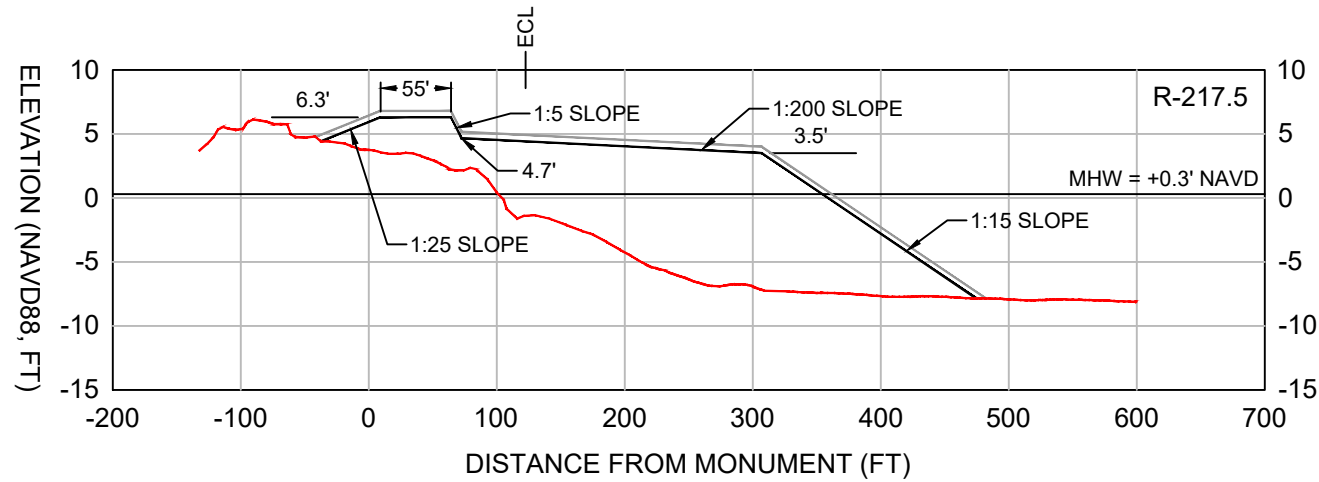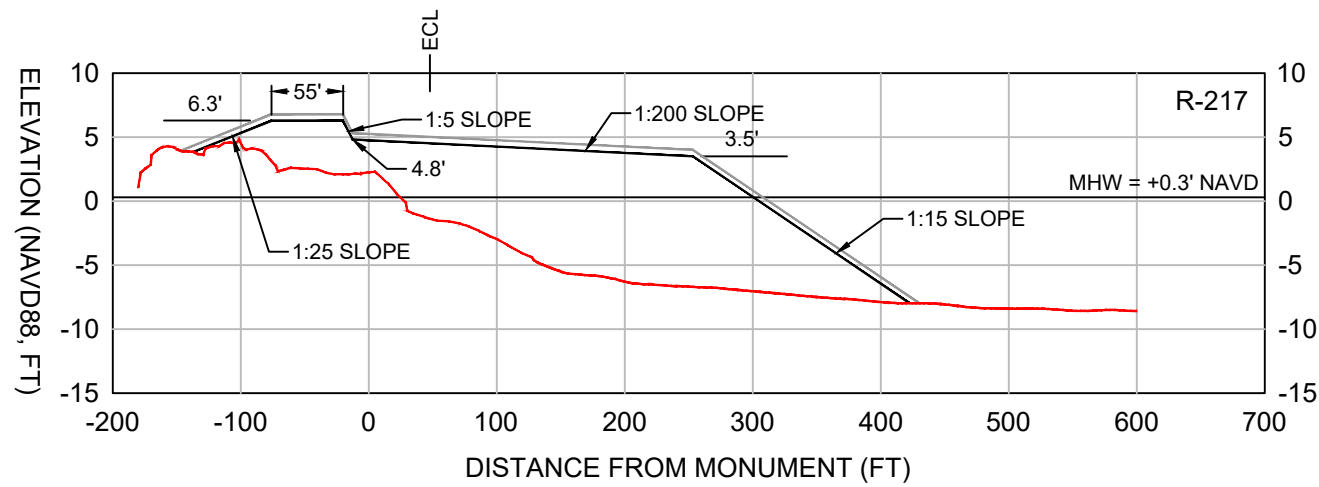




SCALE:
H: 1" = 150'
V: 1" = 15'

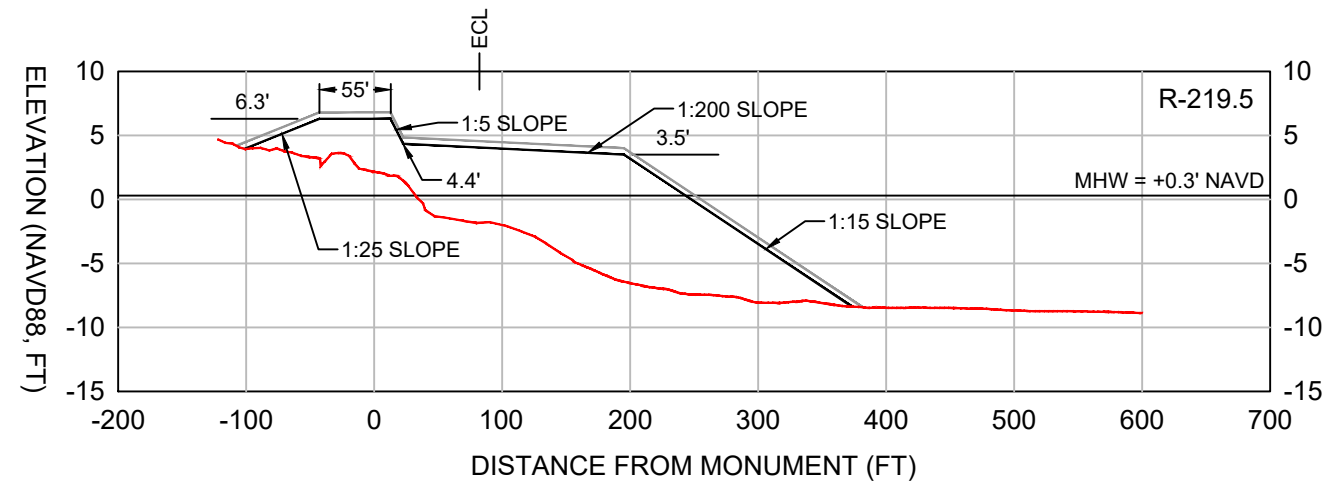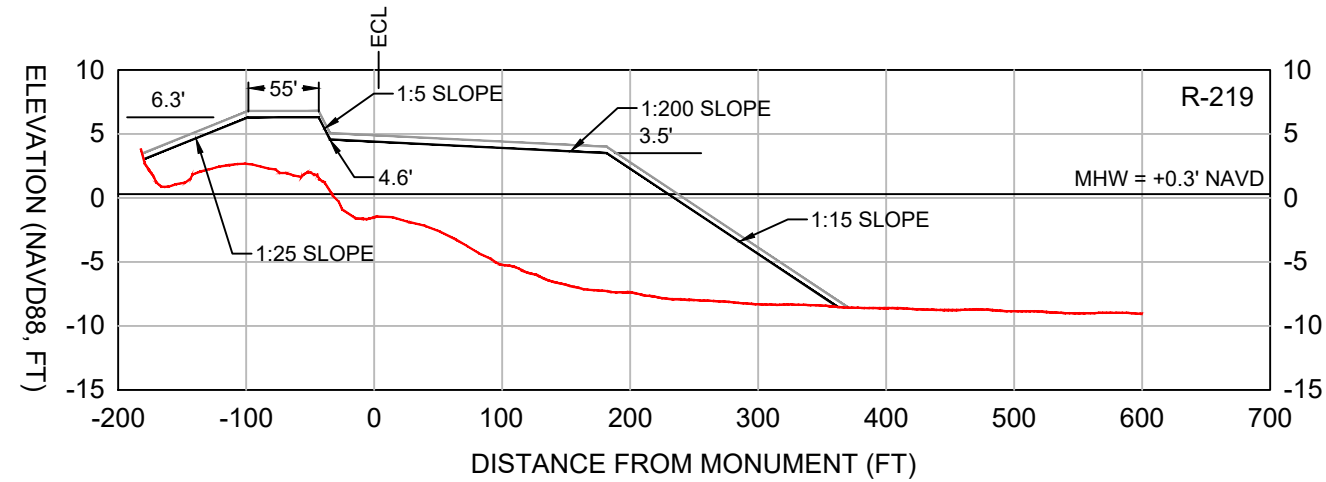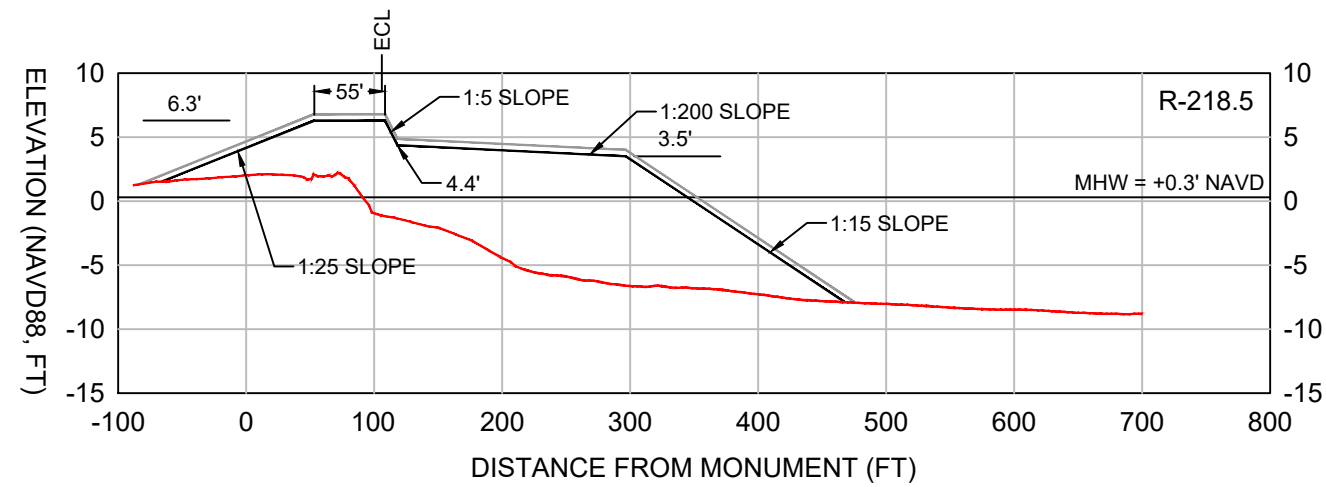

- NOTES:
1. TOPOGRAPHIC AND BATHYMETRIC DATA COLLECTED BY CEC, MAY 12, 2023.
 2. SEE SHEET 3 FOR SURVEY TRANSECT ALIGNMENT.
 3. A +0.5FT VERTICAL CONSTRUCTION TOLERANCE IS INCLUDED TO ACCOUNT FOR CONSTRUCTION METHODS AND CONSOLIDATION / SETTLEMENT OF THE FILL.

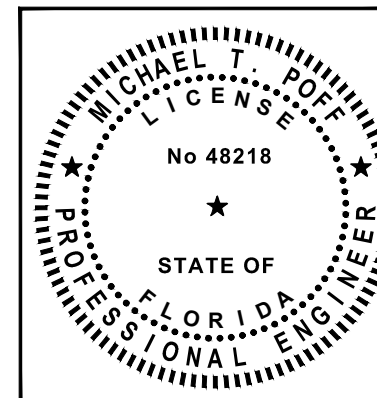


COASTAL & MARINE ENGINEERING ENVIRONMENTAL & GEOLOGICAL SERVICES SURVEYING & MAPPING ENGINEERING: CA 2464 SURVEYING: LB 2464		CLIENT: LEE COUNTY		DATE: 01/18/2024		SCALE: AS NOTED		DRAWN: JSD		CHECKED: MTP		SEC. TWP. RING.		ACAD NO.: 22175 CPS 06-09_LK_PV-XS.DWG		REF. NO.		NO. DATE BY		REVISION DESCRIPTION	
COASTAL ENGINEERING CONSULTANTS, INC.		LOVER'S KEY FILL TEMPLATE PROFILES		TITLE:		PHONE: (239) 643-2324 FAX: (239) 643-1143 www.coastalengineering.com E-Mail: info@cecfl.com		SHEET 8 OF 25		FILE NO.: 22.175		28421 BONITA CROSSINGS BLVD. BONITA SPRINGS, FL 34135									

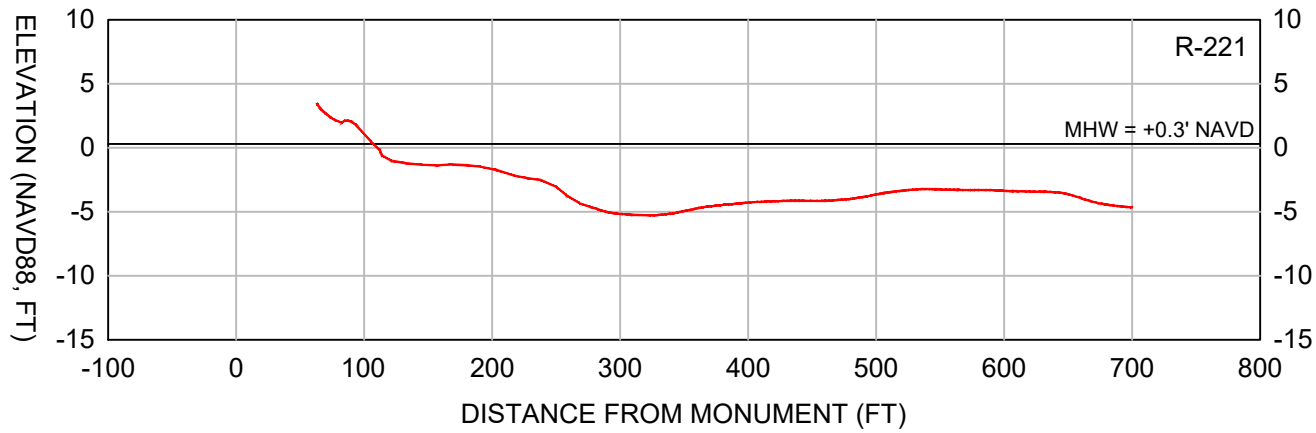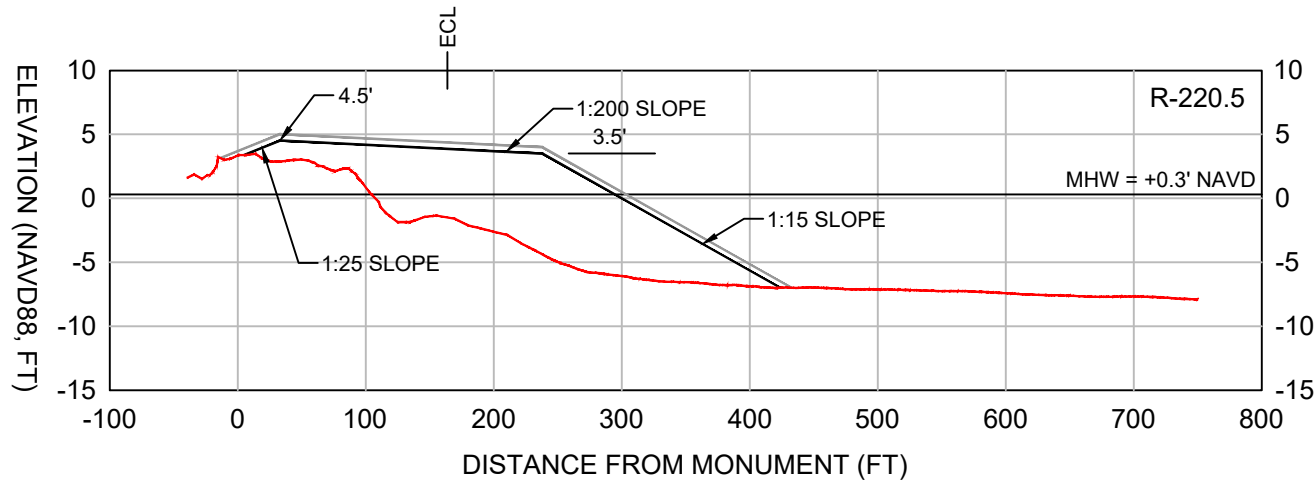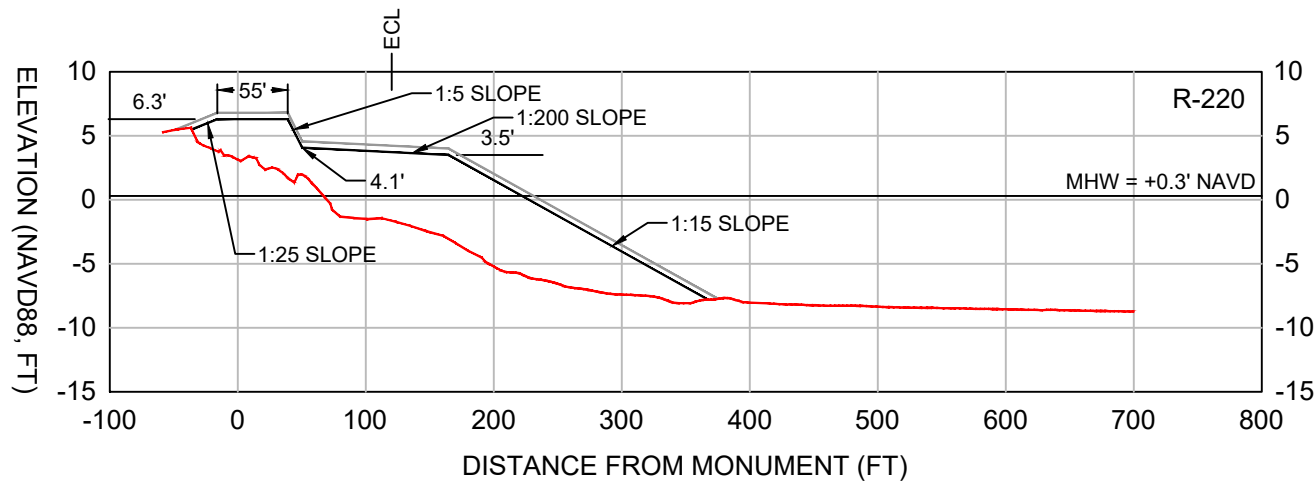


- LEGEND:
- DESIGN
 - CONSTRUCTION TOLERANCE
 - EXISTING GRADE (2022)

SCALE:
H: 1" = 150'
V: 1" = 15'

- NOTES:
- TOPOGRAPHIC AND BATHYMETRIC DATA COLLECTED BY CEC, MAY 12, 2023.
 - SEE SHEET 3 FOR SURVEY TRANSECT ALIGNMENT.
 - A +0.5FT VERTICAL CONSTRUCTION TOLERANCE IS INCLUDED TO ACCOUNT FOR CONSTRUCTION METHODS AND CONSOLIDATION / SETTLEMENT OF THE FILL.

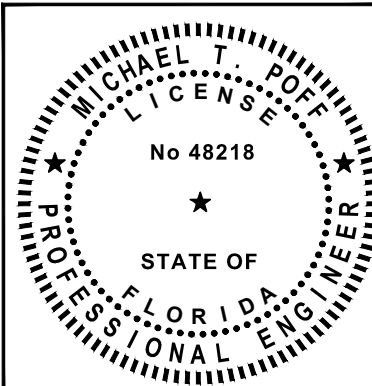

COASTAL & MARINE ENGINEERING ENVIRONMENTAL & GEOLOGICAL SERVICES SURVEYING & MAPPING ENGINEERING: CA 2464 SURVEYING: LB 2464		CLIENT: LEE COUNTY		DATE: 01/18/2024		SCALE: AS NOTED	
PHONE: (239) 643-2324 FAX: (239) 643-1143 www.coastalengineering.com E-Mail: info@cecfl.com		DRAWN: JSD		CHECKED: MTP		NO. BY	
28421 BONITA CROSSINGS BLVD. BONITA SPRINGS, FL 34135		TWP.		RNG.		DATE	
INC.		ACAD NO.: 22175		CPS 06-09_LK_PV-XS.DWG		REVISION DESCRIPTION	
SHEET 9 OF 25		FILE NO.: 22.175		LOVER'S KEY		FILL TEMPLATE PROFILES	

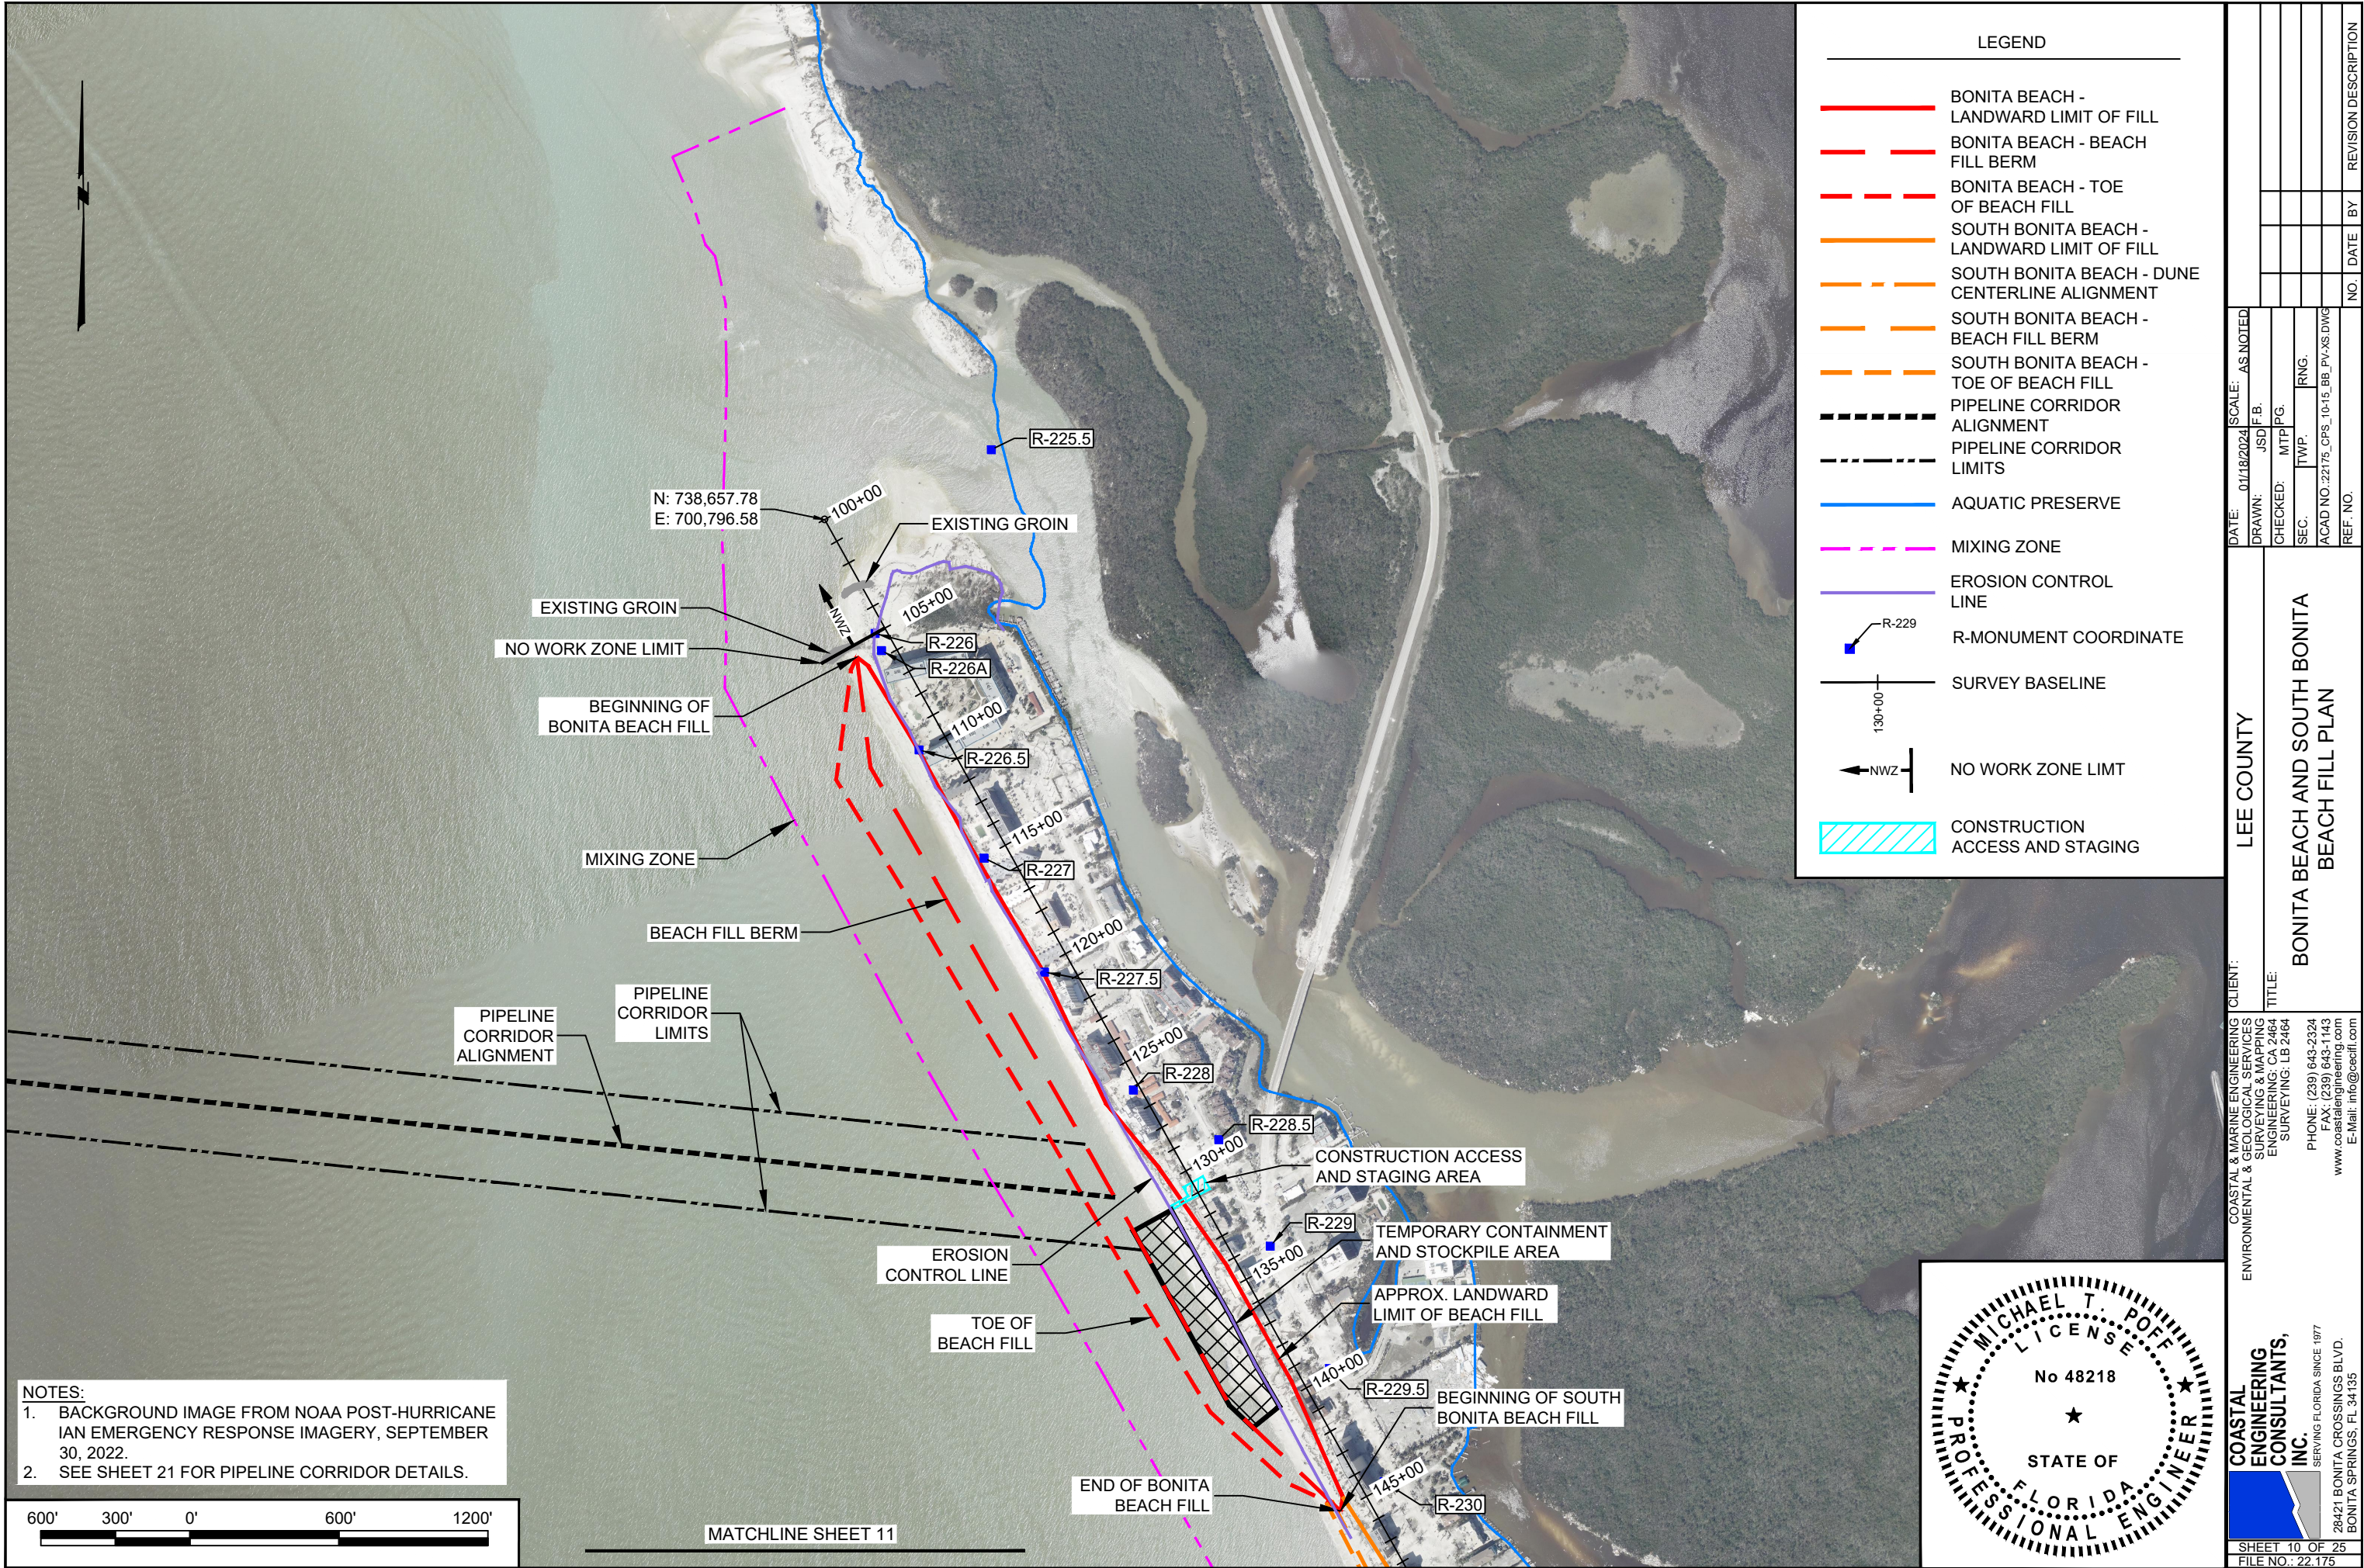


NOTES:
1. BACKGROUND IMAGE FROM NOAA POST-HURRICANE IAN EMERGENCY RESPONSE IMAGERY, SEPTEMBER 30, 2022.
2. SEE SHEET 21 FOR PIPELINE CORRIDOR DETAILS.




MATCHLINE SHEET 11

LEGEND	
	BONITA BEACH - LANDWARD LIMIT OF FILL
	BONITA BEACH - BEACH FILL BERM
	BONITA BEACH - TOE OF BEACH FILL
	SOUTH BONITA BEACH - LANDWARD LIMIT OF FILL
	SOUTH BONITA BEACH - DUNE CENTERLINE ALIGNMENT
	SOUTH BONITA BEACH - BEACH FILL BERM
	SOUTH BONITA BEACH - TOE OF BEACH FILL
	PIPELINE CORRIDOR ALIGNMENT
	PIPELINE CORRIDOR LIMITS
	AQUATIC PRESERVE
	MIXING ZONE
	EROSION CONTROL LINE
	R-MONUMENT COORDINATE
	SURVEY BASELINE
	NO WORK ZONE LIMIT
	CONSTRUCTION ACCESS AND STAGING

		COASTAL ENGINEERING CONSULTANTS, INC.		SERVING FLORIDA SINCE 1977		28421 BONITA CROSSINGS BLVD. BONITA SPRINGS, FL 34135	
COASTAL & MARINE ENGINEERING ENVIRONMENTAL & GEOLOGICAL SERVICES SURVEYING & MAPPING ENGINEERING: CA 2464 SURVEYING: LB 2464				CLIENT: LEE COUNTY			
TITLE: BONITA BEACH AND SOUTH BONITA BEACH FILL PLAN				DATE: 01/18/2024 SCALE: AS NOTED			
				DRAWN: JSD		F.B.	
				CHECKED: MTP		P.G.	
				SEC.		TWP.	
				RING.			
PHONE: (239) 643-2324 FAX: (239) 643-1143 www.coastalengineering.com E-Mail: info@cecfll.com				ACAD NO.: 22175_CPS_10-15_BB_PV-XS.DWG			
REF. NO.				NO. DATE BY REVISION DESCRIPTION			
SHEET 10 OF 25							
FILE NO.: 22.175							

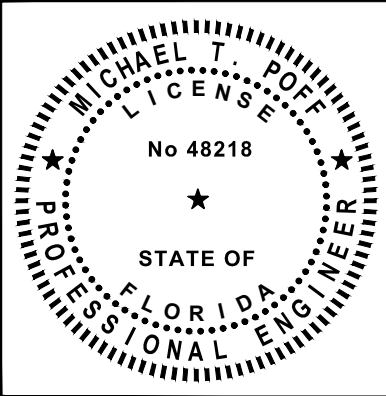

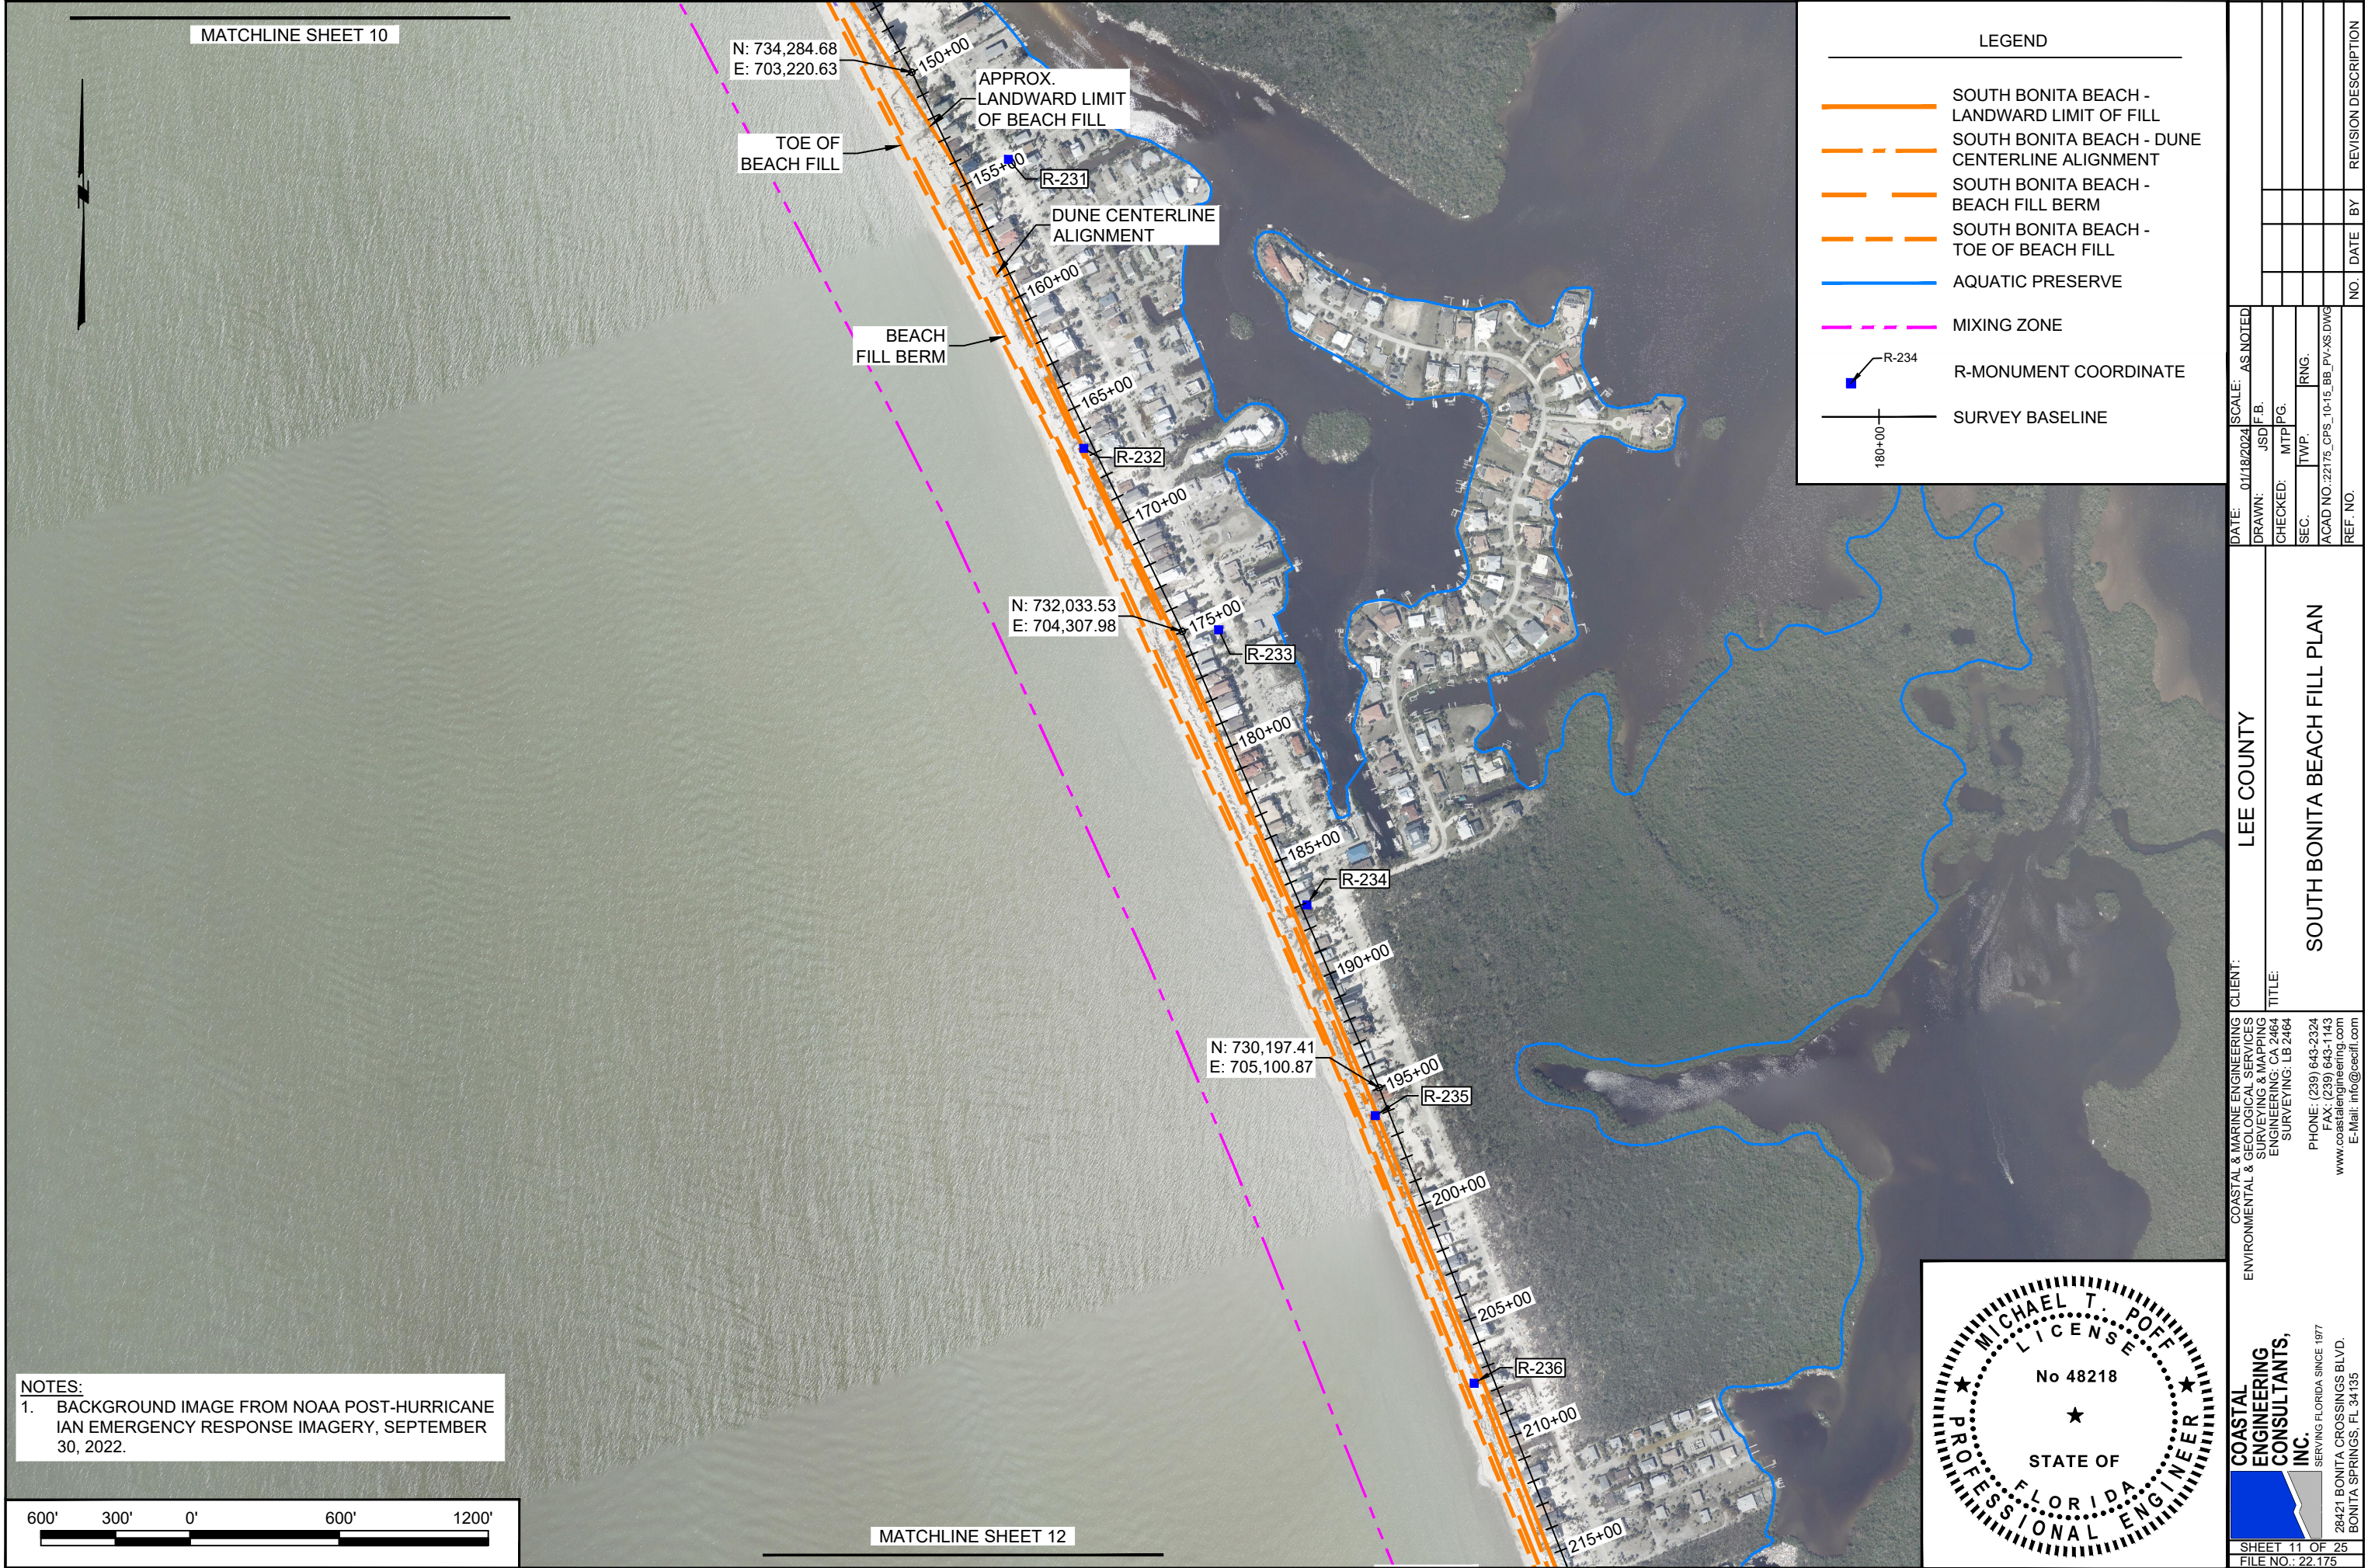

MATCHLINE SHEET 10

N: 734,284.68
E: 703,220.63

TOE OF
BEACH FILL

APPROX.
LANDWARD LIMIT
OF BEACH FILL

DUNE CENTERLINE
ALIGNMENT

BEACH
FILL BERM

N: 732,033.53
E: 704,307.98


N: 730,197.41
E: 705,100.87

MATCHLINE SHEET 12


LEGEND







- SOUTH BONITA BEACH - LANDWARD LIMIT OF FILL
- SOUTH BONITA BEACH - DUNE CENTERLINE ALIGNMENT
- SOUTH BONITA BEACH - BEACH FILL BERM
- SOUTH BONITA BEACH - TOE OF BEACH FILL
- AQUATIC PRESERVE
- MIXING ZONE
- R-MONUMENT COORDINATE
- SURVEY BASELINE

NOTES:
1. BACKGROUND IMAGE FROM NOAA POST-HURRICANE IAN EMERGENCY RESPONSE IMAGERY, SEPTEMBER 30, 2022.

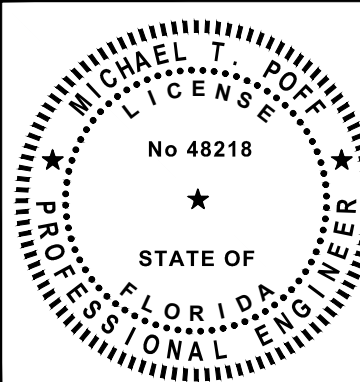

DATE: 01/18/2024		SCALE: AS NOTED		DRAWN: JSD/F.B.		CHECKED: MTP/PG.		SEC. TWP. RNG.		ACAD NO.: 22175 CPS, 10-15, BB, PV-XS DWG		REF. NO.		NO.		DATE		BY		REVISION DESCRIPTION	
CLIENT: LEE COUNTY		TITLE: SOUTH BONITA BEACH FILL PLAN		COASTAL & MARINE ENGINEERING ENVIRONMENTAL & GEOLOGICAL SERVICES SURVEYING & MAPPING ENGINEERING: CA 2464 SURVEYING: LB 2464		PHONE: (239) 643-2324 FAX: (239) 643-1143 www.coastalengineering.com E-Mail: info@cecfl.com		INC. SERVING FLORIDA SINCE 1977		28421 BONITA CROSSINGS BLVD. BONITA SPRINGS, FL 34135		SHEET 11 OF 25		FILE NO.: 22.175							

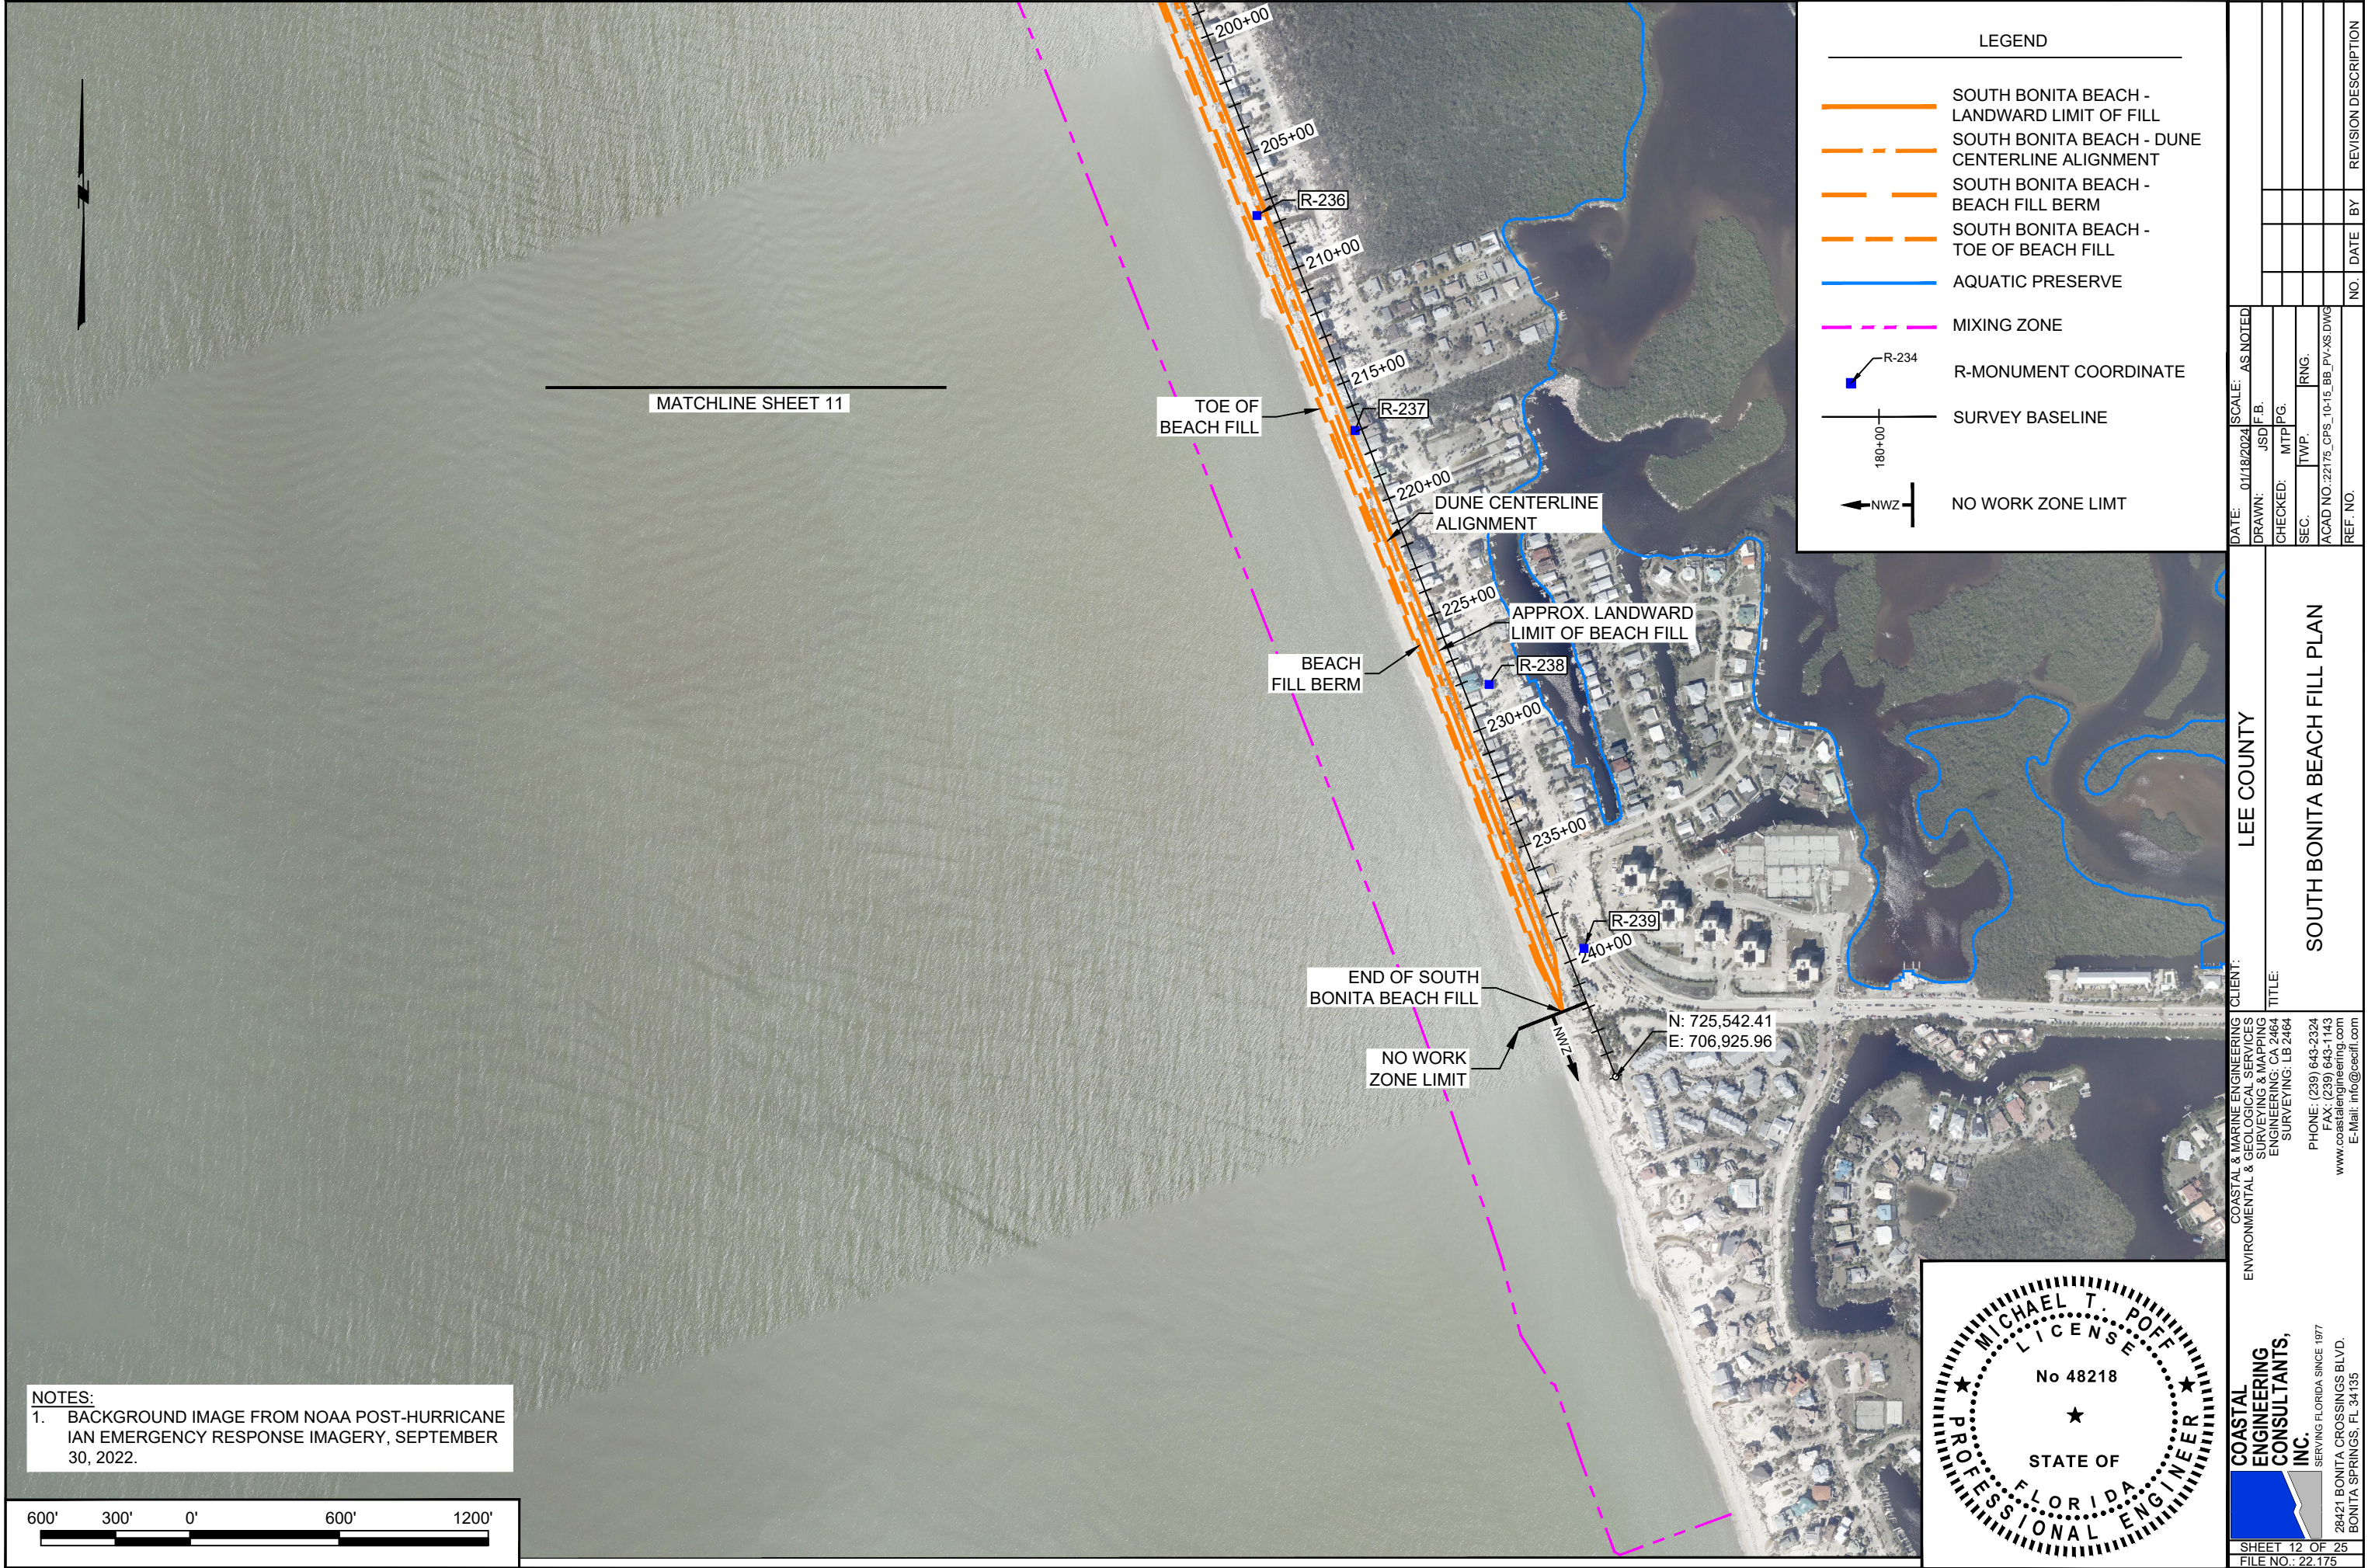

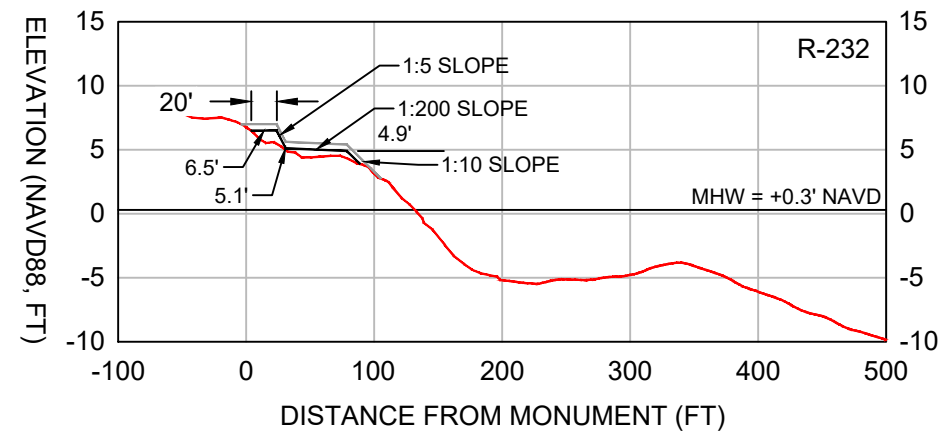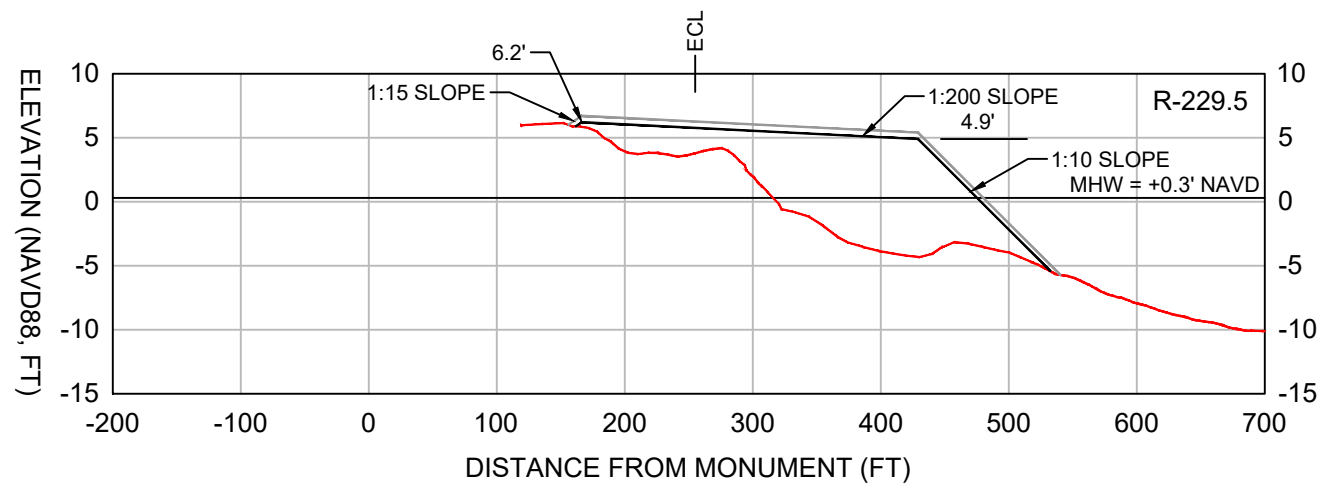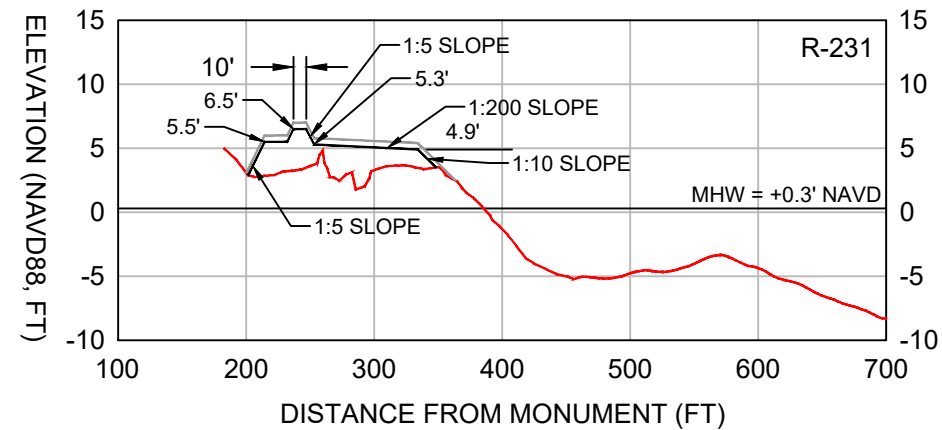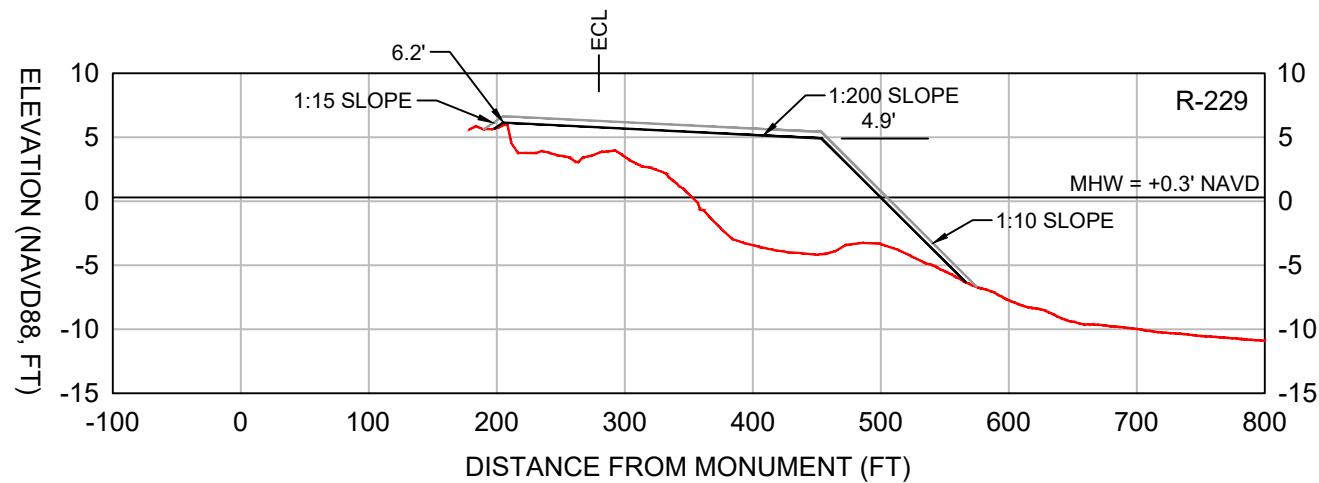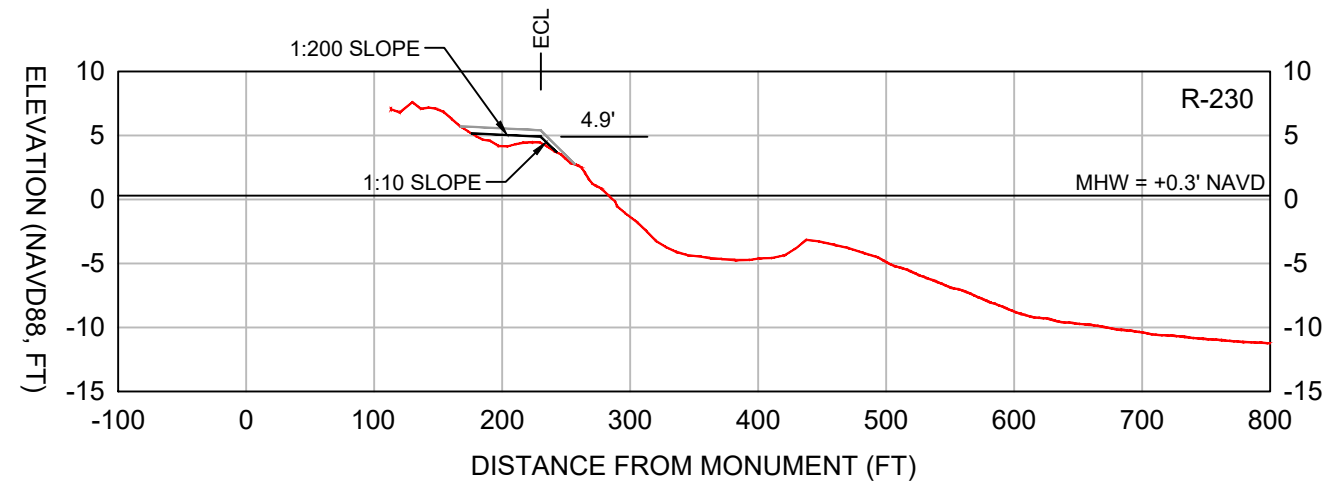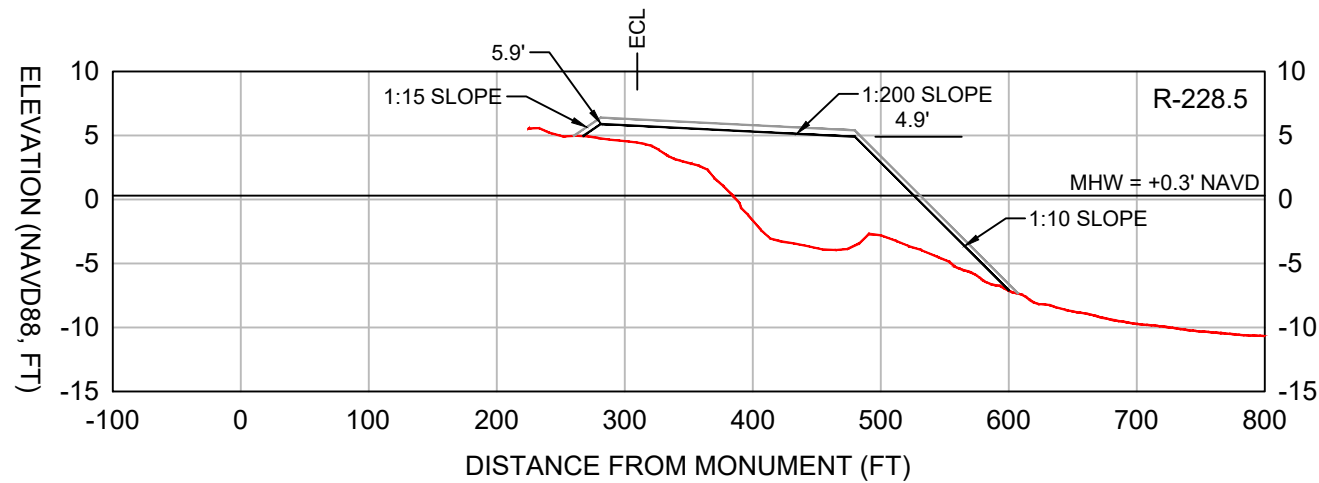

LEGEND:


— DESIGN

— CONSTRUCTION TOLERANCE








— EXISTING GRADE

SCALE:
H: 1" = 150'
V: 1" = 15'

- NOTES:
1. TOPOGRAPHIC AND BATHYMETRIC DATA COLLECTED BY CEC, MAY 11, 2023.
 2. SEE SHEET 4 FOR SURVEY TRANSECT ALIGNMENT.
 3. A +0.5 FT VERTICAL CONSTRUCTION TOLERANCE IS INCLUDED TO ACCOUNT FOR CONSTRUCTION METHODS AND CONSOLIDATION / SETTLEMENT OF THE FILL.

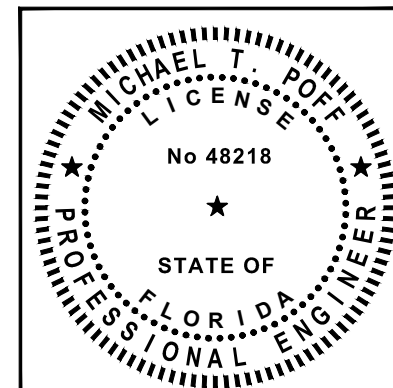

COASTAL & MARINE ENGINEERING ENVIRONMENTAL & GEOLOGICAL SERVICES SURVEYING & MAPPING ENGINEERING: CA 2464 SURVEYING: LB 2464		CLIENT: LEE COUNTY		DATE: 01/18/2024		SCALE: AS NOTED	
PHONE: (239) 643-2324 FAX: (239) 643-1143 www.coastalengineering.com E-Mail: info@cecfl.com		DRAWN: JSD		CHECKED: MTP		NO. BY	
28421 BONITA CROSSINGS BLVD. BONITA SPRINGS, FL 34135		SEC. TWP. RANG.		ACAD NO.: 22175 CPS, 10-15, BB, PV-XS DWG		REVISION DESCRIPTION	
SHEET 14 OF 25 FILE NO.: 22.175		TITLE: BONITA BEACH AND SOUTH BONITA BEACH FILL TEMPLATE PROFILES		REF. NO.			

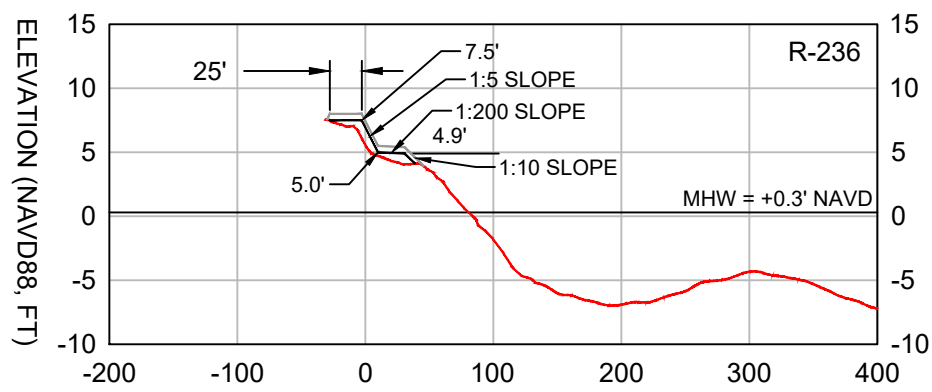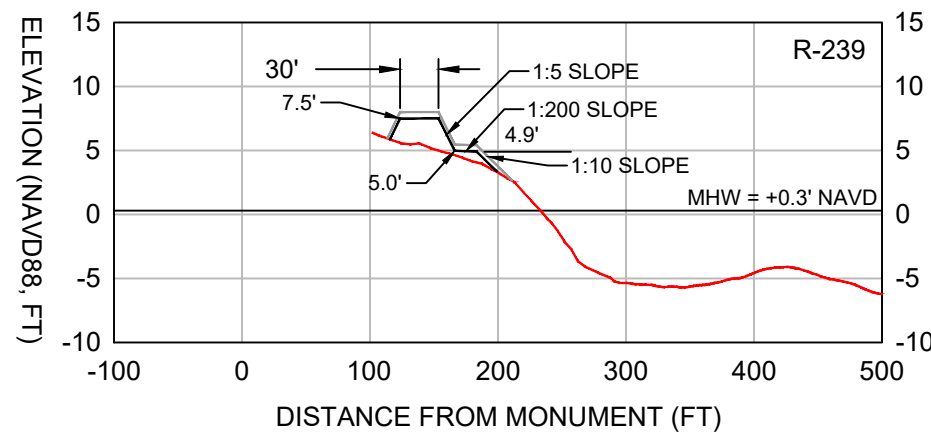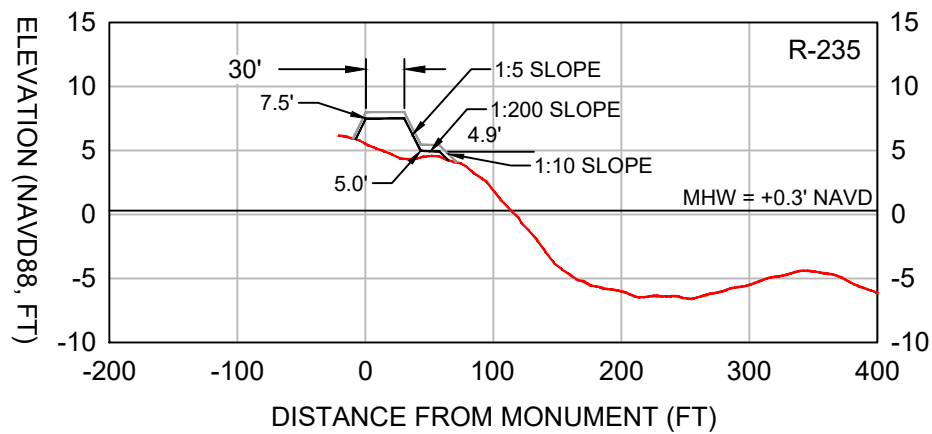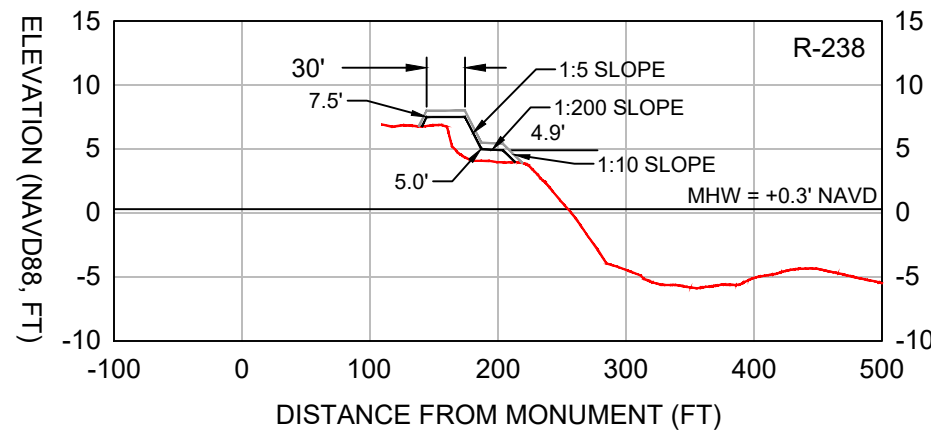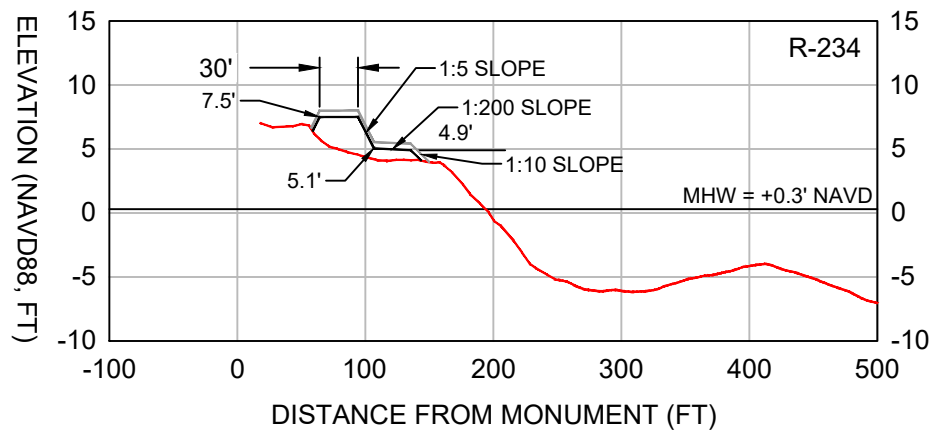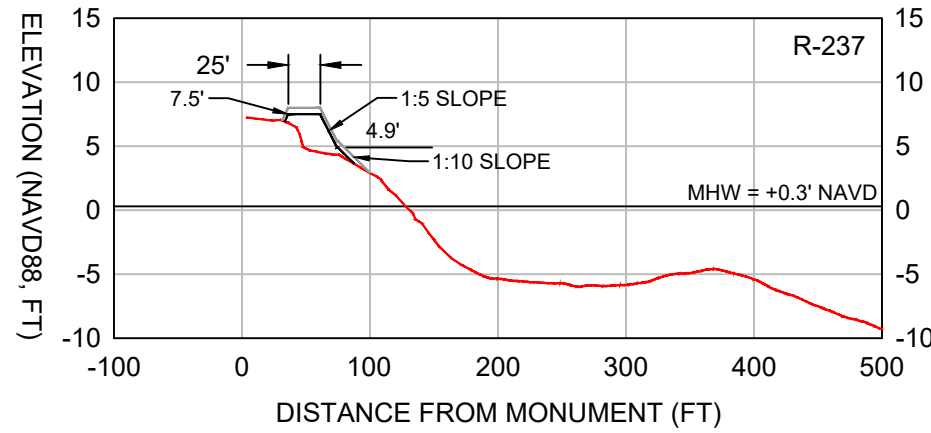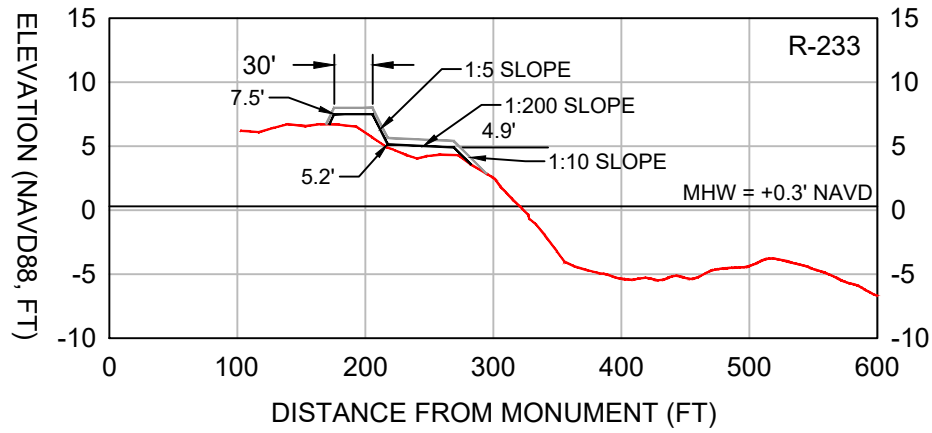

SCALE:
H: 1" = 150'
V: 1" = 15'


- NOTES:
1. TOPOGRAPHIC AND BATHYMETRIC DATA COLLECTED BY CEC, MAY 11, 2023.
 2. SEE SHEET 4 FOR SURVEY TRANSECT ALIGNMENT.
 3. A +0.5 FT VERTICAL CONSTRUCTION TOLERANCE IS INCLUDED TO ACCOUNT FOR CONSTRUCTION METHODS AND CONSOLIDATION / SETTLEMENT OF THE FILL.

LEGEND:

— DESIGN

— CONSTRUCTION TOLERANCE

— EXISTING GRADE

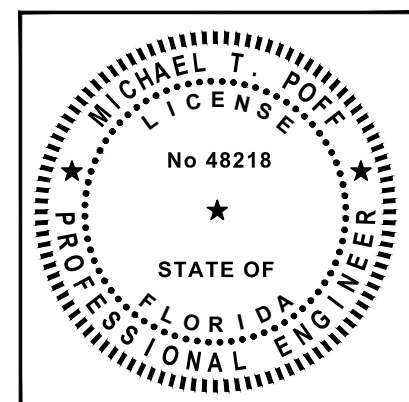

DATE: 01/18/2024		SCALE: AS NOTED		DRAWN: JSD		CHECKED: MTP		SEC: TWP		ACAD NO.: 22175		REF. NO.		NO.		DATE		BY		REVISION DESCRIPTION	
CLIENT: LEE COUNTY		TITLE: SOUTH BONITA BEACH FILL TEMPLATE PROFILES		COASTAL & MARINE ENGINEERING ENVIRONMENTAL & GEOLOGICAL SERVICES SURVEYING & MAPPING ENGINEERING: CA 2464 SURVEYING: LB 2464		PHONE: (239) 643-2324 FAX: (239) 643-1143 www.coastalengineering.com E-Mail: info@cecfl.com		SERVING FLORIDA SINCE 1977		28421 BONITA CROSSINGS BLVD. BONITA SPRINGS, FL 34135		SHEET 15 OF 25		FILE NO.: 22.175							

NOTES:


- BATHYMETRIC CONTOURS FROM SURVEY CONDUCTED BY OSI IN JULY 2021.
- GEOTECHNICAL INVESTIGATION CONDUCTED BY GFA INTERNATIONAL AND AMDRILL, INC., 2020 AND 2021.
- ELEVATIONS ARE NAVD88, US SURVEY FEET.

N: 744,052.40
E: 532,777.20

BORROW AREA					
BOUNDARY COORDINATE TABLE					
POINT	NORTHING	EASTING	POINT	NORTHING	EASTING
BA-01	744,348	534,313	BA-12	742,399	536,602
BA-02	746,761	536,798	BA-13	742,604	536,319
BA-03	746,569	536,950	BA-14	742,666	536,130
BA-04	745,981	537,420	BA-15	742,927	534,844
BA-05	745,785	537,576	BA-16	743,330	534,330
BA-06	745,276	537,770	BA-17	744,016	534,319
BA-07	744,768	537,964	BA-18	744,153	535,537
BA-08	744,115	538,368	BA-19	743,615	536,059
BA-09	743,897	538,503	BA-20	744,346	536,813
BA-10	742,821	539,548	BA-21	742,718	536,930
BA-11	741,358	538,041	BA-22	743,449	537,683

SURVEY BASELINE
N44° 09' 05.95"W
8,000'

N: 739,747.41
E: 536,956.56

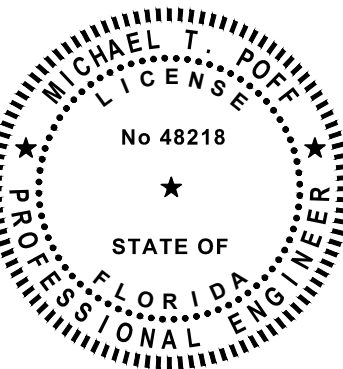




LEGEND	
-55	DESIGN CUT TOE AND ELEVATION (FT)
— -29 —	BATHYMETRIC CONTOUR (OSI, 2021)
VC-20_1-1 	GEOTECHNICAL VIBRACORE (GFA, 2020)
VC-21_1-4 	GEOTECHNICAL VIBRACORE (AMDRILL, 2020-2021)
— AA —	LIMITS OF ANCHORING
BA-01	BORROW AREA ALIGNMENT COORDINATE
	SURVEY BASELINE

VIBRACORE		
COORDINATE TABLE		
POINT	NORTHING	EASTING
VC-20_1-1	745,857	534,664
VC-20_1-2	744,374	536,027
VC-20_1-3	742,901	537,375
VC-21_1-4	742,837	538,744
VC-21_1-5	742,847	538,027
VC-21_1-6	742,790	536,860
VC-21_1-7	743,545	537,361
VC-21_1-8	743,544	536,609
VC-21_1-9	743,893	535,617
VC-21_1-10	744,960	535,982
VC-21_1-11	743,893	534,890
VC-21_1-12	744,251	534,552
VC-21_1-13	744,956	535,260
VC-21_1-14	742,123	538,003
VC-21_1-15	742,152	537,304
VC-21_1-16	743,530	538,053
VC-21_1-17	744,588	537,700
VC-21_1-18	742,855	535,909
VC-21_1-19	744,334	536,873
VC-21_1-20	745,482	537,231
VC-21_1-21	743,280	534,986
VC-21_1-22	745,641	536,680
VC-21_1-23	745,641	535,989

 COASTAL ENGINEERING CONSULTANTS, INC. SERVING FLORIDA SINCE 1977	COASTAL & MARINE ENGINEERING ENVIRONMENTAL & GEOLOGICAL SERVICES SURVEYING & MAPPING ENGINEERING: CA 2464 SURVEYING: LB 2464 PHONE: (239) 643-2324 FAX: (239) 643-1143 www.coastalengineering.com E-Mail: info@cecifl.com	CLIENT: LEE COUNTY		DATE: 01/18/2024		SCALE: AS NOTED	
		TITLE: OFFSHORE BORROW AREA PLAN VIEW		DRAWN: JSD		F.B.	
				CHECKED: MTP		PG.	
				SEC. TWP.		RNG.	
				ACAD NO.: 22175_CPS_16-20_Borrow Area.DWG			
28421 BONITA CROSSINGS BLVD. BONITA SPRINGS, FL 34135		REF. NO.		NO.	DATE	BY	REVISION DESCRIPTION
SHEET 16 OF 25		FILE NO.: 22.175					

COASTAL & MARINE ENGINEERING
ENVIRONMENTAL & GEOLOGICAL SERVICES
SURVEYING & MAPPING
ENGINEERING: CA 2464
SURVEYING: LB 2464
PHONE: (239) 643-2324
FAX: (239) 643-1143
www.coastalengineering.com
E-Mail: info@cecfll.com

COASTAL ENGINEERING CONSULTANTS, INC.
SERVING FLORIDA SINCE 1977
28421 BONITA CROSSINGS BLVD.
BONITA SPRINGS, FL 34135
SHEET 16 OF 25
FILE NO.: 22.175

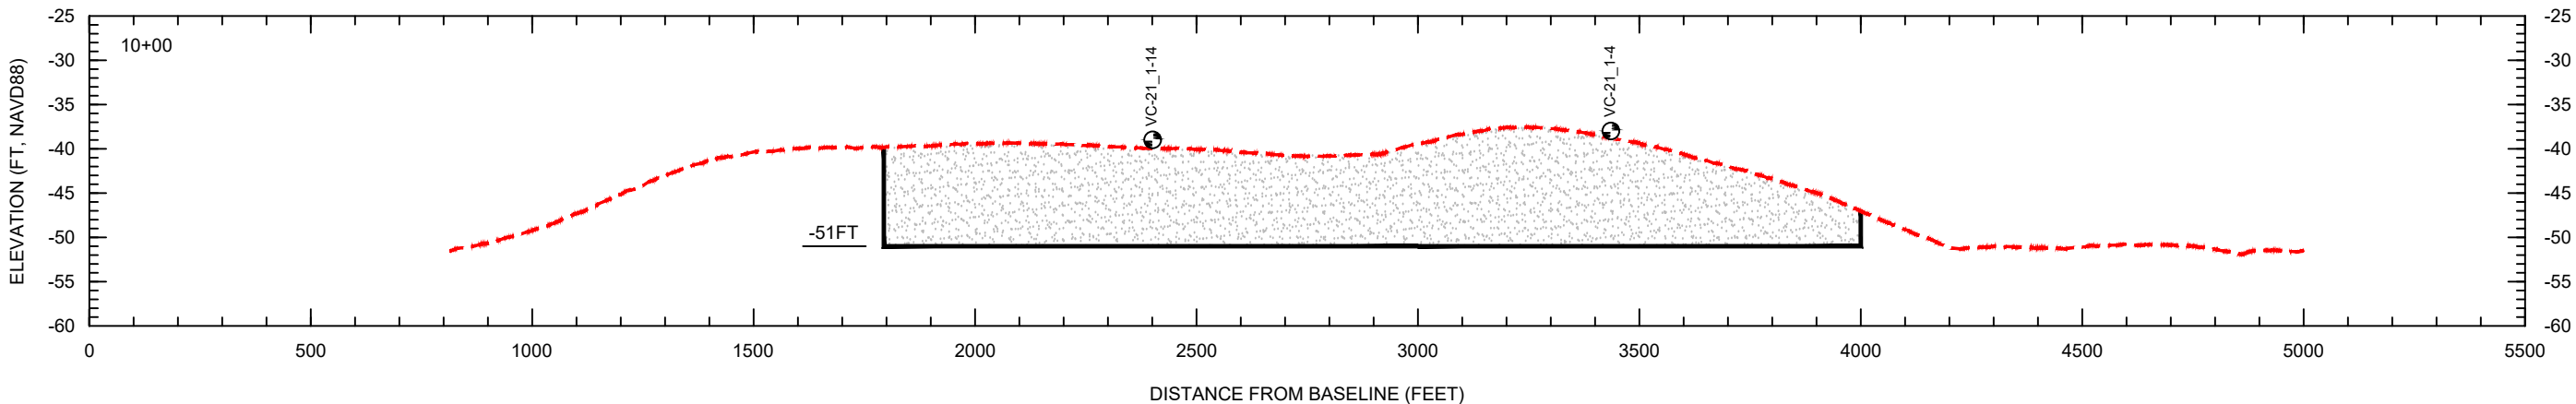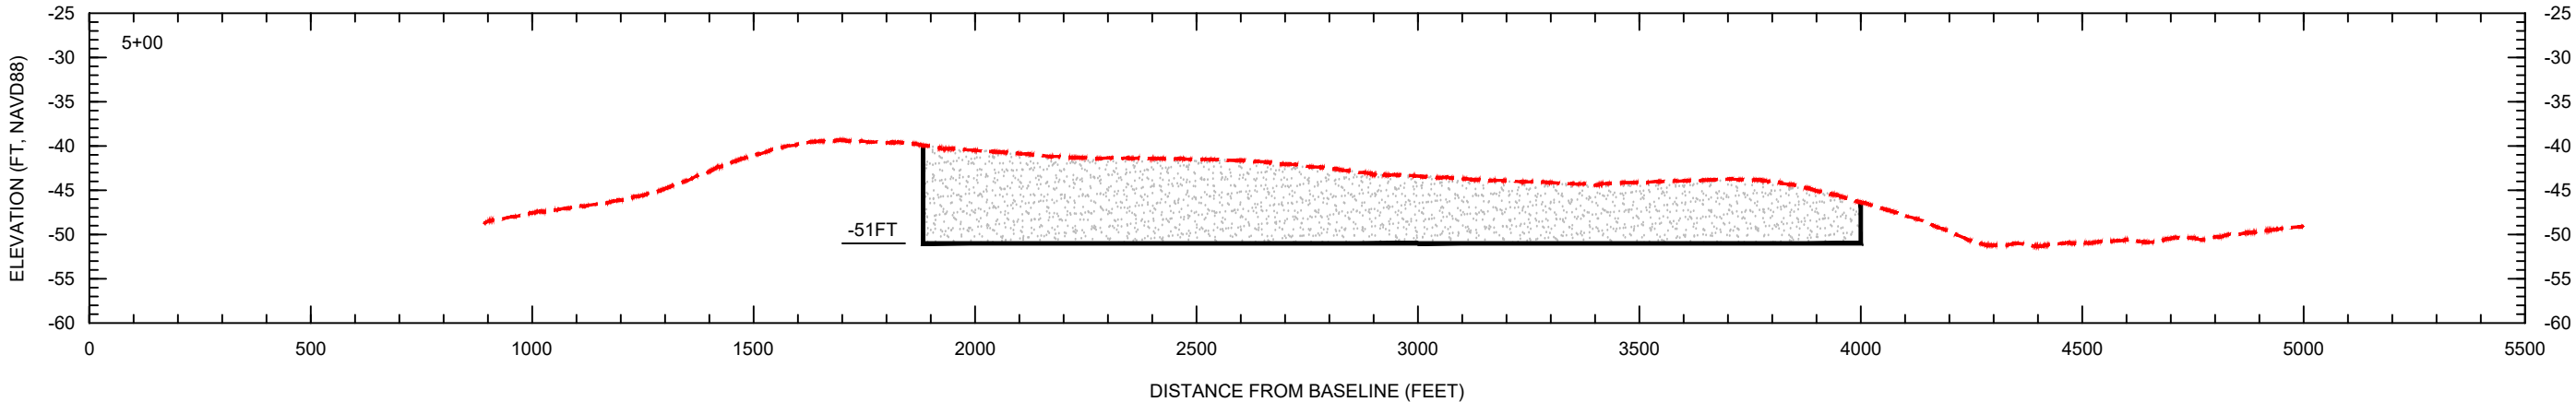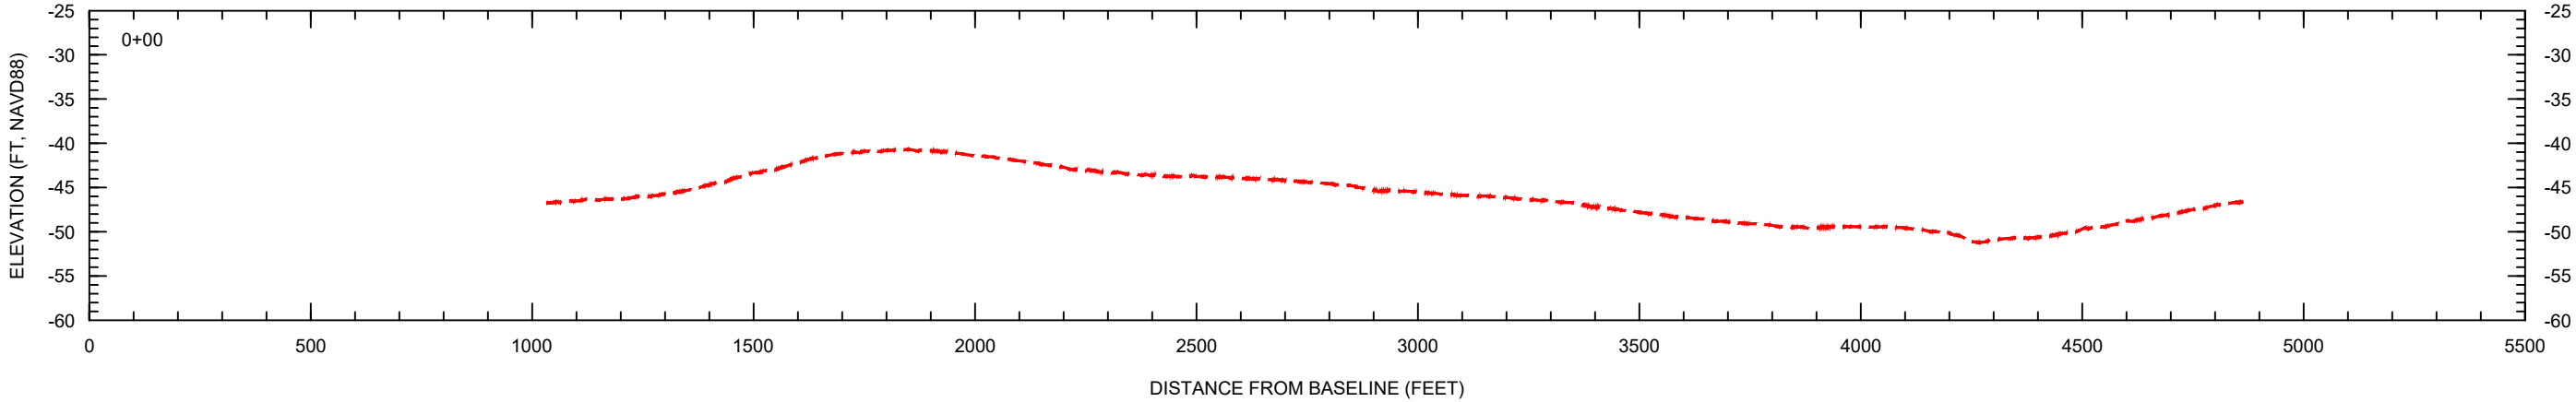

SCALE:
H: 1" = 400'
V: 1" = 20'


LEGEND:

--- EXISTING GRADE




DESIGN DREDGE CUT

VC-21_1-4
VIBRACORE

- NOTES:
1. GEOPHYSICAL DATA FROM OSI, 2021.
 2. GEOTECHNICAL DATA FROM GFA INTERNATIONAL AND AMDRILL, INC. 2020 and 2021.
 3. ELEVATIONS ARE SHOWN IN NAVD88 U.S. SURVEY FEET.

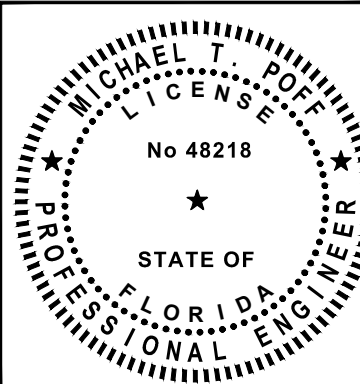

COASTAL & MARINE ENGINEERING ENVIRONMENTAL & GEOLOGICAL SERVICES SURVEYING & MAPPING ENGINEERING: CA 2464 SURVEYING: LB 2464		CLIENT: LEE COUNTY		DATE: 01/18/2024	SCALE: AS NOTED
COASTAL ENGINEERING CONSULTANTS, INC.		TITLE: BORROW AREA SECTIONS		DRAWN: JSD F.B.	
SERVING FLORIDA SINCE 1977				CHECKED: MTP PG.	
28421 BONITA CROSSINGS BLVD. BONITA SPRINGS, FL 34135				SEC. TWP. RING.	
				ACAD NO.: 22175_CPS_16-20_Borrow Area.DWG	
SHEET 17 OF 25 FILE NO.: 22.175				REF. NO.	
				NO.	REVISION DESCRIPTION
				DATE	BY

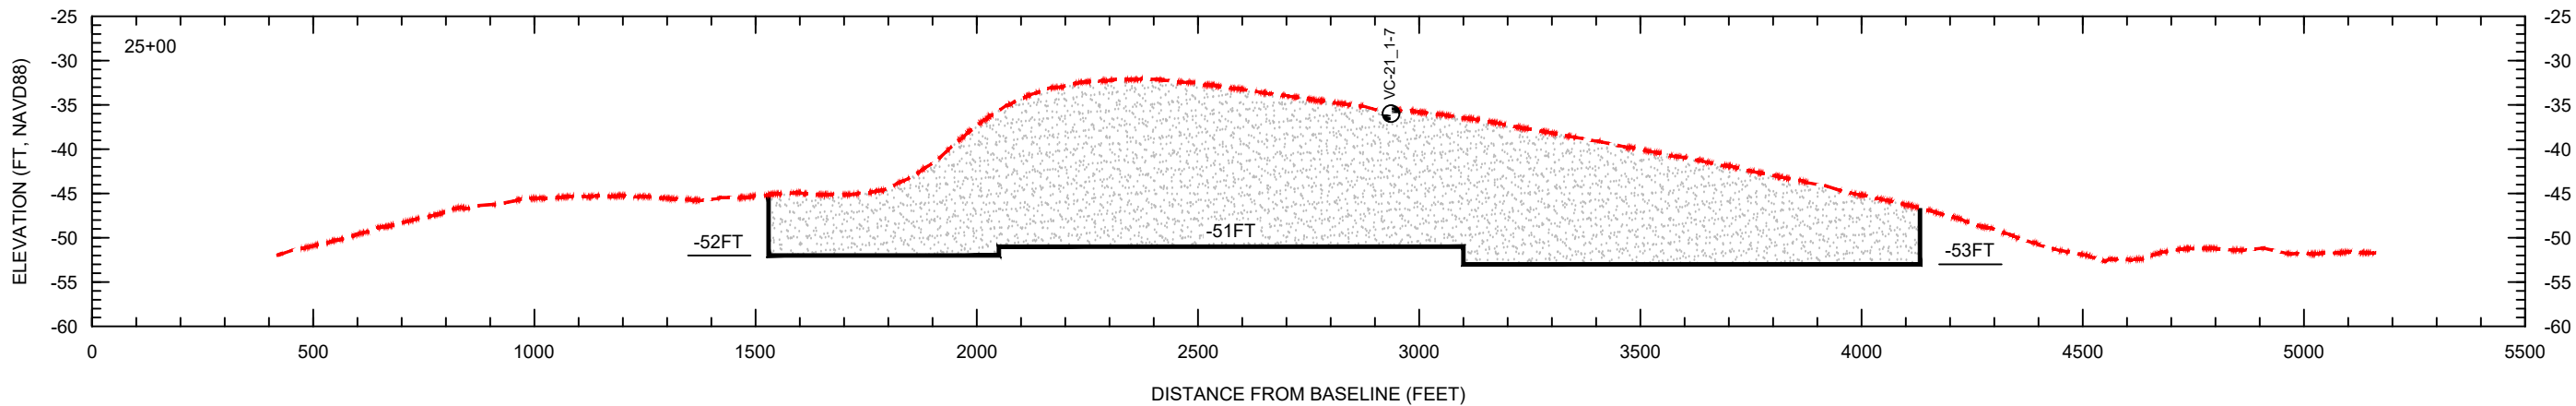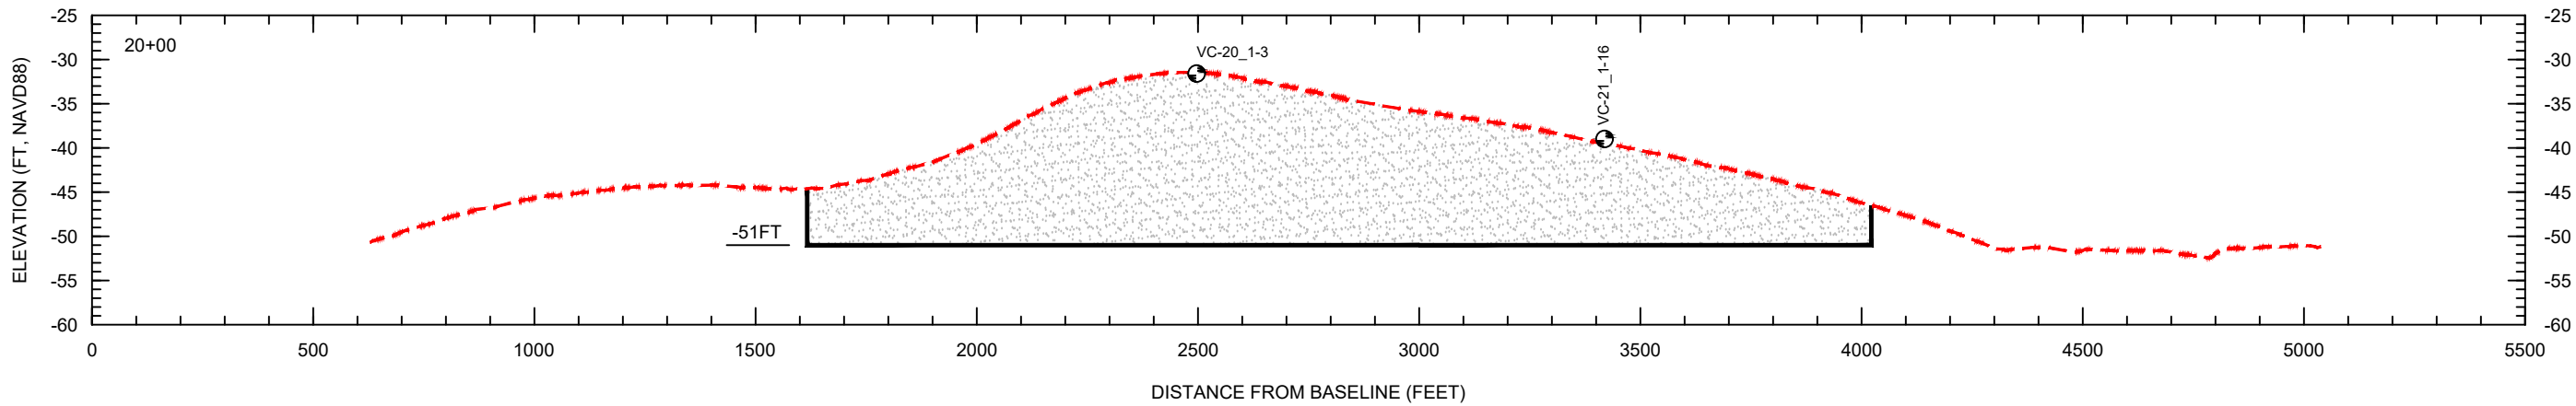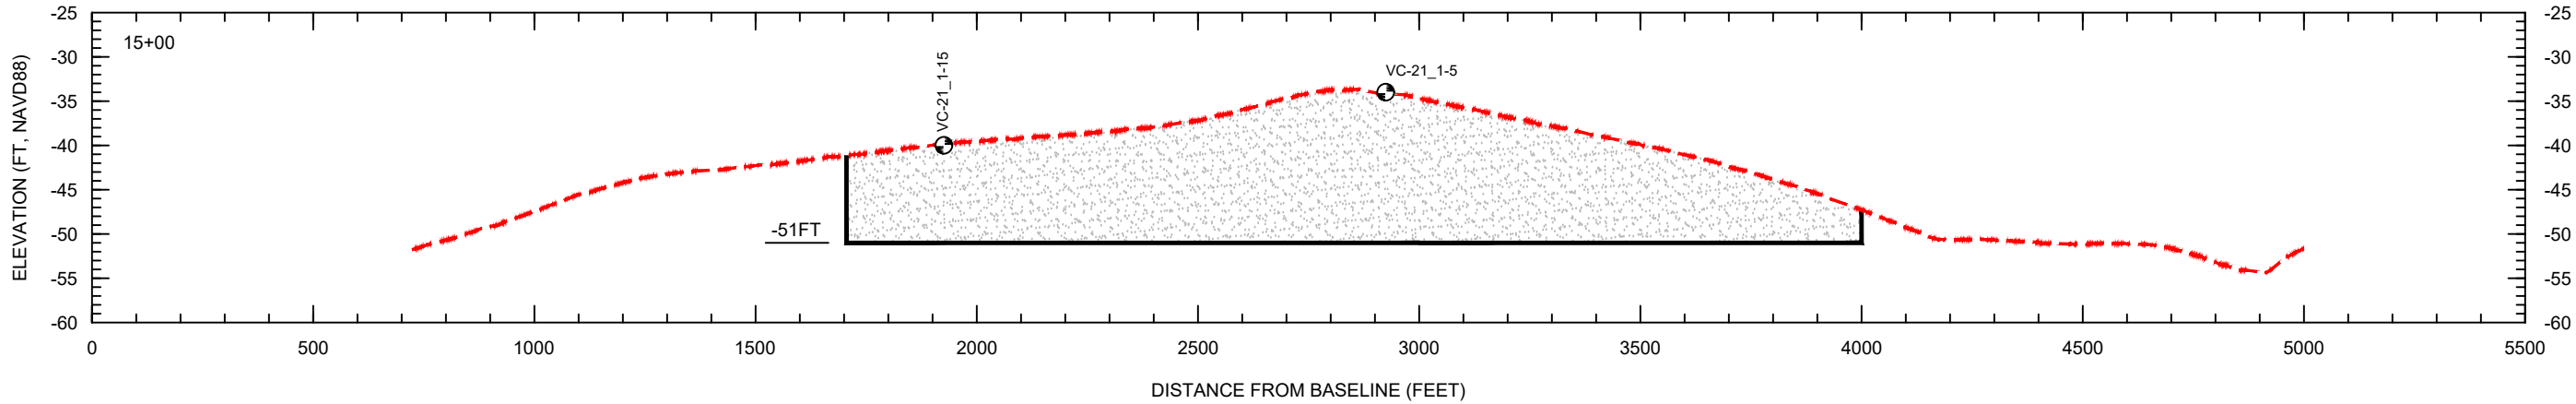

SCALE:
H: 1" = 400'
V: 1" = 20'


LEGEND:

--- EXISTING GRADE




DESIGN DREDGE CUT

VC-21_1-16
VIBRACORE

- NOTES:
1. GEOPHYSICAL DATA FROM OSI, 2021.
 2. GEOTECHNICAL DATA FROM GFA INTERNATIONAL AND AMDRILL, INC. 2020 and 2021.
 3. ELEVATIONS ARE SHOWN IN NAVD88 U.S. SURVEY FEET.

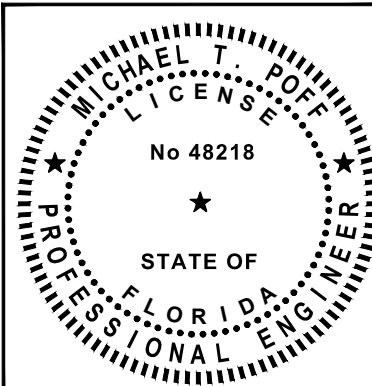

COASTAL & MARINE ENGINEERING ENVIRONMENTAL & GEOLOGICAL SERVICES		DATE: 01/18/2024	SCALE: AS NOTED
SURVEYING & MAPPING ENGINEERING: CA 2464 SURVEYING: LB 2464		DRAWN: JSD	F.B.
COASTAL ENGINEERING CONSULTANTS, INC.		CHECKED: MTP	PG.
		SEC. TWP.	RNG.
28421 BONITA CROSSINGS BLVD. BONITA SPRINGS, FL 34135		ACAD NO.: 22175_CPS_16-20_Borrow Area DWG	
SHEET 18 OF 25 FILE NO.: 22.175		REF. NO.	REVISION DESCRIPTION

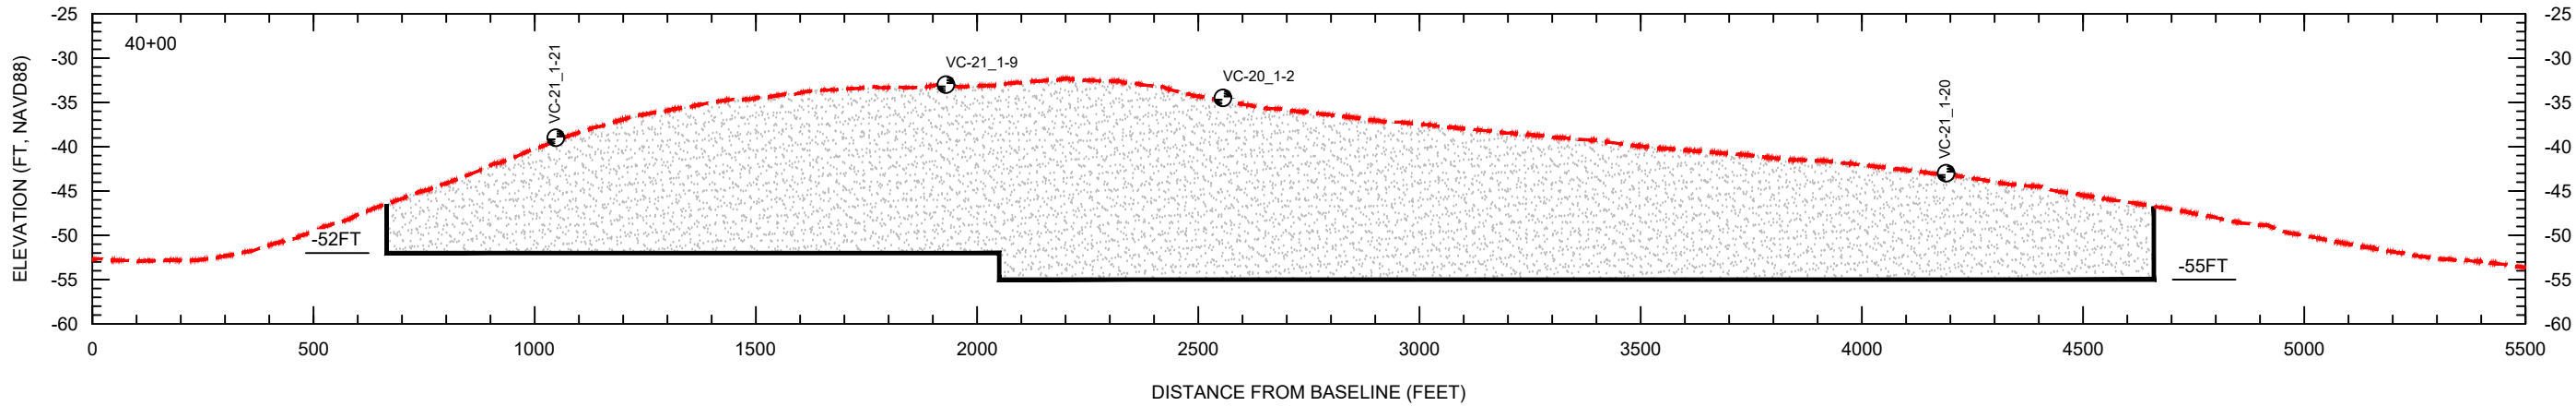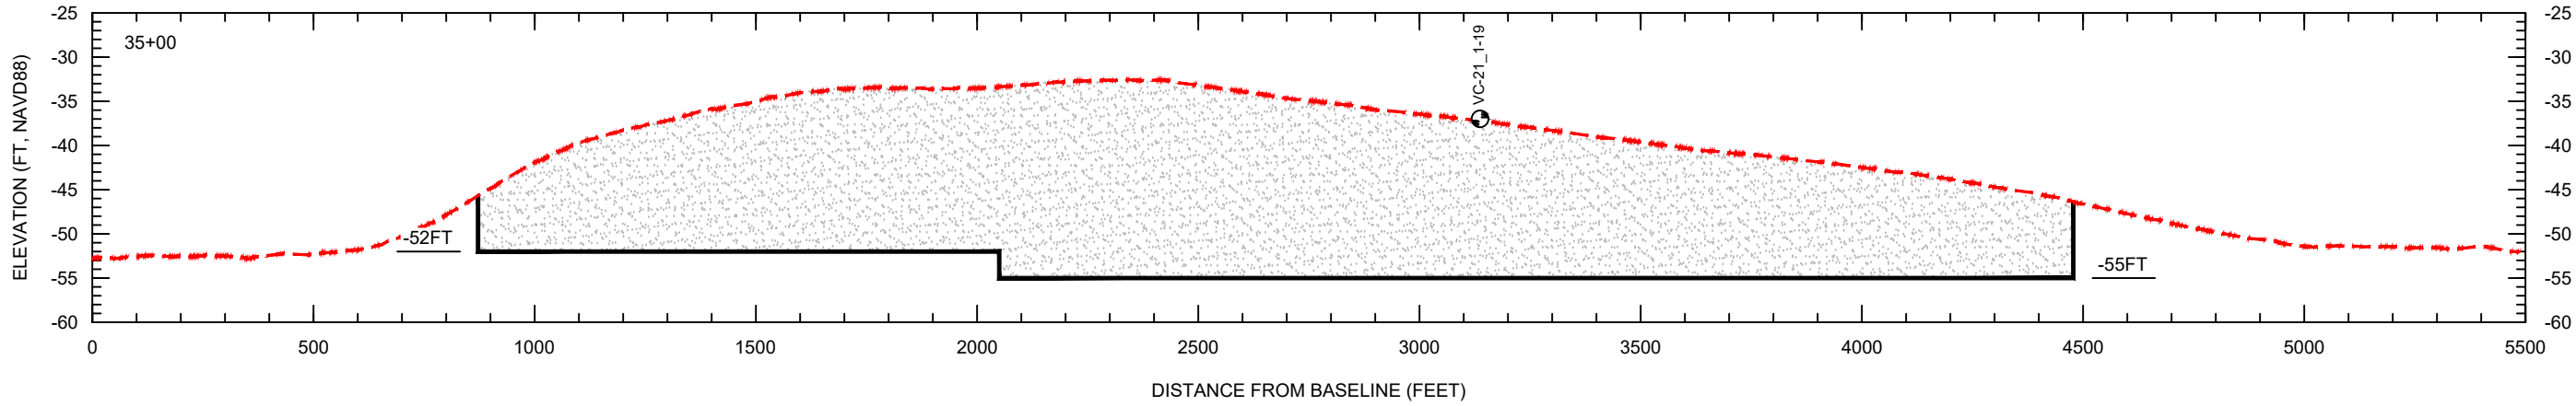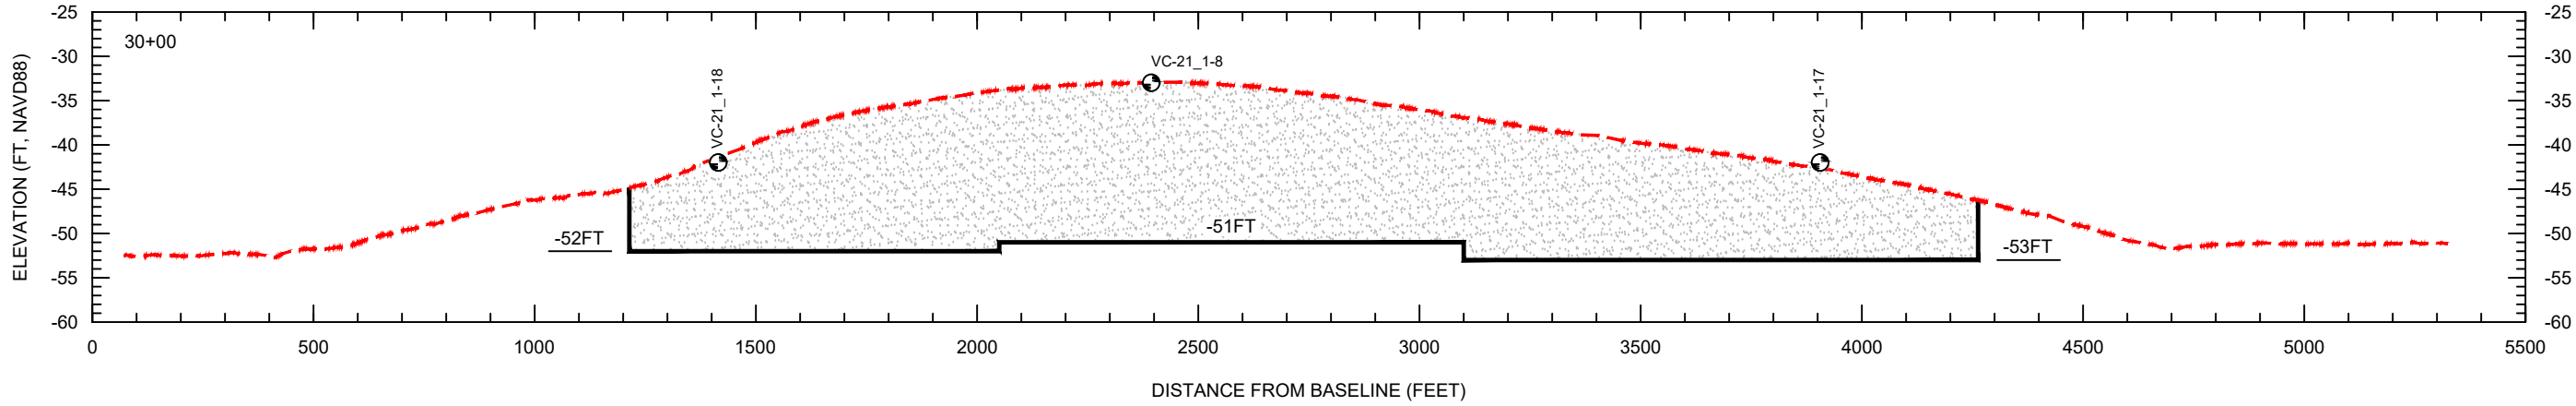

SCALE:
H: 1" = 400'
V: 1" = 20'


LEGEND:

--- EXISTING GRADE




DESIGN DREDGE CUT

VC-21_1-20
VIBRACORE

- NOTES:
1. GEOPHYSICAL DATA FROM OSI, 2021.
 2. GEOTECHNICAL DATA FROM GFA INTERNATIONAL AND AMDRILL, INC. 2020 and 2021.
 3. ELEVATIONS ARE SHOWN IN NAVD88 U.S. SURVEY FEET.

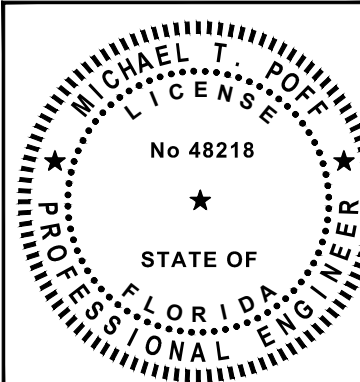

COASTAL & MARINE ENGINEERING ENVIRONMENTAL & GEOLOGICAL SERVICES SURVEYING & MAPPING ENGINEERING: CA 2464 SURVEYING: LB 2464		CLIENT: LEE COUNTY		DATE: 01/18/2024 DRAWN: JSD CHECKED: MTP SEC: TWP ACAD NO: 22175_CPS_16-20_Borrow Area DWG REF. NO.	
COASTAL ENGINEERING CONSULTANTS, INC. SERVING FLORIDA SINCE 1977 28421 BONITA CROSSINGS BLVD. BONITA SPRINGS, FL 34135		TITLE: BORROW AREA SECTIONS		SCALE: AS NOTED F.B. PG. RNG.	
SHEET 19 OF 25 FILE NO.: 22.175		NO.		DATE	
		BY		REVISION DESCRIPTION	

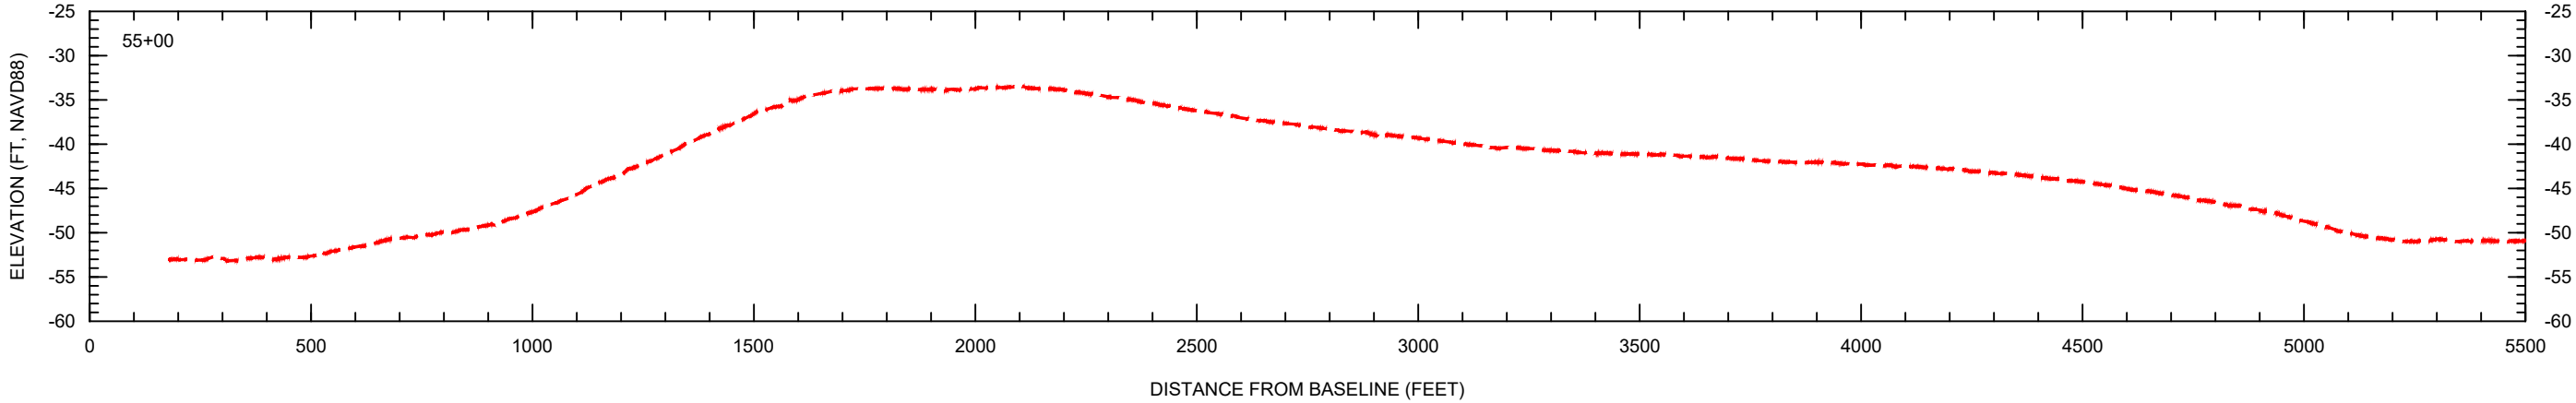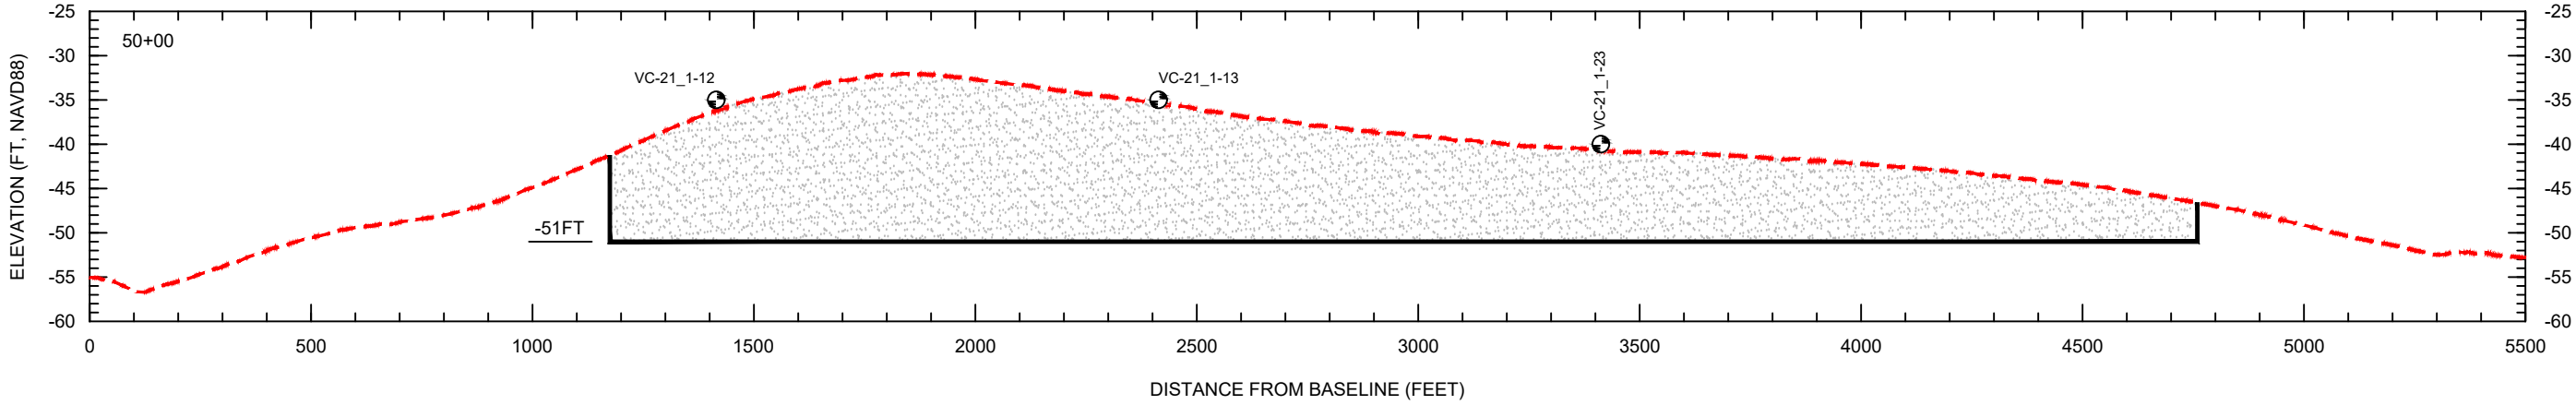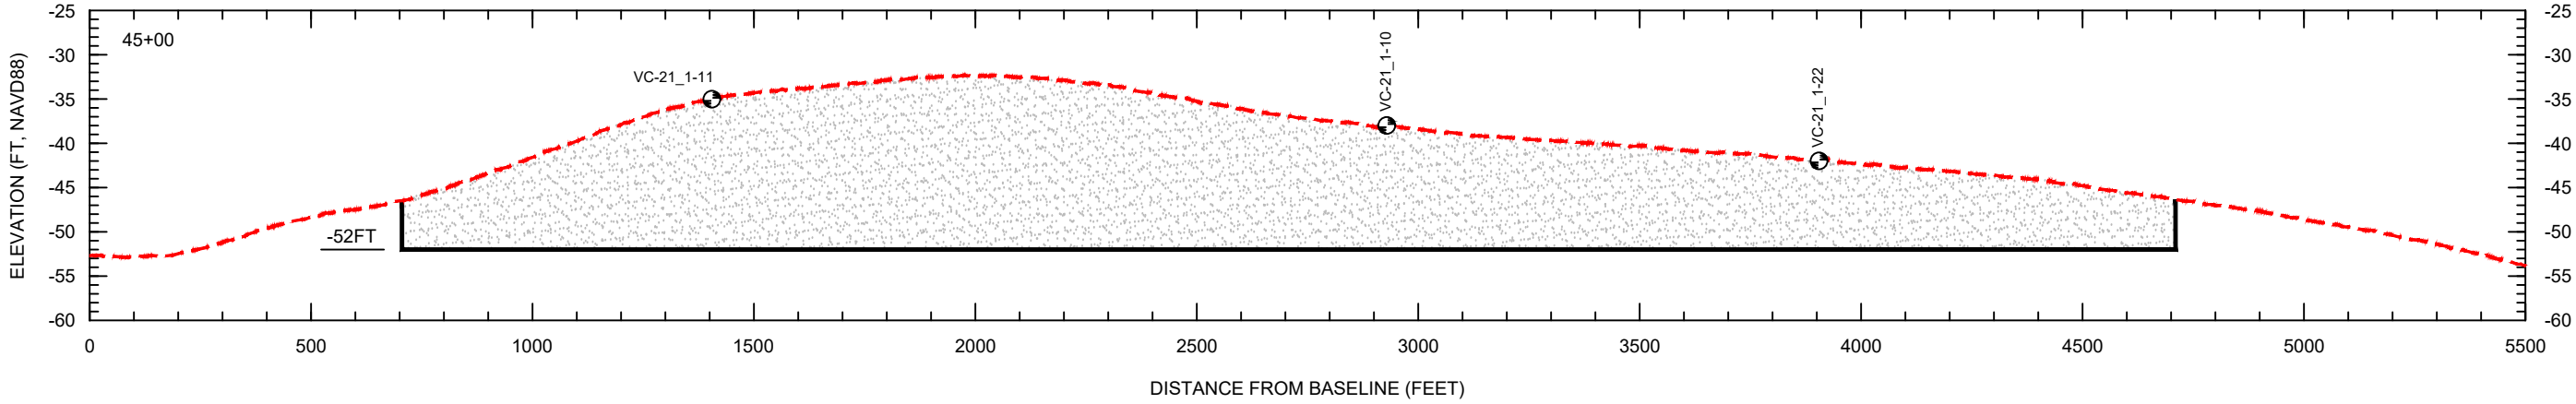

- NOTES:
1. GEOPHYSICAL DATA FROM OSI, 2021.
 2. GEOTECHNICAL DATA FROM GFA INTERNATIONAL AND AMDRILL, INC. 2020 and 2021.
 3. ELEVATIONS ARE SHOWN IN NAVD88 U.S. SURVEY FEET.


SCALE:
H: 1" = 400'
V: 1" = 20'

LEGEND:


--- EXISTING GRADE

 DESIGN DREDGE CUT

 VC-21_1-23 VIBRACORE

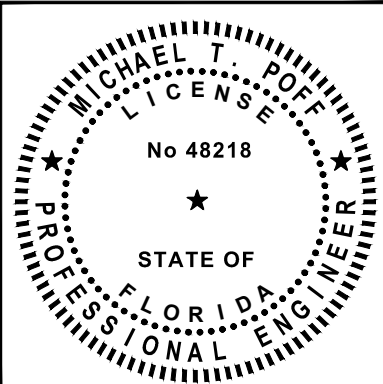

COASTAL & MARINE ENGINEERING ENVIRONMENTAL & GEOLOGICAL SERVICES SURVEYING & MAPPING ENGINEERING: CA 2464 SURVEYING: LB 2464		CLIENT: LEE COUNTY		DATE: 01/18/2024 DRAWN: JSD CHECKED: MTP SEC: TWP ACAD NO.: 22175_CPS_16-20_Borrow Area DWG REF. NO.		SCALE: AS NOTED F.B. PG. RNG.		NO. DATE BY REVISION DESCRIPTION	
COASTAL ENGINEERING CONSULTANTS, INC. SERVING FLORIDA SINCE 1977 28421 BONITA CROSSINGS BLVD. BONITA SPRINGS, FL 34135		TITLE: BORROW AREA SECTIONS							
PHONE: (239) 643-2324 FAX: (239) 643-1143 www.coastalengineering.com E-Mail: info@cecfl.com									
SHEET 20 OF 25 FILE NO.: 22.175									

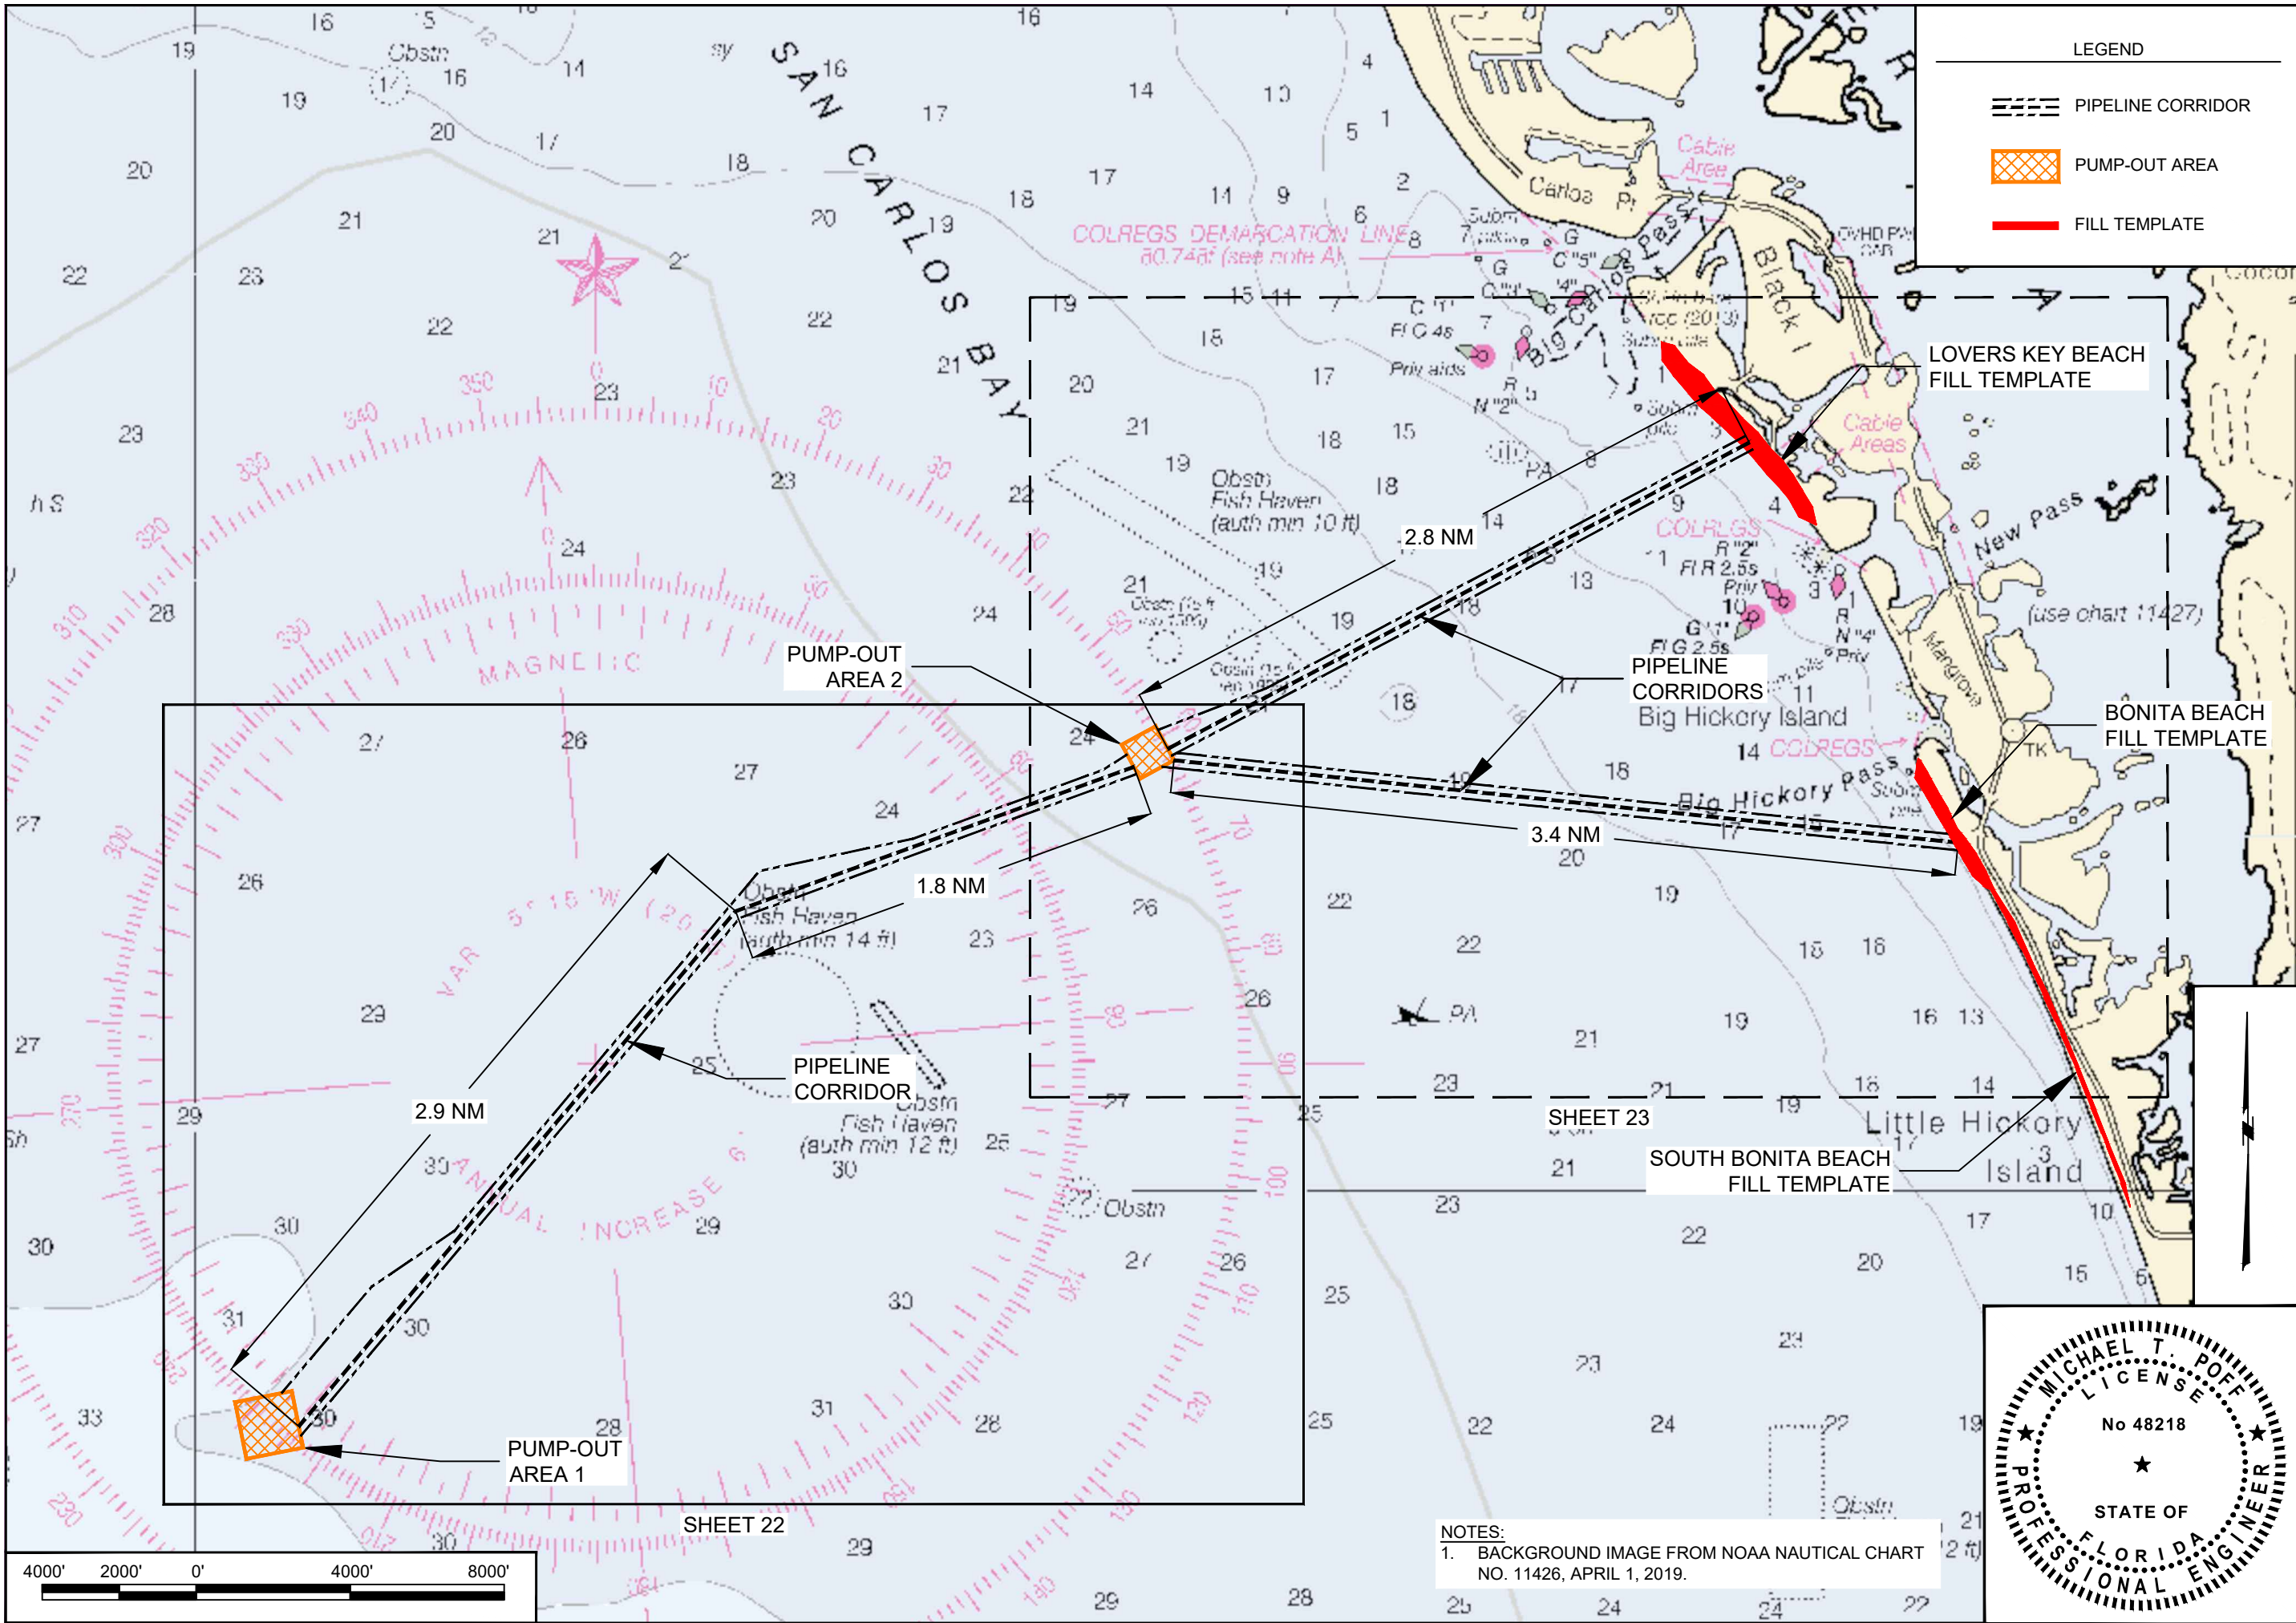



LEGEND



- PIPELINE CORRIDOR
- PUMP-OUT AREA
- FILL TEMPLATE

DATE: 01/18/2024		SCALE: AS NOTED	
DRAWN: JSD/F.B.		CHECKED: MTP/P.G.	
SEC.		TWP.	
ACAD NO.: 22175		CPS: 21x23	
REF. NO.:		BY	
NO.		REVISION DESCRIPTION	
LEE COUNTY			
PIPELINE CORRIDORS OVERVIEW			
CLIENT: COASTAL & MARINE ENGINEERING ENVIRONMENTAL & GEOLOGICAL SERVICES SURVEYING & MAPPING ENGINEERING: CA 2464 SURVEYING: LB 2464			
TITLE:			
PHONE: (239) 643-2324 FAX: (239) 643-1143 www.coastalengineering.com E-Mail: info@cecfl.com			
INC. SERVING FLORIDA SINCE 1977 28421 BONITA CROSSINGS BLVD. BONITA SPRINGS, FL 34135			
SHEET 21 OF 25 FILE NO.: 22.175			

NOTES:
1. BACKGROUND IMAGE FROM NOAA NAUTICAL CHART NO. 11426, APRIL 1, 2019.

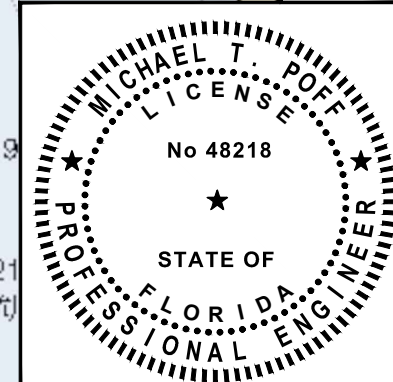

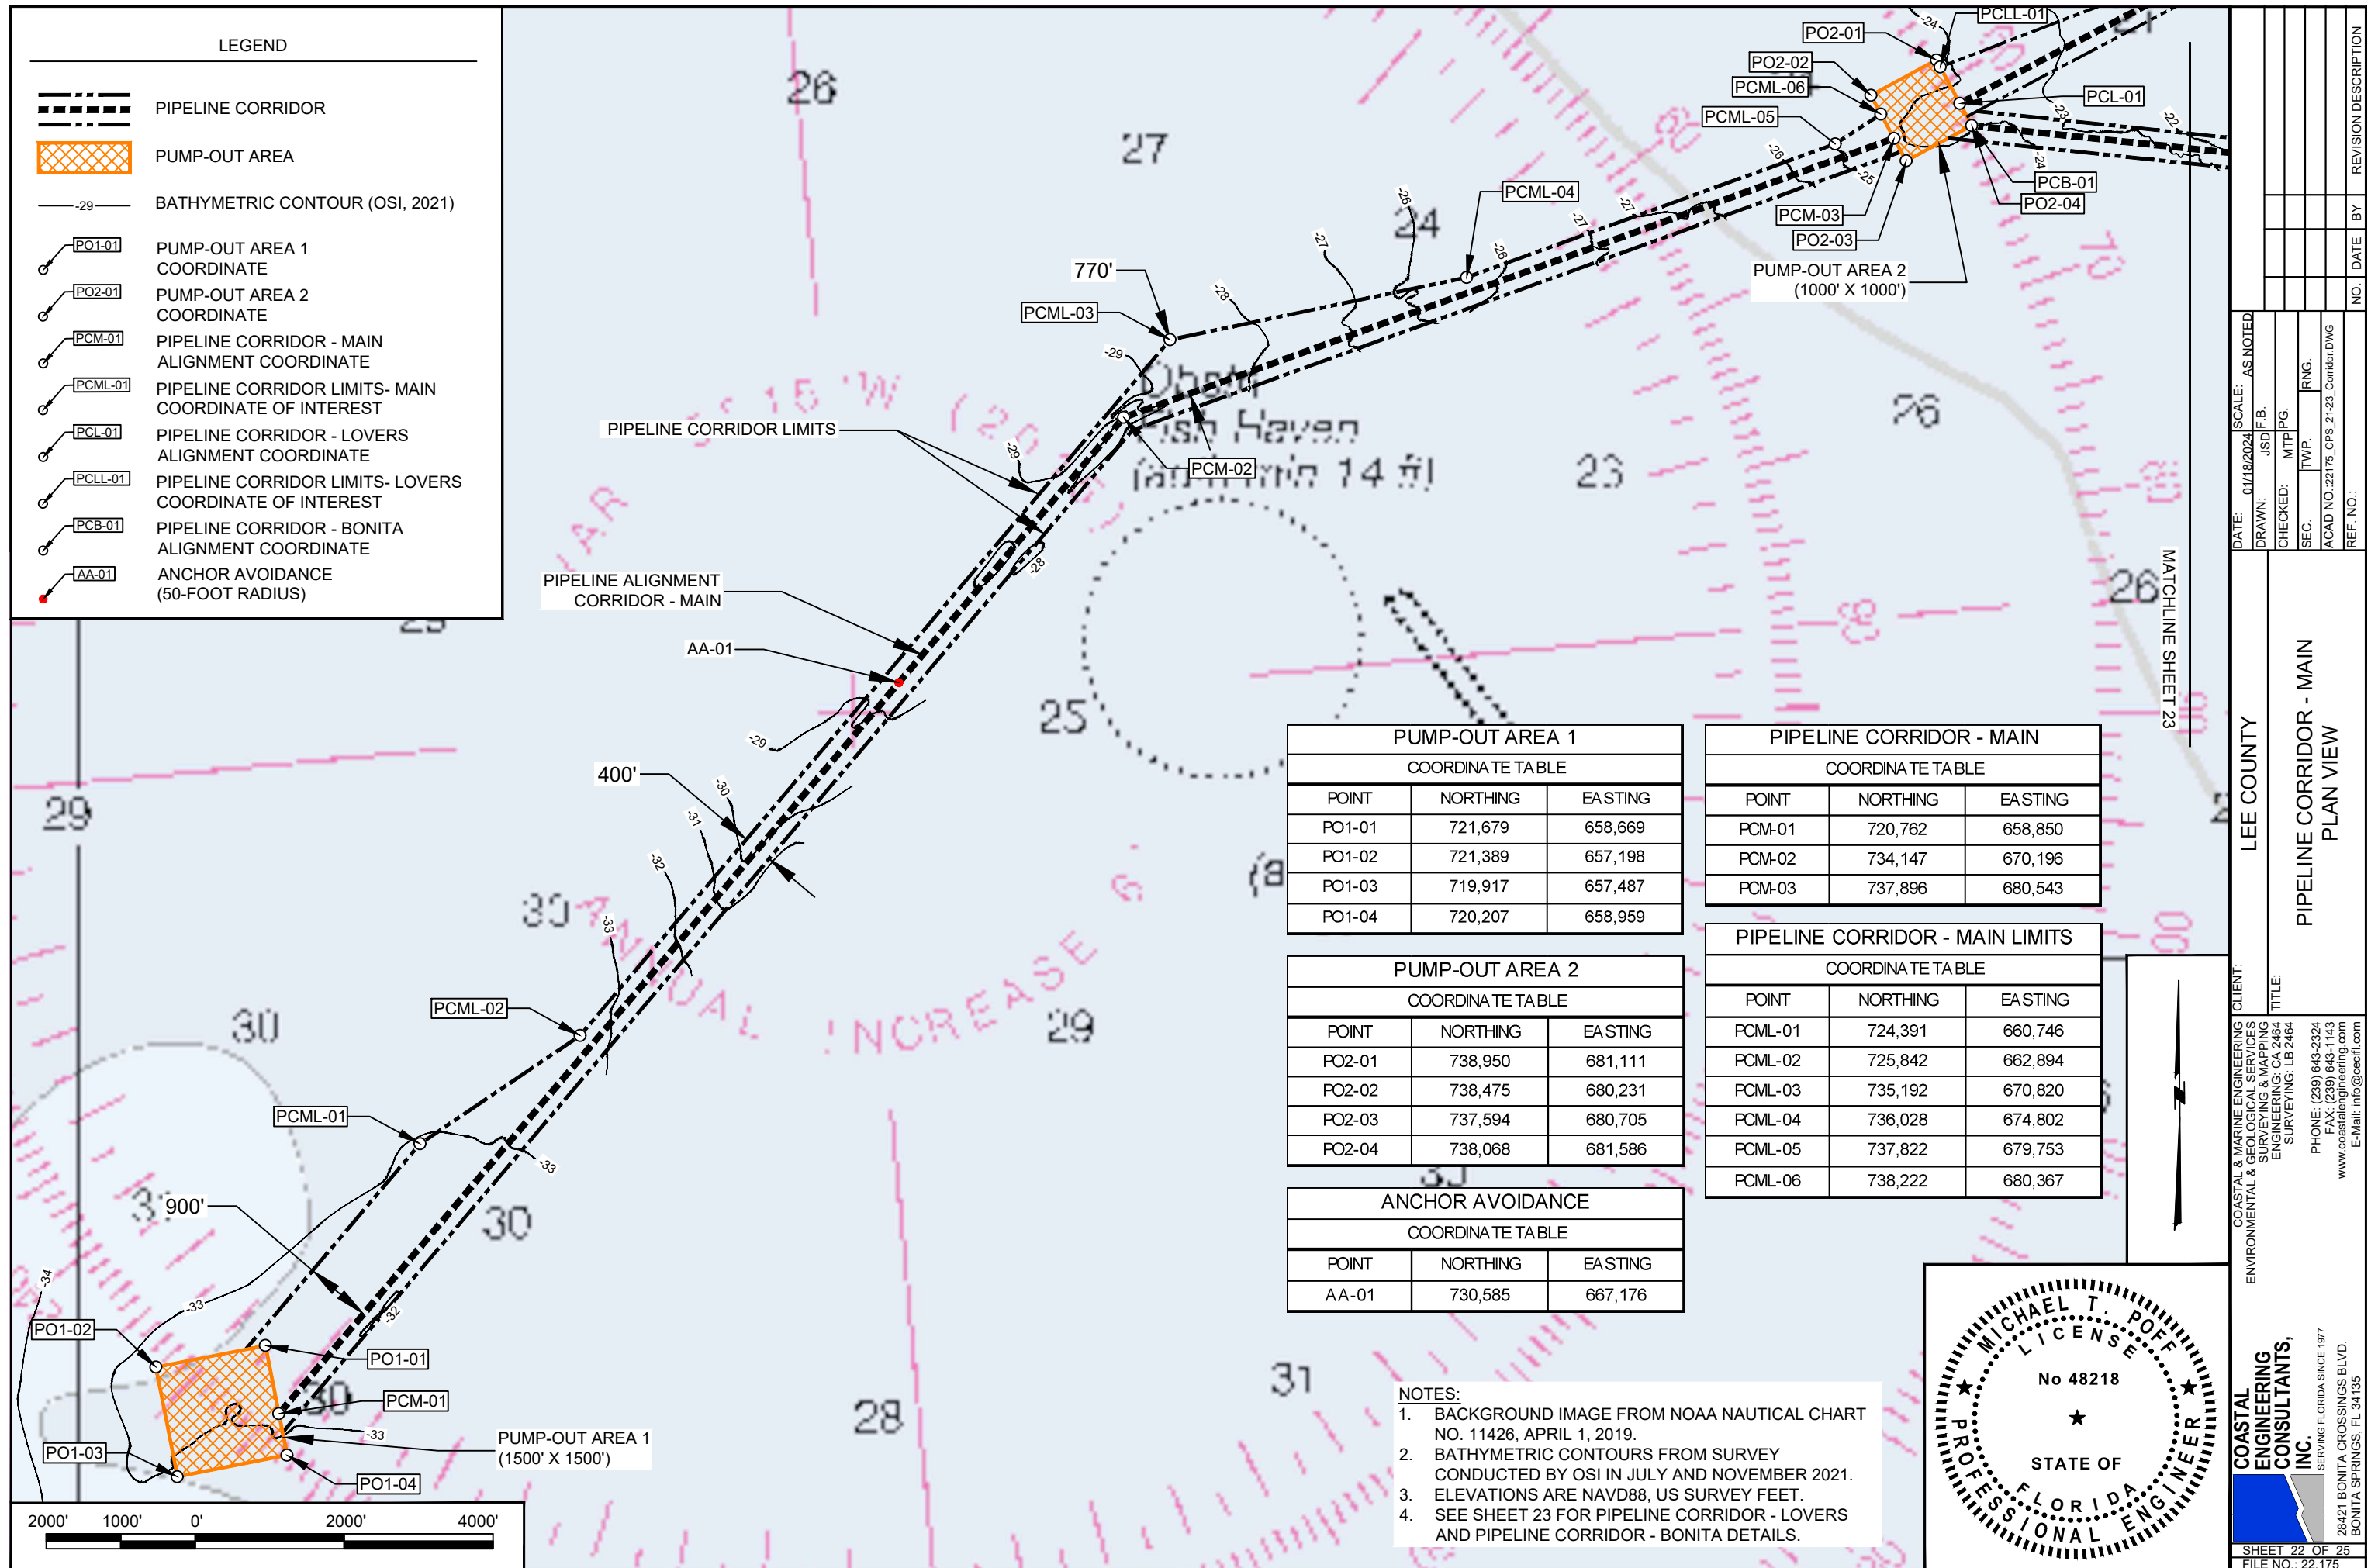

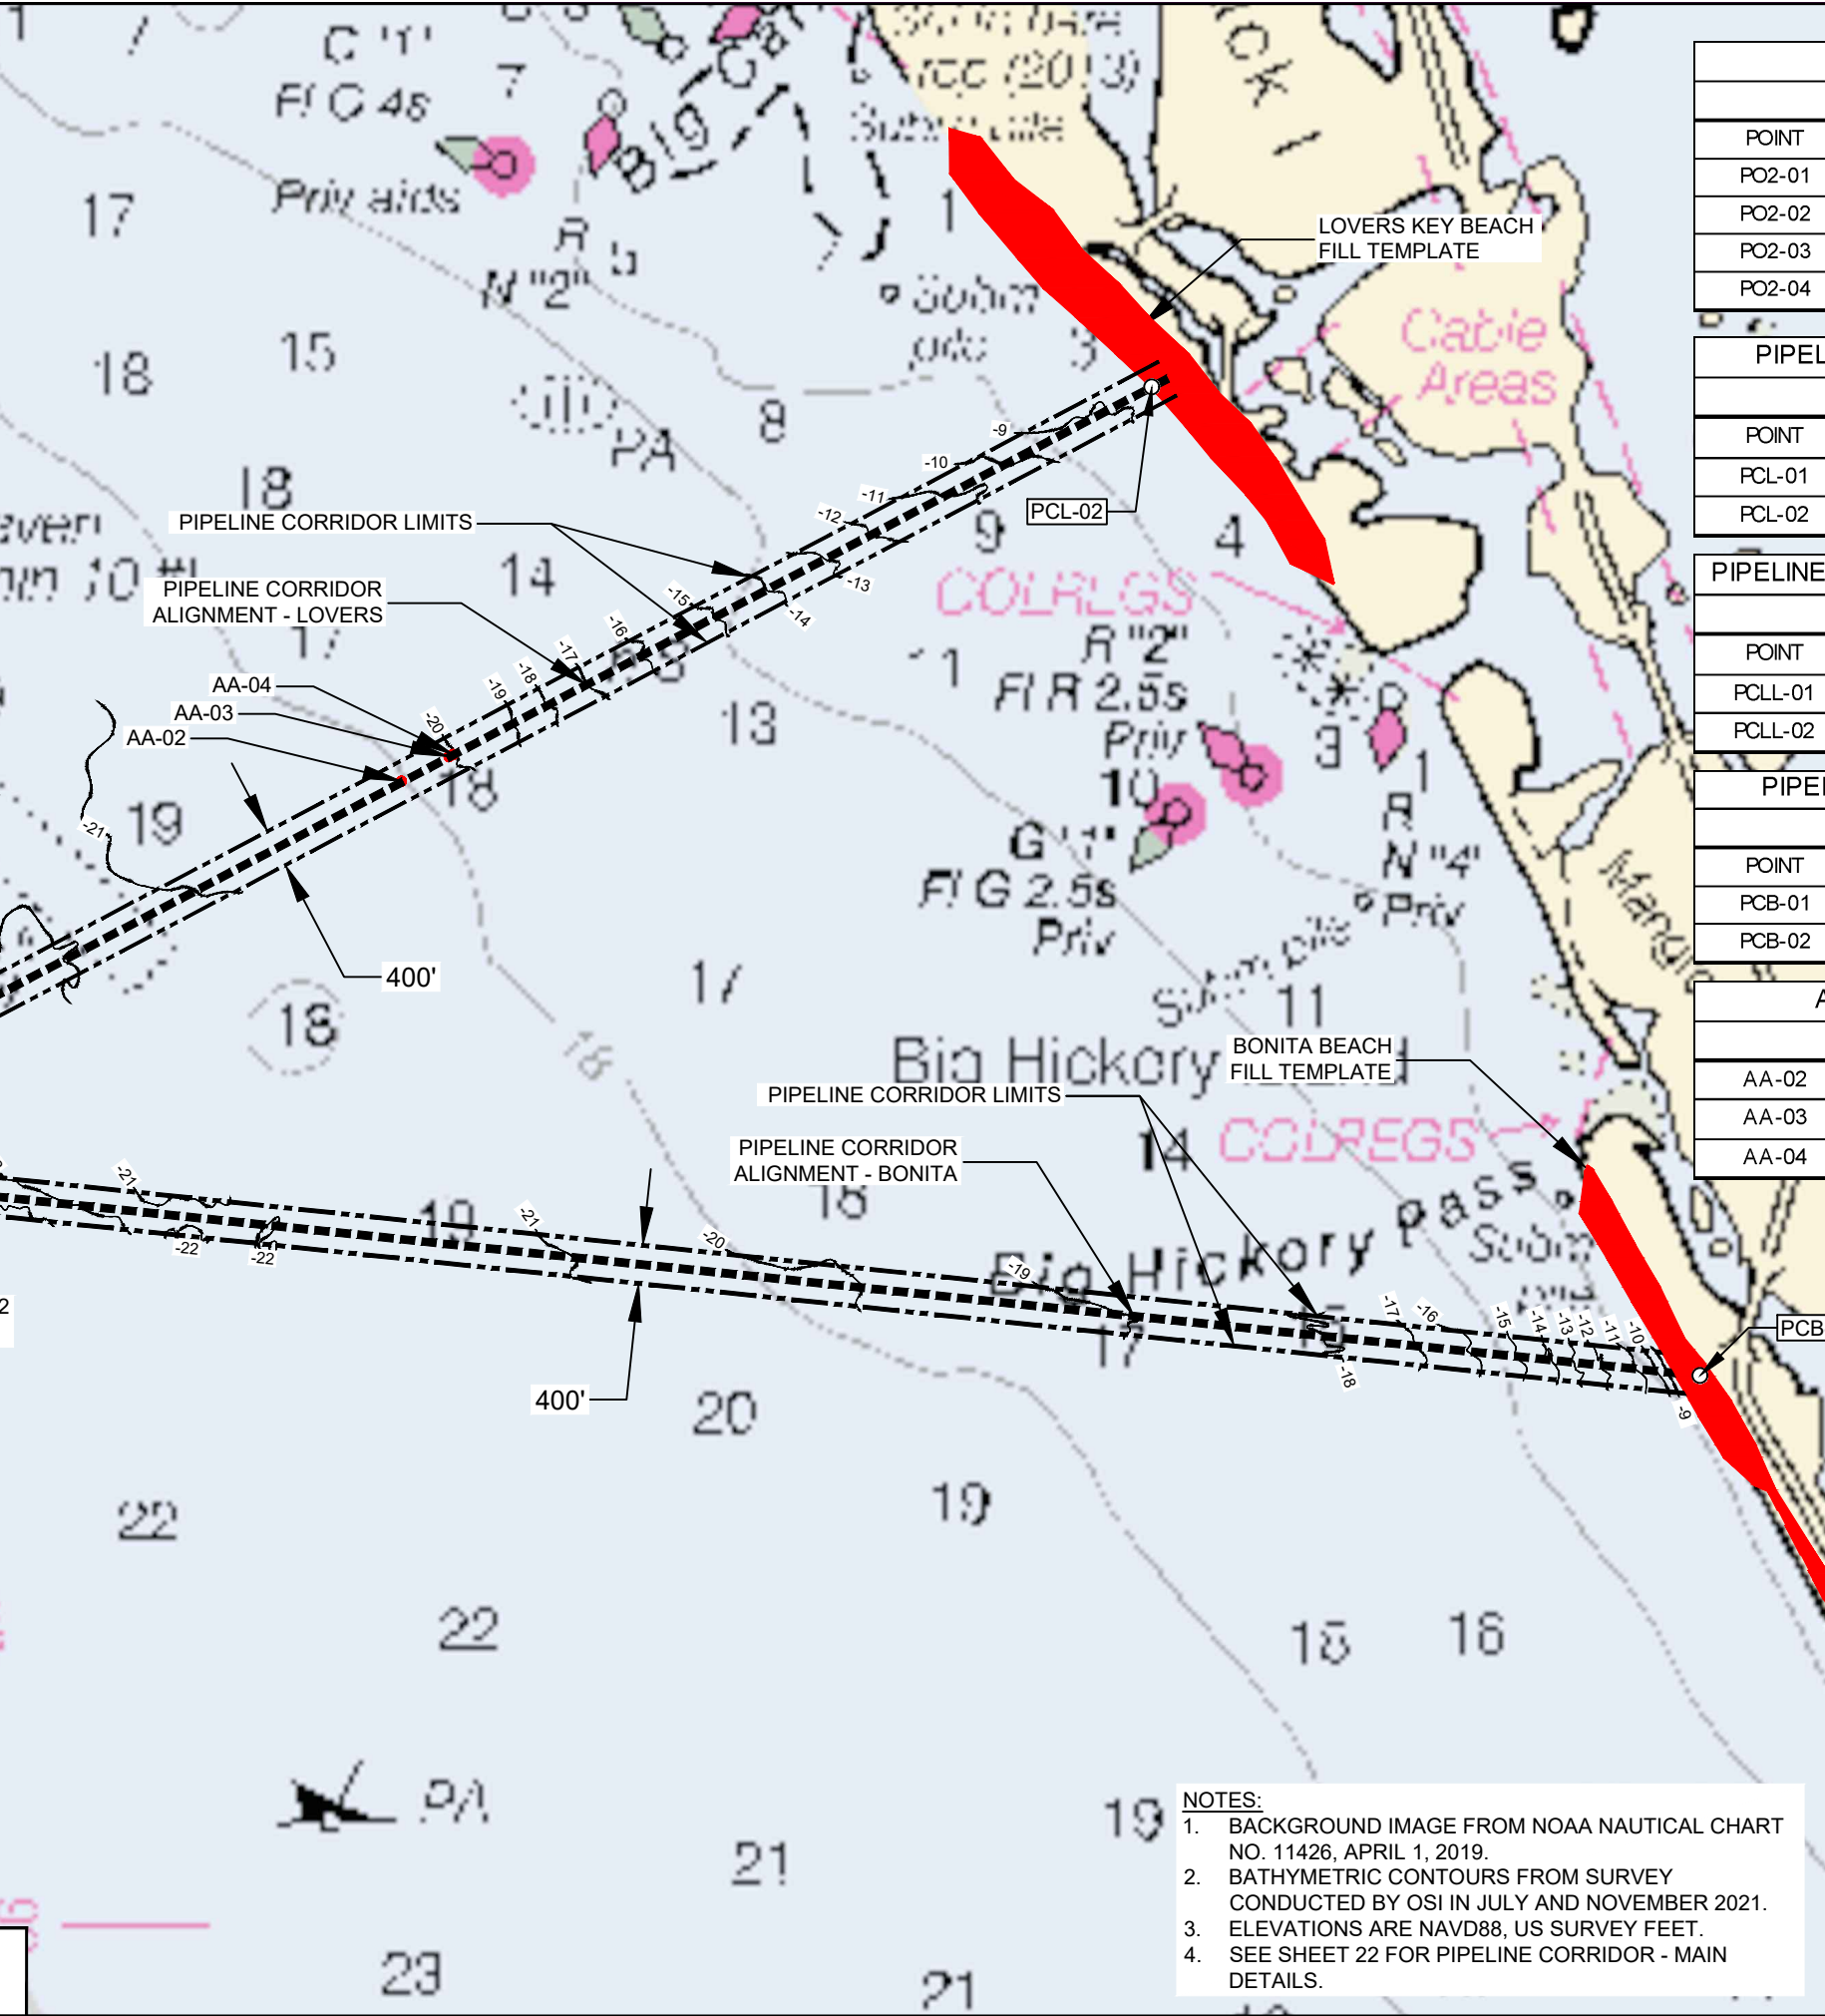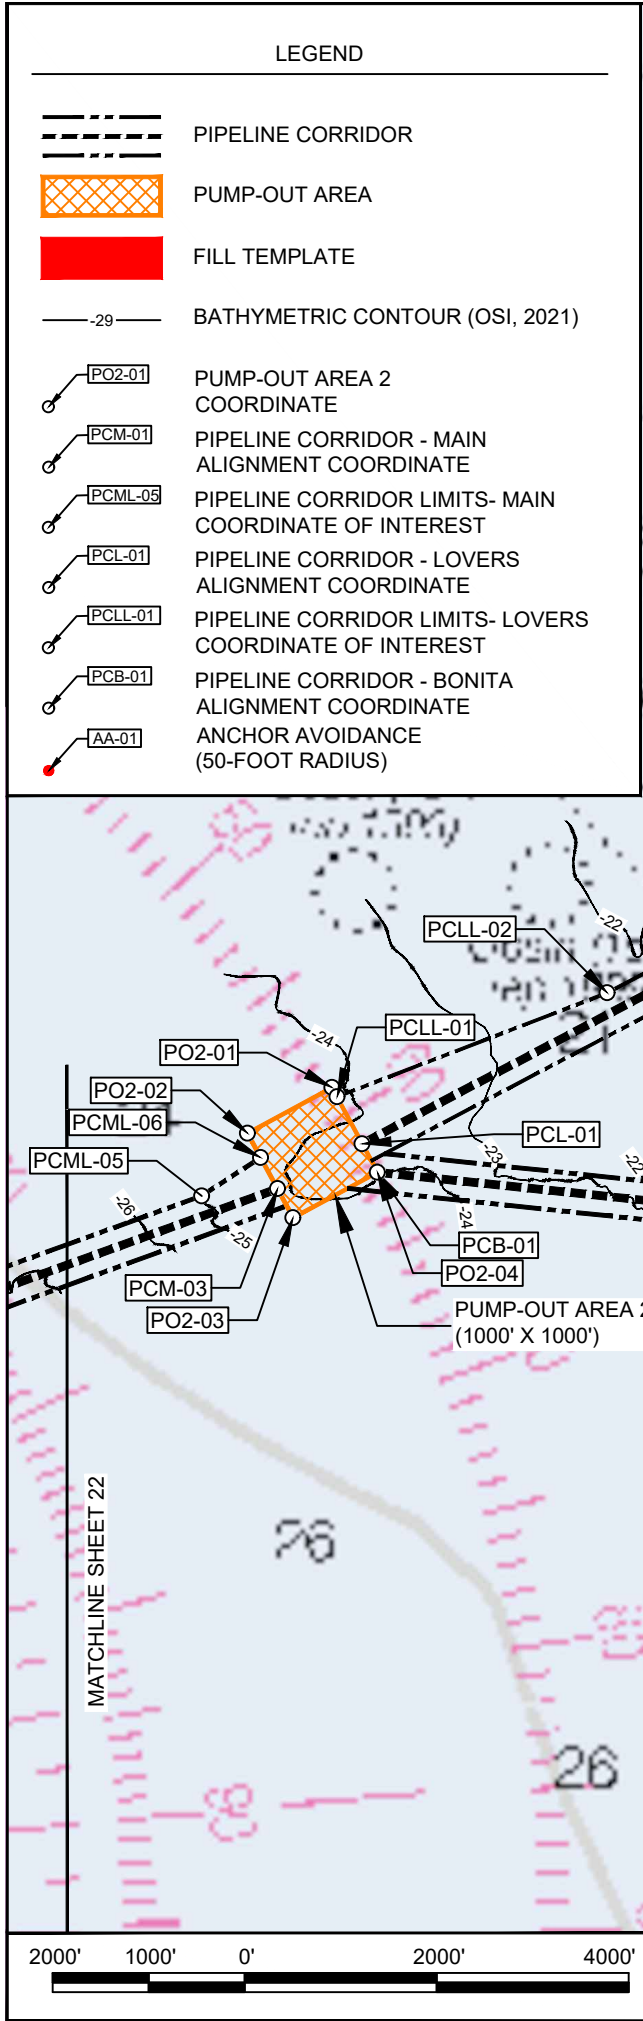

PUMP-OUT AREA 2

COORDINATE TABLE

POINT	NORTHING	EASTING
PO2-01	738,950	681,111
PO2-02	738,475	680,231
PO2-03	737,594	680,705
PO2-04	738,068	681,586

PIPELINE CORRIDOR - LOVERS

COORDINATE TABLE

POINT	NORTHING	EASTING
PCL-01	738,366	681,426
PCL-02	746,240	696,372

PIPELINE CORRIDOR - LOVERS LIMITS

COORDINATE TABLE

POINT	NORTHING	EASTING
PCLL-01	738,854	681,163
PCLL-02	739,937	683,979

PIPELINE CORRIDOR - BONITA

COORDINATE TABLE

POINT	NORTHING	EASTING
PCB-01	738,068	681,586
PCB-02	735,913	702,099

ANCHOR AVOIDANCE

COORDINATE TABLE

AA-02	742,122	688,533
AA-03	742,380	689,030
AA-04	742,403	689,074

LEE COUNTY

PIPELINE CORRIDORS
LOVERS AND BONITA
PLAN VIEW

CLIENT:

COASTAL & MARINE ENGINEERING
ENVIRONMENTAL & GEOLOGICAL SERVICES
SURVEYING & MAPPING
ENGINEERING: CA 2464
SURVEYING: LB 2464

TITLE:

COASTAL ENGINEERING
CONSULTANTS,
INC.

DATE:

01/18/2024

DRAWN:

JSD/F.B.

CHECKED:

MT/P/G.

SEC:

TWP.

ACAD NO.:

22175_CPS_21-23_Corridor.DWG

REF. NO.:

NO.

BY

DATE

REVISION DESCRIPTION

PHONE: (239) 643-2324

FAX: (239) 643-1143

www.coastalengineering.com

E-Mail: info@ceciff.com

SHEET 23 OF 25


FILE NO.: 22.175

STATE OF FLORIDA

PROFESSIONAL ENGINEER

Michael T. Poff

No 48218

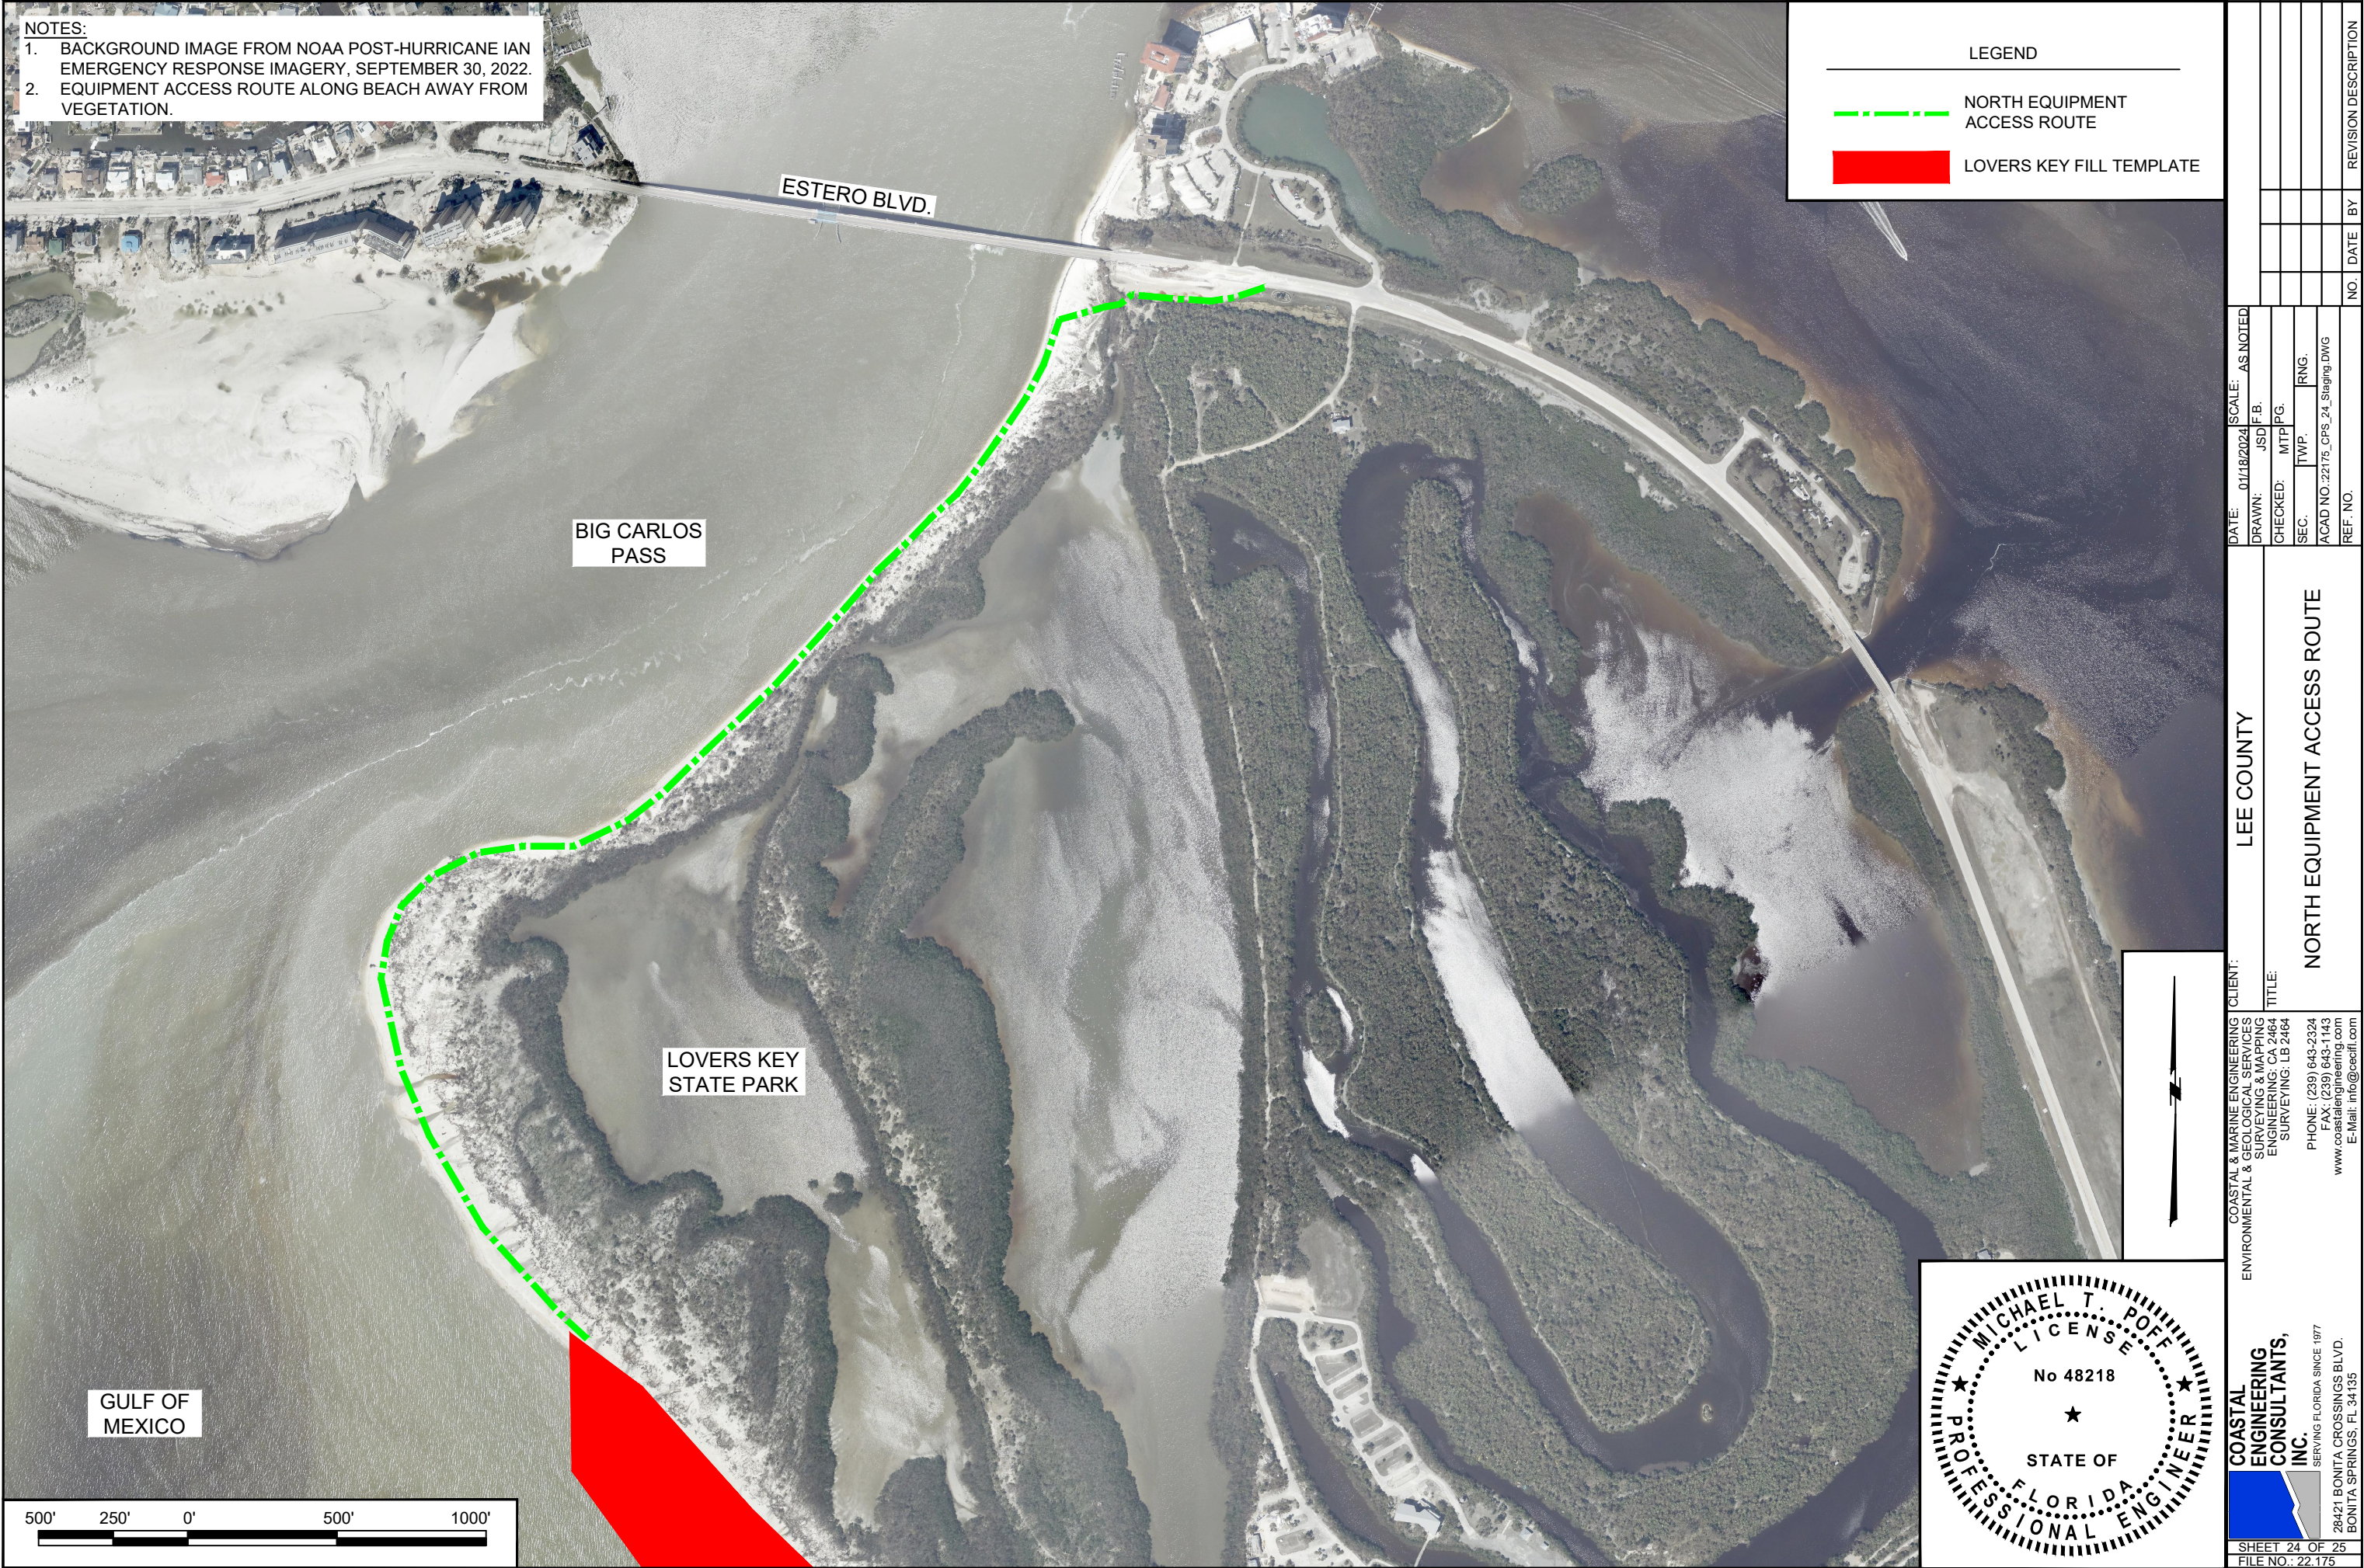

- NOTES:
1. BACKGROUND IMAGE FROM NOAA POST-HURRICANE IAN EMERGENCY RESPONSE IMAGERY, SEPTEMBER 30, 2022.
 2. EQUIPMENT ACCESS ROUTE ALONG BEACH AWAY FROM VEGETATION.

LEGEND

- - - NORTH EQUIPMENT ACCESS ROUTE

LOVERS KEY FILL TEMPLATE

CLIENT: LEE COUNTY		DATE: 01/18/2024	SCALE: AS NOTED
TITLE: NORTH EQUIPMENT ACCESS ROUTE		DRAWN: JSD	F.B.
		CHECKED: MTP	PG.
		SEC. TWP.	RNG.
		ACAD NO.: 22175 CPS 24 Staging DWG	
		REF. NO.	
		NO.	DATE
		BY	REVISION DESCRIPTION


COASTAL & MARINE ENGINEERING
ENVIRONMENTAL & GEOLOGICAL SERVICES
SURVEYING & MAPPING
ENGINEERING: CA 2464
SURVEYING: LB 2464

PHONE: (239) 643-2324
FAX: (239) 643-1143
www.coastalengineering.com
E-Mail: info@cecfl.com


COASTAL
ENGINEERING
CONSULTANTS,
INC.

28421 BONITA CROSSINGS BLVD.
BONITA SPRINGS, FL 34135

SHEET 24 OF 25
FILE NO.: 22.175

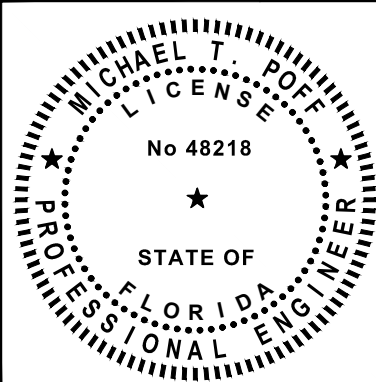


- NOTES:
1. BACKGROUND IMAGE FROM NOAA POST-HURRICANE IAN EMERGENCY RESPONSE IMAGERY, SEPTEMBER 30, 2022.
 2. BATHYMETRIC CONTOURS FROM SURVEY CONDUCTED BY CEC IN OCTOBER 2022.
 3. SEAGRASS BED LIMITS SHOWN FROM SURVEY CONDUCTED IN AUGUST 2016 AND 2021.
 4. EQUIPMENT ACCESS ROUTE ALONG BEACH AWAY FROM VEGETATION.

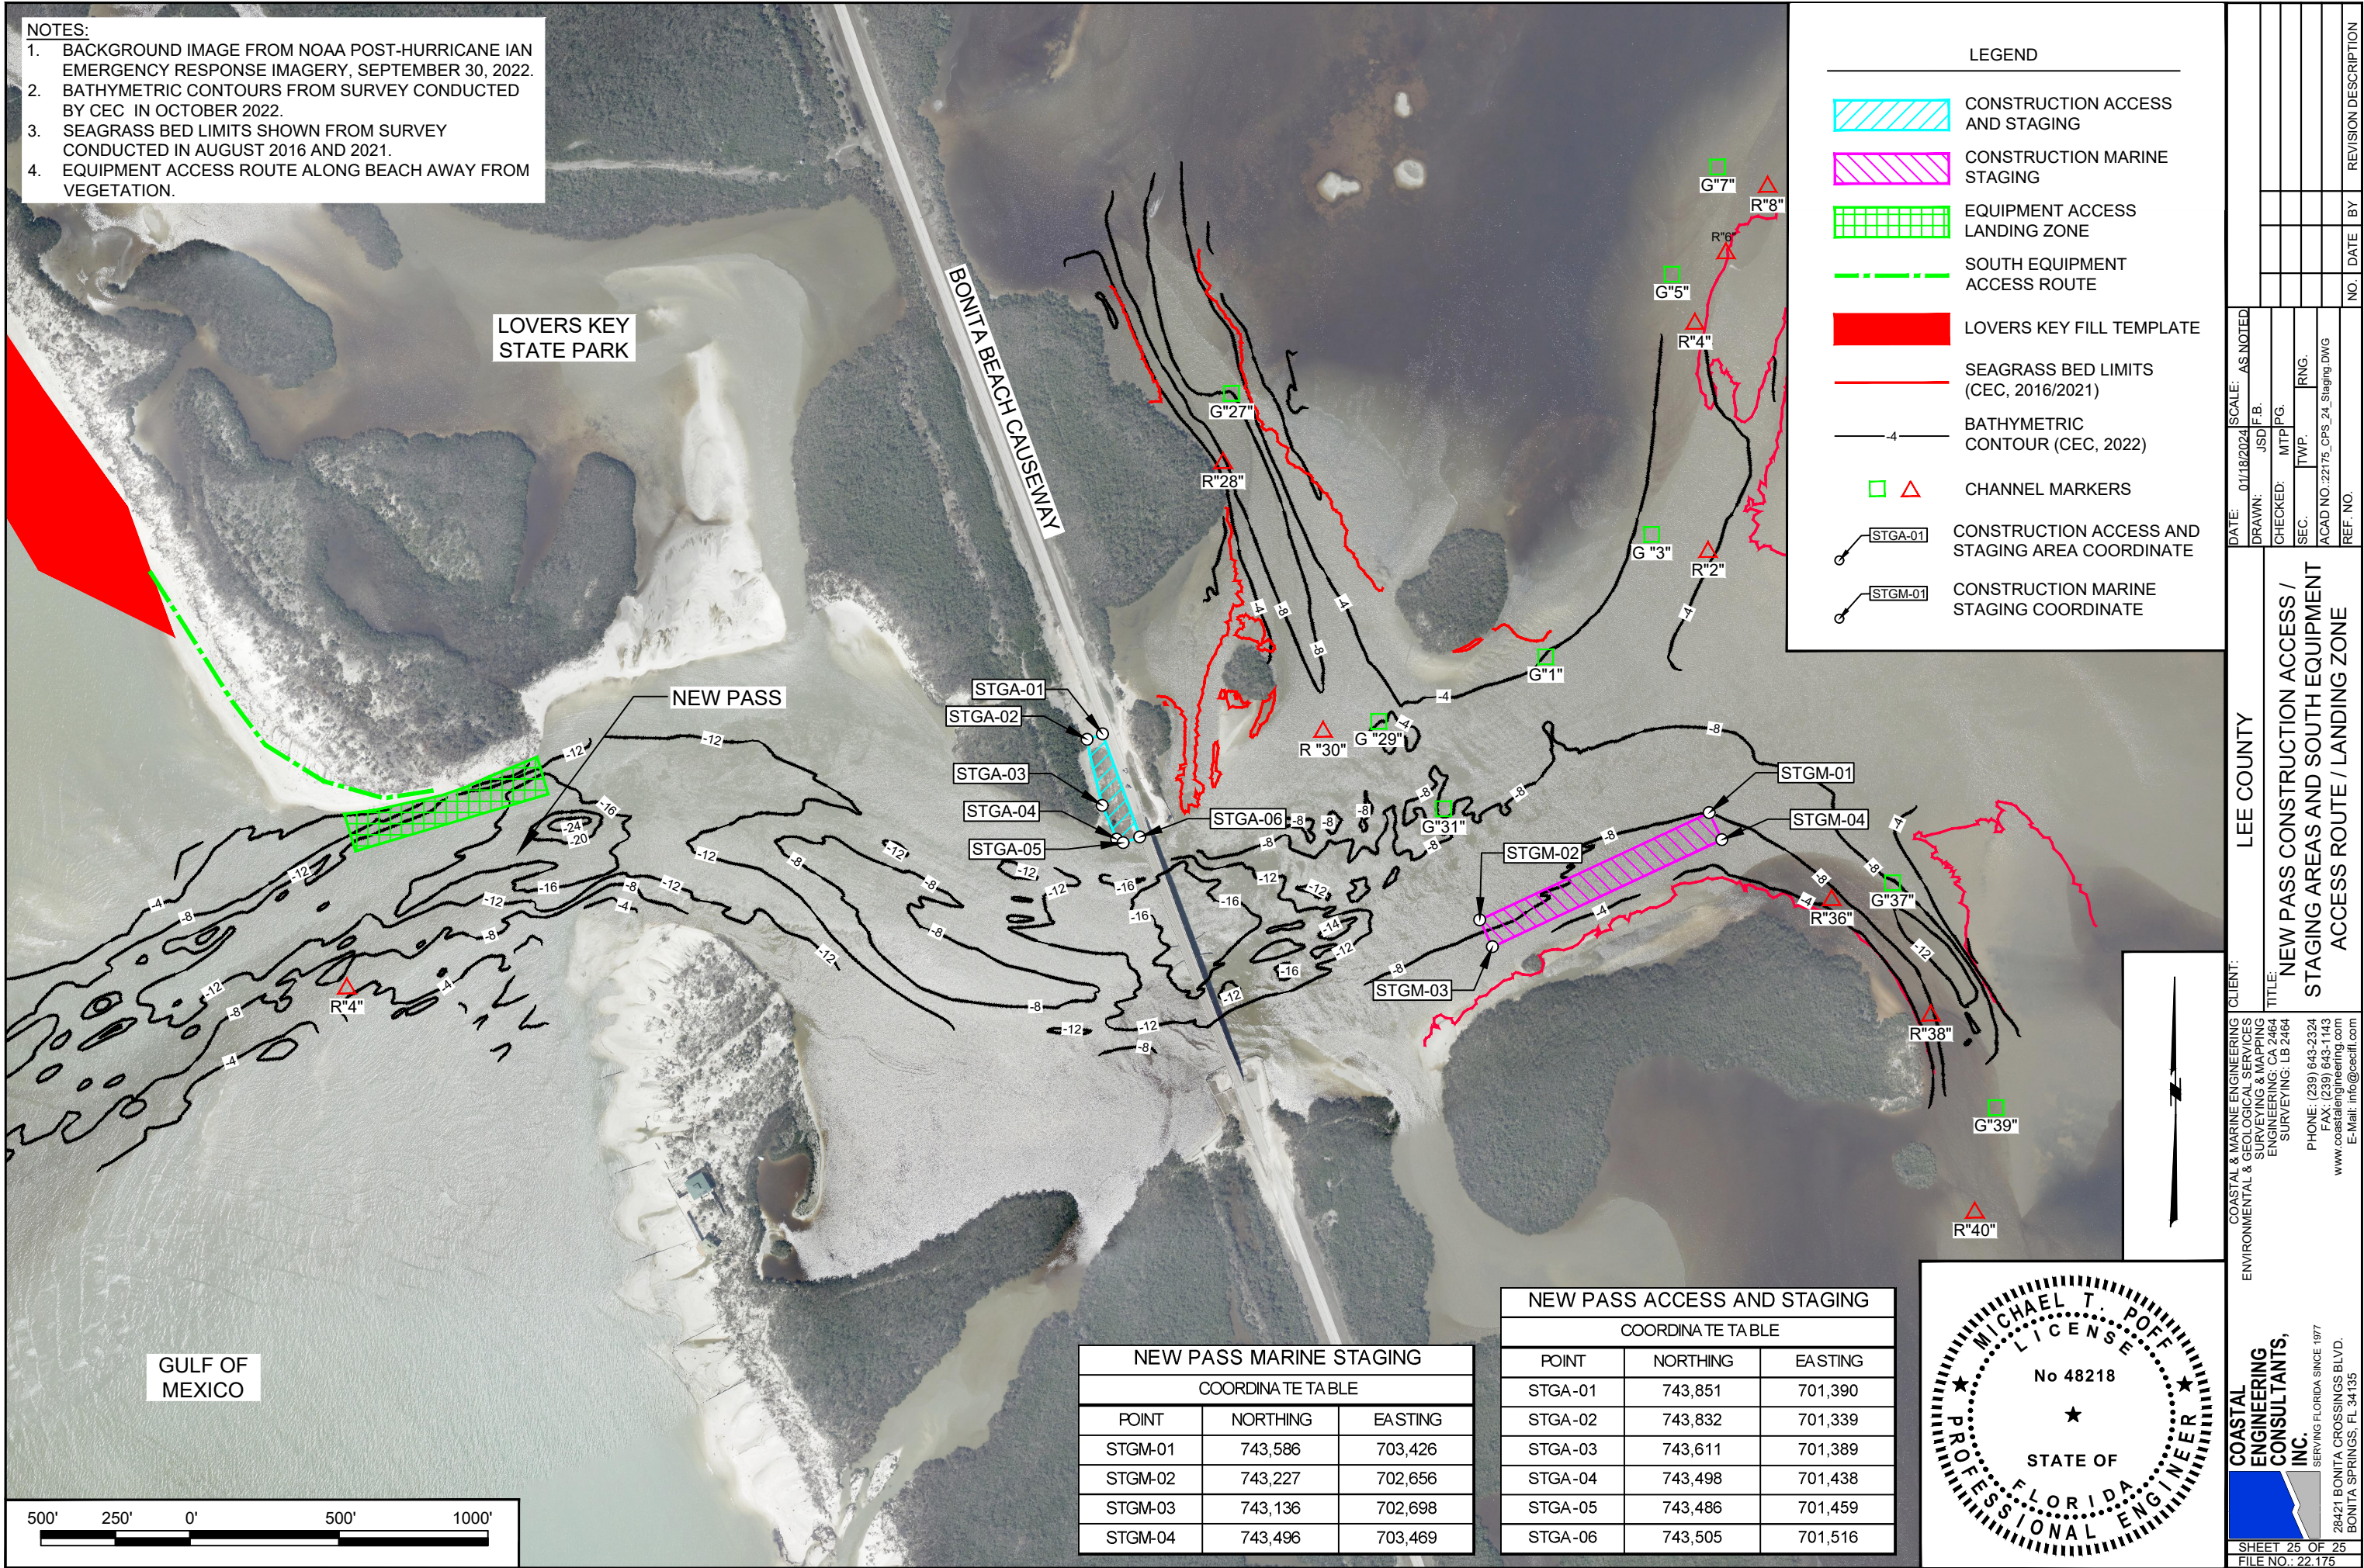

- LEGEND
- CONSTRUCTION ACCESS AND STAGING
 - CONSTRUCTION MARINE STAGING
 - EQUIPMENT ACCESS LANDING ZONE
 - SOUTH EQUIPMENT ACCESS ROUTE
 - LOVERS KEY FILL TEMPLATE
 - SEAGRASS BED LIMITS (CEC, 2016/2021)
 - BATHYMETRIC CONTOUR (CEC, 2022)
 - CHANNEL MARKERS
 - CONSTRUCTION ACCESS AND STAGING AREA COORDINATE
 - CONSTRUCTION MARINE STAGING COORDINATE

NEW PASS MARINE STAGING		
COORDINA TE TABLE		
POINT	NORTHING	EASTING
STGM-01	743,586	703,426
STGM-02	743,227	702,656
STGM-03	743,136	702,698
STGM-04	743,496	703,469

NEW PASS ACCESS AND STAGING		
COORDINA TE TABLE		
POINT	NORTHING	EASTING
STGA-01	743,851	701,390
STGA-02	743,832	701,339
STGA-03	743,611	701,389
STGA-04	743,498	701,438
STGA-05	743,486	701,459
STGA-06	743,505	701,516

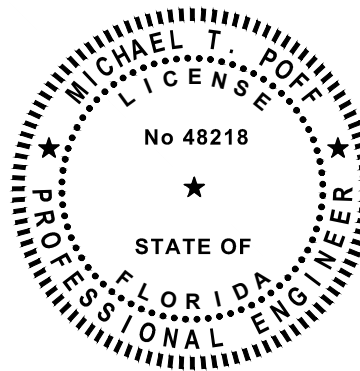

DATE: 01/18/2024
DRAWN: JSD
CHECKED: MTP
SEC: TWP
ACAD NO.: 22175_CPS 24_Staging DWG
REF. NO.

SCALE: AS NOTED
F.B.

DATE: 01/18/2024
DRAWN: JSD
CHECKED: MTP
SEC: TWP
ACAD NO.: 22175_CPS 24_Staging DWG
REF. NO.

LEE COUNTY

NEW PASS CONSTRUCTION ACCESS / STAGING AREAS AND SOUTH EQUIPMENT ACCESS ROUTE / LANDING ZONE

COASTAL & MARINE ENGINEERING ENVIRONMENTAL & GEOLOGICAL SERVICES SURVEYING & MAPPING ENGINEERING: CA 2464 SURVEYING: LB 2464
PHONE: (239) 643-2324
FAX: (239) 643-1143
www.coastalengineering.com
E-Mail: info@ceciff.com

COASTAL ENGINEERING CONSULTANTS, INC.
SERVING FLORIDA SINCE 1977
28421 BONITA CROSSINGS BLVD.
BONITA SPRINGS, FL 34135

SHEET 25 OF 25
FILE NO.: 22.175

Table 1

PARCELNO	JV	OWN_NAME	PHY_ADDR1	PHY_CITY	PHY_ZIPCD
254724B20200000CE	-	EGRET CONDOMINIUM	26342 HICKORY BLVD	BONITA SPRINGS	34134
254724B2003000010	199,647	MORZILLA TY	26275 HICKORY BLVD	BONITA SPRINGS	34134
254724B2003000020	227,040	INSUA JESUS	26275 HICKORY BLVD	BONITA SPRINGS	34134
254724B2003000030	188,705	KAREN L SHRADER TRUST +	26275 HICKORY BLVD	BONITA SPRINGS	34134
254724B2003000040	250,266	SHRADER DELORES I TR	26275 HICKORY BLVD	BONITA SPRINGS	34134
254724B2003000100	209,756	ROWELL ROBERT L TR	26275 HICKORY BLVD	BONITA SPRINGS	34134
254724B2003000050	288,944	ELMSTRAND DENNIS W +	26275 HICKORY BLVD	BONITA SPRINGS	34134
254724B2003000120	288,349	SCHRECK THOMAS C &	26275 HICKORY BLVD	BONITA SPRINGS	34134
254724B2003000200	219,576	LAPOINTE JANN TR	26275 HICKORY BLVD	BONITA SPRINGS	34134
254724B20380000CE	-	AMBASSADOR CONDO ASSOCIATION	AMBASSADOR CONDO C/E	BONITA SPRINGS	34134
254724B2003000070	381,797	GRANT WILLIAM D	26275 HICKORY BLVD	BONITA SPRINGS	34134
254724B2003000140	251,265	MAY JEFFREY A SR & KAREN J	26275 HICKORY BLVD	BONITA SPRINGS	34134
254724B2003000210	232,636	SEXTON TERRY TR	26275 HICKORY BLVD	BONITA SPRINGS	34134
254724B2003000080	205,822	RIGBY MARLA TR	26275 HICKORY BLVD	BONITA SPRINGS	34134
254724B2003000220	234,827	SAUERS KEVIN & BELINDA L	26275 HICKORY BLVD	BONITA SPRINGS	34134
254724B2003000150	261,373	EMPIE JOHN L TR	26275 HICKORY BLVD	BONITA SPRINGS	34134
254724B2003000090	291,309	HAWKINS TODD T	26275 HICKORY BLVD	BONITA SPRINGS	34134
254724B2003000230	226,369	MUCKLE GARY L & KATHLEEN P	26275 HICKORY BLVD	BONITA SPRINGS	34134
254724B2003000160	235,333	VARGA EDWARD L +	26275 HICKORY BLVD	BONITA SPRINGS	34134
254724B2003000290	292,389	BARNARD TIMMY ALLEN & LUANN	26275 HICKORY BLVD	BONITA SPRINGS	34134
254724B20030A00CE	-	BONITA BCH MOBILE HMS VILL INC	BONITA BEACH MOBILE HMS VILL C/E	BONITA SPRINGS	34134
254724B2003000300	198,251	BARNARD TIMMY A & LUANN	26275 HICKORY BLVD	BONITA SPRINGS	34134
254724B2003000240	233,324	VEPRASKAS JOHN & CARLA M	26275 HICKORY BLVD	BONITA SPRINGS	34134
254724B200300031A	319,822	ACQUARULO LOUIS	26275 HICKORY BLVD	BONITA SPRINGS	34134
254724B2003000180	230,701	FRENCH JEFFREY G TR	26275 HICKORY BLVD	BONITA SPRINGS	34134
254724B2003000250	217,220	WILCZEWSKI PAUL & LINDA	26275 HICKORY BLVD	BONITA SPRINGS	34134
254724B2003000320	260,940	CALDERON ROBERTO D &	26275 HICKORY BLVD	BONITA SPRINGS	34134
254724B2003000190	232,631	MARTIN JAMES ANTHONY &	26275 HICKORY BLVD	BONITA SPRINGS	34134
254724B2003000260	251,404	FRANK STEPHAN E	26275 HICKORY BLVD	BONITA SPRINGS	34134
254724B2003000330	272,842	LESTER JON	26275 HICKORY BLVD	BONITA SPRINGS	34134
254724B2003000270	256,495	VEPRASKAS JOHN & CARLA	26275 HICKORY BLVD	BONITA SPRINGS	34134
254724B2003000340	197,782	GILBERT RICHARD	26275 HICKORY BLVD	BONITA SPRINGS	34134
254724B2003000280	363,517	FORSYTHE RONALD &	26275 HICKORY BLVD	BONITA SPRINGS	34134
254724B2003000350	369,532	14 WILLIAMS ROAD LLC	26275 HICKORY BLVD	BONITA SPRINGS	34134
254724B20320000CE	-	HICKORY SHORES CONDO ASSOC	HICKORY SHORES C/E	BONITA SPRINGS	34134
254724B2003000360	248,346	CUMMINGS MICHAEL	26275 HICKORY BLVD	BONITA SPRINGS	34134
254724B2003000370	235,535	VAN WIEREN GLENN L &	26275 HICKORY BLVD	BONITA SPRINGS	34134
254724B2003000380	233,813	WALKER CHRISTINE	26275 HICKORY BLVD	BONITA SPRINGS	34134
254724B2003000390	266,550	MARTINEZ DAVID PEREZ &	26275 HICKORY BLVD	BONITA SPRINGS	34134
254724B2003000400	260,892	TOOTHMAN JAMES R TR	26275 HICKORY BLVD	BONITA SPRINGS	34134
254724B2001K00010	4,708,357	WEST BAY CLUB COMMUNITY ASSOCI	26194 HICKORY BLVD	BONITA SPRINGS	34134
254724B20430000CE	-	SALTY SURF CLUB CONDOMINIUM	SALTY SURF CLUB CONDO C/E	BONITA SPRINGS	34134
254724B2001K00060	2,990,000	LOCKE C THOMAS JR &	26170/172 HICKORY BLVD	BONITA SPRINGS	34134
254724B20400000CE	-	SILVER SANDS OF BONITA BEACH	SILVER SANDS OF BONITA BEACH C/E	BONITA SPRINGS	34134
254724B20410000CE	-	PELICAN POINTE ON THE GULF	26132 HICKORY BLVD	BONITA SPRINGS	34134
254724B2001K00130	6,365,800	CLUB AT MEDITERRA INC	26110 HICKORY BLVD	BONITA SPRINGS	34134
254724B2000020010	347,716	BAYSIDE HOLDINGS ON HICKORY LL	26105 HICKORY BLVD	BONITA SPRINGS	34134
254724B2001K00170	5,993,750	LEE COUNTY	26082 HICKORY BLVD	BONITA SPRINGS	34134
254724B20210000CE	-	CASA BONITA I CONDO ASSOC	CASA BONITA C/E	BONITA SPRINGS	34134
244724B30290000CE	-	CASA BONITA GRANDE CONDO	25902 HICKORY BLVD	BONITA SPRINGS	34134
254724B30220000CE	-	CASA BONITA II CONDO ASSOC	CASA BONITA II C/E	BONITA SPRINGS	34134
244724B30460000CE	-	SNOOK HARBOR CONDO ASSOC	25853 HICKORY BLVD	BONITA SPRINGS	34134
244724B30300000CE	-	DOLPHIN WAY OF HICKORY POINT	DOLPHIN WAY @ HICKORY POINT C/E	BONITA SPRINGS	34134
244724B3000013060	1,004,998	WEAVER SUSAN A	25835 HICKORY BLVD	BONITA SPRINGS	34134
244724B3000013000	2,354,280	DC PETROLEUM INC	25825 HICKORY BLVD	BONITA SPRINGS	34134
254724B30440000CE	-	BAYSCAPE CONDO ASSOC	25815 HICKORY BLVD	BONITA SPRINGS	34134
244724B40340000CE	-	SEASCAPE CONDO PH III	SEASCAPE CONDO PH III C/E	BONITA SPRINGS	34134
244724B40310000CE	-	BONITA BEACH CLUB CONDO ASSOC	BONITA BEACH CLUB C/E	BONITA SPRINGS	34134
244724B3010060000	46,676	BONITA CONSERVATION AUTHORITY	ACCESS UNDETERMINED	BONITA SPRINGS	0
244724B3010061000	51,299	SCHIE33908 INC	ACCESS UNDETERMINED	BONITA SPRINGS	0

PARCELNO	JV	OWN_NAME	PHY_ADDR1	PHY_CITY	PHY_ZIPCD
244724B3047040003	1,430,736	CLACK LANE ALAN & DENISE	25961 HICKORY BLVD	BONITA SPRINGS	34134
244724B3047040001	1,554,418	WHOBREY GENE LOWERY TR	25961 HICKORY BLVD	BONITA SPRINGS	34134
244724B3047040002	1,382,330	YORK KEVIN L & JILL	25961 HICKORY BLVD	BONITA SPRINGS	34134
244724B40340F5050	347,786	VOGH MARILYN S TR	25800 HICKORY BLVD	BONITA SPRINGS	34134
244724B40340F3090	594,318	HERDER HANS OTTO & HEIDRUN	25800 HICKORY BLVD	BONITA SPRINGS	34134
244724B40340F4060	492,609	TOOPS WILLIAM D & TERRY R	25800 HICKORY BLVD	BONITA SPRINGS	34134
244724B40340F5040	518,485	MURRAY JAMES C TR	25800 HICKORY BLVD	BONITA SPRINGS	34134
244724B40340F2020	456,906	SWANSON GARY L TR	25800 HICKORY BLVD	BONITA SPRINGS	34134
244724B40340F4050	342,314	SYBRANT MARYLYN A +	25800 HICKORY BLVD	BONITA SPRINGS	34134
244724B40340F4080	561,271	CORCELLI DIANE M	25800 HICKORY BLVD	BONITA SPRINGS	34134
244724B40340F5010	364,768	OKEEFE SALLY J	25800 HICKORY BLVD	BONITA SPRINGS	34134
244724B40340F4040	510,327	ROBERT H POUCH TRUST +	25800 HICKORY BLVD	BONITA SPRINGS	34134
244724B40340F2080	360,304	SCHNEIDER ROBERT J &	25800 HICKORY BLVD	BONITA SPRINGS	34134
244724B40340F3020	470,265	BONENBERGER PAUL R &	25800 HICKORY BLVD	BONITA SPRINGS	34134
244724B40340F2050	325,859	HENDERSON WILLIAM A &	25800 HICKORY BLVD	BONITA SPRINGS	34134
244724B40340F5080	570,244	CONWAY DONNA MYRINE TR	25800 HICKORY BLVD	BONITA SPRINGS	34134
244724B40340F5020	487,653	SIMSA BRIGITTE INGEBORG	25800 HICKORY BLVD	BONITA SPRINGS	34134
244724B40340F3060	482,639	HANSON BONITA SPRINGS TRUST	25800 HICKORY BLVD	BONITA SPRINGS	34134
244724B40340F1040	462,442	TURNER ROBERT L & DEBORAH K TR	25800 HICKORY BLVD	BONITA SPRINGS	34134
244724B40340F3050	327,431	ROCCIO WILLIAM +	25800 HICKORY BLVD	BONITA SPRINGS	34134
244724B40340F4020	479,980	READER ALFRED W & DIXIE L	25800 HICKORY BLVD	BONITA SPRINGS	34134
244724B40340F1060	300,926	HEITINK GERRIT & VERA	25800 HICKORY BLVD	BONITA SPRINGS	34134
244724B40340F2090	577,436	MOREM DEBRA M & DAVID N TR	25800 HICKORY BLVD	BONITA SPRINGS	34134
244724B40340F2070	361,460	BORRELL GARY P & JANICE M TR	25800 HICKORY BLVD	BONITA SPRINGS	34134
244724B40340F1020	424,627	UNGER WILLIAM R & KATHLEEN	25800 HICKORY BLVD	BONITA SPRINGS	34134
244724B40340F2060	323,802	ORR RHONDA L & DANNY E	25800 HICKORY BLVD	BONITA SPRINGS	34134
244724B40340F1070	335,923	HELLER JEFFERY & SUSAN	25800 HICKORY BLVD	BONITA SPRINGS	34134
244724B40340F1010	317,624	MEIERS VILNIS & DOROTHY	25800 HICKORY BLVD	BONITA SPRINGS	34134
244724B40340F1050	302,837	RIDINGER JAMES R & AMY L	25800 HICKORY BLVD	BONITA SPRINGS	34134
244724B40340F3080	585,831	MAYER LORENZ	25800 HICKORY BLVD	BONITA SPRINGS	34134
244724B40340F4010	350,514	SALAMOUN PETER V TR	25800 HICKORY BLVD	BONITA SPRINGS	34134
244724B40340F2040	485,794	HANSON PETER J & KIMBERLY M	25800 HICKORY BLVD	BONITA SPRINGS	34134
244724B40340F4090	606,596	SALAMOUN PETER	25800 HICKORY BLVD	BONITA SPRINGS	34134
244724B40340F2010	333,664	HOYER-BOOTH ELIZABETH	25800 HICKORY BLVD	BONITA SPRINGS	34134
244724B40340F1090	549,677	GEORGE F KEYSOR TRUST +	25800 HICKORY BLVD	BONITA SPRINGS	34134
244724B40340F3010	351,762	FERRIN TODD & JI-YEON	25800 HICKORY BLVD	BONITA SPRINGS	34134
244724B40340F5060	500,484	GEORGE RONALD C & ANN B	25800 HICKORY BLVD	BONITA SPRINGS	34134
244724B40340F5090	616,293	858061 ONTARIO LIMITED	25800 HICKORY BLVD	BONITA SPRINGS	34134
244724B40340F1080	334,848	BRUNETTA KARIN	25800 HICKORY BLVD	BONITA SPRINGS	34134
244724B40340F3040	499,998	CALDWELL TIMOTHY E &	25800 HICKORY BLVD	BONITA SPRINGS	34134
244724B30300B1040	512,645	ROBINSON JOAN M TR	25840 HICKORY BLVD	BONITA SPRINGS	34134
244724B30300B3050	612,459	OCONNELL THOMAS E &	25840 HICKORY BLVD	BONITA SPRINGS	34134
244724B30300B4040	565,729	GRULKE TEDD D & SANDRA R	25840 HICKORY BLVD	BONITA SPRINGS	34134
244724B30300B3010	612,459	PEACOCK JAMES R III TR	25840 HICKORY BLVD	BONITA SPRINGS	34134
244724B30300B3040	554,278	HUBBS SALLY G	25840 HICKORY BLVD	BONITA SPRINGS	34134
244724B30300B4010	777,575	CHERNIN PHYLLIS A +	25840 HICKORY BLVD	BONITA SPRINGS	34134
244724B30300B2040	538,533	DAVID WASSON TRUST +	25840 HICKORY BLVD	BONITA SPRINGS	34134
244724B30300B2050	595,060	VERICK ARTHUR A & DOLORES	25840 HICKORY BLVD	BONITA SPRINGS	34134
244724B30300B4020	420,191	SMITH TIMOTHY H & SHARON R TR	25840 HICKORY BLVD	BONITA SPRINGS	34134
244724B30300B2030	395,860	TIANGA & COMPANY LLC	25840 HICKORY BLVD	BONITA SPRINGS	34134
244724B30300B1020	512,645	PEACOCK LYNN HAGAN TR	25840 HICKORY BLVD	BONITA SPRINGS	34134
244724B30300B1010	566,455	HALQUIST JULIE ELIZABETH	25840 HICKORY BLVD	BONITA SPRINGS	34134
244724B30300B1050	566,455	REDDY MARY E TR	25840 HICKORY BLVD	BONITA SPRINGS	34134
244724B30300B2010	595,060	ROCOM INC	25840 HICKORY BLVD	BONITA SPRINGS	34134
244724B30300BPH00	1,054,568	THOMPSON THOMAS N II +	25840 HICKORY BLVD	BONITA SPRINGS	34134
244724B30300B3030	407,435	SMITH TIMOTHY H & SHARON R TR	25840 HICKORY BLVD	BONITA SPRINGS	34134
244724B30300B2020	538,533	HACKENBERGER LYNNE E TR	25840 HICKORY BLVD	BONITA SPRINGS	34134
244724B30300B1030	376,831	MARTIN JORGE A & RAQUEL M	25840 HICKORY BLVD	BONITA SPRINGS	34134
244724B30300B3020	554,278	ARCHER BARRIE S D	25840 HICKORY BLVD	BONITA SPRINGS	34134
244724B30300B4030	415,852	MILLER STEPHEN R & LAURIE K	25840 HICKORY BLVD	BONITA SPRINGS	34134

PARCELNO	JV	OWN_NAME	PHY_ADDR1	PHY_CITY	PHY_ZIPCD
244724B30300B4050	625,110	GOODMAN BLANE M & JUDITH A	25840 HICKORY BLVD	BONITA SPRINGS	34134
244724B30300C2030	372,703	LAZZARO VINCENT & MICHELE	25830 HICKORY BLVD	BONITA SPRINGS	34134
244724B30300C1010	367,615	POWELL DIANE D TR	25830 HICKORY BLVD	BONITA SPRINGS	34134
244724B30300C3040	383,600	CHANCE CAROLYN A TR	25830 HICKORY BLVD	BONITA SPRINGS	34134
244724B30300C1060	354,787	DRABIK RICHARD & ELLEN JOY	25830 HICKORY BLVD	BONITA SPRINGS	34134
244724B30300C2060	372,703	HABERSTROH ROBERT W L/E	25830 HICKORY BLVD	BONITA SPRINGS	34134
244724B30300C1030	354,787	COREY THOMAS R +	25830 HICKORY BLVD	BONITA SPRINGS	34134
244724B30300C2040	372,703	SIENKIEWICZ STEVEN A &	25830 HICKORY BLVD	BONITA SPRINGS	34134
244724B30300C2090	584,085	COVINSKY CHRISTOPHER N &	25830 HICKORY BLVD	BONITA SPRINGS	34134
244724B30300C3080	383,600	GALT INEZ A	25830 HICKORY BLVD	BONITA SPRINGS	34134
244724B30300C1020	354,787	SHORES KIM L & RUTH A	25830 HICKORY BLVD	BONITA SPRINGS	34134
244724B30300C1050	354,787	ROGERS KIMBERLY J +	25830 HICKORY BLVD	BONITA SPRINGS	34134
244724B30300C2050	372,703	BROWN SUE L TR	25830 HICKORY BLVD	BONITA SPRINGS	34134
244724B30300C3060	383,600	WICKMAN SHERYLE	25830 HICKORY BLVD	BONITA SPRINGS	34134
244724B30300C1070	354,787	CUPIOLA RICHARD & VIRGINIA	25830 HICKORY BLVD	BONITA SPRINGS	34134
244724B30300C3030	383,600	HAAG WAYNE F	25830 HICKORY BLVD	BONITA SPRINGS	34134
244724B30300C3070	383,600	CHANCE DAVID M & JILL	25830 HICKORY BLVD	BONITA SPRINGS	34134
244724B30300C1080	354,787	FARLEY MARK J & KATHLEEN A	25830 HICKORY BLVD	BONITA SPRINGS	34134
244724B30300C3050	383,600	PHILLIPS CHERYL LYN	25830 HICKORY BLVD	BONITA SPRINGS	34134
244724B30300C1040	354,787	SORGATZ EDGAR J & CAROLE A TR	25830 HICKORY BLVD	BONITA SPRINGS	34134
244724B30300C2010	386,180	MONTELEONE R J & PATRICIA E	25830 HICKORY BLVD	BONITA SPRINGS	34134
244724B30300C2080	372,703	DISALVO VINCENZO & DIANE	25830 HICKORY BLVD	BONITA SPRINGS	34134
244724B30300C3090	601,162	LEIPNITZ ALERON A & CAROL L	25830 HICKORY BLVD	BONITA SPRINGS	34134
244724B30300C2020	372,703	RASMUSSEN PATRICIA H TR	25830 HICKORY BLVD	BONITA SPRINGS	34134
244724B30300C3010	397,471	MARTIN RAQUEL MARIA &	25830 HICKORY BLVD	BONITA SPRINGS	34134
244724B30300C1090	556,007	DIDIER LEO N TR	25830 HICKORY BLVD	BONITA SPRINGS	34134
244724B30300C3020	383,600	SELUCKA ANTHONY TR	25830 HICKORY BLVD	BONITA SPRINGS	34134
244724B30300C2070	372,703	MCKEE MARY A TR	25830 HICKORY BLVD	BONITA SPRINGS	34134
244724B3047010002	1,433,273	CALLAHAN MICHAEL P &	25911 HICKORY BLVD	BONITA SPRINGS	34134
244724B3047010001	1,486,987	MELTON WILLIAM L	25911 HICKORY BLVD	BONITA SPRINGS	34134
244724B3047010003	1,484,424	DAVID H HILL TRUST	25911 HICKORY BLVD	BONITA SPRINGS	34134
244724B3047030003	1,530,132	BLIMKIE BRANDT +	25941 HICKORY BLVD	BONITA SPRINGS	34134
244724B3047030002	1,365,724	ARMADILLO REALTY L C	25941 HICKORY BLVD	BONITA SPRINGS	34135
244724B3047030001	1,414,515	ROYE PAUL F + CYNTHIA W TR	25941 HICKORY BLVD	BONITA SPRINGS	34134
244724B30300A3090	601,162	2TLC LLC	25850 HICKORY BLVD	BONITA SPRINGS	34134
244724B30300A2090	584,085	WOODS SUSAN BARRY +	25850 HICKORY BLVD	BONITA SPRINGS	34134
244724B30300A3020	383,600	TTJ PROPERTIES LLC	25850 HICKORY BLVD	BONITA SPRINGS	34134
244724B30300A2070	372,703	STEVENS JEREMY V & AMBER L	25850 HICKORY BLVD	BONITA SPRINGS	34134
244724B30300A2010	386,180	SHERIDAN JOHN & JEAN	25850 HICKORY BLVD	BONITA SPRINGS	34134
244724B30300A2050	372,703	CIRONE GREGORIO	25850 HICKORY BLVD	BONITA SPRINGS	34134
244724B30300A2080	372,703	FLORIDA REAL ESTATE INVESTORS	25850 HICKORY BLVD	BONITA SPRINGS	34134
244724B30300A3060	383,600	LUKES LUXURY DOLPHIN PARADISE	25850 HICKORY BLVD	BONITA SPRINGS	34134
244724B30300A3040	383,600	GLUFF LINDA J TR	25850 HICKORY BLVD	BONITA SPRINGS	34134
244724B30300A1050	354,787	COLE MARK +	25850 HICKORY BLVD	BONITA SPRINGS	34134
244724B30300A1040	354,787	SOMOGYI ROSE Z TR	25850 HICKORY BLVD	BONITA SPRINGS	34134
244724B30300A3050	383,600	LUKE DAVID W & CYNTHIA J	25850 HICKORY BLVD	BONITA SPRINGS	34134
244724B30300A3010	397,471	TILTON RAYMOND G	25850 HICKORY BLVD	BONITA SPRINGS	34134
244724B30300A2060	372,703	KAMERER BARBARA L TR	25850 HICKORY BLVD	BONITA SPRINGS	34134
244724B30300A1020	354,787	BONILLA JOHN M & ANN	25850 HICKORY BLVD	BONITA SPRINGS	34134
244724B30300A3030	383,600	BOEHME JAMES & ANNMARIE	25850 HICKORY BLVD	BONITA SPRINGS	34134
244724B30300A1060	354,787	MARSTON DAWN S	25850 HICKORY BLVD	BONITA SPRINGS	34134
244724B30300A2020	372,703	BECKER EUGENE E & DAVETTE D	25850 HICKORY BLVD	BONITA SPRINGS	34134
244724B30300A1090	556,007	TILTON RAYMOND G	25850 HICKORY BLVD	BONITA SPRINGS	34134
244724B30300A1080	354,787	OCONNELL THOMAS J	25850 HICKORY BLVD	BONITA SPRINGS	34134
244724B30300A1030	354,787	TURCHYN GEORGE A & SYLVIA J	25850 HICKORY BLVD	BONITA SPRINGS	34134
244724B30300A1070	354,787	GIBBLE DARREL R &	25850 HICKORY BLVD	BONITA SPRINGS	34134
244724B30300A2030	372,703	ARLEDGE ELIZABETH M	25850 HICKORY BLVD	BONITA SPRINGS	34134
244724B30300A1010	367,615	MCGURN MICHAEL & KELLY	25850 HICKORY BLVD	BONITA SPRINGS	34134
244724B30300A3080	383,600	2TLC LLC	25850 HICKORY BLVD	BONITA SPRINGS	34134
244724B30300A3070	383,600	KERSCHNER MAGDALENA E TR	25850 HICKORY BLVD	BONITA SPRINGS	34134

PARCELNO	JV	OWN_NAME	PHY_ADDR1	PHY_CITY	PHY_ZIPCD
244724B30300A2040	372,703	PALOMO NELLY +	25850 HICKORY BLVD	BONITA SPRINGS	34134
244724B30340D3040	499,998	WILCOX DALE W & ROBIN JONES	25820 HICKORY BLVD	BONITA SPRINGS	34134
244724B30340D1040	462,442	ZIEMBA PATRICIA A TR	25820 HICKORY BLVD	BONITA SPRINGS	34134
244724B30340D5060	500,484	SCHADE JERRY & LAURA	25820 HICKORY BLVD	BONITA SPRINGS	34134
244724B30340D3060	482,639	INWOOD JANICE K +	25820 HICKORY BLVD	BONITA SPRINGS	34134
244724B30340D4090	606,596	GUCKEL LINDA TR	25820 HICKORY BLVD	BONITA SPRINGS	34134
244724B30340D3010	351,762	1704 ASSOCIATES INC	25820 HICKORY BLVD	BONITA SPRINGS	34134
244724B30340D4050	342,314	TYTLA MILAN & JOCELYN	25820 HICKORY BLVD	BONITA SPRINGS	34134
244724B30340D5040	518,485	HARRISON DUANE D &	25820 HICKORY BLVD	BONITA SPRINGS	34134
244724B30340D2080	360,304	J THOMAS + PATRICIA A BREYER T	25820 HICKORY BLVD	BONITA SPRINGS	34134
244724B30340D1050	319,998	MANGER THOMAS + JENNIFER LYNN	25820 HICKORY BLVD	BONITA SPRINGS	34134
244724B30340D5050	339,538	PIOTROWSKI MICHAEL &	25820 HICKORY BLVD	BONITA SPRINGS	34134
244724B30340D1060	308,236	BEDESKI WILLIAM TR	25820 HICKORY BLVD	BONITA SPRINGS	34134
244724B30340D2040	474,273	WYPYSKI CHERYL +	25820 HICKORY BLVD	BONITA SPRINGS	34134
244724B30340D1090	549,677	VOLL CHRISTINE R	25820 HICKORY BLVD	BONITA SPRINGS	34134
244724B30340D2090	563,741	CARNEVALE MICHAEL R	25820 HICKORY BLVD	BONITA SPRINGS	34134
244724B30340D1020	424,164	SCHILLING MARK J TR	25820 HICKORY BLVD	BONITA SPRINGS	34134
244724B30340D1080	342,983	INWOOD JON & JANICE	25820 HICKORY BLVD	BONITA SPRINGS	34134
244724B30340D5080	570,244	VERTIN PETER G TR	25820 HICKORY BLVD	BONITA SPRINGS	34134
244724B30340D5010	356,116	DRAKE WILLIAM J & CHERYL I	25820 HICKORY BLVD	BONITA SPRINGS	34134
244724B30340D4020	468,596	MIZZI CHRISTOPHER S	25820 HICKORY BLVD	BONITA SPRINGS	34134
244724B30340D3050	335,385	OWEN SAMUEL A TR	25820 HICKORY BLVD	BONITA SPRINGS	34134
244724B30340D4060	492,609	DEFABIS MARK V + JOAN S	25820 HICKORY BLVD	BONITA SPRINGS	34134
244724B30340D2060	316,123	FITZSIMONS PETER J &	25820 HICKORY BLVD	BONITA SPRINGS	34134
244724B30340D4010	382,480	SWANSON ACRES LLC	25820 HICKORY BLVD	BONITA SPRINGS	34134
244724B30340D4080	561,271	KADRO OMAR & MARY KATHLEEN	25820 HICKORY BLVD	BONITA SPRINGS	34134
244724B30340D3020	459,112	HOWELL-ROBERTS LLC	25820 HICKORY BLVD	BONITA SPRINGS	34134
244724B30340D5090	616,293	PRIJATEL FRANK L	25820 HICKORY BLVD	BONITA SPRINGS	34134
244724B30340D1070	344,084	INWOOD JON D & JANICE K	25820 HICKORY BLVD	BONITA SPRINGS	34134
244724B30340D2020	456,906	RENNER WILLIAM D & AUDREY R	25820 HICKORY BLVD	BONITA SPRINGS	34134
244724B30340D4040	510,327	WOLCOTT FAMILY TRUST	25820 HICKORY BLVD	BONITA SPRINGS	34134
244724B30340D3080	585,831	J THOMAS + PATRICIA A BREYER T	25820 HICKORY BLVD	BONITA SPRINGS	34134
244724B30340D2050	325,859	GROTH GREGORY JOHN & SUSAN	25820 HICKORY BLVD	BONITA SPRINGS	34134
244724B30340D3090	594,318	309 RICHEL LLC	25820 HICKORY BLVD	BONITA SPRINGS	34134
244724B30340D2070	361,460	DURAN STELLA R +	25820 HICKORY BLVD	BONITA SPRINGS	34134
244724B30340D5020	476,087	PAIGE JOANNE	25820 HICKORY BLVD	BONITA SPRINGS	34134
244724B30340D1010	325,340	GULF SIDE CONDOMINIUMS LLC	25820 HICKORY BLVD	BONITA SPRINGS	34134
244724B30340D2010	333,664	VIDAL HUMBERTO & VIRGINIA TR	25820 HICKORY BLVD	BONITA SPRINGS	34134
244724B3047020001	1,554,179	DEROSA GREGORY J	25921 HICKORY BLVD	BONITA SPRINGS	34134
244724B3047020003	1,433,905	BAUGH SHARON K TR	25921 HICKORY BLVD	BONITA SPRINGS	34134
244724B3047020002	1,502,305	FARRUGGIO GIUSEPPE	25921 HICKORY BLVD	BONITA SPRINGS	34134
254724B2020003020	535,836	BRUMUND ROBERT P TR	26340 HICKORY BLVD	BONITA SPRINGS	34134
254724B2020004020	546,905	DAHLSTROM RICHARD A &	26340 HICKORY BLVD	BONITA SPRINGS	34134
254724B2020007010	592,967	MONTEATH DAVID B & SUSAN E	26340 HICKORY BLVD	BONITA SPRINGS	34134
254724B2020007020	569,096	TOMLINSON CONSTANCE L TR	26340 HICKORY BLVD	BONITA SPRINGS	34134
254724B2020006040	576,570	REAM JOSEPH A TR	26340 HICKORY BLVD	BONITA SPRINGS	34134
254724B2020008040	574,523	R2D2 PROPERTY HOLDINGS LLC	26340 HICKORY BLVD	BONITA SPRINGS	34134
254724B2020008010	598,621	WILLETT SHEILA	26340 HICKORY BLVD	BONITA SPRINGS	34134
254724B2020006010	586,505	MCMAHON GLORIA J TR	26340 HICKORY BLVD	BONITA SPRINGS	34134
254724B2020008050	598,621	ONDERKO JEAN	26340 HICKORY BLVD	BONITA SPRINGS	34134
254724B2020008020	588,480	SOLLMANN DENNIS & RITA	26340 HICKORY BLVD	BONITA SPRINGS	34134
254724B2020009020	579,353	PATRICIA L DIBENEDETO TRUST +	26340 HICKORY BLVD	BONITA SPRINGS	34134
254724B2020005010	593,018	HIGHWAY 64 PROPERTIES LLC	26340 HICKORY BLVD	BONITA SPRINGS	34134
254724B2020004010	569,844	REINERT KIRT &	26340 HICKORY BLVD	BONITA SPRINGS	34134
254724B2020004040	546,905	HOEKSTRA PETER & DIANE M	26340 HICKORY BLVD	BONITA SPRINGS	34134
254724B2020006020	562,895	SALOMON WILLIAM ESTATE &	26340 HICKORY BLVD	BONITA SPRINGS	34134
254724B2020003010	558,310	CHERVITZ MICHAEL J &	26340 HICKORY BLVD	BONITA SPRINGS	34134
254724B2020005040	555,647	ESPOSITO KAREN-VANUSSA	26340 HICKORY BLVD	BONITA SPRINGS	34134
254724B2020009030	593,427	BEEL KEN & CAROLE	26340 HICKORY BLVD	BONITA SPRINGS	34134
254724B2020006030	576,570	23640 HICKORY BLVD INC	26340 HICKORY BLVD	BONITA SPRINGS	34134

PARCELNO	JV	OWN_NAME	PHY_ADDR1	PHY_CITY	PHY_ZIPCD
254724B2020005020	555,647	LEINENBACH STEPHEN B &	26340 HICKORY BLVD	BONITA SPRINGS	34134
254724B2020002010	542,451	1899826 ONTARIO LIMITED	26340 HICKORY BLVD	BONITA SPRINGS	34134
254724B2020003050	571,874	HAMILTON SUZANNE TR	26340 HICKORY BLVD	BONITA SPRINGS	34134
254724B2020008030	574,523	MCQUIGHAN THOMAS PAUL	26340 HICKORY BLVD	BONITA SPRINGS	34134
254724B2020005050	578,953	TRANQUILLA BARBARA C TR	26340 HICKORY BLVD	BONITA SPRINGS	34134
254724B2020007040	569,096	23640 HICKORY INC	26340 HICKORY BLVD	BONITA SPRINGS	34134
254724B2020005030	569,146	LONG RODNEY C +	26340 HICKORY BLVD	BONITA SPRINGS	34134
254724B2020004030	546,905	SPINELL LOIS TR	26340 HICKORY BLVD	BONITA SPRINGS	34134
254724B2020003040	535,836	PETRE FREDERICK E	26340 HICKORY BLVD	BONITA SPRINGS	34134
254724B2020006050	586,505	BLENDERMAN CRAIG STUART &	26340 HICKORY BLVD	BONITA SPRINGS	34134
254724B2020002020	520,614	WISNIEWSKI WILLIAM TR	26340 HICKORY BLVD	BONITA SPRINGS	34134
254724B2020007050	607,372	BEREZNICKI HEIDE A	26340 HICKORY BLVD	BONITA SPRINGS	34134
254724B2020009050	618,317	BROITZMAN ROBERT A &	26340 HICKORY BLVD	BONITA SPRINGS	34134
254724B2020009040	593,427	LESCO ENGINEERING CO	26340 HICKORY BLVD	BONITA SPRINGS	34134
254724B2020002040	520,614	BAYNAI BRADLEY M &	26340 HICKORY BLVD	BONITA SPRINGS	34134
254724B2020009010	618,317	BURNS WILLIAM J &	26340 HICKORY BLVD	BONITA SPRINGS	34134
254724B2020002050	542,451	CLARK JANE E TR	26340 HICKORY BLVD	BONITA SPRINGS	34134
254724B2020003030	535,836	CASTRO PETER & LOURDES M	26340 HICKORY BLVD	BONITA SPRINGS	34134
254724B2020007030	569,096	SHERWIN DONALD M &	26340 HICKORY BLVD	BONITA SPRINGS	34134
254724B2020002030	533,262	HUNTER KENNETH & THELMA	26340 HICKORY BLVD	BONITA SPRINGS	34134
254724B2020004050	569,844	LOST SAILOR LLC	26340 HICKORY BLVD	BONITA SPRINGS	34134
254724B2040004020	970,592	WEBSTER CYNTHIA A	26140 HICKORY BLVD	BONITA SPRINGS	34134
254724B2040002020	923,933	WITT BRYAN & SHARON LEE L	26140 HICKORY BLVD	BONITA SPRINGS	34134
254724B2040001030	1,046,463	STAUTBERG ROBERT J JR +	26140 HICKORY BLVD	BONITA SPRINGS	34134
254724B2040007030	1,185,699	BURDESS HAROLD & MARTHA	26140 HICKORY BLVD	BONITA SPRINGS	34134
254724B2040001020	900,884	AGNER JENNINGS K & ANN B	26140 HICKORY BLVD	BONITA SPRINGS	34134
254724B2040002010	1,084,687	SCHERER ROBERT H TR +	26140 HICKORY BLVD	BONITA SPRINGS	34134
254724B2040001010	1,032,545	TRALONGO ANTOINETTE TR	26140 HICKORY BLVD	BONITA SPRINGS	34134
254724B2040004010	1,139,464	FARRELL RICHARD TR	26140 HICKORY BLVD	BONITA SPRINGS	34134
254724B2040003030	1,116,402	SCHERER LIMITED PARTNERSHIP	26140 HICKORY BLVD	BONITA SPRINGS	34134
254724B2040005030	1,201,789	KLOPP LARRY & JACQUILYN R	26140 HICKORY BLVD	BONITA SPRINGS	34134
254724B2040008030	1,197,006	ALCOTT JACK & JULIE	26140 HICKORY BLVD	BONITA SPRINGS	34134
254724B2040008020	1,044,375	MALLECK MICAH EL TR	26140 HICKORY BLVD	BONITA SPRINGS	34134
254724B2040004030	1,112,439	SIMPSON MARK W &	26140 HICKORY BLVD	BONITA SPRINGS	34134
254724B2040006020	1,023,237	LUCENKO LEONARD K & LARISSA	26140 HICKORY BLVD	BONITA SPRINGS	34134
254724B2040007020	1,009,974	MARTINS FAMOUS PASTRY	26140 HICKORY BLVD	BONITA SPRINGS	34134
254724B2040006030	1,172,779	LUND ALLAN W TR	26140 HICKORY BLVD	BONITA SPRINGS	34134
254724B2040007010	1,185,699	SHAH SYED ANWAR & JANET M TR	26140 HICKORY BLVD	BONITA SPRINGS	34134
254724B2040003020	950,947	MARTINS FAMOUS PASTRY SHOPPE	26140 HICKORY BLVD	BONITA SPRINGS	34134
254724B2040005010	1,157,680	STAUTBERG ROBERT J & TERI M	26140 HICKORY BLVD	BONITA SPRINGS	34134
254724B2040005020	1,010,063	GERSTER THOMAS E &	26140 HICKORY BLVD	BONITA SPRINGS	34134
254724B2040006010	1,172,779	LUCENKO LEONARD & LARISSA	26140 HICKORY BLVD	BONITA SPRINGS	34134
254724B2040002030	1,084,687	LAVETTE BONITA E TR	26140 HICKORY BLVD	BONITA SPRINGS	34134
254724B2040008010	1,197,006	BEWLEY WILLIAM M & MARY W	26140 HICKORY BLVD	BONITA SPRINGS	34134
254724B2040003010	1,116,402	DILLER JOHN C & HOLLY M	26140 HICKORY BLVD	BONITA SPRINGS	34134
254724B3044000040	699,201	TENENBAUM-AGUET JAN	25815 HICKORY BLVD	BONITA SPRINGS	34134
254724B3044000020	640,845	KAASE CAROLE M &	25815 HICKORY BLVD	BONITA SPRINGS	34134
254724B3044000030	640,845	SHANK THEODORE H & JILL N	25815 HICKORY BLVD	BONITA SPRINGS	34134
254724B3044000010	699,201	RUCKER TIMOTHY & CONNIE	25815 HICKORY BLVD	BONITA SPRINGS	34134
254724B20420008C0	604,903	THARP MARK LEE TR	26225 HICKORY BLVD	BONITA SPRINGS	34134
254724B20420009D0	619,732	HAKIM EDMOND R TR	26225 HICKORY BLVD	BONITA SPRINGS	34134
254724B20420004D0	450,397	LARSON PAUL M & LORI G	26225 HICKORY BLVD	BONITA SPRINGS	34134
254724B20420009C0	624,807	FEDERLE BRUCE M & DEBORAH L TR	26225 HICKORY BLVD	BONITA SPRINGS	34134
254724B204200PHA0	700,162	FALSETTI FRANK E &	26225 HICKORY BLVD	BONITA SPRINGS	34134
254724B20420009A0	627,135	GARNER CARLOS O & SONDR A B	26225 HICKORY BLVD	BONITA SPRINGS	34134
254724B20420003C0	542,444	HEITMAN KENNETH L &	26225 HICKORY BLVD	BONITA SPRINGS	34134
254724B20420012C0	617,533	BARLEY SUSAN	26225 HICKORY BLVD	BONITA SPRINGS	34134
254724B20420004A0	592,011	HYNAN MARY E	26225 HICKORY BLVD	BONITA SPRINGS	34134
254724B20420007B0	616,033	GILLIS CHRISTOPHER T &	26225 HICKORY BLVD	BONITA SPRINGS	34134
254724B20420003B0	566,273	LYNCH GERALD H & LOIS M	26225 HICKORY BLVD	BONITA SPRINGS	34134

PARCELNO	JV	OWN_NAME	PHY_ADDR1	PHY_CITY	PHY_ZIPCD
254724B20420011A0	1,141,156	HAKIM CHRISTIANE M	26225 HICKORY BLVD	BONITA SPRINGS	34134
254724B20420011D0	594,923	WALSH NANCY F & JOHN P	26225 HICKORY BLVD	BONITA SPRINGS	34134
254724B20420002A0	561,460	MEYER RODNEY L & KENDALL B	26225 HICKORY BLVD	BONITA SPRINGS	34134
254724B20420012B0	640,091	PANDAZI MARIA	26225 HICKORY BLVD	BONITA SPRINGS	34134
254724B20420001D0	434,793	GOURLEY GREGORY	26225 HICKORY BLVD	BONITA SPRINGS	34134
254724B20420010B0	631,849	BEYER MICHAEL E	26225 HICKORY BLVD	BONITA SPRINGS	34134
254724B20420012A0	676,362	CALVAGNA CHRISTOPHER &	26225 HICKORY BLVD	BONITA SPRINGS	34134
254724B20420004C0	585,023	SIPE ROSE +	26225 HICKORY BLVD	BONITA SPRINGS	34134
254724B20420010A0	667,654	VERCRUYSSSE DONALD ADDISON TR	26225 HICKORY BLVD	BONITA SPRINGS	34134
254724B20420002D0	418,577	SCHROEDER JAMES R &	26225 HICKORY BLVD	BONITA SPRINGS	34134
254724B20420003D0	466,287	BOWMAN FRED	26225 HICKORY BLVD	BONITA SPRINGS	34134
254724B20420005B0	635,559	FRISCHE DONNA J TR	26225 HICKORY BLVD	BONITA SPRINGS	34134
254724B20420005A0	549,160	SEMENCHUK KEVIN TR	26225 HICKORY BLVD	BONITA SPRINGS	34134
254724B20420007A0	616,033	CURTIN THOMAS V & MARY E	26225 HICKORY BLVD	BONITA SPRINGS	34134
254724B20420006A0	602,128	HOCHGESANG MARK P	26225 HICKORY BLVD	BONITA SPRINGS	34134
254724B20420001C0	530,129	BACON NANCY D TR	26225 HICKORY BLVD	BONITA SPRINGS	34134
254724B204200PHC0	639,263	MORGAN JOHN M & LORRAINE A	26225 HICKORY BLVD	BONITA SPRINGS	34134
254724B20420008D0	599,991	PEACOCK JAMES R III TR	26225 HICKORY BLVD	BONITA SPRINGS	34134
254724B20420005C0	594,376	STEVENS JANIS L TR	26225 HICKORY BLVD	BONITA SPRINGS	34134
254724B20420007C0	608,761	OMMEN MARY	26225 HICKORY BLVD	BONITA SPRINGS	34134
254724B20420004B0	592,011	POGUE RICHARD A & JAN R	26225 HICKORY BLVD	BONITA SPRINGS	34134
254724B20420002B0	561,460	GARDNER MICHAEL A & DEANNA TR	26225 HICKORY BLVD	BONITA SPRINGS	34134
254724B20420010D0	590,907	ANTHONY SIELUCKA TRUST	26225 HICKORY BLVD	BONITA SPRINGS	34134
254724B20420003A0	566,273	ARGENTERO ROBERT L SR &	26225 HICKORY BLVD	BONITA SPRINGS	34134
254724B20420006D0	643,848	LOKEY SHIRLEY +	26225 HICKORY BLVD	BONITA SPRINGS	34134
254724B20420006C0	569,838	HALVERSON KAY	26225 HICKORY BLVD	BONITA SPRINGS	34134
254724B20420006B0	609,321	RONALD LEE WRIGHT TRUST +	26225 HICKORY BLVD	BONITA SPRINGS	34134
254724B20420001B0	530,129	YOUNG ROBERT	26225 HICKORY BLVD	BONITA SPRINGS	34134
254724B204200PHD0	745,895	LICHTSINN RONALD L TR	26225 HICKORY BLVD	BONITA SPRINGS	34134
254724B20420001A0	566,860	NIELSEN LINDA C TR	26225 HICKORY BLVD	BONITA SPRINGS	34134
254724B20420008A0	621,908	MOE DANIEL MARK & ROBYN ANN	26225 HICKORY BLVD	BONITA SPRINGS	34134
254724B20420002C0	527,035	OLSON KENNETH D & KAREN S	26225 HICKORY BLVD	BONITA SPRINGS	34134
254724B20420007D0	608,761	FICARELLI ROBERT TR	26225 HICKORY BLVD	BONITA SPRINGS	34134
254724B20420009B0	612,262	PICK MARGARET A TR	26225 HICKORY BLVD	BONITA SPRINGS	34134
254724B20420005D0	601,476	DAGHESTANI ALA E &	26225 HICKORY BLVD	BONITA SPRINGS	34134
254724B20420008B0	662,529	CURTIN WILLIAM J III &	26225 HICKORY BLVD	BONITA SPRINGS	34134
254724B204200PHB0	700,162	GEYRHALTER ANTJE	26225 HICKORY BLVD	BONITA SPRINGS	34134
254724B20420012D0	632,534	GORDON B DIANE TR	26225 HICKORY BLVD	BONITA SPRINGS	34134
254724B20420010C0	624,391	PFAFF MAUREEN ANN TR	26225 HICKORY BLVD	BONITA SPRINGS	34134
254724B20420011B0	636,145	MCCOMB GREGORY SCOTT + AMY L	26225 HICKORY BLVD	BONITA SPRINGS	34134
254724B20420201B0	490,403	CHARTRAND DEBORAH T TR	26235 HICKORY BLVD	BONITA SPRINGS	34134
254724B20420208C0	582,324	GRAU JOHANNA	26235 HICKORY BLVD	BONITA SPRINGS	34134
254724B20420203C0	431,346	FENNELL WALTER F &	26235 HICKORY BLVD	BONITA SPRINGS	34134
254724B20420209D0	620,495	HUBER DAVID M + MARGARET E L/E	26235 HICKORY BLVD	BONITA SPRINGS	34134
254724B20420207C0	563,142	JOHNSON TERRY R & DEBORAH A	26235 HICKORY BLVD	BONITA SPRINGS	34134
254724B20420212C0	633,312	GEAROU FAMILY LLC	26235 HICKORY BLVD	BONITA SPRINGS	34134
254724B20420209B0	587,220	DVERGSTEN DAVID H TR	26235 HICKORY BLVD	BONITA SPRINGS	34134
254724B20420203B0	580,743	LOVAS LAND COMPANY LLC	26235 HICKORY BLVD	BONITA SPRINGS	34134
254724B20420202D0	419,092	LEITRIM INVESTMENT LLC	26235 HICKORY BLVD	BONITA SPRINGS	34134
254724B20420201D0	398,945	MARLOW GEORGE E & JOANNE A TR	26235 HICKORY BLVD	BONITA SPRINGS	34134
254724B20420201A0	490,403	YARITSKY ALEXANDER &	26235 HICKORY BLVD	BONITA SPRINGS	34134
254724B20420202B0	596,219	HANSON RICHARD A &	26235 HICKORY BLVD	BONITA SPRINGS	34134
254724B20420206D0	602,868	ELLIOTT KATHRYN B TR	26235 HICKORY BLVD	BONITA SPRINGS	34134
254724B20420202PHA0	655,598	VITO ANTHONY &	26235 HICKORY BLVD	BONITA SPRINGS	34134
254724B204202PHC0	740,746	KRESSLER RANDALL L &	26235 HICKORY BLVD	BONITA SPRINGS	34134
254724B20420211A0	581,528	ROLLAND MICHAEL J TR	26235 HICKORY BLVD	BONITA SPRINGS	34134
254724B20420202C0	419,092	VILLEGAS SYLVIA ANN TR	26235 HICKORY BLVD	BONITA SPRINGS	34134
254724B20420206A0	649,918	LAPERLE CLAUDE S & BRENDA +	26235 HICKORY BLVD	BONITA SPRINGS	34134
254724B20420205D0	602,215	CALANDRA MARCIE HUNA	26235 HICKORY BLVD	BONITA SPRINGS	34134
254724B20420209A0	647,751	MOELLER ED & NANCY	26235 HICKORY BLVD	BONITA SPRINGS	34134

PARCELNO	JV	OWN_NAME	PHY_ADDR1	PHY_CITY	PHY_ZIPCD
254724B20420208B0	615,321	ALBERS MICHAEL H TR	26235 HICKORY BLVD	BONITA SPRINGS	34134
254724B20420205B0	563,192	CLIFFORD F BERTI TRUST +	26235 HICKORY BLVD	BONITA SPRINGS	34134
254724B20420208D0	615,321	ALBERS MICHAEL H TR	26235 HICKORY BLVD	BONITA SPRINGS	34134
254724B20420206B0	610,069	DOLEJS CONSTANCE O TR	26235 HICKORY BLVD	BONITA SPRINGS	34134
254724B20420202A0	548,817	KOCH FRANZ B &	26235 HICKORY BLVD	BONITA SPRINGS	34134
254724B20420211C0	629,408	URBAN WILLIAM & MARIA TR	26235 HICKORY BLVD	BONITA SPRINGS	34134
254724B20420208A0	622,672	MCLEAN ELIZABETH M TR	26235 HICKORY BLVD	BONITA SPRINGS	34134
254724B20420210D0	591,633	TIEDE DUANE D & CONNIE J	26235 HICKORY BLVD	BONITA SPRINGS	34134
254724B20420201C0	408,637	MESSINGER JOSEPH D &	26235 HICKORY BLVD	BONITA SPRINGS	34134
254724B20420204D0	476,504	EATON YVONNE L TR	26235 HICKORY BLVD	BONITA SPRINGS	34134
254724B20420209C0	620,495	MENCHHOFFER GARY E &	26235 HICKORY BLVD	BONITA SPRINGS	34134
254724B20420204B0	631,456	COLLINS LINDSAY M TR	26235 HICKORY BLVD	BONITA SPRINGS	34134
254724B20420206C0	557,006	DESANTO FRED A & MARY ANN	26235 HICKORY BLVD	BONITA SPRINGS	34134
254724B20420205A0	602,215	BRUCE THOMAS MCNEELY TRUST +	26235 HICKORY BLVD	BONITA SPRINGS	34134
254724B204202PHB0	692,748	NG FAR LING TR	26235 HICKORY BLVD	BONITA SPRINGS	34134
254724B20420212D0	633,312	DEBOER KORNELIS +	26235 HICKORY BLVD	BONITA SPRINGS	34134
254724B20420212A0	640,878	KAMMAN KENNETH & WENDY P L/E	26235 HICKORY BLVD	BONITA SPRINGS	34134
254724B20420210B0	668,475	ROBERTSHAW DARREN S &	26235 HICKORY BLVD	BONITA SPRINGS	34134
254724B20420204A0	541,184	GMTM HOLDINGS LLC	26235 HICKORY BLVD	BONITA SPRINGS	34134
254724B20420210C0	625,159	FLANAGAN RICHARD J &	26235 HICKORY BLVD	BONITA SPRINGS	34134
254724B20420203D0	431,346	BLUMROSEN STEVEN	26235 HICKORY BLVD	BONITA SPRINGS	34134
254724B20420210A0	610,331	SMOLEN ANTHONY B &	26235 HICKORY BLVD	BONITA SPRINGS	34134
254724B20420212B0	599,350	PSK LLC	26235 HICKORY BLVD	BONITA SPRINGS	34134
254724B204202PHD0	692,748	ZEHNDER-DENTON LINDA L +	26235 HICKORY BLVD	BONITA SPRINGS	34134
254724B20420205C0	595,107	TROHA JOE	26235 HICKORY BLVD	BONITA SPRINGS	34134
254724B20420211B0	629,408	GEAROU FAMILY LLC	26235 HICKORY BLVD	BONITA SPRINGS	34134
254724B20420207A0	602,162	GRIM BETTY L +	26235 HICKORY BLVD	BONITA SPRINGS	34134
254724B20420207B0	651,741	TEMPLETON KAREN M +	26235 HICKORY BLVD	BONITA SPRINGS	34134
254724B20420211D0	595,655	WISNIEWSKI CHARLES J &	26235 HICKORY BLVD	BONITA SPRINGS	34134
254724B20420203A0	580,743	CARLISLE NAN E TR	26235 HICKORY BLVD	BONITA SPRINGS	34134
254724B20420204C0	450,951	YAZEL LORENE FRANCES TR	26235 HICKORY BLVD	BONITA SPRINGS	34134
254724B20420207D0	614,499	VITO BONNIE J TR	26235 HICKORY BLVD	BONITA SPRINGS	34134
254724B2043000040	237,037	OCONNOR DONALD	26190 HICKORY BLVD	BONITA SPRINGS	34134
254724B2043000070	159,290	PERRY EUGENE D TR	26190 HICKORY BLVD	BONITA SPRINGS	34134
254724B2043000010	158,679	LOCKE ANAMARIA	26190 HICKORY BLVD	BONITA SPRINGS	34134
254724B2043000050	167,675	PACENTA THOMAS & JANICE	26190 HICKORY BLVD	BONITA SPRINGS	34134
254724B2043000020	164,396	OCONNOR DONALD T	26190 HICKORY BLVD	BONITA SPRINGS	34134
254724B2043000030	176,834	OBLÉNIS ROBERT & HILDA L/E	26190 HICKORY BLVD	BONITA SPRINGS	34134
254724B204300005A	231,799	HOLLY DAVID & BARBARA	26190 HICKORY BLVD	BONITA SPRINGS	34134
254724B2043000060	165,868	LOCKE CHARLES THOMAS JR &	26190 HICKORY BLVD	BONITA SPRINGS	34134
254724B2038000306	660,867	WOHLFORD PAUL TR	26300 HICKORY BLVD	BONITA SPRINGS	34134
254724B2038000502	646,841	OAKLAND PROPERTIES LLC	26300 HICKORY BLVD	BONITA SPRINGS	34134
254724B2038000305	623,777	CHRISTOU ANGELINE TR	26300 HICKORY BLVD	BONITA SPRINGS	34134
254724B2038000903	659,220	WRIGHT LORRAINE MARIE TR	26300 HICKORY BLVD	BONITA SPRINGS	34134
254724B2038000904	670,248	KILBANE CHERE TR	26300 HICKORY BLVD	BONITA SPRINGS	34134
254724B2038000704	647,549	HEATER WILLIAM L III	26300 HICKORY BLVD	BONITA SPRINGS	34134
254724B2038000204	592,384	BERINGER PATRICIA	26300 HICKORY BLVD	BONITA SPRINGS	34134
254724B2038000405	636,663	LYDER DAVID M &	26300 HICKORY BLVD	BONITA SPRINGS	34134
254724B2038000906	726,571	MILDRED E HUNA 2004 TRUST +	26300 HICKORY BLVD	BONITA SPRINGS	34134
254724B2038000401	685,877	MCCARTHY KATHLEEN	26300 HICKORY BLVD	BONITA SPRINGS	34134
254724B2038000205	631,233	EPPICH ROBERT	26300 HICKORY BLVD	BONITA SPRINGS	34134
254724B2038000303	609,704	SOMERSET GARY & LINDA L/E	26300 HICKORY BLVD	BONITA SPRINGS	34134
254724B2038001105	790,987	JOHNSTON SCOTT M TR	26300 HICKORY BLVD	BONITA SPRINGS	34134
254724B2038001104	773,256	BEETY THOMAS EDWARD &	26300 HICKORY BLVD	BONITA SPRINGS	34134
254724B2038000802	696,596	WEBBER THOMAS G TR	26300 HICKORY BLVD	BONITA SPRINGS	34134
254724B2038000404	648,080	GABEL FAMILY TRUST +	26300 HICKORY BLVD	BONITA SPRINGS	34134
254724B2038000702	662,496	AMBASSADOR 701 LLC	26300 HICKORY BLVD	BONITA SPRINGS	34134
254724B2038000503	632,247	MUELLER EDMUND H &	26300 HICKORY BLVD	BONITA SPRINGS	34134
254724B2038000605	655,277	WEBBER THOMAS G TR	26300 HICKORY BLVD	BONITA SPRINGS	34134
254724B2038000206	626,865	HOCHGESANG MICHAEL J TR	26300 HICKORY BLVD	BONITA SPRINGS	34134

PARCELNO	JV	OWN_NAME	PHY_ADDR1	PHY_CITY	PHY_ZIPCD
254724B2038000701	713,707	AMBASSADOR 701 LLC	26300 HICKORY BLVD	BONITA SPRINGS	34134
254724B2038000504	642,825	BEHLEN JAMES M TR	26300 HICKORY BLVD	BONITA SPRINGS	34134
254724B2038000202	631,233	BENNIS ZENALOU J	26300 HICKORY BLVD	BONITA SPRINGS	34134
254724B2038001106	818,144	CARLSON DARLENE R TR	26300 HICKORY BLVD	BONITA SPRINGS	34134
254724B2038001101	818,144	DOLMAGE CYNTHIA S &	26300 HICKORY BLVD	BONITA SPRINGS	34134
254724B2038000901	726,571	BROKAW RICHARD H &	26300 HICKORY BLVD	BONITA SPRINGS	34134
254724B2038001004	691,692	BRUCE DAVID J & DONNA J	26300 HICKORY BLVD	BONITA SPRINGS	34134
254724B2038000302	638,930	SCOTT J KENNEDY TRUST +	26300 HICKORY BLVD	BONITA SPRINGS	34134
254724B2038000603	651,209	JOUBRAN EDWARD +	26300 HICKORY BLVD	BONITA SPRINGS	34134
254724B2038000402	663,111	MCKISSICK CAROL HERBERT TR	26300 HICKORY BLVD	BONITA SPRINGS	34134
254724B2038000606	689,188	TING MANUEL T TR	26300 HICKORY BLVD	BONITA SPRINGS	34134
254724B2038000301	671,996	JERONIMUS JULIANN	26300 HICKORY BLVD	BONITA SPRINGS	34134
254724B2038000203	602,294	MITCHELL MICHAEL A TR	26300 HICKORY BLVD	BONITA SPRINGS	34134
254724B2038000505	673,711	DIETRICH RAINER KOLB TRUST +	26300 HICKORY BLVD	BONITA SPRINGS	34134
254724B2038000806	720,514	MILDRED E HUNA 2004 TRUST +	26300 HICKORY BLVD	BONITA SPRINGS	34134
254724B2038001006	732,032	OROURKE JUDITH E TR	26300 HICKORY BLVD	BONITA SPRINGS	34134
254724B2038000804	664,661	HUNGRY HIPPO LLC	26300 HICKORY BLVD	BONITA SPRINGS	34134
254724B2038000706	713,707	CANHAM DONALD NORRIS +	26300 HICKORY BLVD	BONITA SPRINGS	34134
254724B2038000406	669,610	MAKANT KENNETH L &	26300 HICKORY BLVD	BONITA SPRINGS	34134
254724B2038000803	664,661	GILMAN OLGA	26300 HICKORY BLVD	BONITA SPRINGS	34134
254724B2038001003	675,286	SHRADER KAREN L TR	26300 HICKORY BLVD	BONITA SPRINGS	34134
254724B2038000601	677,775	AILOR EDGAR I III & SUSAN K TR	26300 HICKORY BLVD	BONITA SPRINGS	34134
254724B2038001103	773,256	SCHUBBE PETER J TR	26300 HICKORY BLVD	BONITA SPRINGS	34134
254724B2038001005	707,733	UNKNOWN HEIRS OF	26300 HICKORY BLVD	BONITA SPRINGS	34134
254724B2038000602	666,311	BALA JAMES L TR	26300 HICKORY BLVD	BONITA SPRINGS	34134
254724B2038001001	732,032	YOUNG PHILIP W & FRANCES B	26300 HICKORY BLVD	BONITA SPRINGS	34134
254724B2038000501	669,049	REESE CANDACE L TR	26300 HICKORY BLVD	BONITA SPRINGS	34134
254724B2038000304	619,904	RESCH GERALDINE L TR	26300 HICKORY BLVD	BONITA SPRINGS	34134
254724B2038000403	648,080	BERINGER HARRY	26300 HICKORY BLVD	BONITA SPRINGS	34134
254724B2038000902	674,436	SHANK THEODORE H & JILL N	26300 HICKORY BLVD	BONITA SPRINGS	34134
254724B2038000201	637,421	GNIEWEK DORIS +	26300 HICKORY BLVD	BONITA SPRINGS	34134
254724B2038000604	667,029	CHURCHILL STEPHEN B & ALLA	26300 HICKORY BLVD	BONITA SPRINGS	34134
254724B2038000905	702,453	RDL INVESTMENT FL 2 LLC	26300 HICKORY BLVD	BONITA SPRINGS	34134
254724B2038000801	720,514	TRENSPORTS INC	26300 HICKORY BLVD	BONITA SPRINGS	34134
254724B2038000703	647,549	CDF LLC	26300 HICKORY BLVD	BONITA SPRINGS	34134
254724B2038000805	668,814	ZEELO PATRICIA TR	26300 HICKORY BLVD	BONITA SPRINGS	34134
254724B2038000705	662,496	TRENSPORTS INC	26300 HICKORY BLVD	BONITA SPRINGS	34134
254724B2038001002	707,733	SHRADER KAREN L TR	26300 HICKORY BLVD	BONITA SPRINGS	34134
254724B2038001102	790,987	BRUMAC NEST EGG INC	26300 HICKORY BLVD	BONITA SPRINGS	34134
254724B2038000506	669,049	LAKRITZ ESTELLE	26300 HICKORY BLVD	BONITA SPRINGS	34134
254724B2032000070	539,702	TOBIAS PETER M	26236 HICKORY BLVD	BONITA SPRINGS	34134
254724B2032000180	550,851	BROOKSHIRE JOHN DAVID &	26236 HICKORY BLVD	BONITA SPRINGS	34134
254724B2032000010	513,913	PISTO JOSEPH D +	26236 HICKORY BLVD	BONITA SPRINGS	34134
254724B2032000110	605,665	JEAN P STEINMEYER TRUST	26236 HICKORY BLVD	BONITA SPRINGS	34134
254724B2032000090	585,561	MCFARLANE DAVIA K TR	26236 HICKORY BLVD	BONITA SPRINGS	34134
254724B2032000040	568,927	LEESON GREGORY SCOTT &	26236 HICKORY BLVD	BONITA SPRINGS	34134
254724B2032000190	559,657	ERRICOLO JAMES P &	26236 HICKORY BLVD	BONITA SPRINGS	34134
254724B2032000210	607,211	CLARKE MICHELLE JENNIFER	26236 HICKORY BLVD	BONITA SPRINGS	34134
254724B2032000060	513,913	LEDoux MARK TR	26236 HICKORY BLVD	BONITA SPRINGS	34134
254724B2032000150	597,657	DENNE JAMES AIDEN	26236 HICKORY BLVD	BONITA SPRINGS	34134
254724B2032000140	618,176	DWYER LAURENCE JOHN TR	26236 HICKORY BLVD	BONITA SPRINGS	34134
254724B2032000200	798,542	SCHAFER JOHN D & CAROL A	26236 HICKORY BLVD	BONITA SPRINGS	34134
254724B2032000020	588,460	MARY ANN MEYEROFF QPRT +	26236 HICKORY BLVD	BONITA SPRINGS	34134
254724B2032000130	550,851	ROSS WILLIAM F JR & LAURA J	26236 HICKORY BLVD	BONITA SPRINGS	34134
254724B2032000230	559,657	DEPTULA DAVID M & CYNTHIA L	26236 HICKORY BLVD	BONITA SPRINGS	34134
254724B2032000100	585,561	FILOTIMO REALTY CORP	26236 HICKORY BLVD	BONITA SPRINGS	34134
254724B2032000220	686,646	HERNANDEZ GEORGINA S TR	26236 HICKORY BLVD	BONITA SPRINGS	34134
254724B2032000080	605,665	1704 ASSOCIATES INC	26236 HICKORY BLVD	BONITA SPRINGS	34134
254724B2032000120	539,702	COST ROBERT C & KAREN M	26236 HICKORY BLVD	BONITA SPRINGS	34134
254724B2032000030	568,927	MEYERHOFF MARY ANN TR	26236 HICKORY BLVD	BONITA SPRINGS	34134

PARCELNO	JV	OWN_NAME	PHY_ADDR1	PHY_CITY	PHY_ZIPCD
254724B2032000050	588,460	LEWIS JOSEPH G &	26236 HICKORY BLVD	BONITA SPRINGS	34134
254724B20410002B0	770,797	ABERNETHY THOMAS C &	26130 HICKORY BLVD	BONITA SPRINGS	34134
254724B20410003A0	849,142	AMANCAY CORPORATION	26130 HICKORY BLVD	BONITA SPRINGS	34134
254724B20410004A0	866,682	PETROS ANGELE TR	26130 HICKORY BLVD	BONITA SPRINGS	34134
254724B20410005A0	880,538	WACHTER BARBARA R TR	26130 HICKORY BLVD	BONITA SPRINGS	34134
254724B20410002A0	825,020	SCHWARTZ DOROTHY &	26130 HICKORY BLVD	BONITA SPRINGS	34134
254724B20410005B0	894,963	BRAND SHARON TANURY TR	26130 HICKORY BLVD	BONITA SPRINGS	34134
254724B20410003B0	793,333	WESTFORT RICHARD L &	26130 HICKORY BLVD	BONITA SPRINGS	34134
254724B20410001A0	785,360	MAKOWAN TED J & SANDI L	26130 HICKORY BLVD	BONITA SPRINGS	34134
254724B20410004B0	809,721	CLARK JAY K +	26130 HICKORY BLVD	BONITA SPRINGS	34134
254724B20410001B0	733,743	JOSEPH R DRISCOLL TRUST +	26130 HICKORY BLVD	BONITA SPRINGS	34134
254724B2021003010	685,035	WOLF LLOYD A TR	26000 HICKORY BLVD	BONITA SPRINGS	34134
254724B2021008030	737,995	MCEVOY DONALD F & TERESA A	26000 HICKORY BLVD	BONITA SPRINGS	34134
254724B2021002060	614,228	CASA BONITA ONE CONDO 206 LLC	26000 HICKORY BLVD	BONITA SPRINGS	34134
254724B2021001010	633,580	KENNEFICK KEVIN	26000 HICKORY BLVD	BONITA SPRINGS	34134
254724B2021001020	472,828	WONG CHU YAN	26000 HICKORY BLVD	BONITA SPRINGS	34134
254724B2021008050	725,215	SILVA GLENN A TR	26000 HICKORY BLVD	BONITA SPRINGS	34134
254724B2021005070	710,363	HAMID ISMAT TR	26000 HICKORY BLVD	BONITA SPRINGS	34134
254724B2021008060	750,229	CASA BONITA 1-806 LLC	26000 HICKORY BLVD	BONITA SPRINGS	34134
254724B2021002070	665,575	WILSON JACOB F +	26000 HICKORY BLVD	BONITA SPRINGS	34134
254724B2021004020	656,616	MYERS STEVEN P TR	26000 HICKORY BLVD	BONITA SPRINGS	34134
254724B2021008040	737,995	RUPERT LORI S TR	26000 HICKORY BLVD	BONITA SPRINGS	34134
254724B2021007020	683,259	FEINGOLD ALLAN S & JUTTA	26000 HICKORY BLVD	BONITA SPRINGS	34134
254724B2021005050	686,061	LUHRSEN KRIS & DIANE	26000 HICKORY BLVD	BONITA SPRINGS	34134
254724B2021004070	699,185	CONNERS KENNETH LEO &	26000 HICKORY BLVD	BONITA SPRINGS	34134
254724B2021003040	632,836	EGAN SHIRLEY M TR	26000 HICKORY BLVD	BONITA SPRINGS	34134
254724B2021008010	798,867	RINEHART DOROTHY M TR	26000 HICKORY BLVD	BONITA SPRINGS	34134
254724B2021005040	656,235	ESTHA BONITA LLC	26000 HICKORY BLVD	BONITA SPRINGS	34134
254724B2021006060	675,815	ROBERT A KUNKEL TRUST +	26000 HICKORY BLVD	BONITA SPRINGS	34134
254724B2021002040	614,860	ROHNE JAMES K & MARLENE M	26000 HICKORY BLVD	BONITA SPRINGS	34134
254724B2021002050	614,860	BEAUNITA LLC	26000 HICKORY BLVD	BONITA SPRINGS	34134
254724B2021002020	625,052	GALASSI IRENE M TR	26000 HICKORY BLVD	BONITA SPRINGS	34134
254724B2021003050	632,836	CHEAL WILLIAM J JR	26000 HICKORY BLVD	BONITA SPRINGS	34134
254724B2021003030	632,836	BEAUCHEMIN RICHARD G TR	26000 HICKORY BLVD	BONITA SPRINGS	34134
254724B2021002030	604,212	IRON BUTTERFLY PROPERTIES LLC	26000 HICKORY BLVD	BONITA SPRINGS	34134
254724B2021006050	664,794	PRATTE RICHARD L & CARLA C	26000 HICKORY BLVD	BONITA SPRINGS	34134
254724B2021001050	523,489	ROY SUZANNE	26000 HICKORY BLVD	BONITA SPRINGS	34134
254724B2021005030	656,235	HESLER ROBERT M	26000 HICKORY BLVD	BONITA SPRINGS	34134
254724B2021003070	685,035	BONANNO VINCENT S & LINDA G	26000 HICKORY BLVD	BONITA SPRINGS	34134
254724B2021006010	752,539	FINAN PATRICK +	26000 HICKORY BLVD	BONITA SPRINGS	34134
254724B2021001070	622,608	B5 LLC	26000 HICKORY BLVD	BONITA SPRINGS	34134
254724B2021004010	687,078	MUSKE JANE P TR	26000 HICKORY BLVD	BONITA SPRINGS	34134
254724B2021004040	645,910	LOFTUS JASON MICHAEL &	26000 HICKORY BLVD	BONITA SPRINGS	34134
254724B2021003020	643,326	PARKER DOUGLAS A & JANE M	26000 HICKORY BLVD	BONITA SPRINGS	34134
254724B2021002010	665,575	RUANE RIA A	26000 HICKORY BLVD	BONITA SPRINGS	34134
254724B2021005060	655,561	STAUDT MICHAEL A	26000 HICKORY BLVD	BONITA SPRINGS	34134
254724B2021007010	727,557	PESILLO CLAYTON O & KAREN S	26000 HICKORY BLVD	BONITA SPRINGS	34134
254724B2021001060	503,165	ROGERS DAVID H & MARY E	26000 HICKORY BLVD	BONITA SPRINGS	34134
254724B2021008020	750,229	GRASMAN BARBARA L	26000 HICKORY BLVD	BONITA SPRINGS	34134
254724B2021004030	634,724	WOOD JACOB &	26000 HICKORY BLVD	BONITA SPRINGS	34134
254724B2021006020	675,815	CB ONE 602 LLC	26000 HICKORY BLVD	BONITA SPRINGS	34134
254724B2021007030	660,479	RAIN WILLIAM R & MARY ELLEN	26000 HICKORY BLVD	BONITA SPRINGS	34134
254724B2021004060	656,616	LEO MICHUDA & SON COMPANY	26000 HICKORY BLVD	BONITA SPRINGS	34134
254724B2021007070	727,557	ASHBY JO ELLEN	26000 HICKORY BLVD	BONITA SPRINGS	34134
254724B2021006030	664,794	MARTINEZ GUSTAVO &	26000 HICKORY BLVD	BONITA SPRINGS	34134
254724B2021004050	634,724	CORDOVA MARIA E & RODRIGO	26000 HICKORY BLVD	BONITA SPRINGS	34134
254724B2021007040	672,118	SERCHUK FREDRIC M & SANDRA TR	26000 HICKORY BLVD	BONITA SPRINGS	34134
254724B2021007050	660,479	GHAZI SHAHEEN +	26000 HICKORY BLVD	BONITA SPRINGS	34134
254724B2021003060	643,326	HABERSTROH ROBERT W L/E	26000 HICKORY BLVD	BONITA SPRINGS	34134
254724B2021007060	683,259	STOCKTON DONALD J &	26000 HICKORY BLVD	BONITA SPRINGS	34134

PARCELNO	JV	OWN_NAME	PHY_ADDR1	PHY_CITY	PHY_ZIPCD
254724B2021006070	719,628	GHAIDA KHODHER TRUST	26000 HICKORY BLVD	BONITA SPRINGS	34134
254724B2021005010	710,363	887531 ONTARIO INC	26000 HICKORY BLVD	BONITA SPRINGS	34134
254724B2021005020	655,561	MCHUGH ROBERT T & AMY P	26000 HICKORY BLVD	BONITA SPRINGS	34134
254724B2021008070	798,867	LEE VINCENT N & CHRISTINE M	26000 HICKORY BLVD	BONITA SPRINGS	34134
254724B2021006040	664,794	CLINKENBEARD DAVID E &	26000 HICKORY BLVD	BONITA SPRINGS	34134
254724B2035008C20	632,370	PIENING RALPH B III +	26171 HICKORY BLVD	BONITA SPRINGS	34134
254724B2035007B20	560,872	RICHTER ROY J TR	26171 HICKORY BLVD	BONITA SPRINGS	34134
254724B2035005A20	532,123	DAVIDSON CODY D & CONDA I	26171 HICKORY BLVD	BONITA SPRINGS	34134
254724B2035004B20	525,272	ANGELO J CALIENDO TRUST +	26171 HICKORY BLVD	BONITA SPRINGS	34134
254724B2035009B20	569,838	JOHNSON JAY L & SHIRLEY D TR	26171 HICKORY BLVD	BONITA SPRINGS	34134
254724B2035004D20	525,272	SOLBERG CRAIG E TR	26171 HICKORY BLVD	BONITA SPRINGS	34134
254724B2035007C20	607,246	BONITCO INC	26171 HICKORY BLVD	BONITA SPRINGS	34134
254724B2035006D20	601,510	TAYLOR NANCY C TR	26171 HICKORY BLVD	BONITA SPRINGS	34134
254724B2035005B20	549,521	REAM DAVID L & CONNIE	26171 HICKORY BLVD	BONITA SPRINGS	34134
254724B2035007D20	627,099	CAMPBELL ENDRES M &	26171 HICKORY BLVD	BONITA SPRINGS	34134
254724B2035009D20	637,124	MACDIARMID PRESTON R &	26171 HICKORY BLVD	BONITA SPRINGS	34134
254724B2035003D20	489,279	ZLUPKO GEORGE M	26171 HICKORY BLVD	BONITA SPRINGS	34134
254724B2035002D20	506,543	POSS LAWRENCE D & TRAYCE L	26171 HICKORY BLVD	BONITA SPRINGS	34134
254724B2035005D20	549,521	MONDELLO THOMAS J &	26171 HICKORY BLVD	BONITA SPRINGS	34134
254724B2035002A20	500,128	BOVE FRANK J TR	26171 HICKORY BLVD	BONITA SPRINGS	34134
254724B2035001B20	501,806	DAVID GEDALECIA TRUST NO ONE +	26171 HICKORY BLVD	BONITA SPRINGS	34134
254724B2035006B20	509,132	HAVERSTOCK RAYMOND & FAYE	26171 HICKORY BLVD	BONITA SPRINGS	34134
254724B2035004A20	525,272	RENZI VINCENT R & LISA J	26171 HICKORY BLVD	BONITA SPRINGS	34134
254724B2035009C20	616,954	MERCKER ANDREW J	26171 HICKORY BLVD	BONITA SPRINGS	34134
254724B2035001D20	492,154	ISLE SEAS YOU HERE LLC	26171 HICKORY BLVD	BONITA SPRINGS	34134
254724B2035002C20	506,543	JAMES P TR	26171 HICKORY BLVD	BONITA SPRINGS	34134
254724B2035003A20	510,459	SASSE CARLOS R + MARGARET C TR	26171 HICKORY BLVD	BONITA SPRINGS	34134
254724B203500PHN2	1,341,547	DSI HOLDINGS LLC	26171 HICKORY BLVD	BONITA SPRINGS	34134
254724B2035004C20	525,272	DUNHAM PAUL M + LINDA	26171 HICKORY BLVD	BONITA SPRINGS	34134
254724B2035002B20	532,794	H E REINERT HOLDINGS CORP	26171 HICKORY BLVD	BONITA SPRINGS	34134
254724B2035001C20	508,243	HODGE JAY & STEPHANIE	26171 HICKORY BLVD	BONITA SPRINGS	34134
254724B203500PHS2	1,341,547	SOUTHSIDE PHS LLC	26171 HICKORY BLVD	BONITA SPRINGS	34134
254724B2035008B20	565,587	GREENFIELD REAL ESTATE MANAGEM	26171 HICKORY BLVD	BONITA SPRINGS	34134
254724B2035003B20	527,146	RIZZO DIANE E +	26171 HICKORY BLVD	BONITA SPRINGS	34134
254724B2035006A20	537,986	MIEDE DEBORAH H +	26171 HICKORY BLVD	BONITA SPRINGS	34134
254724B20350010A2	573,712	PIRET JOHN J & IRENE E	26171 HICKORY BLVD	BONITA SPRINGS	34134
254724B2035001A20	459,859	CAULKINS WILLARD H &	26171 HICKORY BLVD	BONITA SPRINGS	34134
254724B2035007A20	543,116	VOGELBACHER MICHAEL &	26171 HICKORY BLVD	BONITA SPRINGS	34134
254724B20350010B2	555,549	LARSON ROBERT G TR	26171 HICKORY BLVD	BONITA SPRINGS	34134
254724B2035005C20	549,521	DEATON WAYNE & PATRICIA	26171 HICKORY BLVD	BONITA SPRINGS	34134
254724B2035008A20	547,682	BELLINA RUSSELL F &	26171 HICKORY BLVD	BONITA SPRINGS	34134
254724B2035006C20	569,250	RAFFIN LOUISE A TR	26171 HICKORY BLVD	BONITA SPRINGS	34134
254724B20350010D2	641,455	SEA ISLES HOLDINGS INC	26171 HICKORY BLVD	BONITA SPRINGS	34134
254724B20350010C2	621,148	VAUGHN RHETA A TR	26171 HICKORY BLVD	BONITA SPRINGS	34134
254724B2035009A20	551,798	ANDERSON ROBERT W & MARY L	26171 HICKORY BLVD	BONITA SPRINGS	34134
254724B2035003C20	517,008	HUTTON JOHN	26171 HICKORY BLVD	BONITA SPRINGS	34134
254724B2035008D20	632,370	HAUSFELD EILEEN M TR	26171 HICKORY BLVD	BONITA SPRINGS	34134
254724B2035001B10	485,920	TALL OAKS LLC	26131 HICKORY BLVD	BONITA SPRINGS	34134
254724B20350010D1	621,148	POBANZ BRIAN P & KAREN A	26131 HICKORY BLVD	BONITA SPRINGS	34134
254724B2035005D10	549,521	JONES WILLIAM TR	26131 HICKORY BLVD	BONITA SPRINGS	34134
254724B203500PHN1	1,080,788	CADLE PATRICK R	26131 HICKORY BLVD	BONITA SPRINGS	34134
254724B2035002B10	500,128	EBNER CATHLEEN C +	26131 HICKORY BLVD	BONITA SPRINGS	34134
254724B2035005C10	549,521	WIEDEN JEFFREY P TR	26131 HICKORY BLVD	BONITA SPRINGS	34134
254724B20350010B1	555,549	FLACK JOYCE B L/E	26131 HICKORY BLVD	BONITA SPRINGS	34134
254724B2035009C10	616,954	JOSEPH KEITH & DIANE	26131 HICKORY BLVD	BONITA SPRINGS	34134
254724B2035007B10	560,872	HODGES MARSHA	26131 HICKORY BLVD	BONITA SPRINGS	34134
254724B2035008B10	565,587	BARNARD REAL ESTATE HOLDINGS L	26131 HICKORY BLVD	BONITA SPRINGS	34134
254724B20350010C1	621,148	SPRINT PRINT INC	26131 HICKORY BLVD	BONITA SPRINGS	34134
254724B2035002A10	500,128	BURKHEIMER DENNIS L &	26131 HICKORY BLVD	BONITA SPRINGS	34134
254724B2035007C10	627,099	HOUSER ELWOOD G & MARY LOU TR	26131 HICKORY BLVD	BONITA SPRINGS	34134

PARCELNO	JV	OWN_NAME	PHY_ADDR1	PHY_CITY	PHY_ZIPCD
254724B2035003B10	510,459	LACLAIR PATRICK M +	26131 HICKORY BLVD	BONITA SPRINGS	34134
254724B2035006B10	555,574	MCLELLAN CAROL A TR	26131 HICKORY BLVD	BONITA SPRINGS	34134
254724B2035006C10	601,510	PAUL L GRAFENBERG TRUST +	26131 HICKORY BLVD	BONITA SPRINGS	34134
254724B2035007D10	627,099	MORGAN GRADY & BETHANY	26131 HICKORY BLVD	BONITA SPRINGS	34134
254724B2035009B10	551,798	ROWLAND JOHNNY L & ELLEN M TR	26131 HICKORY BLVD	BONITA SPRINGS	34134
254724B2035003C10	517,008	SARFF ROBERT & BARBARA	26131 HICKORY BLVD	BONITA SPRINGS	34134
254724B2035005A10	549,521	NUSBAUM KEITH A & KATHY C	26131 HICKORY BLVD	BONITA SPRINGS	34134
254724B2035008A10	565,587	MCINERNEY DEBORAH TR	26131 HICKORY BLVD	BONITA SPRINGS	34134
254724B2035001D10	492,154	FRUEN MARK R & NADENE B	26131 HICKORY BLVD	BONITA SPRINGS	34134
254724B2035001A10	517,659	BROWN HAROLD M JR + BETTE KAY	26131 HICKORY BLVD	BONITA SPRINGS	34134
254724B20350010A1	573,712	SHEFFER VIRGIL E TR	26131 HICKORY BLVD	BONITA SPRINGS	34134
254724B2035008C10	612,351	LINSALATA DALE	26131 HICKORY BLVD	BONITA SPRINGS	34134
254724B2035003D10	517,008	CHURCH LESLIE J TR	26131 HICKORY BLVD	BONITA SPRINGS	34134
254724B2035009D10	637,124	EAST GUY M TR	26131 HICKORY BLVD	BONITA SPRINGS	34134
254724B2035005B10	549,521	GALLIER LINDA G	26131 HICKORY BLVD	BONITA SPRINGS	34134
254724B2035009A10	607,058	WALKER JOHN R & ELIZABETH J TR	26131 HICKORY BLVD	BONITA SPRINGS	34134
254724B2035004C10	577,876	JOHN W STEVENS INC	26131 HICKORY BLVD	BONITA SPRINGS	34134
254724B2035002C10	506,543	SPOELHOF CRAIG J TR	26131 HICKORY BLVD	BONITA SPRINGS	34134
254724B2035004B10	525,272	JYD ENETERPRISES	26131 HICKORY BLVD	BONITA SPRINGS	34134
254724B2035004A10	542,445	EMMENECKER STEPHEN J &	26131 HICKORY BLVD	BONITA SPRINGS	34134
254724B2035006D10	601,510	MOLLOY PATRICIA A TR	26131 HICKORY BLVD	BONITA SPRINGS	34134
254724B2035002D10	523,103	BODELL PHYLLIS A TR	26131 HICKORY BLVD	BONITA SPRINGS	34134
254724B2035008D10	673,675	GEORGE JINGER K	26131 HICKORY BLVD	BONITA SPRINGS	34134
254724B2035003A10	510,459	BARNARD RAY F & ANN	26131 HICKORY BLVD	BONITA SPRINGS	34134
254724B2035004D10	542,445	LARSON ARTHUR T JR TR	26131 HICKORY BLVD	BONITA SPRINGS	34134
254724B2035006A10	591,862	RHOADES PAT A TR	26131 HICKORY BLVD	BONITA SPRINGS	34134
254724B2035001C10	492,154	SCHROEDER MICHAEL L &	26131 HICKORY BLVD	BONITA SPRINGS	34134
254724B2035007A10	560,872	FINK ROBERT J & DOLORES T	26131 HICKORY BLVD	BONITA SPRINGS	34134
254724B203500PHS1	1,080,788	PAUL SALLY M	26131 HICKORY BLVD	BONITA SPRINGS	34134
244724B40310C6320	561,393	BERENS DOUGLAS W TR	25730 HICKORY BLVD	BONITA SPRINGS	34134
244724B40310C3340	534,406	JJCS VACATION RENTALS LLC	25730 HICKORY BLVD	BONITA SPRINGS	34134
244724B40310C2300	519,225	TIBBITTS GEORGIA HEATH TR	25730 HICKORY BLVD	BONITA SPRINGS	34134
244724B40310C2380	581,762	THORESON WESLEY & PATRICIA	25730 HICKORY BLVD	BONITA SPRINGS	34134
244724B40310C5360	554,166	LYSINSKI ADAM TR	25730 HICKORY BLVD	BONITA SPRINGS	34134
244724B40310C4380	625,987	DONALD C CLAY TRUST	25730 HICKORY BLVD	BONITA SPRINGS	34134
244724B40310C3380	613,317	CALANTONE ROBERT + PATRICIA	25730 HICKORY BLVD	BONITA SPRINGS	34134
244724B40310C7360	567,578	DALTON STEVEN & KIMBERLY	25730 HICKORY BLVD	BONITA SPRINGS	34134
244724B40310C4240	611,140	GUDENKAUF SUSAN J	25730 HICKORY BLVD	BONITA SPRINGS	34134
244724B40310C2360	531,839	VRANICAR JON M & CAROL J TR	25730 HICKORY BLVD	BONITA SPRINGS	34134
244724B40310C7320	567,578	STUEVEN HARIAN A & KATHLEEN TR	25730 HICKORY BLVD	BONITA SPRINGS	34134
244724B40310C5340	554,166	RUSO DAVID +	25730 HICKORY BLVD	BONITA SPRINGS	34134
244724B40310C7380	701,106	SWOGGER SCOTT A & CAROLYN J	25730 HICKORY BLVD	BONITA SPRINGS	34134
244724B40310C5260	600,459	CJ RIGAS LLC	25730 HICKORY BLVD	BONITA SPRINGS	34134
244724B40310C5280	600,459	FLORIDA OASIS LLC	25730 HICKORY BLVD	BONITA SPRINGS	34134
244724B40310C6280	561,393	FERREE JOSEPH WILLIAM III TR	25730 HICKORY BLVD	BONITA SPRINGS	34134
244724B40310C3300	547,389	BOUREN MARK W & DAWN M	25730 HICKORY BLVD	BONITA SPRINGS	34134
244724B40310C2240	581,762	HAGEN JOYCE S TR	25730 HICKORY BLVD	BONITA SPRINGS	34134
244724B40310C1260	413,070	BONITA BEACH CLUB CONDO	25730 HICKORY BLVD	BONITA SPRINGS	34134
244724B40310C5300	567,628	MENNEN JAMES G &	25730 HICKORY BLVD	BONITA SPRINGS	34134
244724B40310C4300	558,696	SEGRO BASIL	25730 HICKORY BLVD	BONITA SPRINGS	34134
244724B40310C6260	561,393	INFRASERV CONSULTING LLC	25730 HICKORY BLVD	BONITA SPRINGS	34134
244724B40310C4340	558,696	SMITH AYNLEY M & HUGH C TR	25730 HICKORY BLVD	BONITA SPRINGS	34134
244724B40310C6340	631,354	DIEDERICH THOMAS C TR	25730 HICKORY BLVD	BONITA SPRINGS	34134
244724B40310C6380	644,289	FRISKNEY MICHAEL D	25730 HICKORY BLVD	BONITA SPRINGS	34134
244724B40310C5380	613,132	VIZANKO JAMES & KATHLEEN	25730 HICKORY BLVD	BONITA SPRINGS	34134
244724B40310C6240	644,289	YORK KAY	25730 HICKORY BLVD	BONITA SPRINGS	34134
244724B40310C6300	608,290	MESSANA FARA J TR	25730 HICKORY BLVD	BONITA SPRINGS	34134
244724B40310C3260	534,406	VAN HOOGSTRAAT KENT TR	25730 HICKORY BLVD	BONITA SPRINGS	34134
244724B40310C7280	610,900	HENRY ELIZABETH P TR	25730 HICKORY BLVD	BONITA SPRINGS	34134
244724B40310C7300	567,578	GOTTS CANDIS A TR	25730 HICKORY BLVD	BONITA SPRINGS	34134

PARCELNO	JV	OWN_NAME	PHY_ADDR1	PHY_CITY	PHY_ZIPCD
244724B40310C7240	651,387	YORK RAY	25730 HICKORY BLVD	BONITA SPRINGS	34134
244724B40310C6360	561,393	GLASS PAUL K TR	25730 HICKORY BLVD	BONITA SPRINGS	34134
244724B40310C5240	698,288	YORK KAY	25730 HICKORY BLVD	BONITA SPRINGS	34134
244724B40310C7260	610,900	MUNGO DAVID & MICHELLE S	25730 HICKORY BLVD	BONITA SPRINGS	34134
244724B40310C2280	531,839	RYAN JANICE M TR	25730 HICKORY BLVD	BONITA SPRINGS	34134
244724B40310C3360	534,406	KAYLOR KEN +	25730 HICKORY BLVD	BONITA SPRINGS	34134
244724B40310C5320	554,166	MOORE MARY SUE TR	25730 HICKORY BLVD	BONITA SPRINGS	34134
244724B40310C4260	545,446	CZUBARUK KAREN +	25730 HICKORY BLVD	BONITA SPRINGS	34134
244724B40310C2260	562,599	DEWOLF GLORIA I TR	25730 HICKORY BLVD	BONITA SPRINGS	34134
244724B40310C2320	531,839	HOWARD NANCY L TR	25730 HICKORY BLVD	BONITA SPRINGS	34134
244724B40310C3280	547,389	ENGLISH THOMAS F &	25730 HICKORY BLVD	BONITA SPRINGS	34134
244724B40310C4320	545,446	SAUTER KAREN TR	25730 HICKORY BLVD	BONITA SPRINGS	34134
244724B40310C1360	290,771	KRAGE PAUL H & JOANNE M	25730 HICKORY BLVD	BONITA SPRINGS	34134
244724B40310C3320	547,389	RUDYK DAVID + KAREN	25730 HICKORY BLVD	BONITA SPRINGS	34134
244724B40310C7340	610,900	LYSINSKI ADAM TR	25730 HICKORY BLVD	BONITA SPRINGS	34134
244724B40310C2340	519,225	ROSS KEVIN LEE & DEBRA LEE TR	25730 HICKORY BLVD	BONITA SPRINGS	34134
244724B40310C3240	609,529	BLUMENFELD JENNIFER J TR	25730 HICKORY BLVD	BONITA SPRINGS	34134
244724B40310C4360	558,696	SIAPNO RODRIGO R & EMILY T	25730 HICKORY BLVD	BONITA SPRINGS	34134
244724B40310C4280	545,446	SCHAEFFER ROBERT P	25730 HICKORY BLVD	BONITA SPRINGS	34134
244724B40310E2560	489,511	POZO OSCAR DANILO & NORMA E	25750 HICKORY BLVD	BONITA SPRINGS	34134
244724B40310E6560	529,265	MCCANN JAMES R & MELVIA L	25750 HICKORY BLVD	BONITA SPRINGS	34134
244724B40310E1540	270,294	RYERSON ERIC	25750 HICKORY BLVD	BONITA SPRINGS	34134
244724B40310E6520	595,353	KROMM ROGER E & BARBARA A	25750 HICKORY BLVD	BONITA SPRINGS	34134
244724B40310E6600	542,123	WALTHER RICHARD E L/E	25750 HICKORY BLVD	BONITA SPRINGS	34134
244724B40310E3560	516,062	DELPEZZO STEVE & ELLEN	25750 HICKORY BLVD	BONITA SPRINGS	34134
244724B40310E4520	592,493	SPARKS GARNET B & JULEEN E	25750 HICKORY BLVD	BONITA SPRINGS	34134
244724B40310E6540	573,478	JANIS BUCHBINDER SUSAN +	25750 HICKORY BLVD	BONITA SPRINGS	34134
244724B40310E7560	535,096	BUCHANAN ANDREA C	25750 HICKORY BLVD	BONITA SPRINGS	34134
244724B40310E3580	503,823	ANNE MARIE RAZZA TRUST +	25750 HICKORY BLVD	BONITA SPRINGS	34134
244724B40310E2520	550,634	POLANKA KENNETH J TR	25750 HICKORY BLVD	BONITA SPRINGS	34134
244724B40310E4560	514,230	LATHAM STUART H & CARLA P	25750 HICKORY BLVD	BONITA SPRINGS	34134
244724B40310E3620	566,733	GEORGE E RUSSELL TRUST +	25750 HICKORY BLVD	BONITA SPRINGS	34134
244724B40310E5520	587,688	HENRY KURT D	25750 HICKORY BLVD	BONITA SPRINGS	34134
244724B40310E5540	522,451	CARSON SUNSET PROPERTIES LLC	25750 HICKORY BLVD	BONITA SPRINGS	34134
244724B40310E7540	535,096	KOPYTEK KRISTYNA TR	25750 HICKORY BLVD	BONITA SPRINGS	34134
244724B40310E5620	601,965	JOAN AND FRED LLC	25750 HICKORY BLVD	BONITA SPRINGS	34134
244724B40310E7620	616,534	KIERNAN TERENCE P TR	25750 HICKORY BLVD	BONITA SPRINGS	34134
244724B40310E2540	501,402	SWAYZEE JAMES C	25750 HICKORY BLVD	BONITA SPRINGS	34134
244724B40310E6620	609,817	KONDES JOYCE TR	25750 HICKORY BLVD	BONITA SPRINGS	34134
244724B40310E5600	535,143	HAUGDAHL STEVEN J &	25750 HICKORY BLVD	BONITA SPRINGS	34134
244724B40310E2620	564,010	SWOGGER SCOTT +	25750 HICKORY BLVD	BONITA SPRINGS	34134
244724B40310E7520	601,911	MARIC GORAN +	25750 HICKORY BLVD	BONITA SPRINGS	34134
244724B40310E7580	575,938	DACHROTH JANET TR	25750 HICKORY BLVD	BONITA SPRINGS	34134
244724B40310E5580	522,451	EMERY MARGUERITE TR	25750 HICKORY BLVD	BONITA SPRINGS	34134
244724B40310E3540	503,823	KDH REALTY INC	25750 HICKORY BLVD	BONITA SPRINGS	34134
244724B40310E4600	514,230	CHANDLER SHARON	25750 HICKORY BLVD	BONITA SPRINGS	34134
244724B40310E4580	566,926	MUELLER JEFFREY J & JILL H	25750 HICKORY BLVD	BONITA SPRINGS	34134
244724B40310E3600	503,823	ISHAM FREDERICK L TR	25750 HICKORY BLVD	BONITA SPRINGS	34134
244724B40310E7600	548,095	NESI KATHLEEN MORO TR	25750 HICKORY BLVD	BONITA SPRINGS	34134
244724B40310E4620	592,493	SAUTER LAURETTE	25750 HICKORY BLVD	BONITA SPRINGS	34134
244724B40310E3520	566,733	LALKA STEPHEN F TR	25750 HICKORY BLVD	BONITA SPRINGS	34134
244724B40310E2600	489,511	BKP INVESTMENTS LLC	25750 HICKORY BLVD	BONITA SPRINGS	34134
244724B40310E2580	489,511	RUSSELL GEORGE E & JUDITH A	25750 HICKORY BLVD	BONITA SPRINGS	34134
244724B40310E6580	529,265	FREDA RICHARD L +	25750 HICKORY BLVD	BONITA SPRINGS	34134
244724B40310E5560	522,451	TURNER ROBERT T & JO ANNE	25750 HICKORY BLVD	BONITA SPRINGS	34134
244724B40310E4540	514,230	DRESS STEPHEN TR	25750 HICKORY BLVD	BONITA SPRINGS	34134
244724B40310D5400	587,688	MINECK COREY W TR	25740 HICKORY BLVD	BONITA SPRINGS	34134
244724B40310D6480	529,265	GIBBS JAMES P JR &	25740 HICKORY BLVD	BONITA SPRINGS	34134
244724B40310D4420	514,230	CHESNUTT MICHAEL A &	25740 HICKORY BLVD	BONITA SPRINGS	34134
244724B40310D7420	535,096	BARNETT DANIEL G & MARY L	25740 HICKORY BLVD	BONITA SPRINGS	34134

PARCELNO	JV	OWN_NAME	PHY_ADDR1	PHY_CITY	PHY_ZIPCD
244724B40310D7440	535,096	BARTELS MARLENE K TR	25740 HICKORY BLVD	BONITA SPRINGS	34134
244724B40310D2480	501,402	HANNASCH BRIAN P TR	25740 HICKORY BLVD	BONITA SPRINGS	34134
244724B40310D7460	535,096	FRICHTEL MARK & MELISSA	25740 HICKORY BLVD	BONITA SPRINGS	34134
244724B40310D4460	514,230	LEVENE JOHN A &	25740 HICKORY BLVD	BONITA SPRINGS	34134
244724B40310D5460	535,143	HELLER JOHN A TR	25740 HICKORY BLVD	BONITA SPRINGS	34134
244724B40310D4400	578,441	RUSO MARLA J	25740 HICKORY BLVD	BONITA SPRINGS	34134
244724B40310D5480	522,451	IVETICH MICHAEL J & SYLVIA	25740 HICKORY BLVD	BONITA SPRINGS	34134
244724B40310D2500	550,634	WELLS JENNIFER & ZACHARY	25740 HICKORY BLVD	BONITA SPRINGS	34134
244724B40310D3500	580,501	RJT PROPERTY INVESTMENTS LLC	25740 HICKORY BLVD	BONITA SPRINGS	34134
244724B40310D3440	503,823	BARKER MELVIN E & ANNELLA	25740 HICKORY BLVD	BONITA SPRINGS	34134
244724B40310D6440	542,123	DALESSANDRO JAY J +	25740 HICKORY BLVD	BONITA SPRINGS	34134
244724B40310D7400	668,037	SULLIVAN TIMOTHY P &	25740 HICKORY BLVD	BONITA SPRINGS	34134
244724B40310D2420	489,511	WELLS CHARLES RANSOME III &	25740 HICKORY BLVD	BONITA SPRINGS	34134
244724B40310D5500	587,688	CHARLES E BRASHEARS TRUST +	25740 HICKORY BLVD	BONITA SPRINGS	34134
244724B40310D2460	489,511	MCCANN JENIFER D &	25740 HICKORY BLVD	BONITA SPRINGS	34134
244724B40310D1420	270,294	MCKENZIE SALLY A TR	25740 HICKORY BLVD	BONITA SPRINGS	34134
244724B40310D7500	616,534	HAYHURST THOMAS E &	25740 HICKORY BLVD	BONITA SPRINGS	34134
244724B40310D6420	587,409	VALENTE VINCENT P & NOEL M	25740 HICKORY BLVD	BONITA SPRINGS	34134
244724B40310D2400	611,126	ZAJAC GREGORY	25740 HICKORY BLVD	BONITA SPRINGS	34134
244724B40310D5420	522,451	PETIT FAMILY TRUST	25740 HICKORY BLVD	BONITA SPRINGS	34134
244724B40310D4480	514,230	OWNBY HAROLD EMMETT	25740 HICKORY BLVD	BONITA SPRINGS	34134
244724B40310D4500	578,441	FLYNN PATRICK BRYAN	25740 HICKORY BLVD	BONITA SPRINGS	34134
244724B40310D3420	503,823	CARSON DANA	25740 HICKORY BLVD	BONITA SPRINGS	34134
244724B40310D5440	562,328	VANDREUMEL JAMES W &	25740 HICKORY BLVD	BONITA SPRINGS	34134
244724B40310D3400	566,733	AGRICOLA GREGORY A +	25740 HICKORY BLVD	BONITA SPRINGS	34134
244724B40310D6460	529,265	MEHBOD DARLENE TR	25740 HICKORY BLVD	BONITA SPRINGS	34134
244724B40310D6400	595,353	DAVIS DAVID M JR TR	25740 HICKORY BLVD	BONITA SPRINGS	34134
244724B40310D3460	503,823	FRIESZ CAROL L	25740 HICKORY BLVD	BONITA SPRINGS	34134
244724B40310D2440	543,287	HANNIGAN DALLAS & HOLLY	25740 HICKORY BLVD	BONITA SPRINGS	34134
244724B40310D7480	535,096	JEROME R KIPKE TRUST +	25740 HICKORY BLVD	BONITA SPRINGS	34134
244724B40310D4440	514,230	RETO ROBERT J & MARY A	25740 HICKORY BLVD	BONITA SPRINGS	34134
244724B40310D3480	503,823	INTERNATIONAL CAPITAL	25740 HICKORY BLVD	BONITA SPRINGS	34134
244724B40310D6500	609,817	FRICHTEL MARK A TR	25740 HICKORY BLVD	BONITA SPRINGS	34134
244724B40310B4180	557,187	WILLIAM M CHANDLER TRUST +	25720 HICKORY BLVD	BONITA SPRINGS	34134
244724B40310B4120	592,493	BBC412 LLC	25720 HICKORY BLVD	BONITA SPRINGS	34134
244724B40310B2140	489,511	SWAIN KRISTIN A	25720 HICKORY BLVD	BONITA SPRINGS	34134
244724B40310B6220	640,795	ALBREGTS THOMAS A & ERIN M +	25720 HICKORY BLVD	BONITA SPRINGS	34134
244724B40310B5120	601,965	PETSCH WILLIAM M &	25720 HICKORY BLVD	BONITA SPRINGS	34134
244724B40310B2200	489,511	BAB 220 LLC	25720 HICKORY BLVD	BONITA SPRINGS	34134
244724B40310B5180	522,451	LUDES MARK F &	25720 HICKORY BLVD	BONITA SPRINGS	34134
244724B40310B3140	503,823	ENGLISH-ARENSON LAURA J TR	25720 HICKORY BLVD	BONITA SPRINGS	34134
244724B40310B6200	573,478	HOMMERDING W J & CAROLINE L	25720 HICKORY BLVD	BONITA SPRINGS	34134
244724B40310B6160	529,265	DYE JAMES M TR	25720 HICKORY BLVD	BONITA SPRINGS	34134
244724B40310B7200	535,096	CLIFFORD JOHN C & KATHRYN L	25720 HICKORY BLVD	BONITA SPRINGS	34134
244724B40310B4140	514,230	CREMERS SOUTH LLC	25720 HICKORY BLVD	BONITA SPRINGS	34134
244724B40310B5160	535,143	HOJNICKI CHESTER J &	25720 HICKORY BLVD	BONITA SPRINGS	34134
244724B40310B2120	550,634	MCKEEN BRIAN J	25720 HICKORY BLVD	BONITA SPRINGS	34134
244724B40310B1180	270,294	DEMAAR JOHN ANDREW & JAMIE	25720 HICKORY BLVD	BONITA SPRINGS	34134
244724B40310B4160	526,723	KONDES JOYCE M TR	25720 HICKORY BLVD	BONITA SPRINGS	34134
244724B40310B2160	489,511	NEWELL WILLARD F & CHERYL W	25720 HICKORY BLVD	BONITA SPRINGS	34134
244724B40310B5200	522,451	25720 HICKORY BLVD UNIT 520 LL	25720 HICKORY BLVD	BONITA SPRINGS	34134
244724B40310B6180	529,265	KORB ANJA	25720 HICKORY BLVD	BONITA SPRINGS	34134
244724B40310B3160	503,823	CLARK MELINDA	25720 HICKORY BLVD	BONITA SPRINGS	34134
244724B40310B7180	548,095	IANNUZZI JOHN F TR	25720 HICKORY BLVD	BONITA SPRINGS	34134
244724B40310B5220	632,545	CLUGH LARRY R & LOU ANN	25720 HICKORY BLVD	BONITA SPRINGS	34134
244724B40310B3180	516,062	MORISSEAU LORENE A TR	25720 HICKORY BLVD	BONITA SPRINGS	34134
244724B40310B2180	489,511	BULLERMAN IVAN +	25720 HICKORY BLVD	BONITA SPRINGS	34134
244724B40310B7160	535,096	GOODMAN MARILYN JUNE M TR	25720 HICKORY BLVD	BONITA SPRINGS	34134
244724B40310B7120	601,911	SWAN JOHN R & BARBARA S	25720 HICKORY BLVD	BONITA SPRINGS	34134
244724B40310B4200	526,723	SIZEMORE AMY P +	25720 HICKORY BLVD	BONITA SPRINGS	34134

PARCELNO	JV	OWN_NAME	PHY_ADDR1	PHY_CITY	PHY_ZIPCD
244724B40310B3120	566,733	SPRING RUN 906 LLC	25720 HICKORY BLVD	BONITA SPRINGS	34134
244724B40310B5140	566,095	SUCHODOLSKI NATALYA TR	25720 HICKORY BLVD	BONITA SPRINGS	34134
244724B40310B6140	529,265	SCHAEFER STEPHEN M &	25720 HICKORY BLVD	BONITA SPRINGS	34134
244724B40310B7220	616,534	LATHAM JEFF B & LEIGH B	25720 HICKORY BLVD	BONITA SPRINGS	34134
244724B40310B6120	660,758	WALKINSHAW DOUGLAS &	25720 HICKORY BLVD	BONITA SPRINGS	34134
244724B40310B3220	566,733	HEGG KYLE R & KATHERINE S	25720 HICKORY BLVD	BONITA SPRINGS	34134
244724B40310B4220	637,716	SWAER DEAN A & JUDITH A	25720 HICKORY BLVD	BONITA SPRINGS	34134
244724B40310B3200	503,823	PRAIRIE DUANE E & ANITA R L/E	25720 HICKORY BLVD	BONITA SPRINGS	34134
244724B40310B7140	535,096	RYAN JANICE M TR	25720 HICKORY BLVD	BONITA SPRINGS	34134
244724B40310B2220	550,634	9 GRANDKIDS LLC	25720 HICKORY BLVD	BONITA SPRINGS	34134
244724B40310A3080	516,062	DUFFY TERRENCE J & TARA A	25710 HICKORY BLVD	BONITA SPRINGS	34134
244724B40310A2100	550,634	N2N HOMES LLC	25710 HICKORY BLVD	BONITA SPRINGS	34134
244724B40310A4020	514,230	STRAWN AMY MARGARETHA +	25710 HICKORY BLVD	BONITA SPRINGS	34134
244724B40310A7040	535,096	GRIEG GARY S +	25710 HICKORY BLVD	BONITA SPRINGS	34134
244724B40310A4040	514,230	PAOLA DONNA L TR	25710 HICKORY BLVD	BONITA SPRINGS	34134
244724B40310A4000	592,493	YOUNG ROGER A & PAMELA S TR	25710 HICKORY BLVD	BONITA SPRINGS	34134
244724B40310A5080	535,143	HENRY CHRISTOPHER G &	25710 HICKORY BLVD	BONITA SPRINGS	34134
244724B40310A6100	595,353	GLODEK SANDRA LEE	25710 HICKORY BLVD	BONITA SPRINGS	34134
244724B40310A7020	535,096	BROZEK ANTHONY P &	25710 HICKORY BLVD	BONITA SPRINGS	34134
244724B40310A1060	270,294	BERG JOHN &	25710 HICKORY BLVD	BONITA SPRINGS	34134
244724B40310A3100	580,501	SCHNEIDER KENNETH J &	25710 HICKORY BLVD	BONITA SPRINGS	34134
244724B40310A4060	514,230	RITCH JERRY M & MARSHA M	25710 HICKORY BLVD	BONITA SPRINGS	34134
244724B40310A6080	542,123	THACKER WILLIAM L TR	25710 HICKORY BLVD	BONITA SPRINGS	34134
244724B40310A6040	573,478	RUSSELL C KOOP TRUST +	25710 HICKORY BLVD	BONITA SPRINGS	34134
244724B40310A2040	489,511	ELWOOD JOHN A	25710 HICKORY BLVD	BONITA SPRINGS	34134
244724B40310A4100	578,441	MILLS FREDERIC ALLEN &	25710 HICKORY BLVD	BONITA SPRINGS	34134
244724B40310A3000	580,501	PAALMAN JOHN K +	25710 HICKORY BLVD	BONITA SPRINGS	34134
244724B40310A6060	529,265	ELWOOD JOHN A TR	25710 HICKORY BLVD	BONITA SPRINGS	34134
244724B40310A5040	535,143	TONIGAN HENRY C	25710 HICKORY BLVD	BONITA SPRINGS	34134
244724B40310A6020	529,265	DEARWESTER MICHAEL & LYNNE	25710 HICKORY BLVD	BONITA SPRINGS	34134
244724B40310A5060	535,143	HETZER CHRISTOPHER J TR	25710 HICKORY BLVD	BONITA SPRINGS	34134
244724B40310A7060	535,096	STOREY SCOTT A TR	25710 HICKORY BLVD	BONITA SPRINGS	34134
244724B40310A3020	503,823	RITCH JERRY & MARSHA	25710 HICKORY BLVD	BONITA SPRINGS	34134
244724B40310A5020	522,451	LUKE DAVID W & CYNTHIA J	25710 HICKORY BLVD	BONITA SPRINGS	34134
244724B40310A3040	503,823	MKMI PROPERTIES LLC	25710 HICKORY BLVD	BONITA SPRINGS	34134
244724B40310A4080	514,230	HOMESTAR LLC	25710 HICKORY BLVD	BONITA SPRINGS	34134
244724B40310A3060	503,823	GAZDA SANDRA ANNE	25710 HICKORY BLVD	BONITA SPRINGS	34134
244724B40310A2080	489,511	EMANON SOUTH LLC	25710 HICKORY BLVD	BONITA SPRINGS	34134
244724B40310A5100	587,688	HENRY CHRISTOPHER G &	25710 HICKORY BLVD	BONITA SPRINGS	34134
244724B40310A2000	635,633	HANSON DEBRA E TR	25710 HICKORY BLVD	BONITA SPRINGS	34134
244724B40310A5000	601,965	REUTCKY MATTHEW A &	25710 HICKORY BLVD	BONITA SPRINGS	34134
244724B40310A2060	501,402	DIMEO JOHN & CLARA	25710 HICKORY BLVD	BONITA SPRINGS	34134
244724B40310A2020	489,511	GOEDEKING VAN L TR	25710 HICKORY BLVD	BONITA SPRINGS	34134
244724B40310A7000	616,534	CHOICE INVESTMENTS LLC	25710 HICKORY BLVD	BONITA SPRINGS	34134
244724B40310A7080	535,096	LAMB LINDA S TR	25710 HICKORY BLVD	BONITA SPRINGS	34134
244724B40310A6000	656,362	GLASS PAUL KENNETH TR	25710 HICKORY BLVD	BONITA SPRINGS	34134
244724B40310A7100	693,367	LUKE STEPHEN & DONNA	25710 HICKORY BLVD	BONITA SPRINGS	34134
244724B40340E3020	580,374	SANDPIPER FLORIDA LLC	25810 HICKORY BLVD	BONITA SPRINGS	34134
244724B40340E0PS0	1,182,628	POWELL DIANE D TR	25810 HICKORY BLVD	BONITA SPRINGS	34134
244724B40340E6080	388,337	DRENTH KENNETH R & CAROL R TR	25810 HICKORY BLVD	BONITA SPRINGS	34134
244724B40340E6070	558,729	DELTORCHIO JOHN JR TR	25810 HICKORY BLVD	BONITA SPRINGS	34134
244724B40340E4010	590,659	BAILEY NORMA JEAN	25810 HICKORY BLVD	BONITA SPRINGS	34134
244724B40340E6100	647,637	DAVID J DVORAK TRUST +	25810 HICKORY BLVD	BONITA SPRINGS	34134
244724B40340E3080	347,004	LEGNOLA LAWRENCE L &	25810 HICKORY BLVD	BONITA SPRINGS	34134
244724B40340E6010	607,929	WILCOX BARBARA L TR	25810 HICKORY BLVD	BONITA SPRINGS	34134
244724B40340E2020	516,760	ROHOWSKY GEORGE & COLLEEN	25810 HICKORY BLVD	BONITA SPRINGS	34134
244724B40340E0PNO	1,230,068	DHH LAND HOLDINGS LLC	25810 HICKORY BLVD	BONITA SPRINGS	34134
244724B40340E3030	366,667	SAVOLDI WALTER A &	25810 HICKORY BLVD	BONITA SPRINGS	34134
244724B40340E2050	530,708	PERRY RICHARD TR	25810 HICKORY BLVD	BONITA SPRINGS	34134
244724B40340E6040	572,302	LARKIN SUZANNE J TR	25810 HICKORY BLVD	BONITA SPRINGS	34134

PARCELNO	JV	OWN_NAME	PHY_ADDR1	PHY_CITY	PHY_ZIPCD
244724B40340E5080	359,834	CALLANDER BRUCE &	25810 HICKORY BLVD	BONITA SPRINGS	34134
244724B40340E4080	354,172	BOUDREAULT MICHEL &	25810 HICKORY BLVD	BONITA SPRINGS	34134
244724B40340E5040	551,535	LLP INVESTORS LLC	25810 HICKORY BLVD	BONITA SPRINGS	34134
244724B40340E6030	388,337	JAYE FAMILY LAND TRUST +	25810 HICKORY BLVD	BONITA SPRINGS	34134
244724B40340E5060	580,181	MID ATLANTIC VENTURES LLC	25810 HICKORY BLVD	BONITA SPRINGS	34134
244724B40340E1020	503,870	JADEZUK WALTER TR	25810 HICKORY BLVD	BONITA SPRINGS	34134
244724B40340E1030	320,939	RAGAN DONALD H &	25810 HICKORY BLVD	BONITA SPRINGS	34134
244724B40340E4020	556,044	HOFFMAN NANCY J & JAMES A	25810 HICKORY BLVD	BONITA SPRINGS	34134
244724B40340E4060	557,508	LIVINGSTON JAMES G TR	25810 HICKORY BLVD	BONITA SPRINGS	34134
244724B40340E6020	558,729	KIMBO LLC	25810 HICKORY BLVD	BONITA SPRINGS	34134
244724B40340E4090	542,856	SMITH RICHARD L & DENISE A	25810 HICKORY BLVD	BONITA SPRINGS	34134
244724B40340E2010	598,990	BAILEY BILL L & NORMA JEAN	25810 HICKORY BLVD	BONITA SPRINGS	34134
244724B40340E4050	571,053	MANSOUR BRIAN A & DENISE M	25810 HICKORY BLVD	BONITA SPRINGS	34134
244724B40340E5020	551,535	SAMUELSON JANE S TR	25810 HICKORY BLVD	BONITA SPRINGS	34134
244724B40340E6050	573,810	RAYMOND W SIWIEC TRUST +	25810 HICKORY BLVD	BONITA SPRINGS	34134
244724B40340E1070	491,919	IPSON JOHN H III & GLORIA A	25810 HICKORY BLVD	BONITA SPRINGS	34134
244724B40340E1080	320,939	COLUCCI NICHOLAS	25810 HICKORY BLVD	BONITA SPRINGS	34134
244724B40340E3040	531,870	ECKLOFF ALVIN A &	25810 HICKORY BLVD	BONITA SPRINGS	34134
244724B40340E2030	337,147	NEUKAM FRITZ A & HELGA E	25810 HICKORY BLVD	BONITA SPRINGS	34134
244724B40340E5070	551,535	HOUT ANN N	25810 HICKORY BLVD	BONITA SPRINGS	34134
244724B40340E5100	600,101	DAVIDSMEIER WILLIS G & PAT	25810 HICKORY BLVD	BONITA SPRINGS	34134
244724B40340E3060	546,226	PAUL MICHAEL P & KATHY A	25810 HICKORY BLVD	BONITA SPRINGS	34134
244724B40340E4100	576,650	ZIEMBA JOHN S TR	25810 HICKORY BLVD	BONITA SPRINGS	34134
244724B40340E6060	626,140	BAUSS DOROTHY C TR	HICKORY BLVD	BONITA SPRINGS	34134
244724B40340E4070	578,315	STITLE ALLISON N	25810 HICKORY BLVD	BONITA SPRINGS	34134
244724B40340E1060	505,197	CHAMIZO JUAN +	25810 HICKORY BLVD	BONITA SPRINGS	34134
244724B40340E5090	551,535	BRACHER-RADECKER TANJA +	25810 HICKORY BLVD	BONITA SPRINGS	34134
244724B40340E3050	559,495	JADEZUK WALTER TR	25810 HICKORY BLVD	BONITA SPRINGS	34134
244724B40340E5050	580,181	PEARSON BRUCE E & CAROLE M	25810 HICKORY BLVD	BONITA SPRINGS	34134
244724B40340E1040	491,919	KENGOTT RANDY J	25810 HICKORY BLVD	BONITA SPRINGS	34134
244724B40340E3100	578,705	THOMAS GORDON HOPKINSON TRUST	25810 HICKORY BLVD	BONITA SPRINGS	34134
244724B40340E2080	337,147	MOLITIERNO SALVATORE V &	25810 HICKORY BLVD	BONITA SPRINGS	34134
244724B40340E3090	531,870	GRIMM NANCY J TR	25810 HICKORY BLVD	BONITA SPRINGS	34134
244724B40340E2040	516,760	SIWIEC RAYMOND W TR	25810 HICKORY BLVD	BONITA SPRINGS	34134
244724B40340E3070	531,870	SEASCAPE LLC	25810 HICKORY BLVD	BONITA SPRINGS	34134
244724B40340E2070	529,314	BIANCANIELLO ELIZABETH M TR	25810 HICKORY BLVD	BONITA SPRINGS	34134
244724B40340E3010	578,705	MARANGOLA JOHN P &	25810 HICKORY BLVD	BONITA SPRINGS	34134
244724B40340E2060	579,108	HOLZWORTH MARIANN T TR	25810 HICKORY BLVD	BONITA SPRINGS	34134
244724B40340E1050	505,197	GEORGE MARIE +	25810 HICKORY BLVD	BONITA SPRINGS	34134
244724B40340E5030	359,834	STILWELL TIMOTHY G &	25810 HICKORY BLVD	BONITA SPRINGS	34134
244724B40340E6090	572,302	RUSSELL BRIAN P & ERIN K +	25810 HICKORY BLVD	BONITA SPRINGS	34134
244724B40340E4030	354,172	LUKES LUXURY BEACHFRONT PROPER	25810 HICKORY BLVD	BONITA SPRINGS	34134
244724B40340E1010	556,673	BAILEY NORMA JEAN	25810 HICKORY BLVD	BONITA SPRINGS	34134
244724B40340E4040	542,856	BEETY THOMAS E & BARBARA J	25810 HICKORY BLVD	BONITA SPRINGS	34134
244724B40340E1100	570,196	BERKMAN LINDA S TR	25810 HICKORY BLVD	BONITA SPRINGS	34134
244724B40340E2100	598,990	SCHUMAKER ALBERT H II	25810 HICKORY BLVD	BONITA SPRINGS	34134
244724B40340E1090	503,870	SEARAY LLC	25810 HICKORY BLVD	BONITA SPRINGS	34134
244724B40340E5010	585,870	ALLIBONE PAUL M & LINDA	25810 HICKORY BLVD	BONITA SPRINGS	34134
244724B40340E2090	516,760	GAROFALO ROBERT S SR &	25810 HICKORY BLVD	BONITA SPRINGS	34134
254724B3022005020	697,622	ELBOGEN LISA M TR	25870 HICKORY BLVD	BONITA SPRINGS	34134
254724B3022005050	644,871	THOMPSON BRIAN K &	25870 HICKORY BLVD	BONITA SPRINGS	34134
254724B3022002020	708,238	CBER LLC	25870 HICKORY BLVD	BONITA SPRINGS	34134
254724B3022008030	725,215	PALMER MARLENE J TR	25870 HICKORY BLVD	BONITA SPRINGS	34134
254724B3022005040	674,180	NICHOLLS GERALD	25870 HICKORY BLVD	BONITA SPRINGS	34134
254724B3022005070	742,850	FORBES JOHN K +	25870 HICKORY BLVD	BONITA SPRINGS	34134
254724B3022001020	494,452	WADE JOANNE TR	25870 HICKORY BLVD	BONITA SPRINGS	34134
254724B3022006070	752,539	CARBONI TOM TR	25870 HICKORY BLVD	BONITA SPRINGS	34134
254724B3022002050	604,212	1704 ASSOCIATES II LLC	25870 HICKORY BLVD	BONITA SPRINGS	34134
254724B3022001010	651,081	MARTIN JAMES A & DONNA F	25870 HICKORY BLVD	BONITA SPRINGS	34134
254724B3022002070	683,960	CASA BONITA 207 LLC	25870 HICKORY BLVD	BONITA SPRINGS	34134

PARCELNO	JV	OWN_NAME	PHY_ADDR1	PHY_CITY	PHY_ZIPCD
254724B3022008020	784,538	DEKONING THOMAS TR	25870 HICKORY BLVD	BONITA SPRINGS	34134
254724B3022004060	645,246	PAUL A SHIVELY TRUST	25870 HICKORY BLVD	BONITA SPRINGS	34134
254724B3022002010	696,013	CHAN JOSE AGUSTIN &	25870 HICKORY BLVD	BONITA SPRINGS	34134
254724B3022001050	523,489	LANIER TIMOTHY L &	25870 HICKORY BLVD	BONITA SPRINGS	34134
254724B3022002060	653,637	GALASSI GARY F TR	25870 HICKORY BLVD	BONITA SPRINGS	34134
254724B3022005030	656,235	MONGE GLORIA L/E	25870 HICKORY BLVD	BONITA SPRINGS	34134
254724B3022004020	645,246	DYE JAMES W &	25870 HICKORY BLVD	BONITA SPRINGS	34134
254724B3022007040	672,118	ROWLES RODGER EARLE TR	25870 HICKORY BLVD	BONITA SPRINGS	34134
254724B3022006050	695,009	PRICE KAREN OLIVOLA TR	25870 HICKORY BLVD	BONITA SPRINGS	34134
254724B3022003050	621,878	REAM CYNTHIA L & NORMAN H TR	25870 HICKORY BLVD	BONITA SPRINGS	34134
254724B3022004050	663,572	ABDELALL MONA & FATHY M L/E	25870 HICKORY BLVD	BONITA SPRINGS	34134
254724B3022004030	634,724	MATHERS CRAIG A & JUDITH A TR	25870 HICKORY BLVD	BONITA SPRINGS	34134
254724B3022006020	675,815	MCGEOUGH PETER & MARGARET	25870 HICKORY BLVD	BONITA SPRINGS	34134
254724B3022006030	653,282	HOGAN KEVIN & LUCY ANN LIND TR	25870 HICKORY BLVD	BONITA SPRINGS	34134
254724B3022008070	798,867	RANDALL TODD P & BARBARA J	25870 HICKORY BLVD	BONITA SPRINGS	34134
254724B3022001060	494,452	SCORDO PAT & LUCREZIA	25870 HICKORY BLVD	BONITA SPRINGS	34134
254724B3022003060	643,326	SHANKS ELIZABETH S	25870 HICKORY BLVD	BONITA SPRINGS	34134
254724B3022008050	758,176	LUKE DAVID W & CYNTHIA J	25870 HICKORY BLVD	BONITA SPRINGS	34134
254724B3022007060	714,507	HUDSON CHRISTOPHER A &	25870 HICKORY BLVD	BONITA SPRINGS	34134
254724B3022007050	660,479	TODD SUSAN K TR	25870 HICKORY BLVD	BONITA SPRINGS	34134
254724B3022003010	716,363	JAY T PEARSON TRUST +	25870 HICKORY BLVD	BONITA SPRINGS	34134
254724B3022003040	661,598	HERMANN MICHAEL L TR	25870 HICKORY BLVD	BONITA SPRINGS	34134
254724B3022007030	672,118	STEPHENSON SCOTT B &	25870 HICKORY BLVD	BONITA SPRINGS	34134
254724B3022008010	798,867	BONITA BEACH 801 LLC	25870 HICKORY BLVD	BONITA SPRINGS	34134
254724B3022006040	682,974	SHEA CHRISTOPHER H +	25870 HICKORY BLVD	BONITA SPRINGS	34134
254724B3022008060	750,229	AURAY DENNIS R & JENNIFER N	25870 HICKORY BLVD	BONITA SPRINGS	34134
254724B3022006010	752,539	MCGEOUGH PETER & MARGARET +	25870 HICKORY BLVD	BONITA SPRINGS	34134
254724B3022007070	760,829	KRESACH DANNY J &	25870 HICKORY BLVD	BONITA SPRINGS	34134
254724B3022005010	742,850	WINDLEY ANN O	25870 HICKORY BLVD	BONITA SPRINGS	34134
254724B3022008040	771,537	DALAO MHD MOUHANNAD &	25870 HICKORY BLVD	BONITA SPRINGS	34134
254724B3022001070	651,081	ROBBINS-PENNIMAN GUS E &	25870 HICKORY BLVD	BONITA SPRINGS	34134
254724B3022003020	632,187	BENSMAN DANIEL A & LORI A	25870 HICKORY BLVD	BONITA SPRINGS	34134
254724B3022007020	683,259	FREE DEXTER S & BONNIE L	25870 HICKORY BLVD	BONITA SPRINGS	34134
254724B3022006060	675,815	MURRAY J ROY & SHERRY W	25870 HICKORY BLVD	BONITA SPRINGS	34134
254724B3022004040	663,572	CLARK VIRGINIA D TR	25870 HICKORY BLVD	BONITA SPRINGS	34134
254724B3022004070	699,185	SL FRY LLC	25870 HICKORY BLVD	BONITA SPRINGS	34134
254724B3022004010	731,161	H E REINERT HOLDINGS CORP	25870 HICKORY BLVD	BONITA SPRINGS	34134
254724B3022003030	621,878	SORZANO SHANNON H TR	25870 HICKORY BLVD	BONITA SPRINGS	34134
254724B3022007010	760,829	BASALT RIVERVIEW LTD	25870 HICKORY BLVD	BONITA SPRINGS	34134
254724B3022002030	631,673	HAUGHEY BRADLEY &	25870 HICKORY BLVD	BONITA SPRINGS	34134
254724B3022002040	604,212	MEYER CAROL J TR	25870 HICKORY BLVD	BONITA SPRINGS	34134
254724B3022005060	667,113	KAELIN DEBRA A TR	25870 HICKORY BLVD	BONITA SPRINGS	34134
254724B3022003070	703,958	RAWSKY JAMES R & ANN E	25870 HICKORY BLVD	BONITA SPRINGS	34134
244724B3029006050	646,162	1704 ASSOCIATES INC	25900 HICKORY BLVD	BONITA SPRINGS	34134
244724B3029003040	604,448	JOHN T WESTERMAN JR TRUST +	25900 HICKORY BLVD	BONITA SPRINGS	34134
244724B3029002030	587,277	CASA BONITA GRANDE 203 LLC	25900 HICKORY BLVD	BONITA SPRINGS	34134
244724B3029006070	819,754	BASALT RIVERVIEW LDT	25900 HICKORY BLVD	BONITA SPRINGS	34134
244724B3029003050	590,638	COLAVITO FRANK L & JEAN L L/E	25900 HICKORY BLVD	BONITA SPRINGS	34134
244724B3029005020	637,843	LEVI RYAN	25900 HICKORY BLVD	BONITA SPRINGS	34134
244724B3029001010	721,733	GALANTE TIMOTHY & MARY TR	25900 HICKORY BLVD	BONITA SPRINGS	34134
244724B3029001070	721,733	BB107 LLC	25900 HICKORY BLVD	BONITA SPRINGS	34134
244724B3029007070	783,541	MALLOY JOHN R TR	25900 HICKORY BLVD	BONITA SPRINGS	34134
244724B3029003060	615,099	FREEH THOMAS D & BEA KAY	25900 HICKORY BLVD	BONITA SPRINGS	34134
244724B3029006030	646,162	HEITMANN RONALD F	25900 HICKORY BLVD	BONITA SPRINGS	34134
244724B3029004040	627,806	MASON JOSEPH R & SANDRA A	25900 HICKORY BLVD	BONITA SPRINGS	34134
244724B3029001020	568,897	HACIAS KYLE A	25900 HICKORY BLVD	BONITA SPRINGS	34134
244724B3029002050	587,277	ALBRECHT ROBERT R &	25900 HICKORY BLVD	BONITA SPRINGS	34134
244724B3029004070	796,467	KORTEN MARGARET W TR	25900 HICKORY BLVD	BONITA SPRINGS	34134
244724B3029006060	646,162	STUART JUDITH A	25900 HICKORY BLVD	BONITA SPRINGS	34134
244724B3029001050	508,817	PLOHG TIMOTHY H +	25900 HICKORY BLVD	BONITA SPRINGS	34134

PARCELNO	JV	OWN_NAME	PHY_ADDR1	PHY_CITY	PHY_ZIPCD
244724B3029008030	702,206	FRASER THOMAS J &	25900 HICKORY BLVD	BONITA SPRINGS	34134
244724B3029005010	809,201	CARUOLO REBECCA RAFAELIAN TR	25900 HICKORY BLVD	BONITA SPRINGS	34134
244724B3029004010	796,467	KRATZ BEVERLY A TR	25900 HICKORY BLVD	BONITA SPRINGS	34134
244724B3029007010	783,541	TITAN INVESTMENT LLC	25900 HICKORY BLVD	BONITA SPRINGS	34134
244724B3029002070	758,180	SCHWYN CASA BONITA LLC	25900 HICKORY BLVD	BONITA SPRINGS	34134
244724B3029008020	702,206	MASCIOLA MICHAEL & ELAINE	25900 HICKORY BLVD	BONITA SPRINGS	34134
244724B3029007060	653,280	TABET BECHARA GEORGE	25900 HICKORY BLVD	BONITA SPRINGS	34134
244724B3029006020	646,162	WITTENBURG JUDITH E TR	25900 HICKORY BLVD	BONITA SPRINGS	34134
244724B3029005060	637,843	GATTO KENNETH V TR	25900 HICKORY BLVD	BONITA SPRINGS	34134
244724B3029005030	626,797	LEE-MACHIZ MARY ESTER TR	25900 HICKORY BLVD	BONITA SPRINGS	34134
244724B3029007020	627,299	DOPPEL RICHARD C & JANET I	25900 HICKORY BLVD	BONITA SPRINGS	34134
244724B3029005050	612,475	BONNEY TRACY M TR	25900 HICKORY BLVD	BONITA SPRINGS	34134
244724B3029002010	758,180	BASALT RIVERVIEW LTD	25900 HICKORY BLVD	BONITA SPRINGS	34134
244724B3029003070	780,347	PANDAZI HELEN TR	25900 HICKORY BLVD	BONITA SPRINGS	34134
244724B3029006010	819,754	WAGNER R ROBERT & ANNE C	25900 HICKORY BLVD	BONITA SPRINGS	34134
244724B3029003020	615,099	BALDUCCI LISA ZARRO &	25900 HICKORY BLVD	BONITA SPRINGS	34134
244724B3029003010	780,347	BENSON JOAN S +	25900 HICKORY BLVD	BONITA SPRINGS	34134
244724B3029004050	616,935	CRISP JEREMY & IRENE	25900 HICKORY BLVD	BONITA SPRINGS	34134
244724B3029008040	702,206	MOUKIE LLC	25900 HICKORY BLVD	BONITA SPRINGS	34134
244724B3029001060	559,046	ZBORIL DAVID R & LISA K	25900 HICKORY BLVD	BONITA SPRINGS	34134
244724B3029008050	702,206	TJC RAD 1 LLC	25900 HICKORY BLVD	BONITA SPRINGS	34134
244724B3029004030	627,806	RILEY WILLIAM IRVING &	25900 HICKORY BLVD	BONITA SPRINGS	34134
244724B3029005040	637,843	THOMAS JANE N	25900 HICKORY BLVD	BONITA SPRINGS	34134
244724B3029002060	597,626	KELLEY RANDALL D &	25900 HICKORY BLVD	BONITA SPRINGS	34134
244724B3029005070	809,201	HABERMAN GENE A & BARBARA A TR	25900 HICKORY BLVD	BONITA SPRINGS	34134
244724B3029007040	616,437	LANDO LAWRENCE J & KAREN C	25900 HICKORY BLVD	BONITA SPRINGS	34134
244724B3029006040	634,972	SIWA KEVIN TR	25900 HICKORY BLVD	BONITA SPRINGS	34134
244724B3029002040	597,626	DEBS MICHAEL E & ZEINA K	25900 HICKORY BLVD	BONITA SPRINGS	34134
244724B3029004020	627,806	WYMAN ARTHUR N & DIANE M	25900 HICKORY BLVD	BONITA SPRINGS	34134
244724B3029007050	627,299	CHAPMAN PATRICIA N	25900 HICKORY BLVD	BONITA SPRINGS	34134
244724B3029007030	653,280	MURPHY WILLIAM AL	25900 HICKORY BLVD	BONITA SPRINGS	34134
244724B3029004060	627,806	DANGELO LOU & DIANE	25900 HICKORY BLVD	BONITA SPRINGS	34134
244724B3029002020	597,626	WAGNER R R & ANN C	25900 HICKORY BLVD	BONITA SPRINGS	34134
244724B3029008070	916,079	MASCIOLA MICHAEL & ELAINE	25900 HICKORY BLVD	BONITA SPRINGS	34134
244724B3029008060	702,206	ROHMAR COMPANY LTD	25900 HICKORY BLVD	BONITA SPRINGS	34134
244724B3029003030	615,099	ACOSTA PABLO J & HOPIE M +	25900 HICKORY BLVD	BONITA SPRINGS	34134
244724B3029008010	916,079	BLACK TERRY P + KIMBERLY K	25900 HICKORY BLVD	BONITA SPRINGS	34134
244724B3046000003	1,155,586	BINA INC	25851 HICKORY BLVD	BONITA SPRINGS	34134
244724B3046000002	1,019,357	OLIVER LESLEY SUSAN TR +	25851 HICKORY BLVD	BONITA SPRINGS	34134
244724B3046000001	1,105,787	LENDON H MAURA TR	25851 HICKORY BLVD	BONITA SPRINGS	34134
244724B3045004020	638,623	STUTTGEN JANET T BUZZELL TR	25875 HICKORY BLVD	BONITA SPRINGS	34134
244724B3045004010	642,900	BANE KENNETH +	25875 HICKORY BLVD	BONITA SPRINGS	34134
244724B3045003010	620,481	WILLIAMS BARBARA W	25875 HICKORY BLVD	BONITA SPRINGS	34134
244724B3045003020	658,545	JOHN F ONEILL JR TRUST +	25875 HICKORY BLVD	BONITA SPRINGS	34134
244724B3045002020	622,717	BENDER DELORES A TR	25875 HICKORY BLVD	BONITA SPRINGS	34134
244724B3045002010	594,609	DAUTERMAN WILLIAM D &	25875 HICKORY BLVD	BONITA SPRINGS	34134
244724B3045005010	753,401	BACHMAN BARBARA TR	25875 HICKORY BLVD	BONITA SPRINGS	34134
244724B3045005020	784,556	ERIC J LOEFFLER TRUST +	25875 HICKORY BLVD	BONITA SPRINGS	34134
244724B3033001060	436,017	KERZAN GORDON J TR	25901 HICKORY BLVD	BONITA SPRINGS	34134
244724B3033004030	457,362	SHEA CHRISTOPHER H +	25901 HICKORY BLVD	BONITA SPRINGS	34134
244724B3033006010	646,124	HAIMES CHARLES N	25901 HICKORY BLVD	BONITA SPRINGS	34134
244724B3033004060	443,843	BRINK JOHN M TR	25901 HICKORY BLVD	BONITA SPRINGS	34134
244724B3033001050	423,040	RAUSCHER DAVID C & KELLY M	25901 HICKORY BLVD	BONITA SPRINGS	34134
244724B3033002050	417,155	ZAVLIN BORIS PAUL & NI JIA	25901 HICKORY BLVD	BONITA SPRINGS	34134
244724B3033002060	450,104	SCHAEFER GARY H & ANN L TR	25901 HICKORY BLVD	BONITA SPRINGS	34134
244724B3033004070	613,201	SUSHACK PROPERTIES LLC	25901 HICKORY BLVD	BONITA SPRINGS	34134
244724B3033003060	434,860	ALLEN DOROTHEA T & MARK G	25901 HICKORY BLVD	BONITA SPRINGS	34134
244724B3033006060	464,870	MENZONE VINCENT A TR	25901 HICKORY BLVD	BONITA SPRINGS	34134
244724B3033002070	552,420	MATOUSEK STEPHEN P	25901 HICKORY BLVD	BONITA SPRINGS	34134
244724B3033003050	436,918	CUPIOLA RICHARD & VIRGINIA	25901 HICKORY BLVD	BONITA SPRINGS	34134

PARCELNO	JV	OWN_NAME	PHY_ADDR1	PHY_CITY	PHY_ZIPCD
244724B3033003010		616,383 CHRISTOFERSON JANE A & LEE	25901 HICKORY BLVD	BONITA SPRINGS	34134
244724B3033004050		466,845 FARLAND LEE M & KATHLEEN M	25901 HICKORY BLVD	BONITA SPRINGS	34134
244724B3033005010		639,173 JOHNSTON HUGH W SR	25901 HICKORY BLVD	BONITA SPRINGS	34134
244724B3033005040		445,227 BRAFMAN KENNETH A & CAROL M	25901 HICKORY BLVD	BONITA SPRINGS	34134
244724B3033005060		458,885 SMURDON JAMES A	25901 HICKORY BLVD	BONITA SPRINGS	34134
244724B3033002030		435,375 ORTMAN TOMMY ROY &	25901 HICKORY BLVD	BONITA SPRINGS	34134
244724B3033006020		456,821 SHELMET JOHN JOSEPH &	25901 HICKORY BLVD	BONITA SPRINGS	34134
244724B3033006030		484,991 CONLEY JAMES J	25901 HICKORY BLVD	BONITA SPRINGS	34134
244724B3033004020		443,843 LONG JAN M & SUSAN L	25901 HICKORY BLVD	BONITA SPRINGS	34134
244724B3033003020		475,241 BERWICK DAVID G & MONICA	25901 HICKORY BLVD	BONITA SPRINGS	34134
244724B3033005050		453,073 SONG RUIYA & HE YIQIN	25901 HICKORY BLVD	BONITA SPRINGS	34134
244724B3033002010		598,873 LOVETT RICHARD N JR	25901 HICKORY BLVD	BONITA SPRINGS	34134
244724B3033006040		451,034 DEVRIES JUDITH D	25901 HICKORY BLVD	BONITA SPRINGS	34134
244724B3033005070		639,173 FREEMAN RUSSELL F &	25901 HICKORY BLVD	BONITA SPRINGS	34134
244724B3033002040		417,155 BUSCH DAVID L TR	25901 HICKORY BLVD	BONITA SPRINGS	34134
244724B3033001020		428,467 RUCKER TIMOTHY M & CONNIE J	25901 HICKORY BLVD	BONITA SPRINGS	34134
244724B3033006050		458,981 LONNEMAN THOMAS C &	25901 HICKORY BLVD	BONITA SPRINGS	34134
244724B3033001070		556,483 HILL TERRY K & JUDY P	25901 HICKORY BLVD	BONITA SPRINGS	34134
244724B3033005030		464,673 WILLIAMS MICHAEL J &	25901 HICKORY BLVD	BONITA SPRINGS	34134
244724B3033004040		438,221 HOLLYER PHYLLIS J +	25901 HICKORY BLVD	BONITA SPRINGS	34134
244724B3033003070		580,769 VER HULST CLARK A TR	25901 HICKORY BLVD	BONITA SPRINGS	34134
244724B3033005020		458,885 HILDEBRAND MICHAEL BRADLEY &	25901 HICKORY BLVD	BONITA SPRINGS	34134
244724B3033003030		436,918 KERINUK DEBORAH W	25901 HICKORY BLVD	BONITA SPRINGS	34134
244724B3033006070		646,124 UNKNOWN HEIRS OF	25901 HICKORY BLVD	BONITA SPRINGS	34134
244724B3033001010		530,053 CLOGGAM INVESTMENTS LLC	25901 HICKORY BLVD	BONITA SPRINGS	34134
244724B3033002020		422,507 BROUILLARD WILLIAM L L/E +	25901 HICKORY BLVD	BONITA SPRINGS	34134
244724B3033003040		453,682 KOZIOL PATRICK A &	25901 HICKORY BLVD	BONITA SPRINGS	34134
244724B3033004010		590,543 DEFINO JOSEPH F & CARLEEN D	25901 HICKORY BLVD	BONITA SPRINGS	34134
254724B20370000CE		- BONITA RESORT + CLUB CONDO	26103 HICKORY BLVD	BONITA SPRINGS	34134
254724B20350000CE		- SEA ISLES CONDO	SEA ISLES CONDO C/E	BONITA SPRINGS	34134
254724B2000020030	1,330,207	SAKAUSKAS ROLANDAS &	26201 HICKORY BLVD	BONITA SPRINGS	34134
254724B2000130000	17,350	SILVIO BATTISTA TRUST	ISLAND	BONITA SPRINGS	34134
244724B3010062000	1,259	BONITA CONSERVATION AUTHORITY	ISLAND	BONITA SPRINGS	34134
254724B204400002A	620,590	SAUBER JERRY S & VALERIE TR	26325 HICKORY BLVD	BONITA SPRINGS	34134
254724B204400001A	649,416	SAUBER JERRY S & VALERIE TR	26321 HICKORY BLVD	BONITA SPRINGS	34134
254724B2000060010	955,578	SAUBER JERRY S + VALERIE TR	26315 HICKORY BLVD	BONITA SPRINGS	34134
254724B2000050000	981,420	SAUBER JERRY TR	26307 HICKORY BLVD	BONITA SPRINGS	34134
254724B2000040000	968,292	SAUBER JERRY TR +	26301 HICKORY BLVD	BONITA SPRINGS	34134
254724B20030000CE	-	BONITA BEACH MOBILE HOME	BONITA BEACH MOBILE HOME VILLAS C/E	BONITA SPRINGS	34134
254724B20420000CE	-	BAY HARBOR CLUB CONDO PH I &	26225/235 HICKORY BLVD	BONITA SPRINGS	34134
254724B2000140000	1,420	BONITA CONSERVATION AUTHORITY	ISLAND	BONITA SPRINGS	34134
254724B2000020020	956,392	BAYSIDE HOLDINGS ON HICKORY LL	26107 HICKORY BLVD	BONITA SPRINGS	34134
244724B30330000CE	-	CASA BONITA ROYALE CONDO	25903 HICKORY BLVD	BONITA SPRINGS	34134
244724B30450000CE	-	GULF HARBOR CONDO	25875 HICKORY BLVD	BONITA SPRINGS	34134
244724B2000030000	90,879	LEE COUNTY	GOVT LOT	BONITA SPRINGS	34134
244724B30470000CE	-	SOLENZARA CONDO ASSN	SOLENZARA C/E	BONITA SPRINGS	34134
254724B2032000160	973,501	WALSER GAIL L TR	26236 HICKORY BLVD	BONITA SPRINGS	34134
254724B2003000110	203,433	CAMPBELL PHYLLIS S	26275 HICKORY BLVD	BONITA SPRINGS	34134
254724B2003000170	259,024	MULDER CHARLOTTE H +	26275 HICKORY BLVD	BONITA SPRINGS	34134
254724B203700101B	1,608,880	BONITA RESORT + CLUB CONDO	26101 HICKORY BLVD	BONITA SPRINGS	34134

TOTAL JV \$ 630,167,253

RESOLUTION NO. _____

A RESOLUTION OF THE BOARD OF COUNTY COMMISSIONERS OF LEE COUNTY, FLORIDA, APPROVING AND SUPPORTING THE PROPOSED ACTIVITIES AS OUTLINED IN THE 2025/26 LOCAL GOVERNMENT FUNDING REQUEST TO THE FLORIDA DEPARTMENT OF ENVIRONMENTAL PROTECTION AND AFFIRMING THE COUNTY'S COMMITMENT TO PROVIDE LOCAL FUNDING

WHEREAS, beaches provide vital economic, recreational, storm damage reduction, and environmental benefits, and

WHEREAS, Lee County has supported previous federal, state and local initiatives in correcting beach erosion problems throughout the County, and

WHEREAS, Lee County prepared and submitted a Long Range Beach Erosion Control Budget Plan (Budget Plan) in March 1997, and has annually submitted updated information in accordance with guidelines developed by the Florida Department of Environmental Protection, and

WHEREAS, Lee County seeks to update the Budget Plan for the next Florida Department of Environmental Protection Fixed Capital Outlay Legislative Budget Request, and

WHEREAS, Lee County supports the Florida Department of Environmental Protection's beach and coastal management programs in accordance with Section 161.101 and 161.161, Florida Statutes, and

WHEREAS, Lee County supports all components of the Budget Plan consistent with the Lee County Comprehensive Plan and agrees to fund the local government share of all County beach and inlet projects approved for funding by the Florida Legislature in Fiscal Year 2025-2026 through the existing dedicated tourism development tax revenues, special taxing units, or other funding resources as applicable, and

WHEREAS, Lee County agrees to serve as the local sponsor for all County projects identified in the Budget Plan.

NOW, THEREFORE, BE IT RESOLVED by the Board of County Commissioners, Lee County, Florida, that:

Section 1. Lee County is requesting state funding and providing its support for the Bonita Beach Nourishment, Bonita Beach Groin, and the Lovers Key Nourishment Projects, and affirms its ability to provide the local match as necessary to implement state-funded beach and inlet projects as requested.

Section 2. The County hereby supports Project regionalization where possible to conserve sand resources and/or reduce project costs and will work with the City of Bonita Springs to coordinate bidding and construction of the Lovers Key Nourishment, and Bonita Beach Nourishment where possible.

Section 3. The County Manager or Deputy County Manager of the Lee County Board of County Commissioners is hereby authorized to execute change orders and amendments for existing and future grant agreements as previously approved by the Florida Department of Environmental Protection and Lee County Board of County Commissioners under the State of Florida Beach Management Funding Assistance Program that do not result in a change to the local cost share percentage or require a budget amendment resolution.

Commissioner _____ made the motion to adopt the foregoing resolution, seconded by Commissioner _____. The vote was as follows:

Kevin Ruane	_____
Cecil L Pendergrass	_____
Ray Sandelli	_____
Brian Hamman	_____
Mike Greenwell	_____

DULY PASSED AND ADOPTED this ____ day of _____, 2024.

ATTEST:
KEVIN C. KARNES, CLERK

BOARD OF COUNTY COMMISSIONERS
LEE COUNTY,

BY: _____

Chairman

APPROVED AS TO FORM FOR THE
RELIANCE OF LEE COUNTY ONLY

BY: _____
Office of the County Attorney