Attachment 1

Plan View Pre & Post

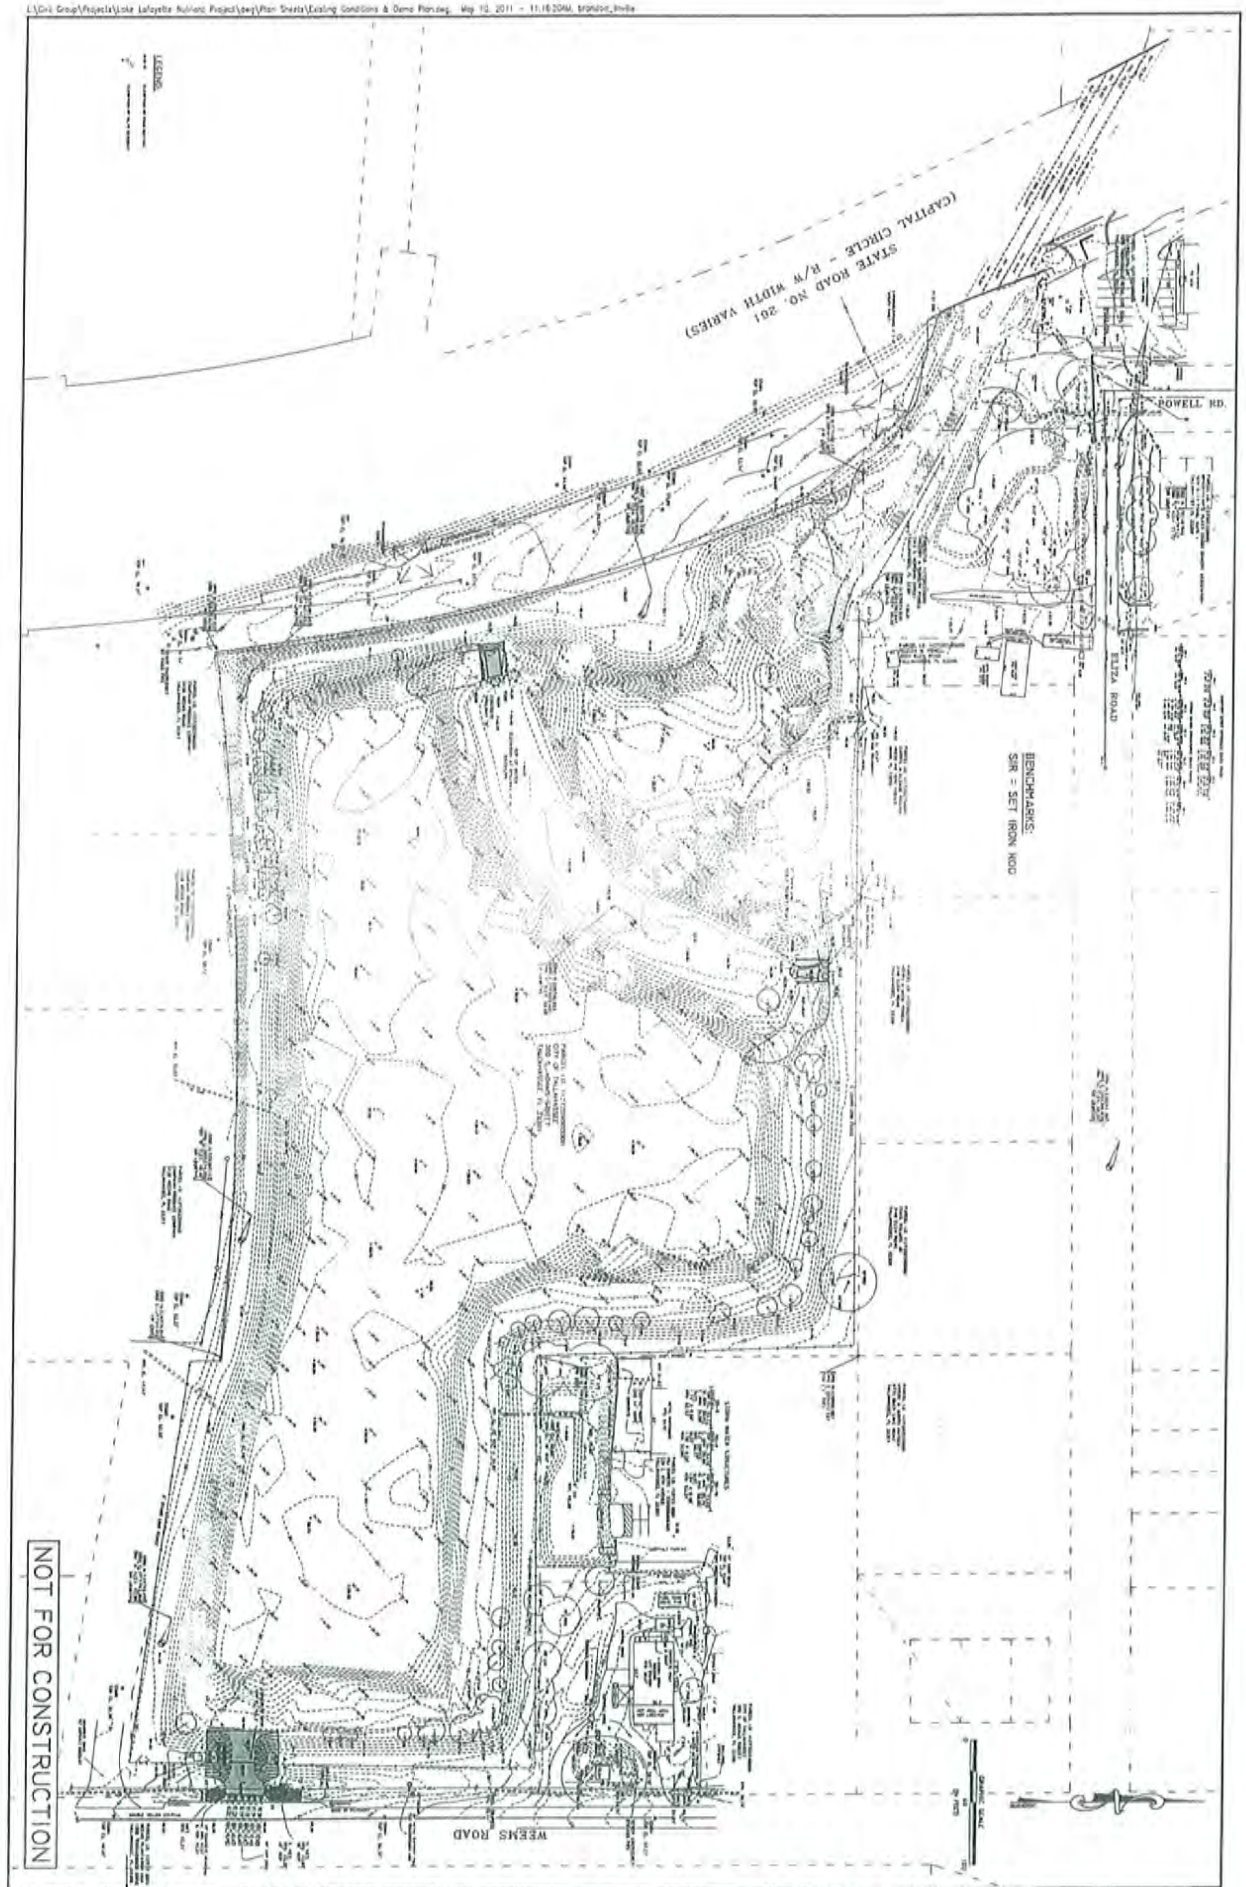

PROJECT NAME
UPPER LAKE LAFAYETTE
NUTRIENT REDUCTION FACILITY

CLIENT NAME
CITY OF TALLAHASSEE
STORMWATER MANAGEMENT

URS
1625 SUMMIT LAKE DRIVE
TALLAHASSEE, FL 32317
PH: (850) 574-3197
FAX: (850) 402-8400

EXISTING CONDITIONS (SURVEY)

C-5

L:\Civil Group\Projects\Lake Lafayette Nutrient Project\dwg\Plot Sheets\Overall.dwg May 10, 2011 - 11:16:21AM, brandon_bradley

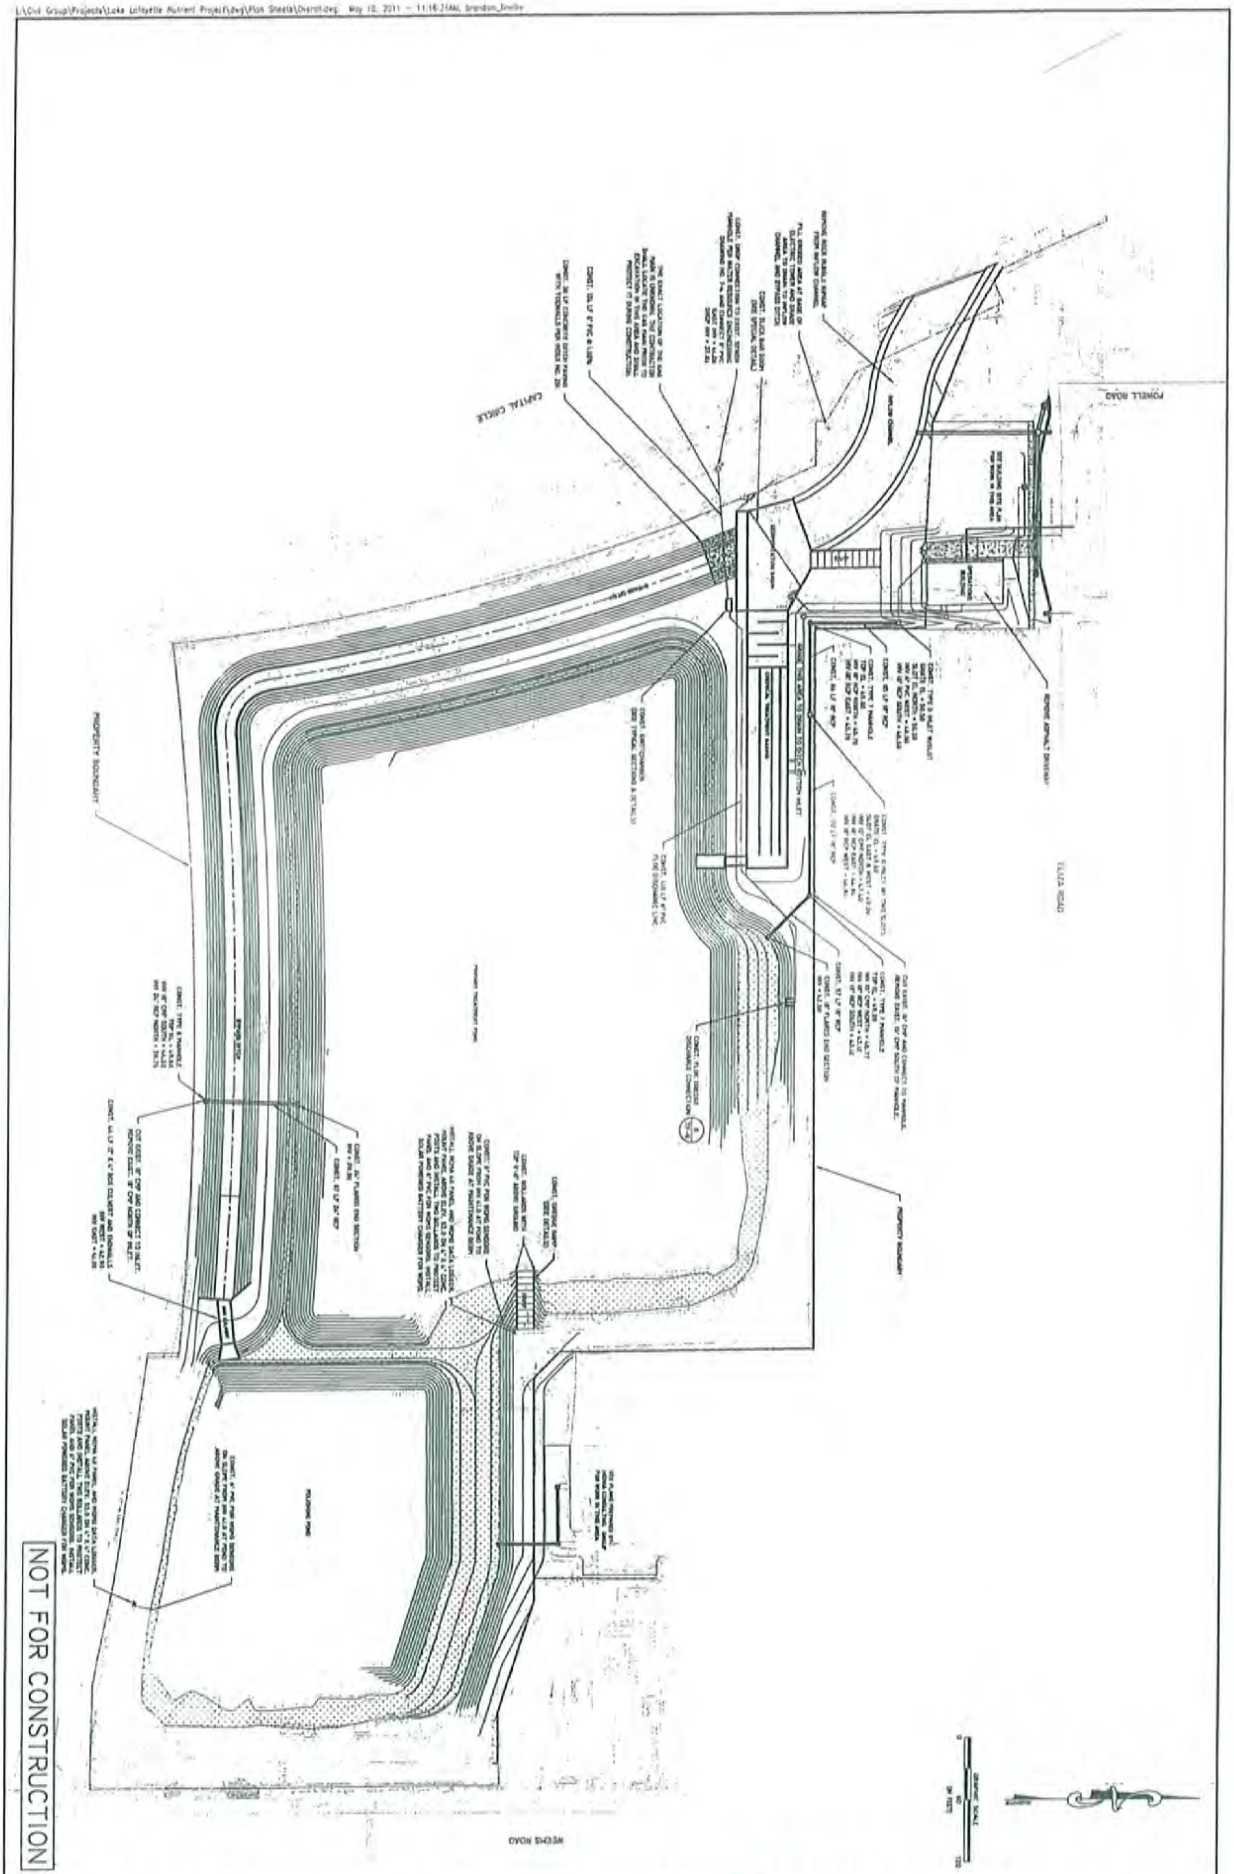

NOT FOR CONSTRUCTION

DRAWING NUMBER: C-6	OVERALL SITE PLAN	DESIGN: JPS DRAWN: KAS CHECKED: TLS PM: JPS	PROJECT NAME: UPPER LAKE LAFAYETTE NUTRIENT REDUCTION FACILITY CLIENT NAME: CITY OF TALLAHASSEE STORMWATER MANAGEMENT	URS 1625 SUMMIT LAKE DRIVE TALLAHASSEE, FL 32317 PH: (850) 576-3197 FAX: (850) 402-6490	REV.	BY	DATE	DESCRIPTION OF REVISION

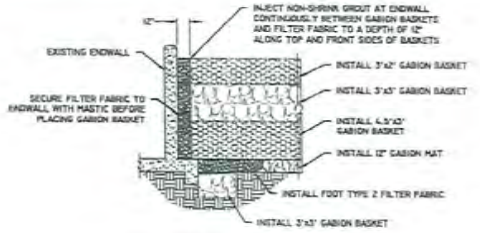

SIDES OF INFLOW CHANNEL AT EXISTING ENDWALL
(NORTH SIDE SHOWN, SOUTH SIDE SIMILAR)
N.T.S.

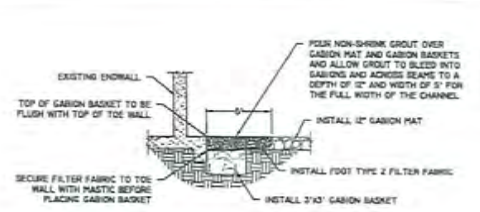

INVERT OF INFLOW CHANNEL AT EXISTING ENDWALL
N.T.S.

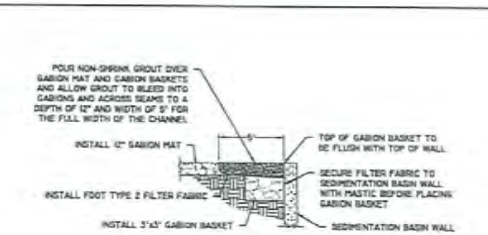

INVERT OF INFLOW CHANNEL AT SEDIMENTATION BASIN
N.T.S.

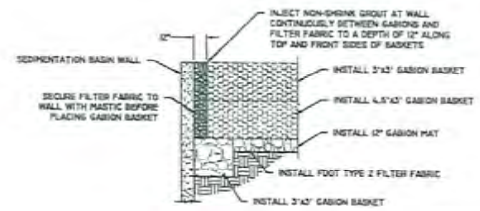

SIDES OF INFLOW CHANNEL AT SEDIMENTATION BASIN
(SOUTH SIDE SHOWN, NORTH SIDE SIMILAR)
N.T.S.

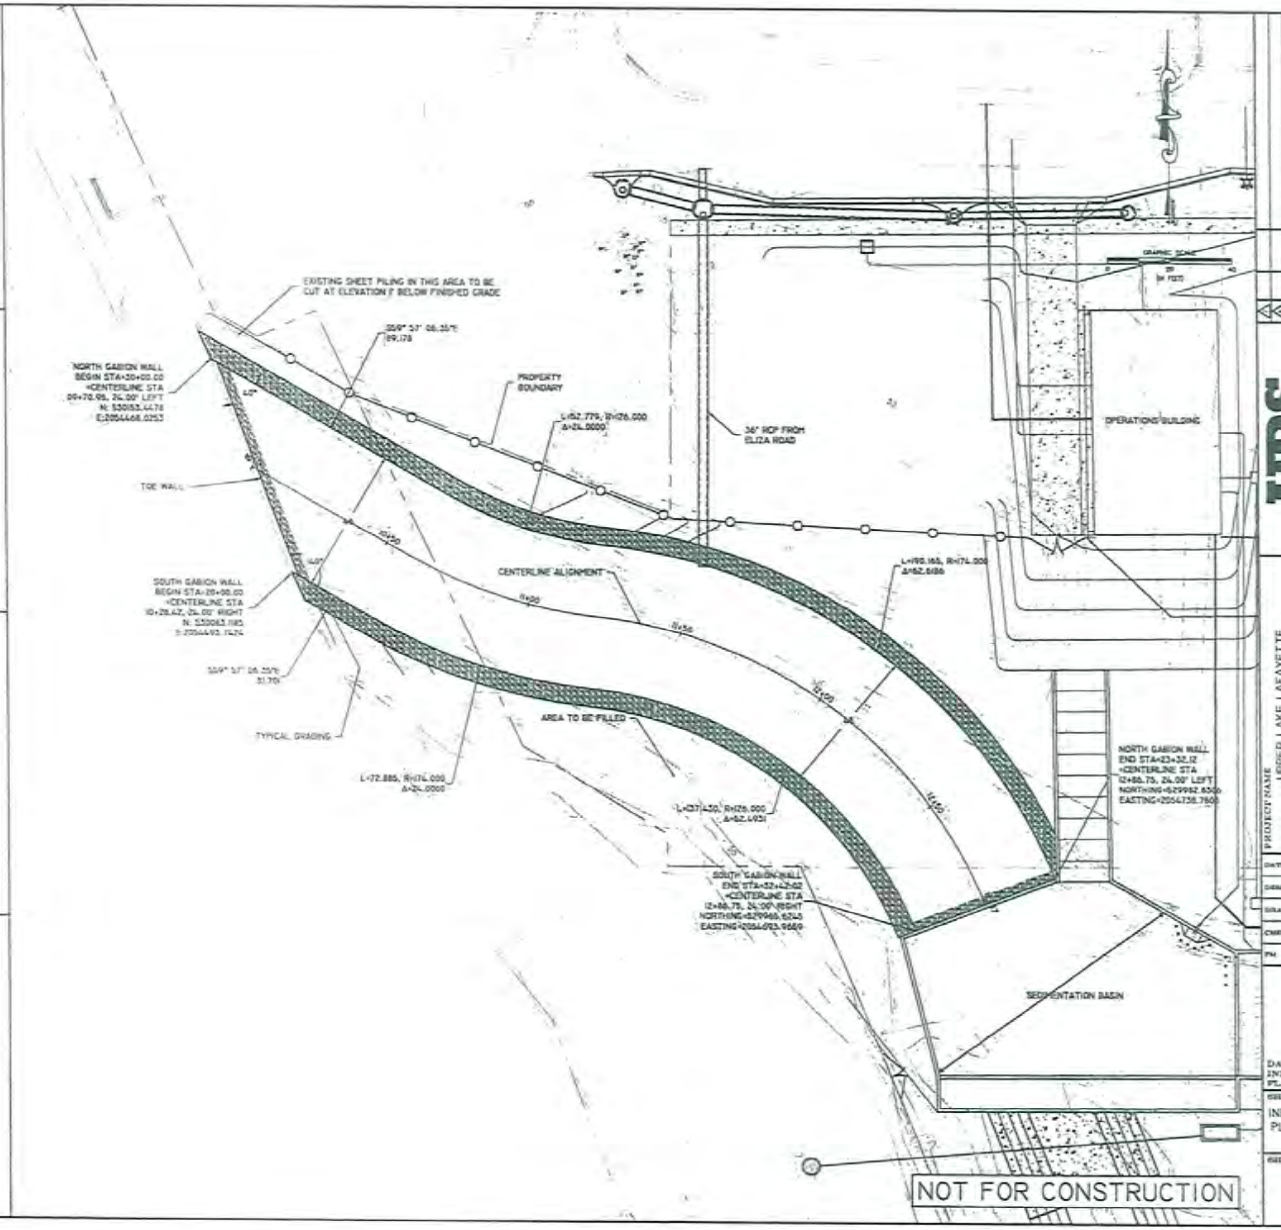

URS
1625 SUNSET LAKE DRIVE
TALLAHASSEE, FL 32317
PH: (850) 574-3197
FAX: (850) 402-8460

PROJECT NAME: UPPER LAKE LAFAYETTE NUTRIENT REDUCTION FACILITY
CLIENT NAME: CITY OF TALLAHASSEE STORMWATER MANAGEMENT

DATE:	05/06/11
DESIGN	RJM
DRAWN	SJL
CHECKED	BAH
	KKB
PM	JFV

DATE: 05/06/11
INITIALS: JFV
FL. REG #: 66845

SHEET TITLE: INFLOW CHANNEL PLAN & DETAILS

SHEET NUMBER: C-7

L:\Civil Group\Projects\Lake Lafayette Nutrient Project\Civil\Cad\Plan Sheets\Misc Details Plan Prof & Sections.dwg May 10, 2011 - 11:15:47am jordan_white