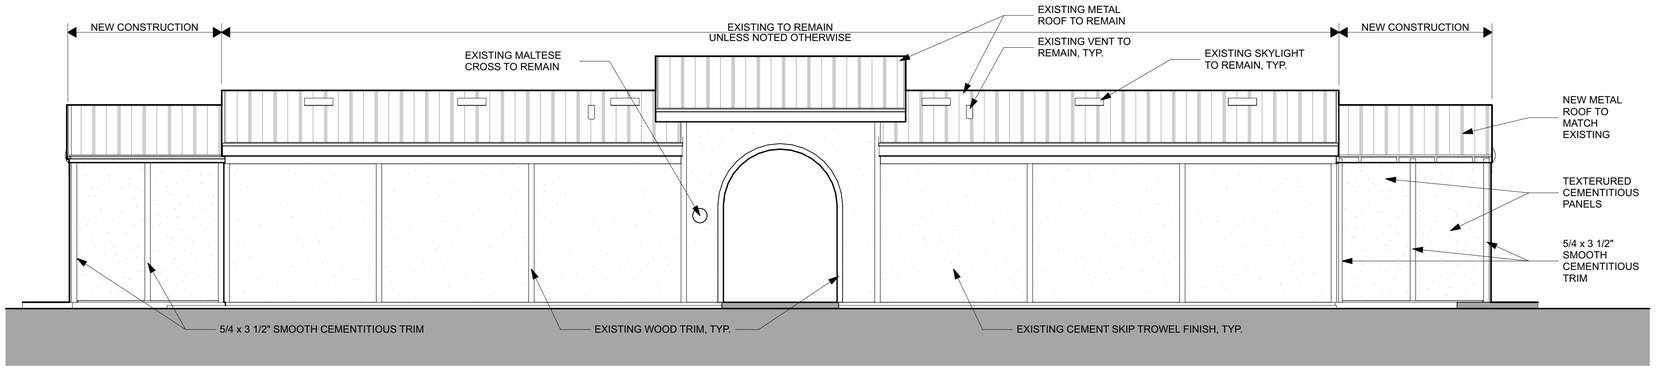

1 ELEVATION FACING PARKING

SCALE: 1/4" = 1'-0"

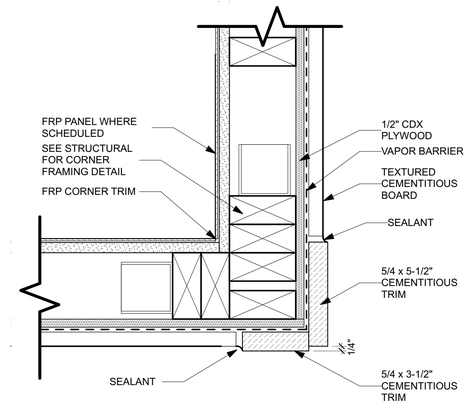

2 CORNER TRIM DETAIL

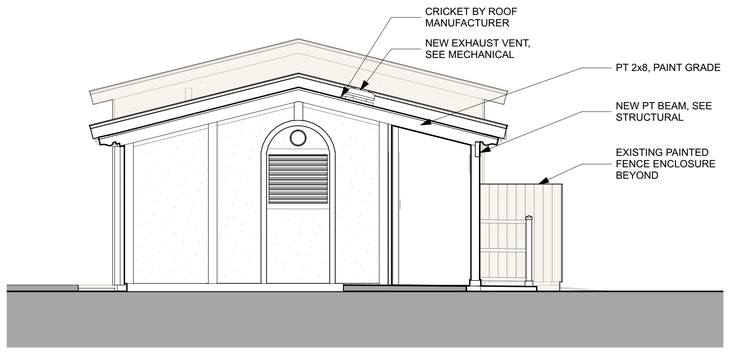

3 SOUTH ELEVATION

SCALE: 1/4" = 1'-0"

FOR TYPICAL NOTES SEE 1/A202
AND 4/A202

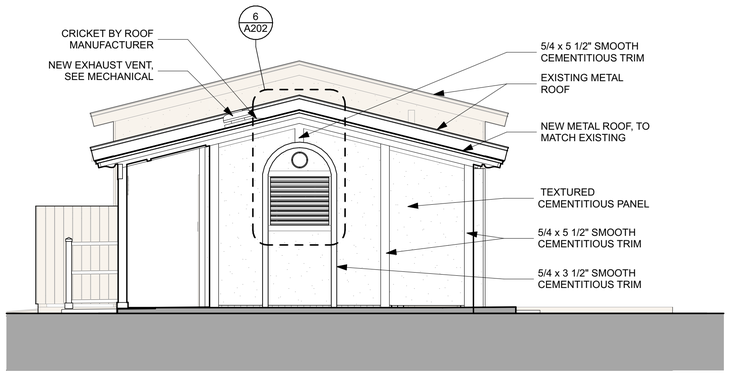

4 NORTH ELEVATION

SCALE: 1/4" = 1'-0"

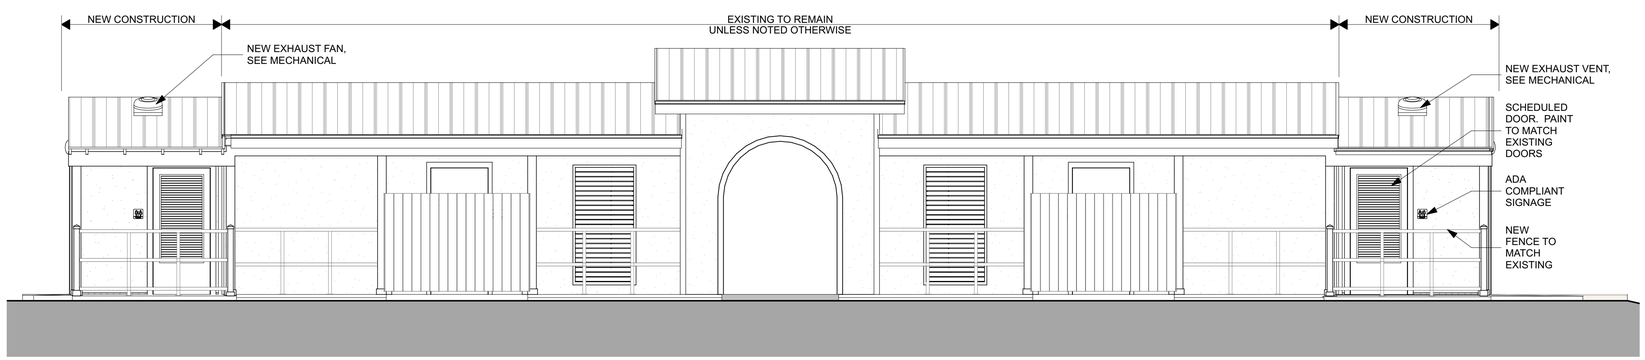

5 ELEVATION FACING SPRING

SCALE: 1/4" = 1'-0"

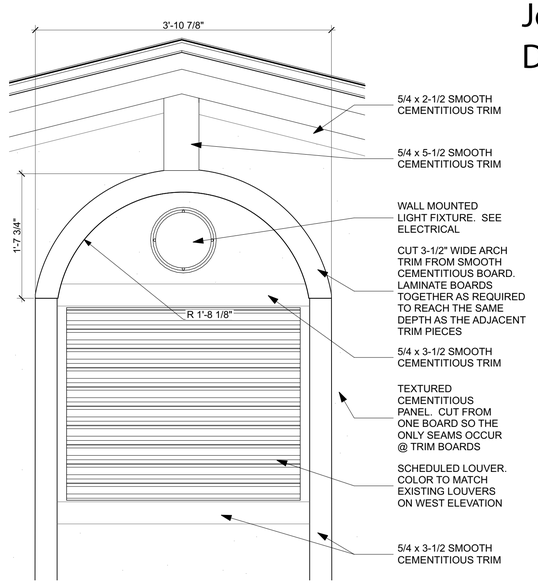

6 EXTERIOR ARCH TRIM DETAIL

SCALE: 1" = 1'-0"

Department of Environmental Protection
Division of Recreation and Parks
Bureau of Design and Construction
3800 Commonwealth Blvd., Tallahassee, FL 32399 (850) 245-2300

	DATE	REVISION	SYMBOL	DATE	REVISION	SYMBOL

DESIGNER: JODIE DODSON
DRAWN BY: KZ
REVIEWED BY: JD
Consultant :

ISSUE DATE: 07/15/2022
COMP. FILE No.:
STATE PROJECT No.: 61354C

DODSTONE ARCHITECTS
3011-1 Powell Road | Tallahassee, FL 32308
850.926.7226 | AA26001552

PROFESSIONAL REGISTRATION

STATE OF FLORIDA
JOEL DODSON
REGISTERED ARCHITECT
JOEL DODSON AR0015211

Joel L Dodson
Digitally signed by Joel L Dodson
Date: 2022.07.18 15:46:56-04'00'

PONCE DE LEON SPRINGS STATE PARK

SHEET TITLE: EXTERIOR ELEVATIONS

PROJECT TITLE: RESTROOM ADDITIONS

SHEET NO.
A202