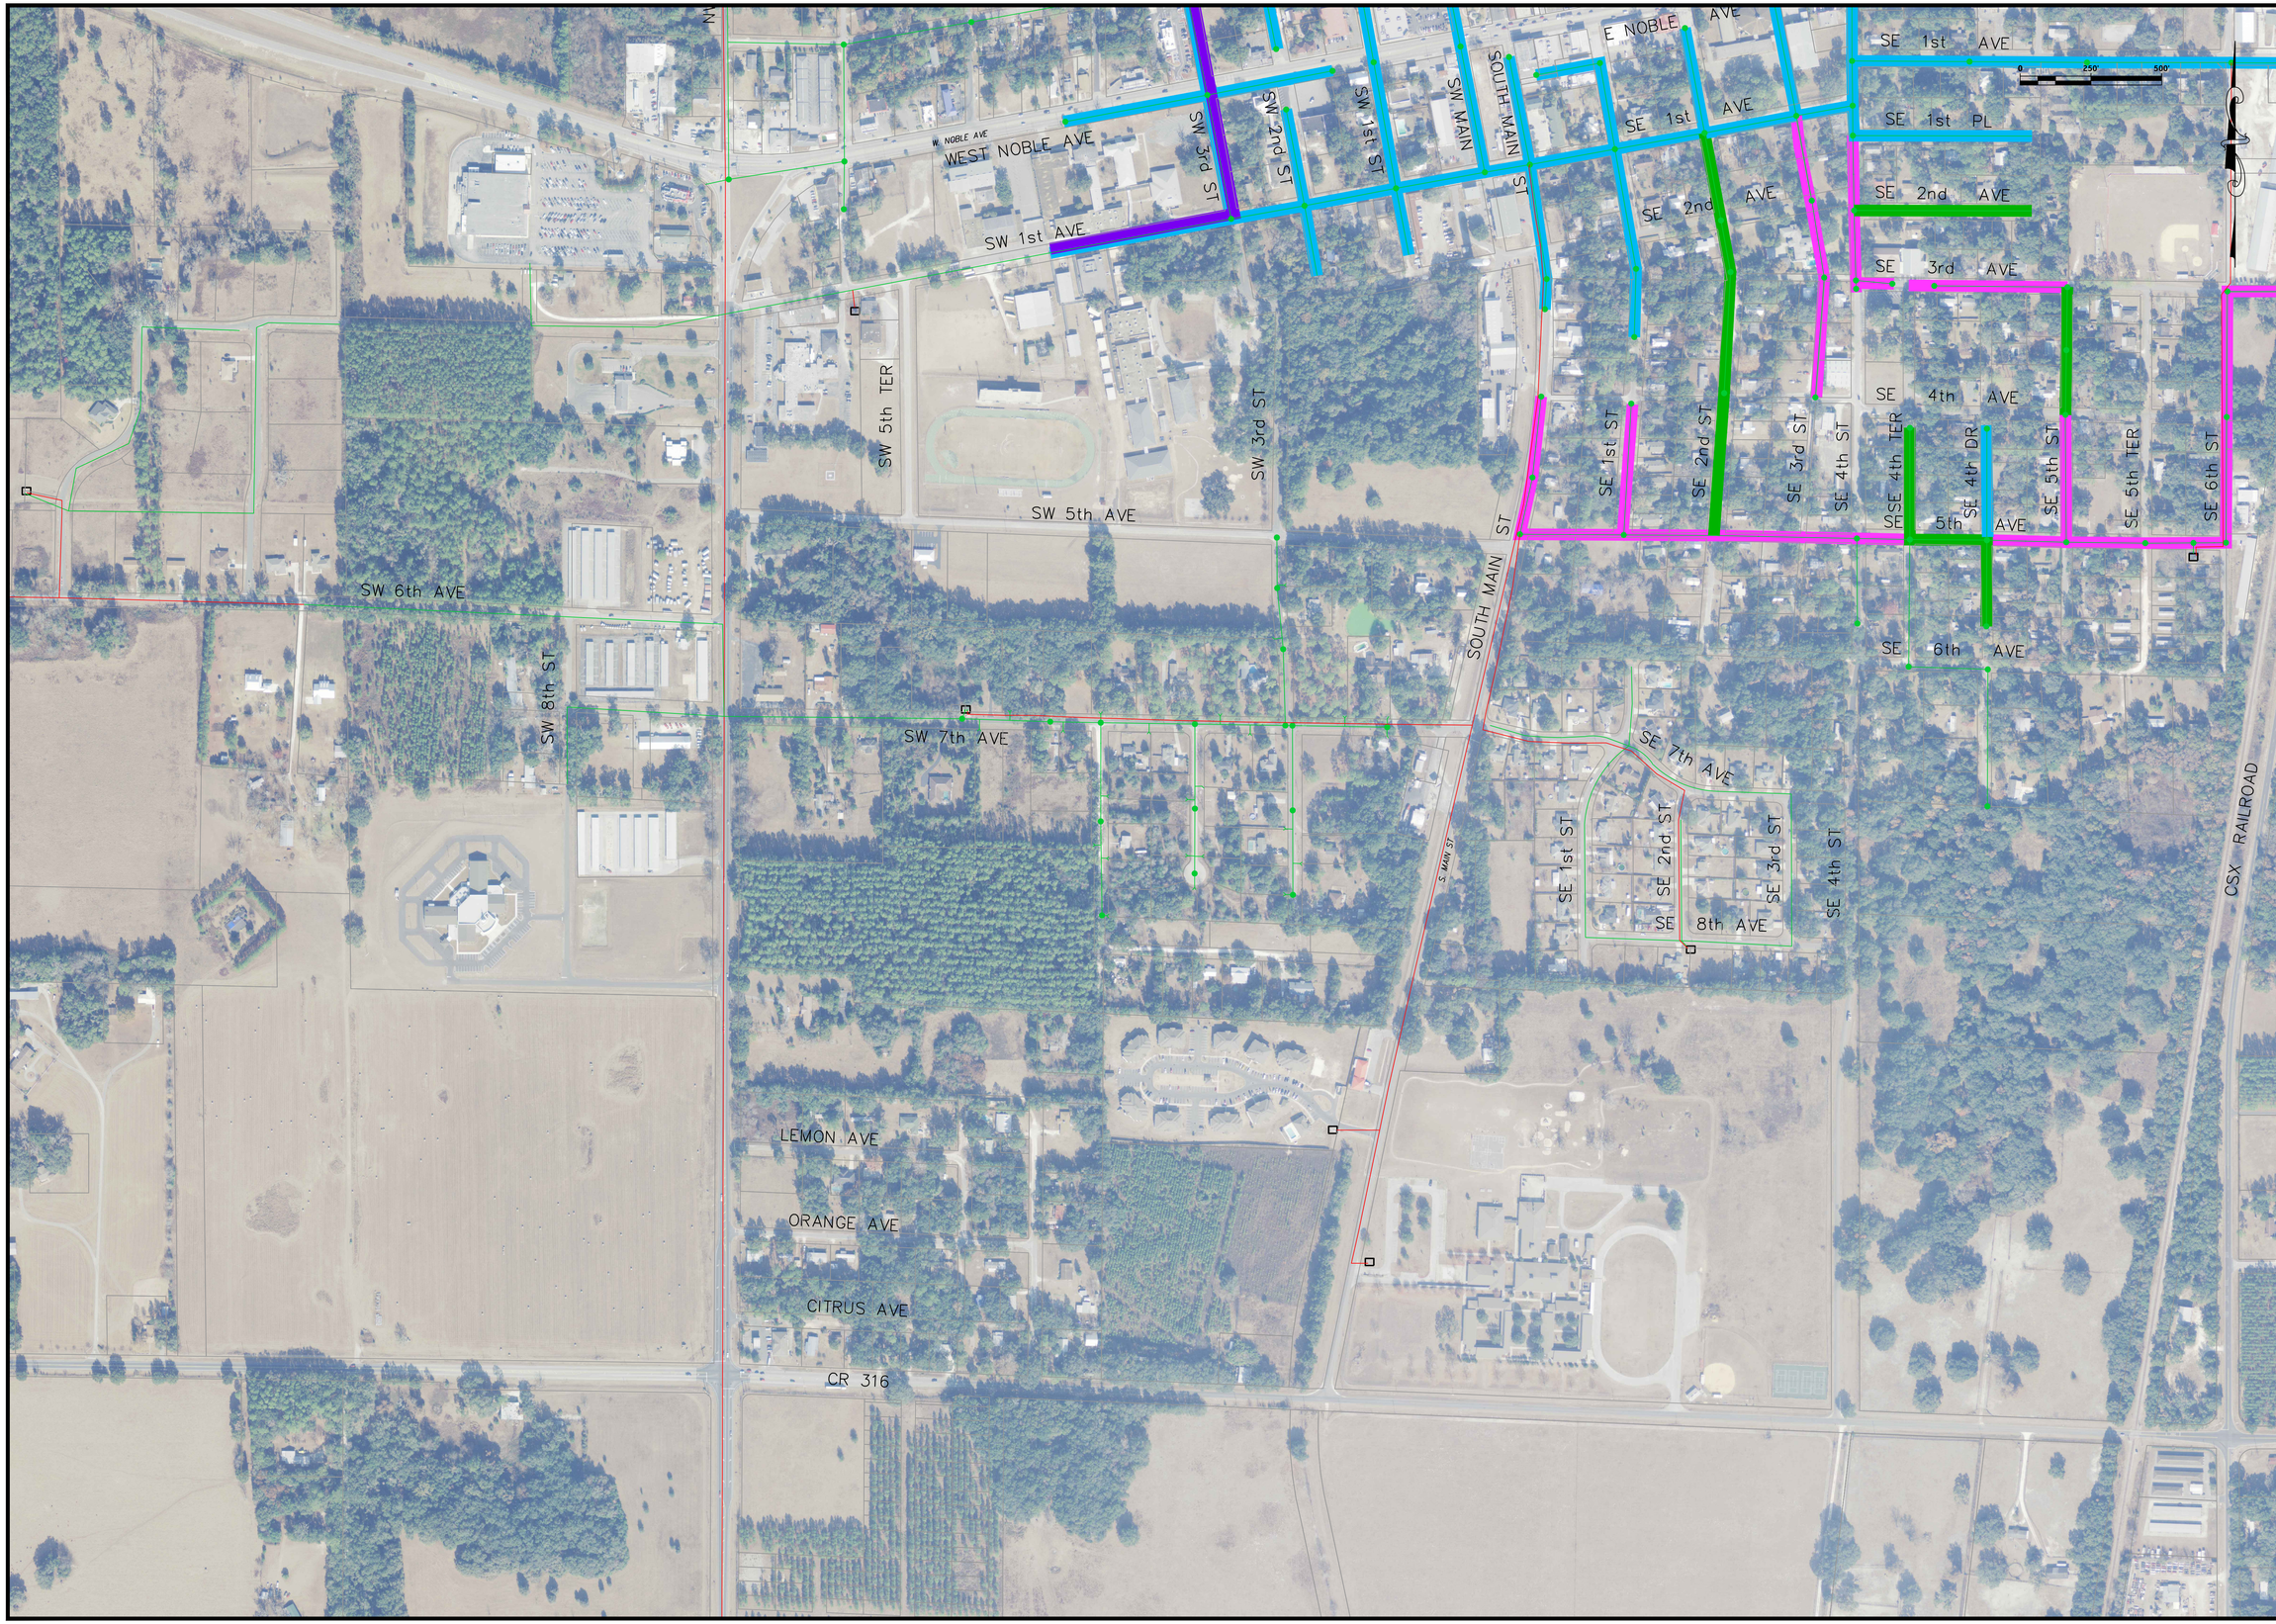

chastain SKILLMAN

engineers | architects | surveyors | scientists

Design Office: 4705 Old Highway 37, P.O. Box 5710 Lakeland, Florida 33807-5710 (863) 646-1402
Corporate Headquarters: 1905 Lake Avenue 37, P.O. Box 5710, Lakeland, FL 33807-5710 (863) 646-1402

C.A. No. 2562

REVISION NO.	REVISION DATE	REVISION DESCRIPTION
	/ /	

DRAWN BY NAME

REV.	DATE
P-0	09/25/2012

SCALE
1" = 250'

City of Williston
Sanitary Utility Map
Williston, Florida

Sanitary Map

© 2012 CHASTAIN SKILLMAN INC.

ENGINEER:
I'M THE ENGINEER, P.E.
REG. NO. 12345

DRAWING NO.
9557.01 - 04