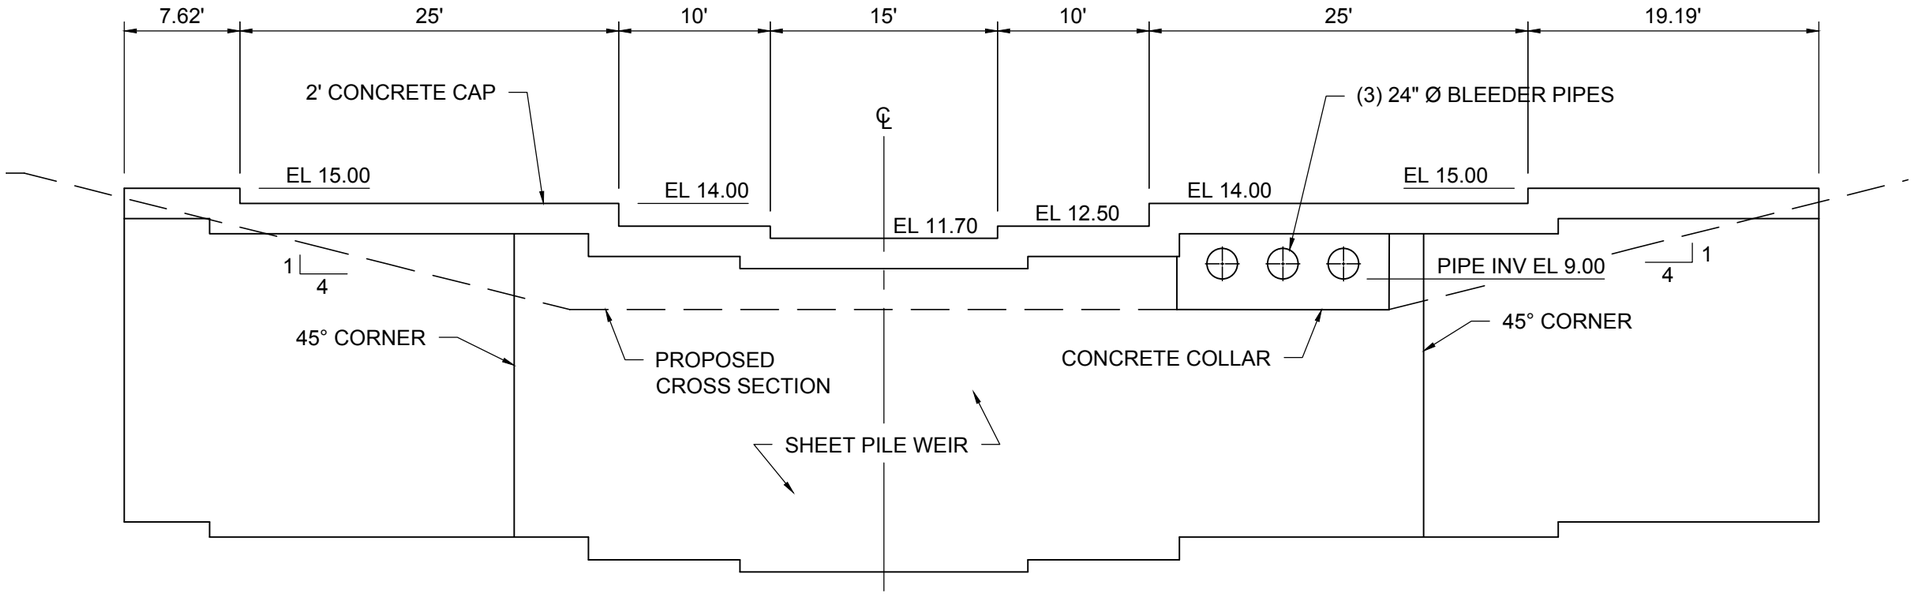

ELEVATION VIEW

SCALE: 1" = 10'

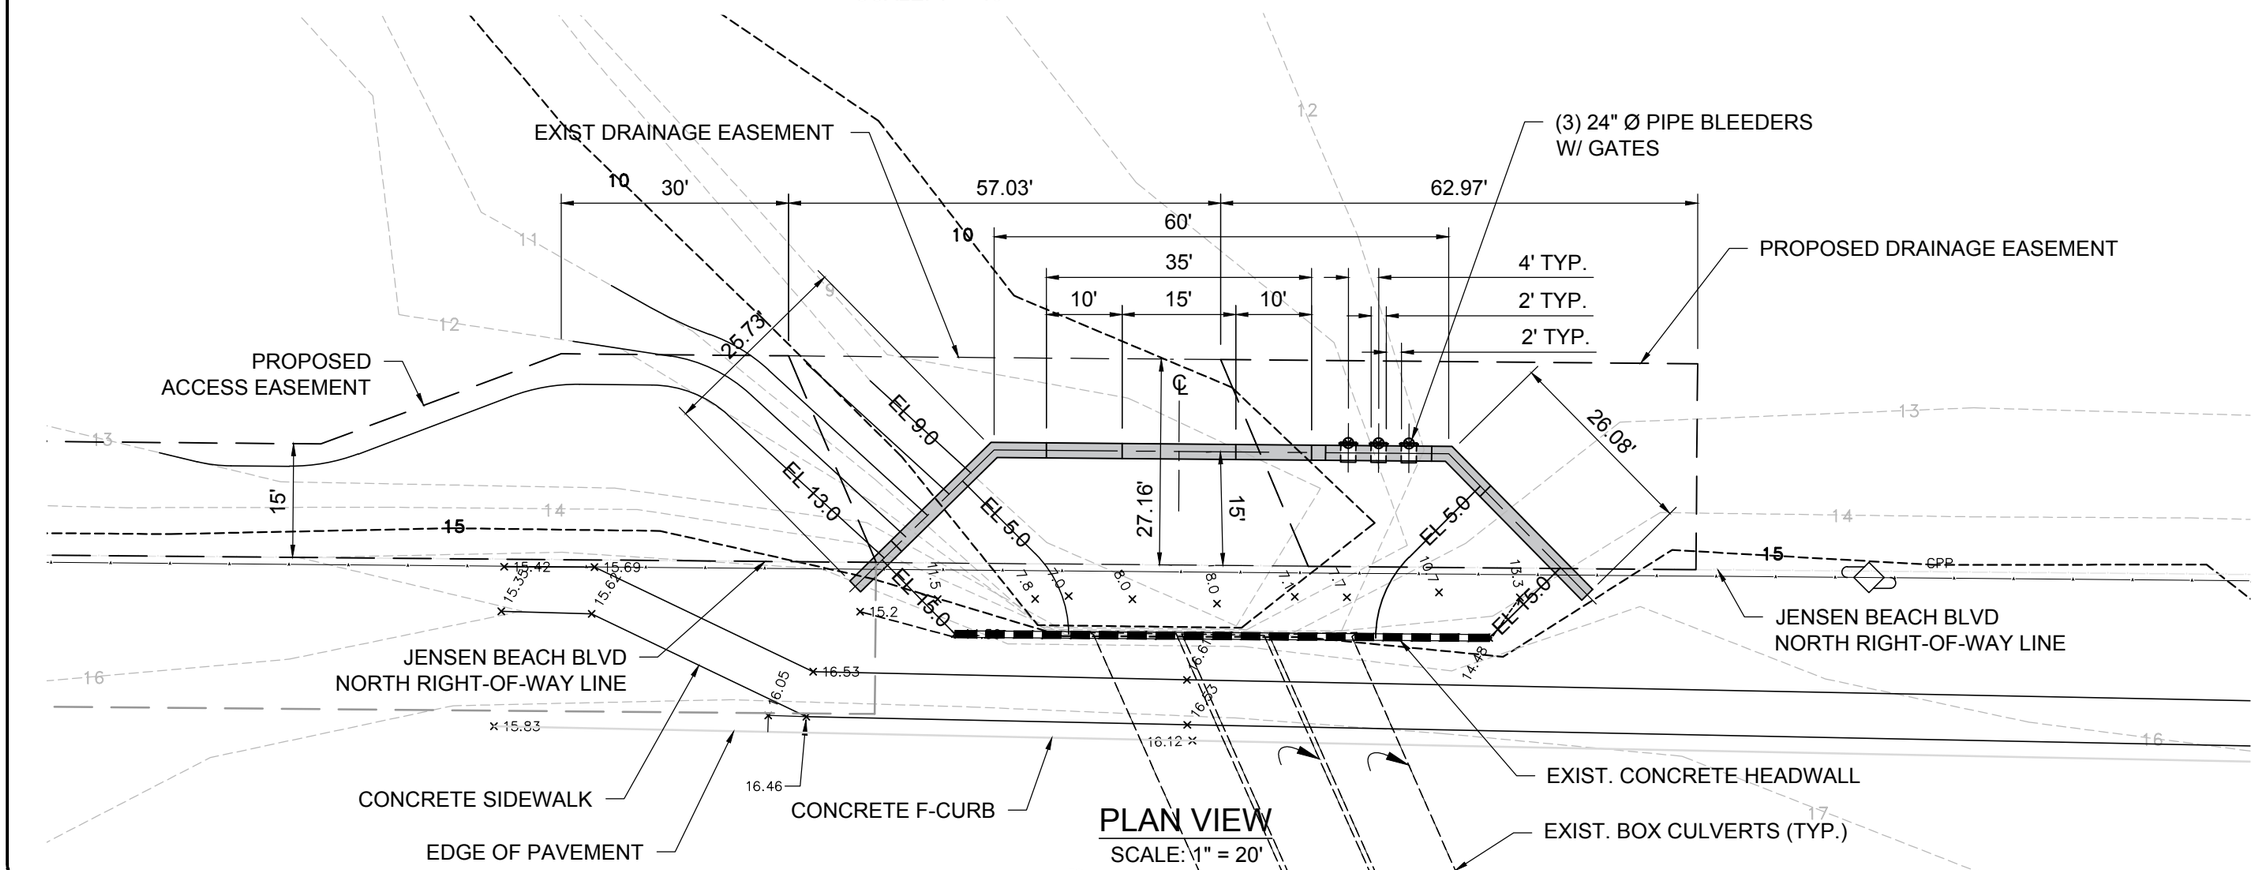

PLAN VIEW

SCALE: 1" = 20'

N
W E
S

25' 0' 25' 50'
GRAPHIC SCALE

301 NW Flagler Ave
Stuart, Florida 34994
Phone: (772) 692-4344
Fax: (772) 692-4341

CAPTEC Engineering, Inc.
Civil Engineering Professionals

Engineering Business No. EB-0007057

DATE: 06/27/19
DRAWN BY: GSN
DESIGNED BY: GSN
CHECKED BY: JWC
PROJECT No.: 1743.12
HORZ. SCALE: 1" = 50'
VERT. SCALE: N/A
CADD FILE: 1743_$BASE

NO.	DATE	BY	REVISIONS

SCALE VERIFICATION
0 0.5
SOLID BAR IS EQUAL TO HALF AN INCH ON ORIGINAL DRAWING. ADJUST ALL SCALED DIMENSIONS ACCORDINGLY

SAVANNAS PRESERVE
SOUTH SAVANNA WEIR

PRELIMINARY TOPOGRAPHIC SURVEY

Joseph W. Capra
301 N.W. Flagler Ave.
Stuart, Florida 34994
P.E. No. 37638

Printed Date:

JOB No.: 1743.12
SHEET 1 OF 1

THIS DOCUMENT, TOGETHER WITH THE CONCEPTS AND DESIGNS PRESENTED HEREIN, AS AN INSTRUMENT OF SERVICE, IS INTENDED ONLY FOR THE SPECIFIC PURPOSE AND CLIENT FOR WHICH IT WAS PREPARED. REUSE OF AND IMPROPER RELIANCE ON THIS DOCUMENT WITHOUT WRITTEN AUTHORIZATION AND ADOPTION BY CAPTEC ENGINEERING, INC. SHALL BE WITHOUT LIABILITY TO CAPTEC ENGINEERING, INC.

P:\1700\1743.12 - MC Savannas South Weir\DWG\1743.12_$BASE.dwg, 6/24/2019 5:27:49 PM, DWG To PDF.pc3