


13+00

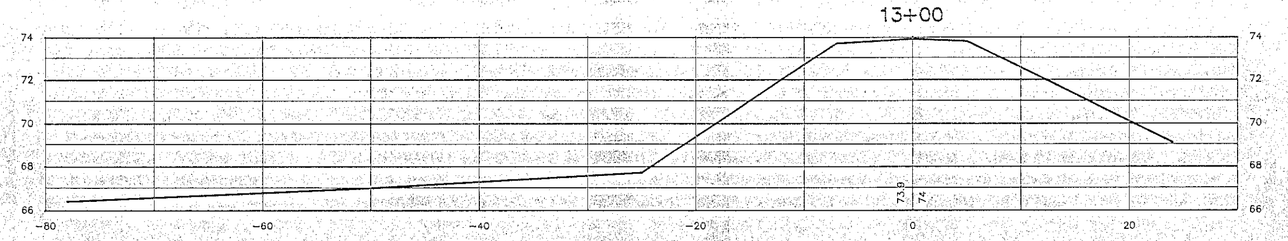


12+50

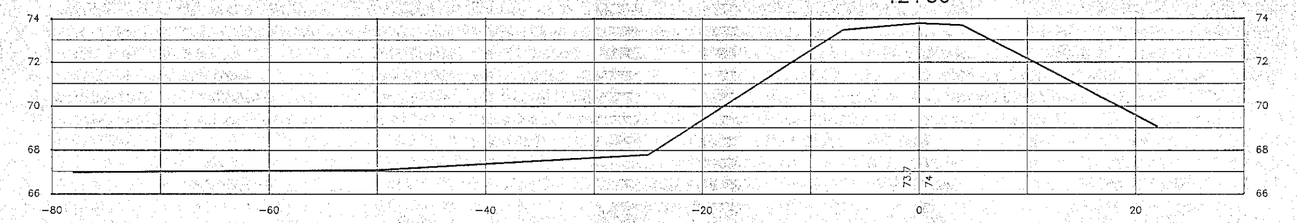


12+00

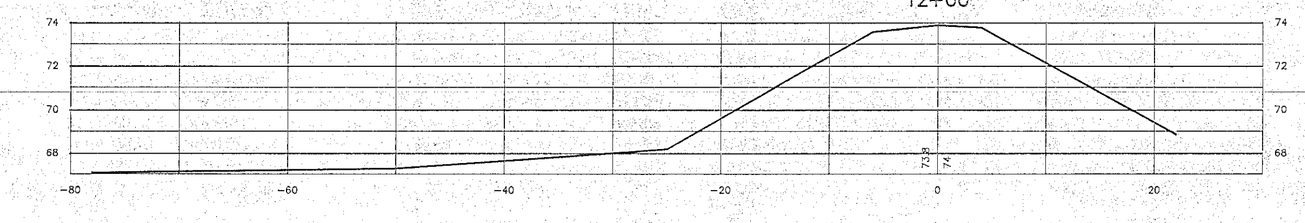


11+50

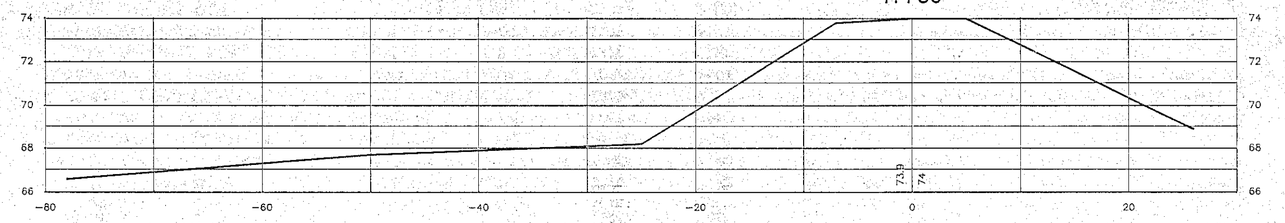


11+00

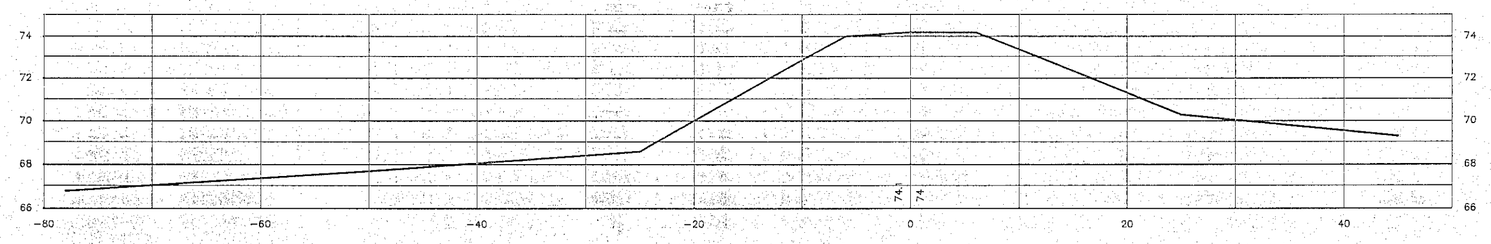


10+50

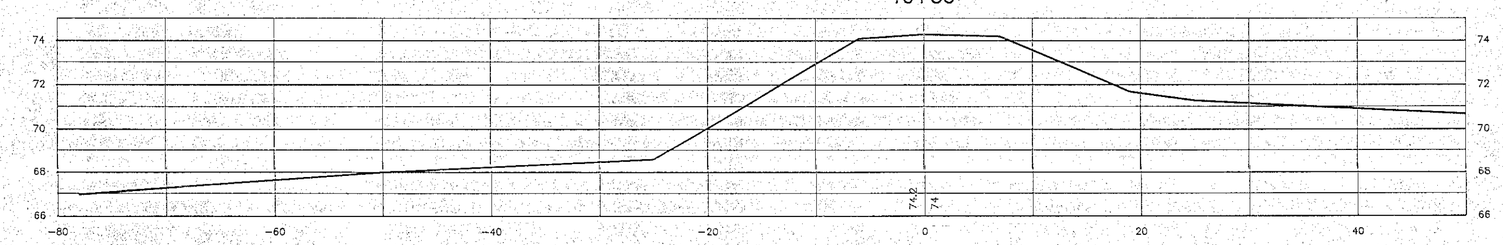


10+40

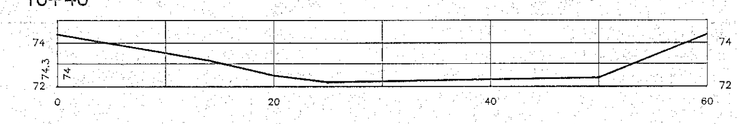


10+00

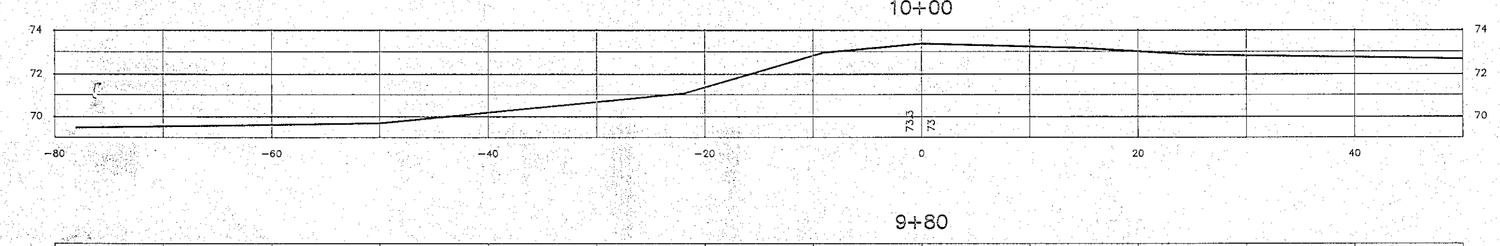


9+80

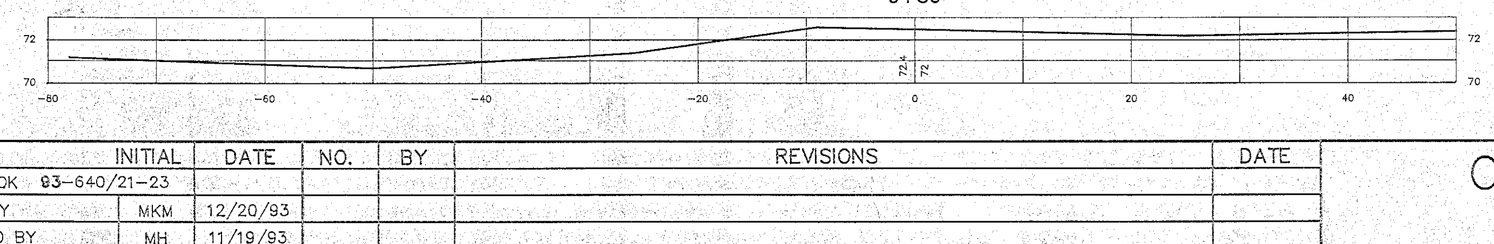


16+43

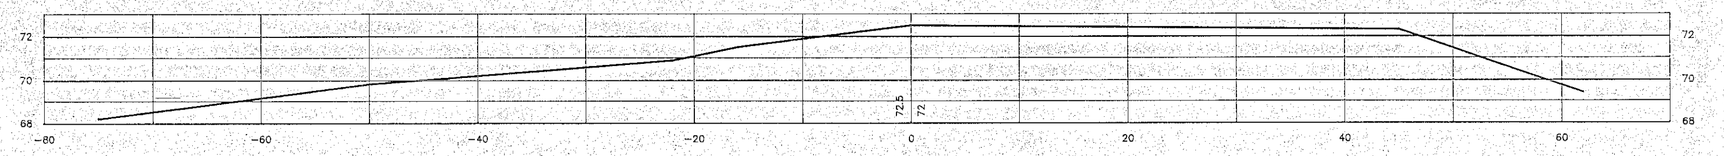


16+01

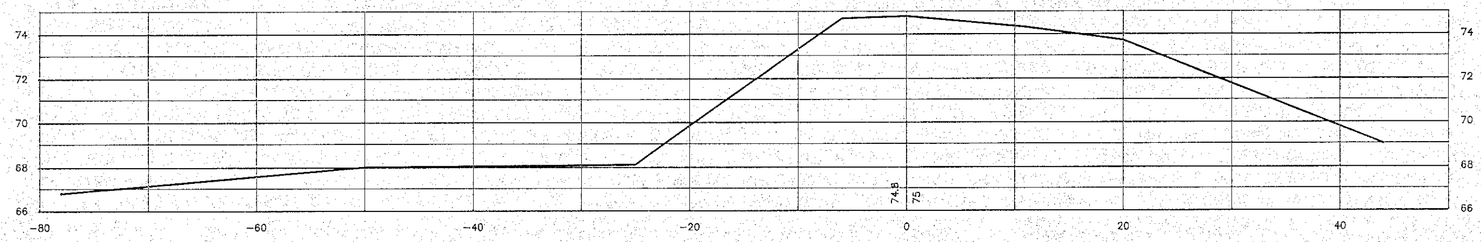


15+51.94

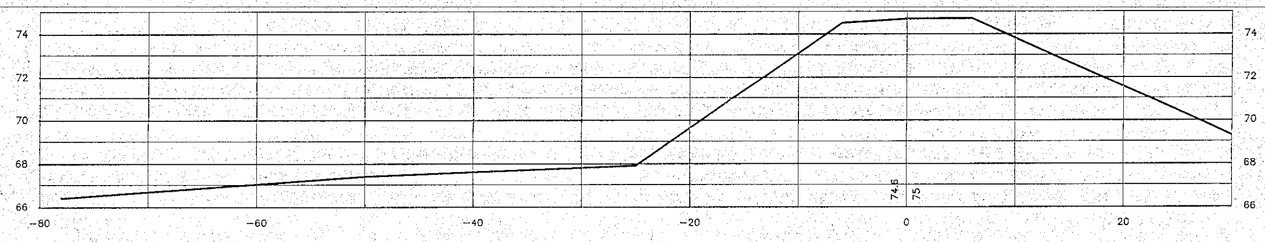


15+00

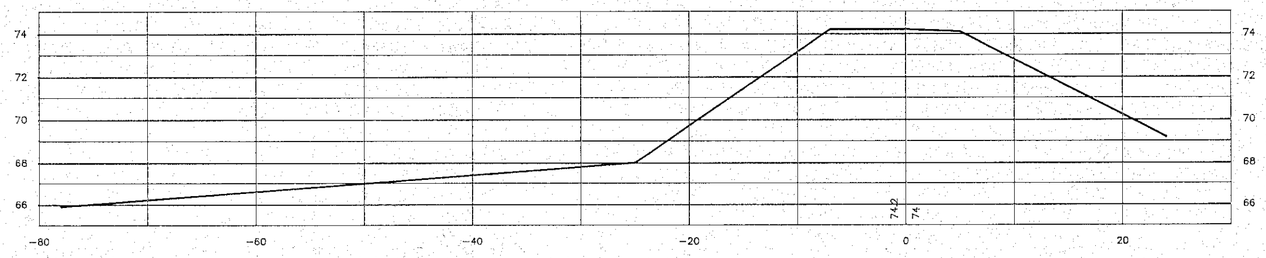


14+50

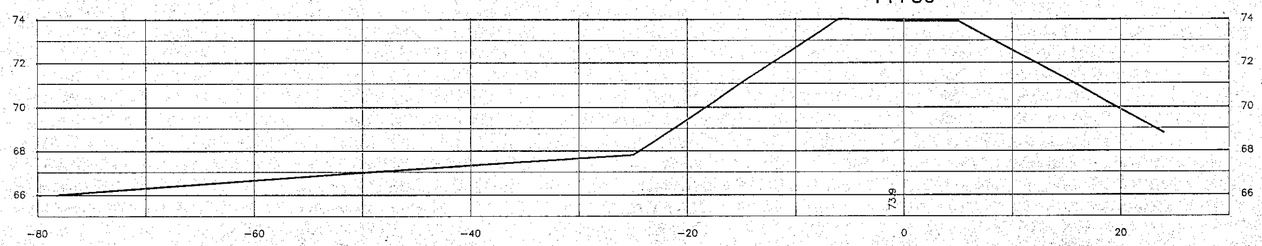

14+00

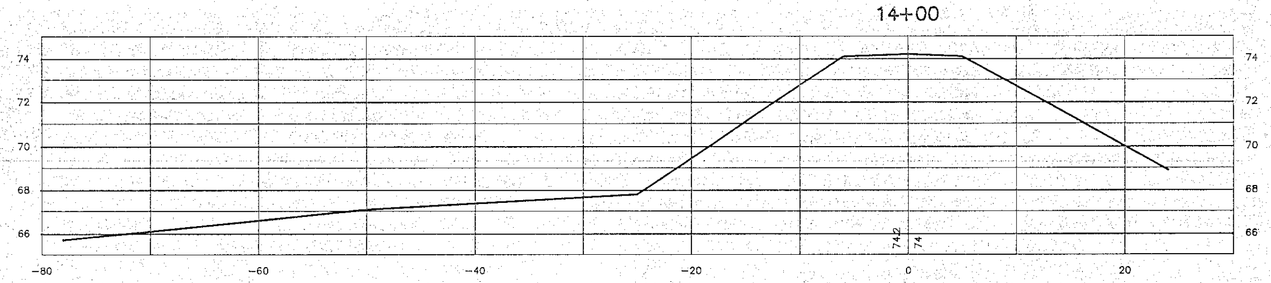

13+50

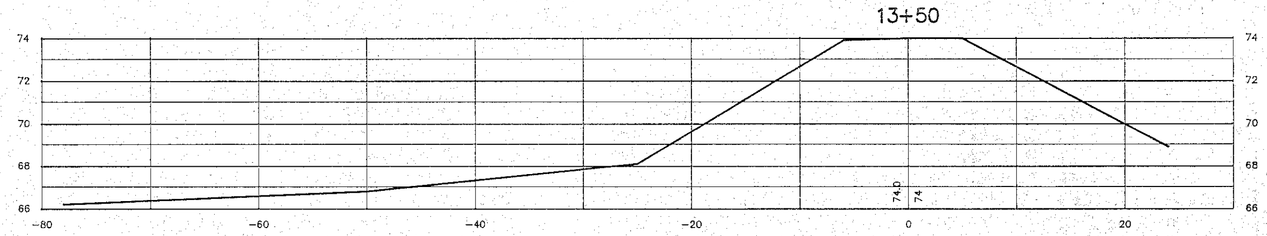

SCALE: 1"=10' HORIZ.
1"= 5' VERT.

	INITIAL	DATE	NO.	BY	REVISIONS	DATE
FIELD BOOK 93-640/21-23						
DRAWN BY	MKM	12/20/93				
SURVEYED BY	MH	11/19/93				
CHECKED BY						
SCALE: AS NOTED						

CITY OF TALLAHASSEE
PUBLIC WORKS DEPARTMENT
ENGINEERING DIVISION
TALLAHASSEE, FLORIDA

PROJECT
JACKSON BLUFF DAM
FUSE PLUG SURVEY

SHEET TITLE
CROSS SECTIONS

COMPUTER FILE - XSEC
FILE NO. 010-94
PROJECT NO. 94109 330.010

SHEET 3 OF 3