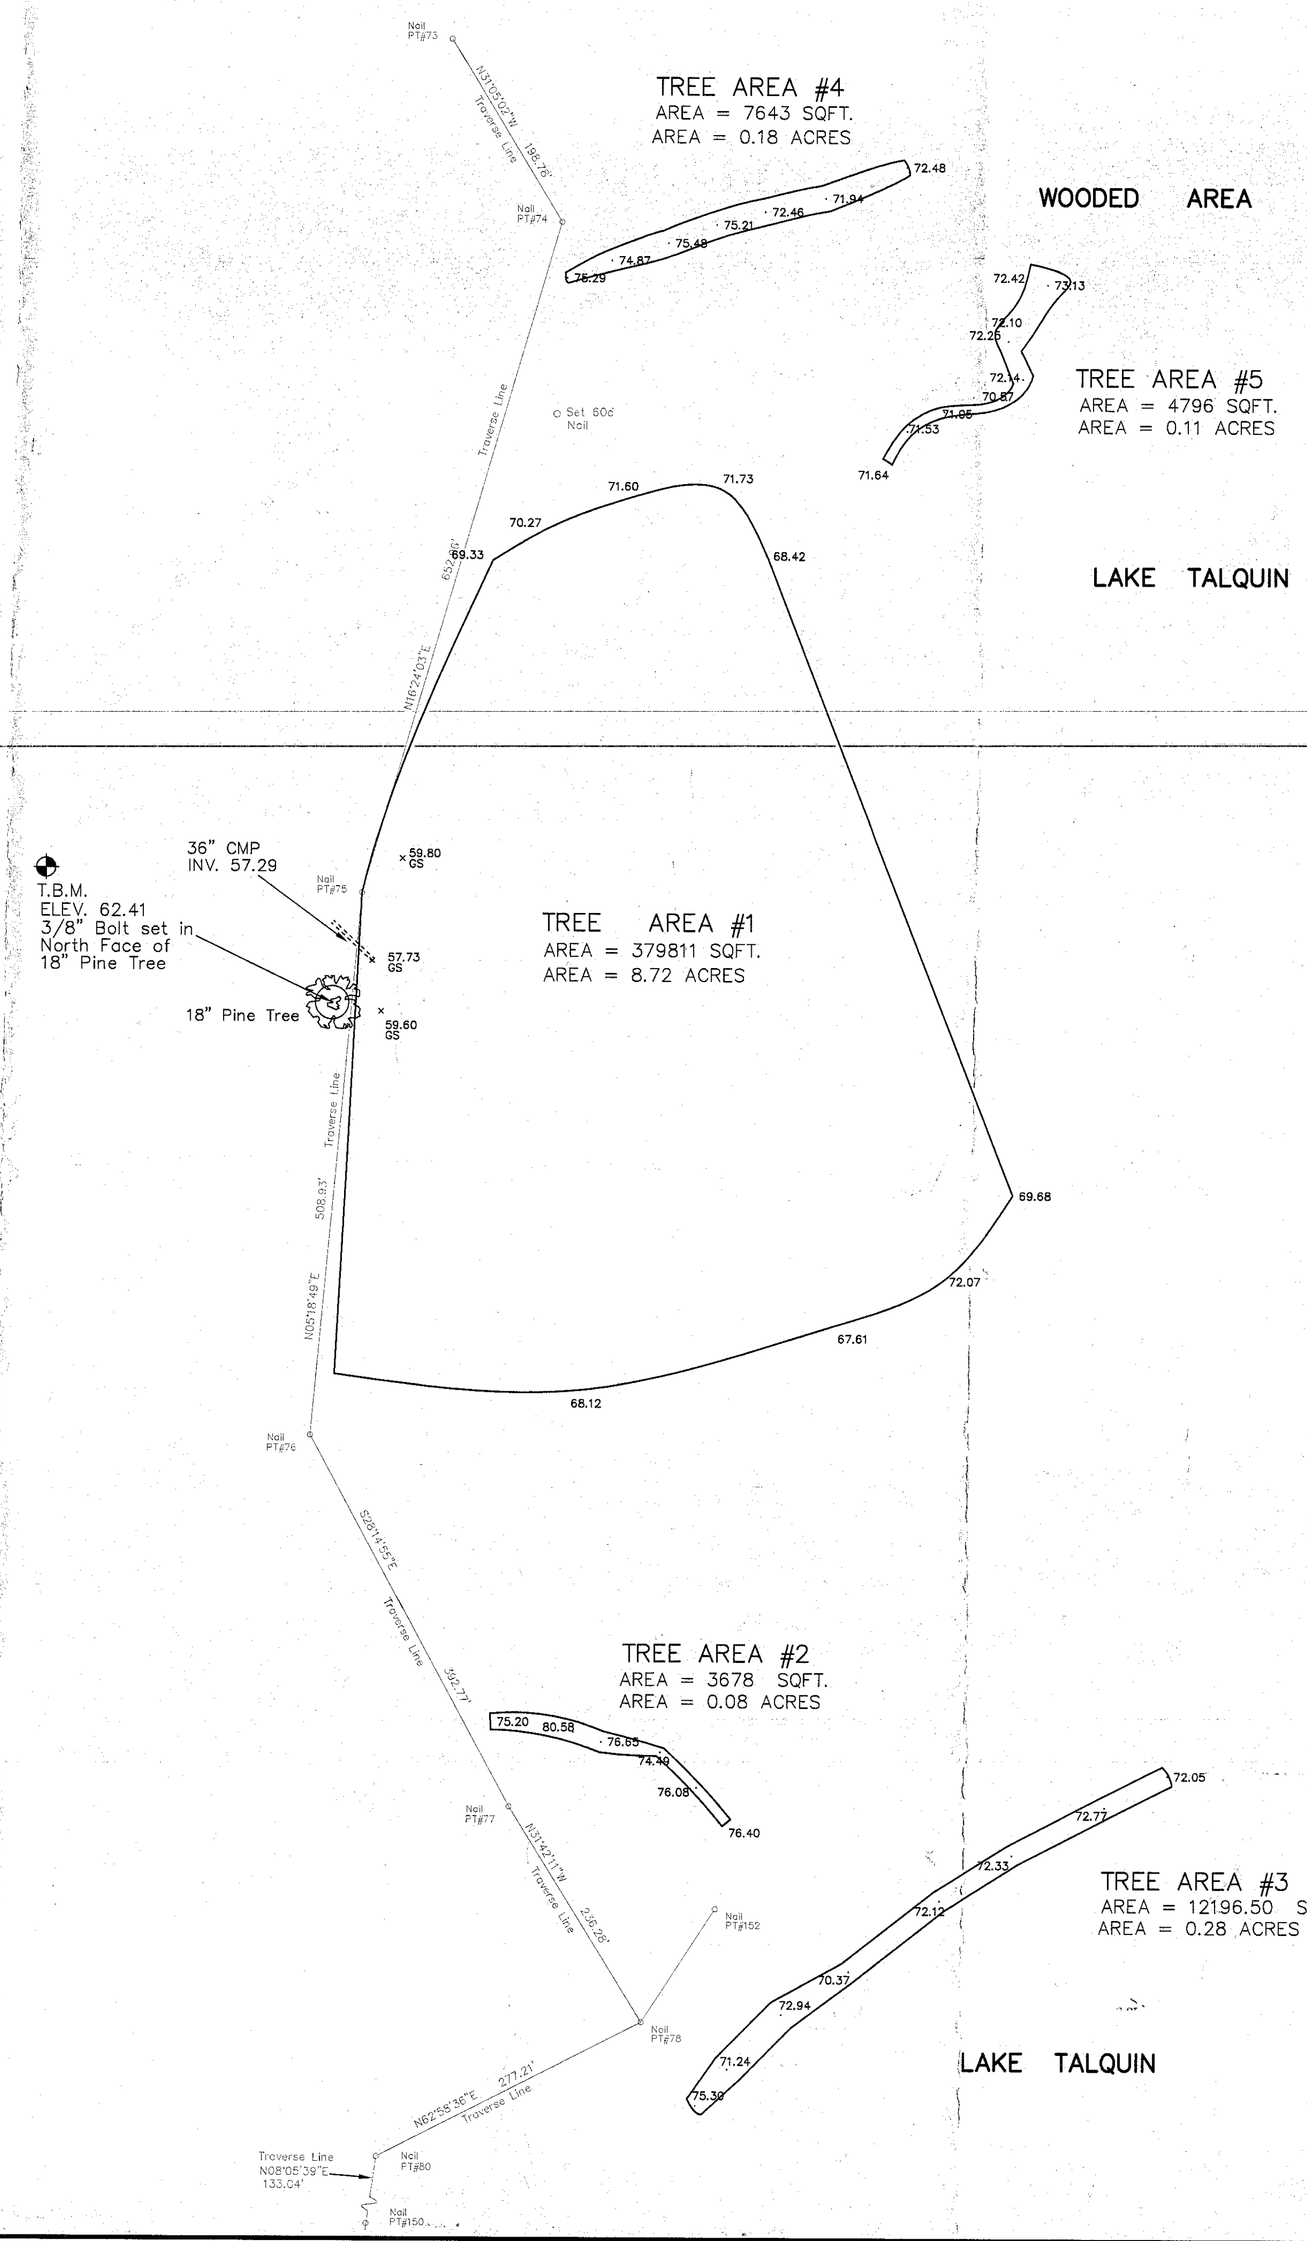


Performed for Permitting
For Specimen Tree Removal

Tree Acreage
Drain under Road
Elevations
MIH 8-3-05

	INITIAL	DATE
FIELD BOOK		93-640
DRAWN BY	MIH	8-3-2005
SURVEYED BY	M-Hend	7-28-2005
CHECKED BY	FEA/KLH	8-3-2005
SCALE:	1"=100'	

NO.	BY	REVISIONS	DATE

CITY OF TALLAHASSEE

PUBLIC WORKS DEPARTMENT
ENGINEERING DIVISION
300 SOUTH ADAMS STREET
TALLAHASSEE, FLORIDA

JACKSON BLUFF DAM

SHEET TITLE
Special Purpose
Topographic Survey

FILE C:\Survey\Project\JacksonBluff-Dam

FILE NO. | PROJECT NO. 05016 | FUND NO. 401

SHEET 1 OF ___