

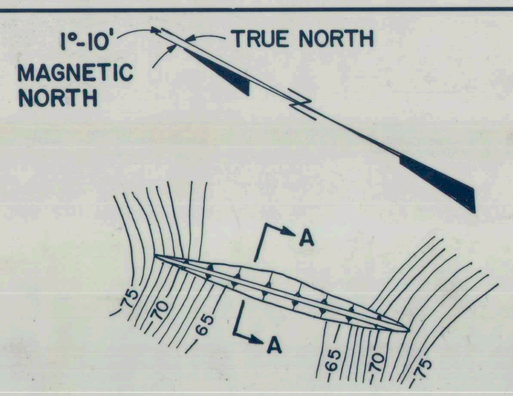


PLAN - SADDLE DAM

200' 0 200' 400' 600' 800' 1000'

SCALE: 1" = 200'

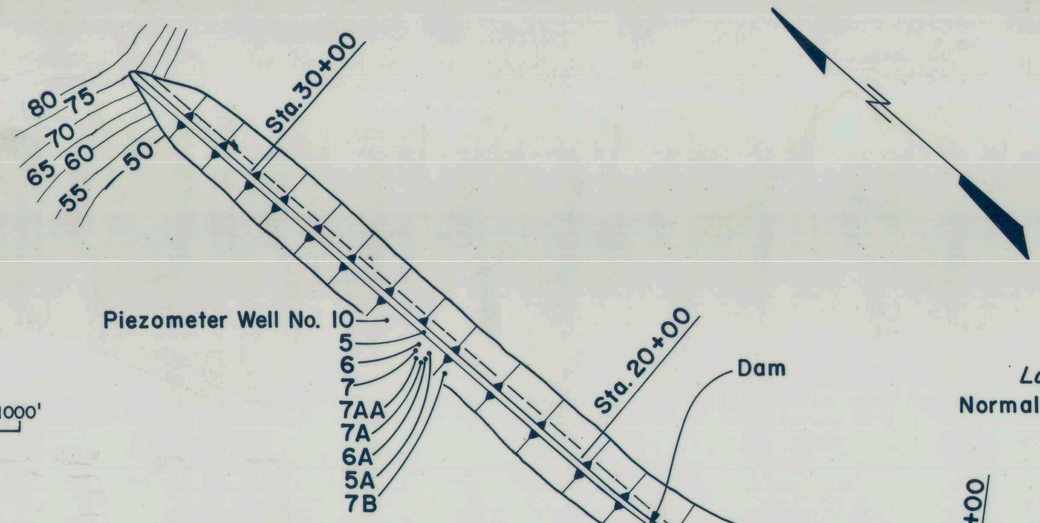

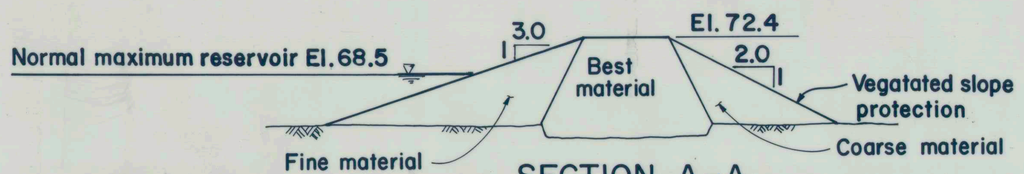

SECTION A-A

10' 0 10' 20' 30' 40' 50'

SCALE: 1" = 10'

PLAN-MAIN DAM

200' 0 200' 400' 600' 800' 1000'

SCALE: 1" = 200'

LEGEND


—46— Elevation contour

3B• Piezometer well number and location


New embankment placed following failure of original embankment in December of 1957. Work was completed in 1958.

NOTES

1. Elevations based on Mean Sea Level datum.
2. All project features shown are existing.
3. This drawing is a compilation from Federal Power Commission license exhibits (Project No. 682) and drawings prepared by others for Florida Power Corporation.

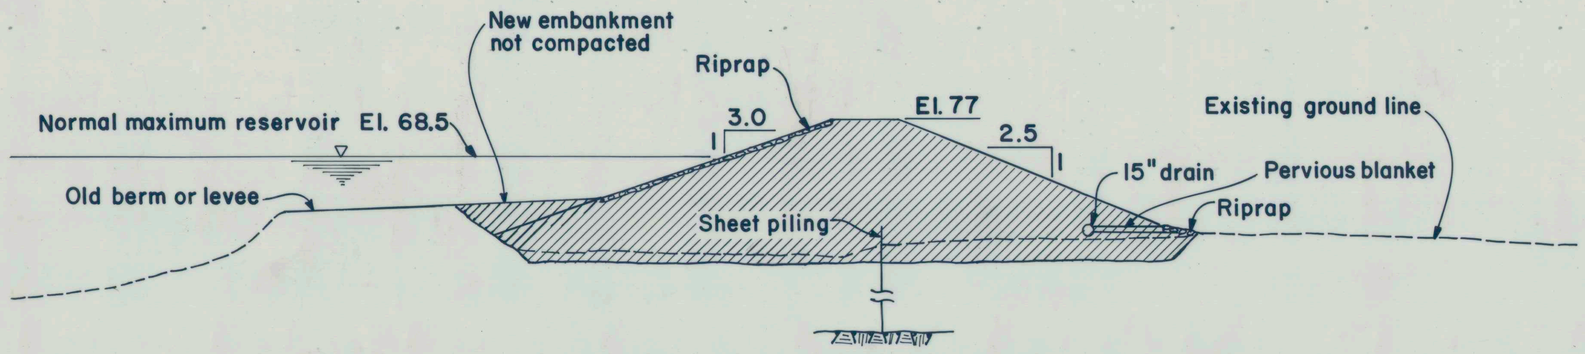

REBUILT SECTION - STATION 15 + 93

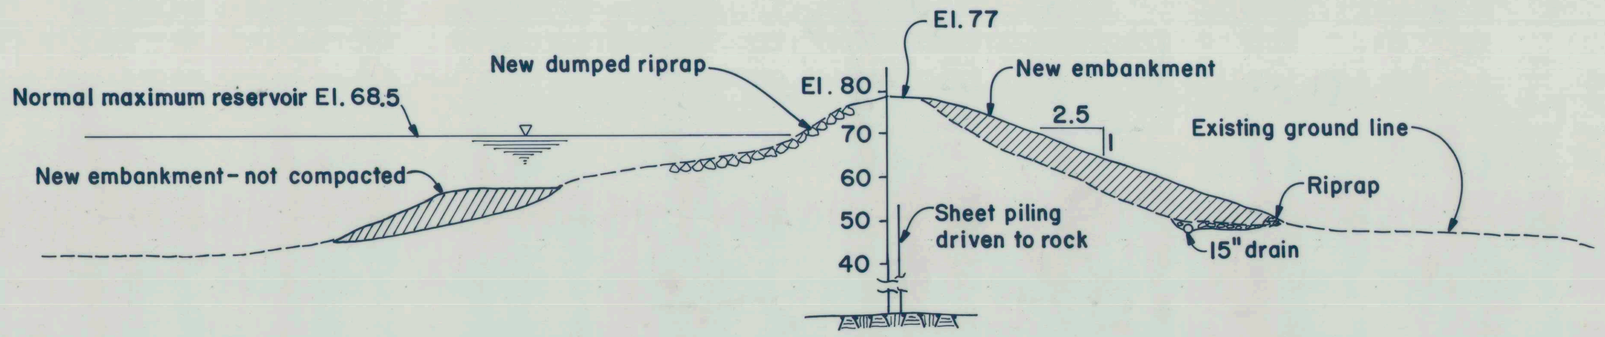

BOLSTERED SECTION - STATION 7 + 00

F.E.R.C. PROJECT NO. 2891
JACKSON BLUFF HYDROELECTRIC PROJECT
CITY OF TALLAHASSEE, FLORIDA

EXHIBIT F-1

LOCATION PLAN, PLAN AND SECTIONS OF MAIN DAM AND PLAN OF SADDLE DAM

20' 0 20' 40' 60' 80' 100'

SCALE: 1" = 20' EXCEPT AS NOTED