

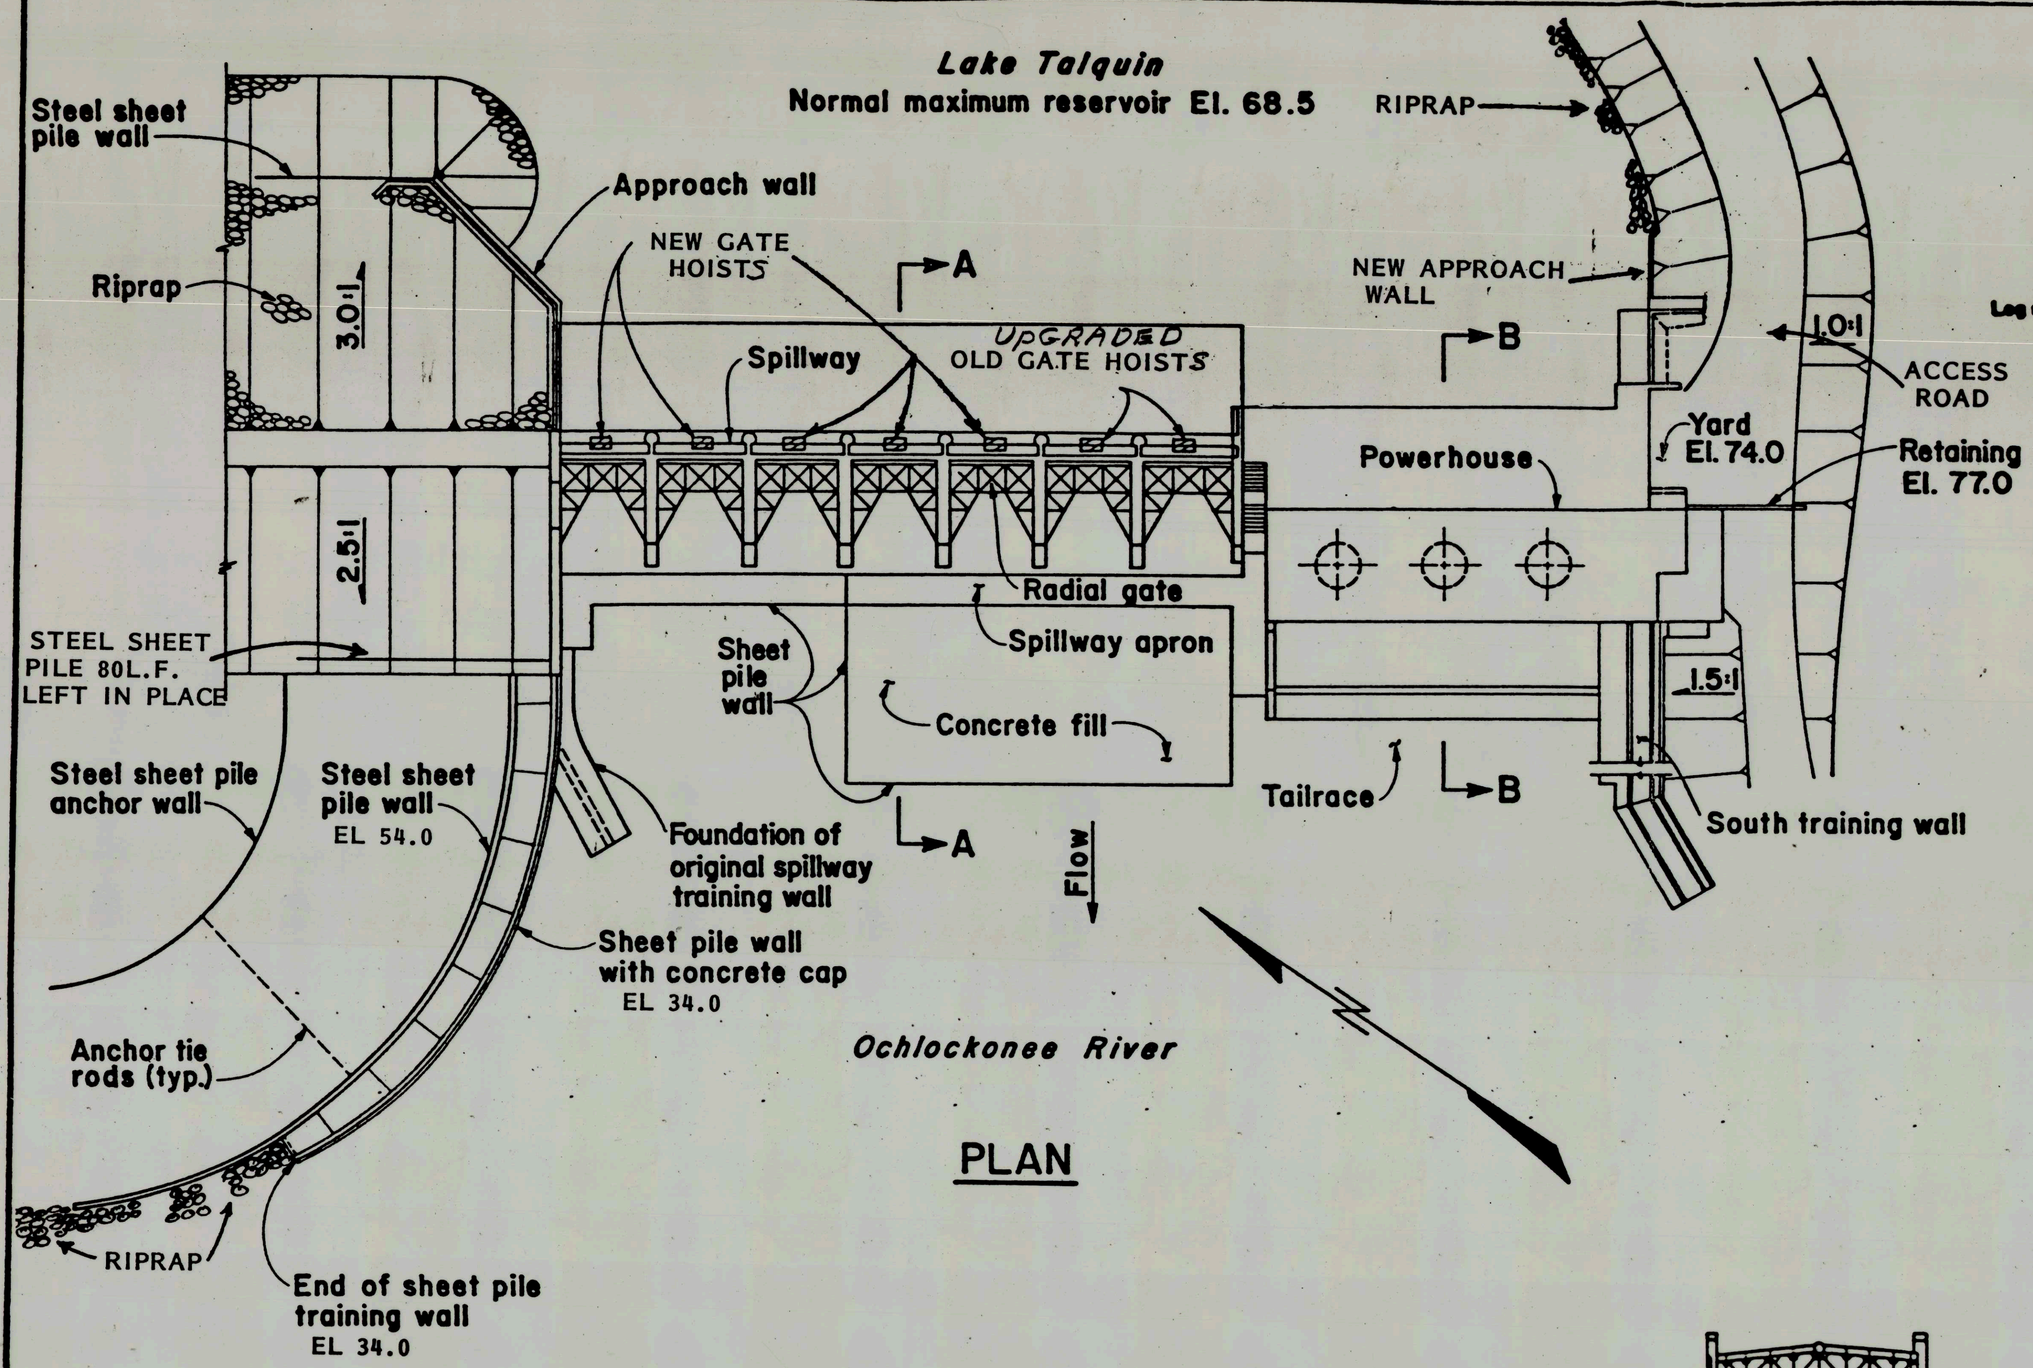



PLAN

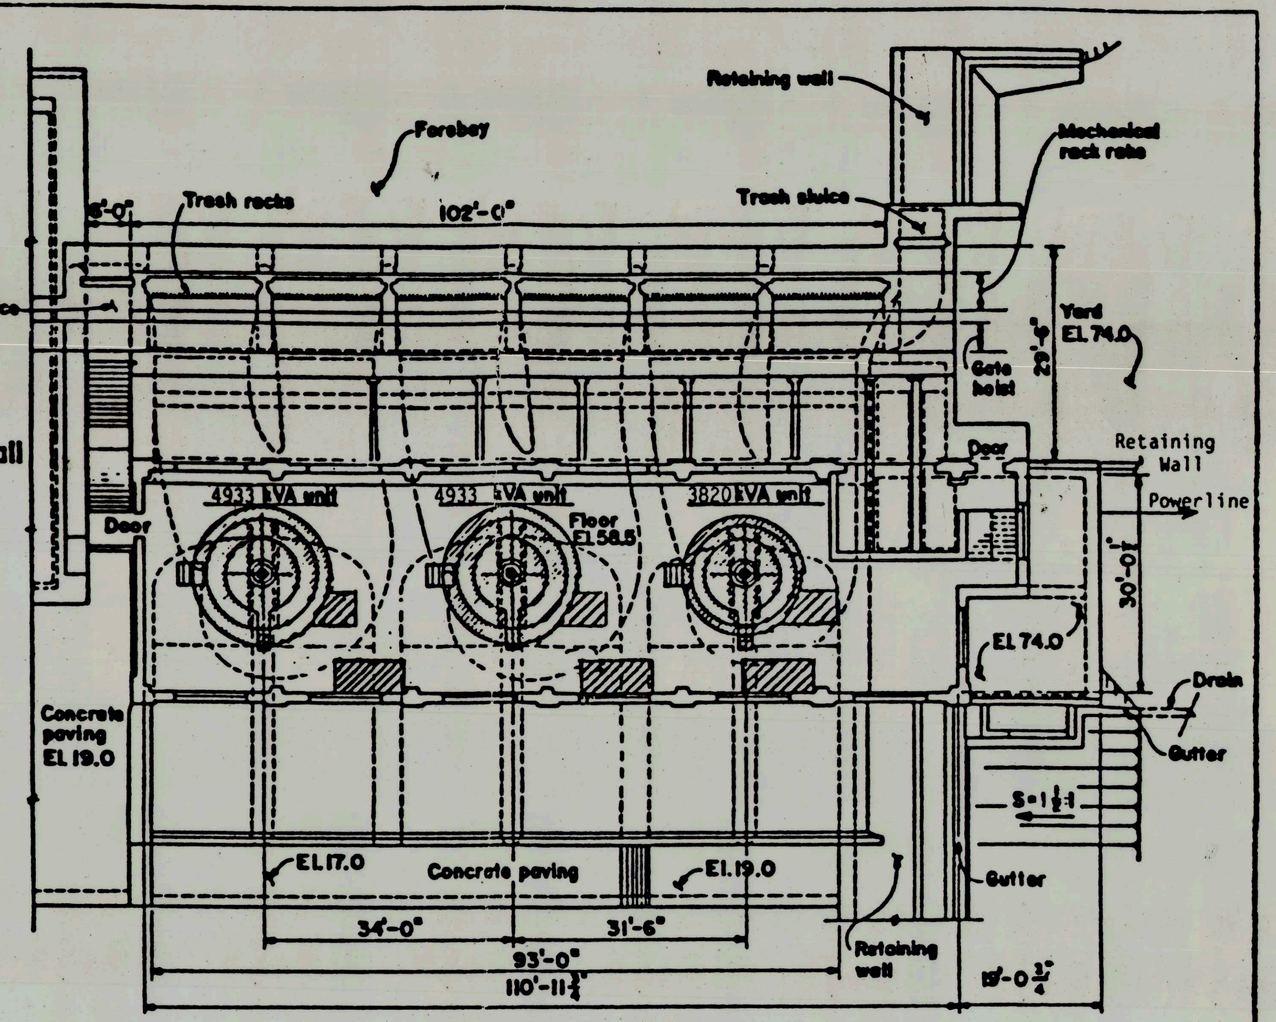

PLAN

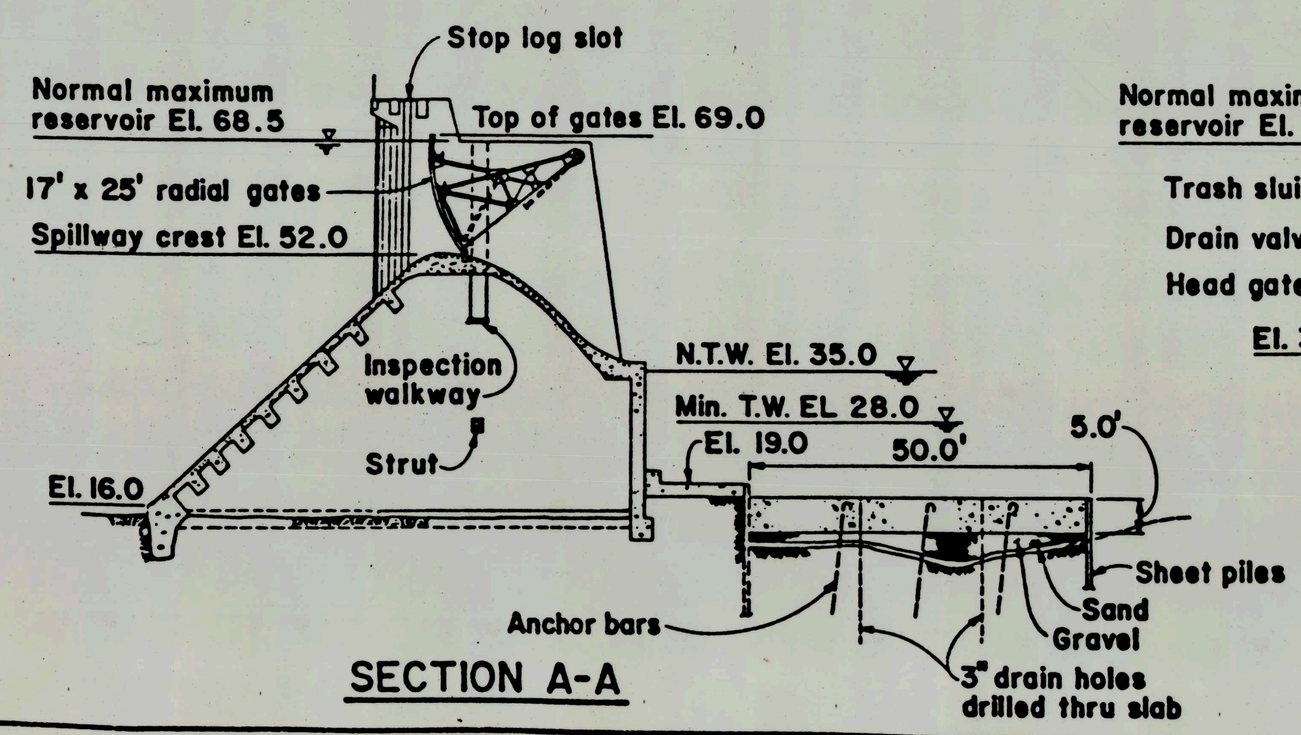

SECTION A-A

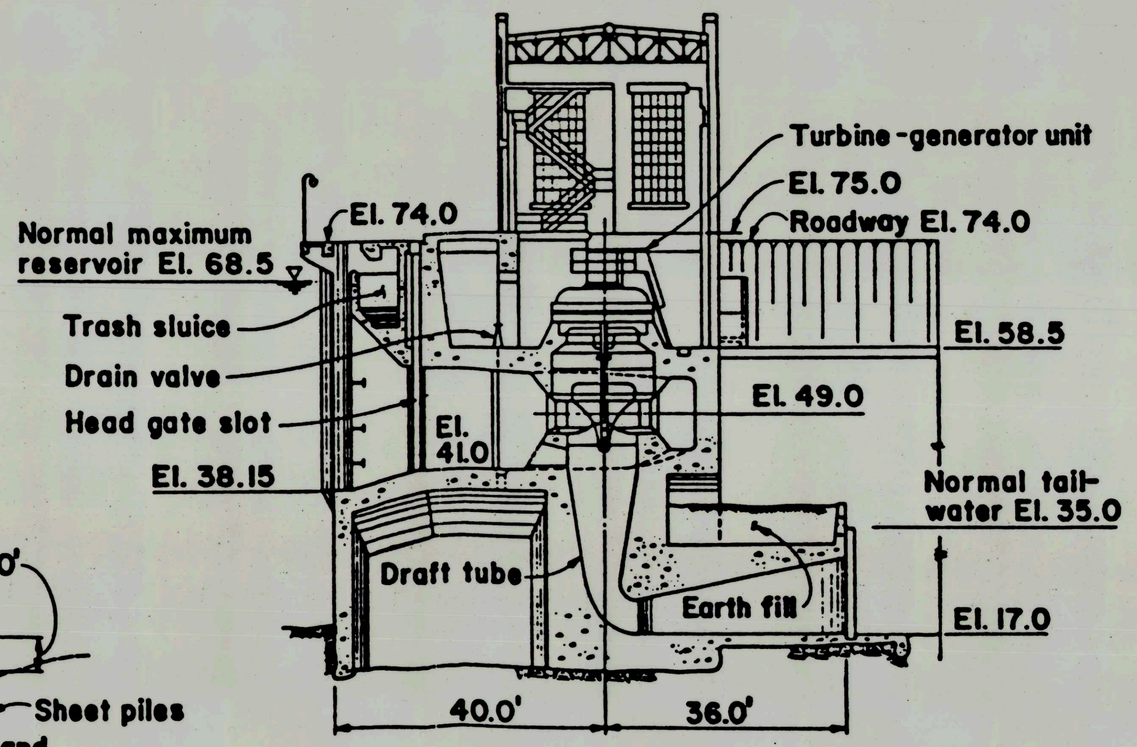

SECTION B-B

CITY OF TALLAHASSEE
FLORIDA

JACKSON BLUFF HYDROELECTRIC PROJECT

SERVICE SPILLWAY AND POWERHOUSE
PLAN AND SECTIONS

DATE:	DRAWN:	APPROVED:	FIG:
MARCH 1987			