

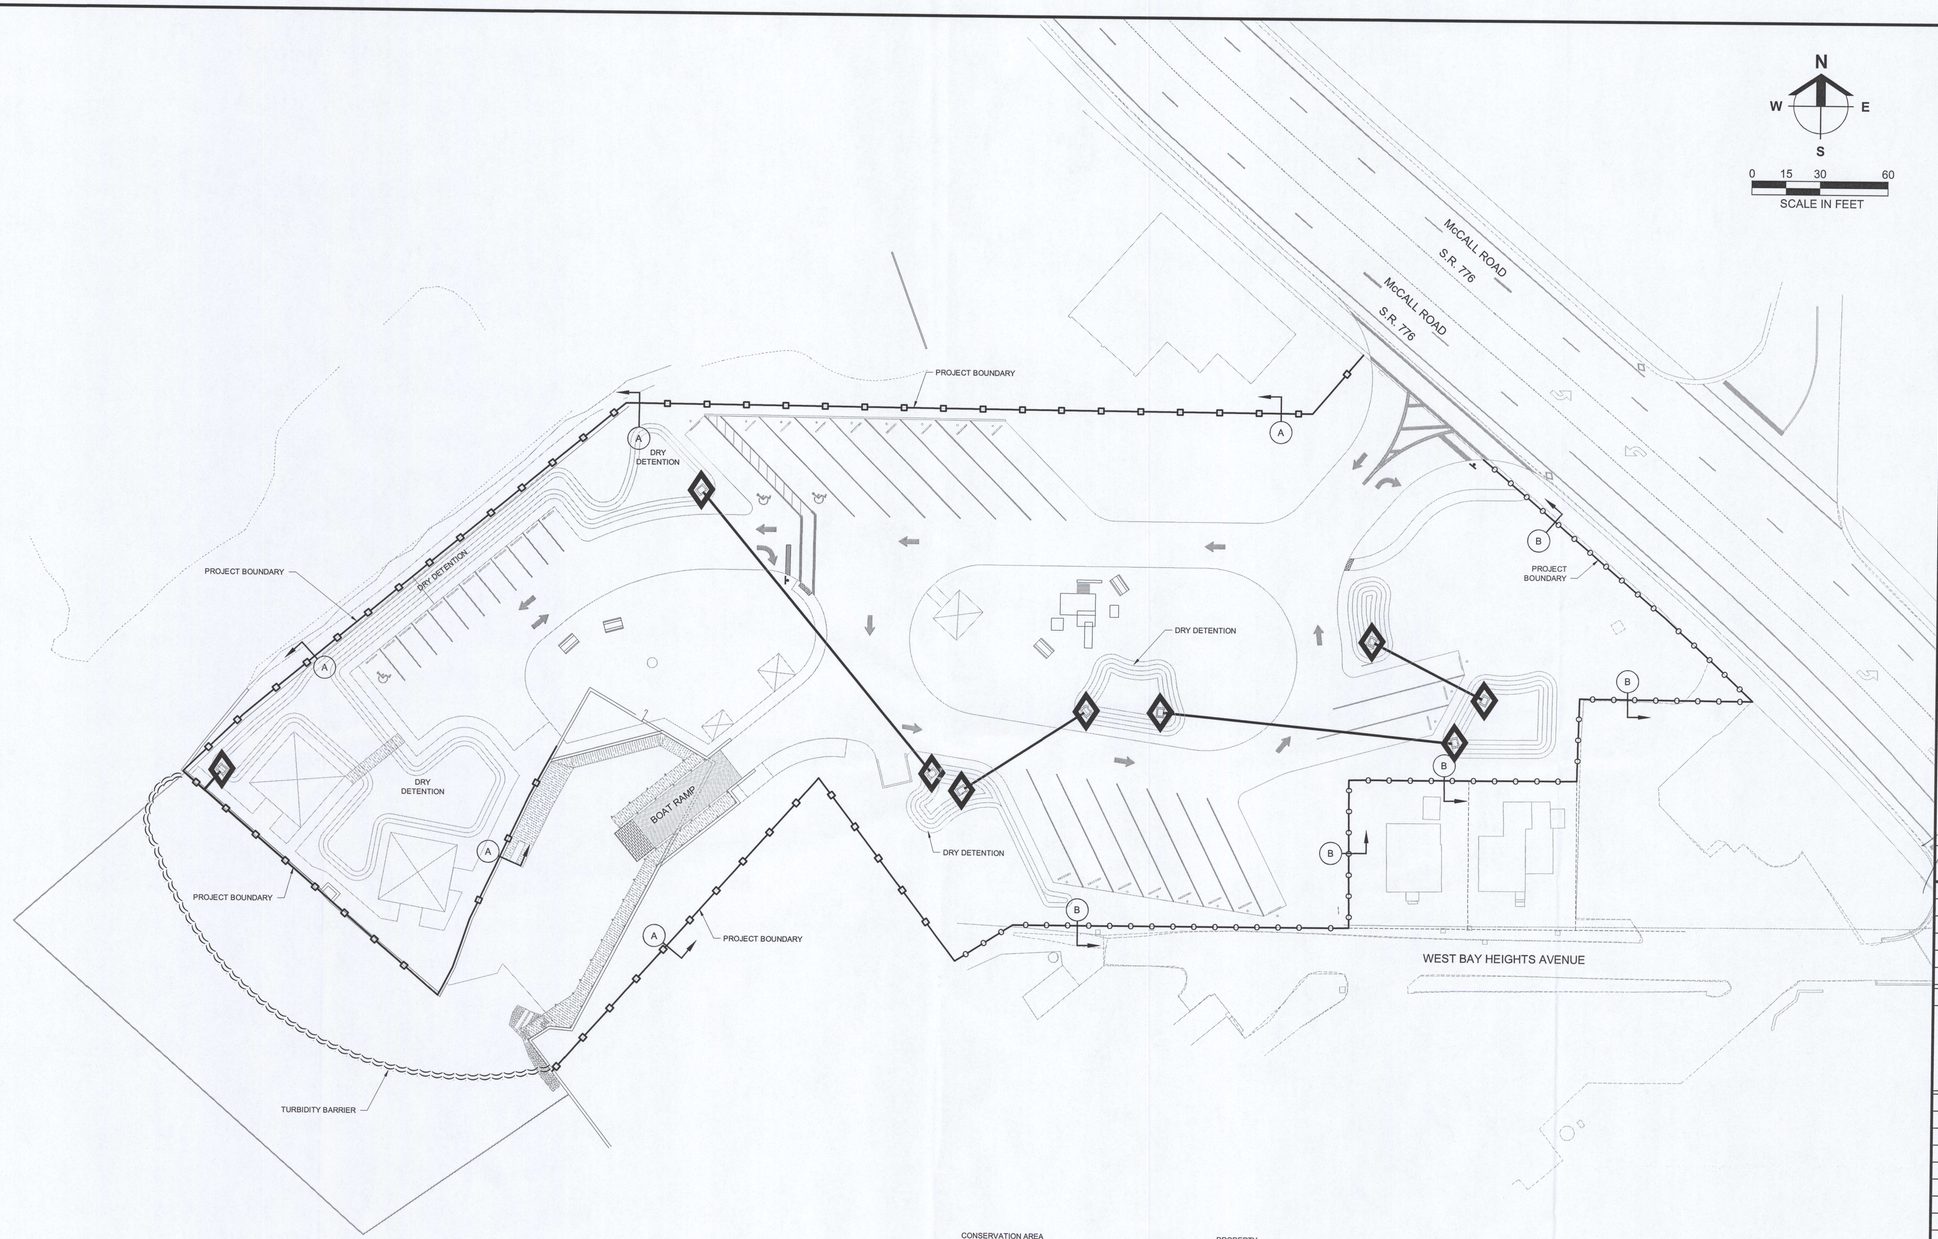


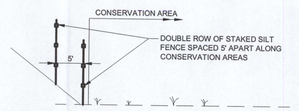

A DOUBLE ROW SILT FENCE STAKING SECTION
N.T.S.

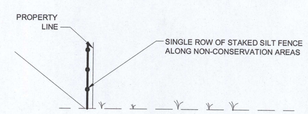

B SINGLE ROW SILT FENCE STAKING SECTION
N.T.S.

LEGEND

- PROPOSED INLET PROTECTION
- DOUBLE ROW SILT FENCE
- SINGLE ROW SILT FENCE
- FLOATING TURBIDITY BARRIER

Barraco and Associates, Inc.
CIVIL ENGINEERING - LAND SURVEYING
LAND PLANNING - LANDSCAPE DESIGN
www.barraco.net
2271 McGREGOR BLVD., SUITE 100
POST OFFICE DRAWER 2800
FORT MYERS, FLORIDA 33902-2800
PHONE (239) 461-3170
FAX (239) 461-3169
FLORIDA CERTIFICATES OF AUTHORIZATION
ENGINEERING 7995 - SURVEYING LB-6940

PREPARED FOR

CHARLOTTE COUNTY BOARD OF COUNTY COMMISSIONERS

18500 MURDOCK CIRCLE
PORT CHARLOTTE, FL 33948

PROJECT DESCRIPTION

BAY HEIGHTS BOAT RAMP

SECTION 6
TOWNSHIP 41 SOUTH
RANGE 20 EAST
CHARLOTTE COUNTY, FLORIDA

PROJECT ENGINEER

TIMOTHY B. GAVIN NO. 70675 STATE OF FLORIDA REGISTERED ENGINEER

ENGINEER OF RECORD:
TIMOTHY B. GAVIN, P.E.
FOR THE FIRM
2271 McGREGOR BOULEVARD
FORT MYERS, FLORIDA 33901
FLORIDA P.E. NO. 70675

OCT 2 0 2013

NOT VALID WITHOUT EMBOSSED SEAL, SIGNATURE AND DATE
© COPYRIGHT 2013, BARRACO AND ASSOCIATES, INC.
REPRODUCTION, CHANGES OR ASSIGNMENTS ARE PROHIBITED

FILE NAME	60223ERP52.DWG
LAYOUT	LAYOUT1
LOCATION	J:\60223\DWG\ERP\
PLOT DATE	MON. 10-21-2013 - 11:10 AM
PLOT BY	JEFF WASKO
DESIGN BY	

CROSS REFERENCED DRAWINGS

PLAN REVISIONS

PLAN STATUS

FOR EXHIBIT ONLY
NOT FOR CONSTRUCTION

STORMWATER POLLUTION PREVENTION PLAN

PROJECT / FILE NO.	SHEET NUMBER
60223	11

RECEIVED
OCT 21 2013
D.E.P. South District