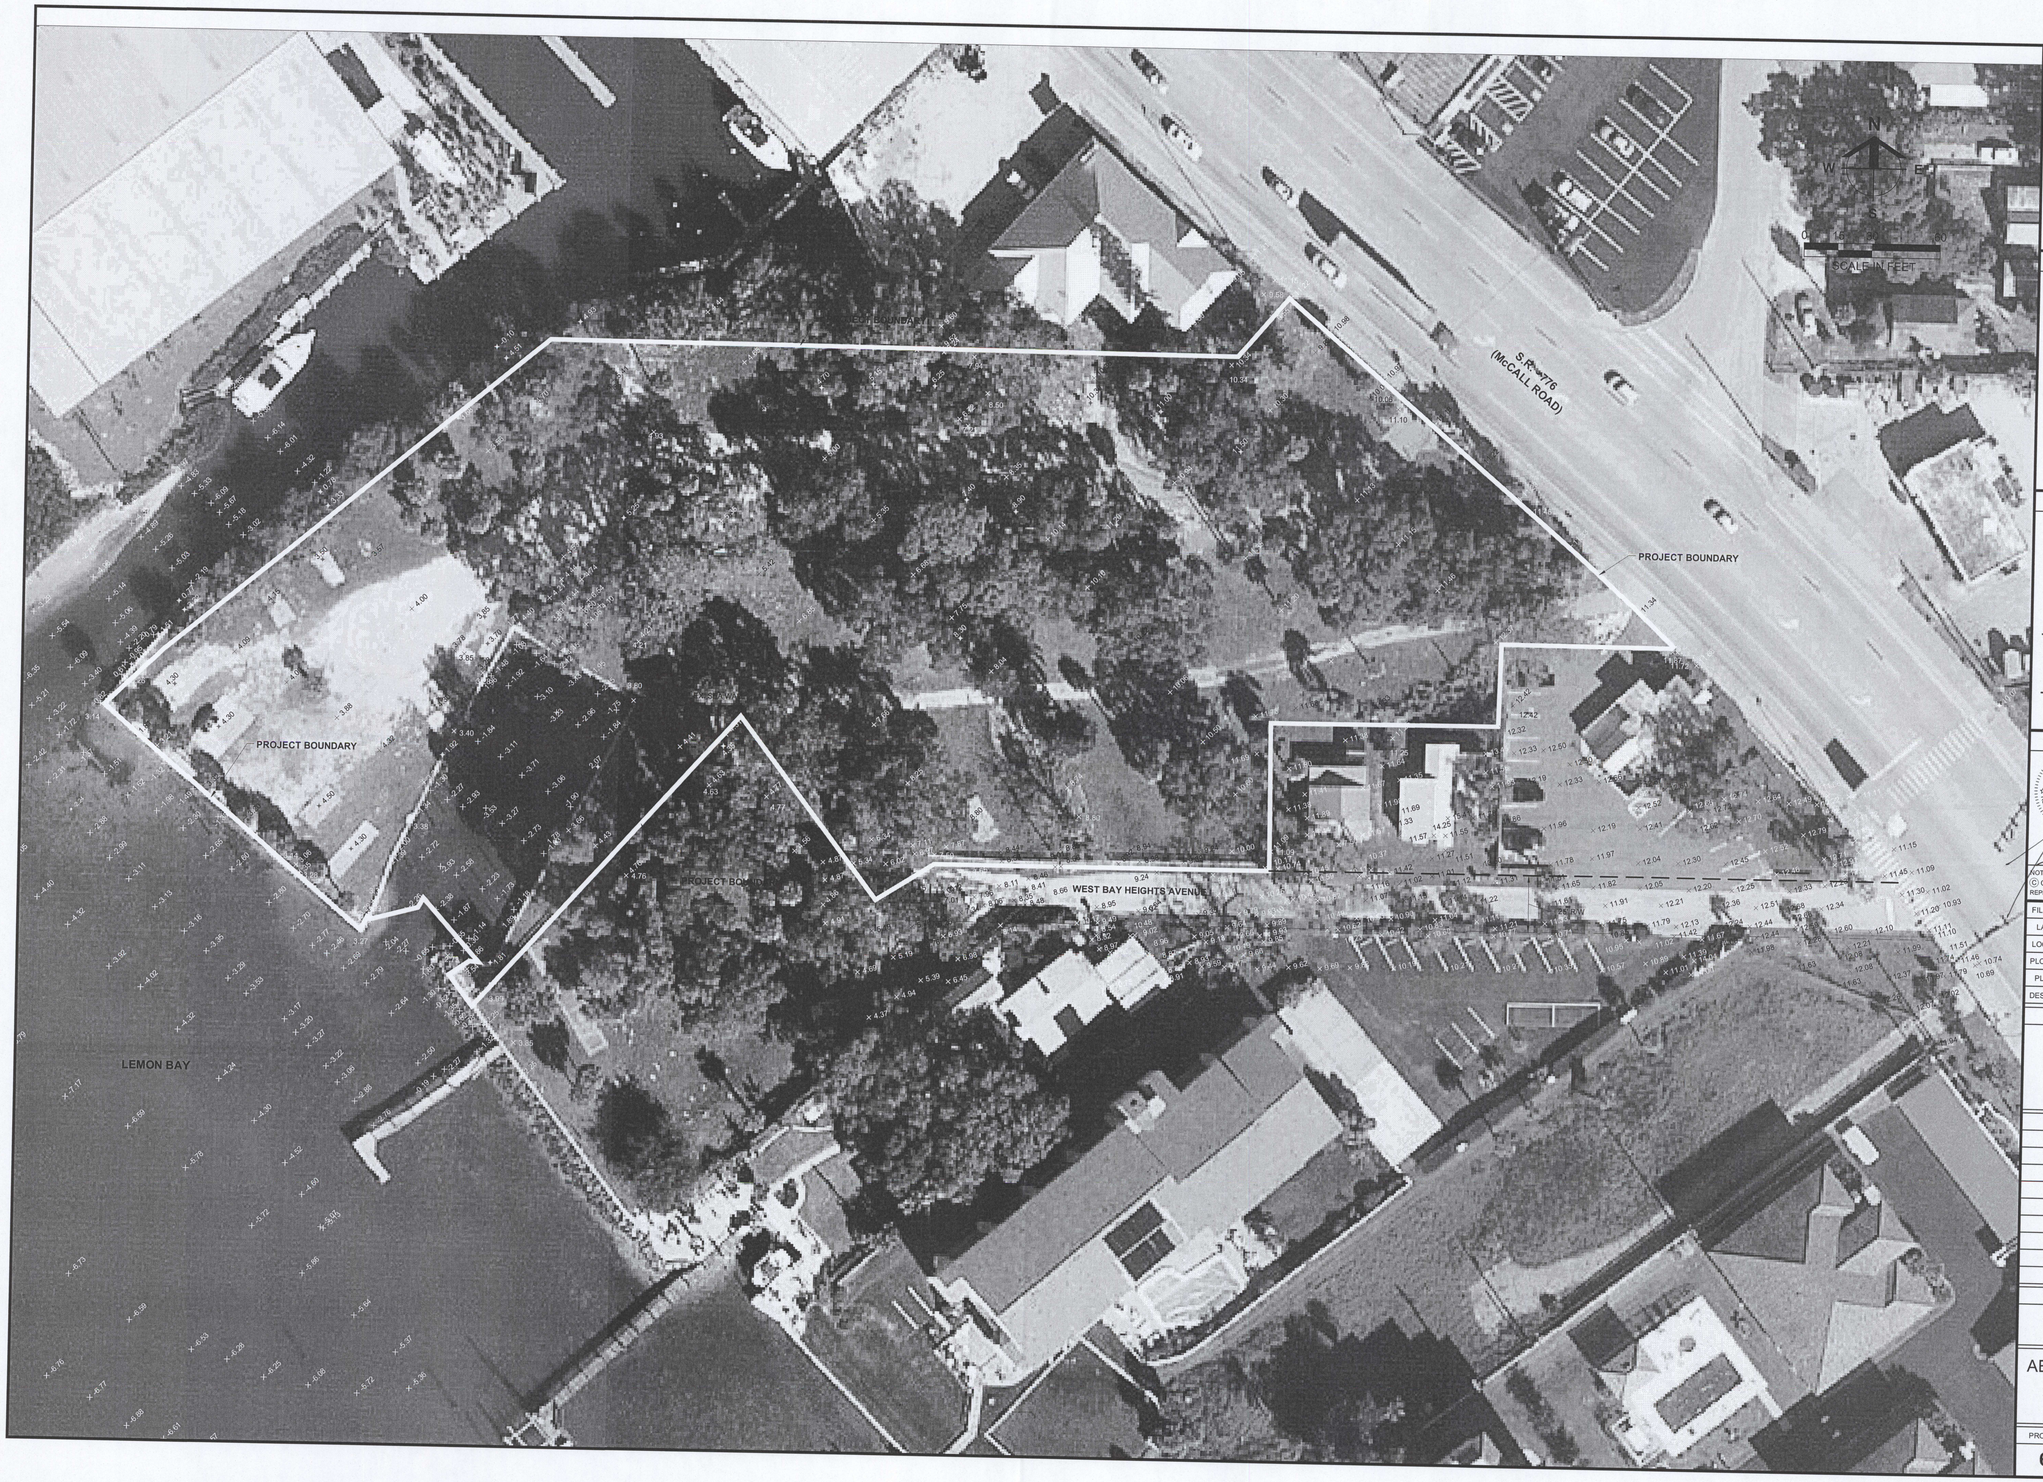


Barraco and Associates, Inc.

CIVIL ENGINEERING - LAND SURVEYING
LAND PLANNING - LANDSCAPE DESIGN

www.barraco.net

2271 McGREGOR BLVD., SUITE 100
POST OFFICE DRAWER 2800
FORT MYERS, FLORIDA 33902-2800
PHONE (239) 461-3170
FAX (239) 461-3169

FLORIDA CERTIFICATES OF AUTHORIZATION
ENGINEERING 7995 - SURVEYING LB-6940

PREPARED FOR

CHARLOTTE COUNTY BOARD OF COUNTY COMMISSIONERS

18500 MURDOCK CIRCLE
PORT CHARLOTTE, FL 33948

PROJECT DESCRIPTION

BAY HEIGHTS BOAT RAMP

SECTION 6
TOWNSHIP 41 SOUTH
RANGE 20 EAST
CHARLOTTE COUNTY, FLORIDA

PROJECT ENGINEER

ENGINEER OF RECORD:
TIMOTHY B. GAVIN, P.E.
FOR THE FIRM
2271 McGREGOR BOULEVARD
FORT MYERS, FLORIDA 33901
FLORIDA P.E. NO. 70675

TIMOTHY B. GAVIN LICENSE NO. 70675 STATE OF FLORIDA REGISTERED ENGINEER

OCT 20 2013

NOT VALID WITHOUT EMBOSSED SEAL, SIGNATURE AND DATE

© COPYRIGHT 2013, BARRACO AND ASSOCIATES, INC.
REPRODUCTION, CHANGES OR ASSIGNMENTS ARE PROHIBITED

FILE NAME	60223ERP05.DWG
LAYOUT	LAYOUT1
LOCATION	J:\60223\DWG\ERP\
PLOT DATE	MON. 10-21-2013 - 11:07 AM
PLOT BY	JEFF WASKO
DESIGN BY	

CROSS REFERENCED DRAWINGS

PLAN REVISIONS

PLAN STATUS

FOR EXHIBIT ONLY
NOT FOR CONSTRUCTION

AERIAL PHOTOGRAPH AND EXISTING CONDITIONS

PROJECT / FILE NO.	SHEET NUMBER
60223	3

RECEIVED
OCT 21 2013
D.E.P. South District