Image Information:
Image Date: October, 2010
Provider: U.S. Department of Agriculture
Aerial Photography Field Office

0’ 100’ 200’ 300’ 400’ 500’

NORTH

MATCHING LINE SHEET C2.04



SHEET TITLE
TEMPORARY ACCESS ROAD
PLAN AND CROSS SECTIONS

PROJECT TITLE
FISHEATING CREEK WMA
COWBONE MARSH
CHANNEL RESTORATION

DRAWN BY : M. MADKOUR
APPROVED BY : M. MADKOUR
SEAL :

FLORIDA FISH & WILDLIFE CONSERVATION COMMISSION
620 SOUTH MERIDIAN STREET
TALLAHASSEE, FL 32399
(850) 488-5531

PROJECT NO. :
DATE : MAY 2012
SCALE : AS SHOWN
SHEET C2.03

PROJECT TITLE

FISHEATING CREEK WMA
COWBONE MARSH
CHANNEL RESTORATION

SHEET TITLE

TEMPORARY ACCESS ROAD
PLAN AND CROSS SECTIONS

SEAL :

DRAWN BY : M. MADKOUR

APPROVED BY : M. MADKOUR

FLORIDA FISH & WILDLIFE CONSERVATION COMMISSION
620 SOUTH MERIDIAN STREET
TALLAHASSEE, FL 32399
(850) 488-3831

PROJECT NO. :


SHEET C2.04


DATE : MAY 2012

SCALE : AS SHOWN

MATCHING LINE SHEET C2.03



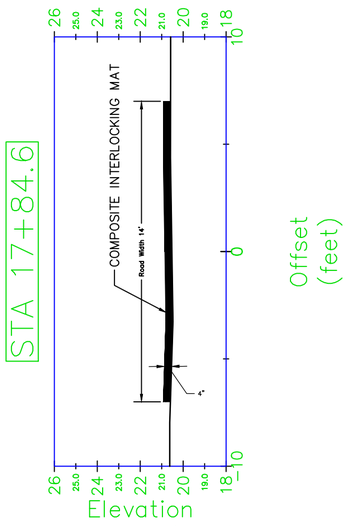

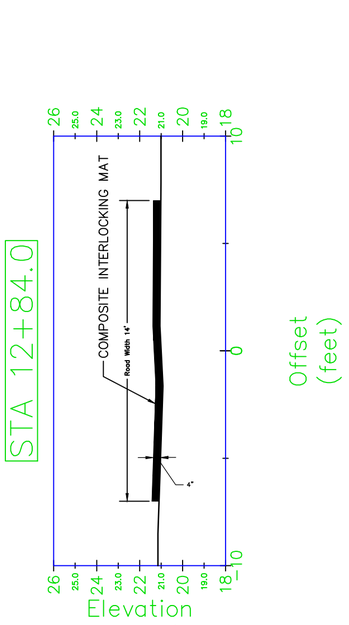

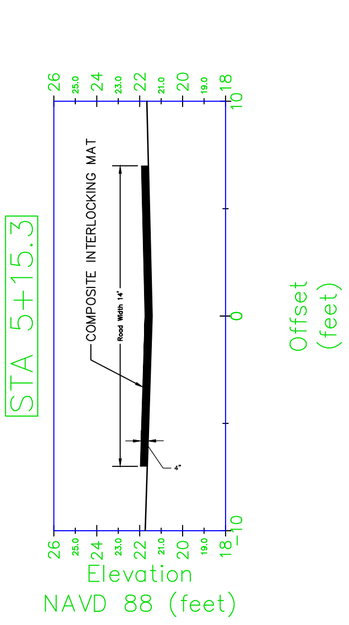


Image Information:
Image Date: October, 2010
Provider: U.S. Department of Agriculture
Aerial Photography Field Office

MATCHING LINE SHEET C2.05

SHEET TITLE

TEMPORARY ACCESS ROAD
PLAN AND CROSS SECTIONS

PROJECT TITLE

FISHEATING CREEK WMA
COWBONE MARSH
CHANNEL RESTORATION

DRAWN BY : M. MADKOUR
APPROVED BY : M. MADKOUR
SEAL :

FLORIDA FISH & WILDLIFE CONSERVATION COMMISSION
620 SOUTH MERIDIAN STREET
TALLAHASSEE, FL 32399
(850) 488-3831

PROJECT NO. :
SHEET C2.05
DATE : MAY 2012
SCALE : AS SHOWN

MATCHING LINE SHEET C2.04




0' 100' 200' 300' 400' 500'

NORTH

MATCHING LINE SHEET C2.06

Image Information:
Image Date: October, 2010
Provider: U.S. Department of Agriculture
Aerial Photography Field Office

STA 28+94.4

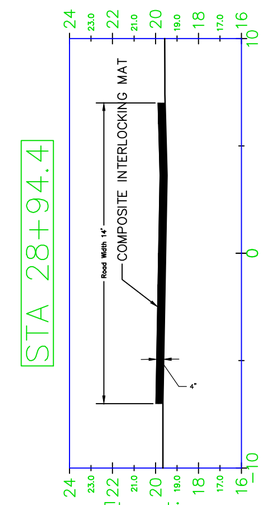

STA 27+15.3


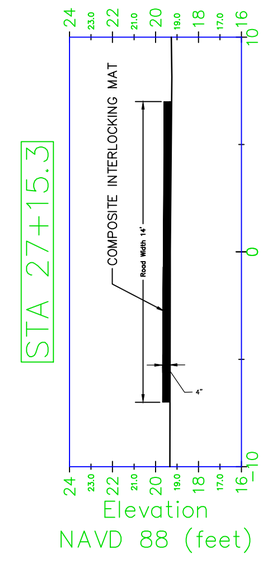


Image Information:
Image Date: October, 2010
Provider: U.S. Department of Agriculture
Aerial Photography Field Office

0' 100' 200' 300' 400' 500'


MATCHING LINE SHEET C2.07

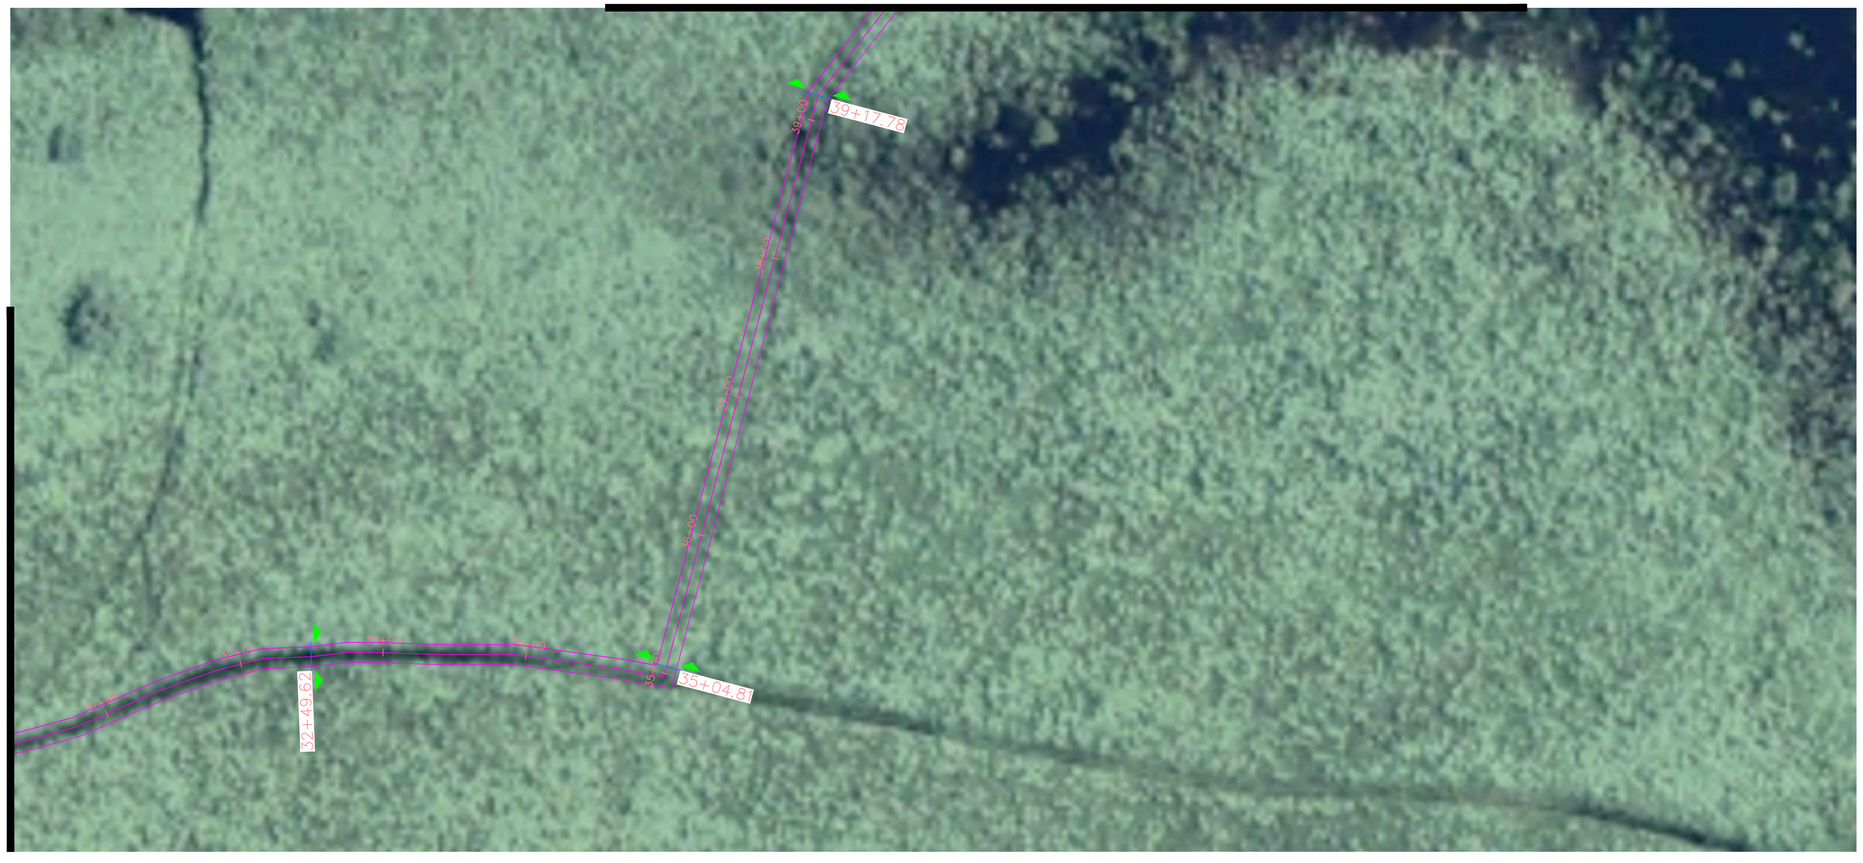


MATCHING LINE SHEET C2.05

NORTH


STA 32+49.6

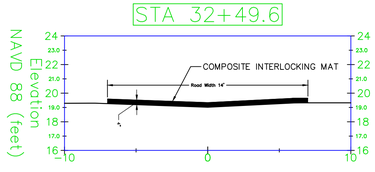

STA 35+04.8

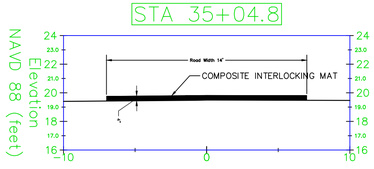

STA 39+17.8

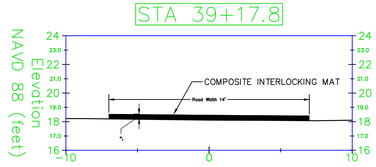

SHEET TITLE
TEMPORARY ACCESS ROAD
PLAN AND CROSS SECTIONS

PROJECT TITLE
FISHEATING CREEK WMA
COWBONE MARSH
CHANNEL RESTORATION

DRAWN BY : M. MADKOUR
APPROVED BY : M. MADKOUR
SEAL :

FLORIDA FISH & WILDLIFE CONSERVATION COMMISSION
620 SOUTH MERIDIAN STREET
TALLAHASSEE, FL 32399
(850) 488-5521

PROJECT NO. :
DATE : MAY 2012
SCALE : AS SHOWN
SHEET C2.06

TEMPORARY ACCESS ROAD
PLAN AND CROSS SECTIONS

SHEET TITLE

FISHEATING CREEK WMA
COWBONE MARSH
CHANNEL RESTORATION

PROJECT TITLE

DRAWN BY : M. MADKOUR
APPROVED BY : M. MADKOUR
SEAL :

FLORIDA FISH & WILDLIFE CONSERVATION COMMISSION
620 SOUTH MERIDIAN STREET
TALLAHASSEE, FL 32399
(850) 488-3831

PROJECT NO. :
SHEET C2.07
DATE : MAY 2012
SCALE : AS SHOWN

MATCHING LINE SHEET C2.06

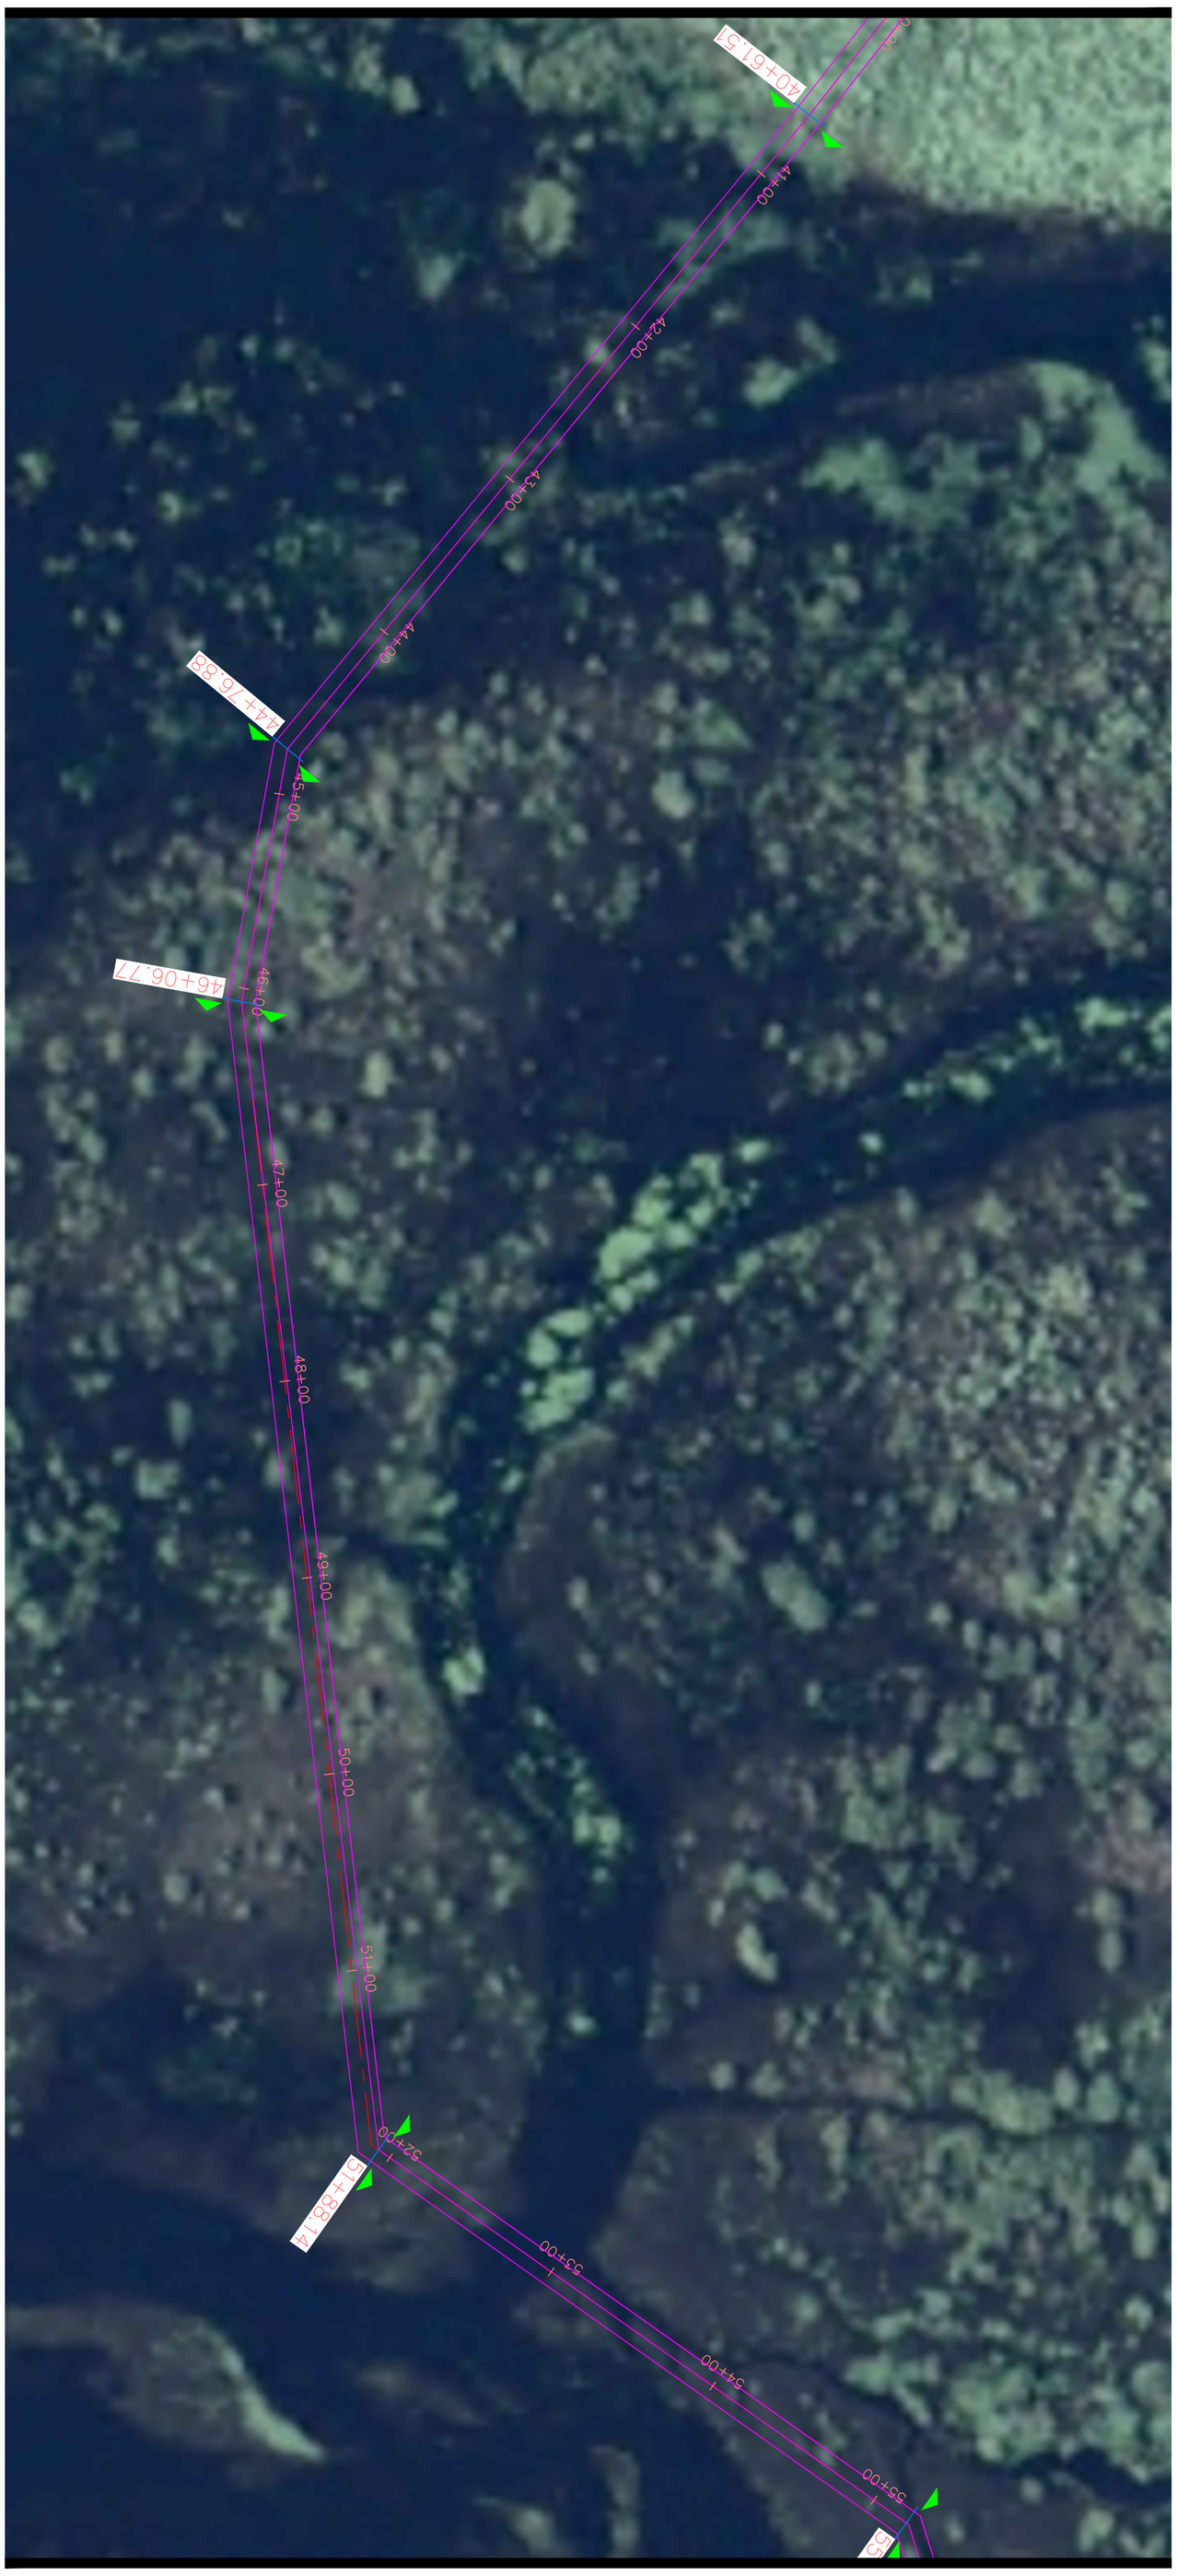

40+61.51
41+00
42+00
43+00
44+00
44+76.88
45+00
46+00
46+06.77
47+00
48+00
49+00
50+00
51+00
52+00
53+00
54+00
55+00
55+00
55


Image Information:

Image Date: October, 2010

Provider: U.S. Department of Agriculture

Aerial Photography Field Office


0' 100' 200' 300' 400' 500'

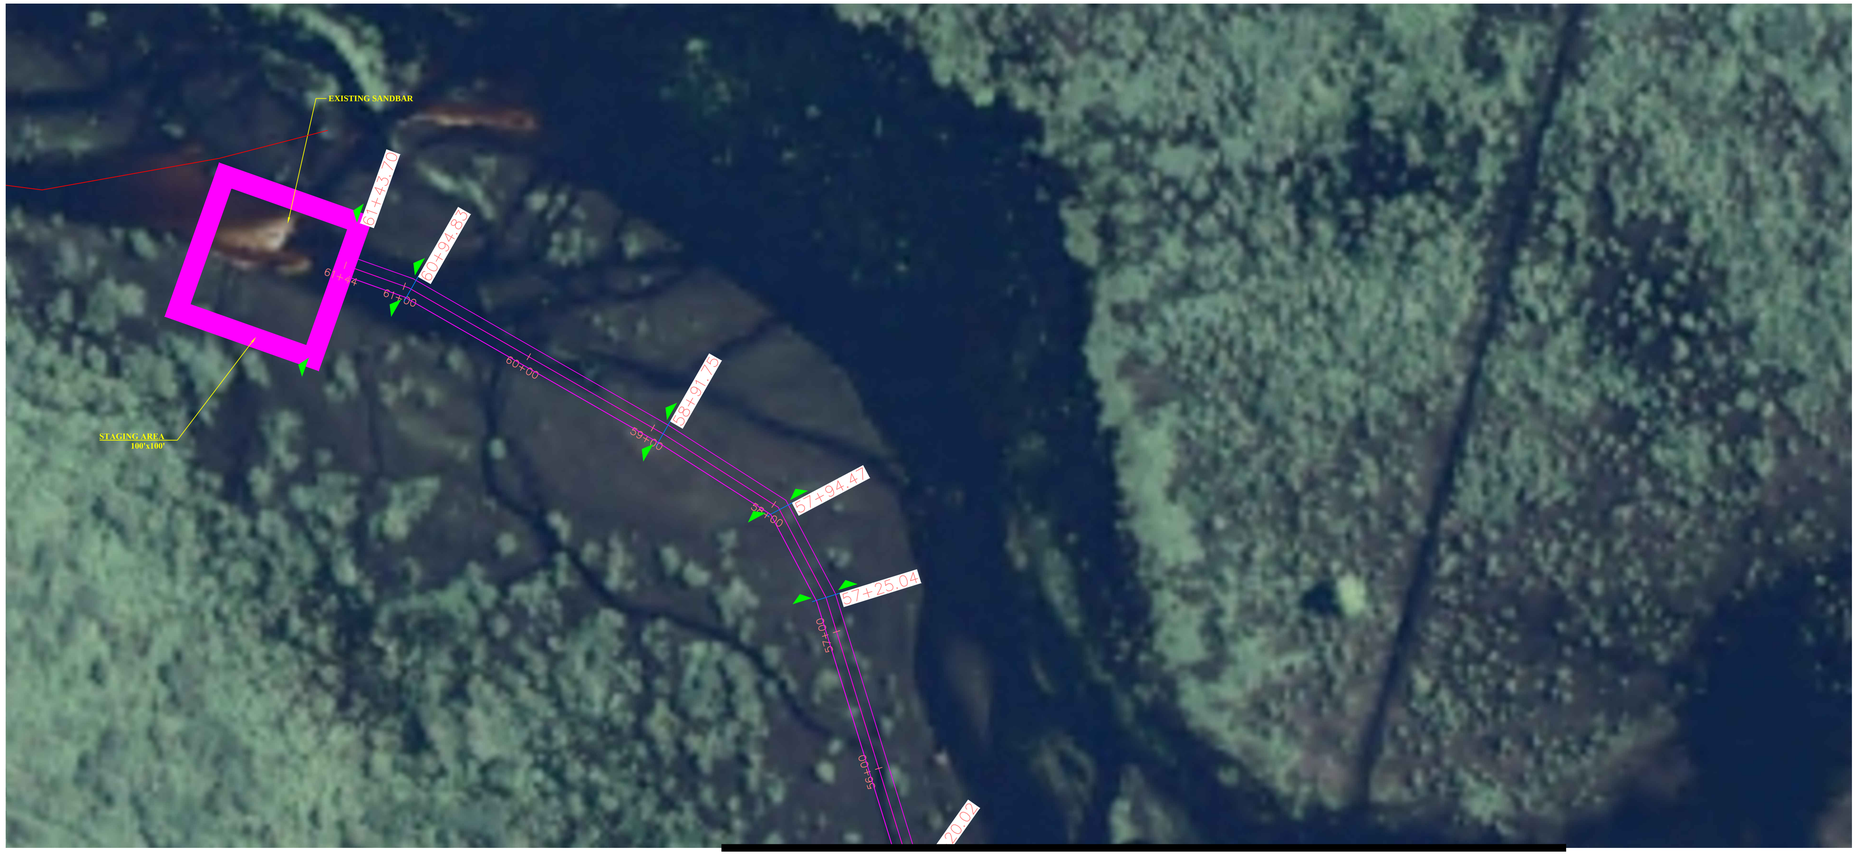


NORTH

MATCHING LINE SHEET C2.07


STA 57+25.0

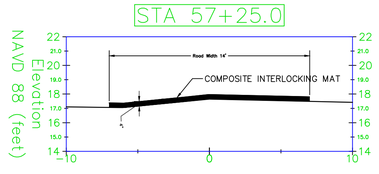


STA 57+94.5

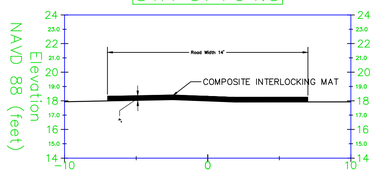


STA 58+91.7

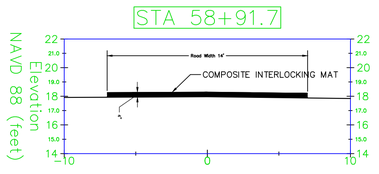

STA 60+94.8

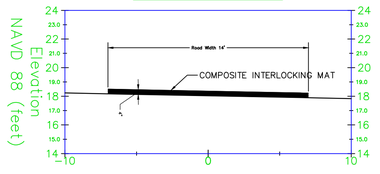

STA 61+43.7

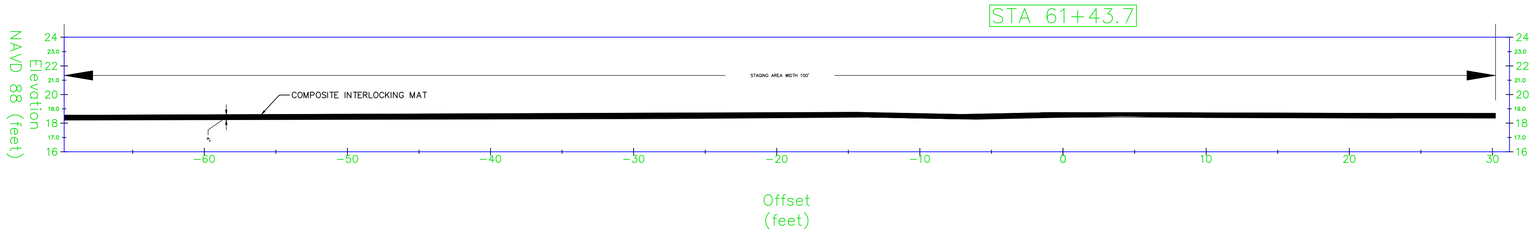

SHEET TITLE

TEMPORARY ACCESS ROAD
PLAN AND CROSS SECTIONS

PROJECT TITLE

FISHEATING CREEK WMA
COWBONE MARSH
CHANNEL RESTORATION

DRAWN BY : M. MADKOUR

APPROVED BY : M. MADKOUR

SEAL :

FLORIDA FISH & WILDLIFE CONSERVATION COMMISSION

620 SOUTH MERIDIAN STREET

TALLAHASSEE, FL 32399


(850) 488-5531

PROJECT NO. :


DATE : MAY 2012

SCALE : AS SHOWN

SHEET C2.08

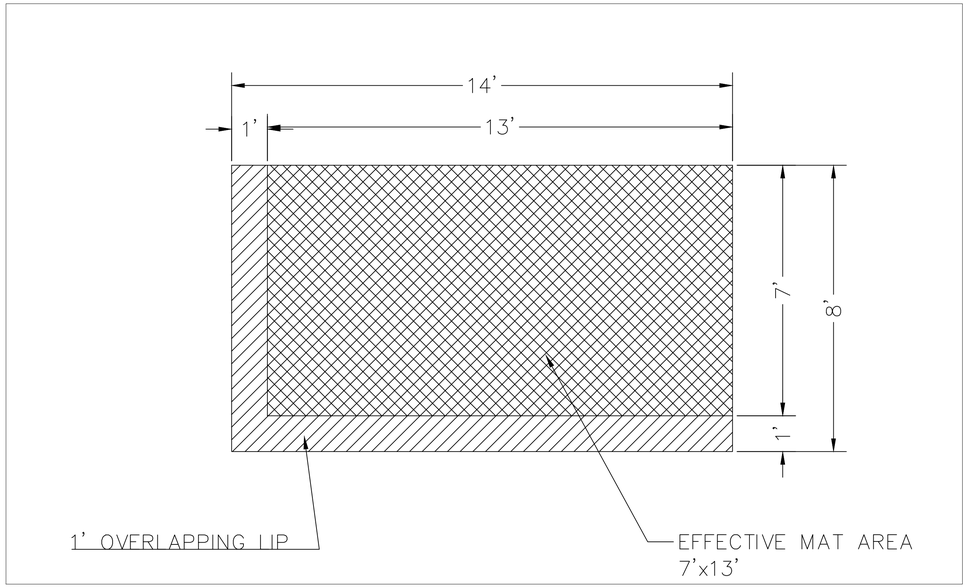


SINGLE MAT DIMENSIONS

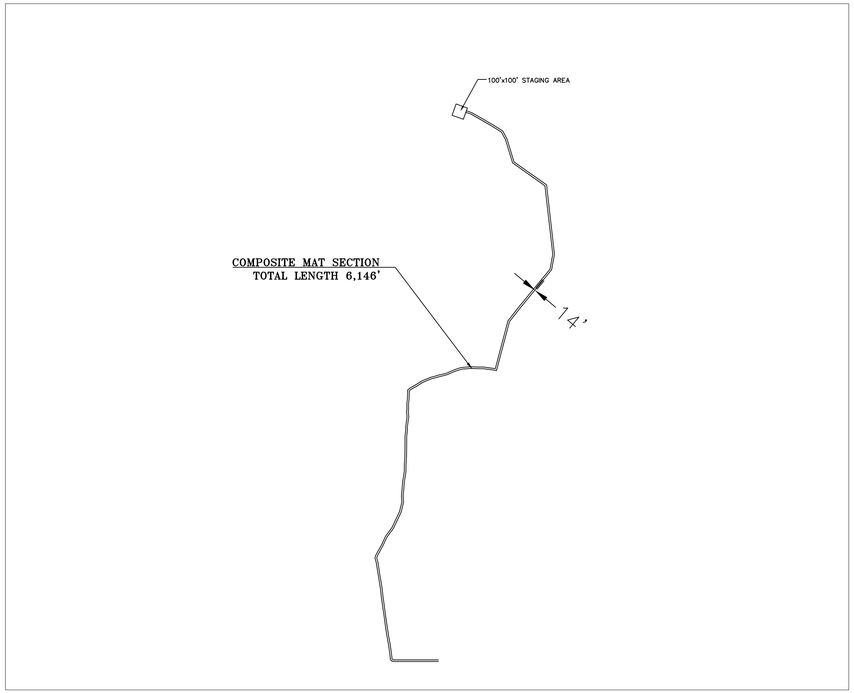

TEMPORARY ACCESS ROAD
COMPOSITE MAT SECTION

NOTES: FOR RESTORATION

- AS SOON AS BACKFILLING OF THE CUT CHANNEL IS COMPLETED AND STABILIZED, CONTRACTOR WILL REMOVE ALL COMPOSITE MATS.
- IF REMOVING THE COMPOSITE MATS REVEALED THE PRESENCE OF RUTS (MORE THAN 6" HIGH) DUE TO HAULING ACTIVITIES, CONTRACTOR WILL RE-GRADE THE RUTS TO EVEN SURFACE.
- RESTORE AND RE-VEGETATE ALL DISTURBED AREAS TO THEIR ORIGINAL CONDITION.

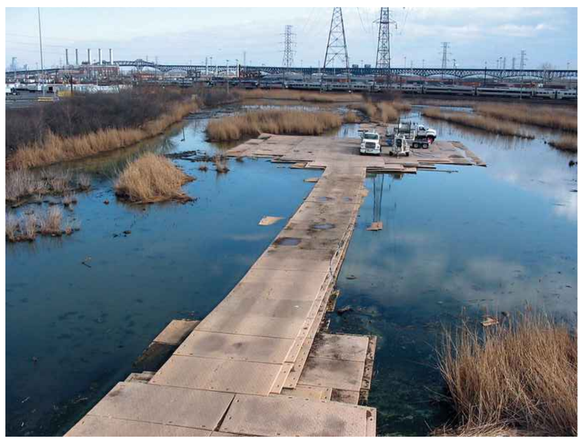





EXAMPLES OF COMPOSITE MAT APPLICATIONS

SHEET TITLE
COMPOSITE MAT DETAILS

PROJECT TITLE
FISHEATING CREEK WMA
COWBONE MARSH
CHANNEL RESTORATION

DRAWN BY :
M. MADKOUR

APPROVED BY :
M. MADKOUR

SEAL :

FLORIDA FISH & WILDLIFE CONSERVATION COMMISSION
620 SOUTH MERIDIAN STREET
TALLAHASSEE, FL 32399
(850) 488-5531

PROJECT NO. :

DATE :
MAY 2012

SCALE :
AS SHOWN

SHEET
C2.09