Image Information:
Image Date: October, 2010
Provider: U.S. Department of Agriculture
Aerial Photography Field Office

0 1 2 3 4 5
MILES

TEMP. ACCESS ROUTE (TAR-1)
TEMP. ACCESS ROUTE (TAR-2)

TEMP. ACCESS ROUTE TAR-2
UNIMPACTED WETLANDS
MUCK SOIL SECTION ENDS
0.44 MILES

CHANNEL TO BE RESTORED

TEMP. ACCESS ROUTE TAR-2
UNIMPACTED WETLANDS
MUCK SOIL SECTION BEGINS
0.00 MILES

TEMP. ACCESS ROUTE TAR-1
MINIMALLY IMPACTED WETLANDS
SANDY SOIL SECTION ENDS
0.55 MILES

TEMP. ACCESS ROUTE TAR-1
MINIMALLY IMPACTED WETLANDS
SANDY SOIL SECTION BEGINS
0.00 MILES

HERBERT HOOVER DIKE
LD-50

TEMP. ACCESS ROUTES TAR-1 & TAR-2
FIRELINE SECTION ENDS
7.66 MILES

TEMP. ACCESS ROUTES TAR-1 & TAR-2
FIRELINE SECTION BEGINS
0.0 MILES

HERBERT HOOVER DIKE
LD-3

TEMP. ACCESS ROUTES TAR-1 & TAR-2
HOOVER DIKE SECTION ENDS
4.85 MILES

HERBERT HOOVER DIKE
LD-3

US 27

TEMP. ACCESS ROUTES TAR-1 & TAR-2
HOOVER DIKE SECTION BEGINS
8.90 MILES

CEMEX SAND MINE COMPLEX

NORTH

SHEET TITLE
TEMPORARY ACCESS ROUTE
ALTERNATIVES TAR-1 & TAR-2

PROJECT TITLE
FISHEATING CREEK WMA
COWBONE MARSH
CHANNEL RESTORATION

DRAWN BY : M. MADKOUR	SEAL :
APPROVED BY : M. MADKOUR	

FLORIDA FISH & WILDLIFE CONSERVATION COMMISSION
620 SOUTH MERIDIAN STREET
TALLAHASSEE, FL 32399
(850) 488-5531

PROJECT NO. :	SHEET
DATE : MAY 2012	C2.10
SCALE : AS SHOWN	


Image Information:

Image Date: October, 2010

Provider: U.S. Department of Agriculture

Aerial Photography Field Office

0' 1,000' 2,000' 3,000' 4,000' 5,000'

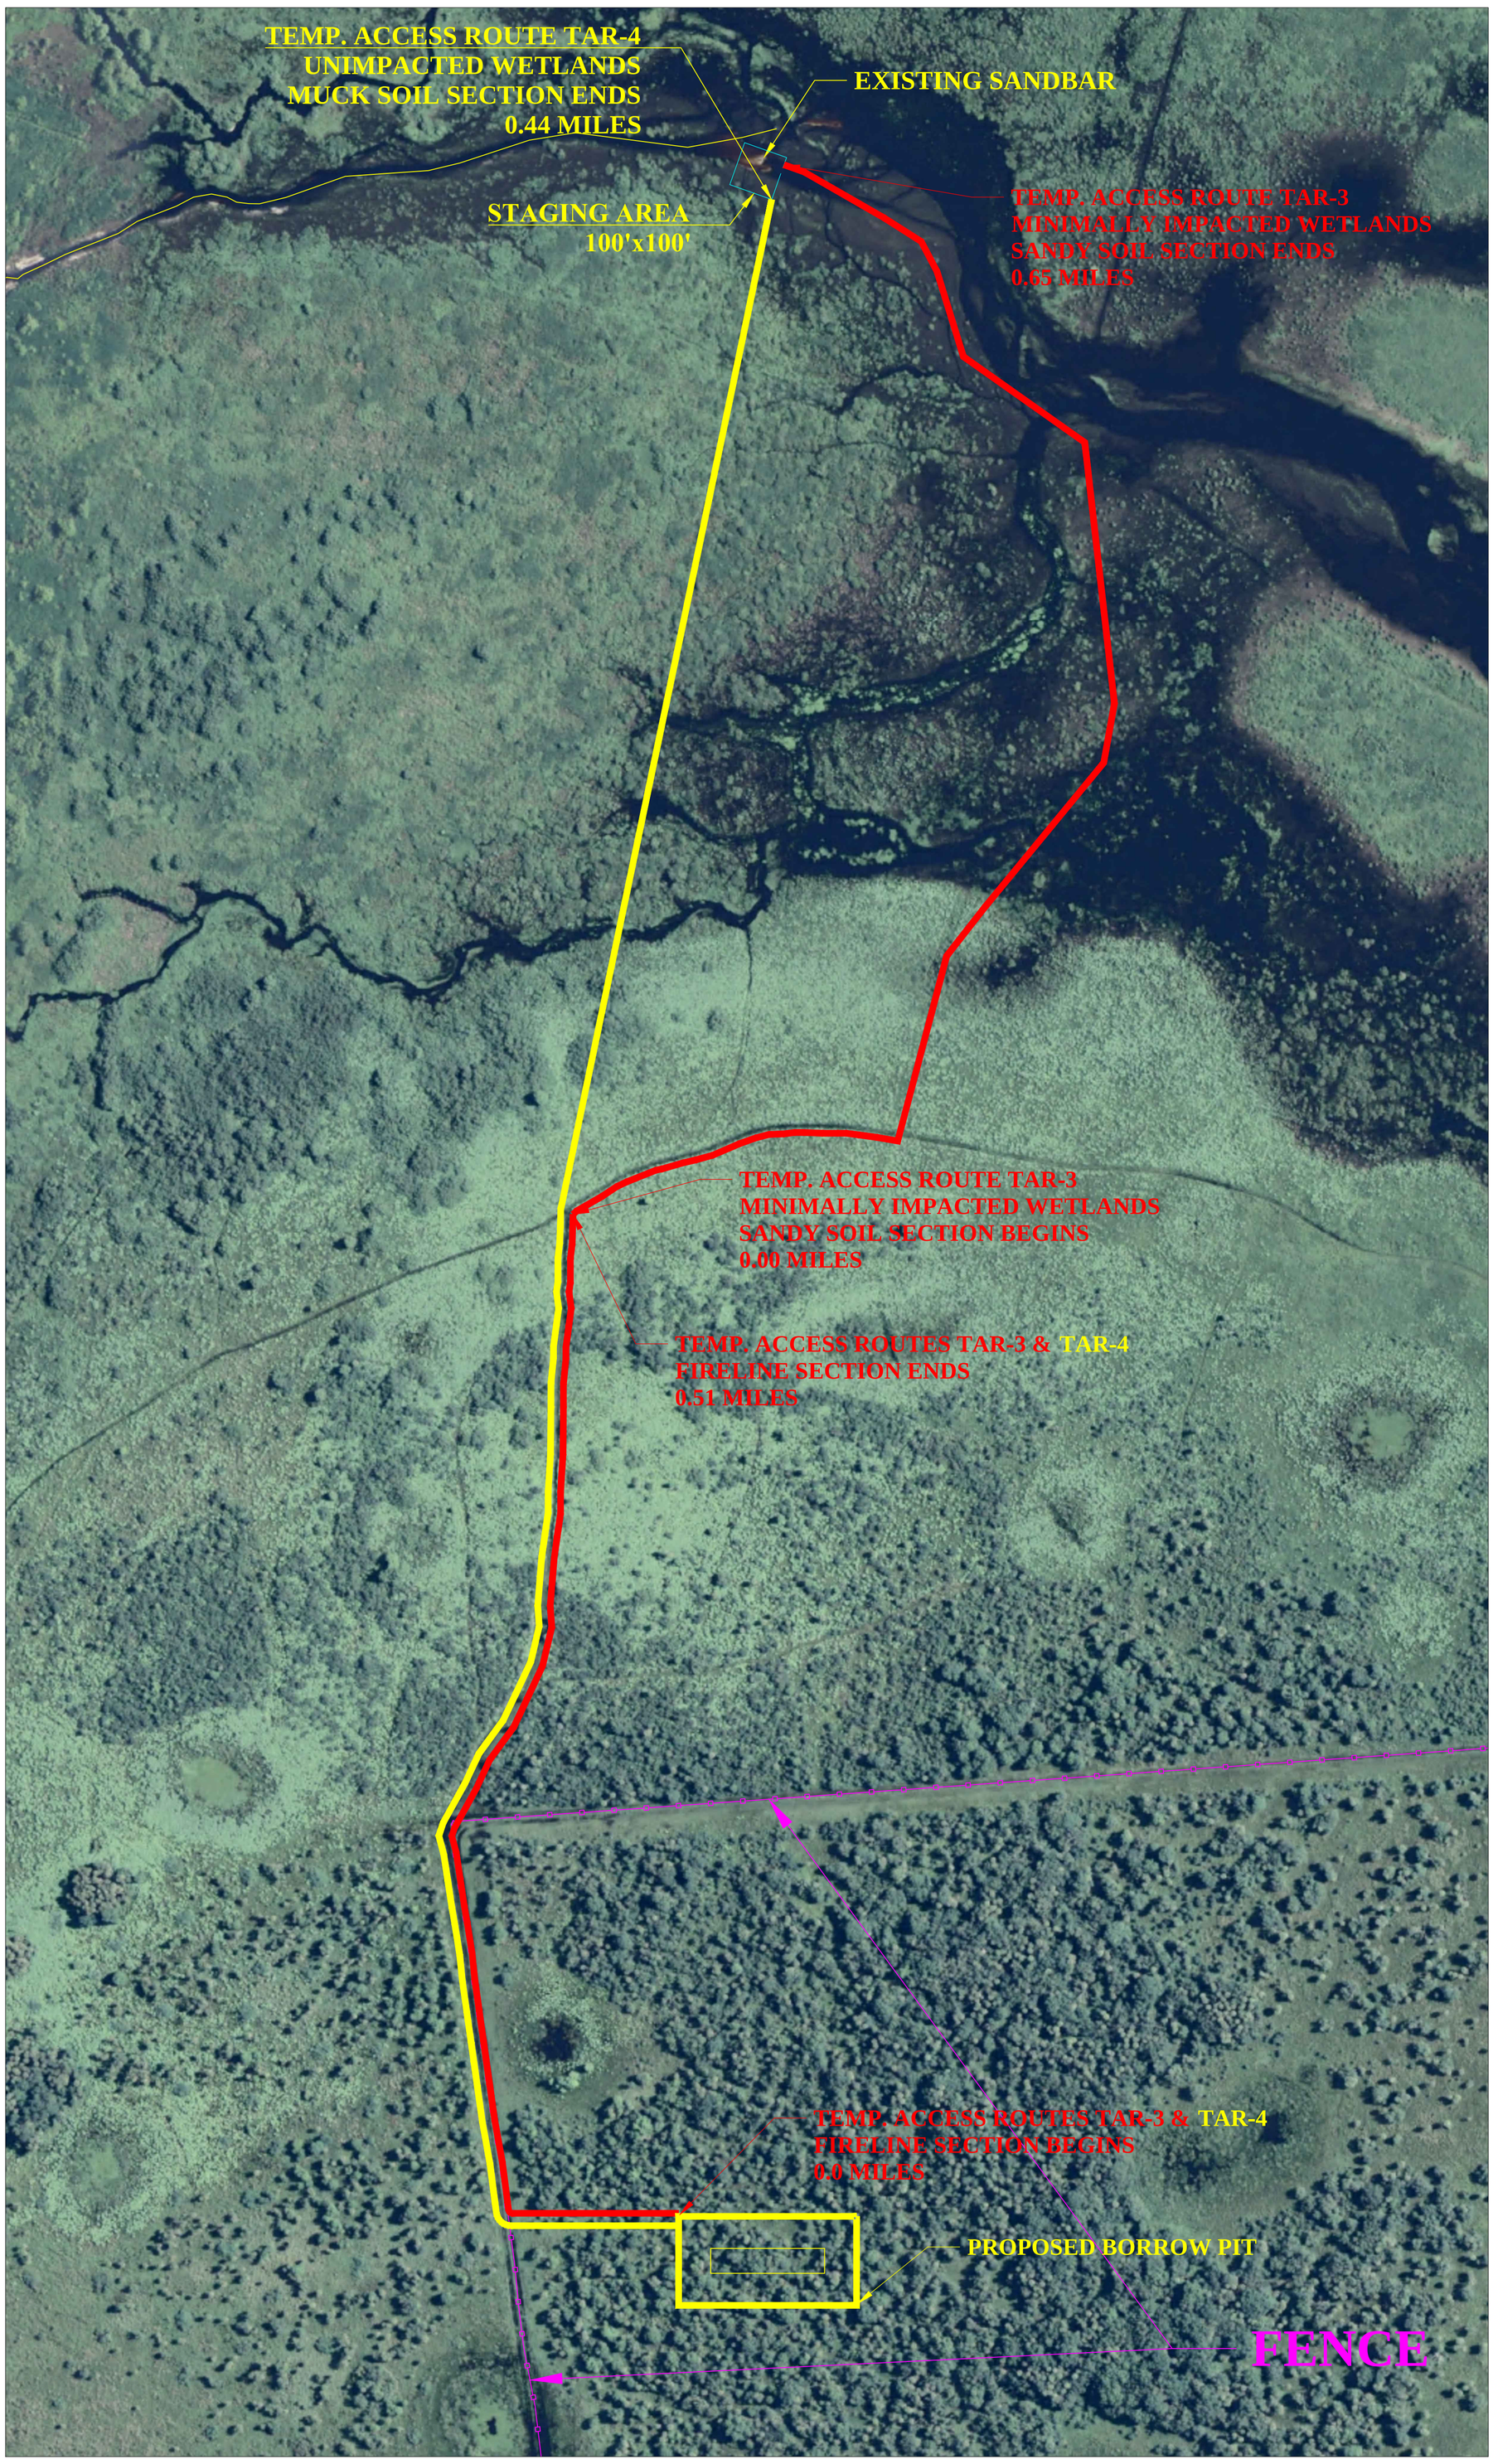

NORTH

PROJECT NO. :

DATE : MAY 2012

SCALE : AS SHOWN

SHEET C2.11

FLORIDA FISH & WILDLIFE CONSERVATION COMMISSION
620 SOUTH MERIDIAN STREET
TALLAHASSEE, FL 32399
(850) 488-0251

DRAWN BY : M. MADKOUR

APPROVED BY : M. MADKOUR

SEAL :

PROJECT TITLE

FISHEATING CREEK WMA
COWBONE MARSH
CHANNEL RESTORATION

SHEET TITLE

TEMPORARY ACCESS ROUTE
ALTERNATIVES TAR-3 & TAR-4