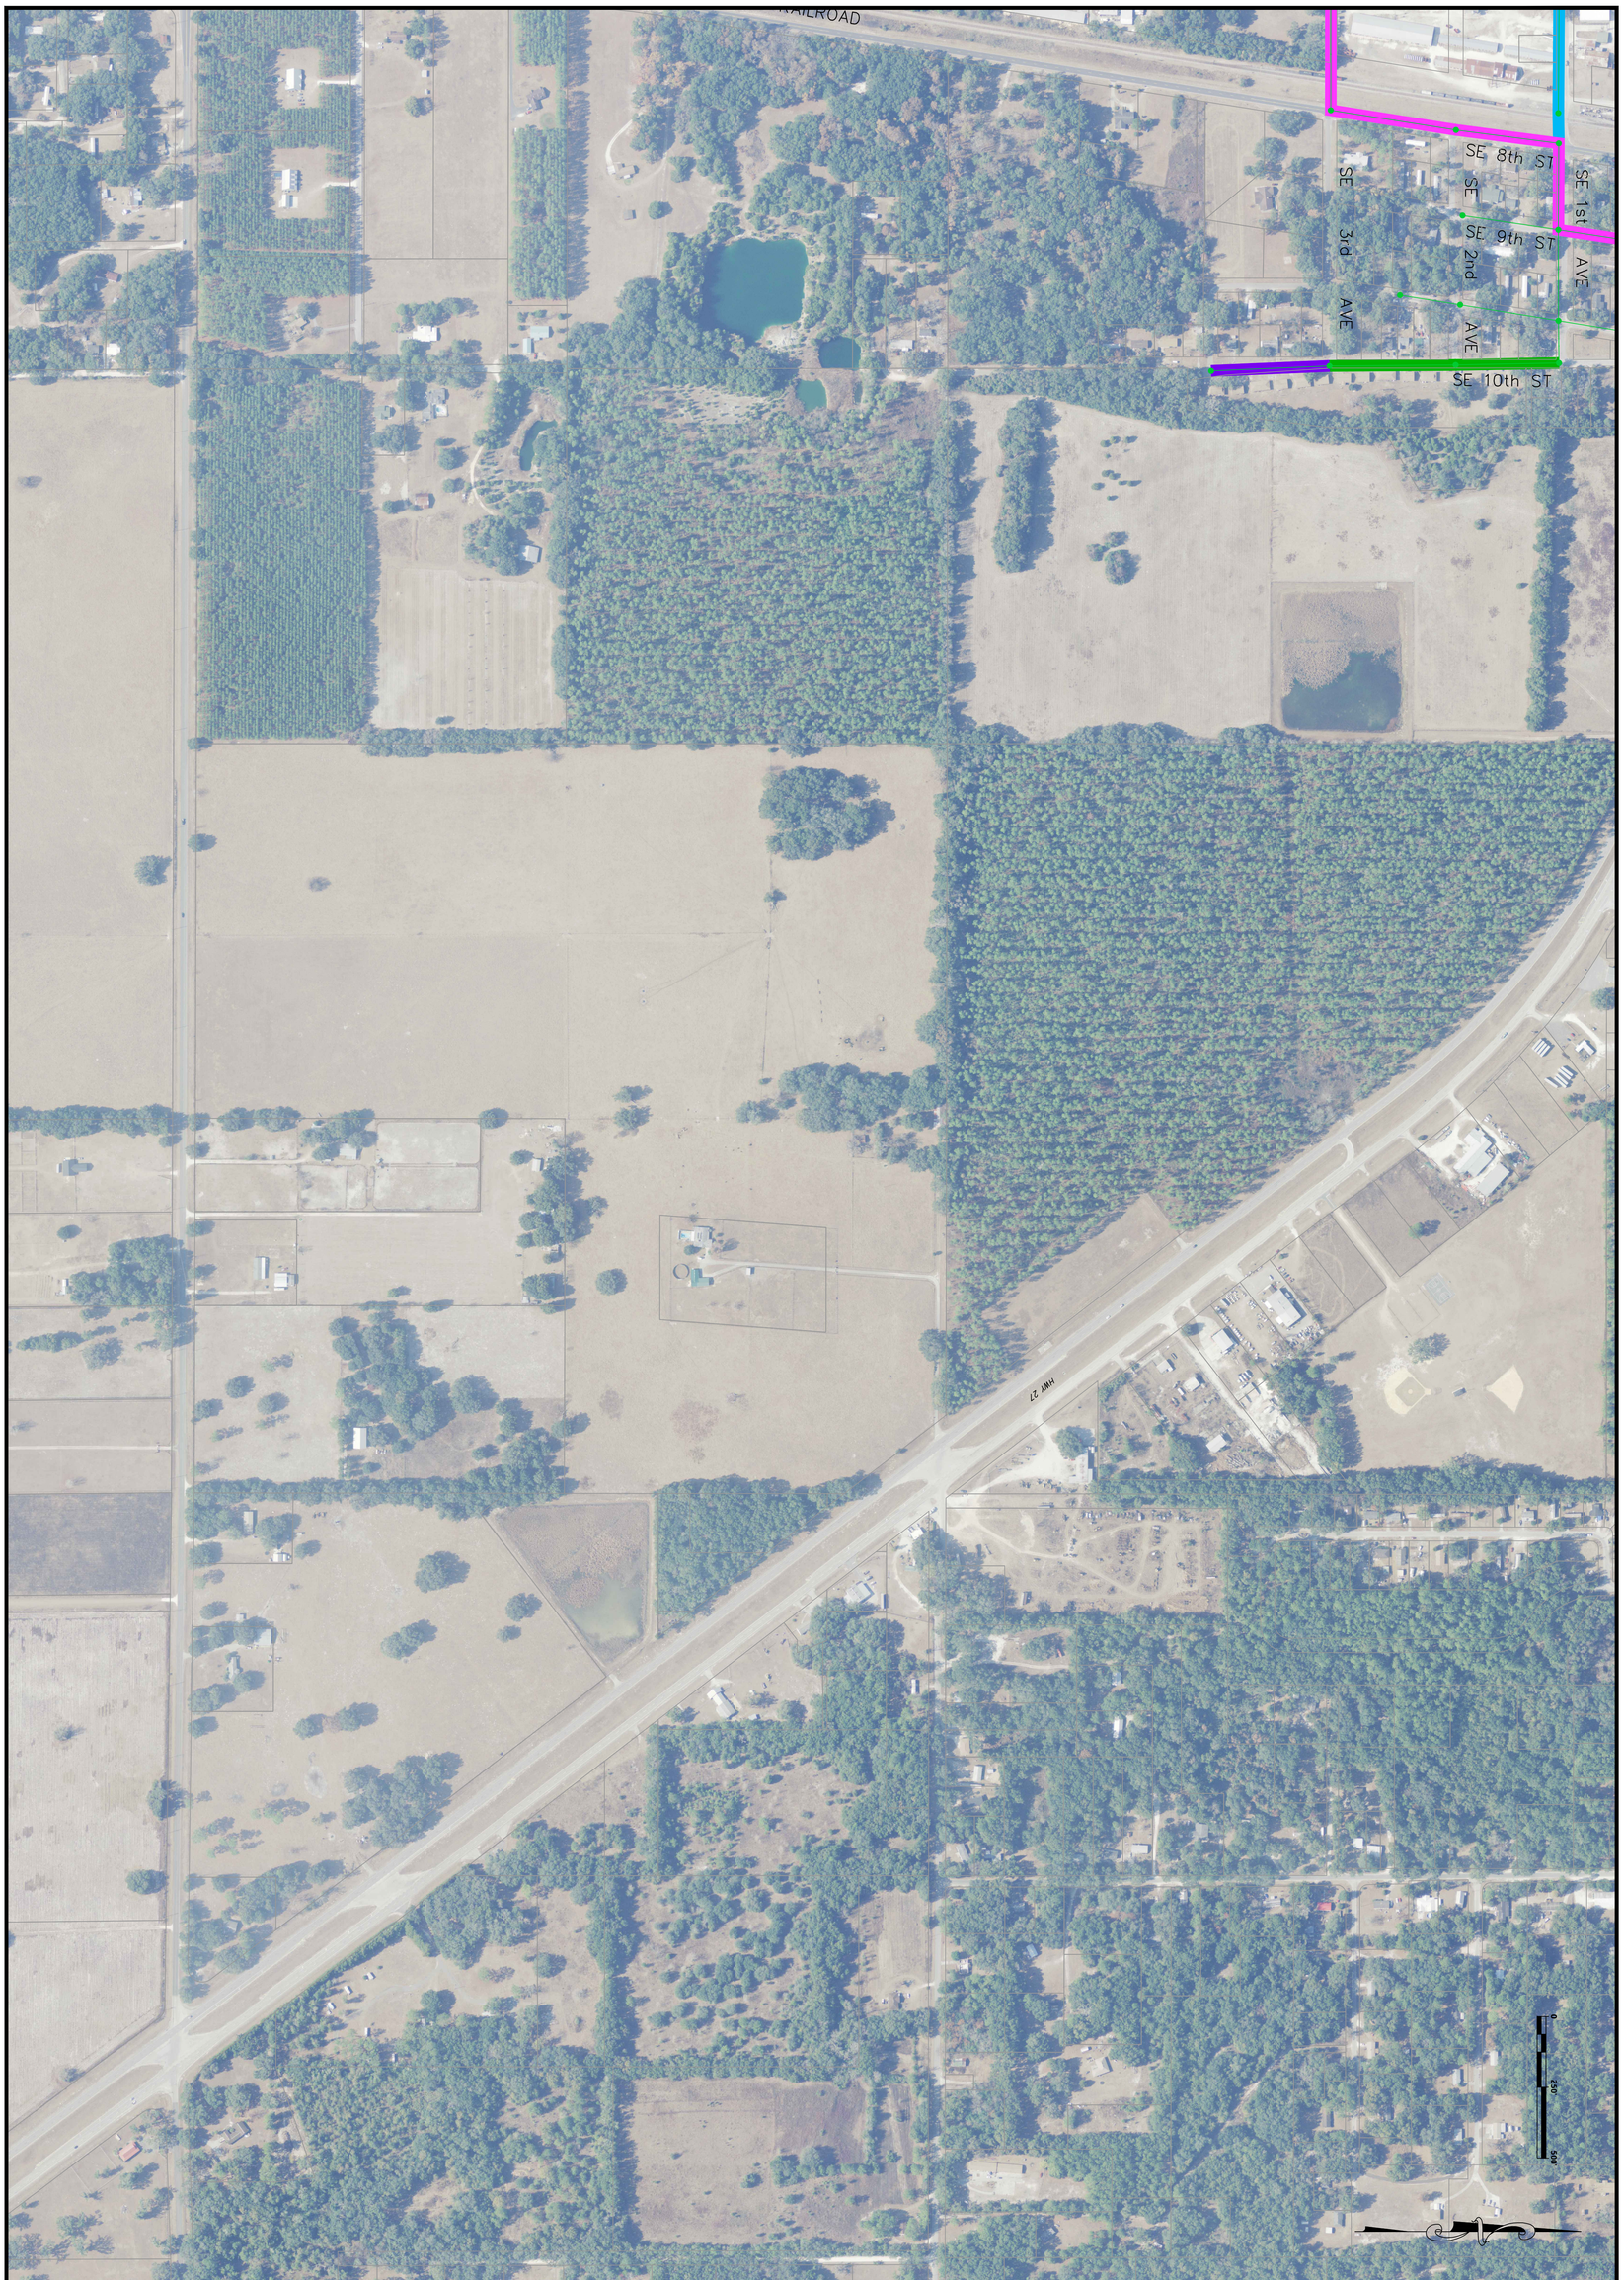

ENGINEER: TIM. THE ENGINEER, P.E. REG. NO. 12345	City of Williston Sanitary Utility Map Williston, Florida	SCALE 1" = 250'	engineers | architects | surveyors | scientists chastain SKILLMAN C.A. No. 262 Design Office : 4705 Old Highway 37, P.O. Box 5710 Lakeland, Florida 33807-5710 (863) 646-1402 Corporate Headquarters : 4705 Old Hwy 37, P.O. Box 5710, Lakeland, FL 33807-5710 (863) 646-1402
DRAWING NO. 9557.01 - 05	Sanitary Map	REV. P-0 DATE 09/25/2012 DRAWN BY NAME	REVISION NO. / REVISION DATE / REVISION DESCRIPTION R# / / REVISION DESCRIPTION

© 2017 CHASTAIN SKILLMAN DINC.