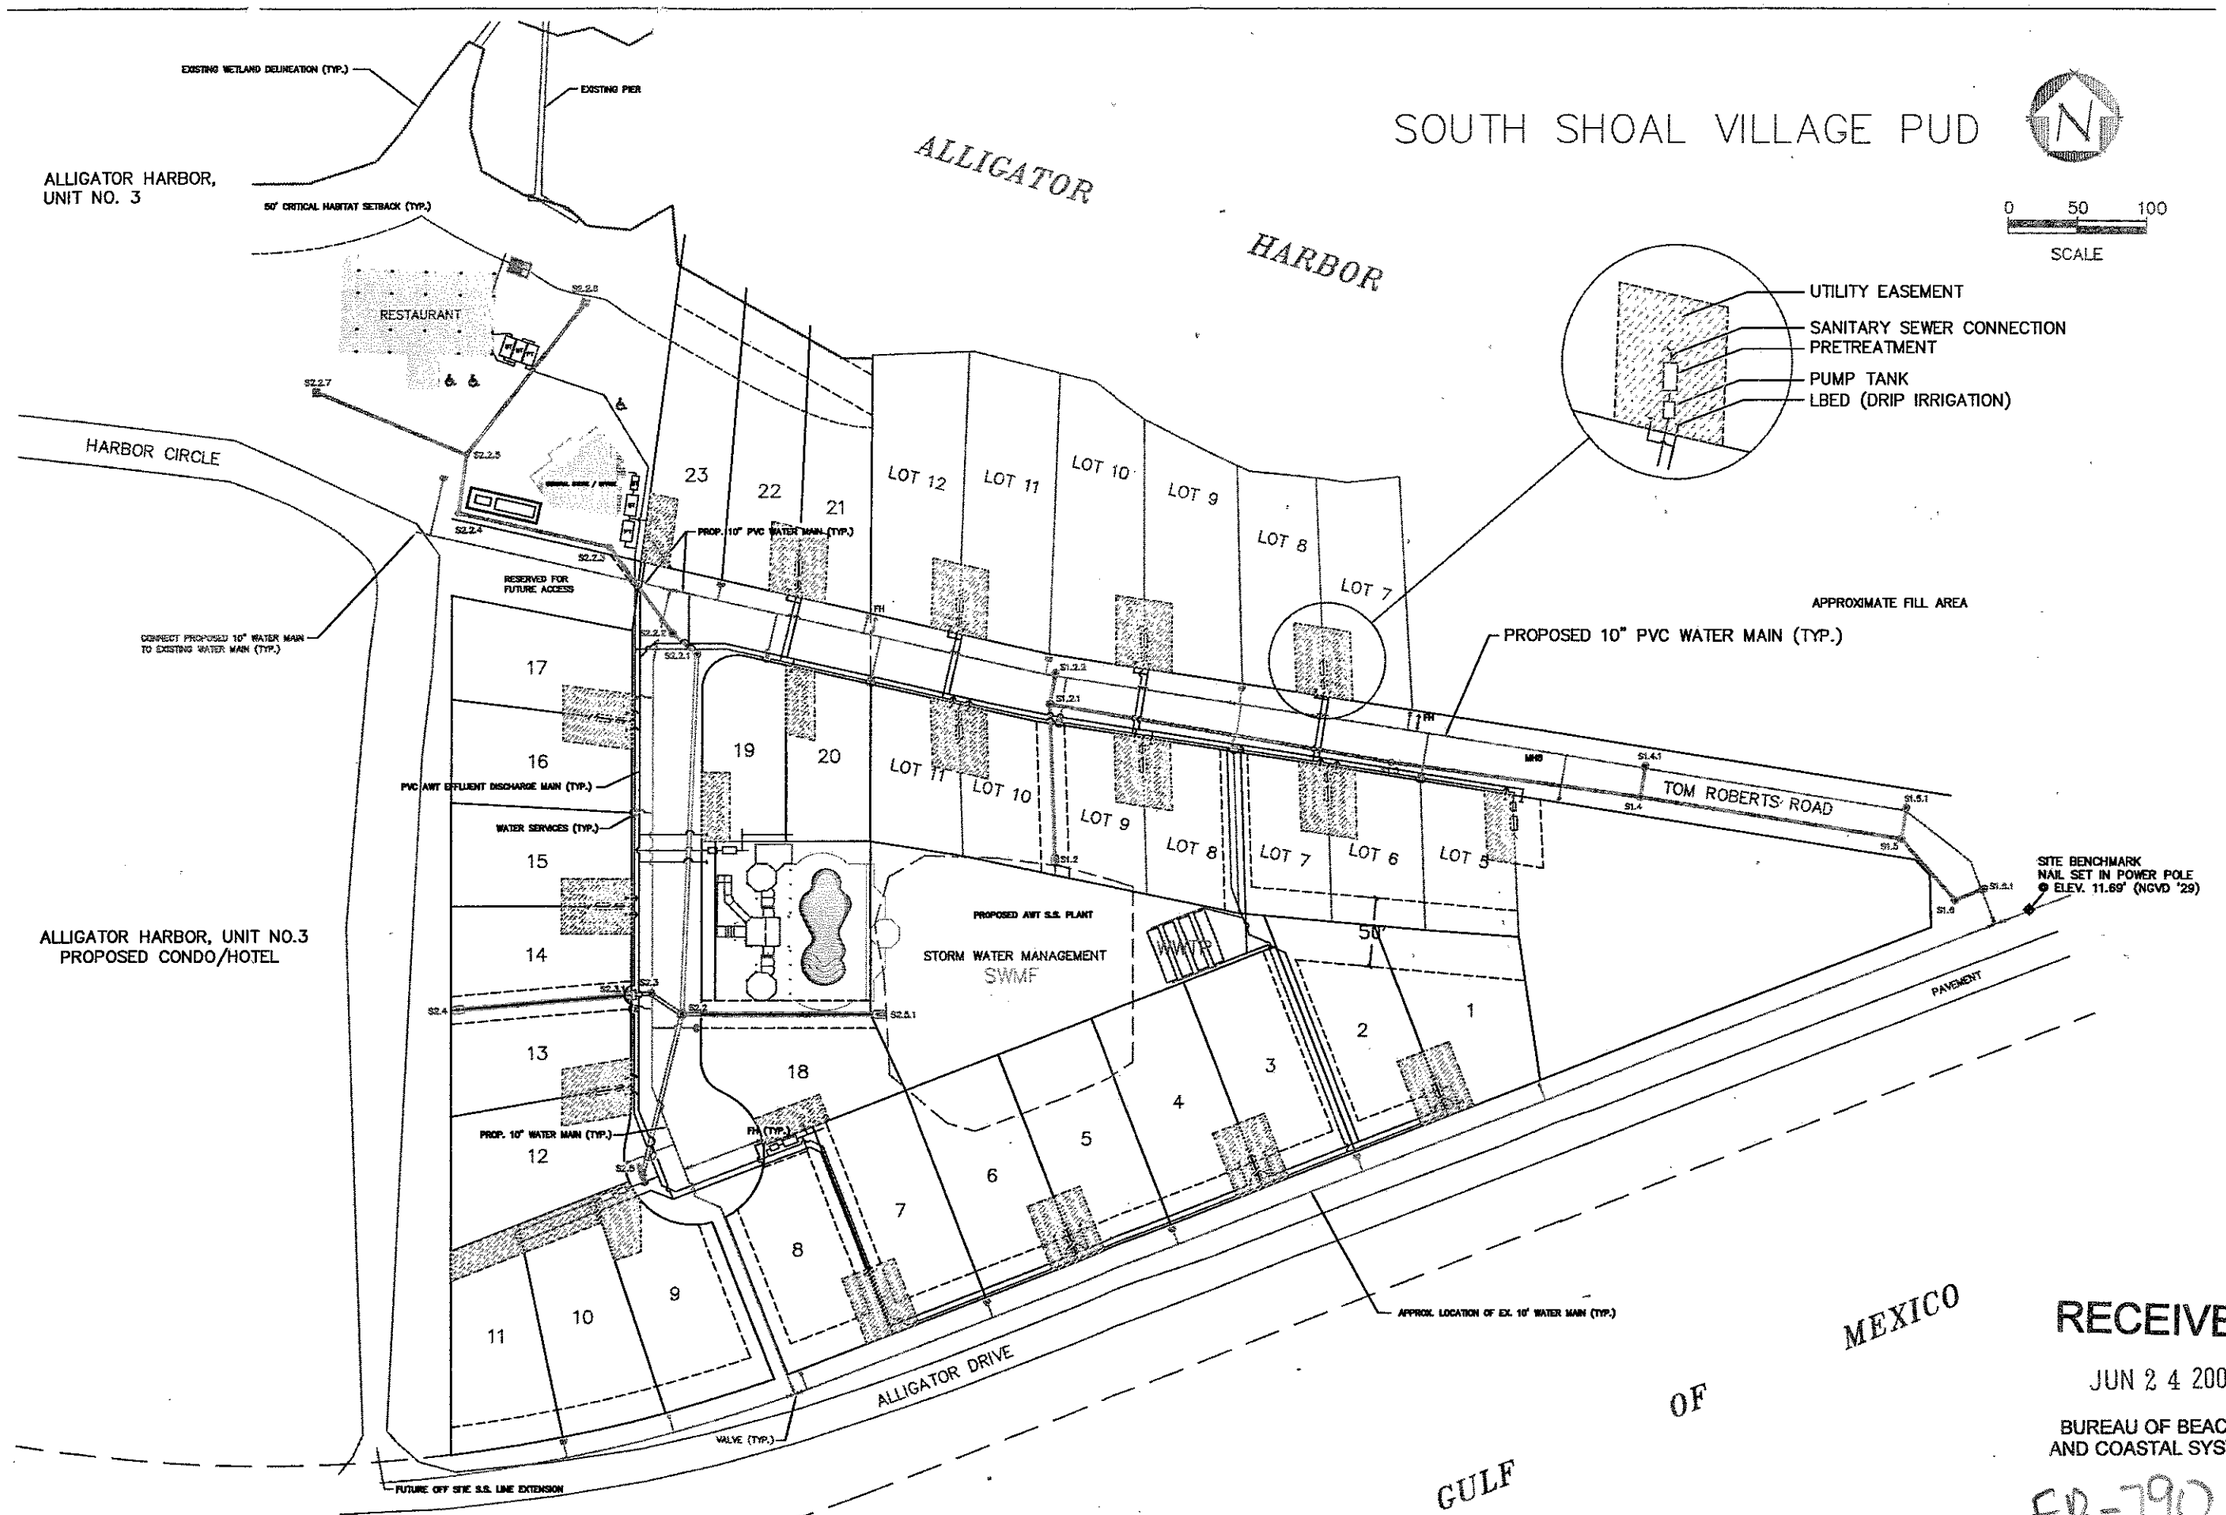

RECEIVED
JUN 2 4 2005
BUREAU OF BEACHES AND COASTAL SYSTEMS

FR-790

C:\upload\South Shoal\WWTP system dwgs\water & sewer schematic nei.dwg, 5/16/2005 11:10:31 AM, \\JUPITER\HP LaserJet 8000 S