


C:\Users\G\OneDrive\Documents\Projects\2021\2021_07_21\2021_07_21_001\2021_07_21_001.dwg

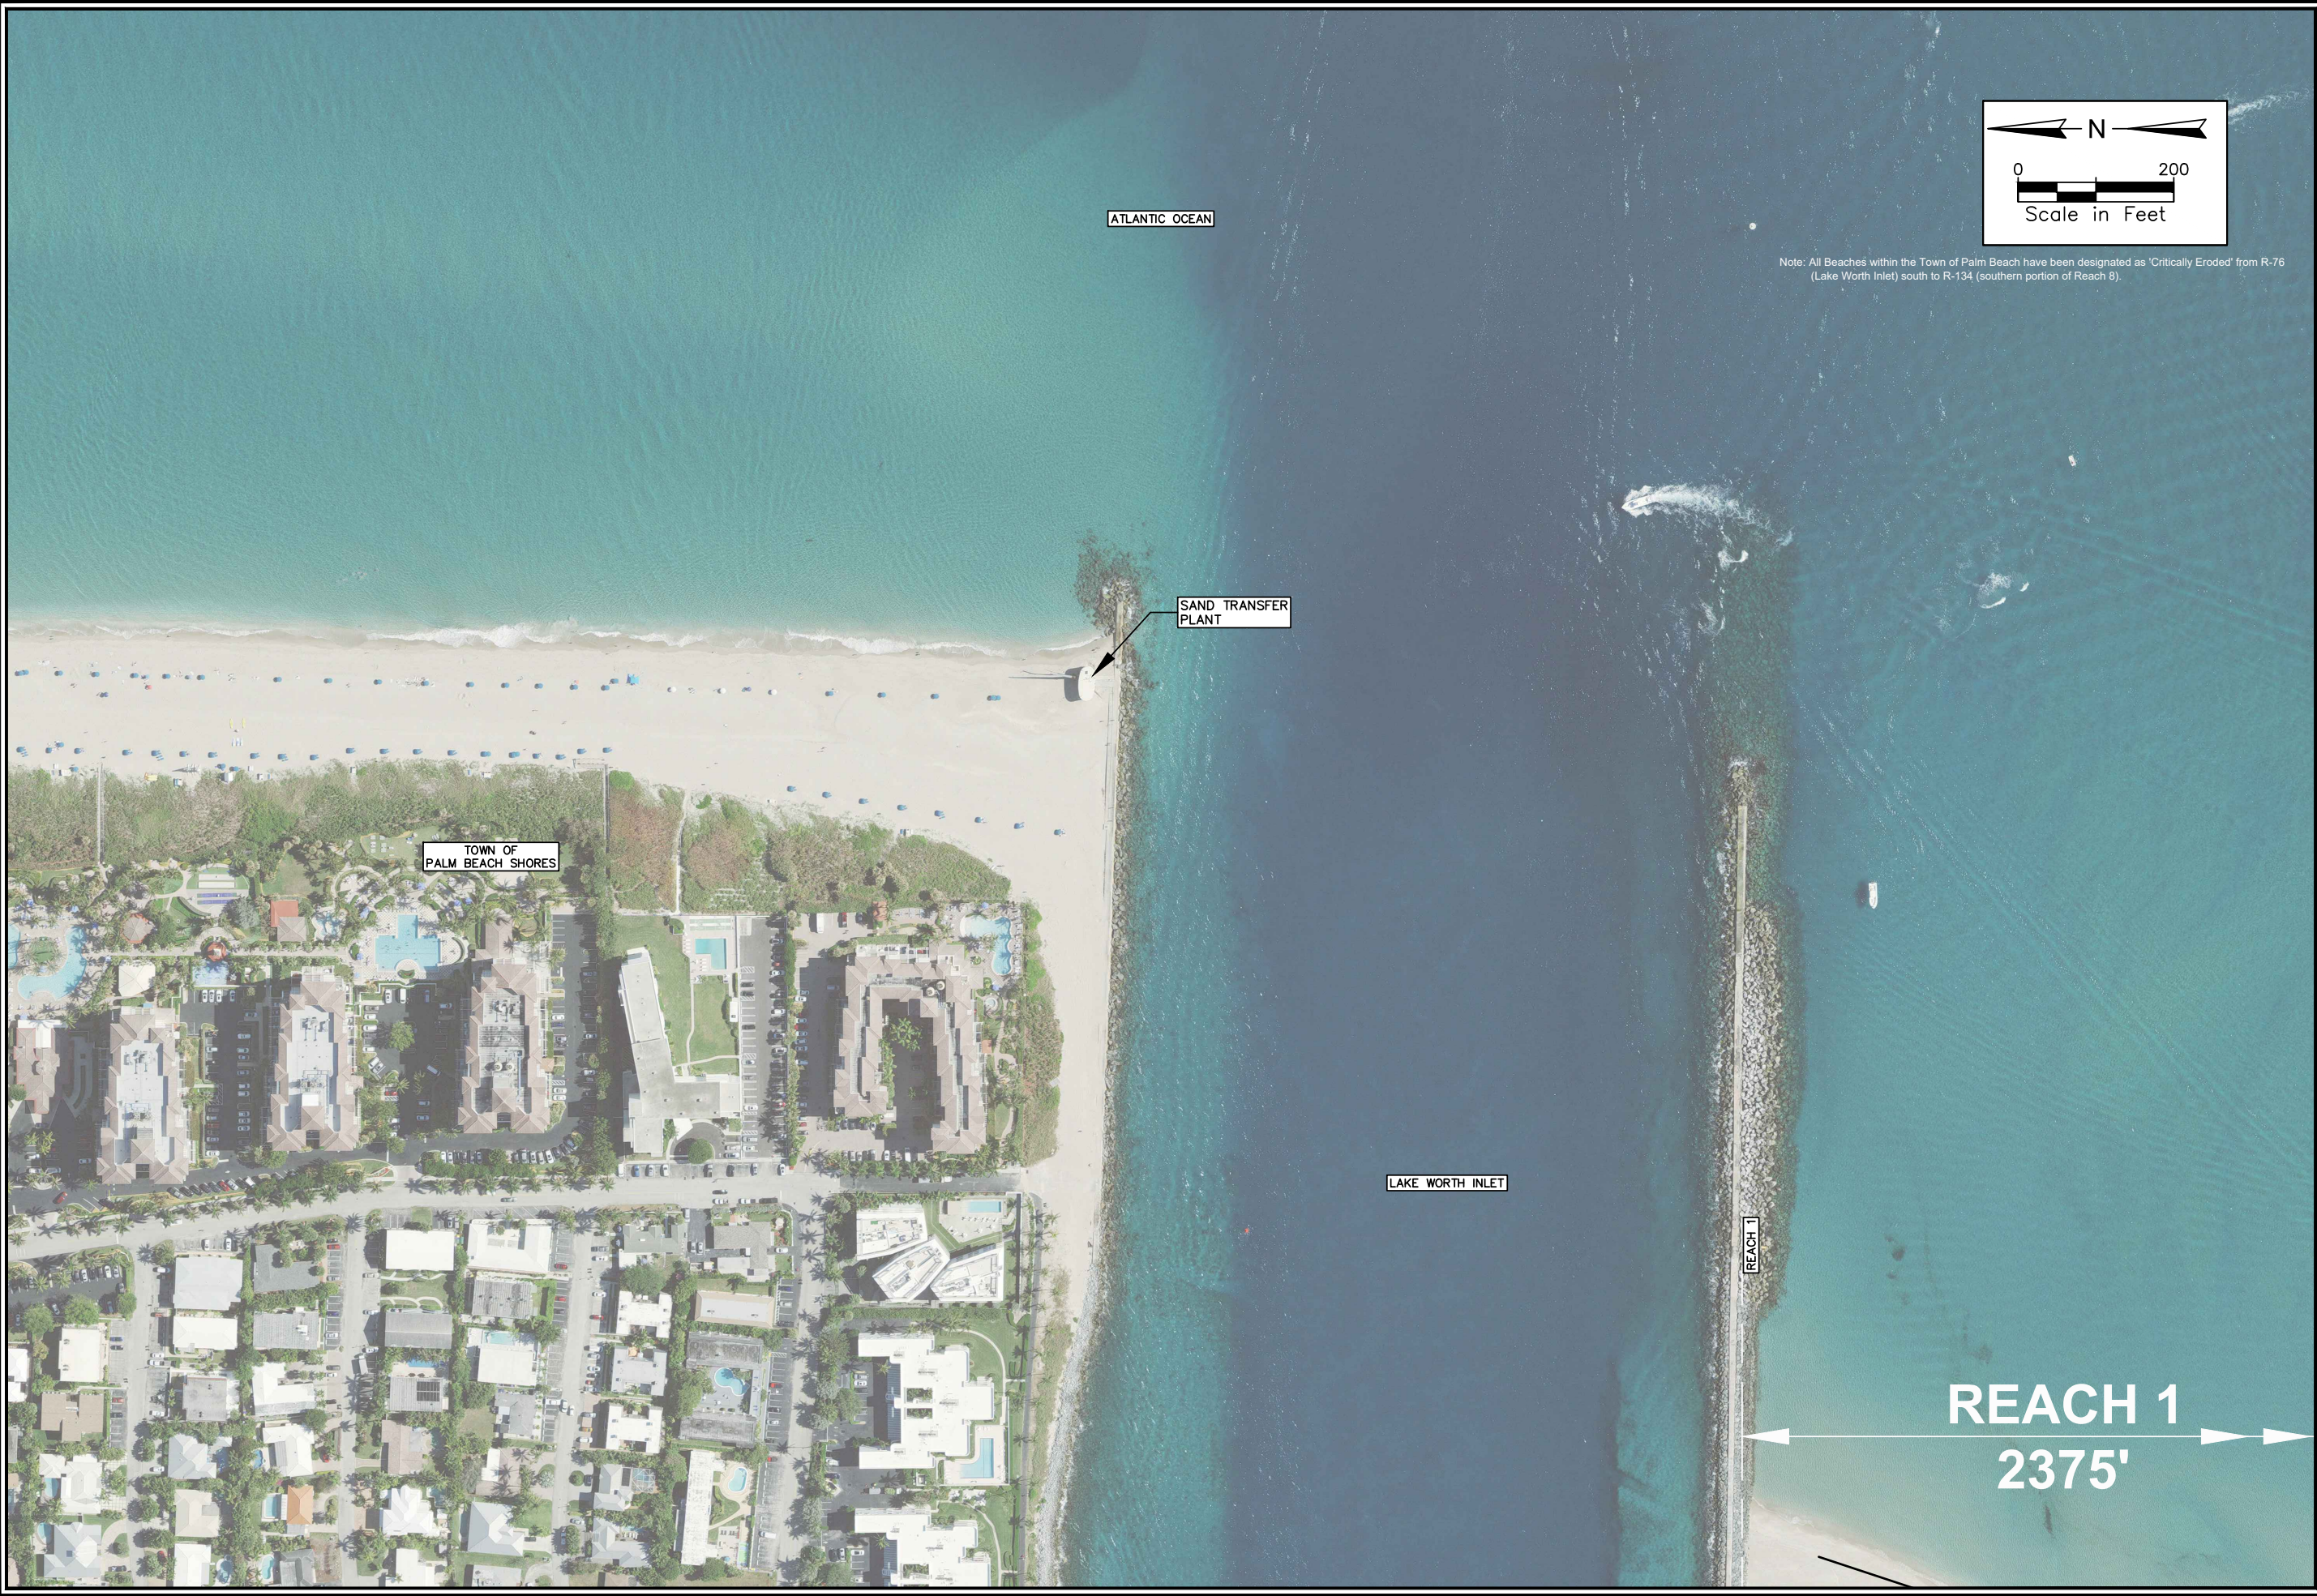

REV	NO	DATE	DRWN	CHKD	BY	DESCRIPTION

DESIGN	DRWN	CHKD
JE	CM	MD
JOB NUMBER	xx-xxxx	xx-xxxx
ISSUE DATE	07-30-21	07-30-21
ISSUE		

Town of Palm Beach

LAKE WORTH INLET


Date of Aerial Photography: 2021 Inland & 2021 Coastal

Applied Technology & Management, Inc.

ATM

2047 Vista Parkway, Suite 101
West Palm Beach, Florida 33411
(561) 659-0041
Certificate of Authorization #4689

LOCATIONS: WEST PALM BEACH, SARASOTA, FLORIDA, PROJECTS: TDR GENERAL WORK - 2013 AND UP, 2021 - 2022, LBR, TDR, REACH 1, LONG

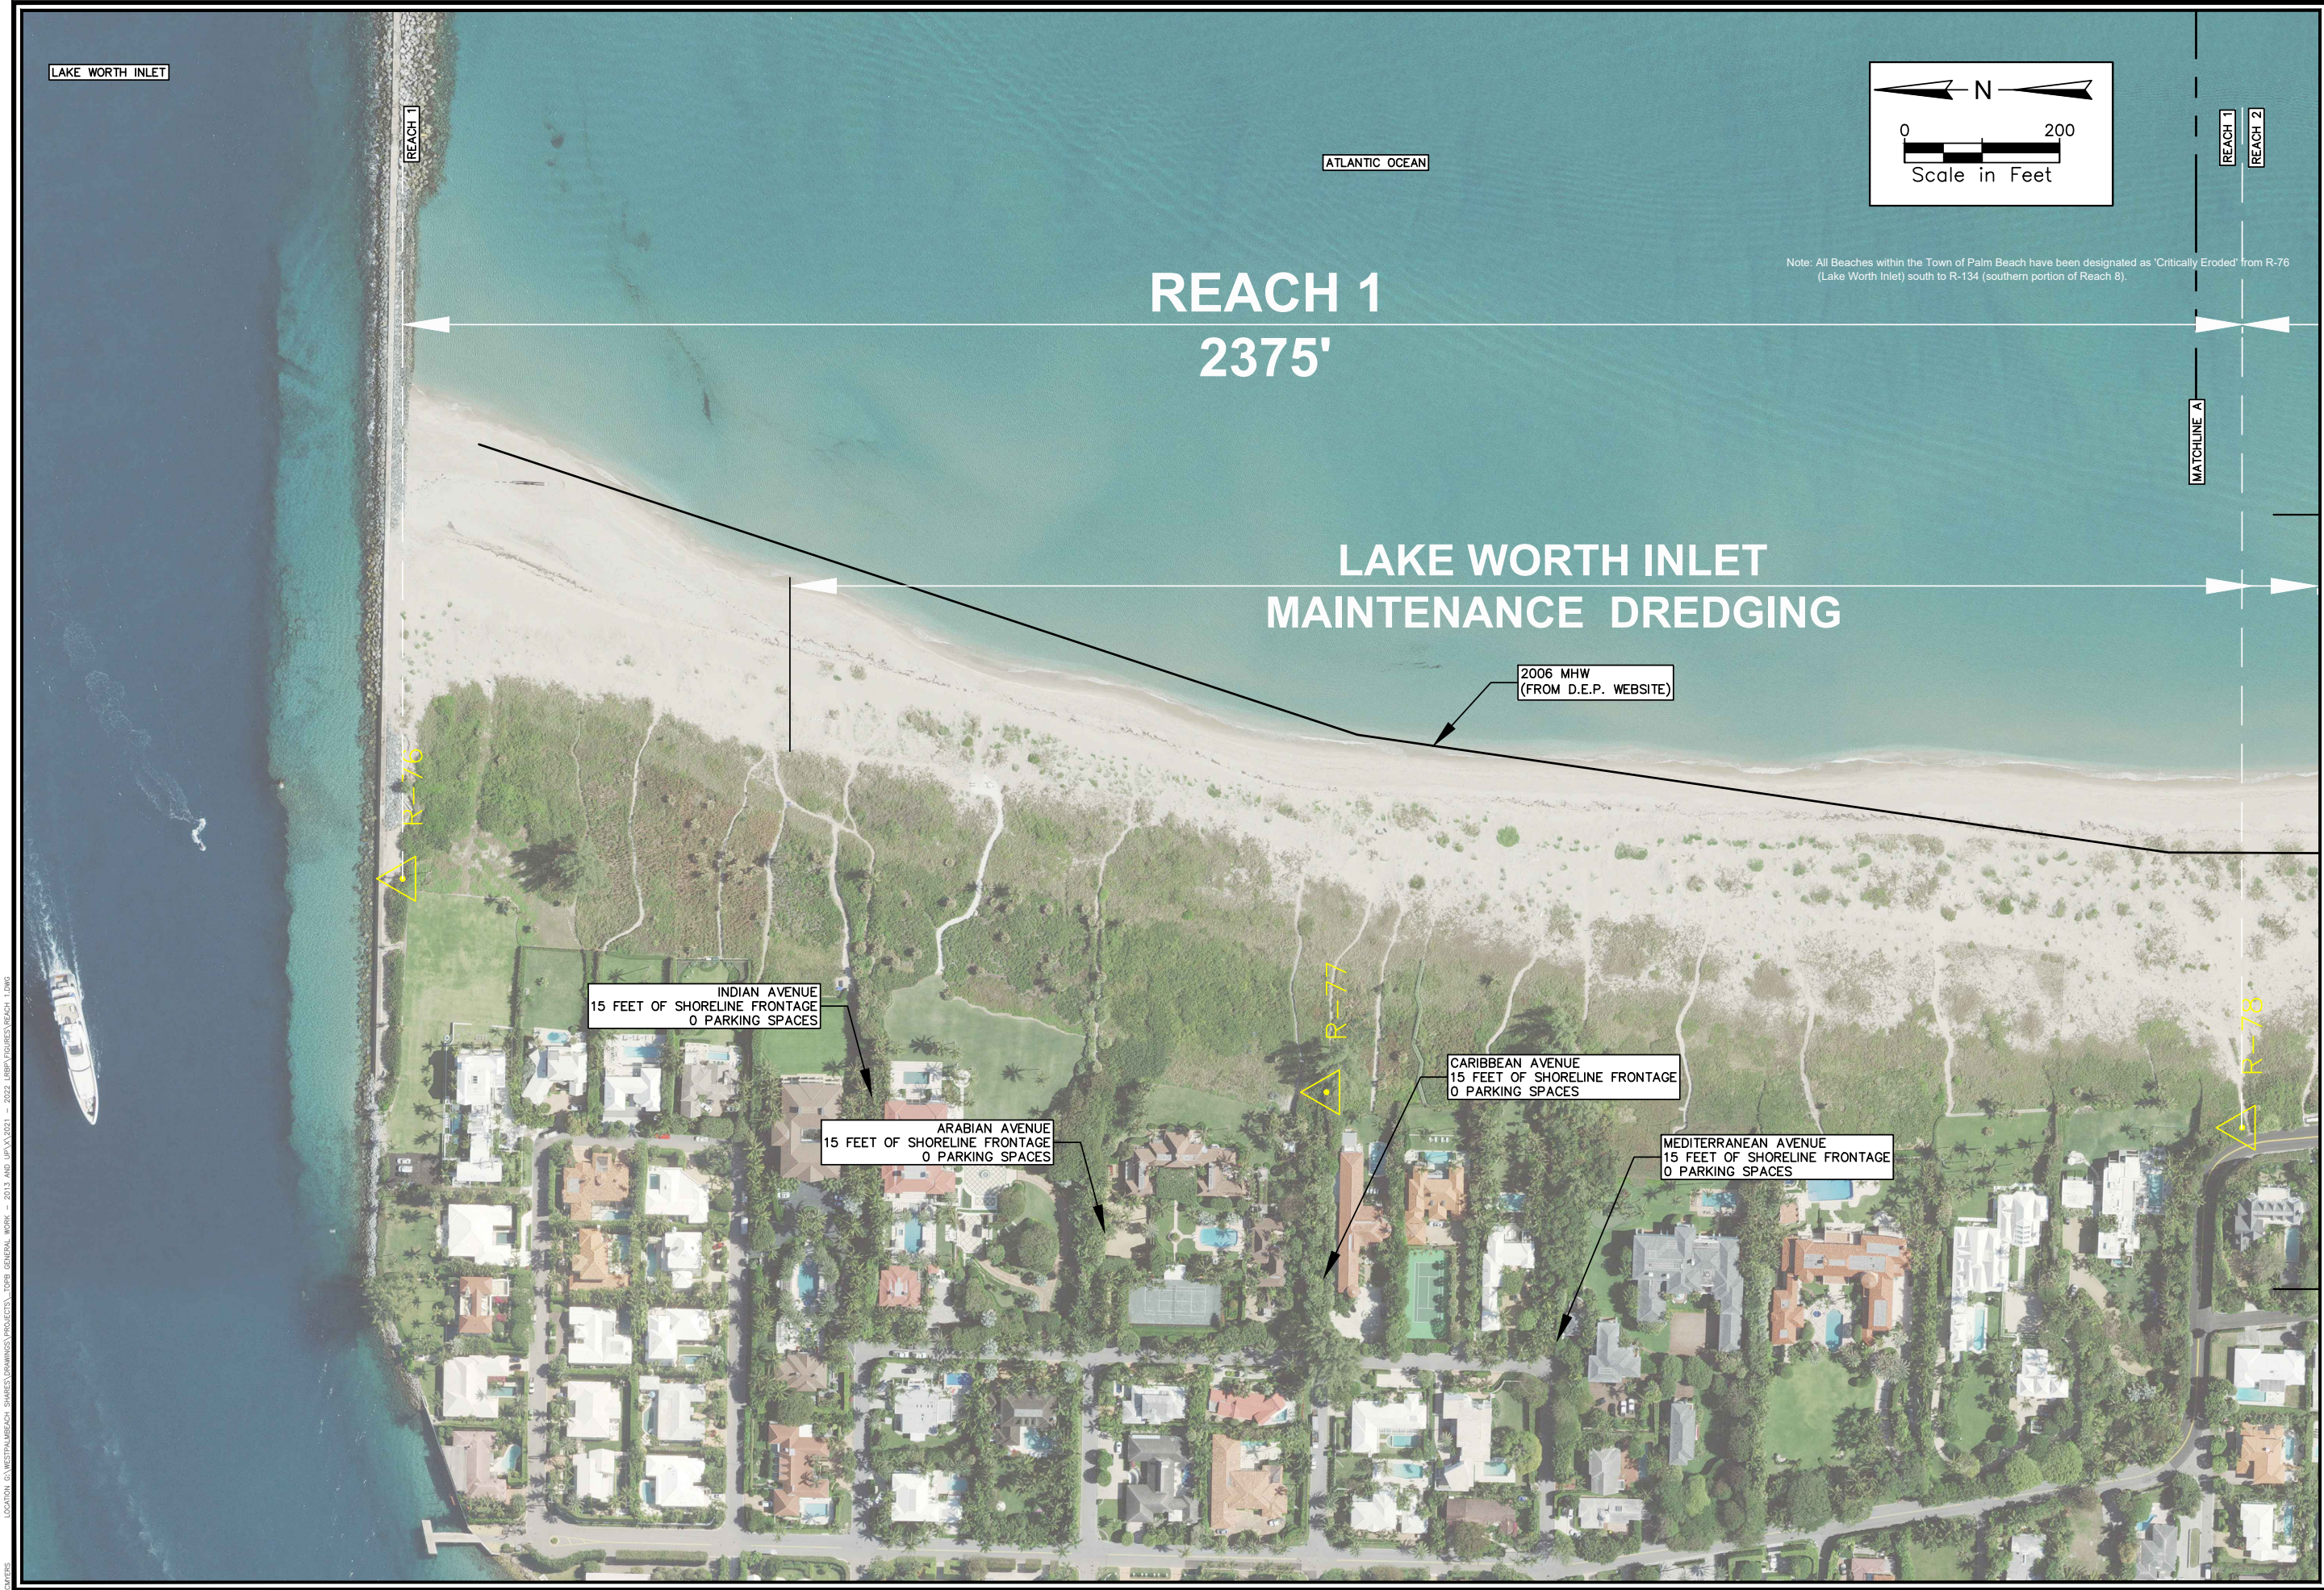

REV	NO	DATE	DRWN	CHKD	BY	DESCRIPTION

DESIGN	DRWN	CHKD	JOB	NUMBER	ISSUE	DATE	ISSUE

Town of Palm Beach

REACH 1

PUBLIC ACCESSIBILITY

Date of Aerial Photography: 2021 Inland & 2021 Coastal

Applied Technology & Management, Inc.

ATM

2047 Vista Parkway, Suite 101
West Palm Beach, Florida 33411
(561) 659-0041
Certificate of Authorization #4689

C:\Users\G\OneDrive\Documents\Projects\2021\2021_07_21_PALM BEACH\2021_07_21_PALM BEACH.dwg



Note: Beaches within the Town of Palm Beach have been designated as "Critically Eroded" from R-76 (Lake Worth Inlet) south to R-128 (just north of Lake Worth Pier) and from R-133.5 to R-134 (southern portion of Reach 8).



REV	NO	DATE	BY	CHKD	DESCRIPTION

DESIGN	DRWN	CHKD
JE	CM	MD
JOB NUMBER	xx-xxxx	xx-xxxx
ISSUE DATE	07-30-21	07-30-21
ISSUE		

Town of Palm Beach

REACH 2

PUBLIC ACCESSIBILITY

Date of Aerial Photography: 2021 Inland & 2021 Coastal

Applied Technology & Management, Inc.

ATM

2047 Vista Parkway, Suite 101
West Palm Beach, Florida 33411
(561) 659-0041
Certificate of Authorization #4689

COVERS LOCATION: 6:\WESTPALMBEACH\BARRIERS\DRAWINGS\PROJECTS\TOPR GENERAL WORK - 2013 AND UP\A\A\2021 - 2022\LIBRA\FIGURE\REACH 2.DWG



REV	NO	DATE	DESCRIPTION

DESIGN	DRWN	CHKD	DATE
JE	CM	MD	xx-xxxx
JOB NUMBER	ISSUE DATE	ISSUE DATE	ISSUE

Town of Palm Beach

REACH 2

PUBLIC ACCESSIBILITY

Date of Aerial Photography: 2021 Inland & 2021 Coastal

Applied Technology & Management, Inc.

ATM

2047 Vista Parkway, Suite 101
West Palm Beach, Florida 33411
(561) 659-0041
Certificate of Authorization #4689



COVERS LOCATION: G:\WESTPALM\BEACH SHORES\DRAWINGS\PROJECTS_TDR\GENERAL WORK - 2013 AND UP\A\2021 - 2022\LIBRA\TOURIST\REACH 3.DWG



REV	NO	DATE	DESCRIPTION

DESIGN	DRWN	CHKD	CM	MD
JOB NUMBER				
ISSUE DATE				

Town of Palm Beach

REACHES 3 & 4

PUBLIC ACCESSIBILITY

Date of Aerial Photography: 2021 Inland & 2021 Coastal

Applied Technology & Management, Inc.

ATM

2047 Vista Parkway, Suite 101
West Palm Beach, Florida 33411
(561) 659-0041
Certificate of Authorization #4689



Note: All Beaches within the Town of Palm Beach have been designated as 'Critically Eroded' from R-76 (Lake Worth Inlet) south to R-134 (southern portion of Reach 8).



REV	NO	DATE	DRWN	CHKD	BY	DESCRIPTION

DESIGN	DRWN	CHKD	JE	CM	MD

Town of Palm Beach

REACHES 3 & 4

PUBLIC ACCESSIBILITY

Date of Aerial Photography: 2021 Inland & 2021 Coastal

Applied Technology & Management, Inc.

ATM

2047 Vista Parkway, Suite 101
West Palm Beach, Florida 33411
(561) 659-0041
Certificate of Authorization #4689



COVERS LOCATION: G:\WESTPALMBEACH\SHARPS\DRAWINGS\PROJECTS\TOPG\GENERAL WORK - 2013 AND UP\A\2021 - 2022\LIBRARY\REACH 4.DWG



REV	NO	DATE	BY	CHKD	DESCRIPTION

DESIGN	DRWN	CHKD	DATE	ISSUE
JE	CM	MD	xx-xxxx	07-30-21

Town of Palm Beach

REACHES 3 & 4

PUBLIC ACCESSIBILITY

Date of Aerial Photography: 2021 Inland & 2021 Coastal

Applied Technology & Management, Inc.



2047 Vista Parkway, Suite 101
West Palm Beach, Florida 33411
(561) 659-0041
Certificate of Authorization #4689

FIGURE NUMBER

11



COVERS LOCATION: G:\WESTPALMBEACH\SHARES\DRAWINGS\PROJECTS\TDR\GENERAL WORK - 2013 AND UP\A\2021 - 2022\LIBRARY\REACH 4.DWG



REV	NO	DATE	BY	CHKD	DESCRIPTION

DESIGN	DRWN	CHKD	DATE	ISSUE
JE	CM	MD	xx-xxxx	07-30-21

Town of Palm Beach

REACHES 3 & 4

PUBLIC ACCESSIBILITY

Date of Aerial Photography: 2021 Inland & 2021 Coastal

Applied Technology & Management, Inc.




2047 Vista Parkway, Suite 101
West Palm Beach, Florida 33411
(561) 659-0041
Certificate of Authorization #4689

FIGURE NUMBER

12

COVERS LOCATION: G:\WESTPALMBEACH_SAMES\DRAWINGS\PROJECTS\TOPG GENERAL WORK - 2013 AND UP\A\A\2021 - 2022\LIBRA\FIGURES\REACH 5.DWG

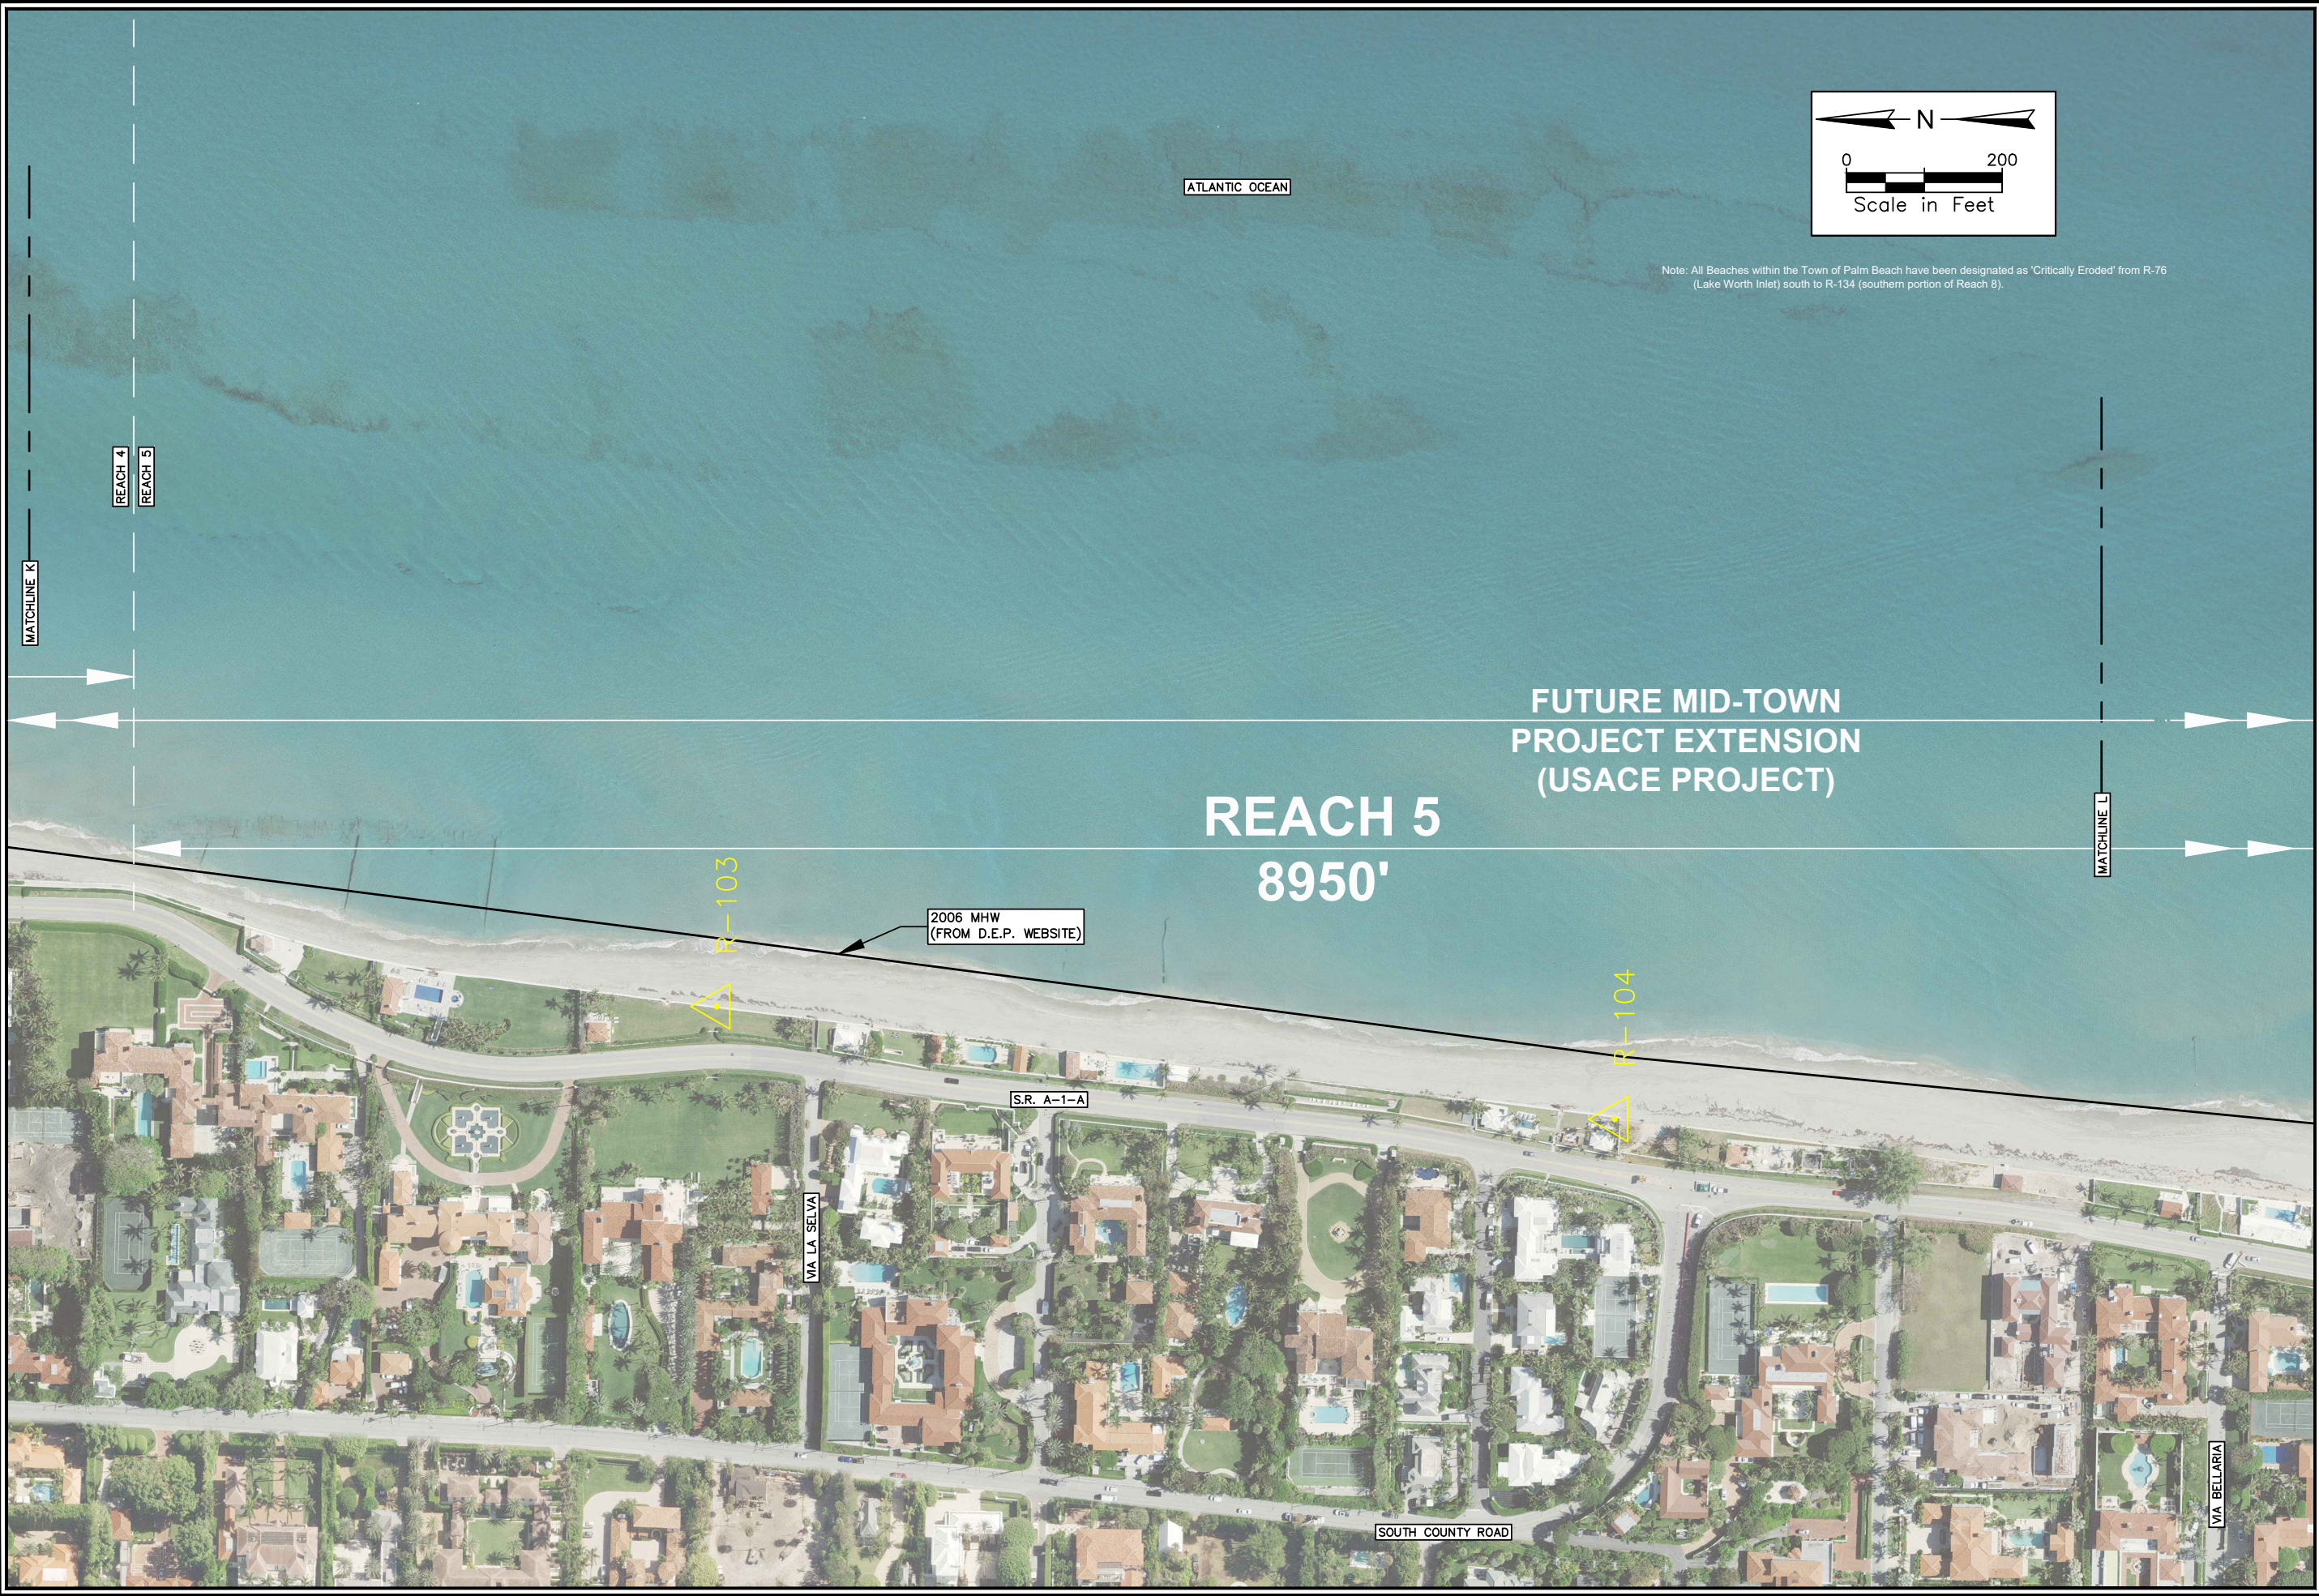

REV	NO	DATE	DRWN	CHKD	BY	DESCRIPTION

DESIGN	DRWN	CHKD
JE	CM	MD
JOB NUMBER	xx-xxxx	xx-xxxx
ISSUE DATE	07-30-21	07-30-21
ISSUE		

Town of Palm Beach

REACHES 4 & 5

PUBLIC ACCESSIBILITY


Date of Aerial Photography: 2021 Inland & 2021 Coastal

Applied Technology & Management, Inc.

ATM

2047 Vista Parkway, Suite 101
West Palm Beach, Florida 33411
(561) 659-0041
Certificate of Authorization #4689

C:\Users\G\Documents\DRAWINGS\PROJECTS\TOPR\GENERAL WORK - 2013 AND UP\A\2021 - 2022\LIBRARY\REACH 5.DWG

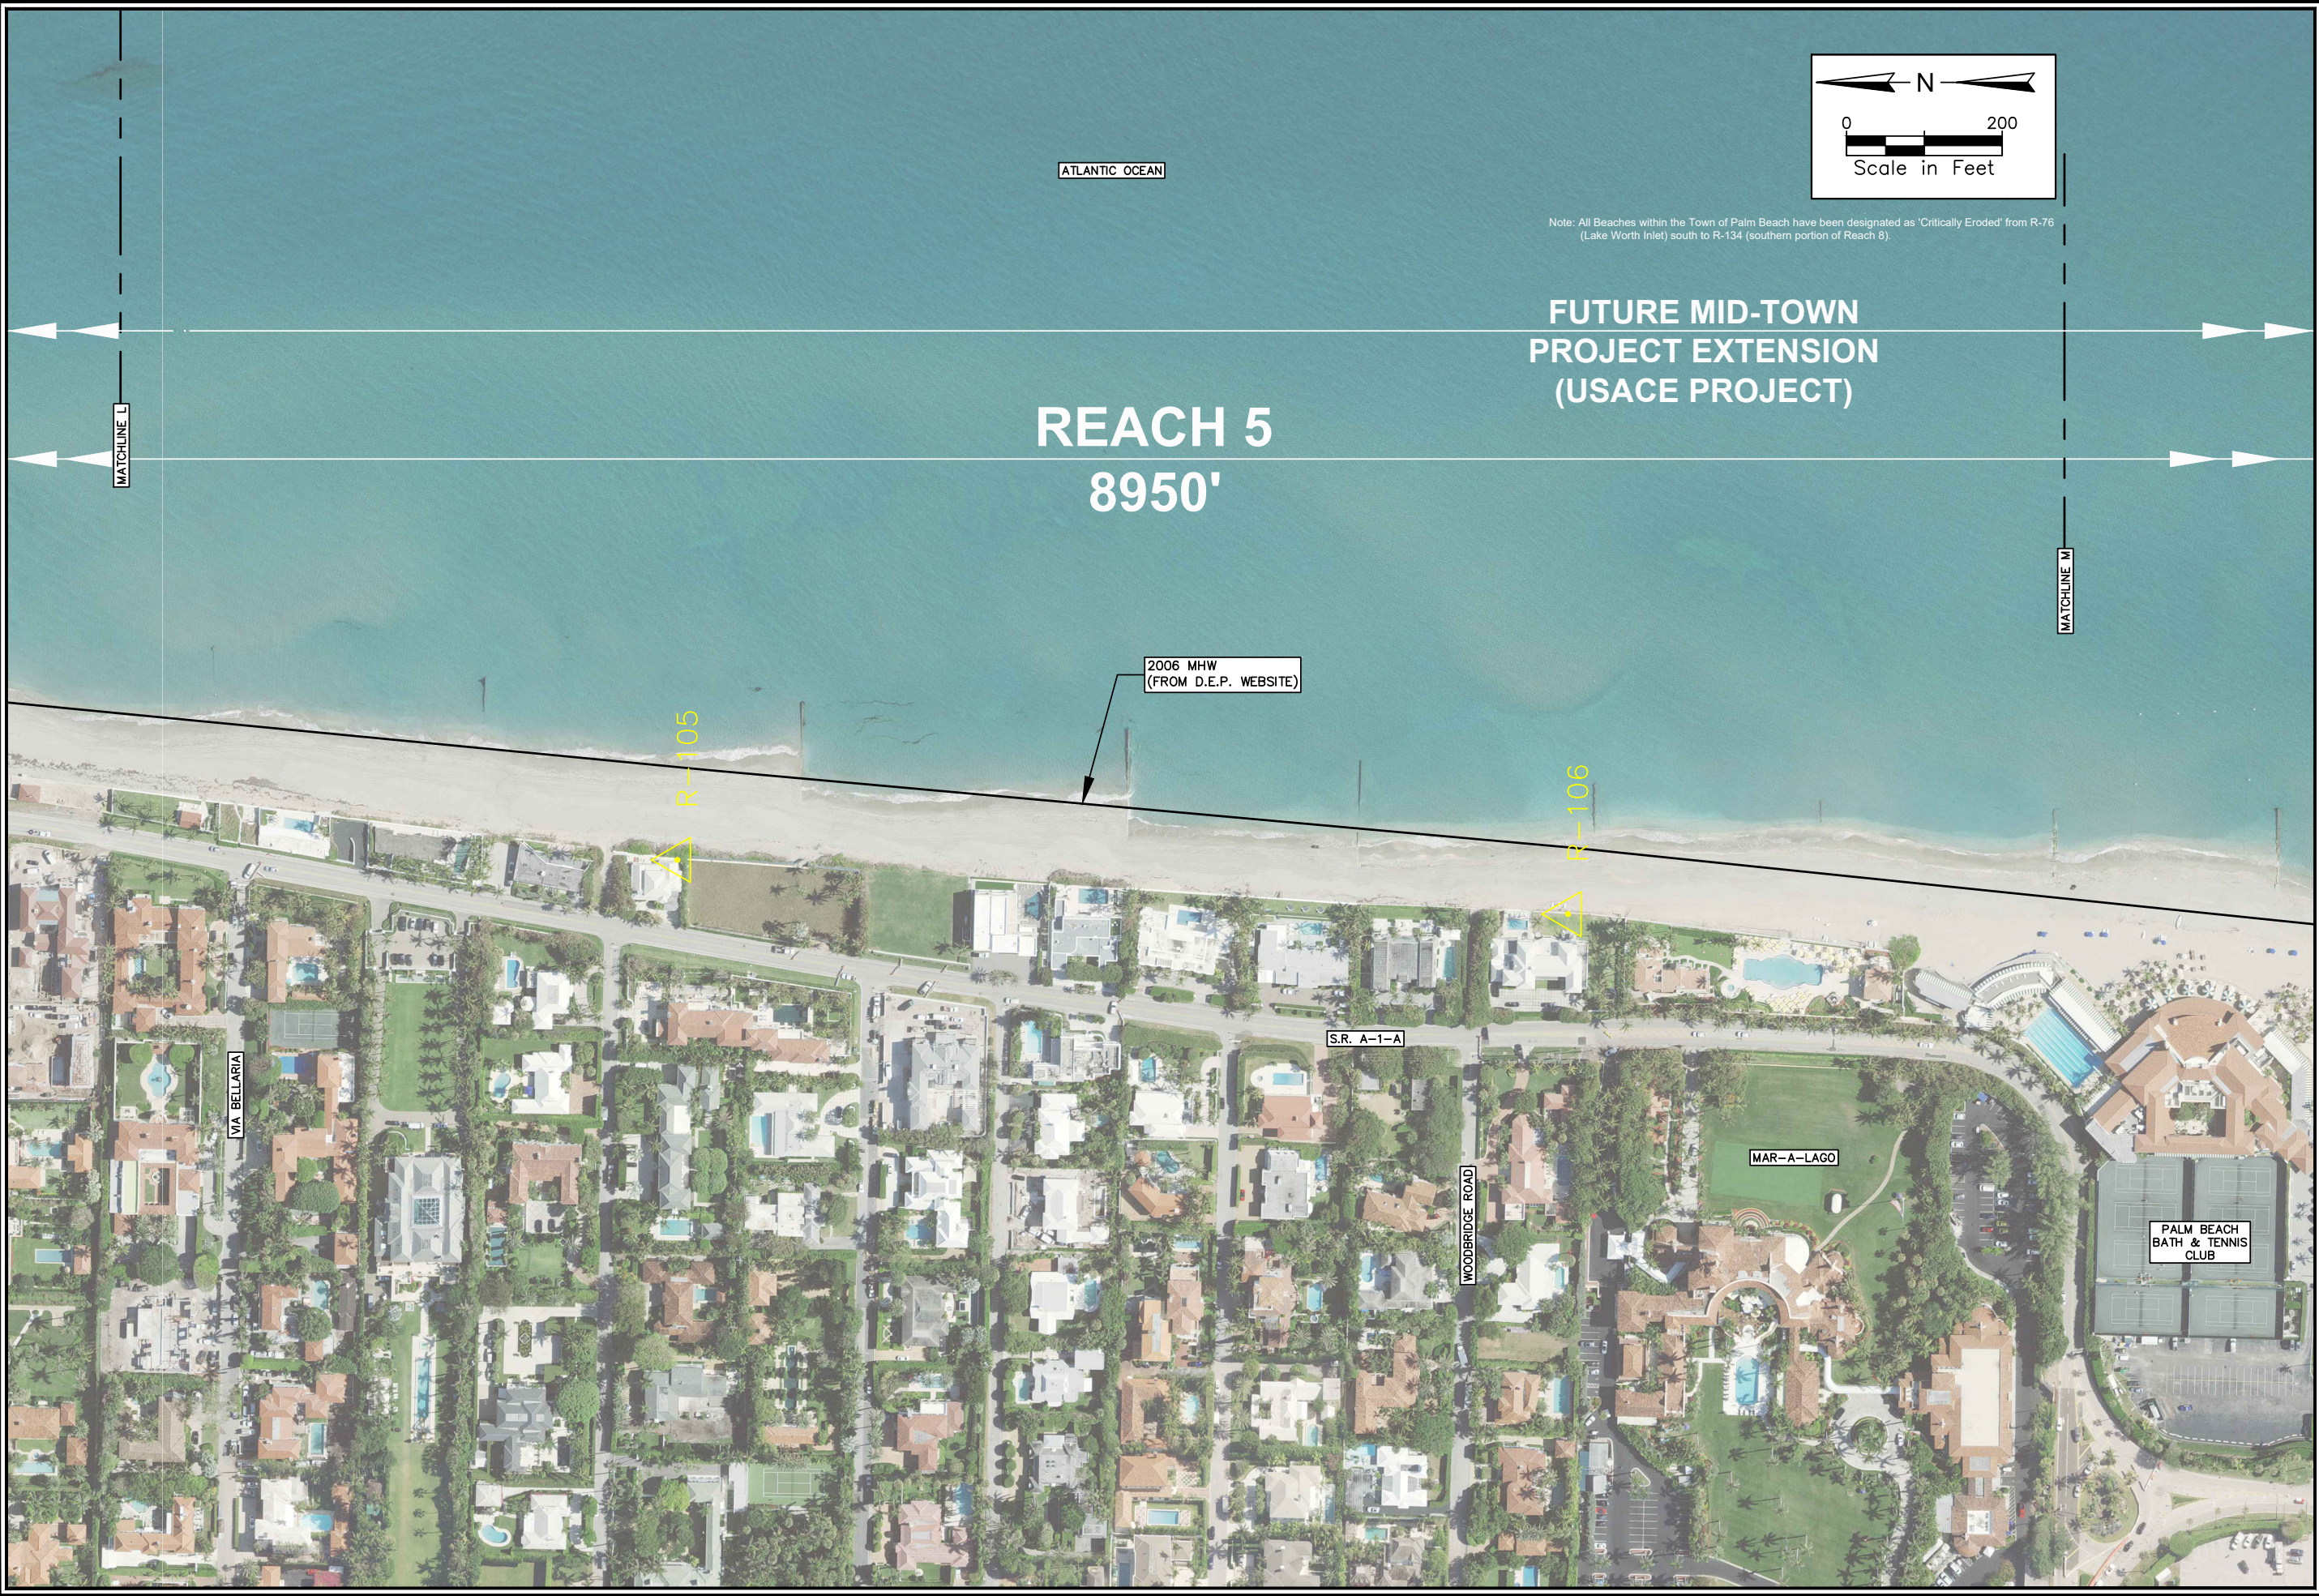

REV	NO	DATE	DRWN	CHKD	BY	DESCRIPTION

DESIGN	DRWN	CHKD	NO	NO
JE	CM	MD		
JOB	NUMBER	xx-xxxx		
ISSUE	DATE	07-30-21		

Town of Palm Beach

REACH 5

PUBLIC ACCESSIBILITY


Date of Aerial Photography: 2021 Inland & 2021 Coastal

Applied Technology & Management, Inc.

ATM

2047 Vista Parkway, Suite 101
West Palm Beach, Florida 33411
(561) 659-0041
Certificate of Authorization #4689

C:\Users\G\Documents\DRAWINGS\PROJECTS\TOB\GENERAL WORK - 2013 AND UP\A\2021 - 2022\LIBRARY\REACH 5.DWG

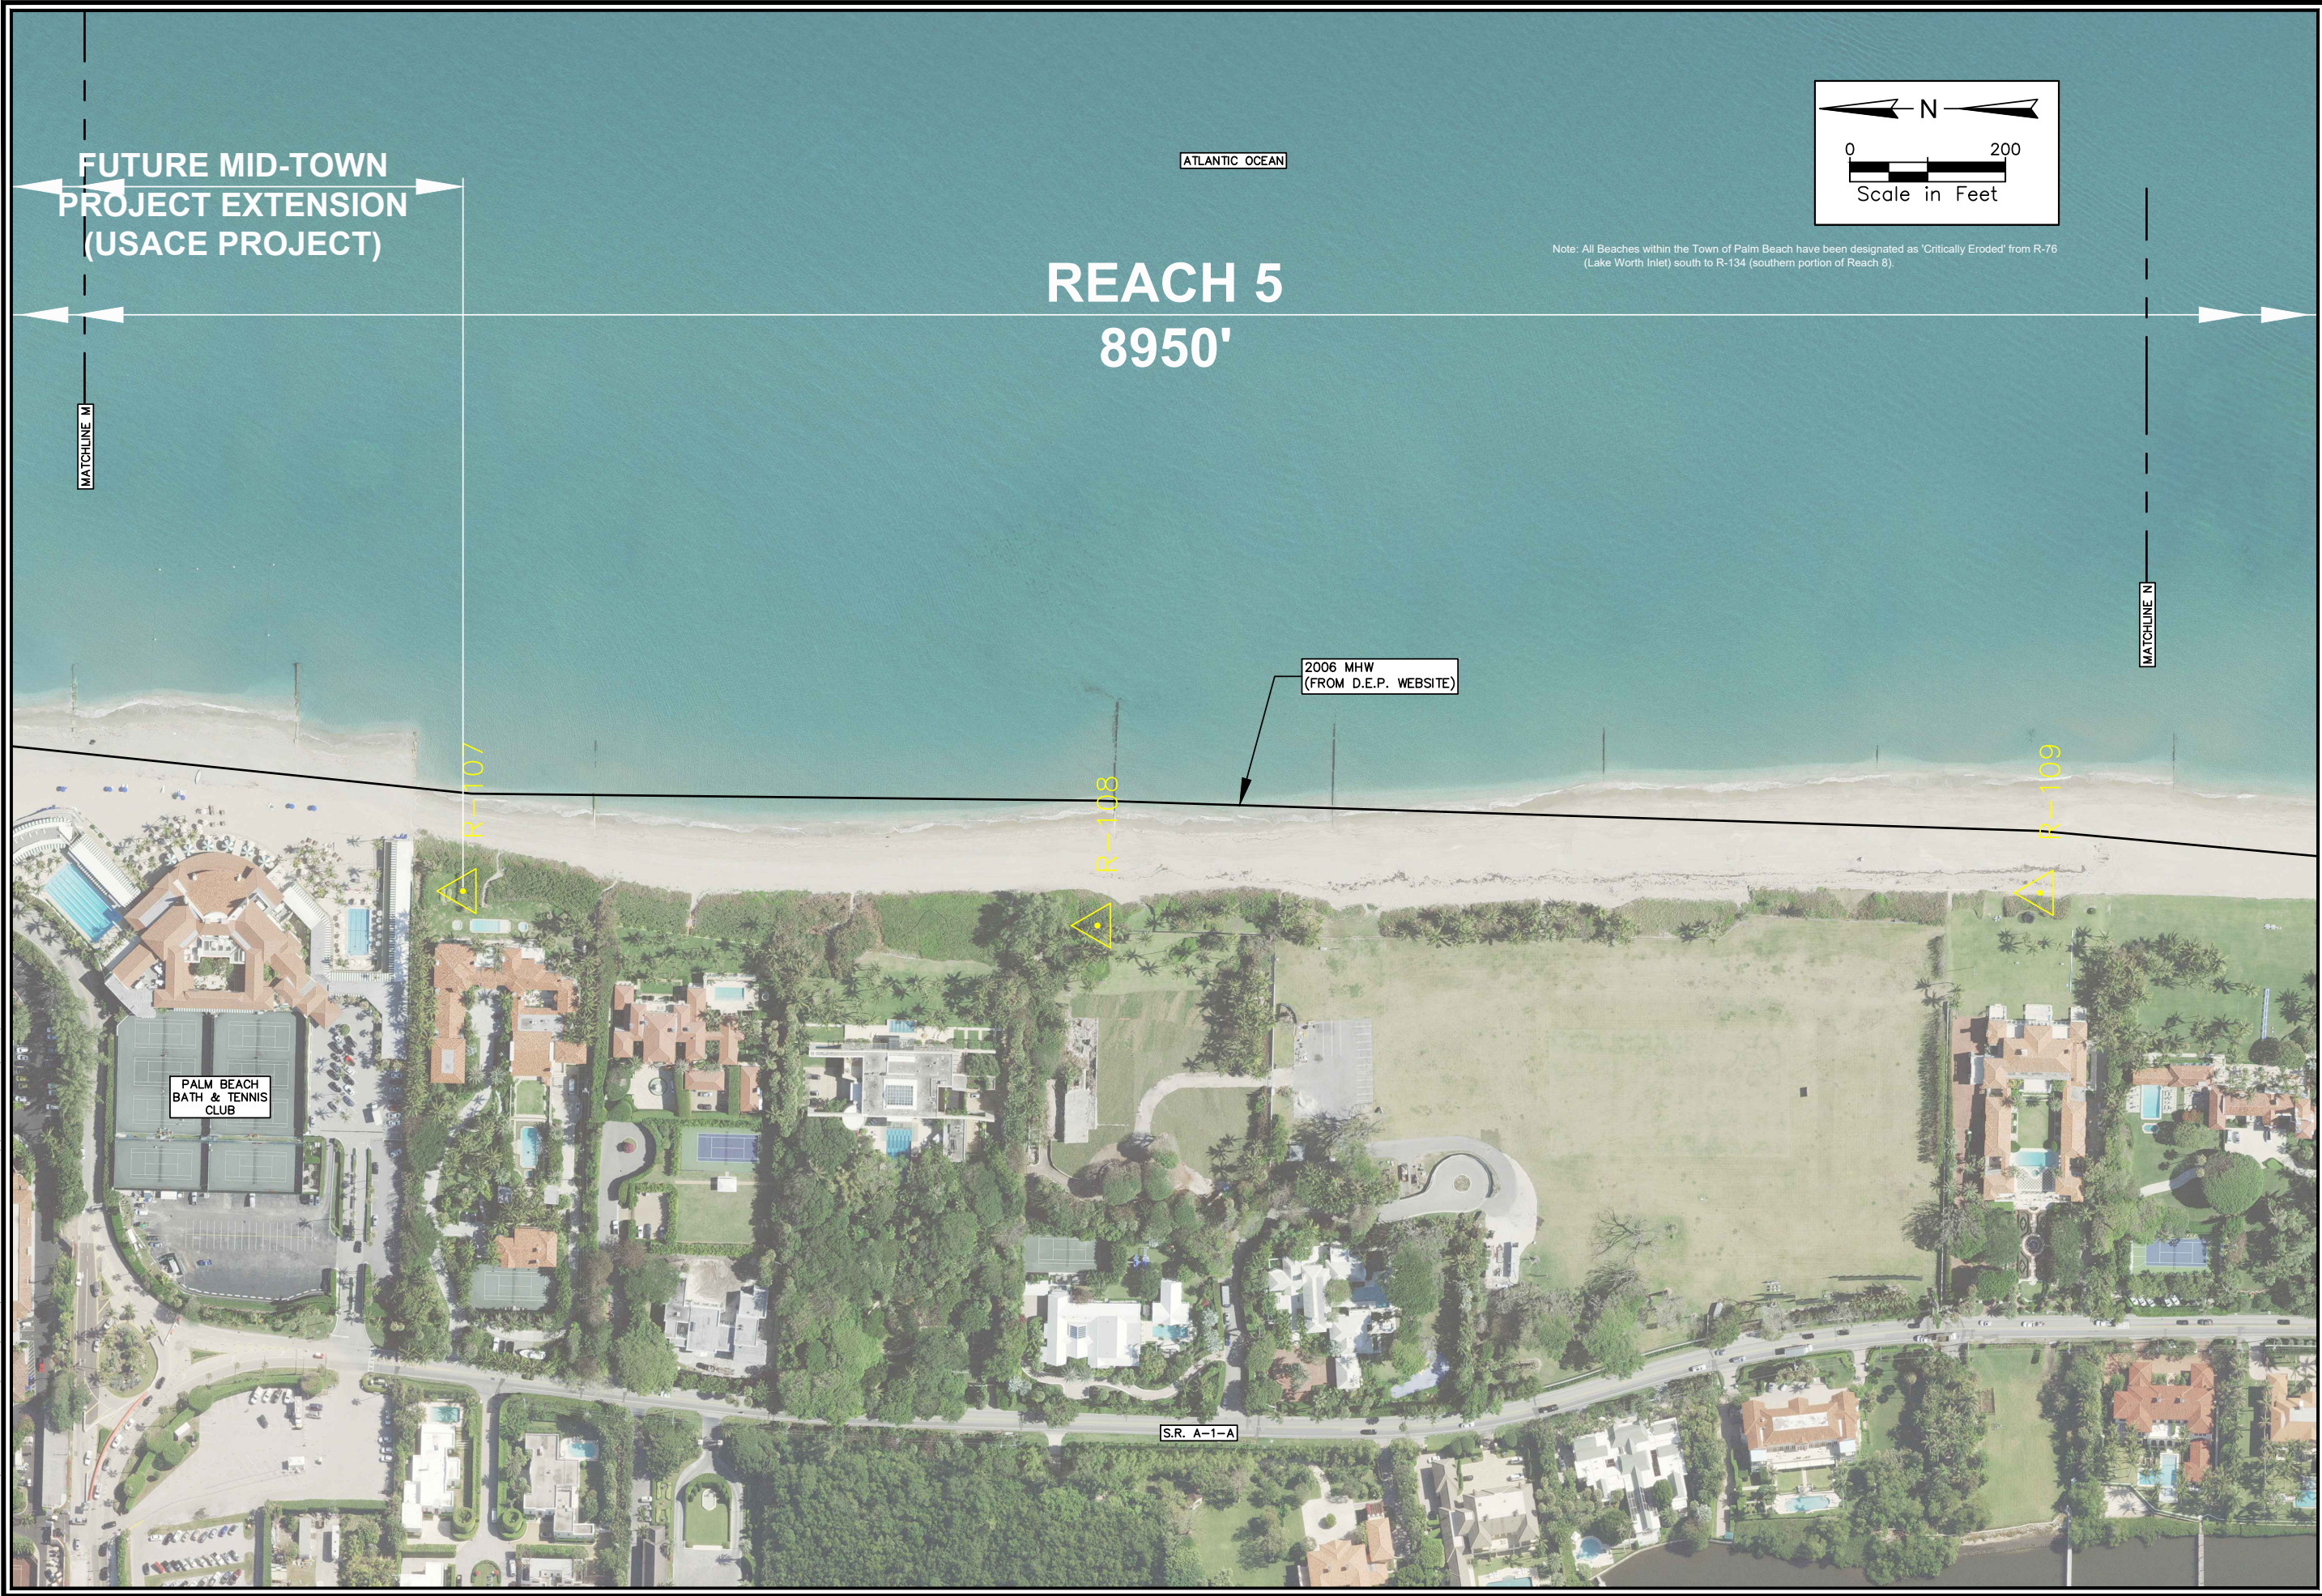

ATM

Applied Technology & Management, Inc.

2047 Vista Parkway, Suite 101
West Palm Beach, Florida 33411
(561) 659-0041
Certificate of Authorization #4689

FIGURE NUMBER
15

Town of Palm Beach
REACH 5
PUBLIC ACCESSIBILITY
Date of Aerial Photography: 2021 Inland & 2021 Coastal

DESIGN	DRWN	CHKD	DATE	DESCRIPTION
JE	CM	MD		
JOB NUMBER		xx-xxxx		
ISSUE DATE		07-30-21		
ISSUE				

SEAL OF THE TOWN OF PALM BEACH, FLORIDA
INCORPORATED APRIL 17, 1917

REV	NO	DATE	BY	DESCRIPTION

LOCATIONS: WEST PALM BEACH, SARASOTA, FLORIDA PROJECTS: TOPIC GENERAL WORK - 2013 AND UPDATES 2021 - 2022 LBRP TO BEACH 5, LONG



REV	NO	DATE	CHKD BY	DESCRIPTION

DESIGN	DRWN	CHKD	DATE	ISSUE
JE	CM	MD	xx-xxxx	07-30-21

Town of Palm Beach

REACHES 5 & 6

PUBLIC ACCESSIBILITY

Date of Aerial Photography: 2021 Inland & 2021 Coastal

Applied Technology & Management, Inc.

ATM

2047 Vista Parkway, Suite 101
West Palm Beach, Florida 33411
(561) 659-0041
Certificate of Authorization #4689

C:\WORK\63\WESTPALMBEACH\BARKES\DRAWINGS\PROJECTS\TOPG GENERAL WORK - 2013 AND UP\A\2021 - 2022\LIBRARY\REACH 6.DWG



REV	NO	DATE	CHKD	BY	DESCRIPTION

DESIGN	DRWN	CHKD	DATE	ISSUE
JE	CM	MD	xx-xxxx	07-30-21
JOB NUMBER				
ISSUE DATE				

Town of Palm Beach

REACH 6

PUBLIC ACCESSIBILITY

Date of Aerial Photography: 2021 Inland & 2021 Coastal

Applied Technology & Management, Inc.

ATM

2047 Vista Parkway, Suite 101
West Palm Beach, Florida 33411
(561) 659-0041
Certificate of Authorization #4689

CADDERS LOCATION: G:\WESTPALMBEACH - SHARPS\DRAWINGS\PROJECTS - IDPB - GENERAL WORK - 2013 AND UP\A\2021 - 2022 LIBRA TOURS\REACH 6.DWG



SEAL OF THE TOWN OF PALM BEACH FLORIDA
INCORPORATED APRIL 17, 1917

REV	NO	DATE	DRWN	CHKD	BY	DESCRIPTION

DESIGN	DRWN	CHKD	JOB	ISSUE	DATE	ISSUE
JE	CM	MD	NUMBER	NUMBER	DATE	DATE

Town of Palm Beach

REACH 6

PUBLIC ACCESSIBILITY

Date of Aerial Photography: 2021 Inland & 2021 Coastal


Applied Technology & Management, Inc.

ATM

2047 Vista Parkway, Suite 101
West Palm Beach, Florida 33411
(561) 659-0041
Certificate of Authorization #4689

FIGURE NUMBER

18

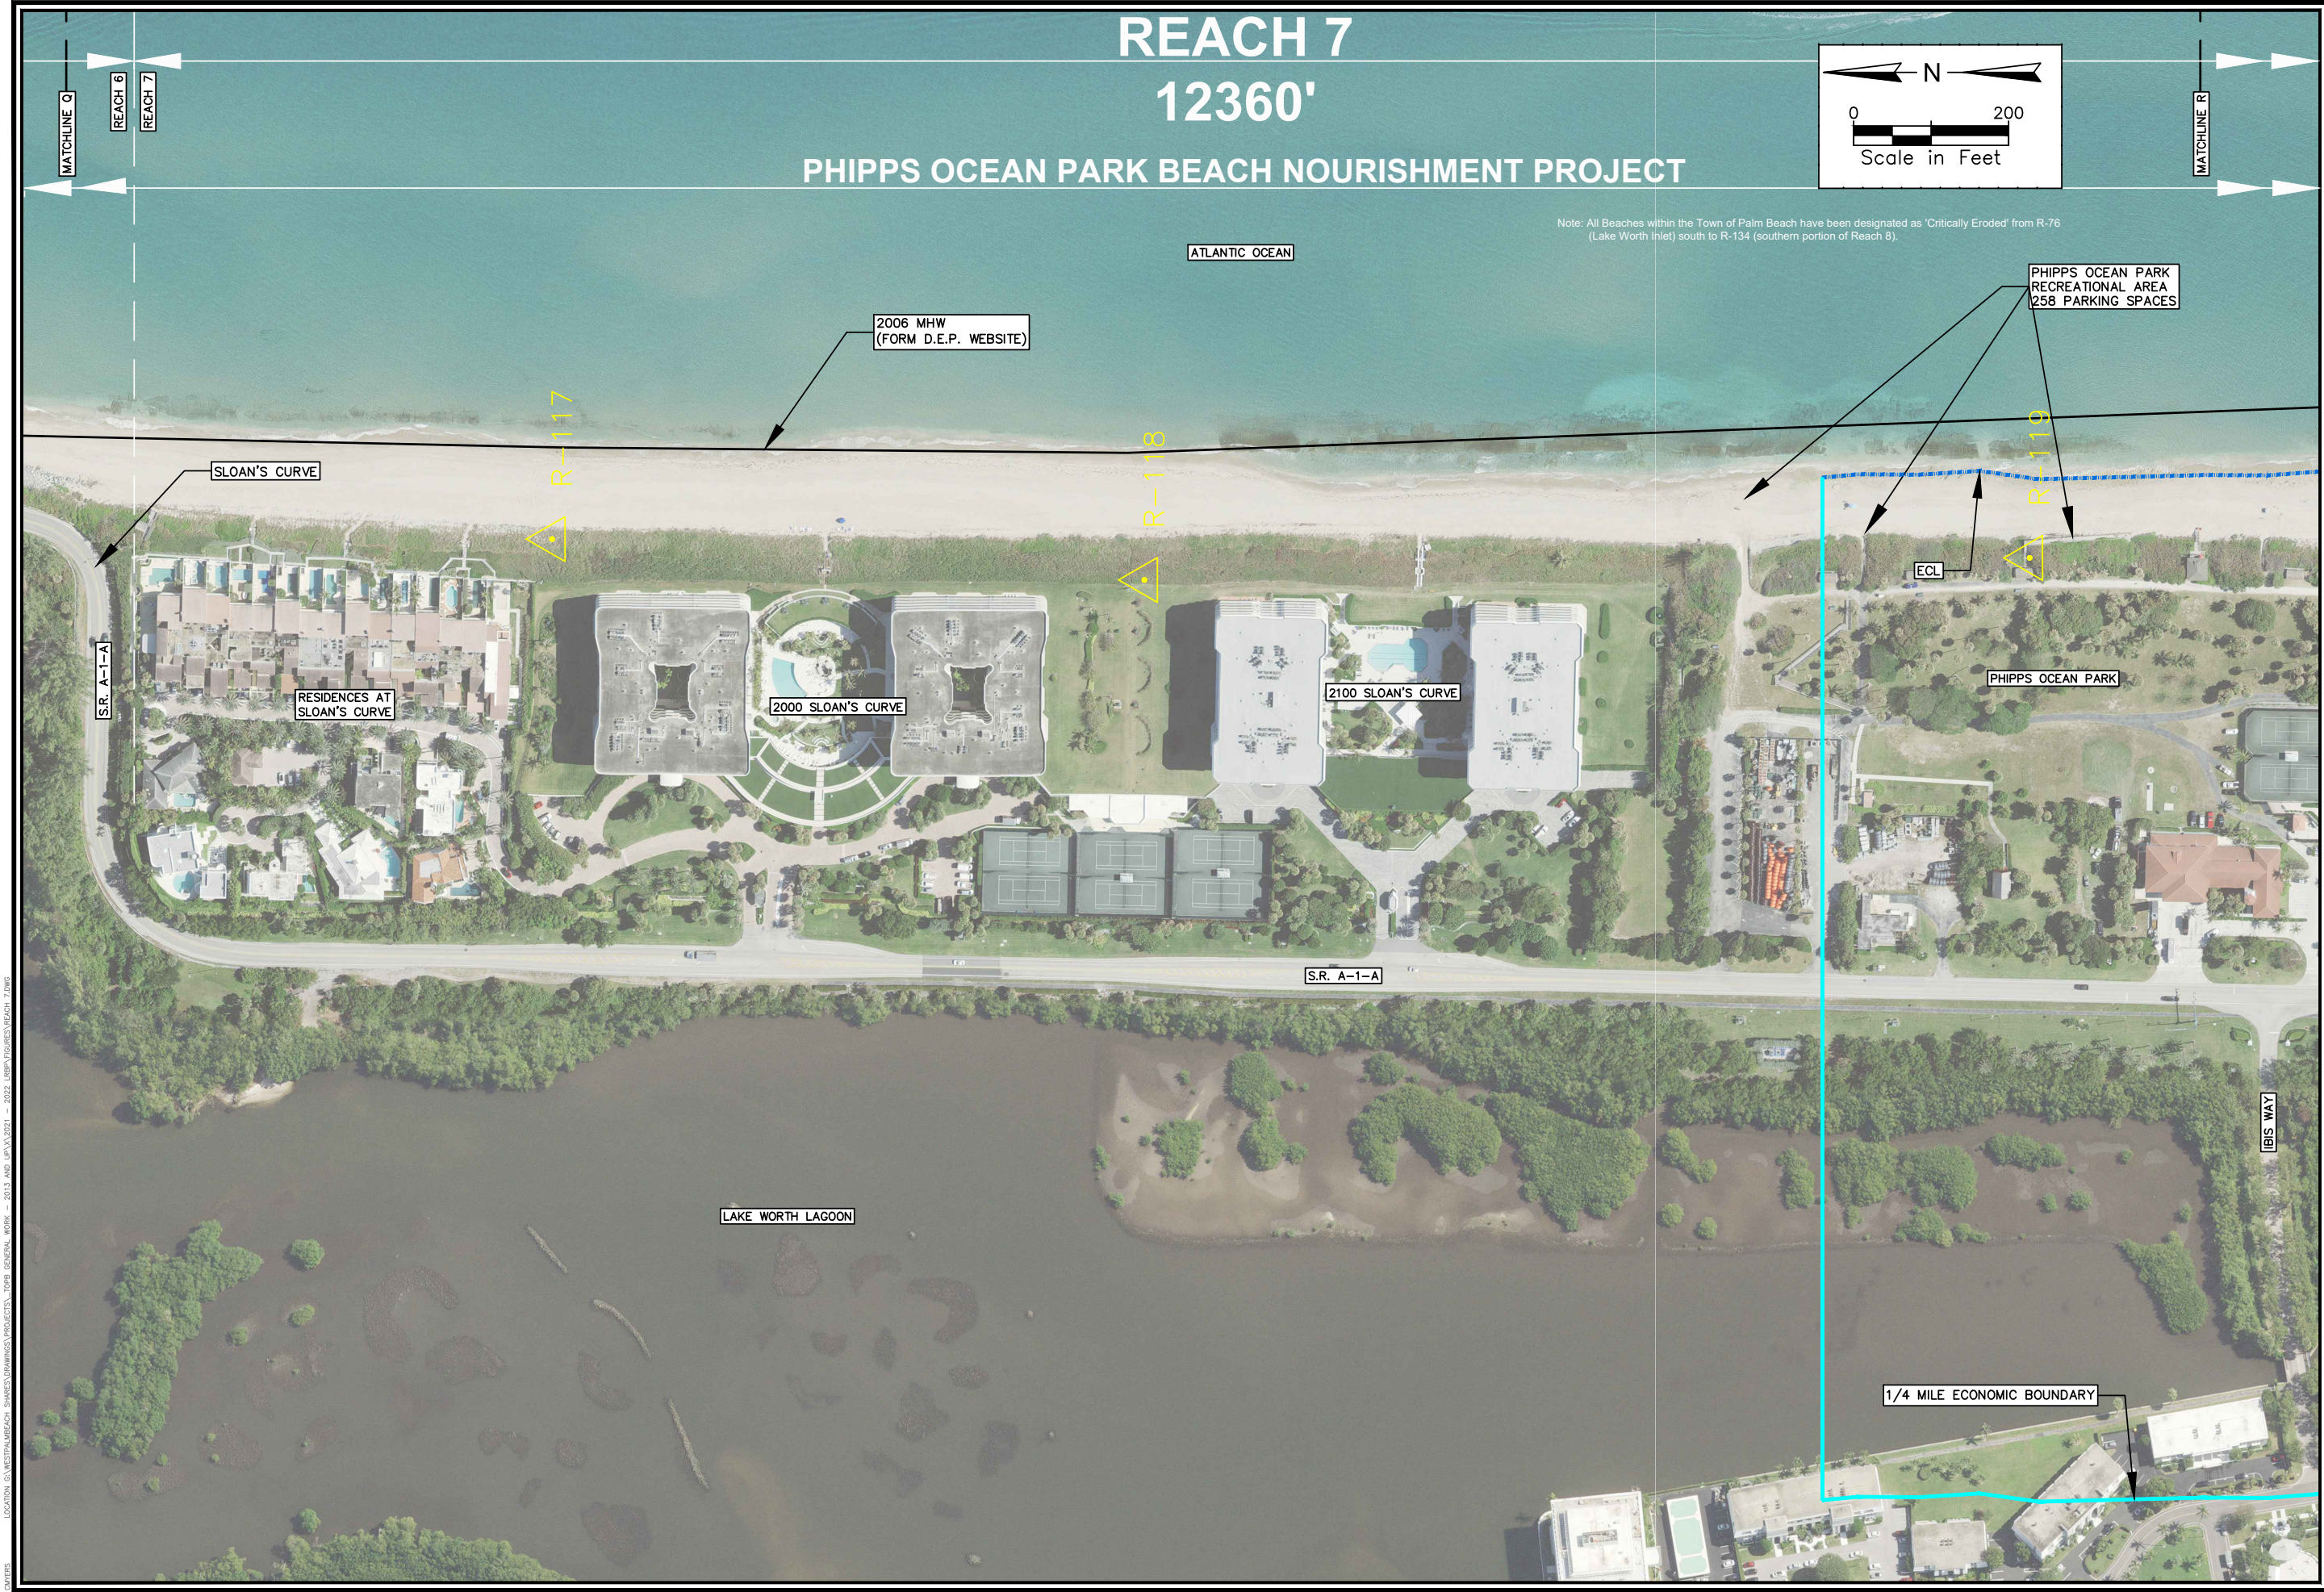

COVERS LOCATION: G:\WESTPALMBEACH - SHORES\DRAWINGS\PROJECTS - TOPG GENERAL WORK - 2013 AND UP\A\2021 - 2022 LIBRARY\REACH 7.DWG



REV	NO	DATE	BY	CHKD	DESCRIPTION

DESIGN	JE	DRWN	CM	CHKD	MD

Town of Palm Beach

REACH 7

PUBLIC ACCESSIBILITY

Date of Aerial Photography: 2021 Inland & 2021 Coastal

Applied Technology & Management, Inc.

ATM

2047 Vista Parkway, Suite 101
West Palm Beach, Florida 33411
(561) 659-0041
Certificate of Authorization #4689



REV	NO	DATE	DRWN	CHKD	BY	DESCRIPTION

DESIGN	DRWN	CHKD	DATE	ISSUE
JE	CM	MD	xx-xxxx	07-30-21

Town of Palm Beach

REACH 7

PUBLIC ACCESSIBILITY

Date of Aerial Photography: 2021 Inland & 2021 Coastal

Applied Technology & Management, Inc.

ATM

2047 Vista Parkway, Suite 101
West Palm Beach, Florida 33411
(561) 659-0041
Certificate of Authorization #4689



REV	NO	DATE	DESCRIPTION

DESIGN	DRWN	CHKD	BY	DATE	ISSUE

Town of Palm Beach

REACH 7

PUBLIC ACCESSIBILITY

Date of Aerial Photography: 2021 Inland & 2021 Coastal

Applied Technology & Management, Inc.

ATM

2047 Vista Parkway, Suite 101
West Palm Beach, Florida 33411
(561) 659-0041
Certificate of Authorization #4689

COVERS LOCATION: G:\WESTPALMBEACH - PARKS\DRAWINGS\PROJECTS - TOPG GENERAL WORK - 2013 AND UP\A\2021 - 2022 LBR\TOURIST BEACH 8.DWG



REV	NO	DATE	DRWN	CHKD	BY	DESCRIPTION

DESIGN	DRWN	CHKD
JE	CM	MD
JOB NUMBER	xx-xxxx	DATE
ISSUE DATE	07-30-21	ISSUE

Town of Palm Beach

REACHES 7 & 8

PUBLIC ACCESSIBILITY


Date of Aerial Photography: 2021 Inland & 2021 Coastal

Applied Technology & Management, Inc.



2047 Vista Parkway, Suite 101
West Palm Beach, Florida 33411
(561) 659-0041
Certificate of Authorization #4689

LOCATIONS: WEST PALM BEACH, SARASOTA, DRAWINGS PROJECTS, TOPIC GENERAL WORK - 2013 AND UP, 2021 - 2022, LBRN, TIGER'S BEACH, BLDG.

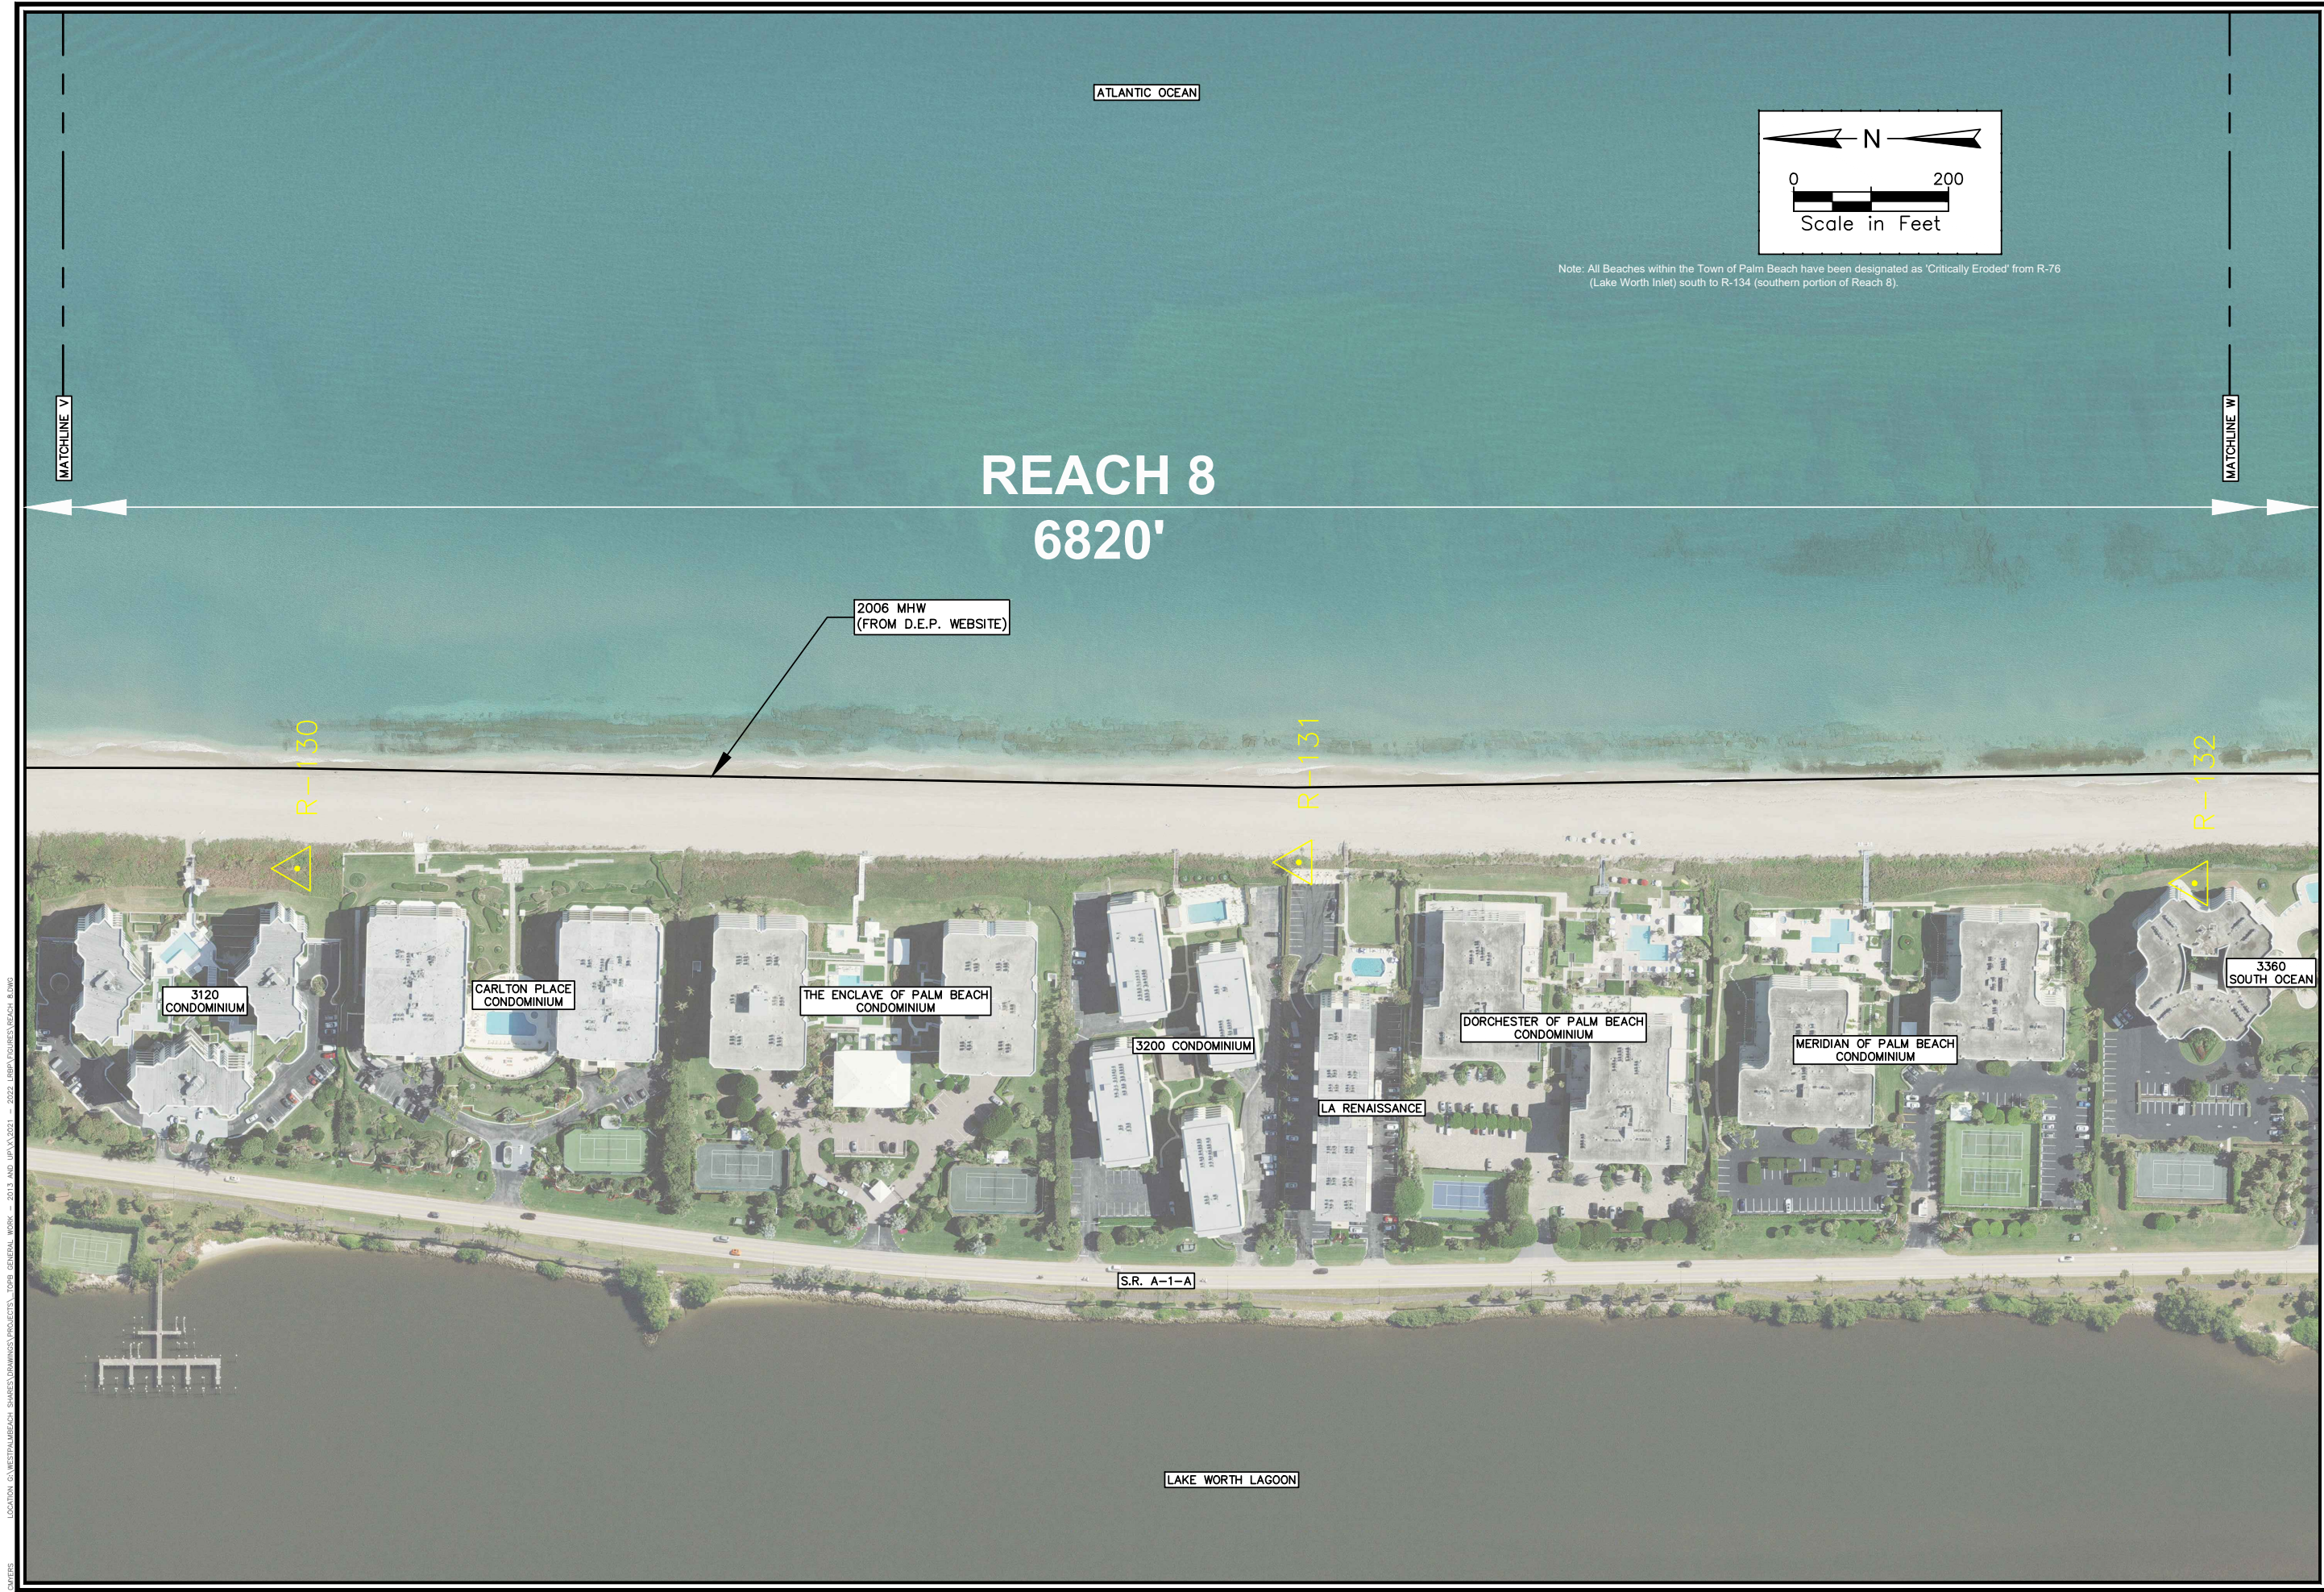

REV	NO	DATE	BY	CHKD	DESCRIPTION

DESIGN	DRWN	CHKD
JE	CM	MD
JOB NUMBER	xx-xxxx	xx-xxxx
ISSUE DATE	07-30-21	07-30-21
ISSUE		

Town of Palm Beach

REACH 8 PUBLIC ACCESSIBILITY

Date of Aerial Photography: 2021 Inland & 2021 Coastal

Applied Technology & Management, Inc.

ATM

2047 Vista Parkway, Suite 101
West Palm Beach, Florida 33411
(561) 659-0041
Certificate of Authorization #4689

LOCATIONS: WEST PALM BEACH, FLORIDA
DRAWN: J. W. BARNES
DATE: 07/30/21
PROJECT: REACH 8, PUBLIC ACCESSIBILITY
SCALE: 1" = 200'




REV	NO	DATE	BY	CHKD	DESCRIPTION

DESIGN	DRWN	CHKD	NO
JE	CM	MD	
JOB NUMBER			
ISSUE DATE			

Town of Palm Beach
REACH 8
PUBLIC ACCESSIBILITY
Date of Aerial Photography: 2021 Inland & 2021 Coastal

Applied Technology & Management, Inc.
ATM
2047 Vista Parkway, Suite 101
West Palm Beach, Florida 33411
(561) 659-0041
Certificate of Authorization #4689

LOCATIONS: WEST PALM BEACH, SHARPS DRAWINGS PROJECTS, TOPS GENERAL WORK - 2013 AND UP, 2021 - 2022, LIBRA TOUGHER'S ZONING MAP.DWG

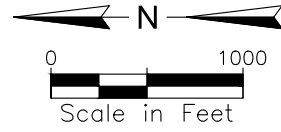

TOWN OF
PALM BEACH SHORES

LAKE WORTH INLET

REACH 1



LEGEND

ZONING DESIGNATION

- R-AA - LARGE ESTATE RESIDENTIAL
- R-A - ESTATE RESIDENTIAL
- R-B - LOW DENSITY RESIDENTIAL
- R-C - MEDIUM DENSITY RESIDENTIAL

- R-D(1) - MODERATE DENSITY RESIDENTIAL
- R-D(2) - HEAVY DENSITY RESIDENTIAL
- C-OPI - COMMERCIAL - OFFICE, PROF. & INSTI.
- C-PC - COMMERCIAL - PLANNED CENTER
- CT-S - COMMERCIAL - TOWN SERVING

- C-WA - WORTH AVENUE
- C-B - COMMERCIAL - OFFICES
- PUD-A - PLANNED UNIT DEVELOPMENT
- PUB-B - PLANNED UNIT DEVELOPMENT
- PUB-C - PLANNED UNIT DEVELOPMENT

- CONSERVATION DISTRICT
- BEACH AREA
- CITY OF LAKE WORTH
- TOWN BOUNDARY

NOTES: 1. DATA INTERPRETED FROM FIGURES PROVIDED BY ADLEY ASSOCIATES, INC, 1989



REV	NO	DATE	BY	CHKD	DESCRIPTION

DESIGN	DRWN	CHKD
JE	CM	MD
JOB NUMBER	xx-xxxx	xx-xxxx
ISSUE DATE	09-28-20	09-28-20
ISSUE		

Town of Palm Beach

**REACH 1
ZONING MAP**


Applied Technology & Management, Inc.

2047 Vista Parkway, Suite 101
West Palm Beach, Florida 33411
(561) 659-0041
Certificate of Authorization #4689



FIGURE NUMBER

1

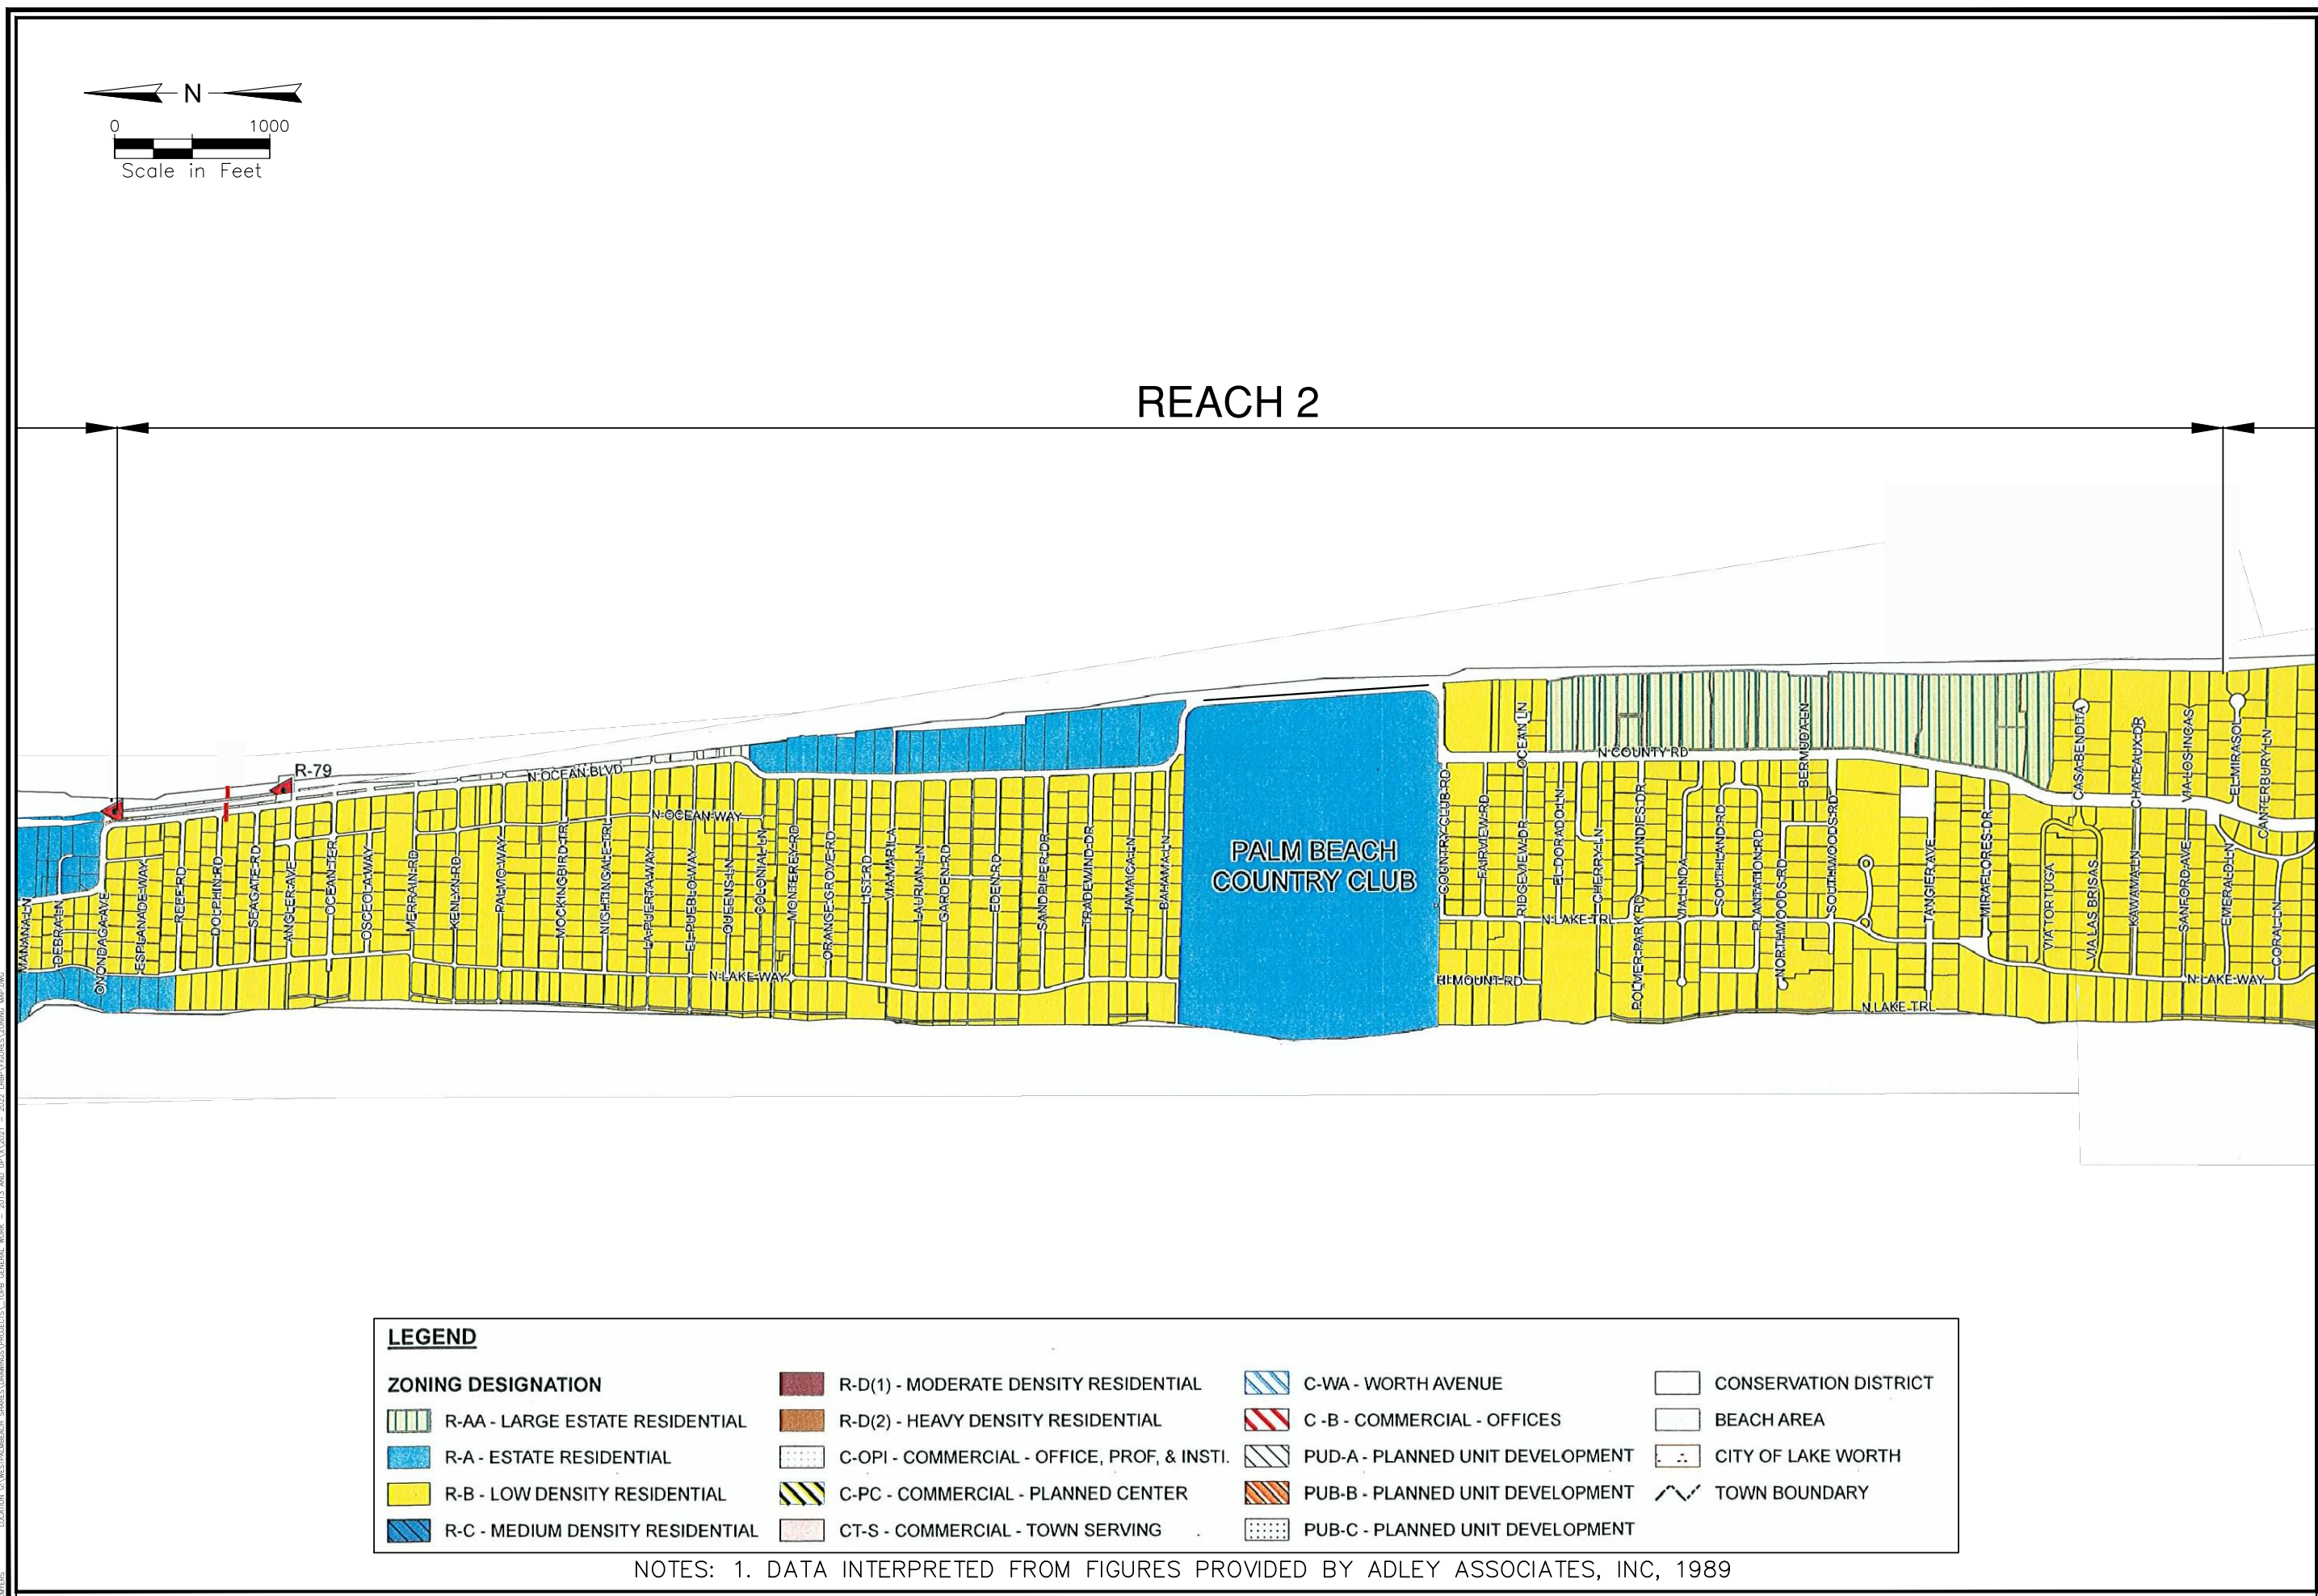[illegible]

DESIGN	DRWN	CHKD
JE	CM	MJ
JOB NUMBER		xx-xxxx
ISSUE DATE		09-28-20
ISSUE		


Town of Palm Beach

REACH 2

ZONING MAP

ATM
Applied Technology & Management, Inc.
2047 Vista Parkway, Suite 101
West Palm Beach, Florida 33411
(561) 659-0041
Certificate of Authorization #4669

LOCATIONS: WEST PALM BEACH, SHARPS DRAWINGS PROJECTS, TOPS GENERAL WORK - 2013 AND UP, 2021 - 2022, LIBRA TOURS ZONING MAP.DWG

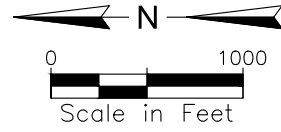

REACH 3

REACH 4



LEGEND

ZONING DESIGNATION

- R-AA - LARGE ESTATE RESIDENTIAL
- R-A - ESTATE RESIDENTIAL
- R-B - LOW DENSITY RESIDENTIAL
- R-C - MEDIUM DENSITY RESIDENTIAL

- R-D(1) - MODERATE DENSITY RESIDENTIAL
- R-D(2) - HEAVY DENSITY RESIDENTIAL
- C-OPI - COMMERCIAL - OFFICE, PROF, & INSTI.
- C-PC - COMMERCIAL - PLANNED CENTER
- CT-S - COMMERCIAL - TOWN SERVING

- C-WA - WORTH AVENUE
- C-B - COMMERCIAL - OFFICES
- PUD-A - PLANNED UNIT DEVELOPMENT
- PUB-B - PLANNED UNIT DEVELOPMENT
- PUB-C - PLANNED UNIT DEVELOPMENT

- CONSERVATION DISTRICT
- BEACH AREA
- CITY OF LAKE WORTH
- TOWN BOUNDARY

NOTES: 1. DATA INTERPRETED FROM FIGURES PROVIDED BY ADLEY ASSOCIATES, INC, 1989




REV	NO	DATE	DESCRIPTION

DESIGN	DRWN	CHKD	DATE

Town of Palm Beach
**REACH 3 & 4
ZONING MAP**

Applied Technology & Management, Inc.
2047 Vista Parkway, Suite 101
West Palm Beach, Florida 33411
(561) 659-0041
Certificate of Authorization #4689

LOCATION: G:\WESTPALMBEACH\BARRIES\DRAWINGS\PROJECTS\TOPR GENERAL WORK - 2013 AND UP\A\A\2021 - 2022\LIBRA\TOURIST\ZONING MAP.DWG
C:\Users\j\Documents\2021\2021-2022\LIBRA\TOURIST\ZONING MAP.DWG

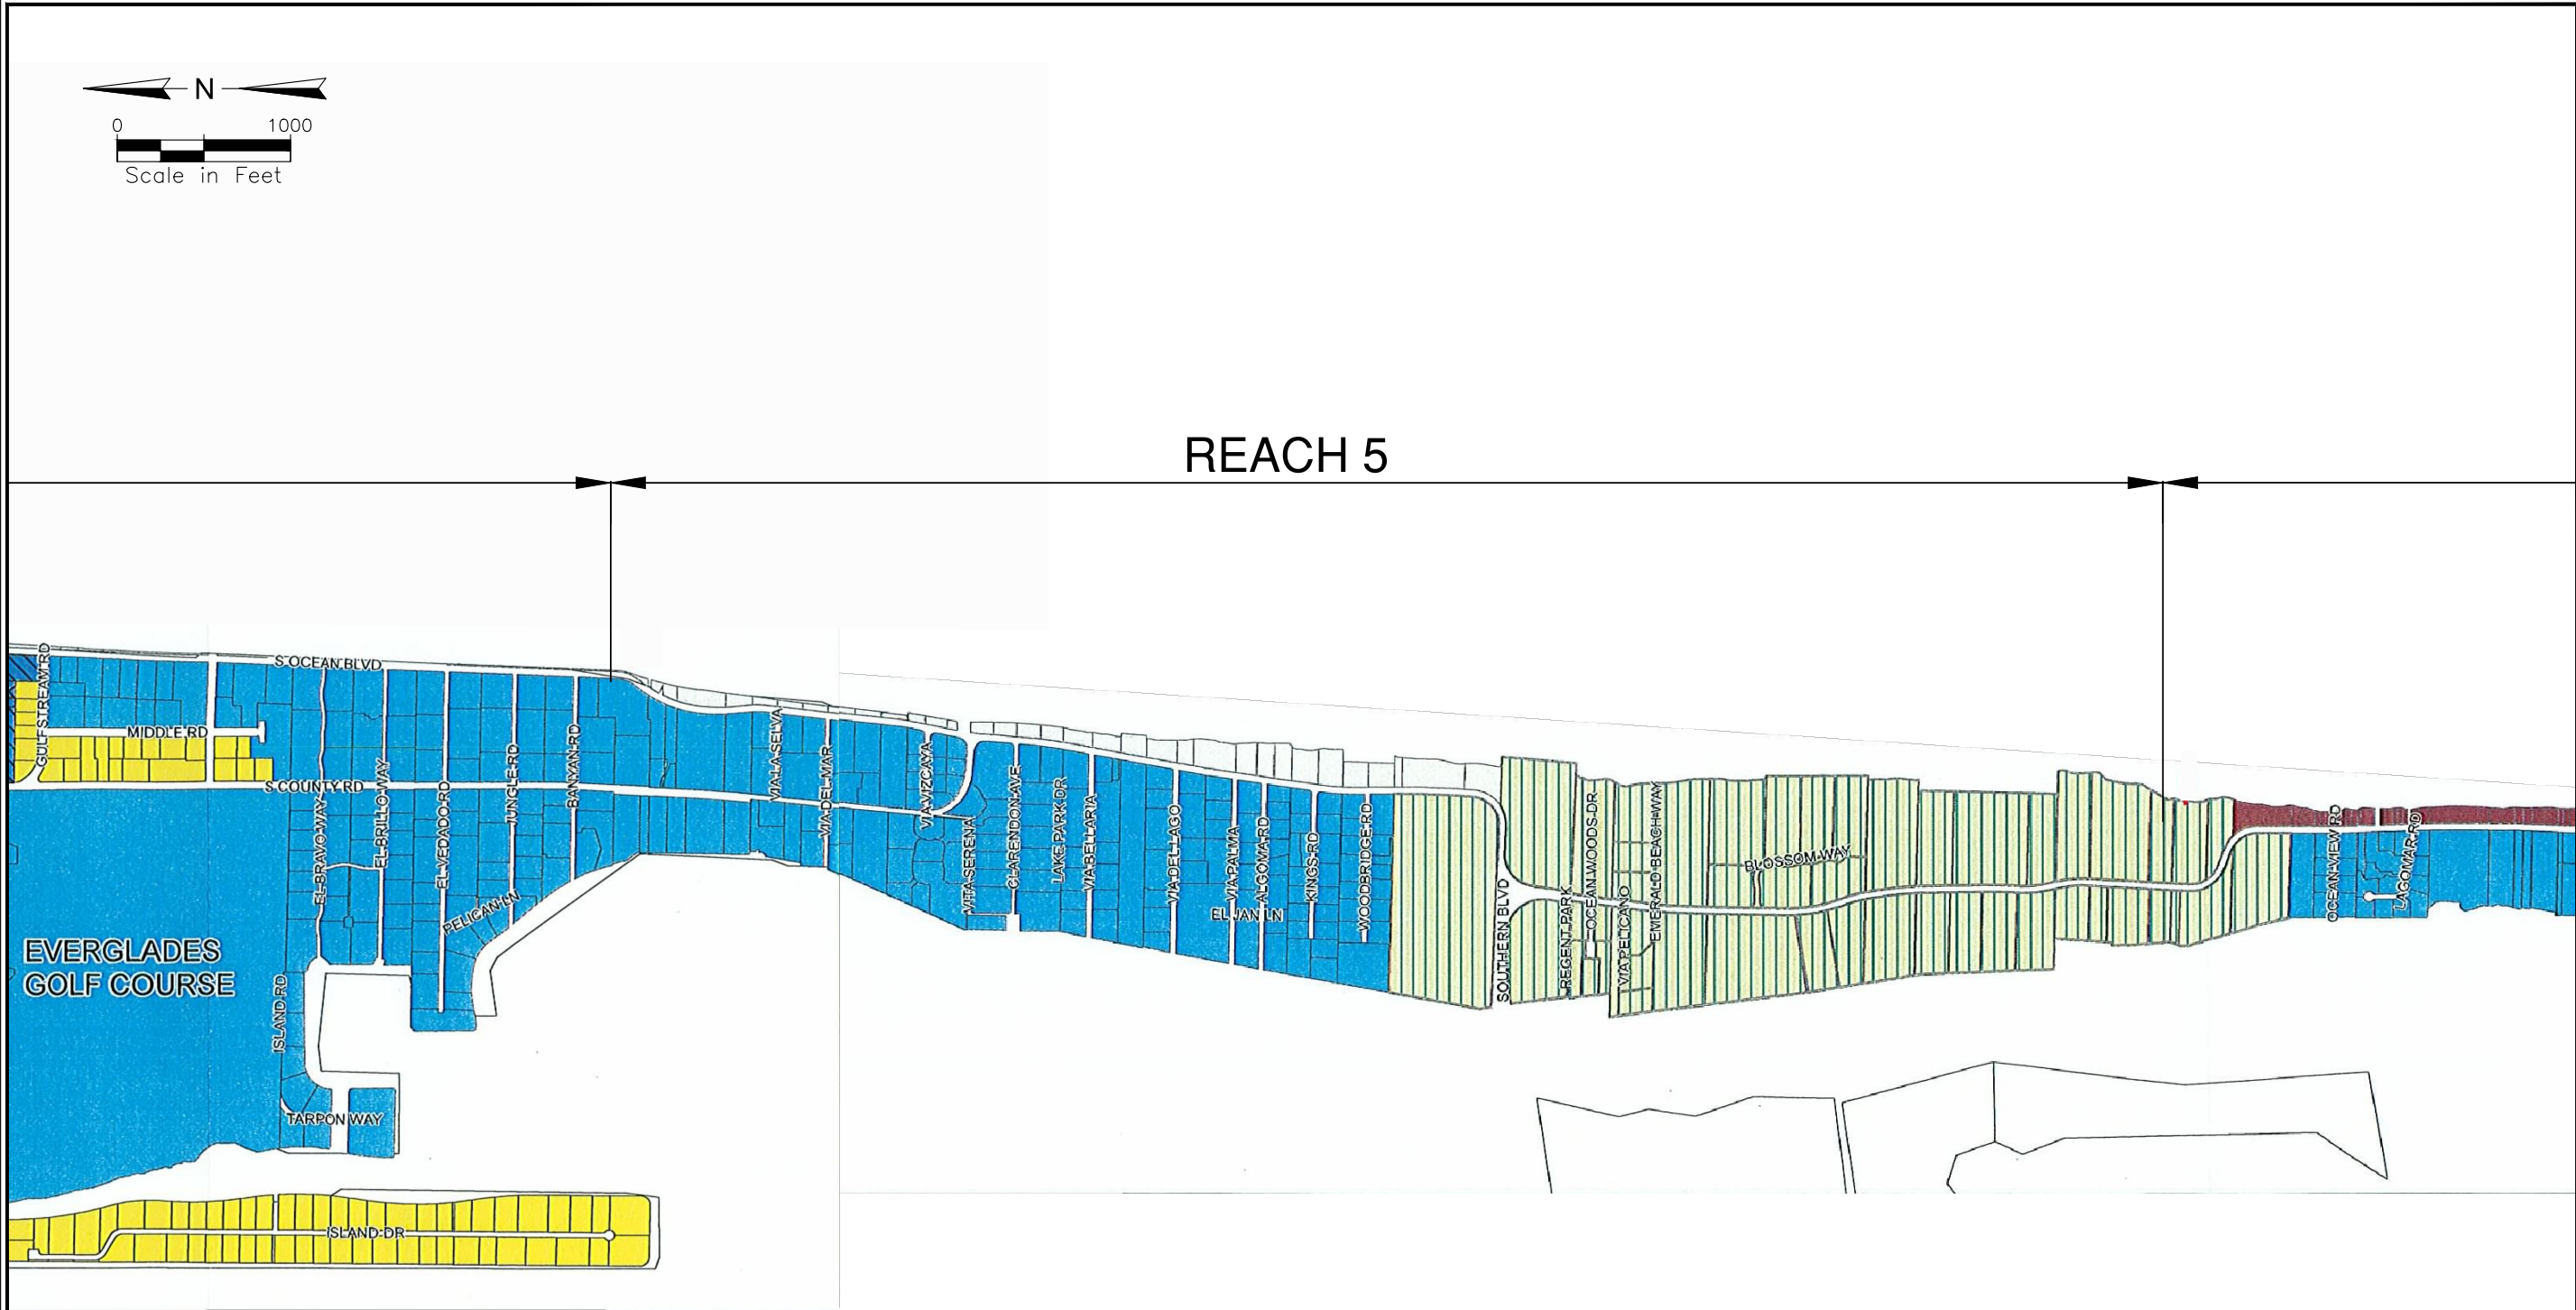

LEGEND

ZONING DESIGNATION

R-AA - LARGE ESTATE RESIDENTIAL	R-D(1) - MODERATE DENSITY RESIDENTIAL	C-WA - WORTH AVENUE	CONSERVATION DISTRICT
R-A - ESTATE RESIDENTIAL	R-D(2) - HEAVY DENSITY RESIDENTIAL	C-B - COMMERCIAL - OFFICES	BEACH AREA
R-B - LOW DENSITY RESIDENTIAL	C-OPI - COMMERCIAL - OFFICE, PROF. & INSTL.	PUD-A - PLANNED UNIT DEVELOPMENT	CITY OF LAKE WORTH
R-C - MEDIUM DENSITY RESIDENTIAL	C-PC - COMMERCIAL - PLANNED CENTER	PUB-B - PLANNED UNIT DEVELOPMENT	TOWN BOUNDARY
	CT-S - COMMERCIAL - TOWN SERVING	PUB-C - PLANNED UNIT DEVELOPMENT	

NOTES: 1. DATA INTERPRETED FROM FIGURES PROVIDED BY ADLEY ASSOCIATES, INC, 1989



REV	NO	DATE	CHKD BY	DRWN BY	DESCRIPTION

DESIGN	DRWN	CHKD	DATE	ISSUE
JE	CM	MI	xx-xxxx	09-28-20
JOB NUMBER				
ISSUE DATE				

Town of Palm Beach


REACH 5

ZONING MAP

Applied Technology & Management, Inc.

2047 Vista Parkway, Suite 101
West Palm Beach, Florida 33411
(561) 659-0041
Certificate of Authorization #4689

LOCATIONS: WEST PALM BEACH, FLORIDA; DRAWINGS: PROJECTS, TOPS, GENERAL WORK - 2013 AND UP; DATE: 2022; LIBRARY: ZONING MAP; DRAWN: JWG

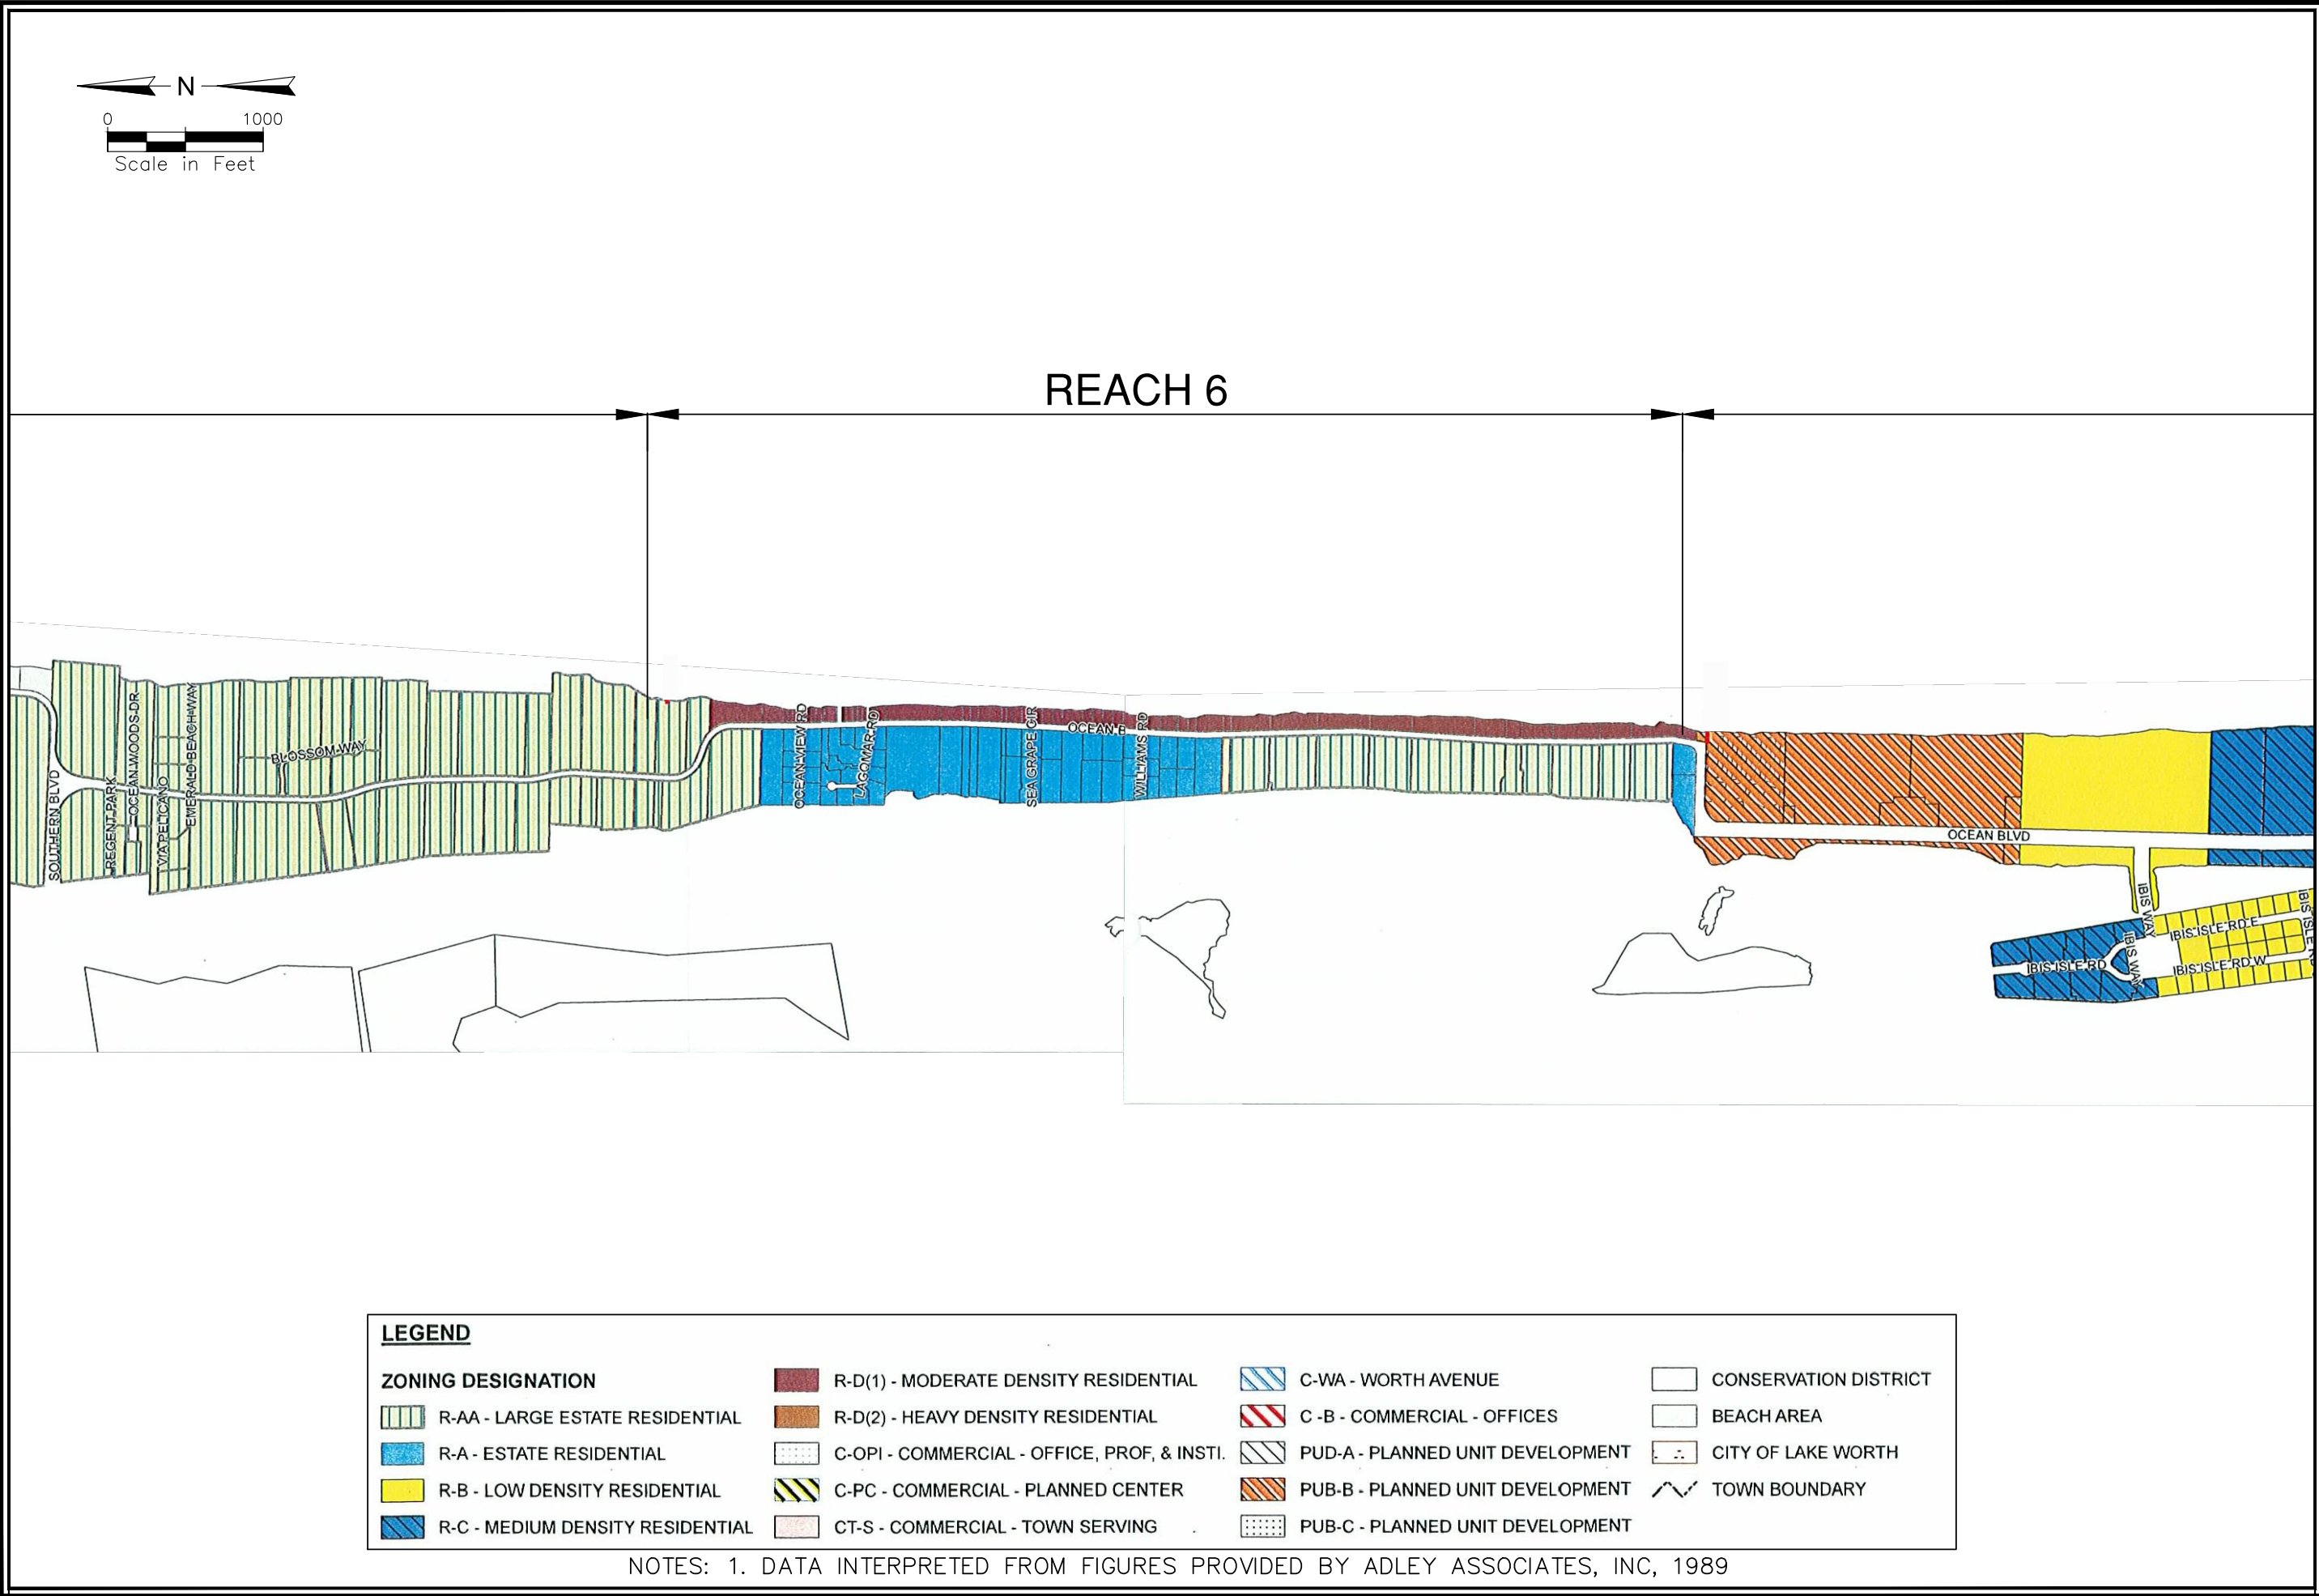

REV	NO	DATE	DESCRIPTION

DESIGN	DRWN	CHKD	JOB	ISSUE
JE	CM	MD	NUMBER	DATE
			xx-xxxx	09-28-20

Town of Palm Beach

REACH 6

ZONING MAP


Applied Technology & Management, Inc.

2047 Vista Parkway, Suite 101
West Palm Beach, Florida 33411
(561) 659-0041
Certificate of Authorization #4689


FIGURE NUMBER

5

C:\Users\G:\WESTPALMBEACH\BARRIES\DRAWINGS\PROJECTS\TOPR GENERAL WORK - 2013 AND UP\X\2021 - 2022\LIBRARY\ZONING MAP.DWG

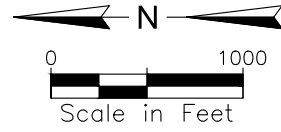

REACH 7

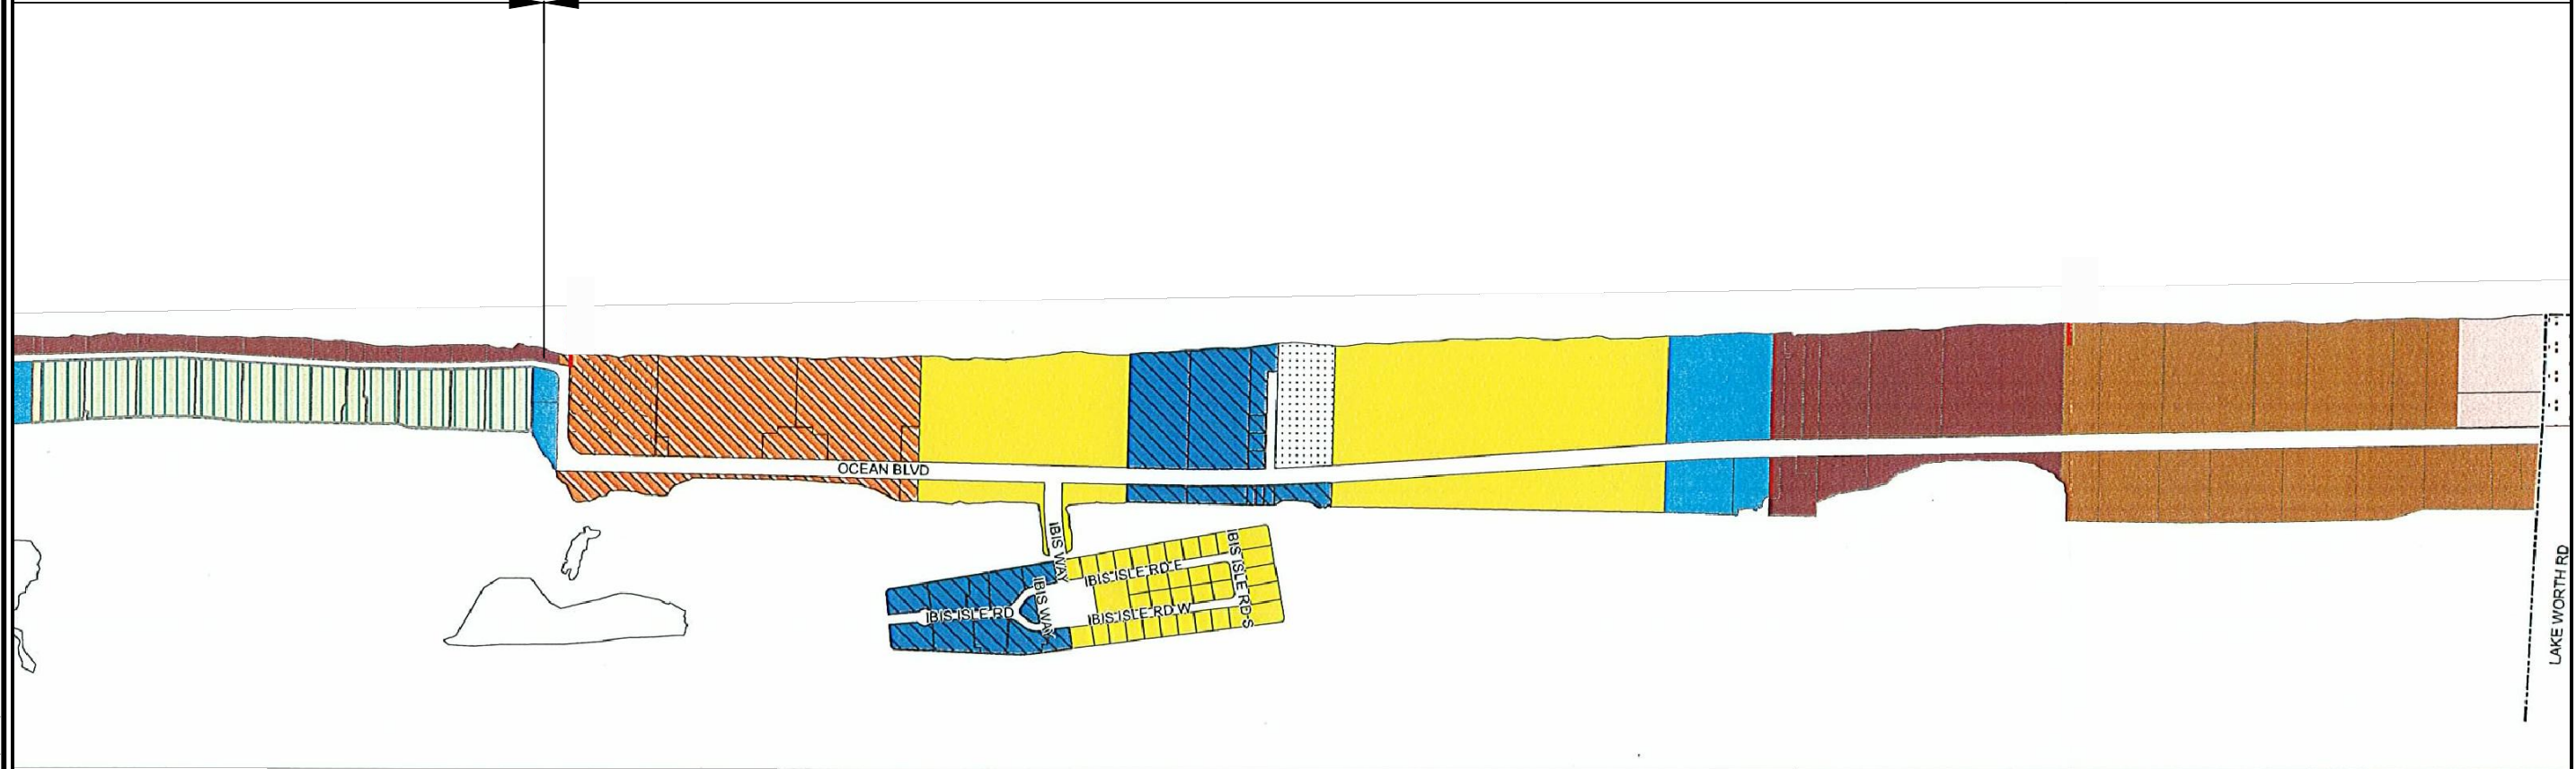

LEGEND

ZONING DESIGNATION

R-AA - LARGE ESTATE RESIDENTIAL	R-D(1) - MODERATE DENSITY RESIDENTIAL	C-WA - WORTH AVENUE	CONSERVATION DISTRICT
R-A - ESTATE RESIDENTIAL	R-D(2) - HEAVY DENSITY RESIDENTIAL	C-B - COMMERCIAL - OFFICES	BEACH AREA
R-B - LOW DENSITY RESIDENTIAL	C-OPI - COMMERCIAL - OFFICE, PROF, & INSTI.	PUD-A - PLANNED UNIT DEVELOPMENT	CITY OF LAKE WORTH
R-C - MEDIUM DENSITY RESIDENTIAL	C-PC - COMMERCIAL - PLANNED CENTER	PUB-B - PLANNED UNIT DEVELOPMENT	TOWN BOUNDARY
	CT-S - COMMERCIAL - TOWN SERVING	PUB-C - PLANNED UNIT DEVELOPMENT	

NOTES: 1. DATA INTERPRETED FROM FIGURES PROVIDED BY ADLEY ASSOCIATES, INC, 1989





REV	NO	DATE	DRWN	CHKD	BY	DESCRIPTION

DESIGN	DRWN	CHKD	JOB	NUMBER	ISSUE	DATE	ISSUE

REACH 7 ZONING MAP

Applied Technology & Management, Inc.
2047 Vista Parkway, Suite 101
West Palm Beach, Florida 33411
(561) 659-0041
Certificate of Authorization #4689

LOCATIONS: WEST PALM BEACH, SHARPS DRAWINGS PROJECTS, TOPS GENERAL WORK - 2013 AND UP, 2021 - 2022 LIBRARY ZONING MAP.DWG

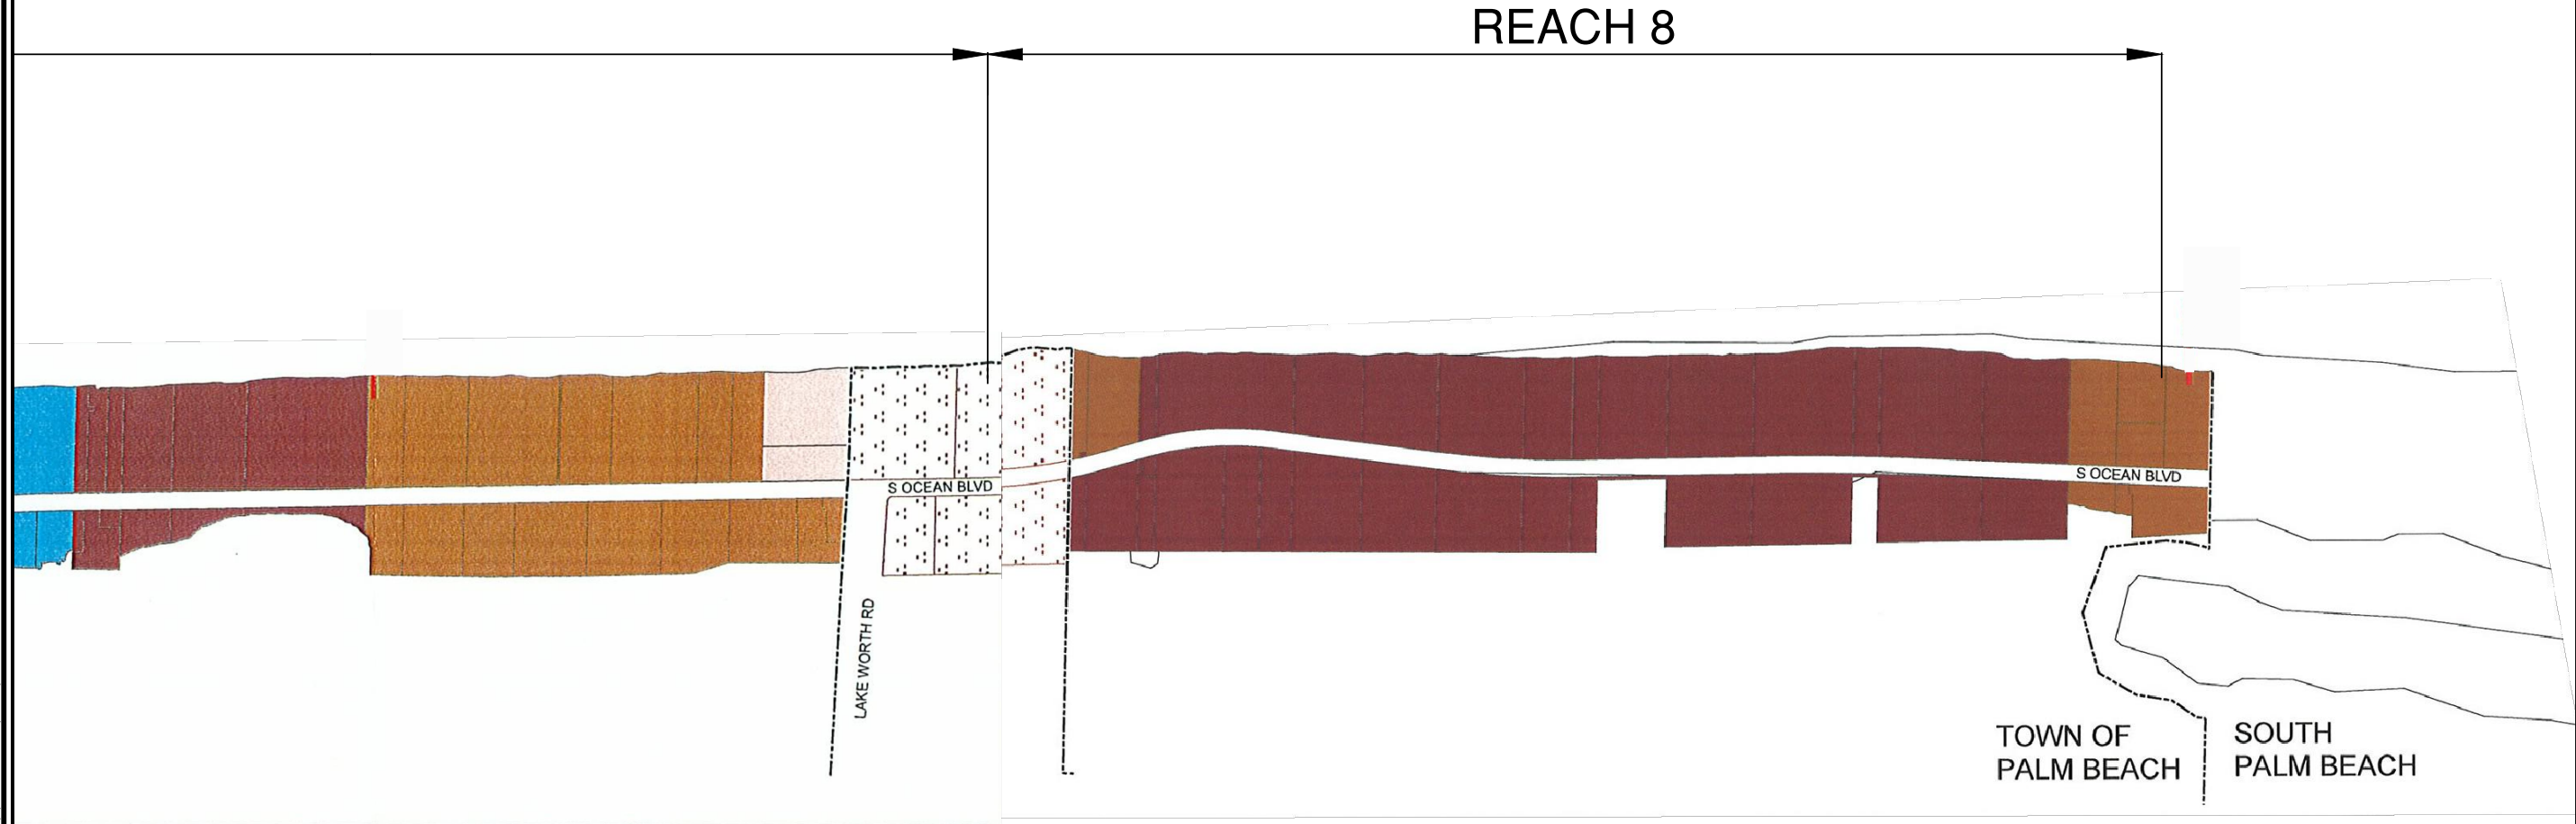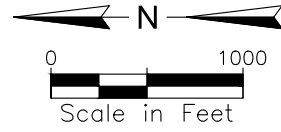

LEGEND

ZONING DESIGNATION

- R-AA - LARGE ESTATE RESIDENTIAL
- R-A - ESTATE RESIDENTIAL
- R-B - LOW DENSITY RESIDENTIAL
- R-C - MEDIUM DENSITY RESIDENTIAL

- R-D(1) - MODERATE DENSITY RESIDENTIAL
- R-D(2) - HEAVY DENSITY RESIDENTIAL
- C-OPI - COMMERCIAL - OFFICE, PROF, & INSTI.
- C-PC - COMMERCIAL - PLANNED CENTER
- CT-S - COMMERCIAL - TOWN SERVING

- C-WA - WORTH AVENUE
- C-B - COMMERCIAL - OFFICES
- PUD-A - PLANNED UNIT DEVELOPMENT
- PUB-B - PLANNED UNIT DEVELOPMENT
- PUB-C - PLANNED UNIT DEVELOPMENT

- CONSERVATION DISTRICT
- BEACH AREA
- CITY OF LAKE WORTH
- TOWN BOUNDARY

NOTES: 1. DATA INTERPRETED FROM FIGURES PROVIDED BY ADLEY ASSOCIATES, INC, 1989



REV	NO	DATE	DRWN	CHKD	BY	DESCRIPTION

DESIGN	DRWN	CHKD	JOB	ISSUE
JE	CM	MD	NUMBER	DATE

REACH 8 ZONING MAP

Applied Technology & Management, Inc.
2047 Vista Parkway, Suite 101
West Palm Beach, Florida 33411
(561) 659-0041
Certificate of Authorization #4689