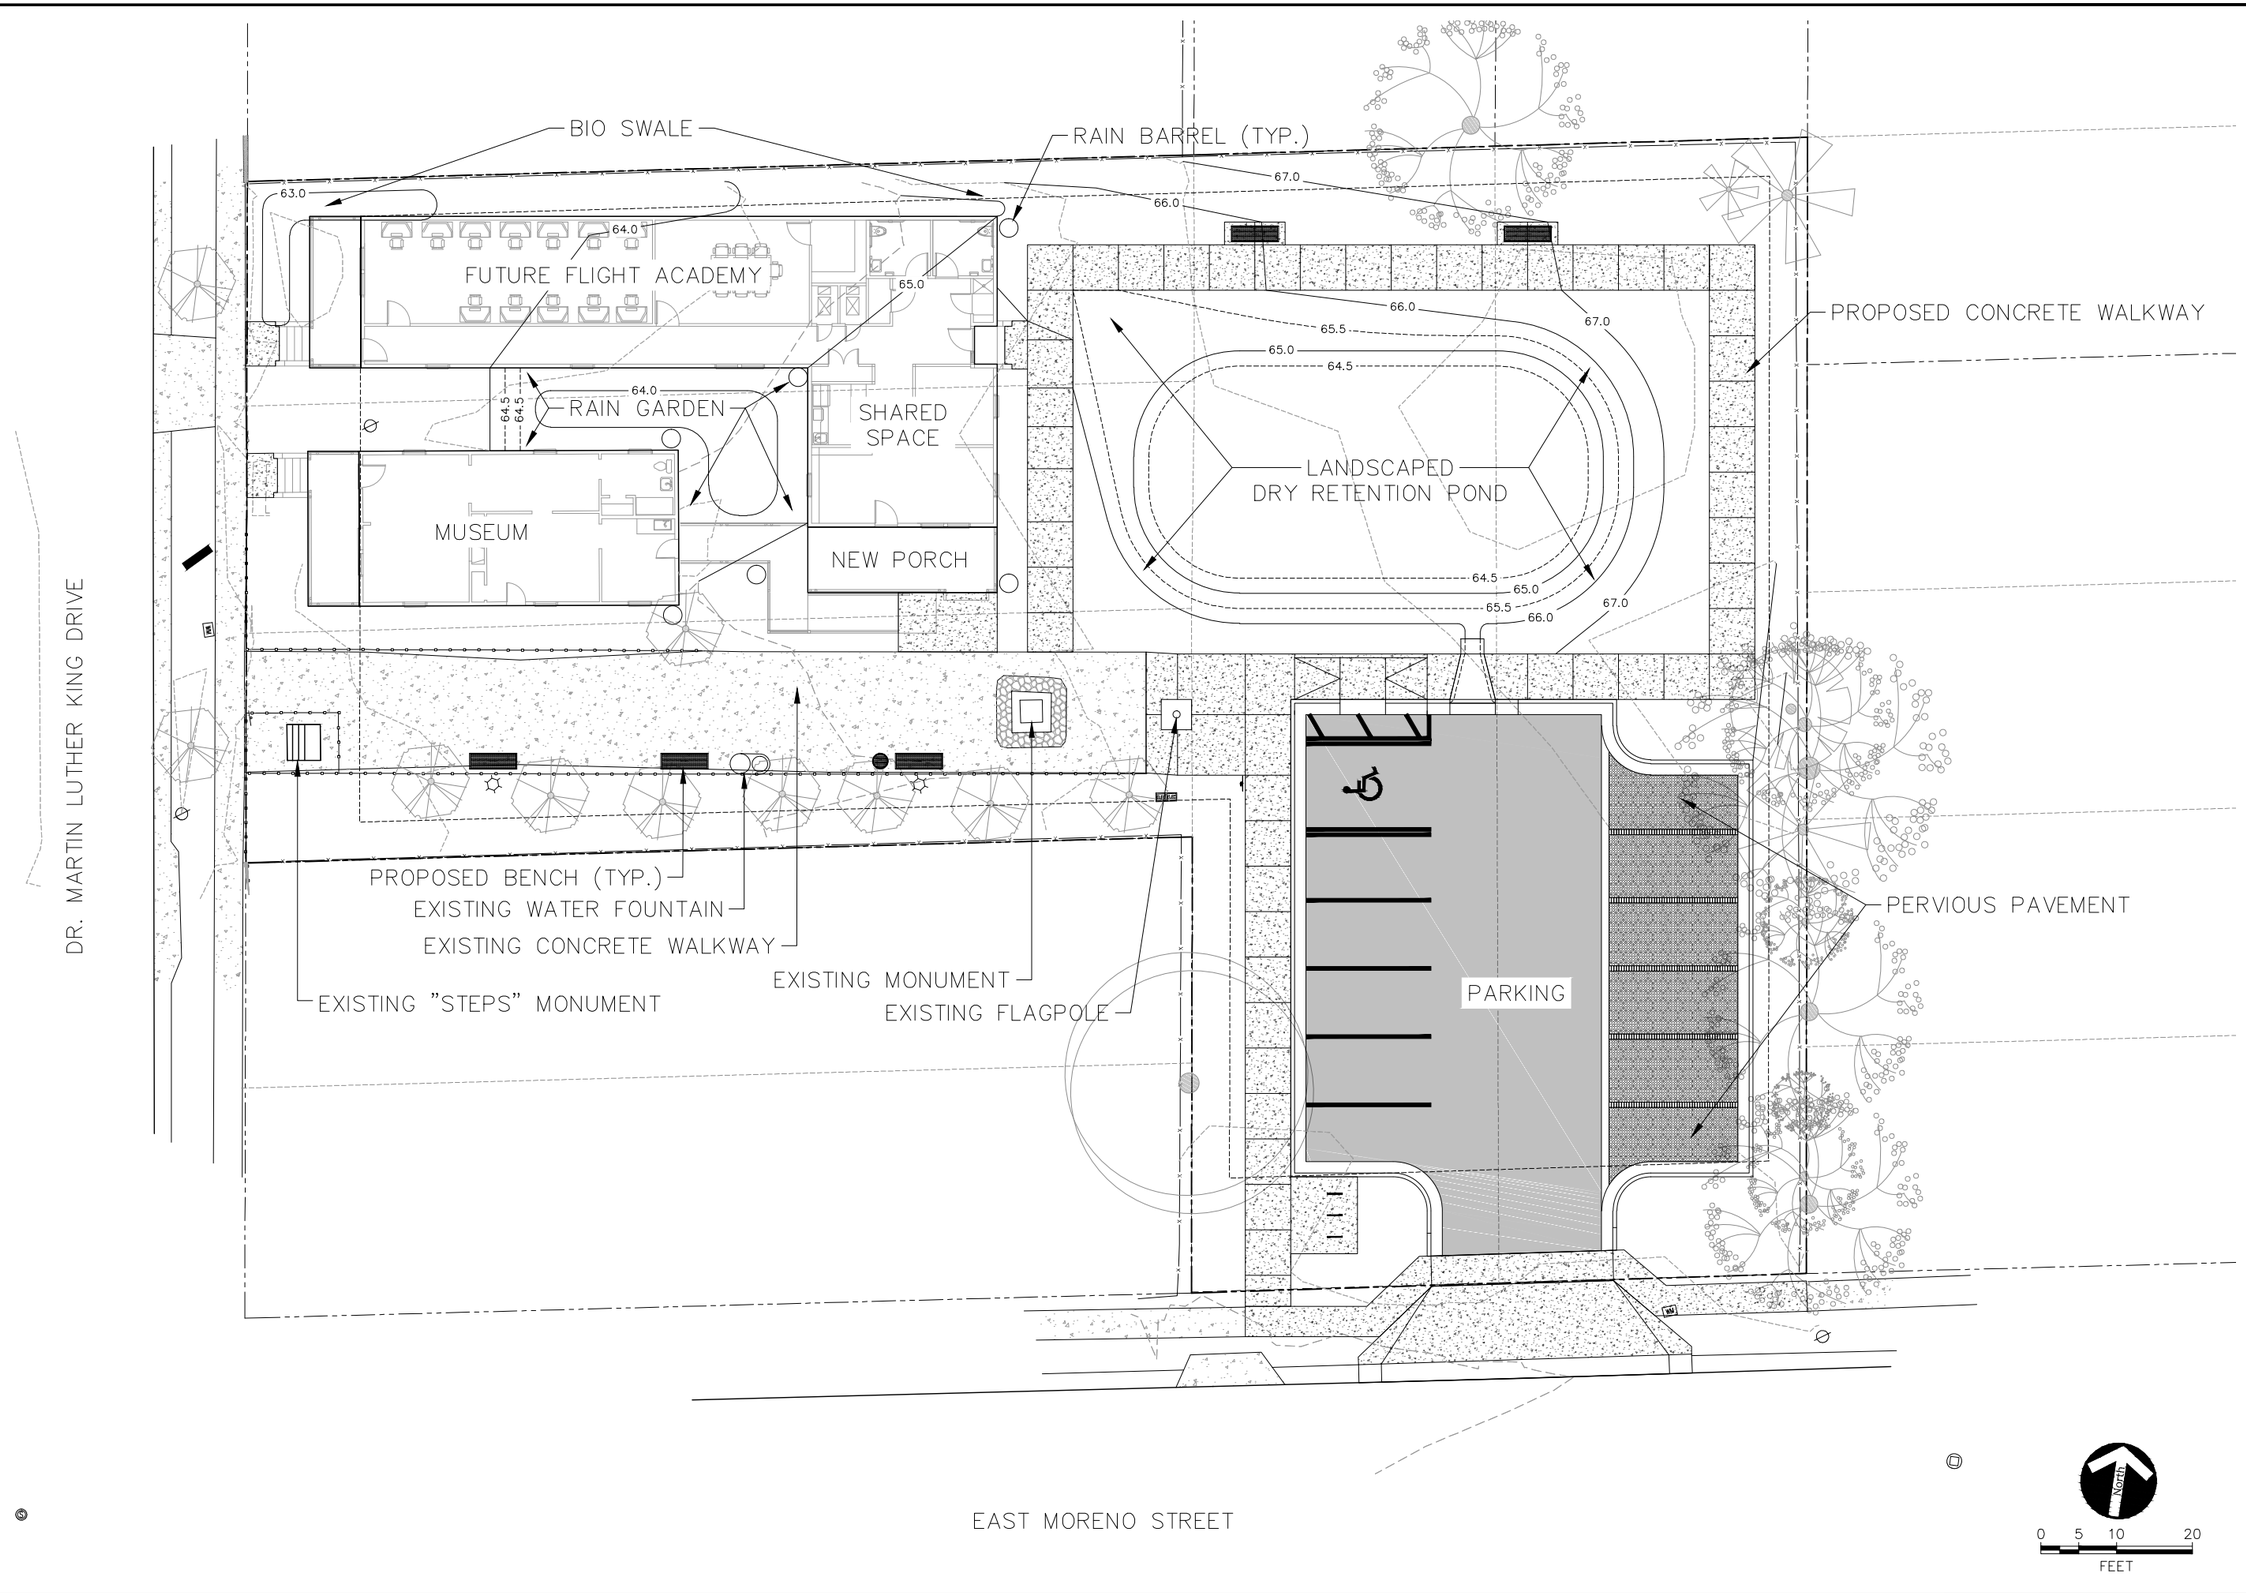

NO.	REVISIONS	DATE	APPROVED BY

GENERAL DANIEL "CHAPPIE" JAMES JR. MEMORIAL PARK

SITE PLAN

ATKINS
2114 AIRPORT BLVD., SUITE 1450
PENSACOLA, FLORIDA 32504
PHONE NO. 850.478.9844
CERTIFICATE OF AUTHORIZATION NO. 24

ENGINEER OF RECORD

ZACKARY W. STUHR
FL# 77671

DRAWN BY:	ZWS
DESIGNED BY:	ZWS
CHECKED BY:	---
APPROVED BY:	GSA
PROJECT NUMBER	100046428
DRAWING NUMBER	EX-01

User: stuh6797
T:\City of Pensacola Projects\Chappie James reno_stormwater imp\DWGs\Plan Sheets\C-300 Grading Plan.dwg 09/28/2015 02:21:12 PM