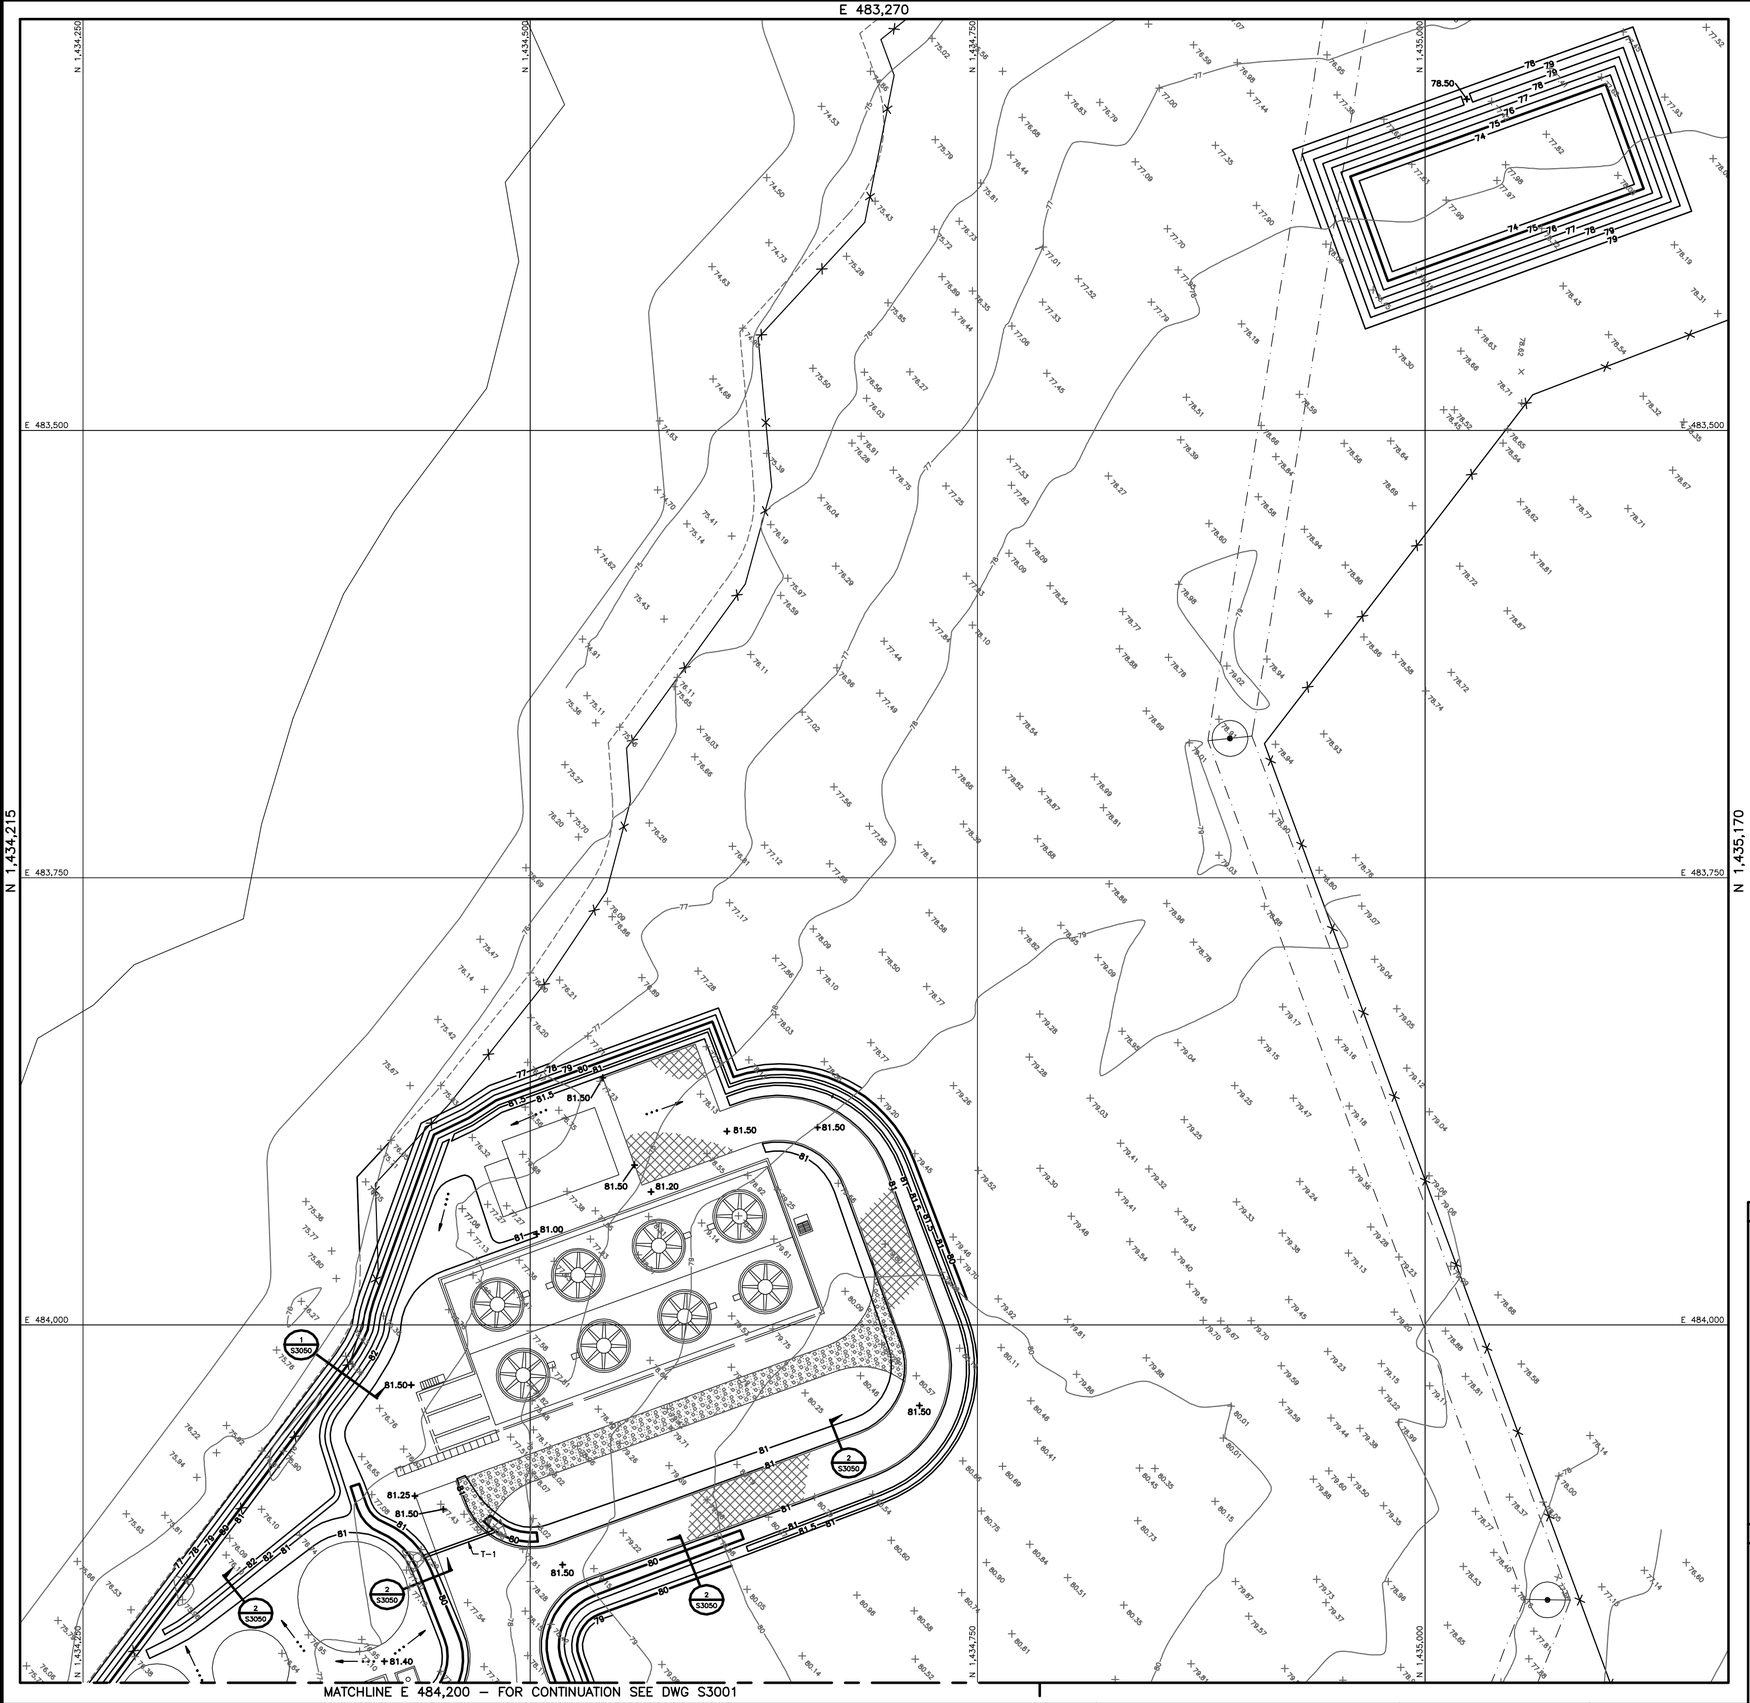

KEY PLAN

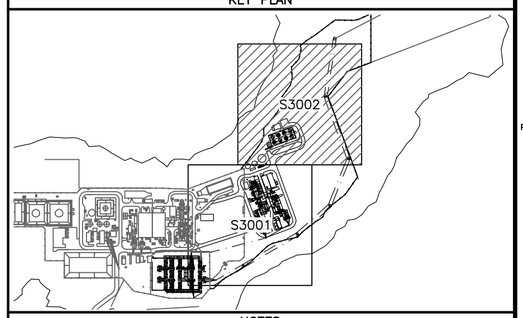

NOTES

1. SEE DWG S3000 FOR GENERAL NOTES, LEGEND, ABBREVIATIONS AND KEY PLAN.

FOR PERMITTING PURPOSE ONLY APPROVED FOR CONSTRUCTION

NO	DATE	REVISIONS AND RECORD OF ISSUE	DRN	DES	CHK	PDE	APP
0	04/01/2008	ISSUED FOR CONSTRUCTION	MRR	JMS	MJS	MJS	AA

SCALE: 1"=30'

I HEREBY CERTIFY THAT THIS DOCUMENT WAS PREPARED BY ME OR UNDER MY DIRECT SUPERVISION AND THAT I AM A DULY REGISTERED PROFESSIONAL ENGINEER UNDER THE LAWS OF THE STATE OF FLORIDA.
SIGNED _____
DATE _____ REG NO. _____

BLACK & VEATCH CORPORATION
ENGINEER JMS DRAWN MRR
CHECKED MJS DATE 04/01/2008

FLORIDA MUNICIPAL POWER AGENCY
CANE ISLAND POWER PARK UNIT 4
GRADING AND DRAINAGE – SITE
SHEET 2

PROJECT DRAWING NUMBER: 147651–4STF–S3002
REV: 0
CODE
AREA
FIGURE 3.8–4

RUM02825 ACAD 16.1s (LMS Tech)
A1MSL0108 1=1
04/02/08 08:59:35