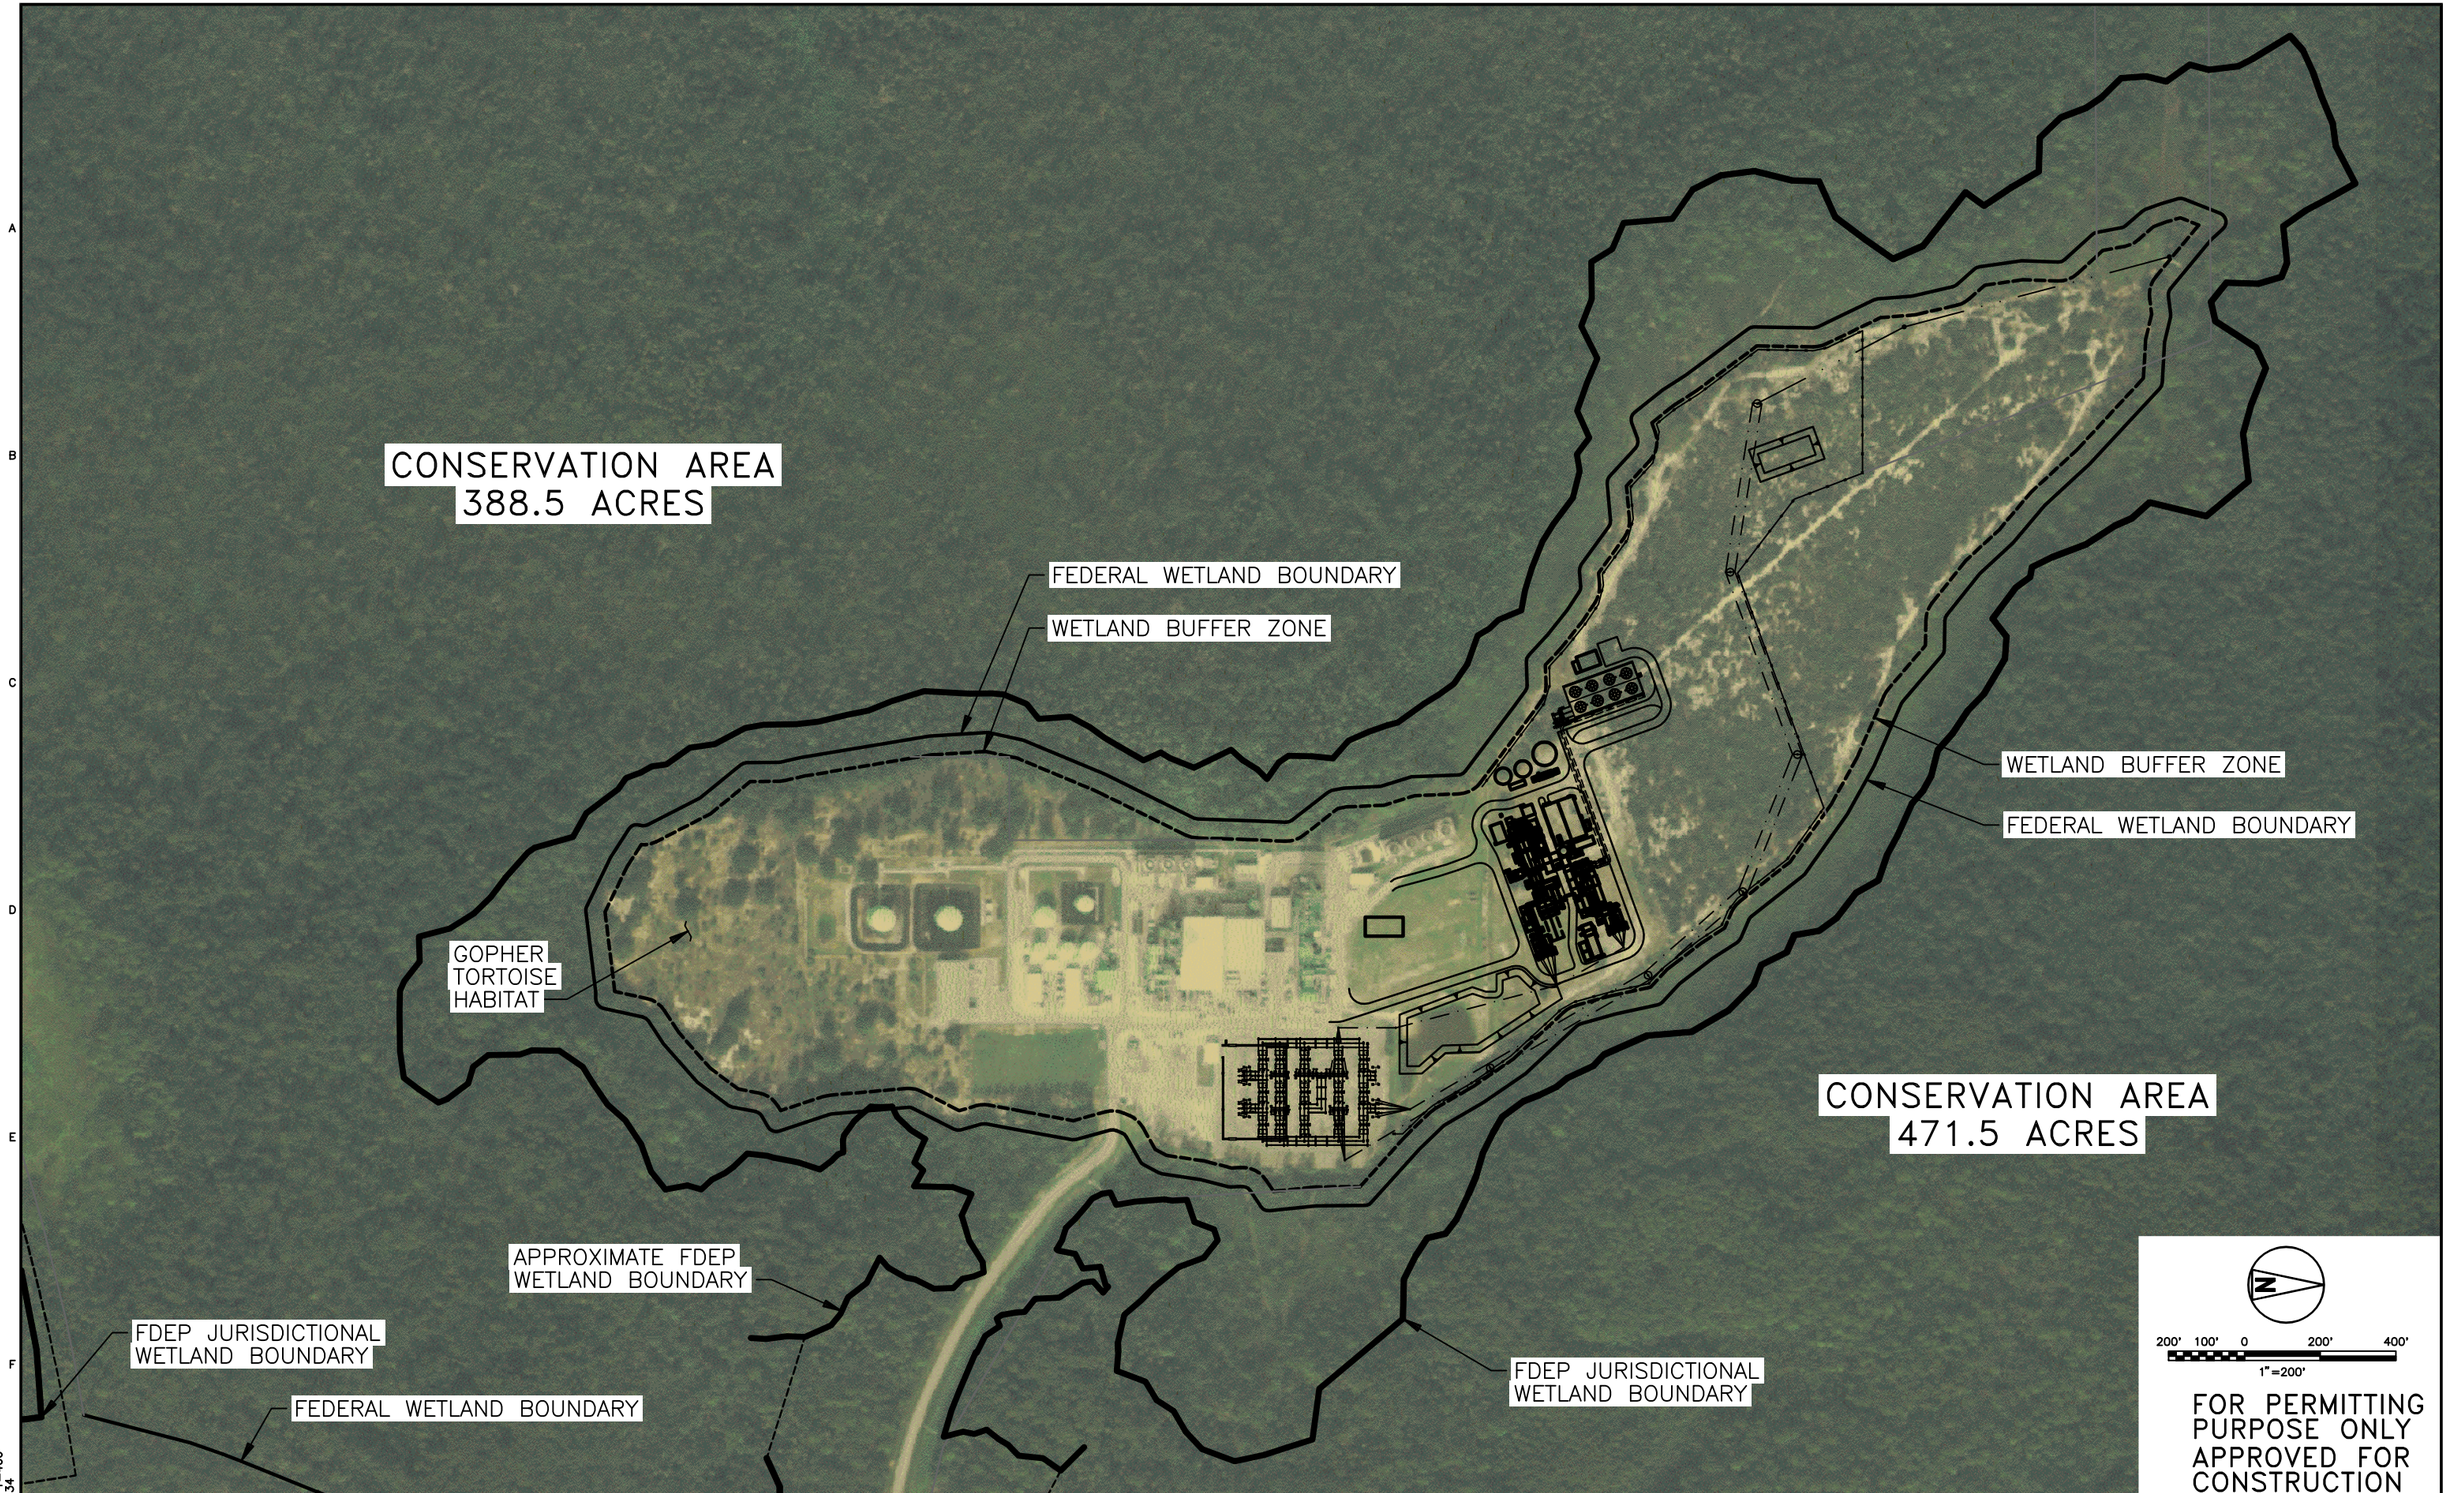

FOR PERMITTING PURPOSE ONLY
APPROVED FOR CONSTRUCTION

NO	DATE	REVISIONS AND RECORD OF ISSUE	DRN	DES	CHK	PDE	APP
0	04/01/2008	ISSUED FOR CONSTRUCTION	MRR	JMS	MJS	MJS	SAA

I HEREBY CERTIFY THAT THIS DOCUMENT WAS PREPARED BY ME OR UNDER MY DIRECT SUPERVISION AND THAT I AM A DULY REGISTERED PROFESSIONAL ENGINEER UNDER THE LAWS OF THE STATE OF FLORIDA.

SIGNED _____

DATE _____ REG NO. _____

BLACK & VEATCH CORPORATION

ENGINEER JMS | DRAWN MRR

CHECKED MJS | DATE 04/01/2008

FLORIDA MUNICIPAL POWER AGENCY
CANE ISLAND POWER PARK UNIT 4

PROJECT AERIAL

PROJECT 147651-DS-0112 | DRAWING NUMBER | REV 0

CODE

AREA

ACAD 16.1s (LMS Tech)
D1 1=400
RUM02825 09:38:34
A1ASL015 03/26/08

Attachment G