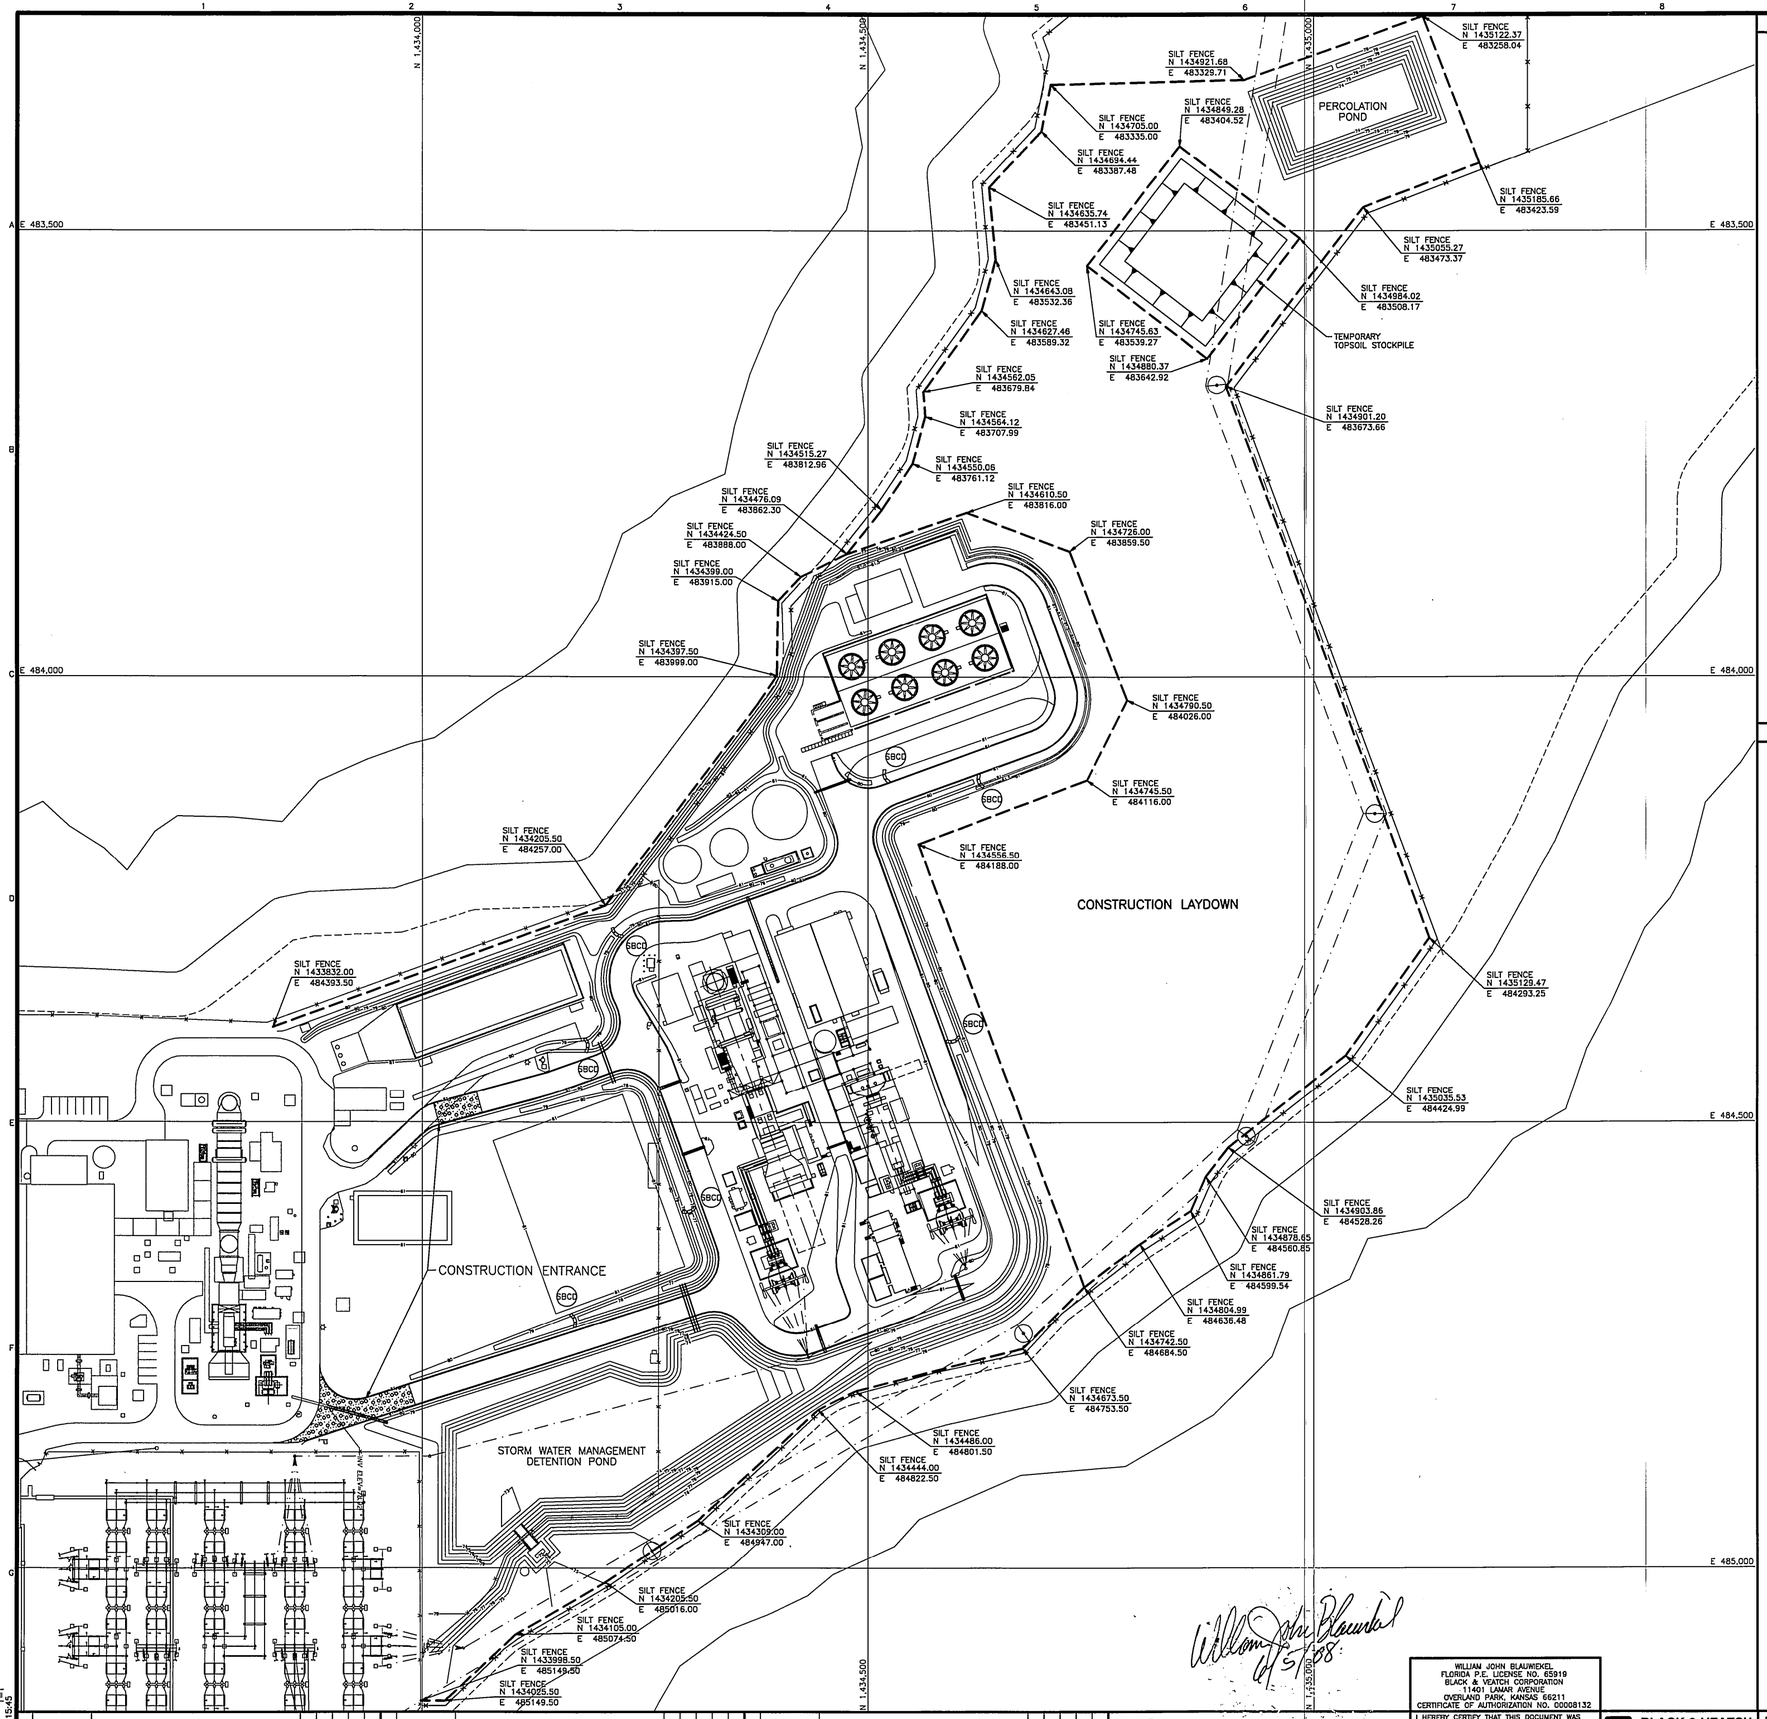

GENERAL NOTES APPLICABLE TO ALL S3100 DRAWINGS

1. FOR GENERAL NOTES, LEGEND, AND ABBREVIATIONS SEE DWG S3000.
2. ALL EROSION CONTROL WORK SHALL BE IN ACCORDANCE WITH THE CONSTRUCTION SITE EROSION CONTROL PLAN.
3. SILT FENCE SHALL BE LOCATED AND INSTALLED IN ACCORDANCE WITH THE REQUIREMENTS OF THE CONSTRUCTION SITE EROSION CONTROL PLAN.
4. SEE DWG S3150 FOR EROSION CONTROL SECTIONS AND DETAILS.
5. STRAW BALE CHECK DAMS SHALL BE USED IN ALL DITCHES PER DETAIL ON DWG S3150.
6. SILT FENCE INLET PROTECTION SHALL BE USED AT ALL CULVERT AND TRENCH DRAIN INLETS.

LEGEND APPLICABLE TO ALL S3100 DRAWINGS

SBCD	STRAW BALE CHECK DAM
250	EXISTING CONTOUR
250	NEW CONTOUR
	SILT FENCE
	STORM WATER FLOW INDICATOR
	PROPERTY BOUNDARY
	CONSTRUCTION ENTRANCE

FOR PERMITTING PURPOSE ONLY APPROVED FOR CONSTRUCTION

NO	DATE	REVISIONS AND RECORD OF ISSUE	DRN	DES	CHK	PDE	APP
1	06/06/2008	GENERAL REVISIONS	MRR	UMS	MJS	MJS	SAA
0	04/01/2008	ISSUED FOR CONSTRUCTION	MRR	UMS	MJS	MJS	SAA

60' 30' 0 60' 120'
SCALE: 1" = 60'

WILLIAM JOHN BLAUWEKEL
FLORIDA P.E. LICENSE NO. 65919
BLACK & VEATCH CORPORATION
11401 LAMAR AVENUE
OVERLAND PARK, KANSAS 66211
CERTIFICATE OF AUTHORIZATION NO. 00008132

I HEREBY CERTIFY THAT THIS DOCUMENT WAS PREPARED BY ME OR UNDER MY DIRECT SUPERVISION AND THAT I AM A DULY REGISTERED PROFESSIONAL ENGINEER UNDER THE LAWS OF THE STATE OF FLORIDA.
SIGNED WILLIAM JOHN BLAUWEKEL
DATE 06/06/2008 REG NO. 65919

BLACK & VEATCH CORPORATION

ENGINEER	JMS	DRAWN	MRR
CHECKED	MJS	DATE	04/01/2008

FLORIDA MUNICIPAL POWER AGENCY
CANE ISLAND POWER PARK UNIT 4

EROSION CONTROL PLAN SHEET

PROJECT / DRAWING NUMBER: 147651-4STE-S3100
REV: 1
CODE:
AREA:
FIGURE 3.8-6

RUN02825 ACAD 16.1s (LMS Tech)
A3STD07 E1 A1
06/05/08 08:15:45