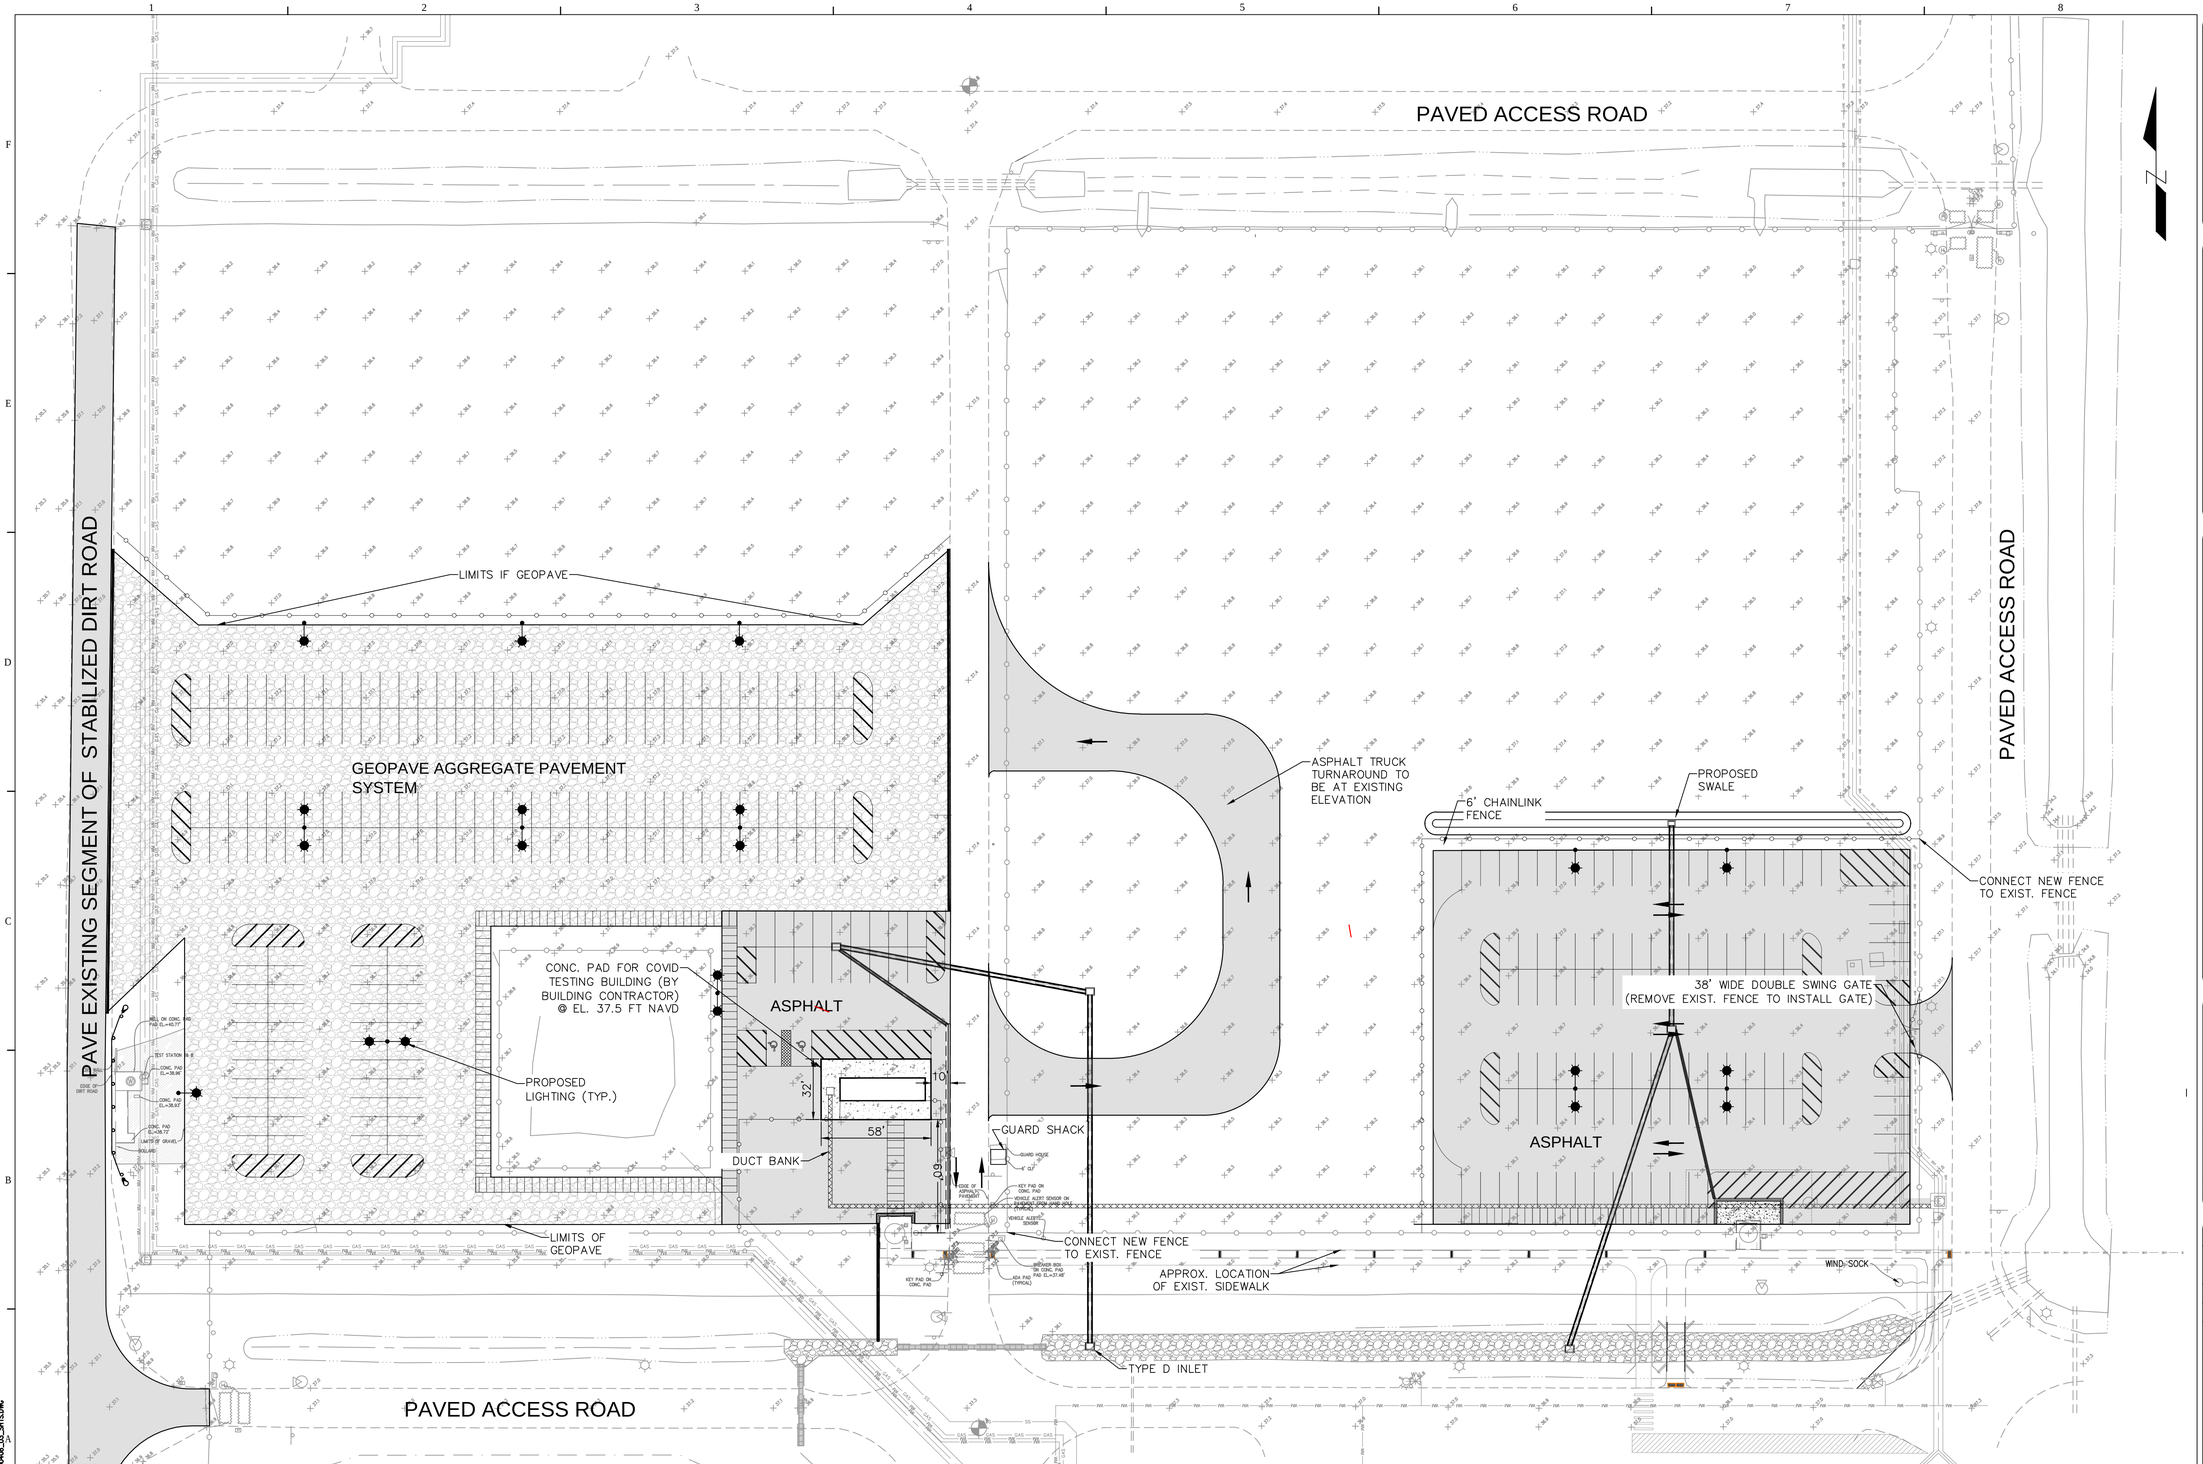

NOTE:
1. CONTROLS, LIGHTING AND CAMERAS FOR AUTOMATED SECURITY GATES WILL BE "BY OTHERS", INCLUDING NEW INSTALLATION AND/OR RELOCATION OF EXISTING CONDUIT AND EQUIPMENT.

0 20' 40' 80'
1" = 40'

FOR BURIED UTILITY INFORMATION
THREE (3) BUSINESS DAYS BEFORE YOU DIG CALL 811
(or 1-800-432-4770)
Sunshine 811
www.sunshine811.com

Jacobs
2300 PGA BLVD, SUITE 700
PALM BEACH GARDENS, FL 33410
PHONE: 561.799.3855
FLORIDA C.O.A. #2822

DESIGN ENGINEER:

DAVID O. SCOTT, PE
FLORIDA REGISTRATION NO. 58166

FPL OCEC
PARKING LOT IMPROVEMENTS

FLORIDA POWER & LIGHT COMPANY

REV	DATE	REVISION DESCRIPTION

THIS LINE IS ONE INCH LONG WHEN PLOTTED FULL SCALE

THIS DRAWING MUST BE USED IN CONJUNCTION WITH THE APPLICABLE OR GOVERNING TECHNICAL SPECIFICATIONS AND OTHER CONTRACT DOCUMENTS.

PROJECT NO: EEXJ0408

DATE: NOVEMBER 17, 2021

DISC. LEAD:	DESIGNER:	CHECKER:
DOS	JCH	DS

SHEET TITLE

OVERALL SITE PLAN

SHEET 4 OF 17

DRAWING NO. C-101

PLOT DATE: 12/1/2021 BY: HAREJ LAST SAVED: 12/1/2021 CREATED: 9/23/2021

FILENAME: 08_2021\EEXJ0408_01_SHTS
FILES: STANDARD\EEXJ0408_01_SHTS.DWG