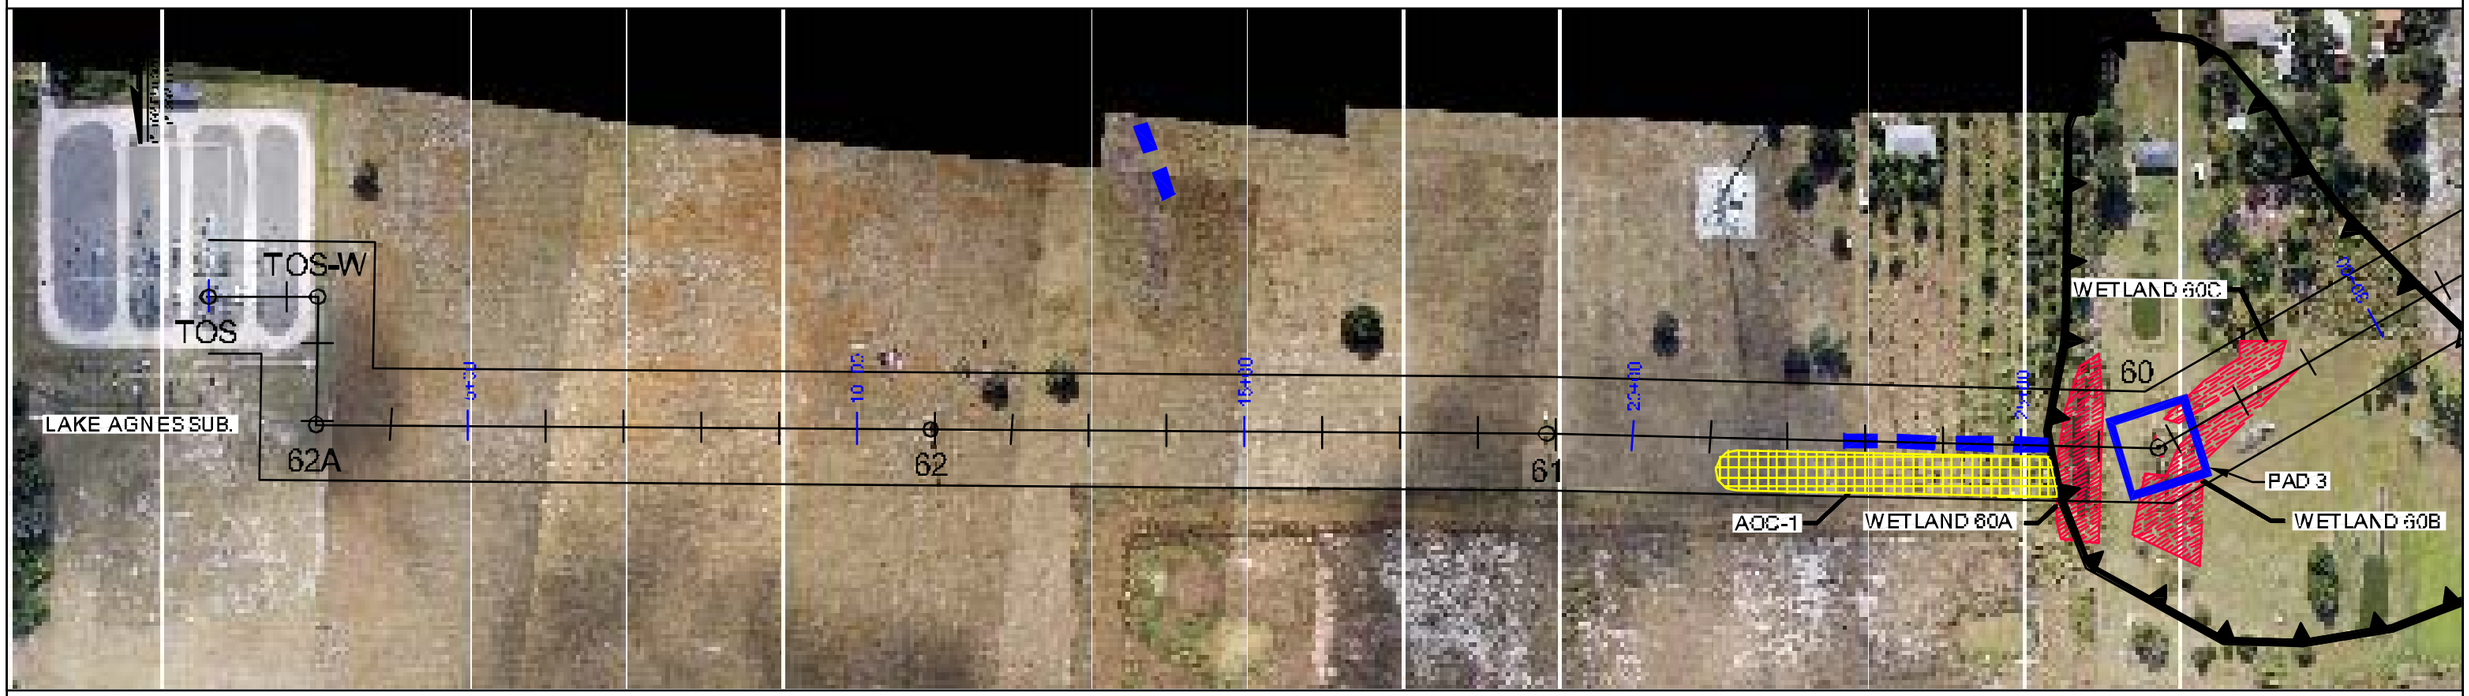

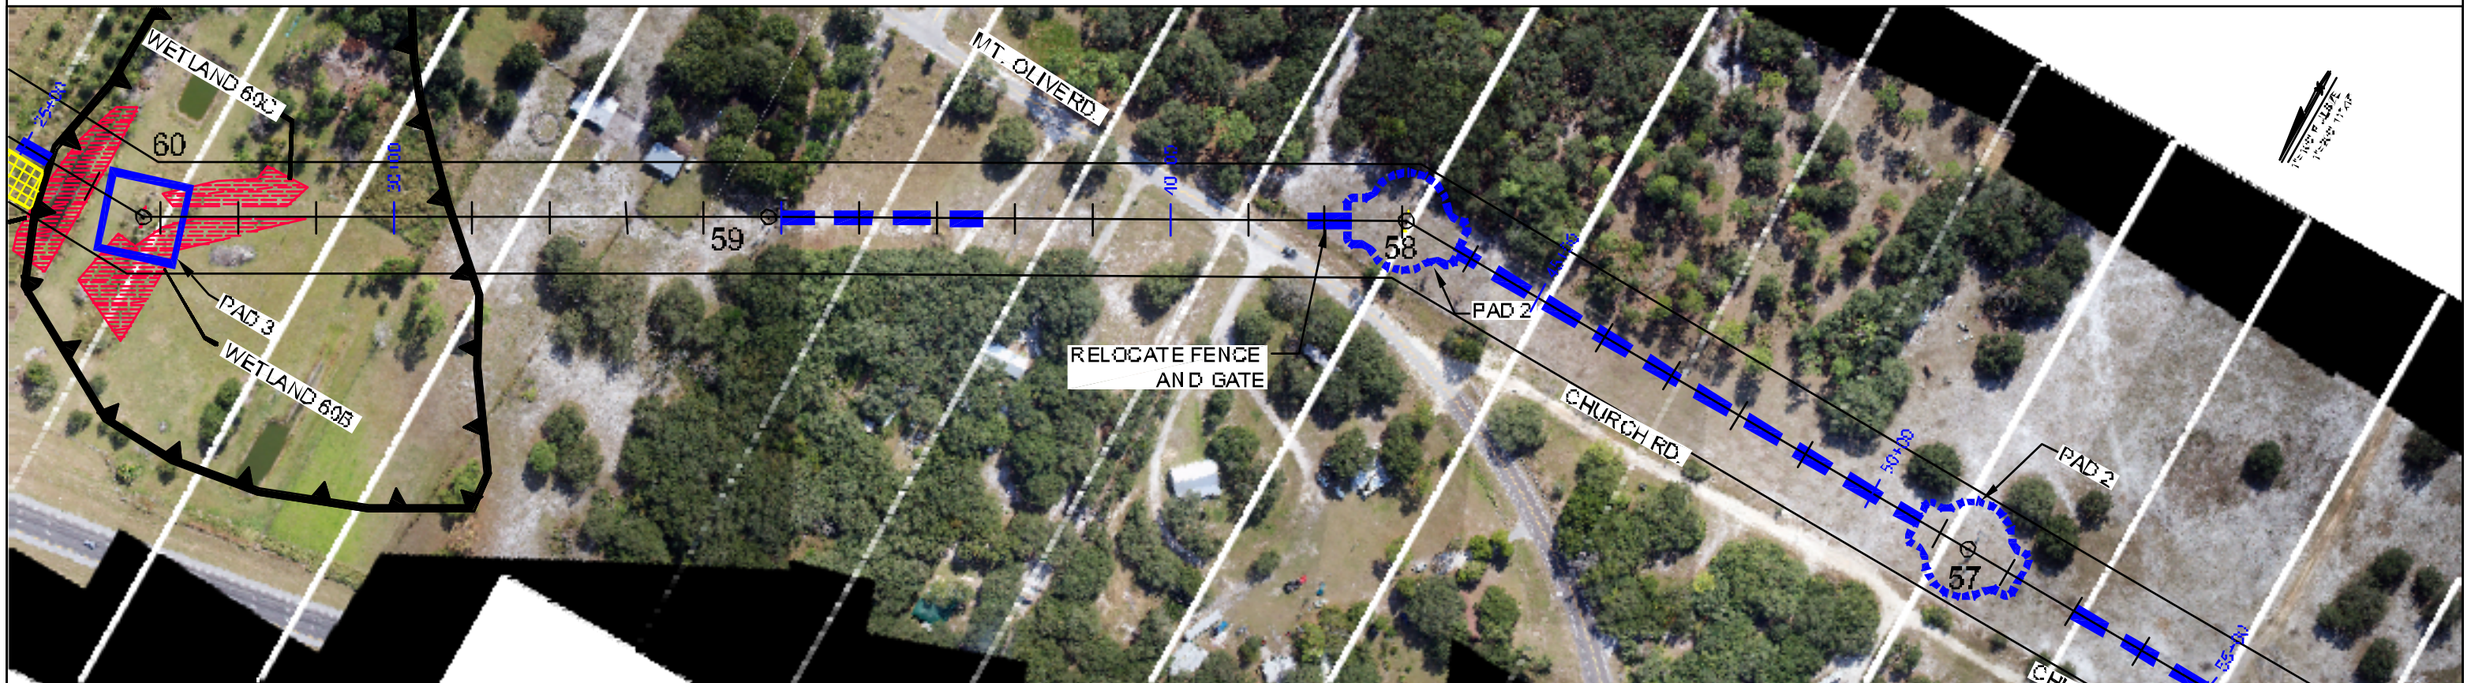

NO	DATE	REVISIONS AND RECORD OF ISSUE	BY	CHK	APP
1	8/01/11	ISSUED FOR PERMIT	JBN	RPM	JLB
0	10/18/10	INITIAL ISSUE	JEO	RPM	JLB

WORK ORDER NUMBER:

X	NOT TO BE USED FOR CONSTRUCTION	DATE	APPROVED
	RELEASED FOR EQUIPMENT/STRUCTURE FABRICATION		
	RELEASED FOR CONSTRUCTION		
	CONFORMED TO CONSTRUCTION RECORDS		

ENGINEER OF RECORD
Black & Veatch CA8132
201 E. Orange Avenue
Suite 500
Orlando, Florida 32801

BLACK & VEATCH
building a world of difference.
ENERGY WATER INFORMATION ENVIRONMENT

ENGINEER JLB DRAWN JEO
CHECKED RAM DATE 10/18/10

ORLANDO UTILITIES COMMISSION
ORLANDO, FLORIDA

LAKE AGNES SUB. – MCINTOSH SUB.
PROPOSED IMPROVEMENTS

OUC The reliable one

B&V PROJECT # 145796

SCALE: 1" = 200'

DRAWING NUMBER T1000

SHEET NUMBER 1 OF 9

CAD. FILE: T1000.dwg