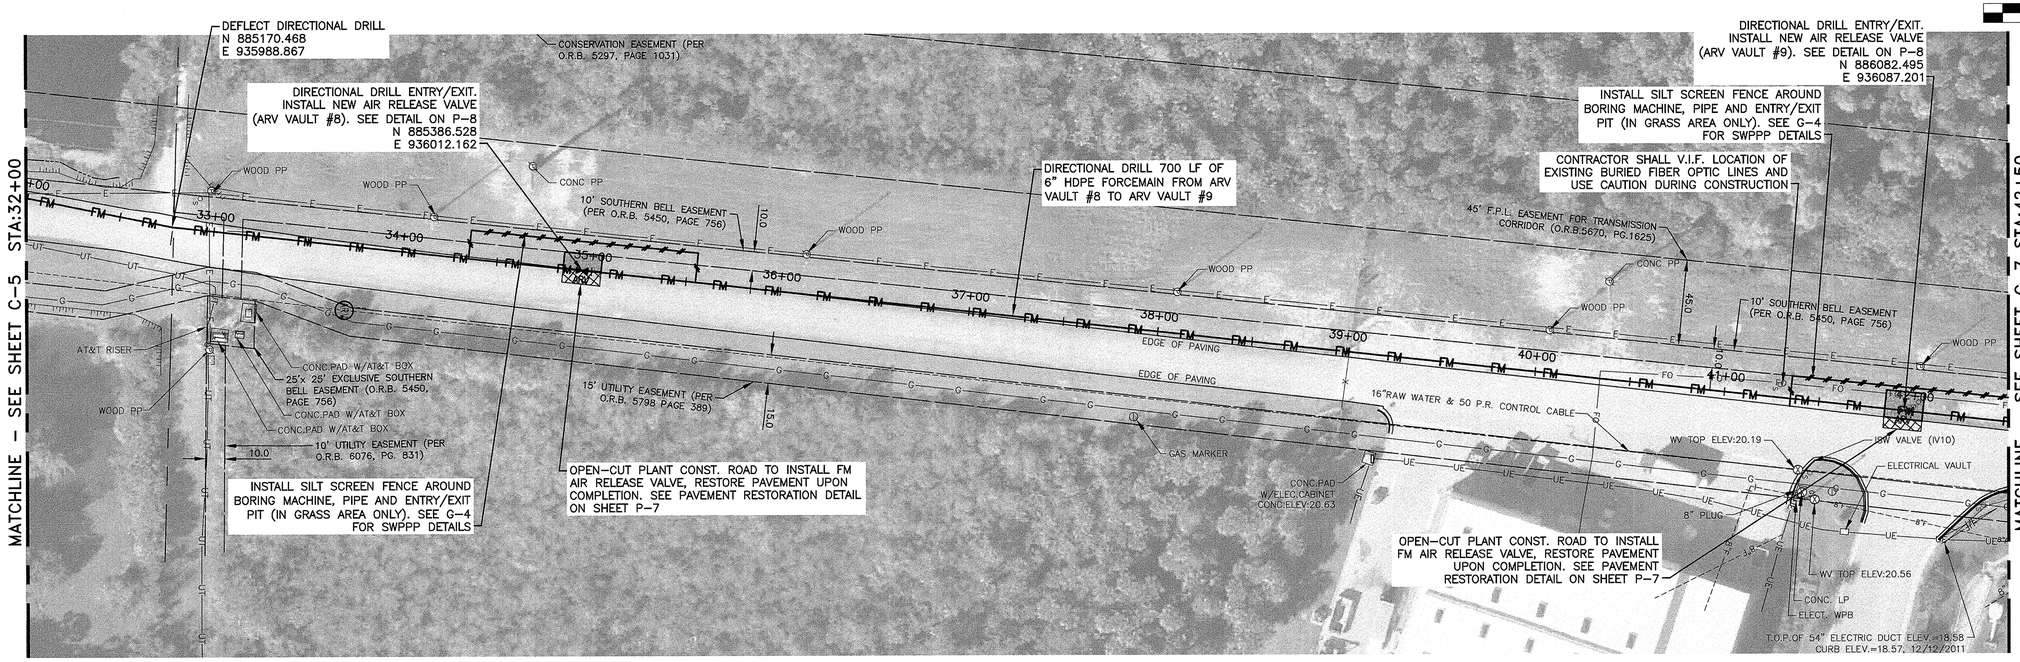

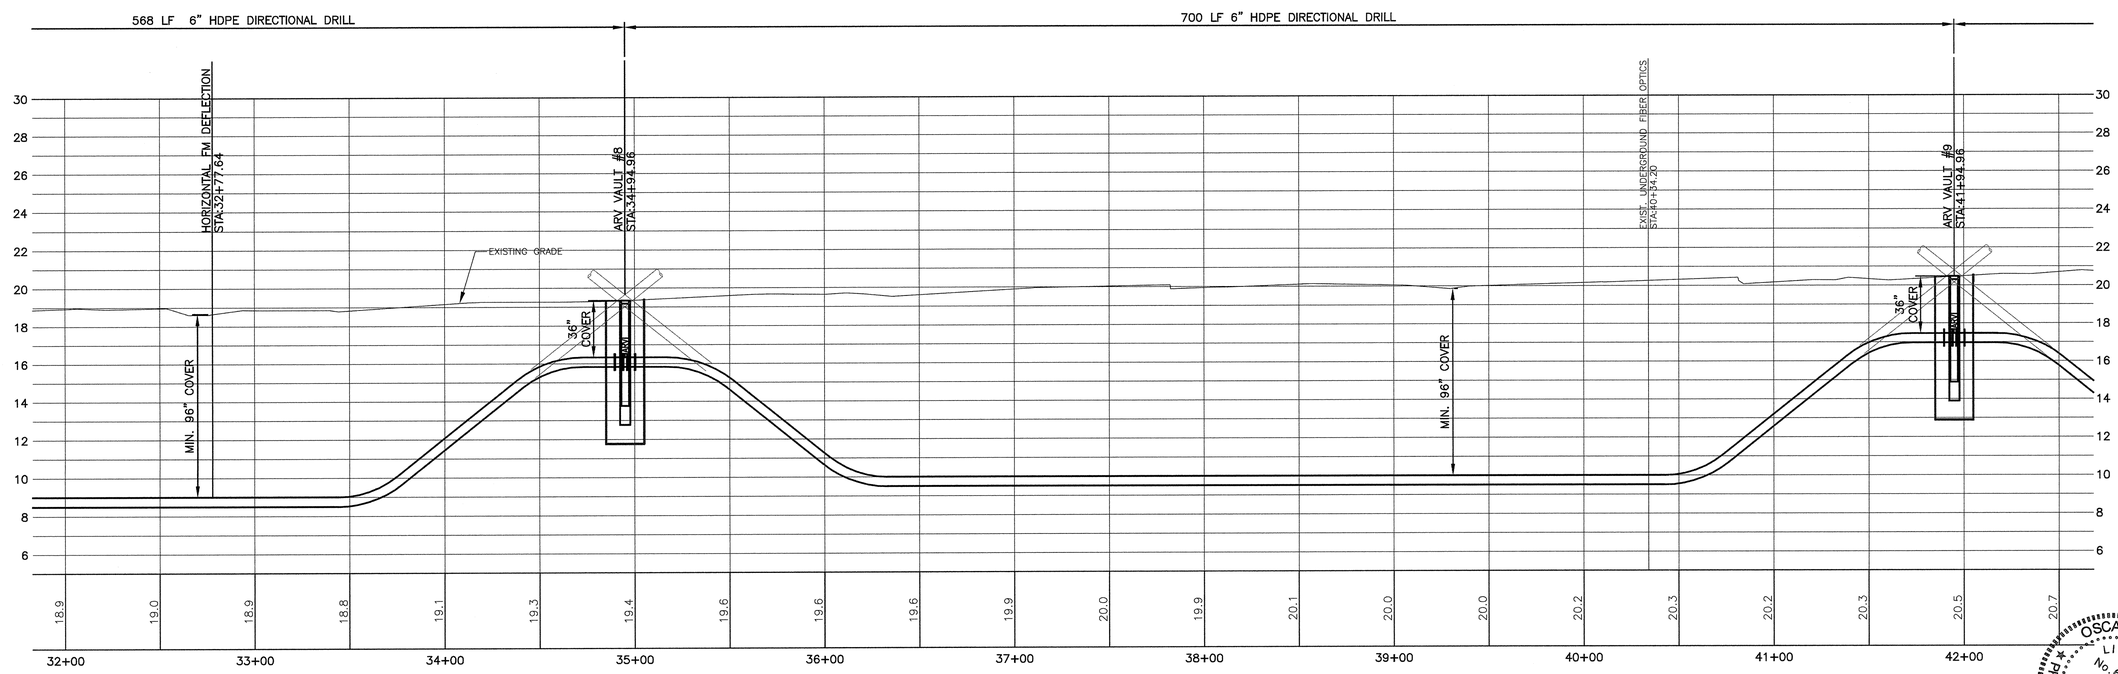

OSCAR E. DUARTE LICENSE No. 60500 STATE OF FLORIDA PROFESSIONAL ENGINEER
9/17/12

REV#	DATE	DESCRIPTION	BY

NOT VALID FOR CONSTRUCTION UNLESS SIGNED AND DATED:

WADETRIM
Suite D
3790 Dixie Highway NE
Palm Bay, FL 32905
321.728.3388 FAX 321.728.3393
Certificate of Authorization No.: 3952
www.wadetrim.com

Building relationships on a foundation of excellence

SWA BIOSOLIDS PROCESSING FACILITY
INDUSTRIAL WASTE FORCE MAIN PROJECT
PALM BEACH COUNTY, FLORIDA

FORCEMAIN PLAN AND PROFILE
STA:32+00.00 TO STA:42+50.00

ISSUED FOR:	DATE:	BY:
75% REVIEW	05/02/12	CEM
100% REVIEW	06/15/12	CEM
FINAL DESIGN	7-6-12	CEM
ENV. PERMITS	9/17/12	CEM

SWA

JOB NO. NEF2001-01L

SHEET C-6

© Wade Trim Group, Inc.

PROJECT MANAGER—
C:\PW_WORK\MHORNE\D0346037\CUP-PLTS C01 TO C08.DWG – C-6 – FIELD BOOK INFORMATION:— PLOTTED 9/14/2012 11:02 AM BY HORNE, MICHAEL