

TAMPA ELECTRIC COMPANY


THONOTOSASSA - WHEELER ROAD

230kV TRANSMISSION LINE

PHASE II - RIGHT-OF-WAY LOCATION

PROJECT No. 163641

LEGEND:

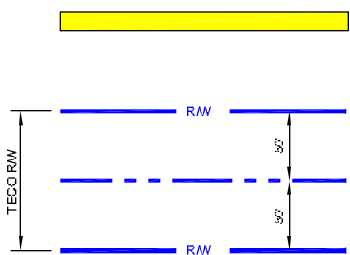

CERTIFIED CORRIDOR BOUNDARY

PROPOSED TECO RIGHT-OF-WAY

WETLAND BOUNDARIES

TECO OWNED PROPERTY
(SHOWN ON DWGS S-1110
THROUGH S-1113 ONLY. SAME AS
CERTIFIED CORRIDOR ON ALL
OTHER DWGS.)

GAS LINE



CADD FILE: N:\TECO\163641 Davis-Wheeler\52 Line Design\Drawings\Construction Drawings\00 Phase II - Right-of-Way Definition\5-1100 Phase II\KCI NA_SAVED BY: {QLI46128} 10/1/2010 10:41 AM



							DRAWING STATUS - PROJECT:				ENGINEER OF RECORD Black & Veatch CA8132 201 S. Orange Avenue Suite 500 Orlando, Florida 32801		 BLACK & VEATCH building a world of difference in ENERGY WATER INFORMATION GOVERNMENT	 TAMPA ELECTRIC COMPANY TAMPA, FLORIDA	PROJECT	DRAWING NUMBER			
						X	NOT TO BE USED FOR CONSTRUCTION	DATE	APPROVED	163641					S-1106				
							RELEASED FOR EQUIPMENT/STRUCTURE FABRICATION												
							RELEASED FOR CONSTRUCTION												
							CONFORMED TO CONSTRUCTION RECORDS												
NO	DATE	REVISIONS AND RECORD OF ISSUE				BY	CHK	APP					ENGINEER	CWS	DRAWN	JEO	THONOTOSASSA - WHEELER ROAD 230KV TLINE	SCALE:	
													CHECKED	JLB	DATE	2/24/2009	RIGHT-OF-WAY LOCATION MAP	1"= 200'	

						DRAWING STATUS - PROJECT:				 BLACK & VEATCH taking a world of differences ENERGY WATER INFORMATION GOVERNMENT	 TAMPA ELECTRIC COMPANY TAMPA, FLORIDA	PROJECT	DRAWING NUMBER	
					X	NOT TO BE USED FOR CONSTRUCTION			DATE			APPROVED	163641	S-1107
						RELEASED FOR EQUIPMENT/STRUCTURE FABRICATION								
						RELEASED FOR CONSTRUCTION								
						CONFORMED TO CONSTRUCTION RECORDS								
NO.	DATE	REVISIONS AND RECORD OF ISSUE				BY	CHK	APP				SCALE: 1"= 200'		

CADD FILE: N:\TECO\163641 Davis-Wheeler\52 Line Design\Drawings\Construction Drawings\00 Phase II - Right-of-Way Definition\5-1100 Phase II\KCI NA - SAVED BY: (QLI46128) 10/1/2010 10:41 AM

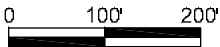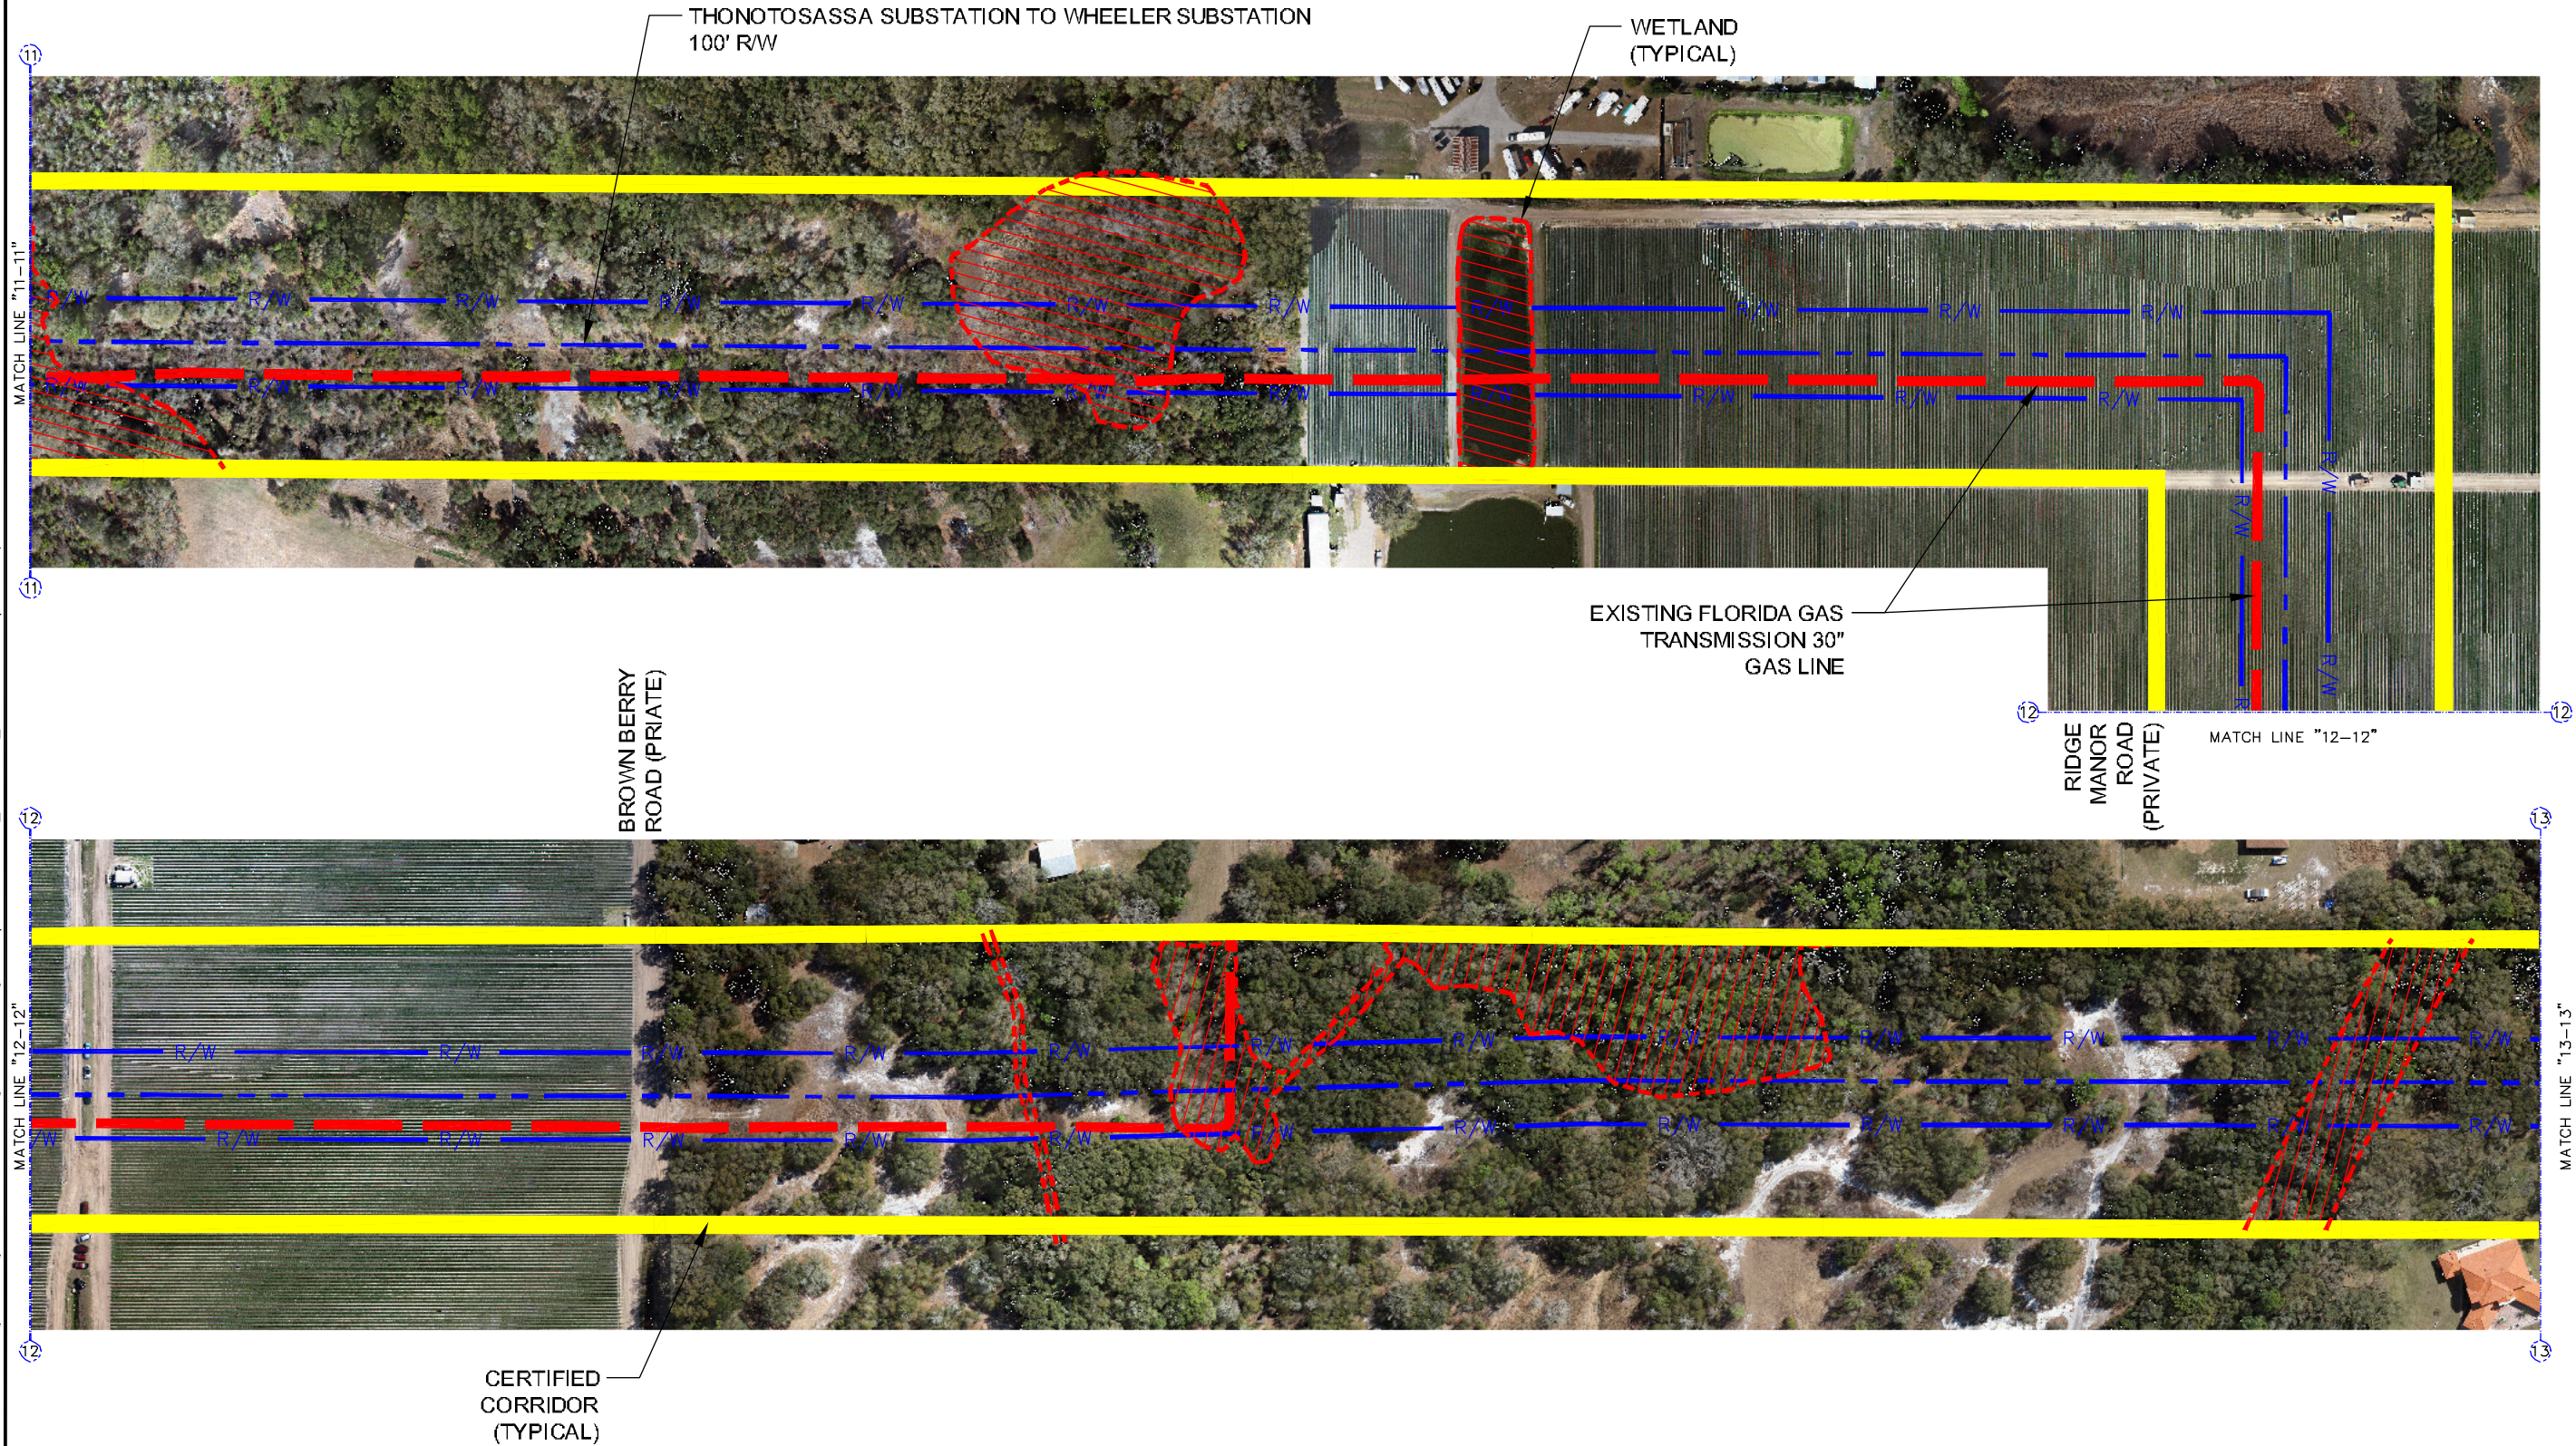


						DRAWING STATUS - PROJECT:			ENGINEER OF RECORD Black & Veatch CA8132 201 S. Orange Avenue Suite 500 Orlando, Florida 32801	 BLACK & VEATCH building a world of difference in ENERGY WATER INFORMATION GOVERNMENT	 TAMPA ELECTRIC COMPANY TAMPA, FLORIDA	PROJECT	DRAWING NUMBER	
					X	NOT TO BE USED FOR CONSTRUCTION	DATE	APPROVED				163641	S-1108	
						RELEASED FOR EQUIPMENT/STRUCTURE FABRICATION						THONOTOSASSA - WHEELER ROAD 230KV TLINE RIGHT-OF-WAY LOCATION MAP	SCALE: 1"= 200'	
						RELEASED FOR CONSTRUCTION								
NO	DATE	REVISIONS AND RECORD OF ISSUE			BY	CHK	APP	CONFORMED TO CONSTRUCTION RECORDS						
									ENGINEER CWS	DRAWN JEO				
									CHECKED JLB	DATE 2/24/2009				

CADD FILE: N:\TECO\163641 Davis-Wheeler\52 Line Design\Drawings\Construction Drawings\00 Phase II - Right-of-Way Definition\5-1100 Phase II\KCI NA_SAVED BY: (QLI46128) 10/1/2010 10:41 AM



CERTIFIED
CORRIDOR
(TYPICAL)


14

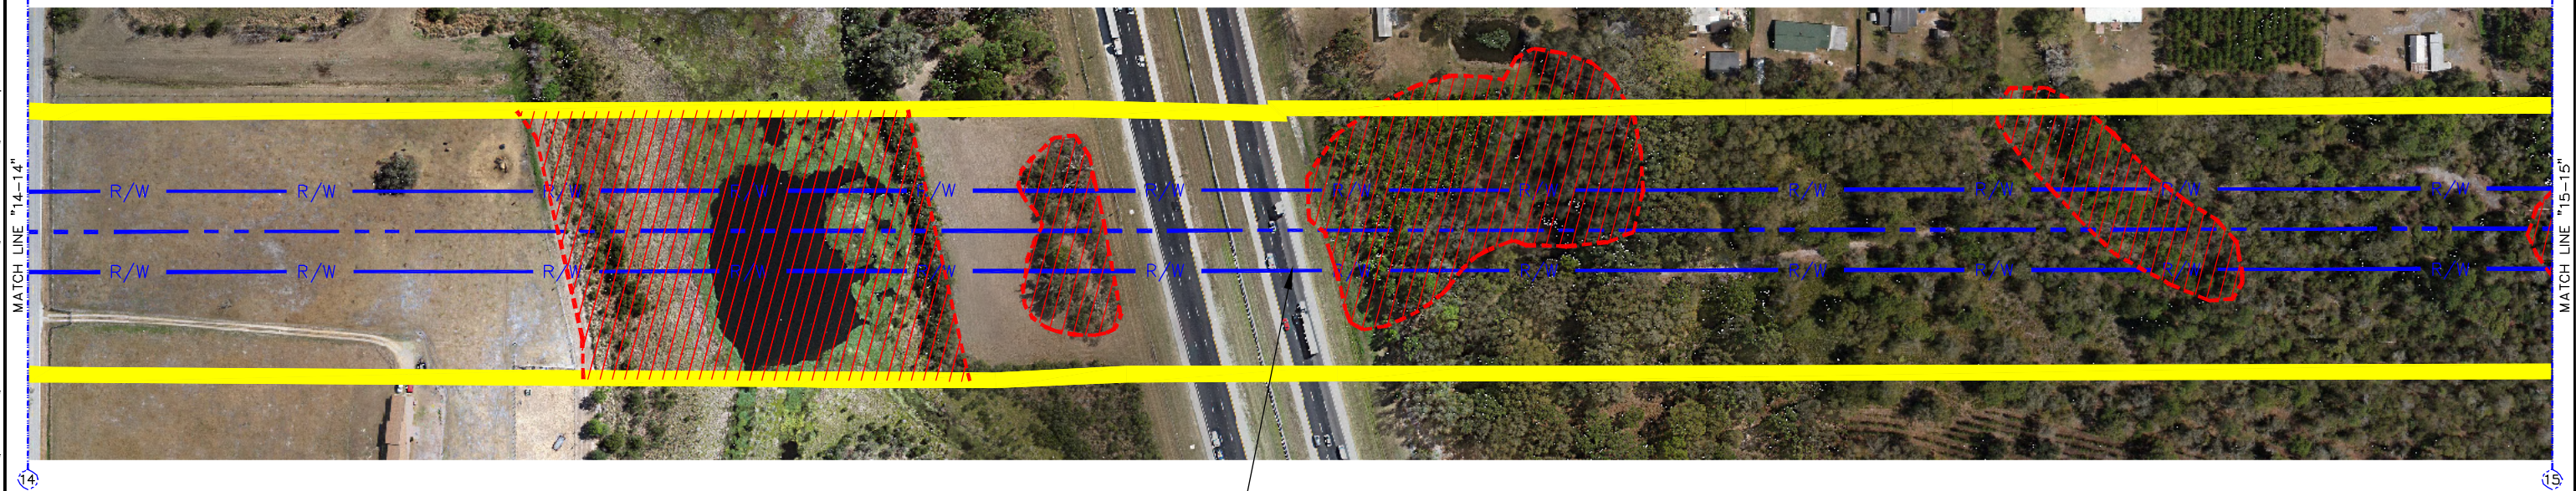

THONOTOSASSA SUBSTATION TO WHEELER SUBSTATION
100' R/W

MUCK
POND
RD.


MUCK
POND
RD.

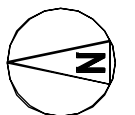


0 100' 200'

				DRAWING STATUS - PROJECT:				ENGINEER OF RECORD				 BLACK & VEATCH building a world of difference in ENERGY WATER INFORMATION GOVERNMENT				 TAMPA ELECTRIC COMPANY TAMPA, FLORIDA				PROJECT 163641		DRAWING NUMBER S-1109					
				X	NOT TO BE USED FOR CONSTRUCTION			DATE		APPROVED		201 S. Orange Avenue Suite 500 Orlando, Florida 32801				ENGINEER CWS DRAWN JEO				THONOTOSASSA - WHEELER ROAD 230KV TLINE				SCALE: 1"= 200'			
					RELEASED FOR EQUIPMENT/STRUCTURE FABRICATION											CHECKED JLB DATE 2/24/2009				RIGHT-OF-WAY LOCATION MAP							
					RELEASED FOR CONSTRUCTION																						
NO DATE				REVISIONS AND RECORD OF ISSUE				BY		CHK		APP		CONFORMED TO CONSTRUCTION RECORDS													

CADD FILE: N:\TECO\163641 Davis-Wheeler\52 Line Design\Drawings\Construction Drawings\00 Phase II - Right-of-Way Definition\S-1100 Phase II.KCI NA. SAVED BY: (QLI46128) 10/29/2010 7:44 AM

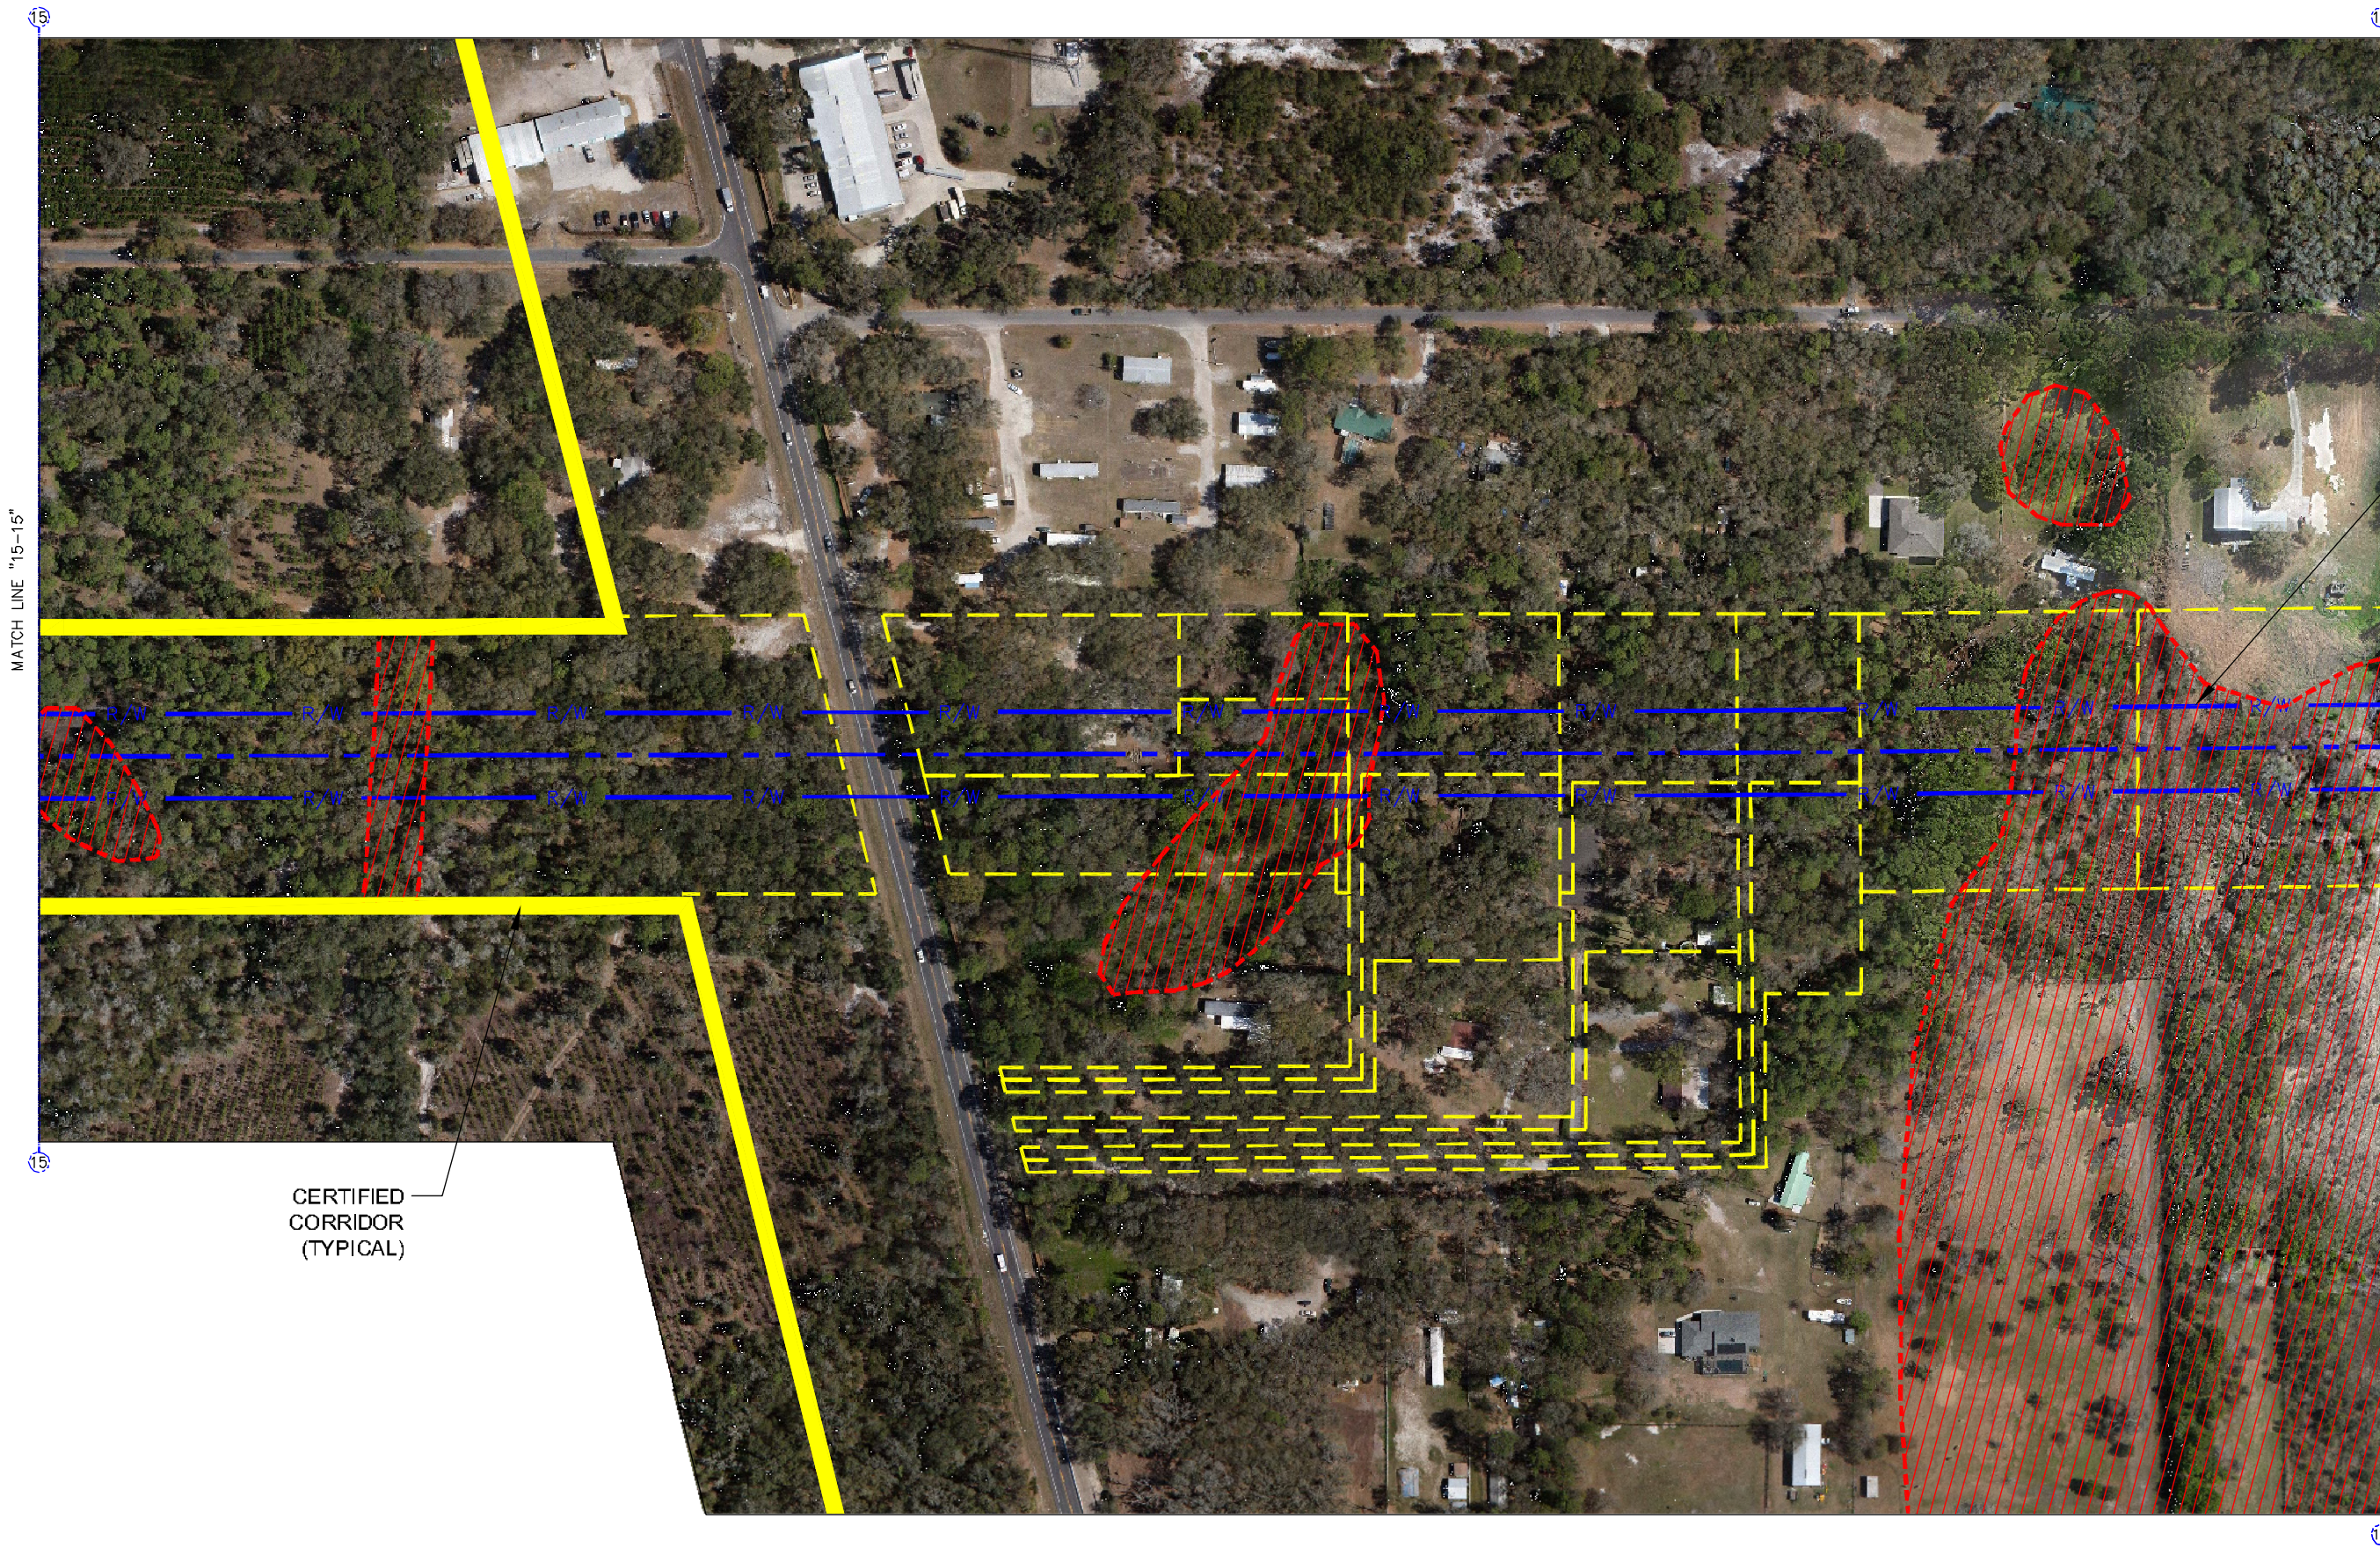

THONOTOSASSA
SUBSTATION TO
WHEELER SUBSTATION
100' R/W

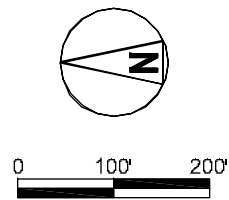


						DRAWING STATUS - PROJECT:			ENGINEER OF RECORD Black & Veatch CA8132 201 S. Orange Avenue Suite 500 Orlando, Florida 32801	 BLACK & VEATCH building a world of difference in ENERGY WATER INFORMATION GOVERNMENT	 TAMPA ELECTRIC COMPANY TAMPA, FLORIDA	PROJECT	DRAWING NUMBER		
						X	NOT TO BE USED FOR CONSTRUCTION	DATE				APPROVED	163641	S-1110	
							RELEASED FOR EQUIPMENT/STRUCTURE FABRICATION								
							RELEASED FOR CONSTRUCTION								
NO	DATE	REVISIONS AND RECORD OF ISSUE			BY	CHK	APP	CONFORMED TO CONSTRUCTION RECORDS						THONOTOSASSA - WHEELER ROAD 230KV TLINE RIGHT-OF-WAY LOCATION MAP	SCALE: 1"= 200'
										ENGINEER	CWS	DRAWN	JEO		
										CHECKED	JLB	DATE	2/24/2009		

CADD FILE: N:\TECO\163641 Davis-Wheeler\52 Line Design\Drawings\Construction Drawings\00 Phase II - Right-of-Way Definition\5-1100 Phase II\KCI NA. Saved BY: (QJL146128) 10/29/2010 7:14 AM



THONOTOSASSA
SUBSTATION TO
WHEELER SUBSTATION
100' R/W

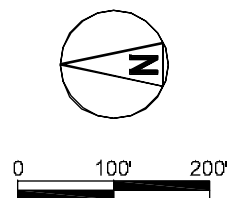


							DRAWING STATUS - PROJECT:			ENGINEER OF RECORD Black & Veatch CA8132 201 S. Orange Avenue Suite 500 Orlando, Florida 32801	 BLACK & VEATCH building a world of difference in ENERGY WATER INFORMATION GOVERNMENT	 TAMPA ELECTRIC COMPANY TAMPA, FLORIDA	PROJECT	DRAWING NUMBER	
						X	NOT TO BE USED FOR CONSTRUCTION	DATE	APPROVED				163641	S-1111	
							RELEASED FOR EQUIPMENT/STRUCTURE FABRICATION								
							RELEASED FOR CONSTRUCTION								
							CONFORMED TO CONSTRUCTION RECORDS								
NO	DATE	REVISIONS AND RECORD OF ISSUE			BY	CHK	APP				ENGINEER CWS	DRAWN JEO	THONOTOSASSA - WHEELER ROAD 230KV TLINE	SCALE:	
											CHECKED JLB	DATE 2/24/2009	RIGHT-OF-WAY LOCATION MAP	1"= 200'	

CADD FILE: N:\TECO\163641 Davis-Wheeler\52 Line Design\Drawings\Construction Drawings\00 Phase II - Right-of-Way Definition\8-1100 Phase II\KCI NA SAVED BY: (OLI46128) 10/29/2010 7:14 AM

17

MATCH LINE "17-17"

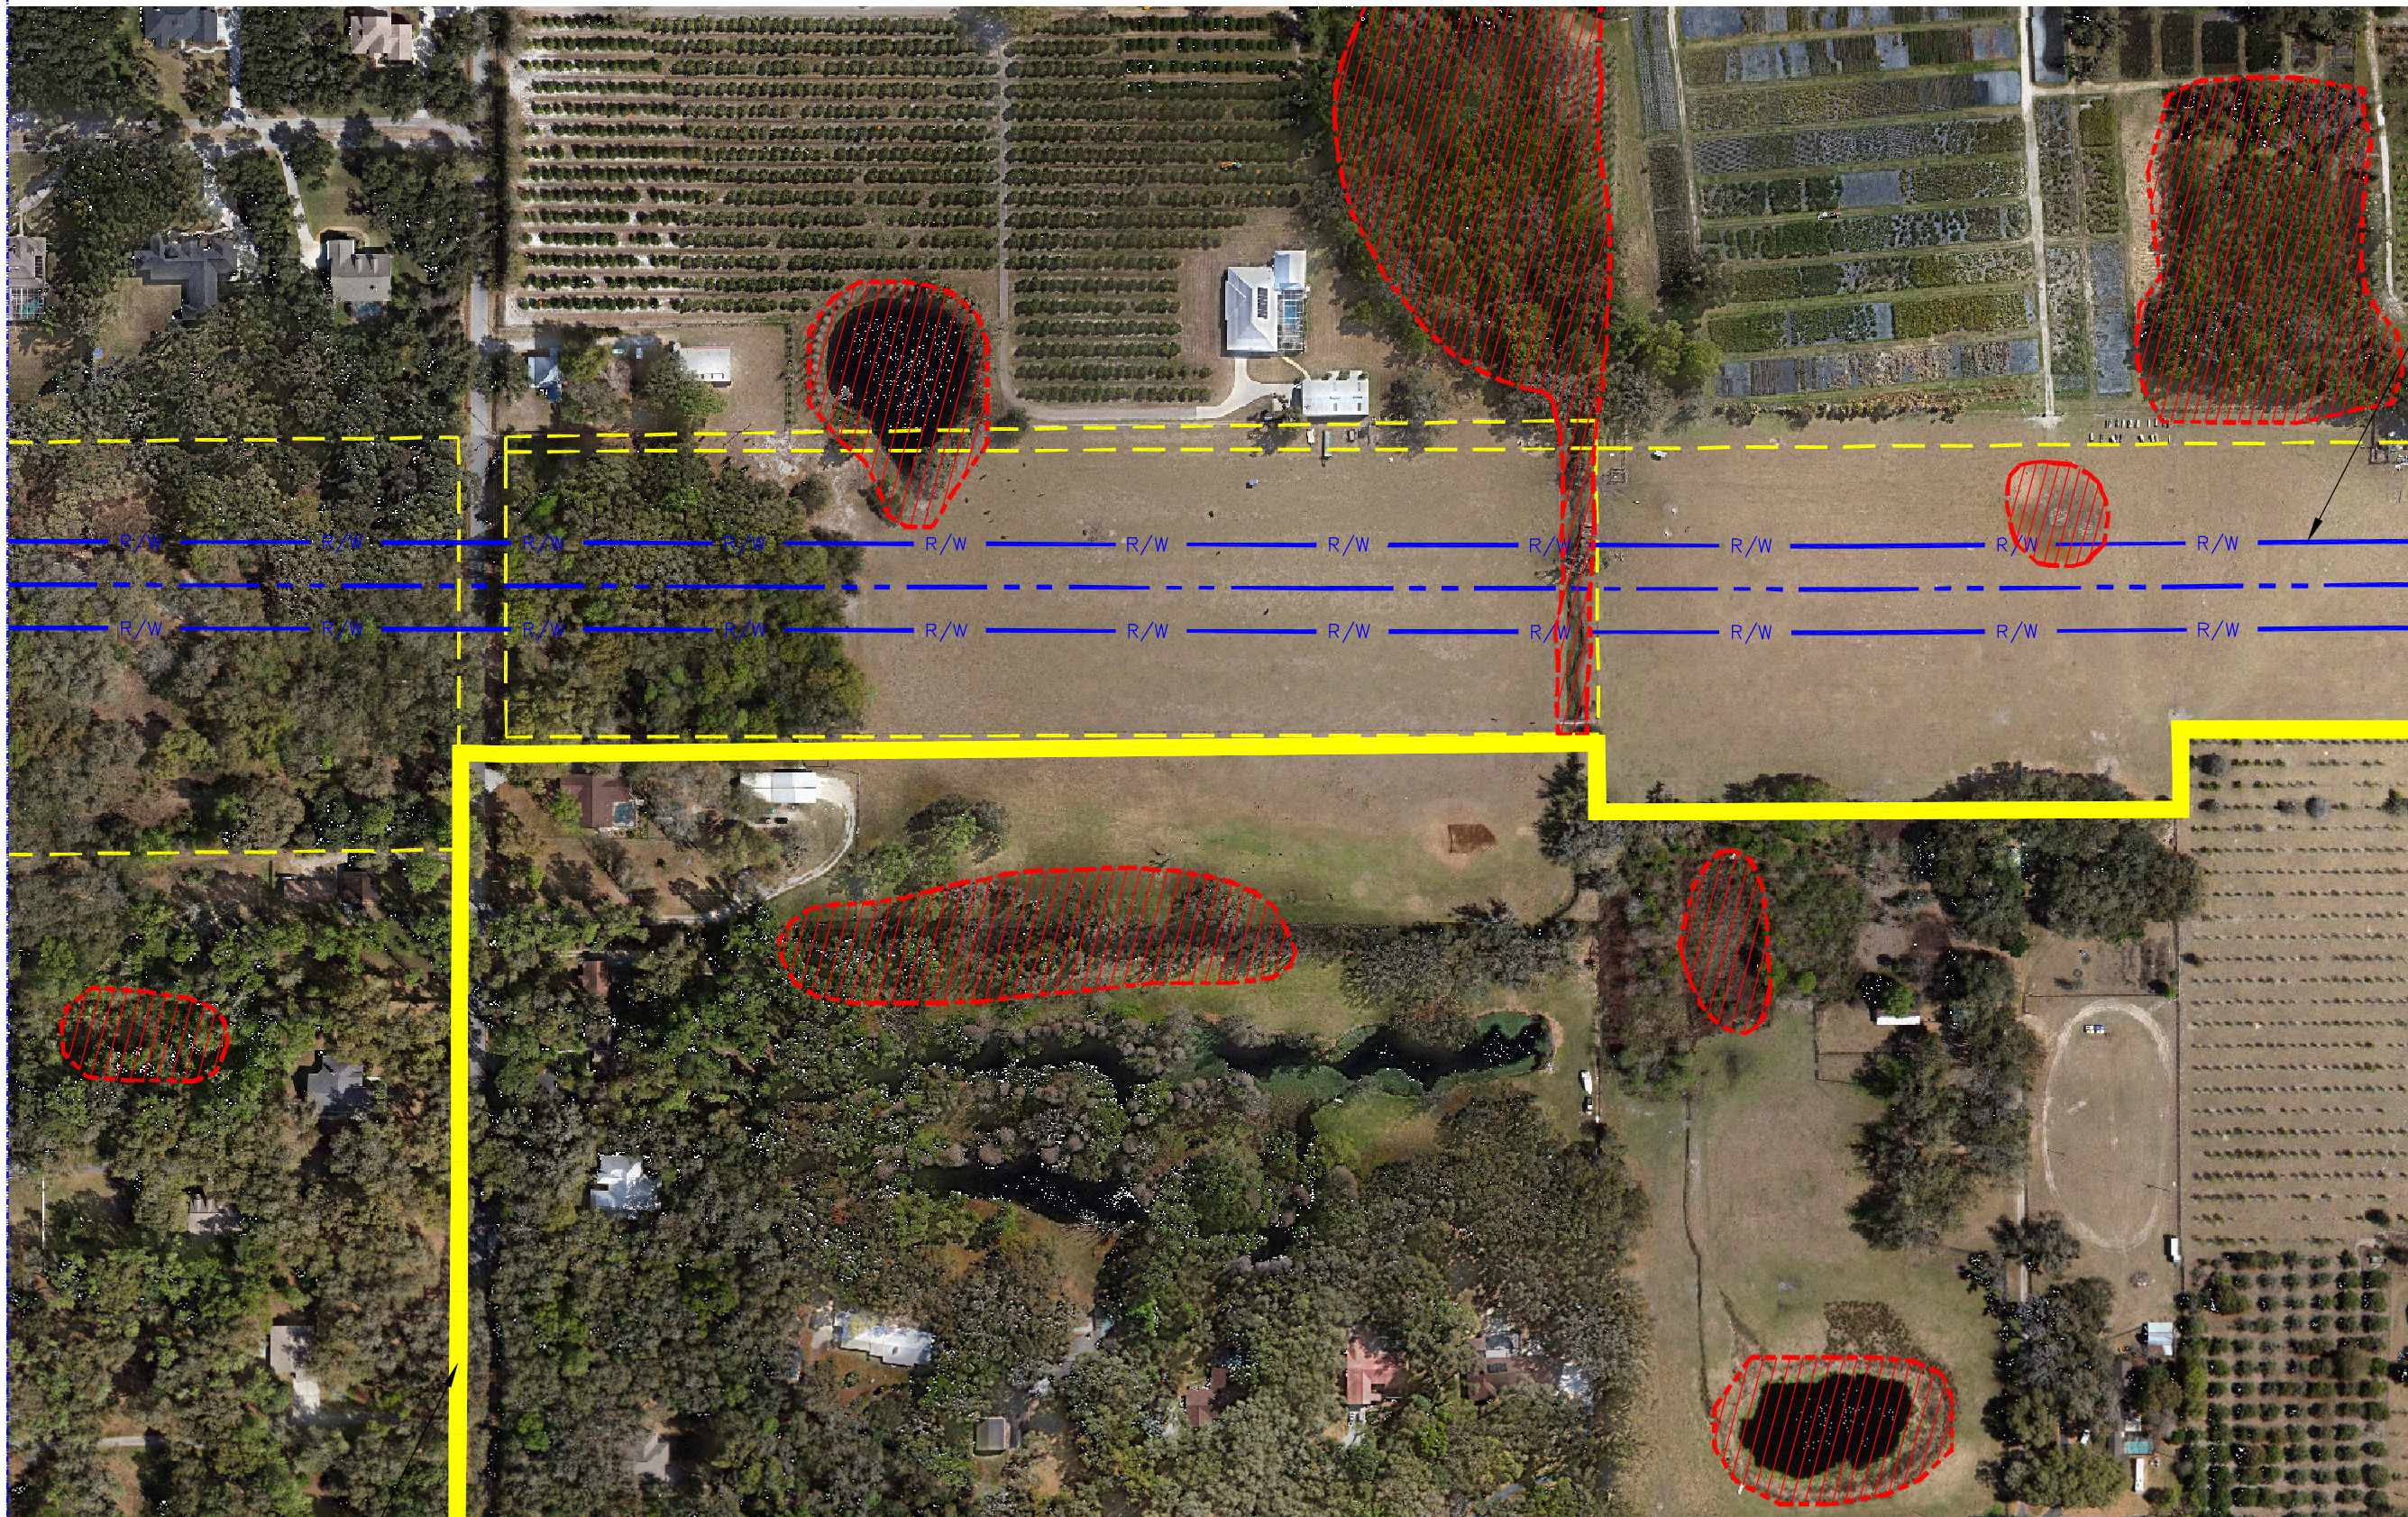


18

MATCH LINE "18-18"

THONOTOSASSA
SUBSTATION TO
WHEELER SUBSTATION
100' R/W

CERTIFIED CORRIDOR
(TYPICAL)

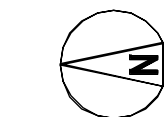

0 100' 200'

DRAWING STATUS - PROJECT:

X	NOT TO BE USED FOR CONSTRUCTION	DATE	APPROVED
	RELEASED FOR EQUIPMENT/STRUCTURE FABRICATION		
	RELEASED FOR CONSTRUCTION		
	CONFORMED TO CONSTRUCTION RECORDS		

ENGINEER OF RECORD
Black & Veatch CA8132
201 S. Orange Avenue
Suite 500
Orlando, Florida 32801

BLACK & VEATCH
Serving the world with innovation
ENGINEER CWS DRAWN JEO
CHECKED JLB DATE 2/24/2009

TECO TAMPA ELECTRIC COMPANY
TAMPA, FLORIDA
THONOTOSASSA - WHEELER ROAD 230KV TLINE
RIGHT-OF-WAY LOCATION MAP

PROJECT
163641
SCALE:
1"= 200'


DRAWING NUMBER
S-1112

NO	DATE	REVISIONS AND RECORD OF ISSUE	BY	CHK	APP
----	------	-------------------------------	----	-----	-----

CADD FILE: N:\TECO\163641 Davis-Wheeler\52 Line Design\Drawings\Construction Drawings\00 Phase II - Right-of-Way Definition\05-1100 Phase II\KCI NA_SAVED BY: (QLI46128) 10/1/2010 10:41 AM

18

MATCH LINE "18-18"

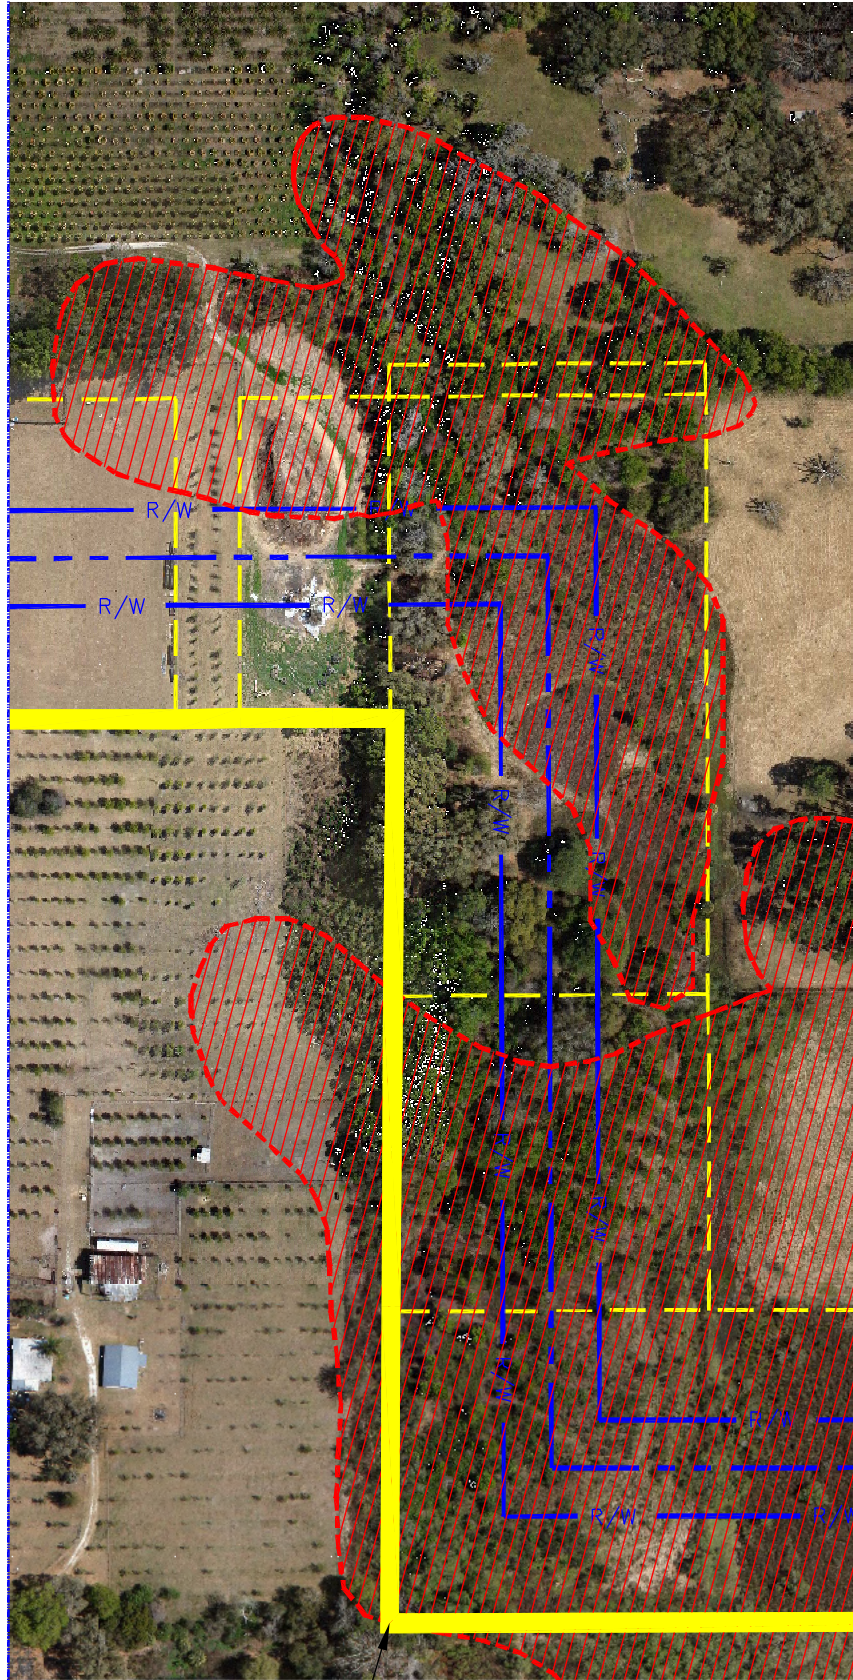

THONOTOSASSA SUBSTATION TO WHEELER SUBSTATION
100' R/W

19


MATCH LINE "19-19"

18

CERTIFIED CORRIDOR
(TYPICAL)

19

REPLACE EXISTING CULVERT (SHEET XXX)

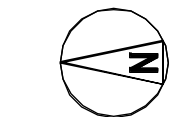

0 100' 200'

DRAWING STATUS - PROJECT:			
X	NOT TO BE USED FOR CONSTRUCTION	DATE	APPROVED
	RELEASED FOR EQUIPMENT/STRUCTURE FABRICATION		
	RELEASED FOR CONSTRUCTION		
	CONFORMED TO CONSTRUCTION RECORDS		

ENGINEER OF RECORD
Black & Veatch CA8132
201 S. Orange Avenue
Suite 500
Orlando, Florida 32801

BLACK & VEATCH
Serving the world with difference
ENERGY WATER INFRASTRUCTURE GOVERNMENT
ENGINEER CWS DRAWN JEO
CHECKED JLB DATE 2/24/2009


TECO TAMPA ELECTRIC COMPANY
TAMPA, FLORIDA
THONOTOSASSA - WHEELER ROAD 230KV TLINE
RIGHT-OF-WAY LOCATION MAP

PROJECT
163641
SCALE:
1"= 200'

DRAWING NUMBER
S-1113


NO	DATE	REVISIONS AND RECORD OF ISSUE	BY	CHK	APP
----	------	-------------------------------	----	-----	-----

CADD FILE: N:\TECO\163641 Davis-Wheeler\52 Line Design\Drawings\Construction Drawings\00 Phase II - Right-of-Way Definition\5-1100 Phase II\KCI NA - SAVED BY: {OLI46128} 10/1/2010 10:41 AM

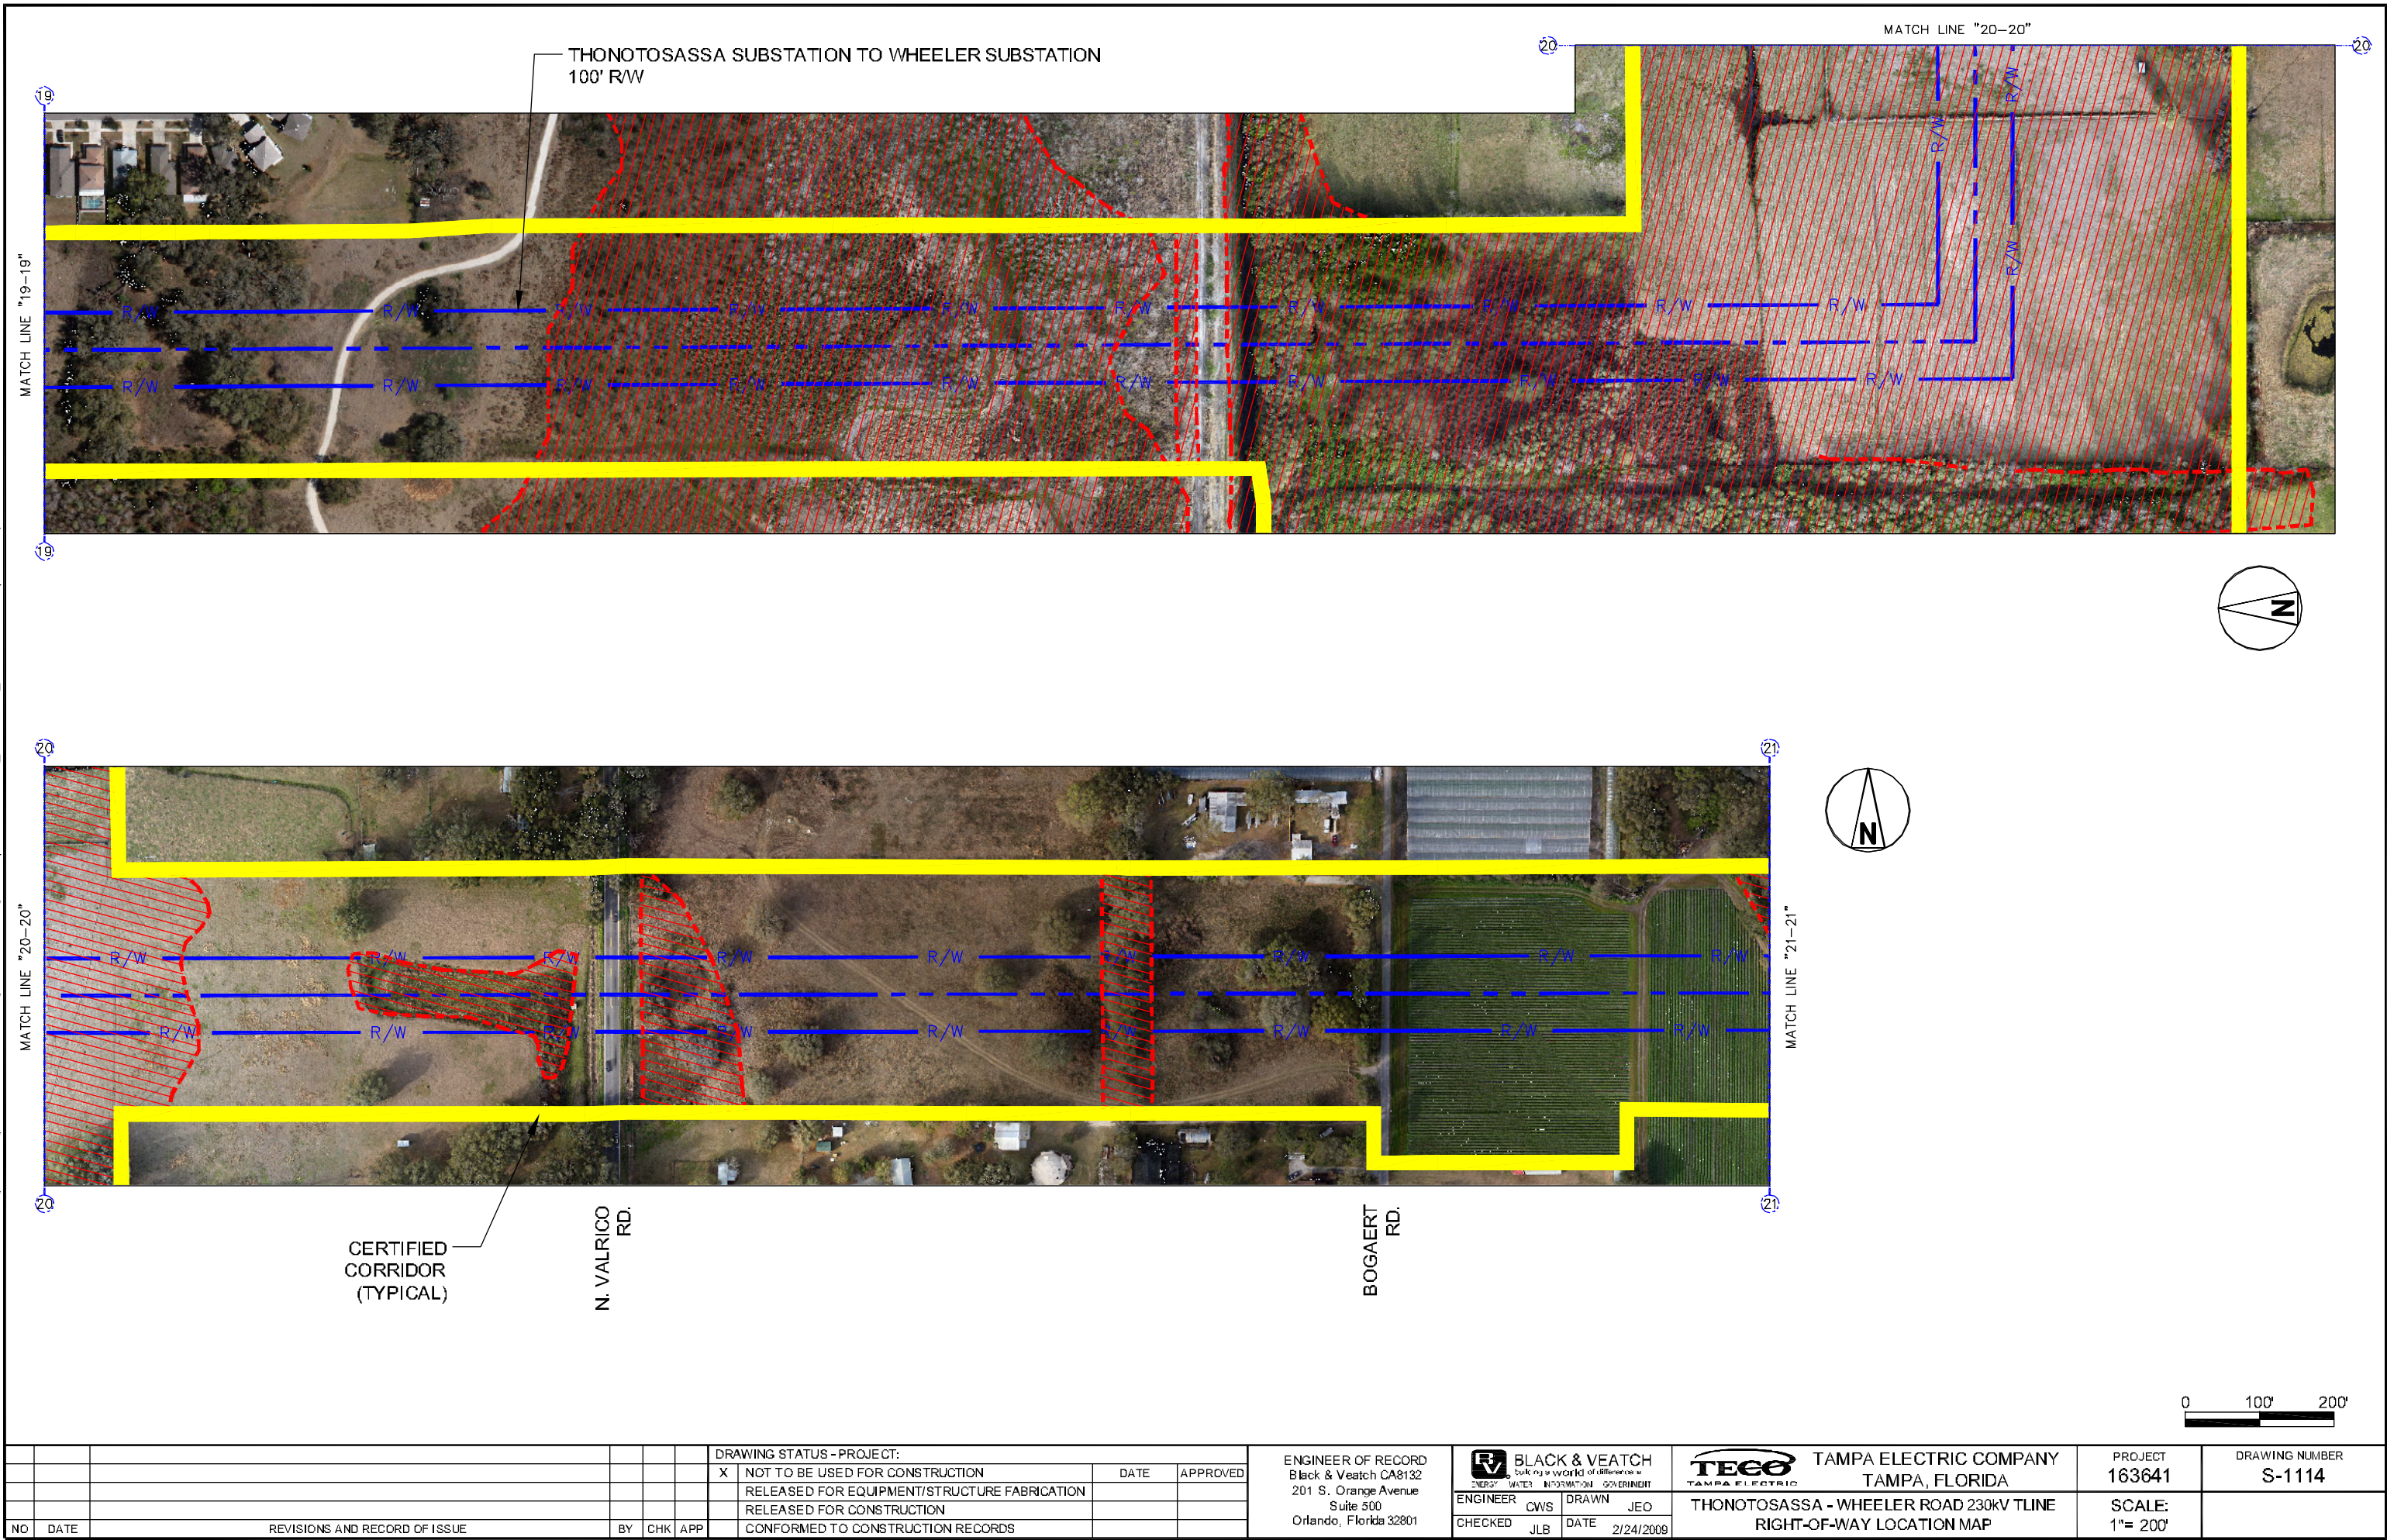

				DRAWING STATUS - PROJECT:				ENGINEER OF RECORD		BLACK & VEATCH		TAMPA ELECTRIC COMPANY		PROJECT	DRAWING NUMBER
				X	NOT TO BE USED FOR CONSTRUCTION	DATE	APPROVED	Black & Veatch CA8132		201 S. Orange Avenue		TAMPA, FLORIDA		163641	S-1114
					RELEASED FOR EQUIPMENT/STRUCTURE FABRICATION			201 S. Orange Avenue		Suite 500					
					RELEASED FOR CONSTRUCTION			Orlando, Florida 32801				THONOTOSASSA - WHEELER ROAD 230kV TLINE		SCALE:	
					CONFORMED TO CONSTRUCTION RECORDS							RIGHT-OF-WAY LOCATION MAP		1"= 200'	
NO	DATE	REVISIONS AND RECORD OF ISSUE		BY	CHK	APP									

CADD FILE: N:\TECO\163641 Davis-Wheeler\52 Line Design\Drawings\Construction Drawings\00 Phase II - Right-of-Way Definition\S-1100 Phase II.KCI NA_SAVED BY: {QLI46128} 10/1/2010 10:41 AM

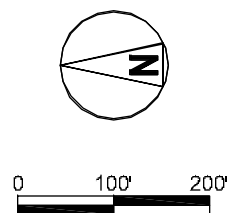

						DRAWING STATUS - PROJECT:				ENGINEER OF RECORD Black & Veatch CA8132 201 S. Orange Avenue Suite 500 Orlando, Florida 32801	 BLACK & VEATCH building a world of differences with ENERGY WATER INFORMATION GOVERNMENT	 TAMPA ELECTRIC COMPANY TAMPA, FLORIDA	PROJECT	DRAWING NUMBER
						X	NOT TO BE USED FOR CONSTRUCTION	DATE	APPROVED				163641	S-1115
							RELEASED FOR EQUIPMENT/STRUCTURE FABRICATION							
							RELEASED FOR CONSTRUCTION							
NO	DATE	REVISIONS AND RECORD OF ISSUE			BY	CHK	APP	CONFORMED TO CONSTRUCTION RECORDS						