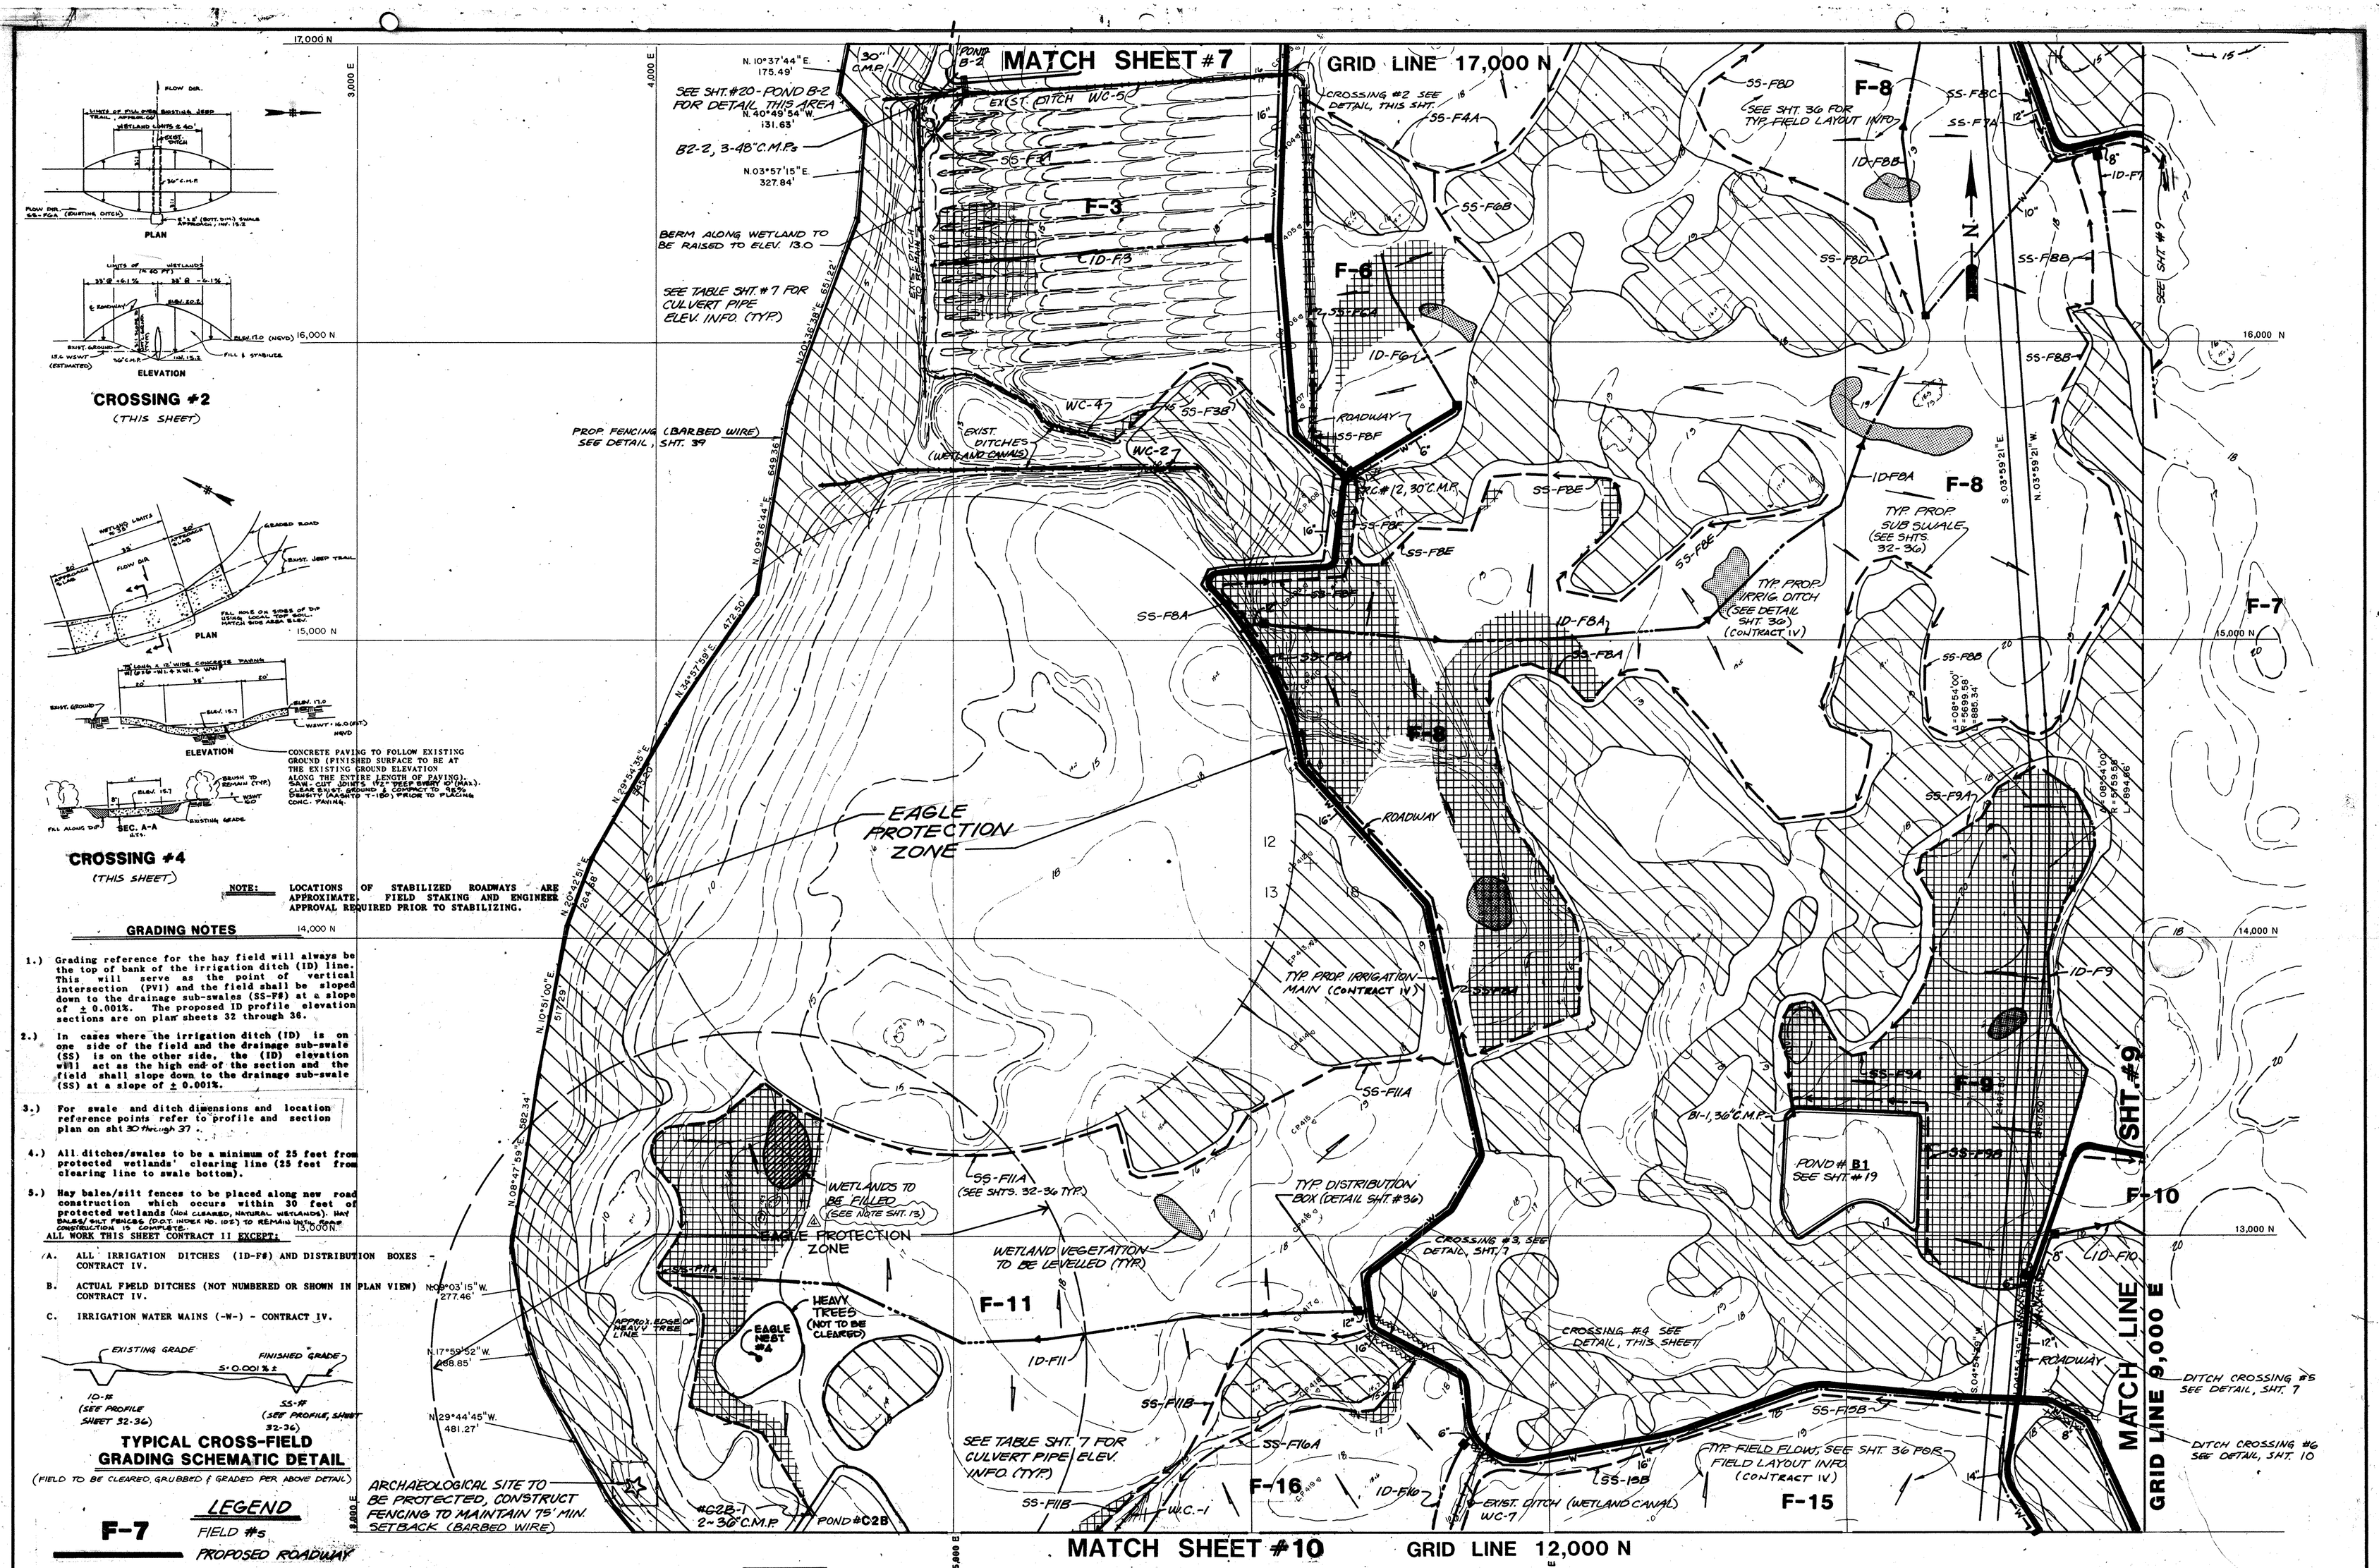

Conklin Porter and Holmes ENGINEERS, INC.
POST OFFICE BOX 1976.
500 W. FULTON STREET
SANFORD, FLORIDA 32772-1976
TEL 305 322-6841 TEL 305 831-5717

ACTIVITY	NAME	DATE
DESIGNED BY:	B.C.B./N.K.B.	6-90
DRAWN BY:	A.C.L./N.B.G.	6-90
CHECKED BY:	C.J.	6-90
APPROVED BY:	W.R. HOLMES	7-90
REGISTRATION NO.	9801	

NO.	DATE	REVISION	APPROVED
4	6/20/91	CHANGE ORDER No 1	
3	6-5-91	ADD NOTE W/IN EAGLE ZONE #4 PER D.E.P. (GRANTS)	W.R.H.
2	4-19-91	REV. PER EAGLE MANAGE. PLAN	W.R.H.
1	10-29-90	GRID REVISION TO HP-8, ADD NOTES AND DETAILS.	W.R.H.

GENERAL LAYOUT

WATER REUSE SYSTEM SITE 10

CITY OF SANFORD, FLORIDA

SCALE: 1"=200'
DATE: JUNE 1990
JOB NO. 30602.01
SHEET NO. 8