Ponce De Leone State Park – Parking Area Topographic Survey & Utility Survey
2860 PONCE DELEON SPRINGS RD
PONCE DELEON, FL 32455

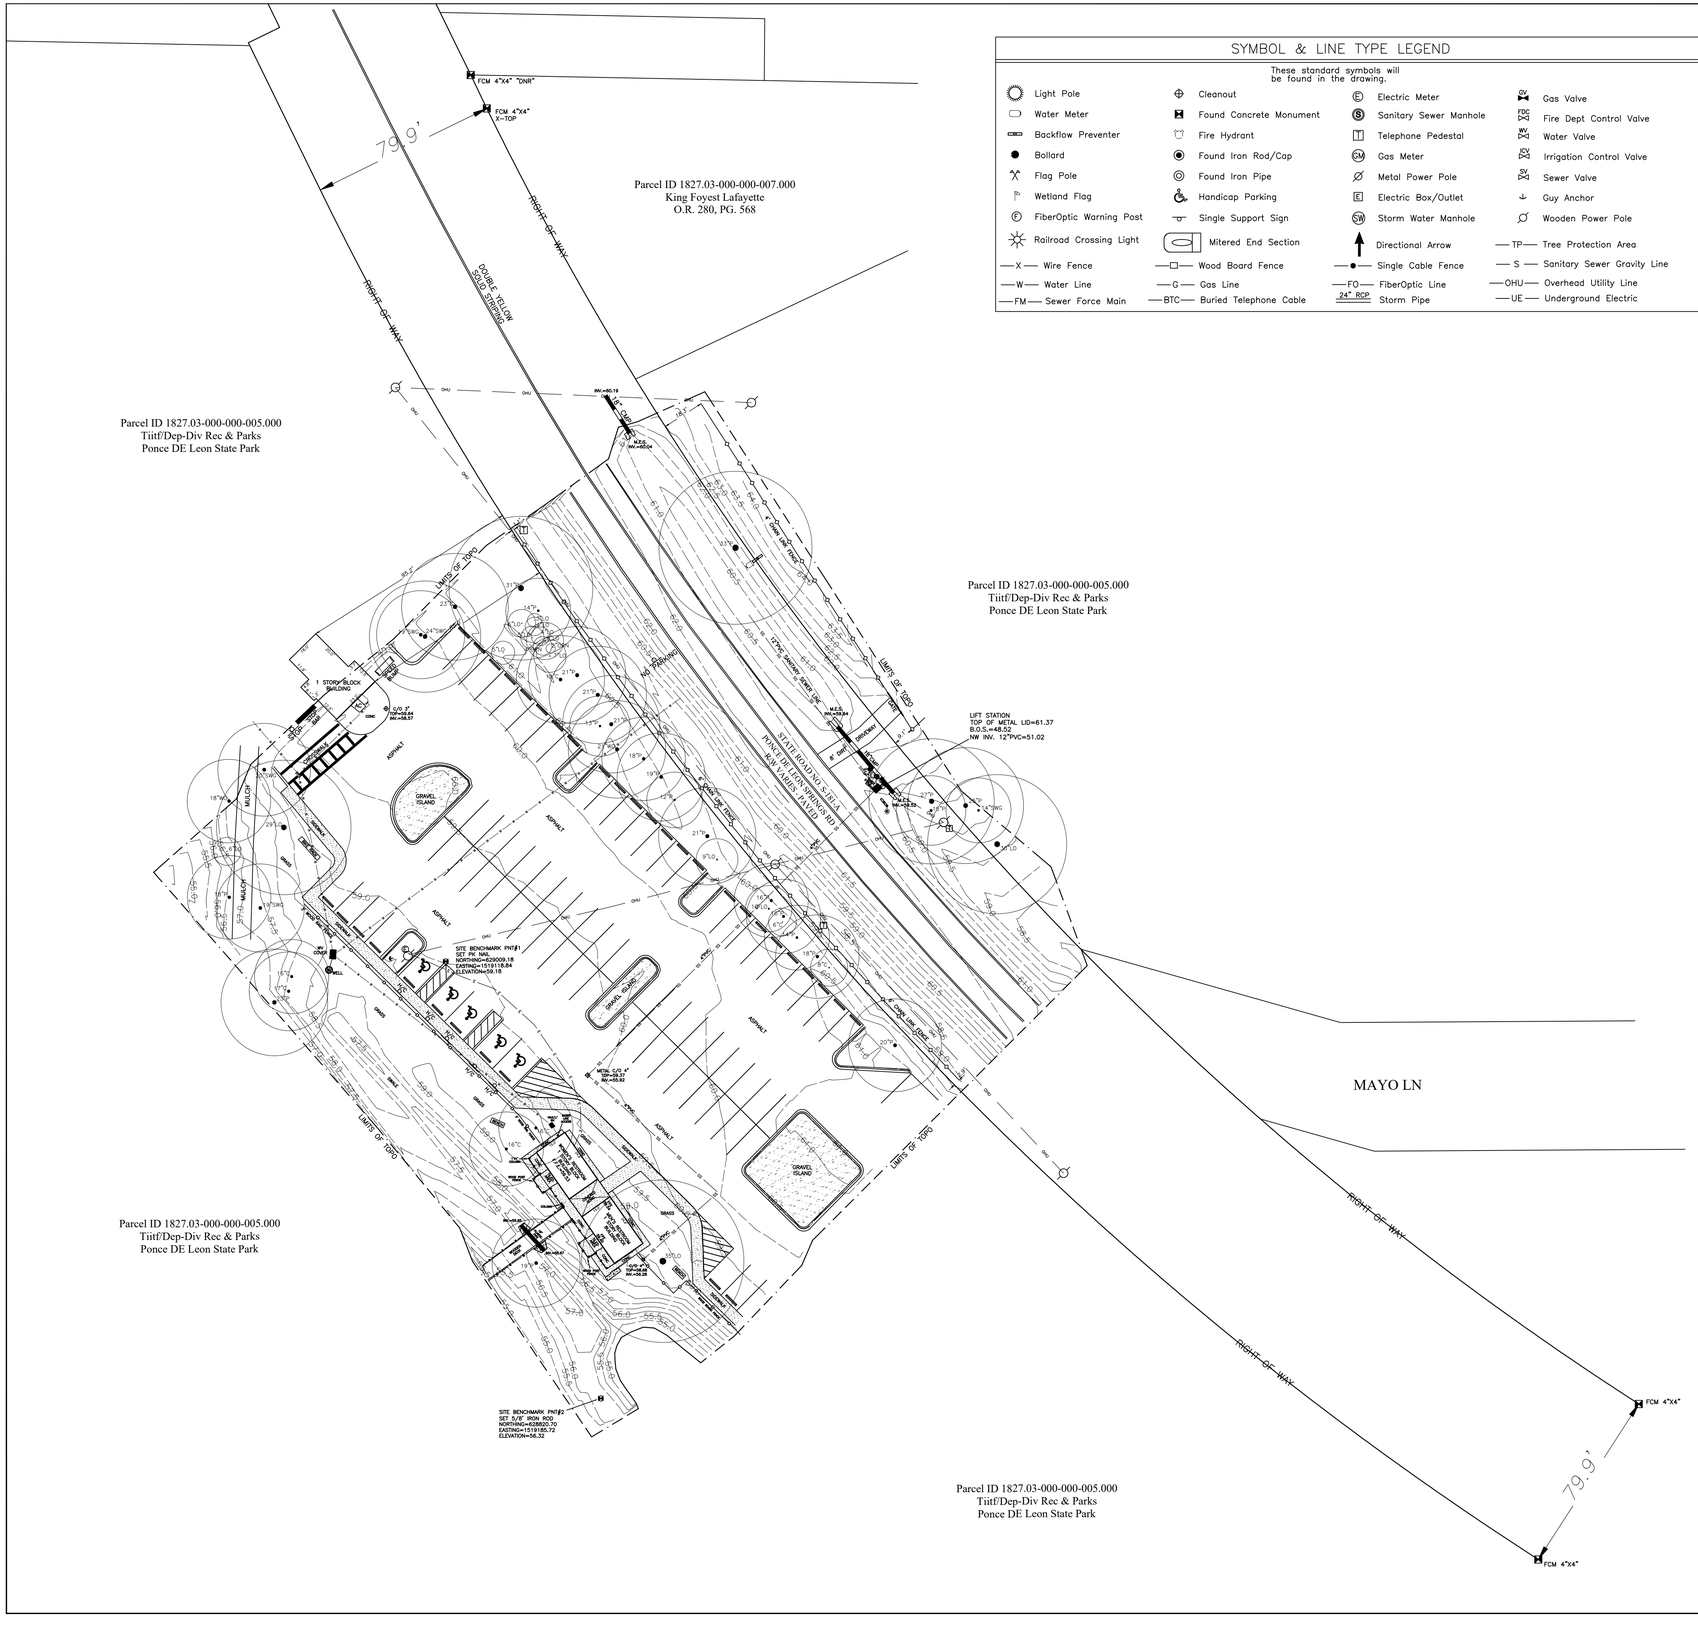

SYMBOL & LINE TYPE LEGEND

These standard symbols will be found in the drawing.

Light Pole	Cleanout	Electric Meter	Gas Valve
Water Meter	Found Concrete Monument	Sanitary Sewer Manhole	Fire Dept Control Valve
Backflow Preventer	Fire Hydrant	Telephone Pedestal	Water Valve
Bollard	Found Iron Rod/Cap	Gas Meter	Irrigation Control Valve
Flag Pole	Found Iron Pipe	Metal Power Pole	Sewer Valve
Wetland Flag	Handicap Parking	Electric Box/Outlet	Guy Anchor
FiberOptic Warning Post	Single Support Sign	Storm Water Manhole	Wooden Power Pole
Railroad Crossing Light	Mitered End Section	Directional Arrow	—TP— Tree Protection Area
—X— Wire Fence	—□— Wood Board Fence	—●— Single Cable Fence	—S— Sanitary Sewer Gravity Line
—W— Water Line	—G— Gas Line	—FO— FiberOptic Line	—OHU— Overhead Utility Line
—FM— Sewer Force Main	—BTC— Buried Telephone Cable	24" RCP Storm Pipe	—UE— Underground Electric

SURVEYOR'S NOTES:

1. HORIZONTAL LOCATION IS BASED ON STATE PLANE COORDINATES, FLORIDA NORTH PROJECTION, NAD83 DATUM. THE ELEVATIONS SHOWN HEREON ARE BASED ON NAVD88 VERTICAL DATUM ESTABLISHED FROM FDOT BENCHMARK "10-75-A38" AND "52-21-A05".
2. NO UNDERGROUND UTILITIES WERE PHYSICALLY LOCATED DURING THIS SURVEY EFFORT.
3. ALL MEASUREMENT ARE IN U.S. SURVEY FEET.
4. THIS SURVEY IS NOT VALID WITHOUT THE SIGNATURE AND ORIGINAL SEAL OF A FLORIDA LICENSED SURVEYOR.
5. THIS IS NOT A BOUNDARY SURVEY.
6. R/W LINES DEPICTED ON THIS SURVEY ARE BASED ON F.D.O.T. R/W MAP SECTION 52508-2601.

0 25 50 75

TREE ABBREVIATIONS:

L = LAUREL OAK
WO = WATER OAK
LO = LIVE OAK
O = OAK
SWG = SWEET GUM
P = PINE
C.M. = CRETE MYRTLE
ORN = ORNAMENTAL
C = CEDAR
M = MYRTLE
MAG = MAGNOLIA

ABBREVIATIONS:

AC. - ACRES	I. R. - IRON ROD	PS. - PARKING SPACES	
BLDG. - BUILDING	M. E. S. - MITERED END SECTION	P. T. - POINT OF TANGENCY	
BLVD. - BOULEVARD	MON. - MONUMENT	R - RADIUS	
B. M. - BENCHMARK	N - NORTH	RCP - REINFORCED CONCRETE PIPE	
BRG. - BEARING	NE - NORTHEAST	RNG. - RANGE	
C. G. - CURB and GUTTER	NGVD - NATIONAL GEODDETIC VERTICAL DATUM	RD. - ROAD	
C. M. - CONCRETE MONUMENT	NO. - NUMBER	R/W - RIGHT OF WAY	
CMP. - CORRUGATED METAL PIPE	N&C - NAIL and CAP	S3 - SURVEY INFORMATION	
CO. - COUNTY	NW - NORTHWEST	SIMH - STORM DRAIN MANHOLE	
CONC. - CONCRETE	OHU - OVERHEAD UTILITIES	SEC. - SECTION	
(D) - DEED / DESIGN INFORMATION	(P) - DESIN PLAN / PLAT	S. R. - STATE ROAD	
E. - EAST	P. C. - POINT OF CURVATURE	S. S. - SANITARY SEWER	
ELEV. - ELEVATION	P. C. C. - POINT OF COMPOUND CURVATURE	ST. - STREET	
F. F. E. - FINISHED FLOOR ELEVATION	P. C. P. - PERMANENT CONTROL POINT	STA. - STATION	
F. HYD. - FIRE HYDRANT	P. I. - POINT OF INTERSECTION	TWN. - TOWNSHIP	
FND. - FOUND	P. O. B. - POINT OF BEGINNING	TBM - TEMPORARY BENCHMARK	
FT. - FEET	P. O. C. - POINT OF COMMENCEMENT	T. C. - TERRA COTTA	
HDPE - HIGH DENSITY POLYETHYLENE	P. R. C. - POINT OF REVERSE CURVE	TELE. - TELEPHONE	
I. P. - IRON PIPE	PRM - PERMANENT REFERENCE MONUMENT	USGS - U. S. GEOLOGICAL SURVEY	
		W - WEST	

S. Stinson & Associates, Inc.
147 JOHNNY RD LAMONT, FL. 32336
LB-8393 (850) 509-3116

DATE	REVISION

DATE OF SURVEY: 07/06/2023
JOB NO: 23123 | SCALE: 1" = 25'
DRAWN BY: E.CAMPBELL
CHECKED BY: S.STINSON

I hereby certify that this survey meets the minimum technical standards as set forth by the Florida Board of Surveyors and Mappers in Chapter 5J-17, Florida Administrative Code, pursuant to Section 472.027, Florida Statutes. Not valid unless signed by Steve W Stinson

Steve W Stinson Digitally signed by Steve W Stinson Date: 2023.07.07 14:34:56 -04'00'

STEVEN W. STINSON
PROFESSIONAL SURVEYOR AND MAPPER
FLORIDA CERTIFICATE No. 5451 LICENSED BUSINESS No. 8393

DATE:

CERTIFIED TO:
George and Associates Consulting Engineers, Inc:

SHEET NO.
1 OF 1