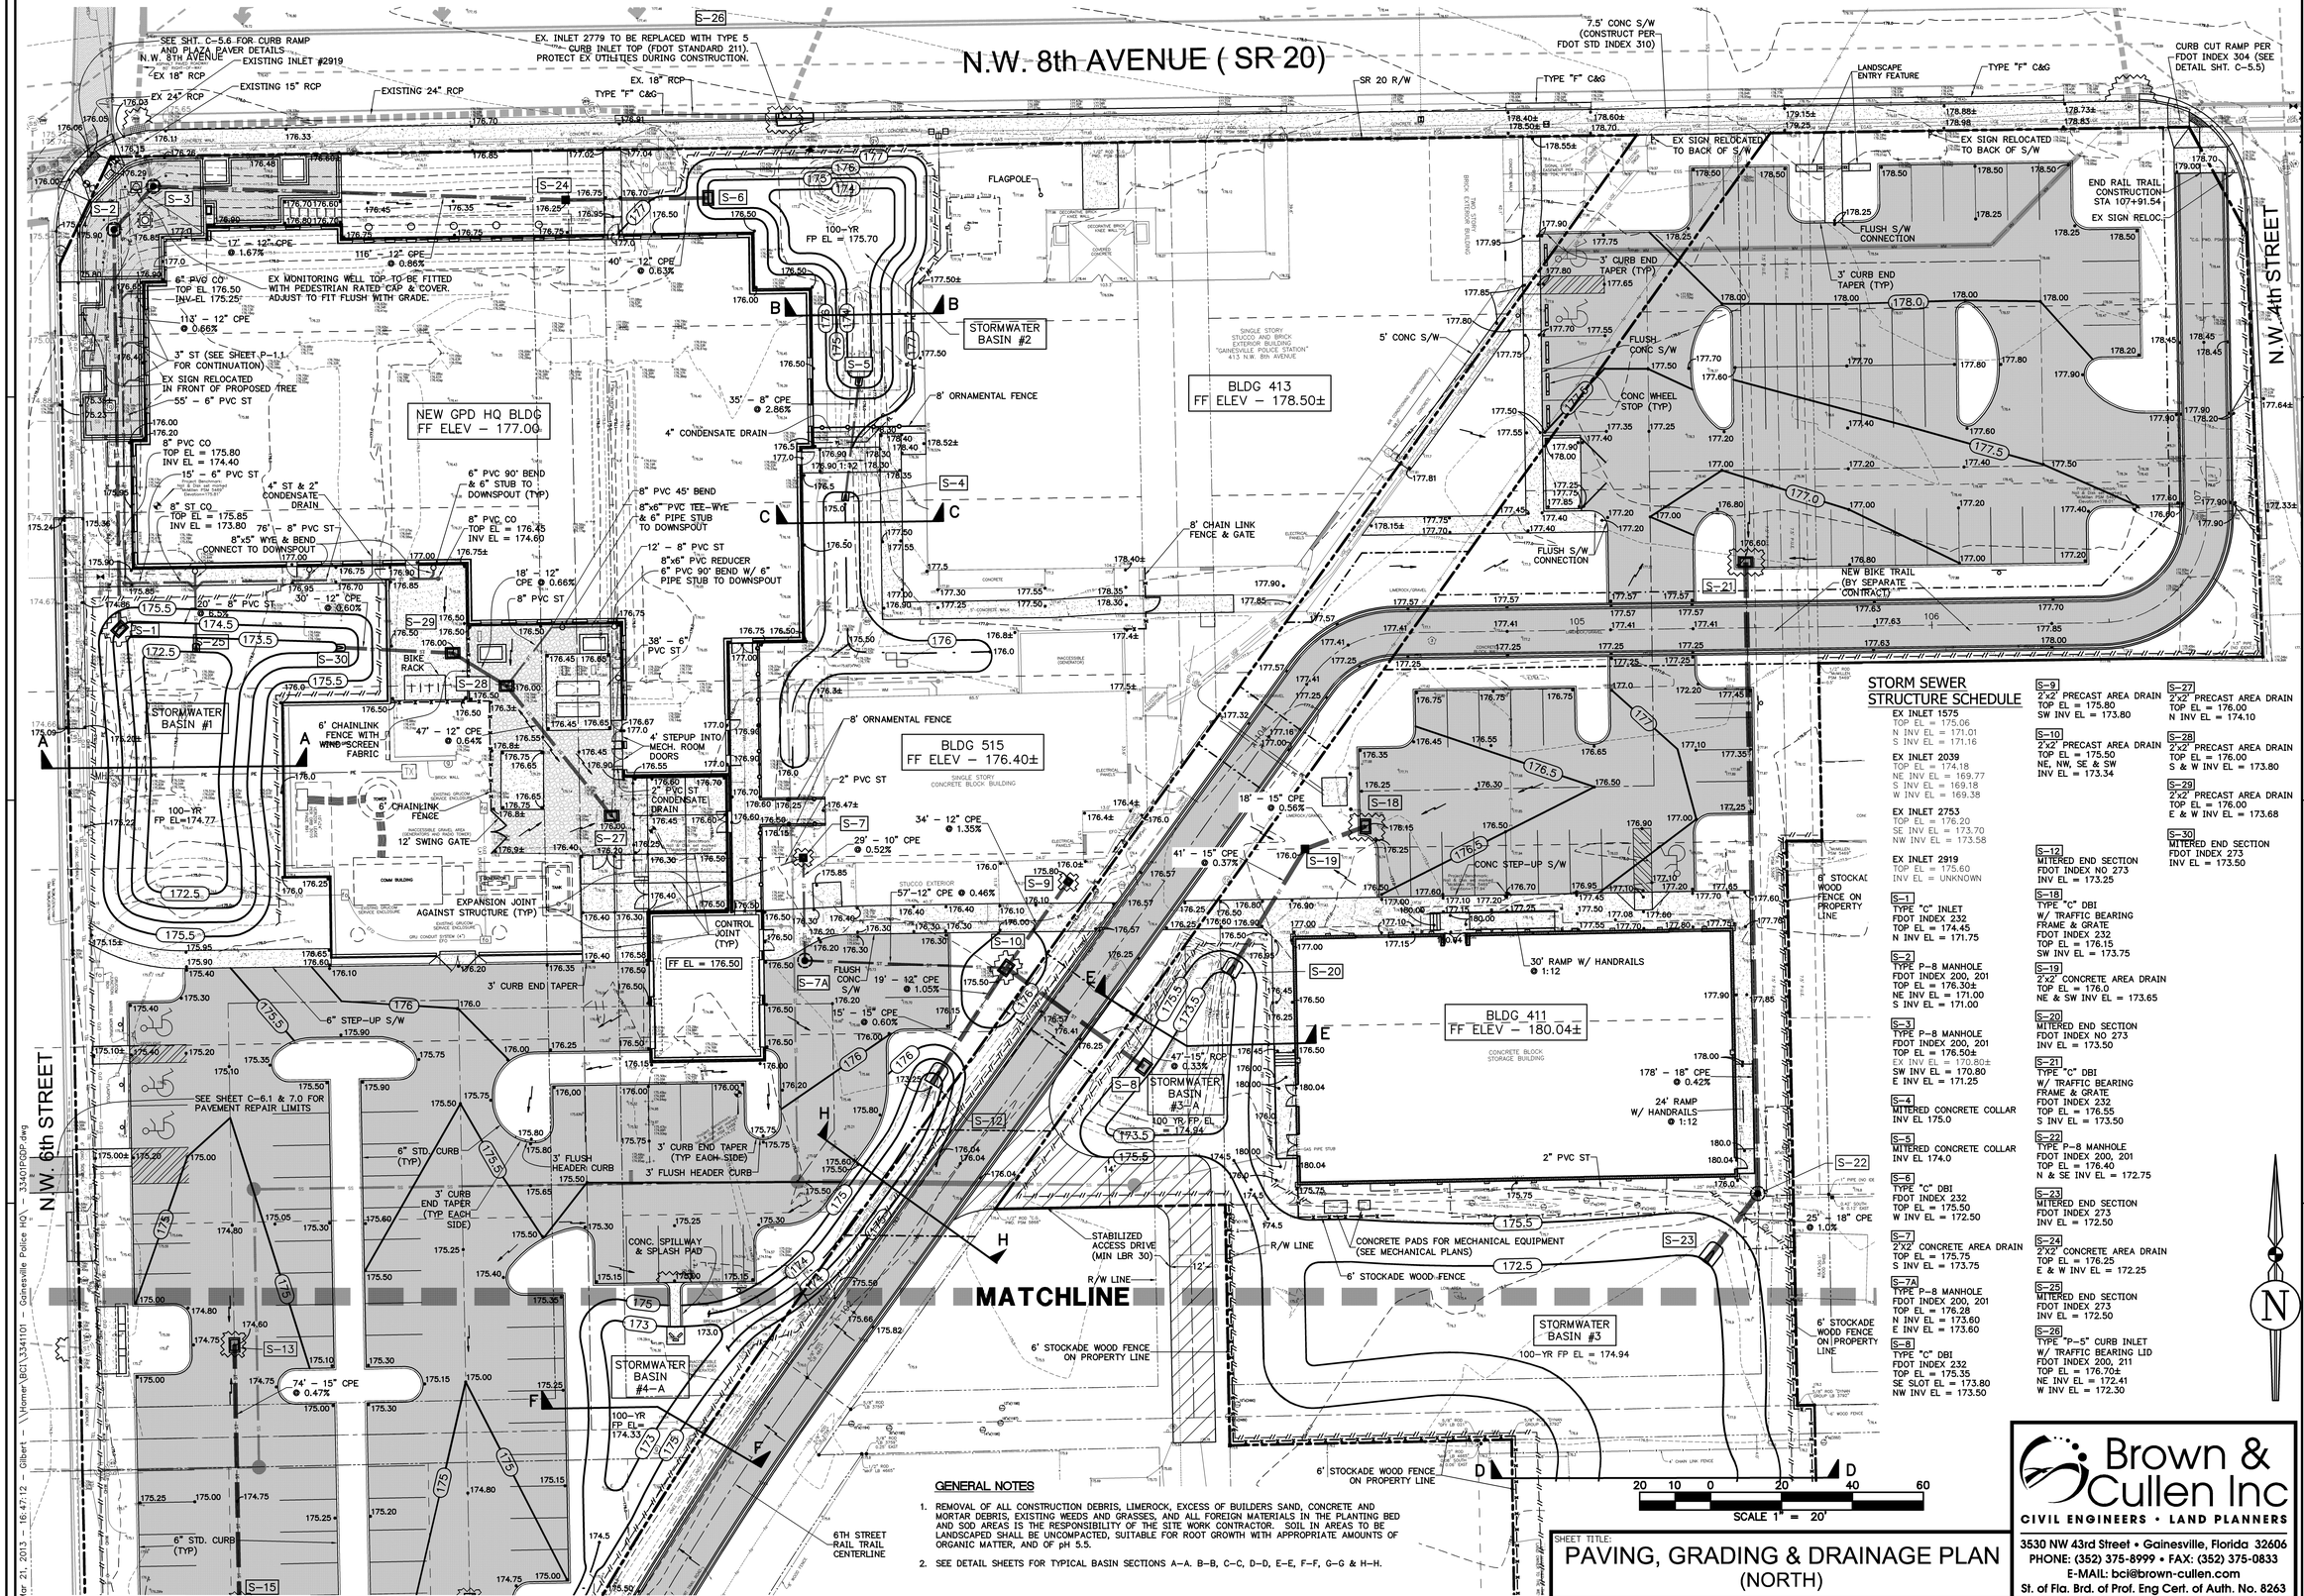
N.W. 8th AVENUE (SR 20)
N.W. 6th STREET
N.W. 4th STREET
SR 20 R/W
SEE SHT. C-5.6 FOR CURB RAMP AND PLAZA PAVER DETAILS
EX. INLET 2779 TO BE REPLACED WITH TYPE 5 CURB INLET TOP (FDOT STANDARD 211). PROTECT EX UTILITIES DURING CONSTRUCTION.
EXISTING INLET #2919
EX 18" RCP
EXISTING 15" RCP
EX 24" RCP
EXISTING 24" RCP
EX. 18" RCP
TYPE "F" C&G
7.5' CONC S/W (CONSTRUCT PER FDOT STD INDEX 310)
LANDSCAPE ENTRY FEATURE
CURB CUT RAMP PER FDOT INDEX 304 (SEE DETAIL SHT. C-5.5)
EX SIGN RELOCATED TO BACK OF S/W
END RAIL TRAIL CONSTRUCTION STA 107+91.54
EX SIGN RELOC.
FLUSH S/W CONNECTION
3' CURB END TAPER (TYP)
FLUSH CONC S/W
CONC WHEEL STOP (TYP)
5' CONC S/W
FLUSH S/W CONNECTION
NEW BIKE TRAIL (BY SEPARATE CONTRACT)
FLAGPOLE
100-YR FP EL = 175.70
STORMWATER BASIN #2
SINGLE STORY STUCCO AND BRICK EXTERIOR BUILDING "GAINESVILLE POLICE STATION" 413 N.W. 8th AVENUE
BLDG 413 FF ELEV – 178.50±
NEW GPD HQ BLDG FF ELEV – 177.00
EX MONITORING WELL TOP TO BE FITTED WITH PEDESTRIAN RATED CAP & COVER. ADJUST TO FIT FLUSH WITH GRADE.
EX SIGN RELOCATED IN FRONT OF PROPOSED TREE
3" ST (SEE SHEET P-1.1 FOR CONTINUATION)
55' – 6" PVC ST
8" PVC CO TOP EL 175.80 INV EL = 174.40
15' – 6" PVC ST
8" ST CO TOP EL = 175.85 INV EL = 173.80
4" ST & 2" CONDENSATE DRAIN
76' – 8" PVC ST
8"x5" WYE & BEND CONNECT TO DOWNSPOUT
6" PVC 90° BEND & 6" STUB TO DOWNSPOUT (TYP)
8" PVC CO TOP EL = 176.45 INV EL = 174.60
8" PVC 45° BEND
8"x6" PVC TEE-WYE & 6" PIPE STUB TO DOWNSPOUT
12' – 8" PVC ST
8"x6" PVC REDUCER
6" PVC 90° BEND W/ 6" PIPE STUB TO DOWNSPOUT
8' CHAIN LINK FENCE & GATE
4" CONDENSATE DRAIN
8' ORNAMENTAL FENCE
20' – 8" PVC ST
30' – 12" CPE @ 0.60%
18' – 12" CPE @ 0.66%
8" PVC ST
38' – 6" PVC ST
BIKE RACK
STORMWATER BASIN #1
6' CHAINLINK FENCE WITH WIND-SCREEN FABRIC
47' – 12" CPE @ 0.64%
100-YR FP EL=174.77
12' SWING GATE
6' CHAINLINK FENCE
4' STEPUP INTO MECH. ROOM DOORS
BLDG 515 FF ELEV – 176.40±
SINGLE STORY CONCRETE BLOCK BUILDING
2" PVC ST
2" PVC ST CONDENSATE DRAIN
34' – 12" CPE @ 1.35%
29' – 10" CPE @ 0.52%
57'–12" CPE @ 0.46%
EXPANSION JOINT AGAINST STRUCTURE (TYP)
CONTROL JOINT (TYP)
FF EL = 176.50
FLUSH CONC–S/W
19' – 12" CPE @ 1.05%
15' – 15" CPE @ 0.60%
3' CURB END TAPER
6" STEP–UP S/W
SEE SHEET C–6.1 & 7.0 FOR PAVEMENT REPAIR LIMITS
6" STD. CURB (TYP)
3' FLUSH HEADER CURB
3' CURB END TAPER (TYP EACH SIDE)
CONC. SPILLWAY & SPLASH PAD
STORMWATER BASIN #4–A
100–YR FP EL= 174.33
74' – 15" CPE @ 0.47%
6" STD. CURB (TYP)
6' STOCKADE WOOD FENCE ON PROPERTY LINE
6TH STREET RAIL TRAIL CENTERLINE
STABILIZED ACCESS DRIVE (MIN LBR 30)
R/W LINE
12'
MATCHLINE
STORMWATER BASIN #3
100–YR FP EL = 174.94
47'–15" RCP @ 0.33%
STORMWATER BASIN #3–A
100 YR FP EL = 174.94
BLDG 411 FF ELEV – 180.04±
CONCRETE BLOCK STORAGE BUILDING
178' – 18" CPE @ 0.42%
30' RAMP W/ HANDRAILS @ 1:12
24' RAMP W/ HANDRAILS @ 1:12
2" PVC ST
25' – 18" CPE @ 1.0%
CONCRETE PADS FOR MECHANICAL EQUIPMENT (SEE MECHANICAL PLANS)
6' STOCKADE WOOD FENCE
CONC STEP–UP S/W
6' STOCKADE WOOD FENCE ON PROPERTY LINE
41' – 15" CPE @ 0.37%
18' – 15" CPE @ 0.56%
A
B
C
D
E
F
G
H
S-1
S-2
S-3
S-4
S-5
S-6
S-7
S-7A
S-8
S-9
S-10
S-12
S-15
S-18
S-19
S-20
S-21
S-22
S-23
S-24
S-25
S-26
S-27
S-28
S-29
S-30
105
106
107
108
109
110
111
112
113
114
115
116
117
118
119
120
121
122
123
124
125
126
127
128
129
130
131
132
133
134
135
136
137
138
139
140
141
142
143
144