

LAKE TALQUIN


NOTES:

1. Bearings are based on Tallahassee–Leon County GPS point, TLC–1–15–1S4W (T–103) with a grid bearing of South 85 degrees 16 minutes 22 seconds East and is located near the intersection of State Road 20 and State Road 267.
2. Elevations are based on Top of concrete walk over spillway near the dam, Elevation 74.00 as per Plan and Location map prepared by Black & Veatch Consulting Engineers for Florida Power Corporation, Drawing number 1–A–3.
3. No improvements located other than shown.

APPROX BOUNDARY OF LEASE AREA
As per Survey by the City of Tallahassee Engineering Division dated Sept. 17, 1982

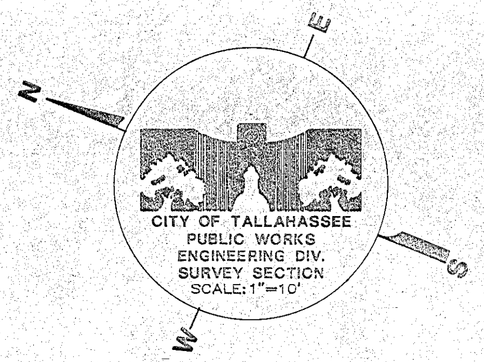

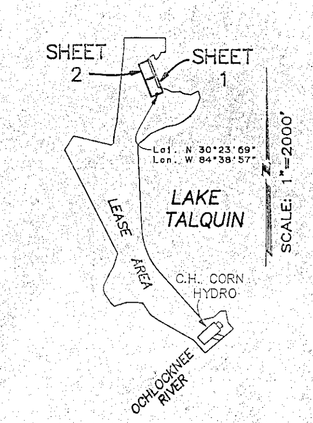

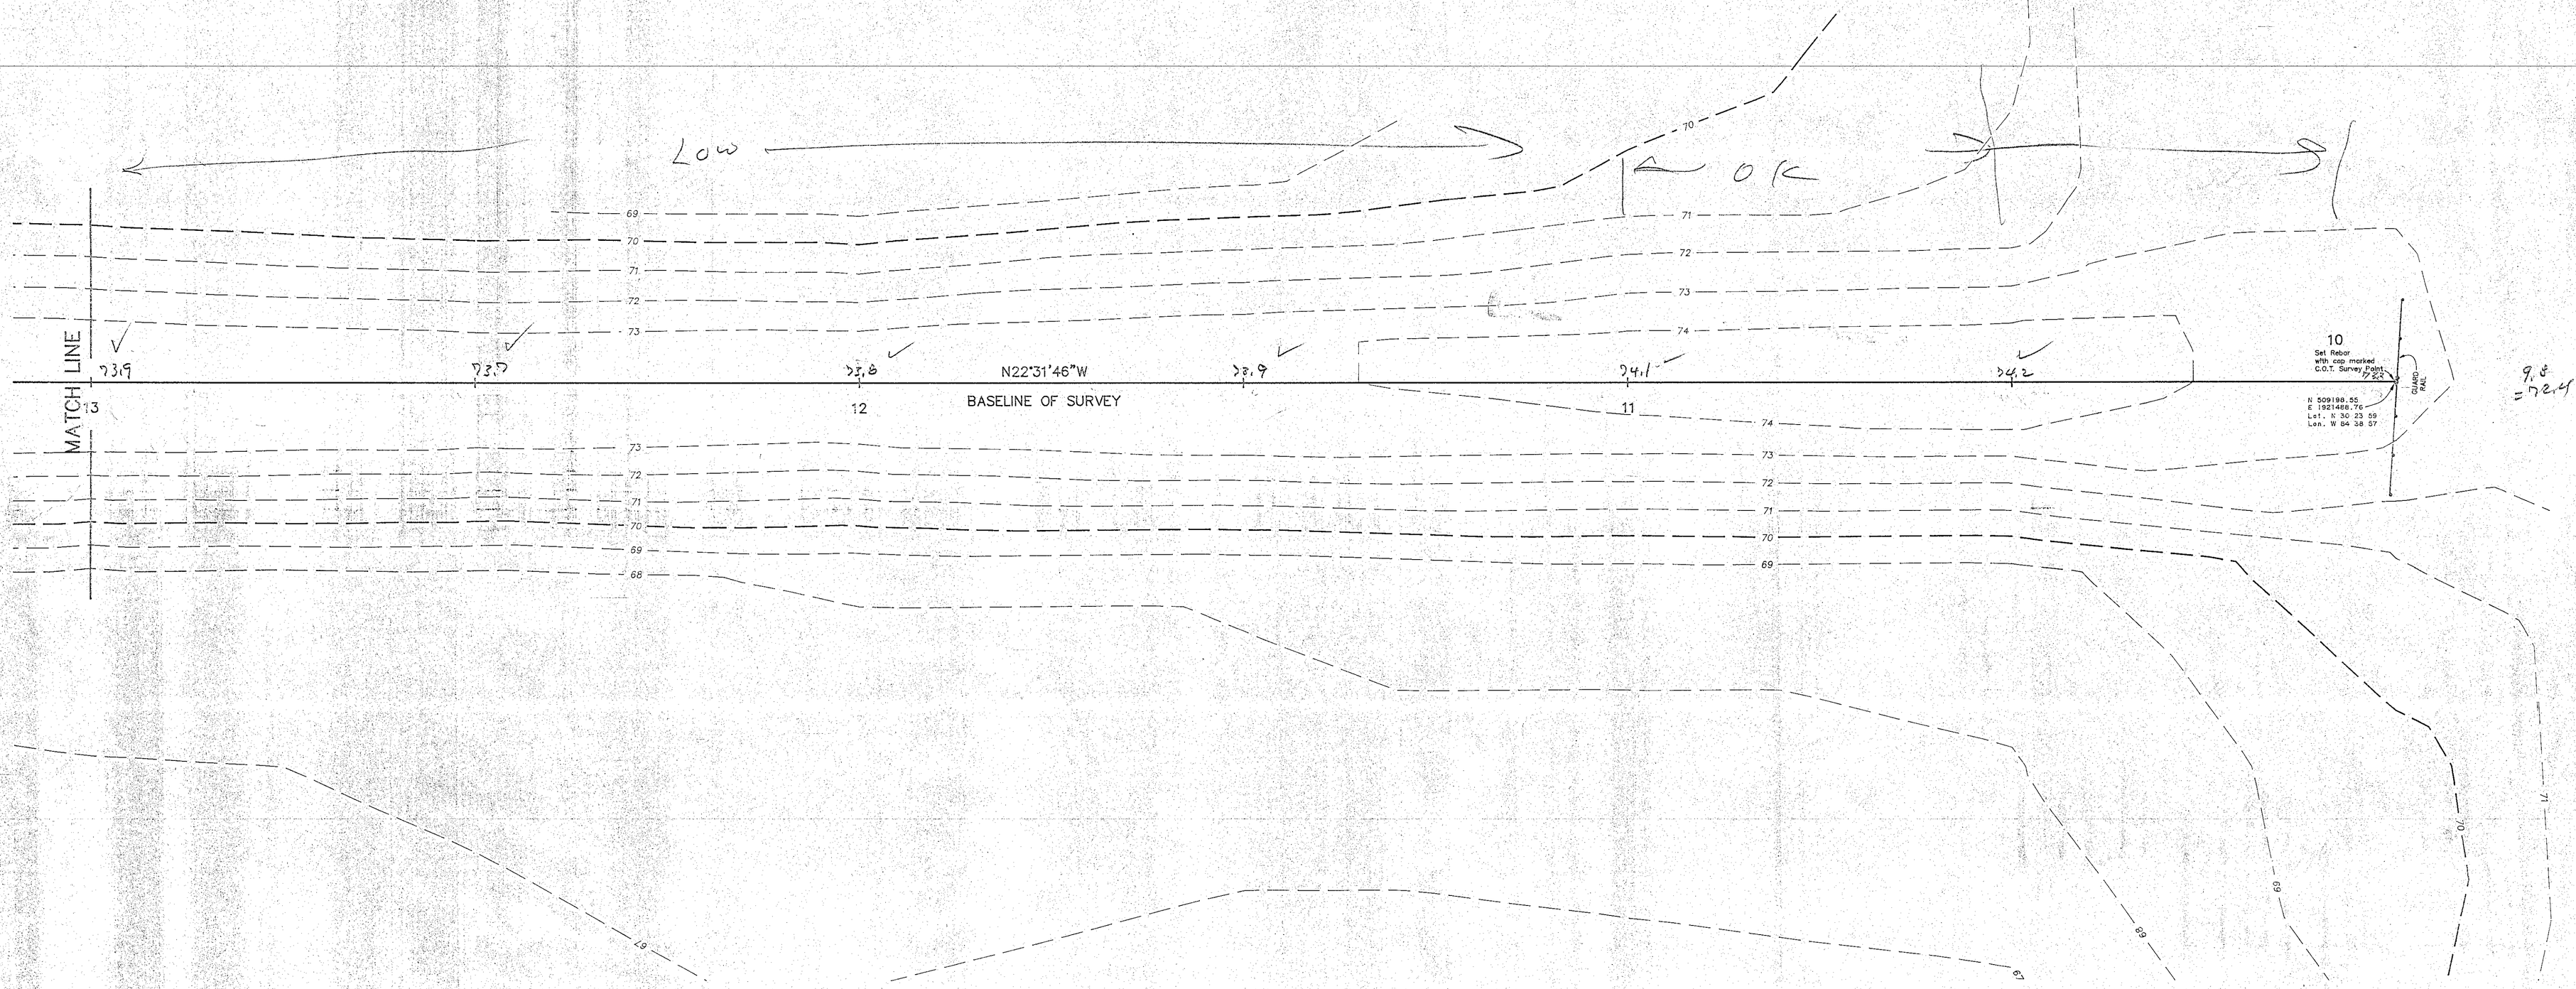

	INITIAL	DATE	NO.	BY	REVISIONS	DATE
FIELD BOOK 92–516,93–640						
DRAWN BY	MKM	11/23/93				
SURVEYED BY	MJH	11/22/93				
CHECKED BY						
SCALE: 1"=10'						

CITY OF TALLAHASSEE
PUBLIC WORKS DEPARTMENT
ENGINEERING DIVISION
TALLAHASSEE, FLORIDA

PROJECT
JACKSON BLUFF DAM
FUSE PLUG SURVEY

SHEET TITLE
PLAN VIEW

COMPUTER FILE – 1464.DWG
FILE NO. 010–94
PROJECT NO. 94109 330.010

SHEET 1 OF 3