




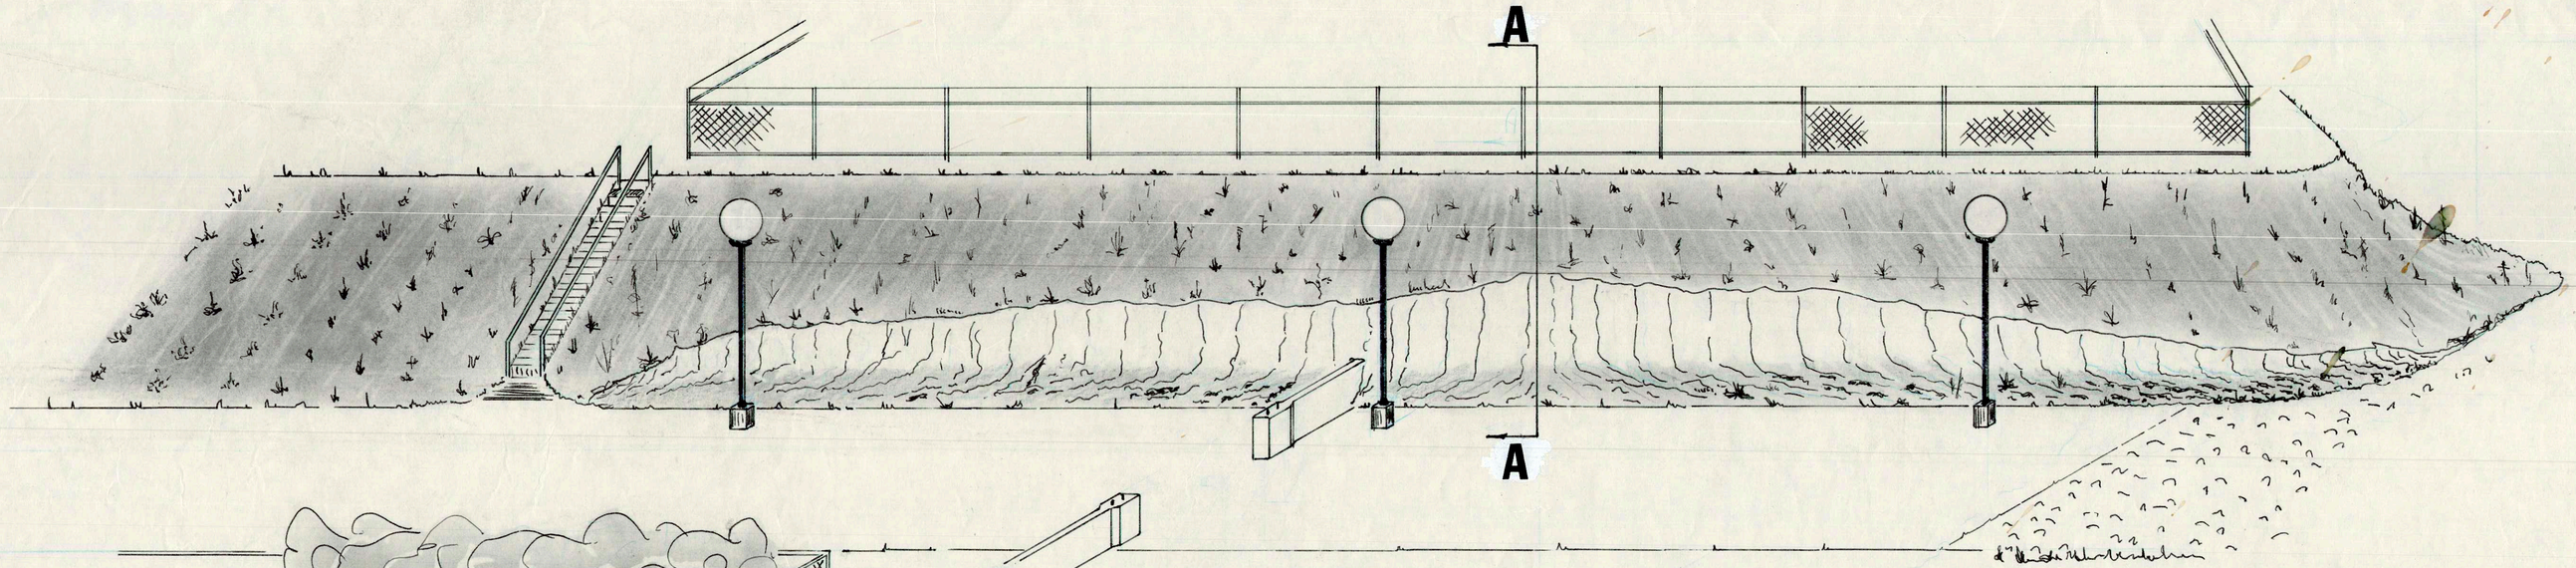


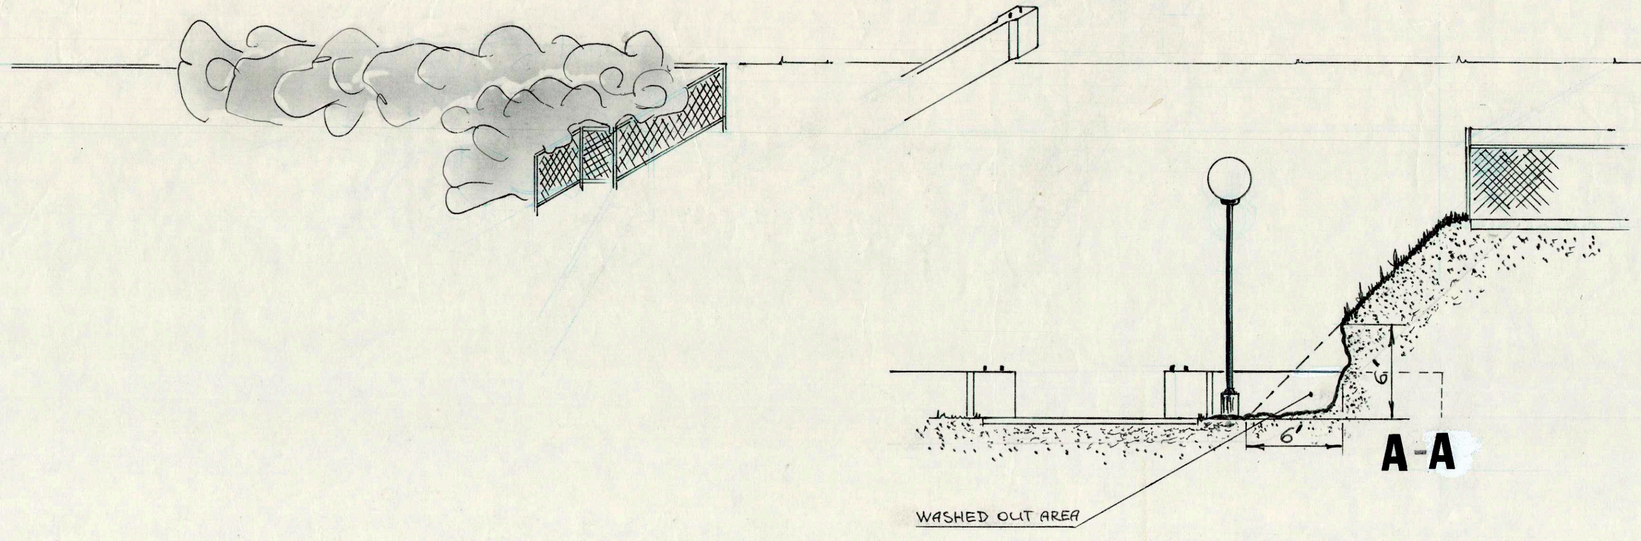

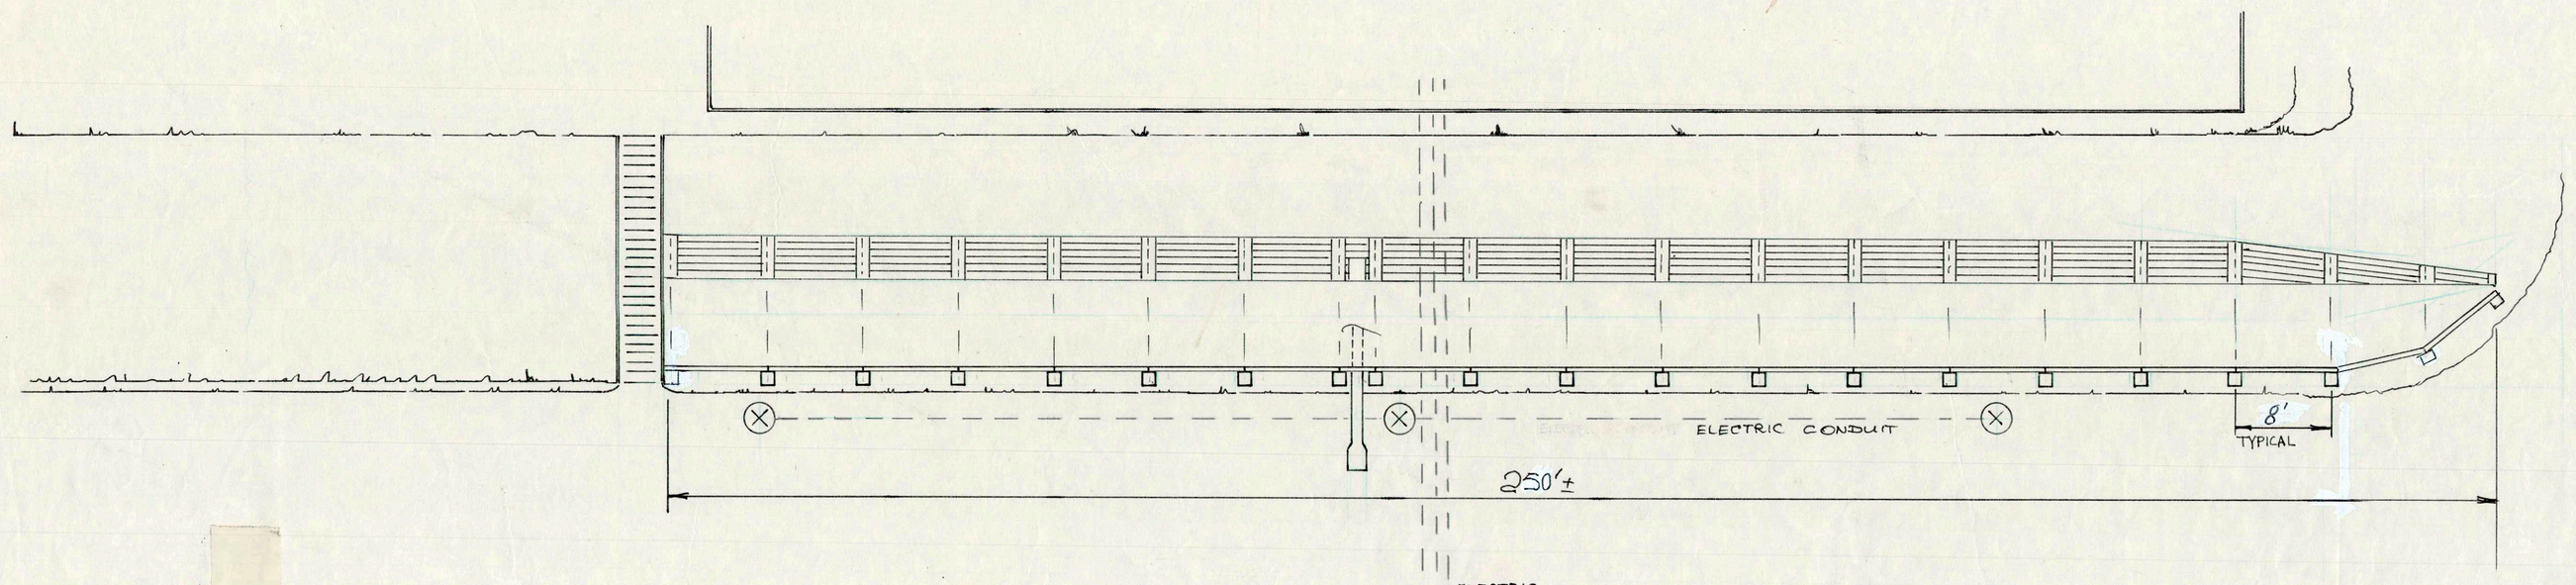

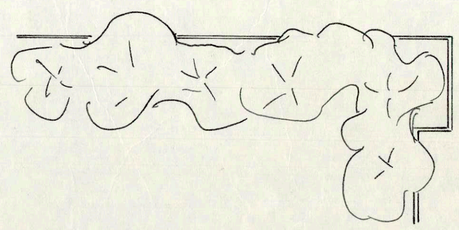

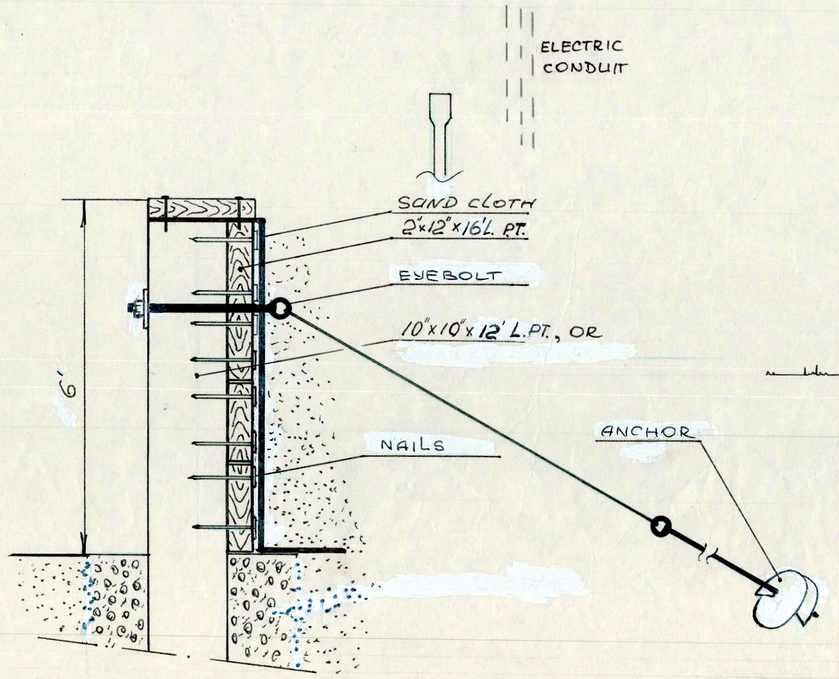

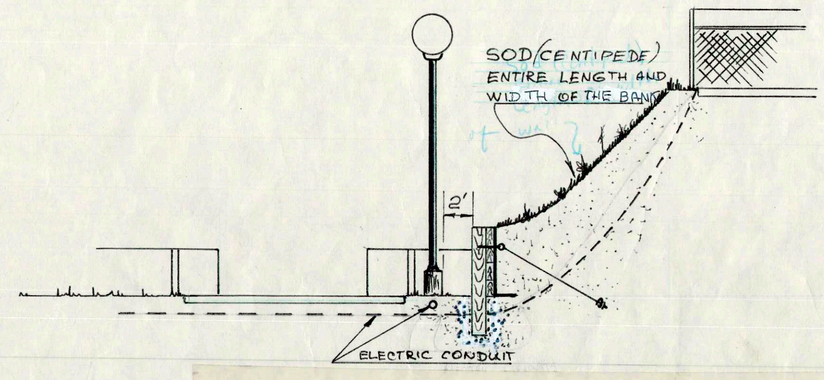

CITY OF TALLAHASSEE
ELECTRIC DEPARTMENT
PRODUCTION
DIVISION

Drawn By : V ZELENKO	Date 7/5-89	Title: C.H. CORN HYDRO SWITCH YARD BULKHEAD
Approved By: R.A COWART	7/5/89	
REVISION V.Z.	11/5-90	Drawing Number
BAC	11/5/90	

Sheet 1 of 1