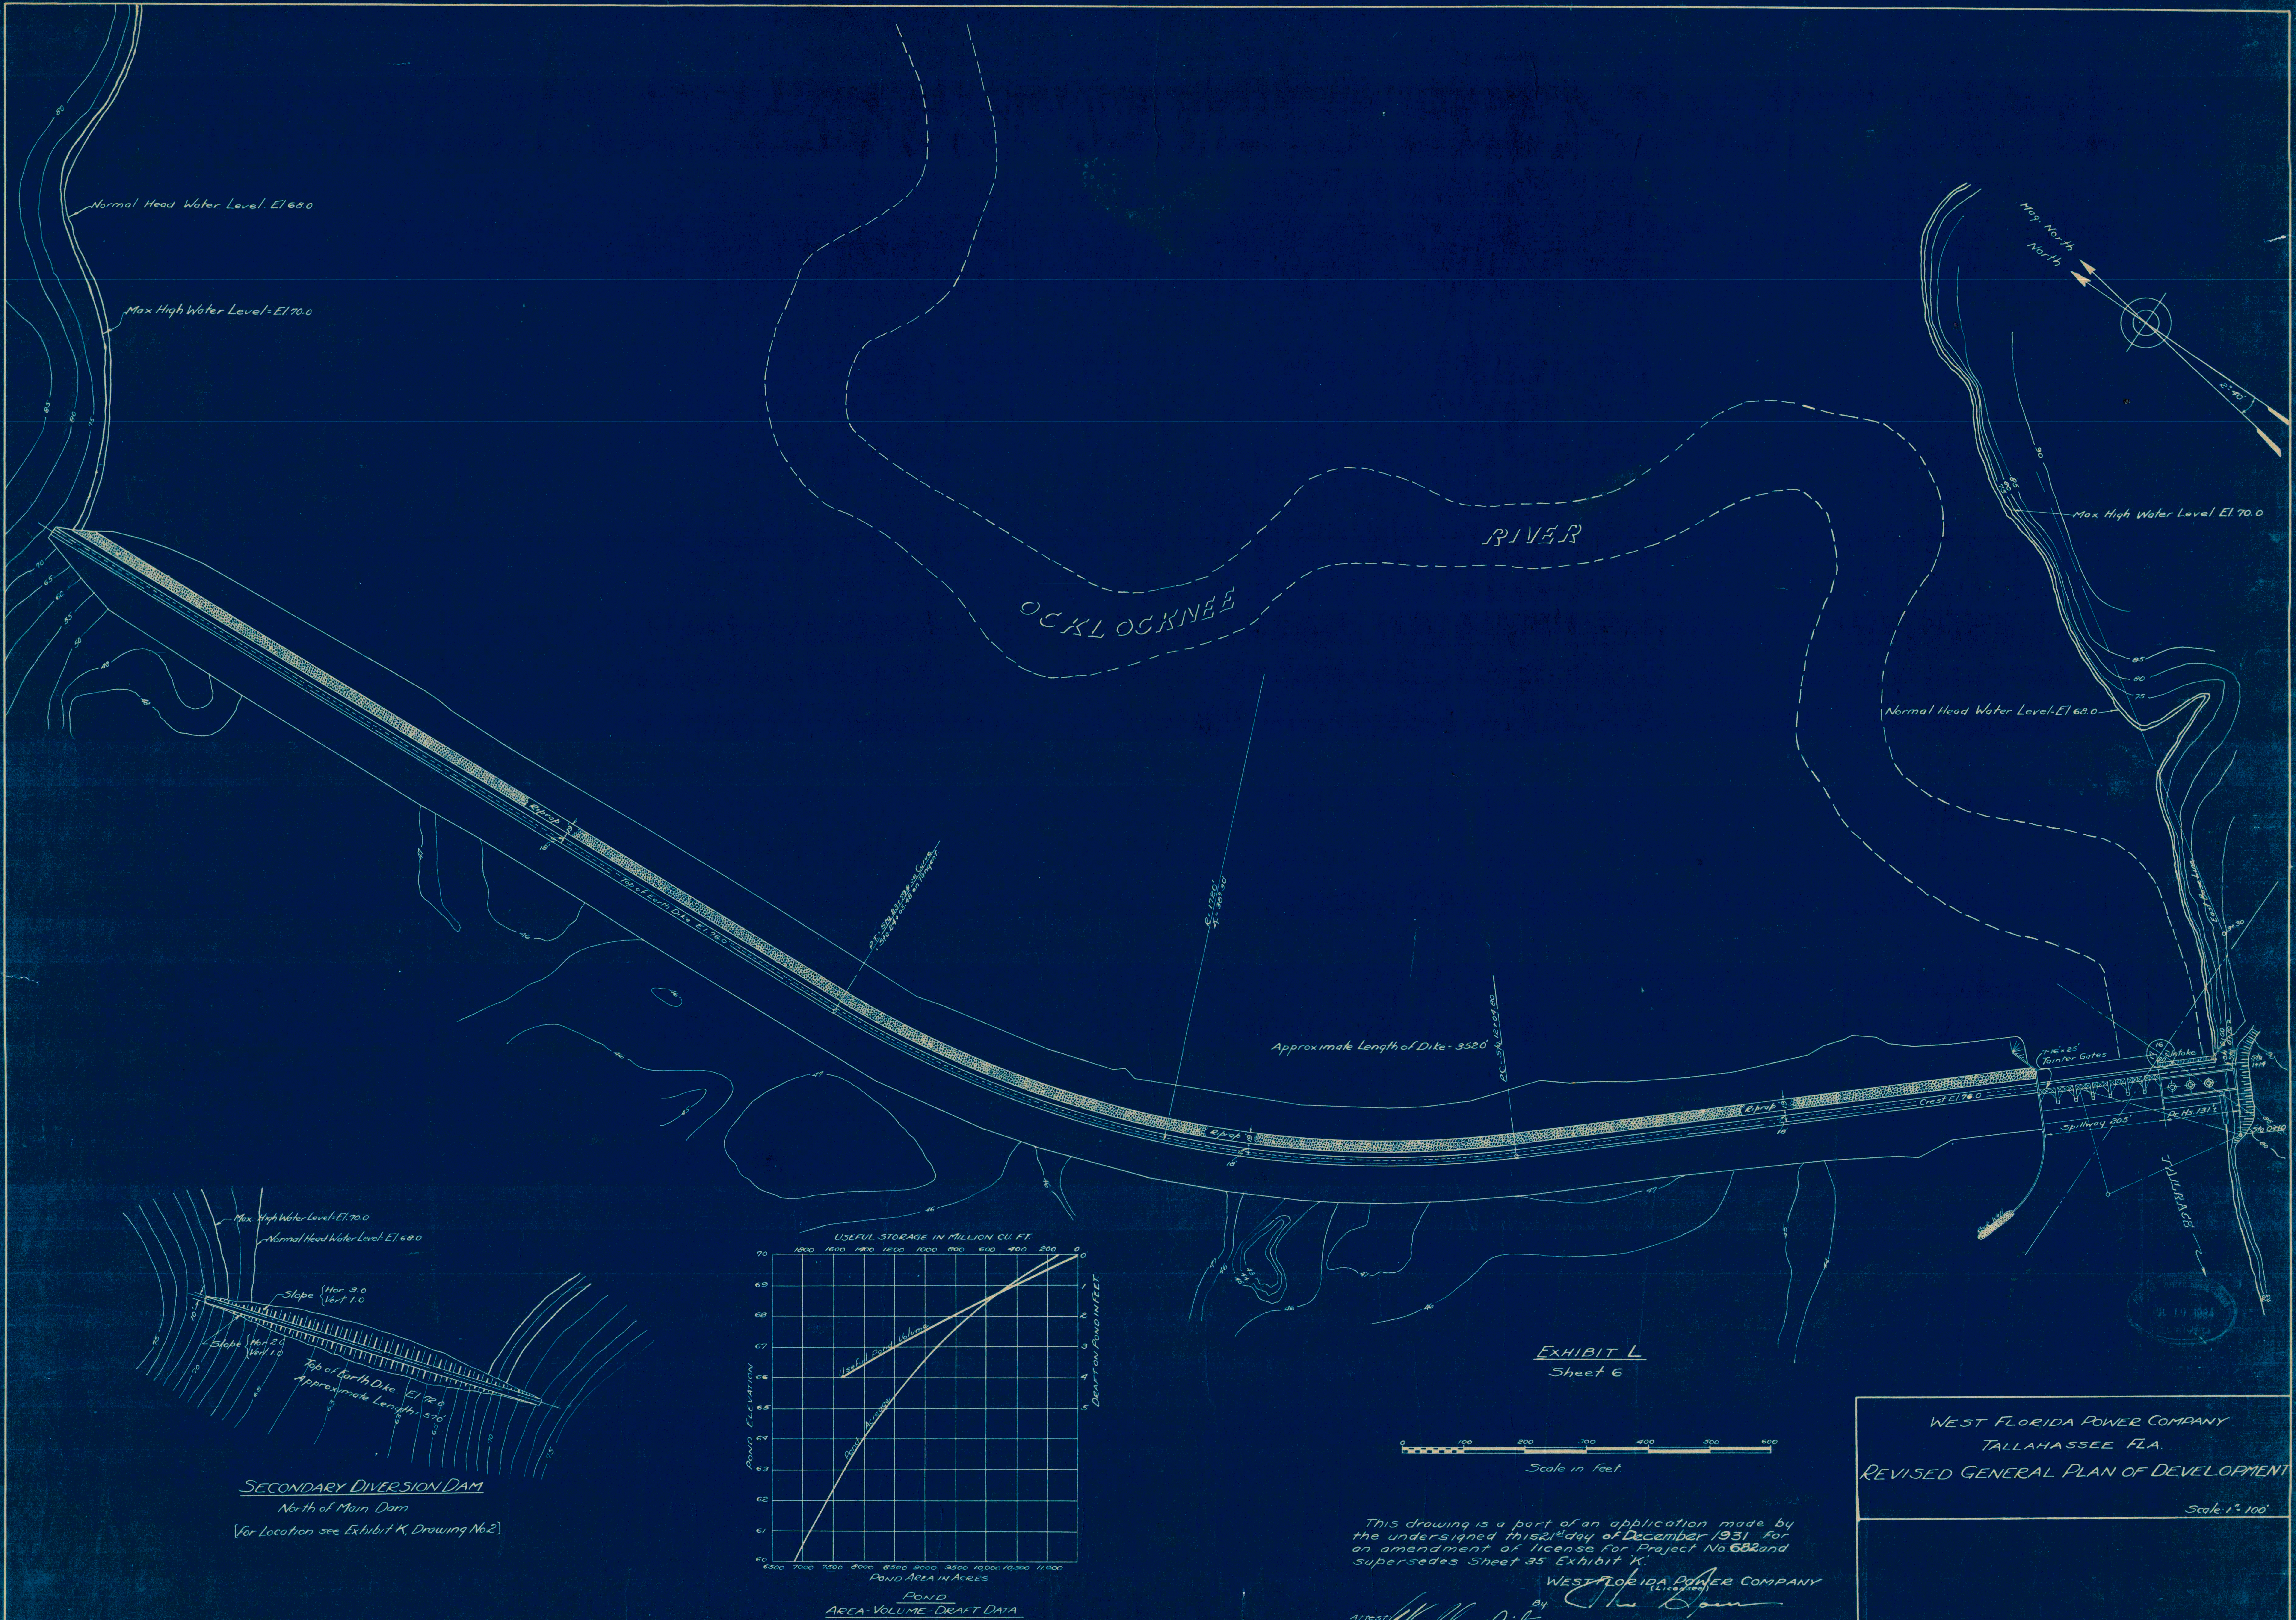


SECONDARY DIVERSION DAM

North of Main Dam

[For Location see Exhibit K, Drawing No. 2]

POND

AREA-VOLUME-DRAFT DATA

EXHIBIT L

Sheet 6

This drawing is a part of an application made by the undersigned this 21st day of December 1931 for an amendment of license for Project No. 682 and supersedes Sheet 35 Exhibit 'K'.

WEST FLORIDA POWER COMPANY
(Licensee)

By [signature]

Attest: [signature]
Secretary

WEST FLORIDA POWER COMPANY
TALLAHASSEE FLA.
REVISED GENERAL PLAN OF DEVELOPMENT

Scale: 1" = 100'

682-78