


WIGGINS PASS MAINTENANCE DREDGING COLLIER COUNTY

DEP PERMIT 014538-009JC

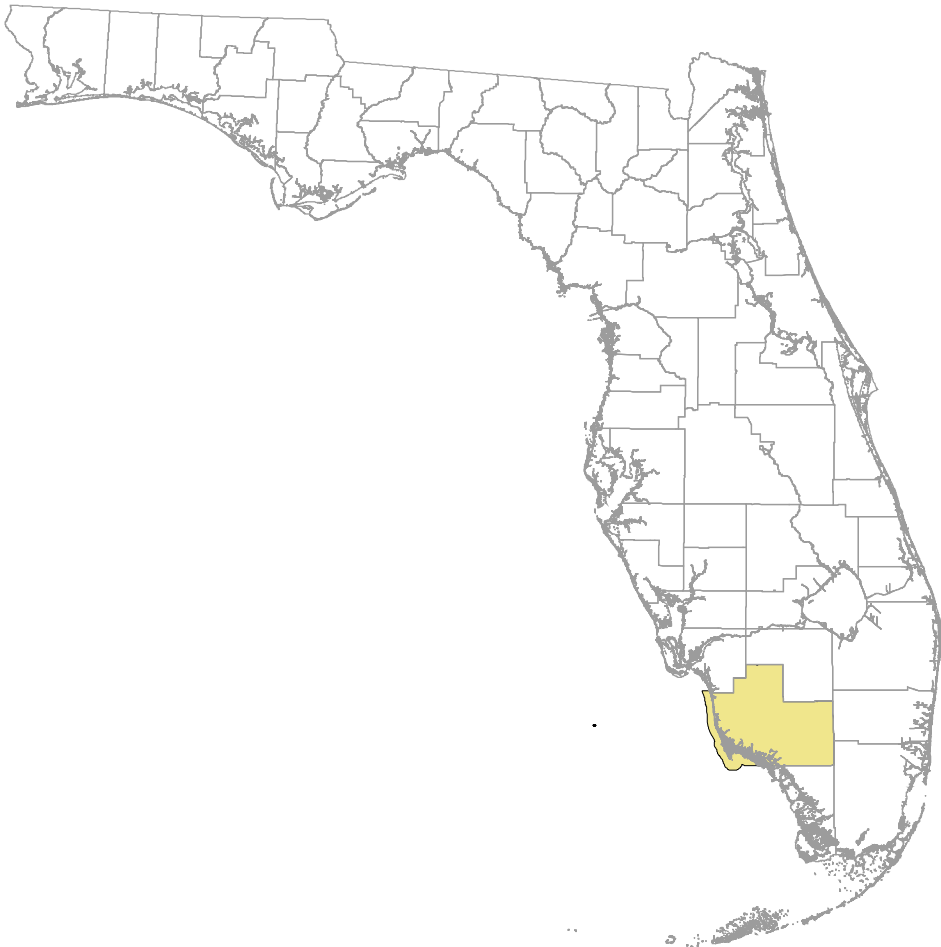

COMPARATIVE PROFILES PLOTS R-10 TP R-22 IN COLLIER COUNTY

SURVEYS:

- 1. JAN.2009 BY SEA DIVERSIFIED INC.
- 2. MAR.2009 BY SEA DIVERSIFIED INC.
- 3. JUL.2010 BY COASTAL PLANNING AND ENGINEERING
- 4. MAY2012 BY SEA DIVERSIFIED INC.



Engineering, Hydrology and Geology Program
Division of Water Resource Management
Department of Environmental Protection
2600 Blainstone Road M.S. 3595
Tallahassee, FI 32399

COLLIER COUNTY

- NOTE:
- 1. COORDINATES SHOWN HEREON ARE IN FEET BASED ON THE FLORIDA STATE PLANE COORDINATE SYSTEM, EAST ZONE, NORTH AMERICAN DATUM (NAD) 1983.
 - 2. ELEVATIONS SHOWN HEREON ARE IN FEET BASED ON NATIONAL AMERICAN VERTICAL DATUM 1988 (NAVD-88); MHW=0.3 FT.
 - 3. FOR ILLUSTRATIVE PURPOSES ONLY.

Designed by:	Checked by:
Drawn by: Nhan Nguyen	Reviewed by:
Date: 7-29-13	Plot Scale: AS NOTED



Engineering, Hydrology and Geology Program
Division of Water Resource Management
Department of Environmental Protection
2600 Blairstone Road M.S. 3595
Tallahassee, FL 32399

COLLIER COUNTY

NOTE:

1. COORDINATES SHOWN HEREON ARE IN FEET BASED ON THE FLORIDA STATE PLANE COORDINATE SYSTEM, EAST ZONE, NORTH AMERICAN DATUM (NAD) 1983.
2. ELEVATIONS SHOWN HEREON ARE IN FEET BASED ON NATIONAL AMERICAN VERTICAL DATUM 1988 (NAVD-88); MHW=0.3 FT.
3. FOR ILLUSTRATIVE PURPOSES ONLY.

0 100 200 400 Feet

Designed by:	Checked by:
Drawn by: Nhan Nguyen	Reviewed by:
Date: 7-29-13	Plot Scale: AS NOTED



Engineering, Hydrology and Geology Program
Division of Water Resource Management
Department of Environmental Protection
2600 Blairstone Road M.S. 3595
Tallahassee, FL 32399



COLLIER COUNTY

NOTE:

1. COORDINATES SHOWN HEREON ARE IN FEET BASED ON THE FLORIDA STATE PLANE COORDINATE SYSTEM, EAST ZONE, NORTH AMERICAN DATUM (NAD) 1983.
2. ELEVATIONS SHOWN HEREON ARE IN FEET BASED ON NATIONAL AMERICAN VERTICAL DATUM 1988 (NAVD-88); MHW=0.3 FT.
3. FOR ILLUSTRATIVE PURPOSES ONLY.

0 100 200 400 Feet

Designed by:	Checked by:
Drawn by: Nhan Nguyen	Reviewed by:
Date: 7-29-13	Plot Scale: AS NOTED

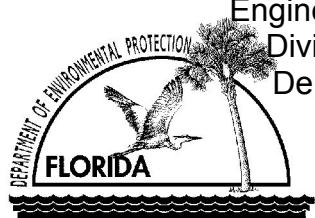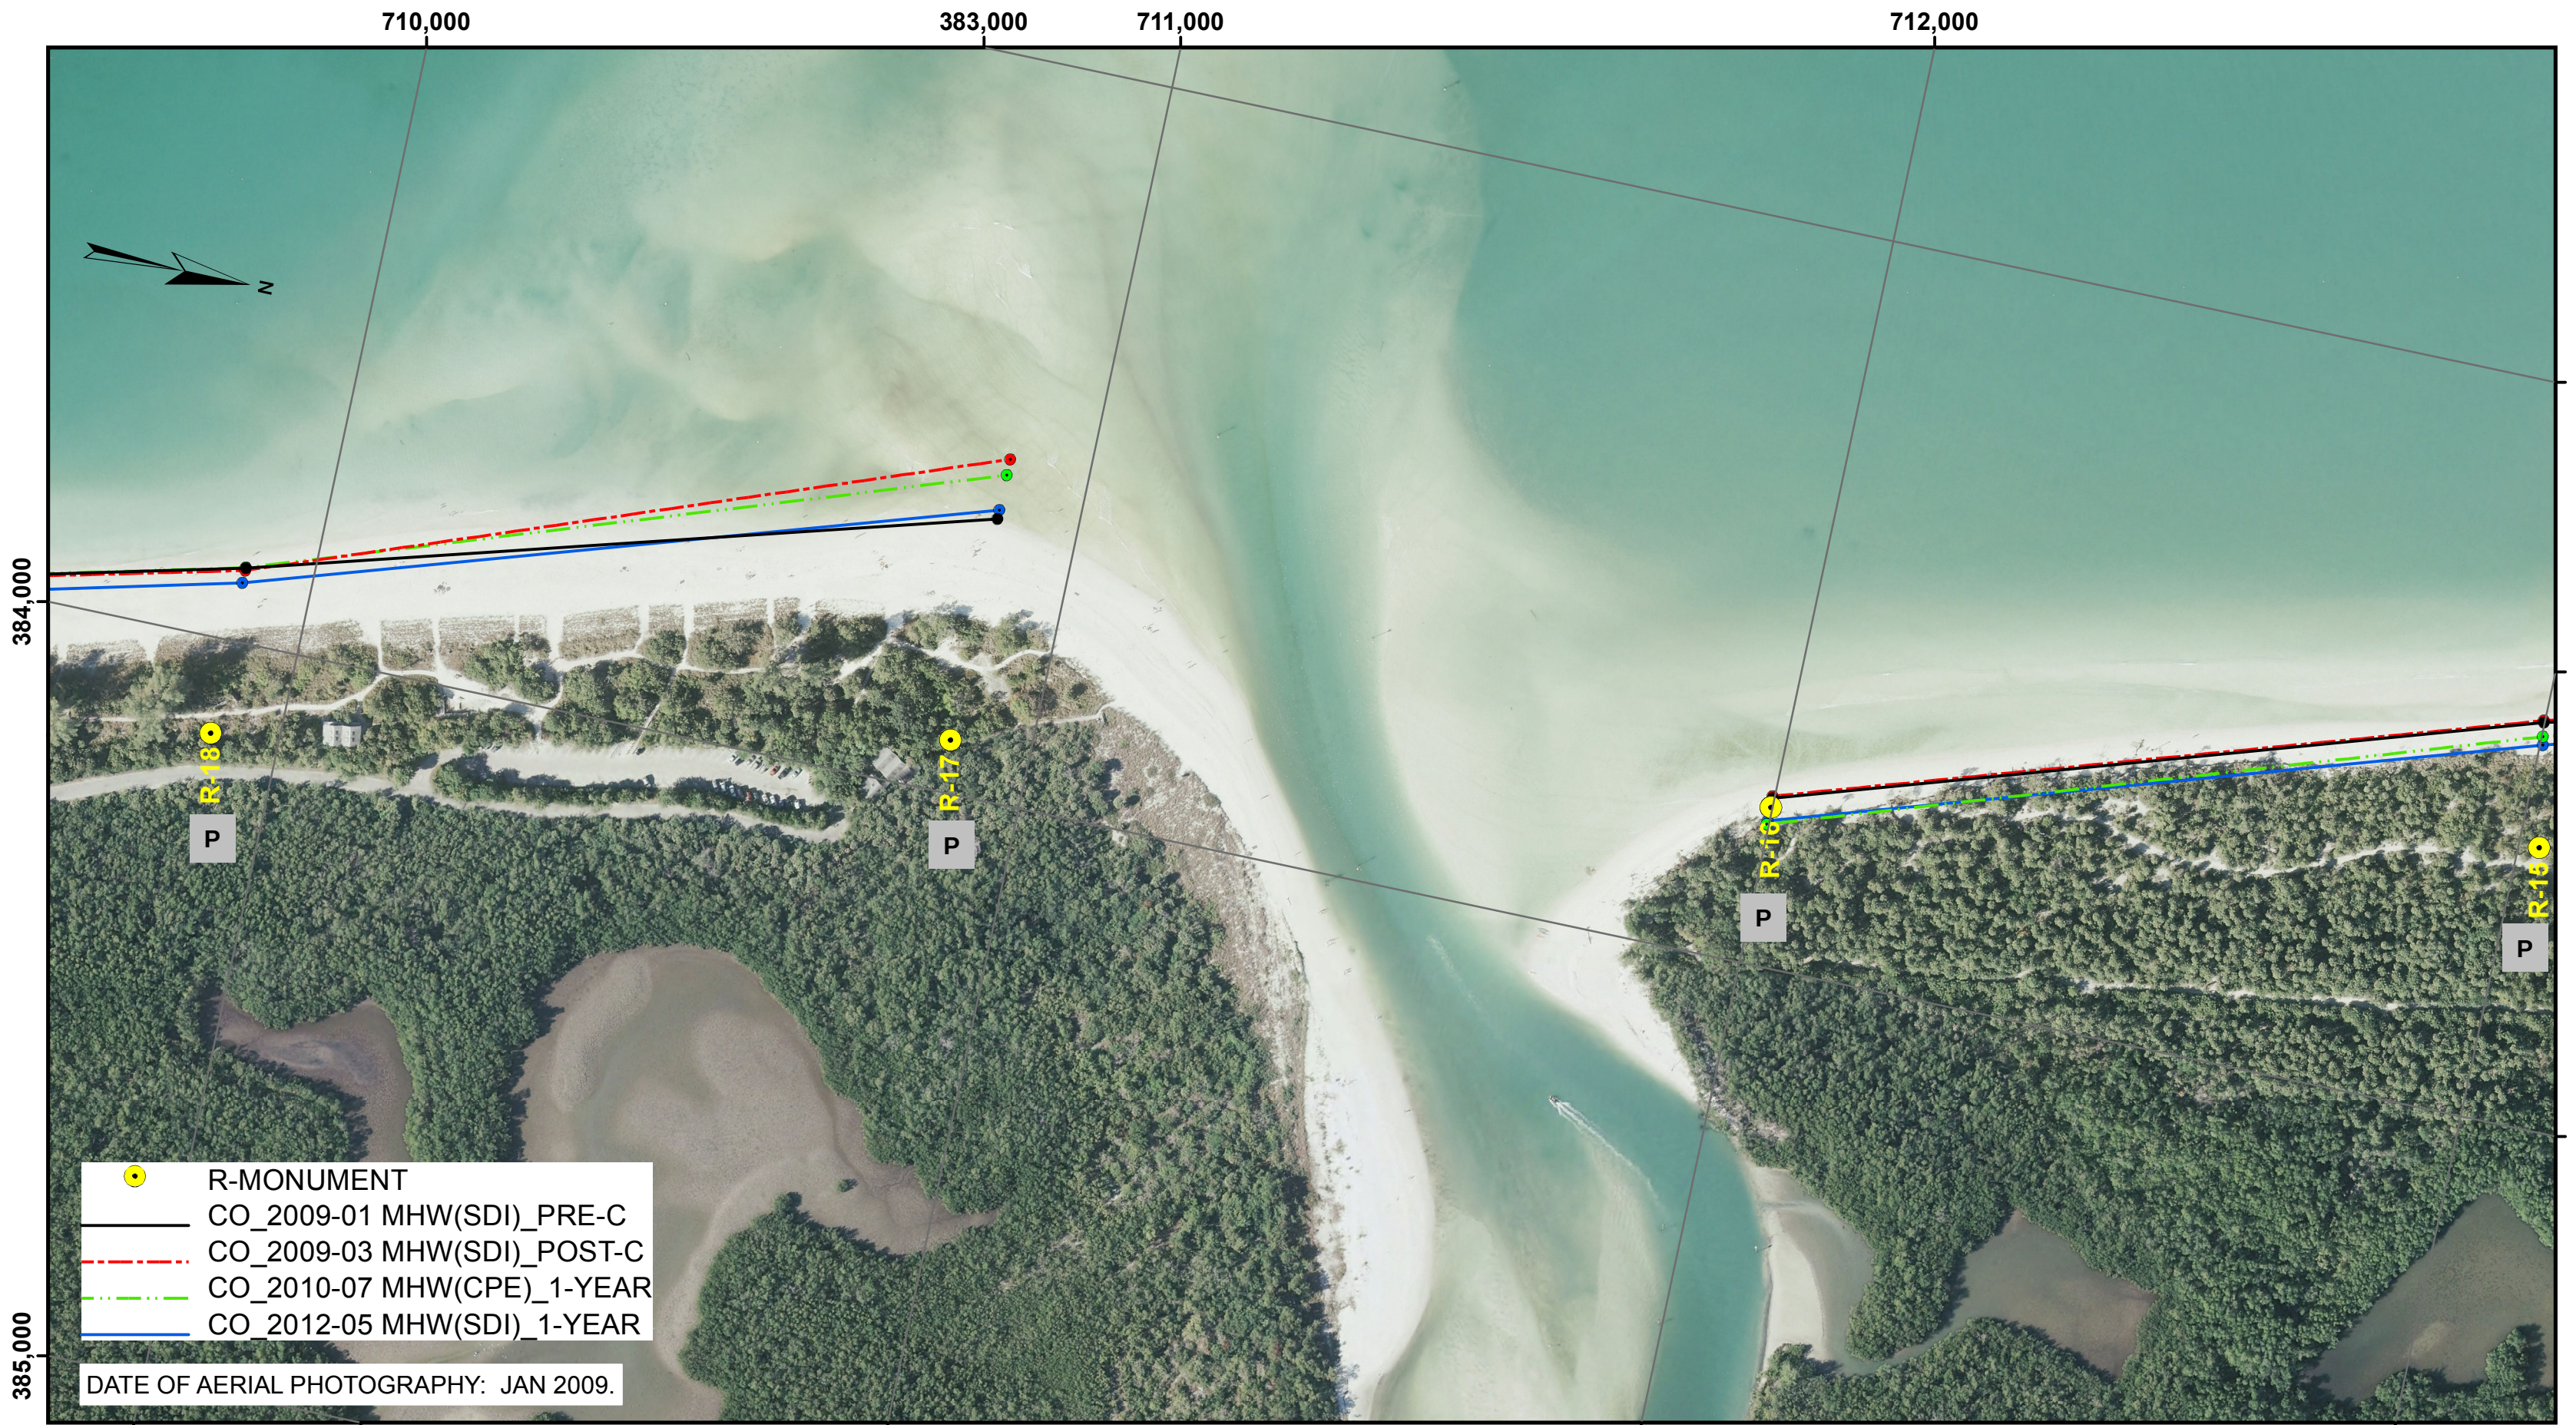

Engineering, Hydrology and Geology Program
Division of Water Resource Management
Department of Environmental Protection
2600 Blairstone Road M.S. 3595
Tallahassee, FL 32399


COLLIER COUNTY

NOTE:

1. COORDINATES SHOWN HEREON ARE IN FEET BASED ON THE FLORIDA STATE PLANE COORDINATE SYSTEM, EAST ZONE, NORTH AMERICAN DATUM (NAD) 1983.
2. ELEVATIONS SHOWN HEREON ARE IN FEET BASED ON NATIONAL AMERICAN VERTICAL DATUM 1988 (NAVD-88); MHW=0.3 FT.
3. FOR ILLUSTRATIVE PURPOSES ONLY.


0 100 200 400 Feet

Designed by:	Checked by:
Drawn by: Nhan Nguyen	Reviewed by:
Date: 7-29-13	Plot Scale: AS NOTED

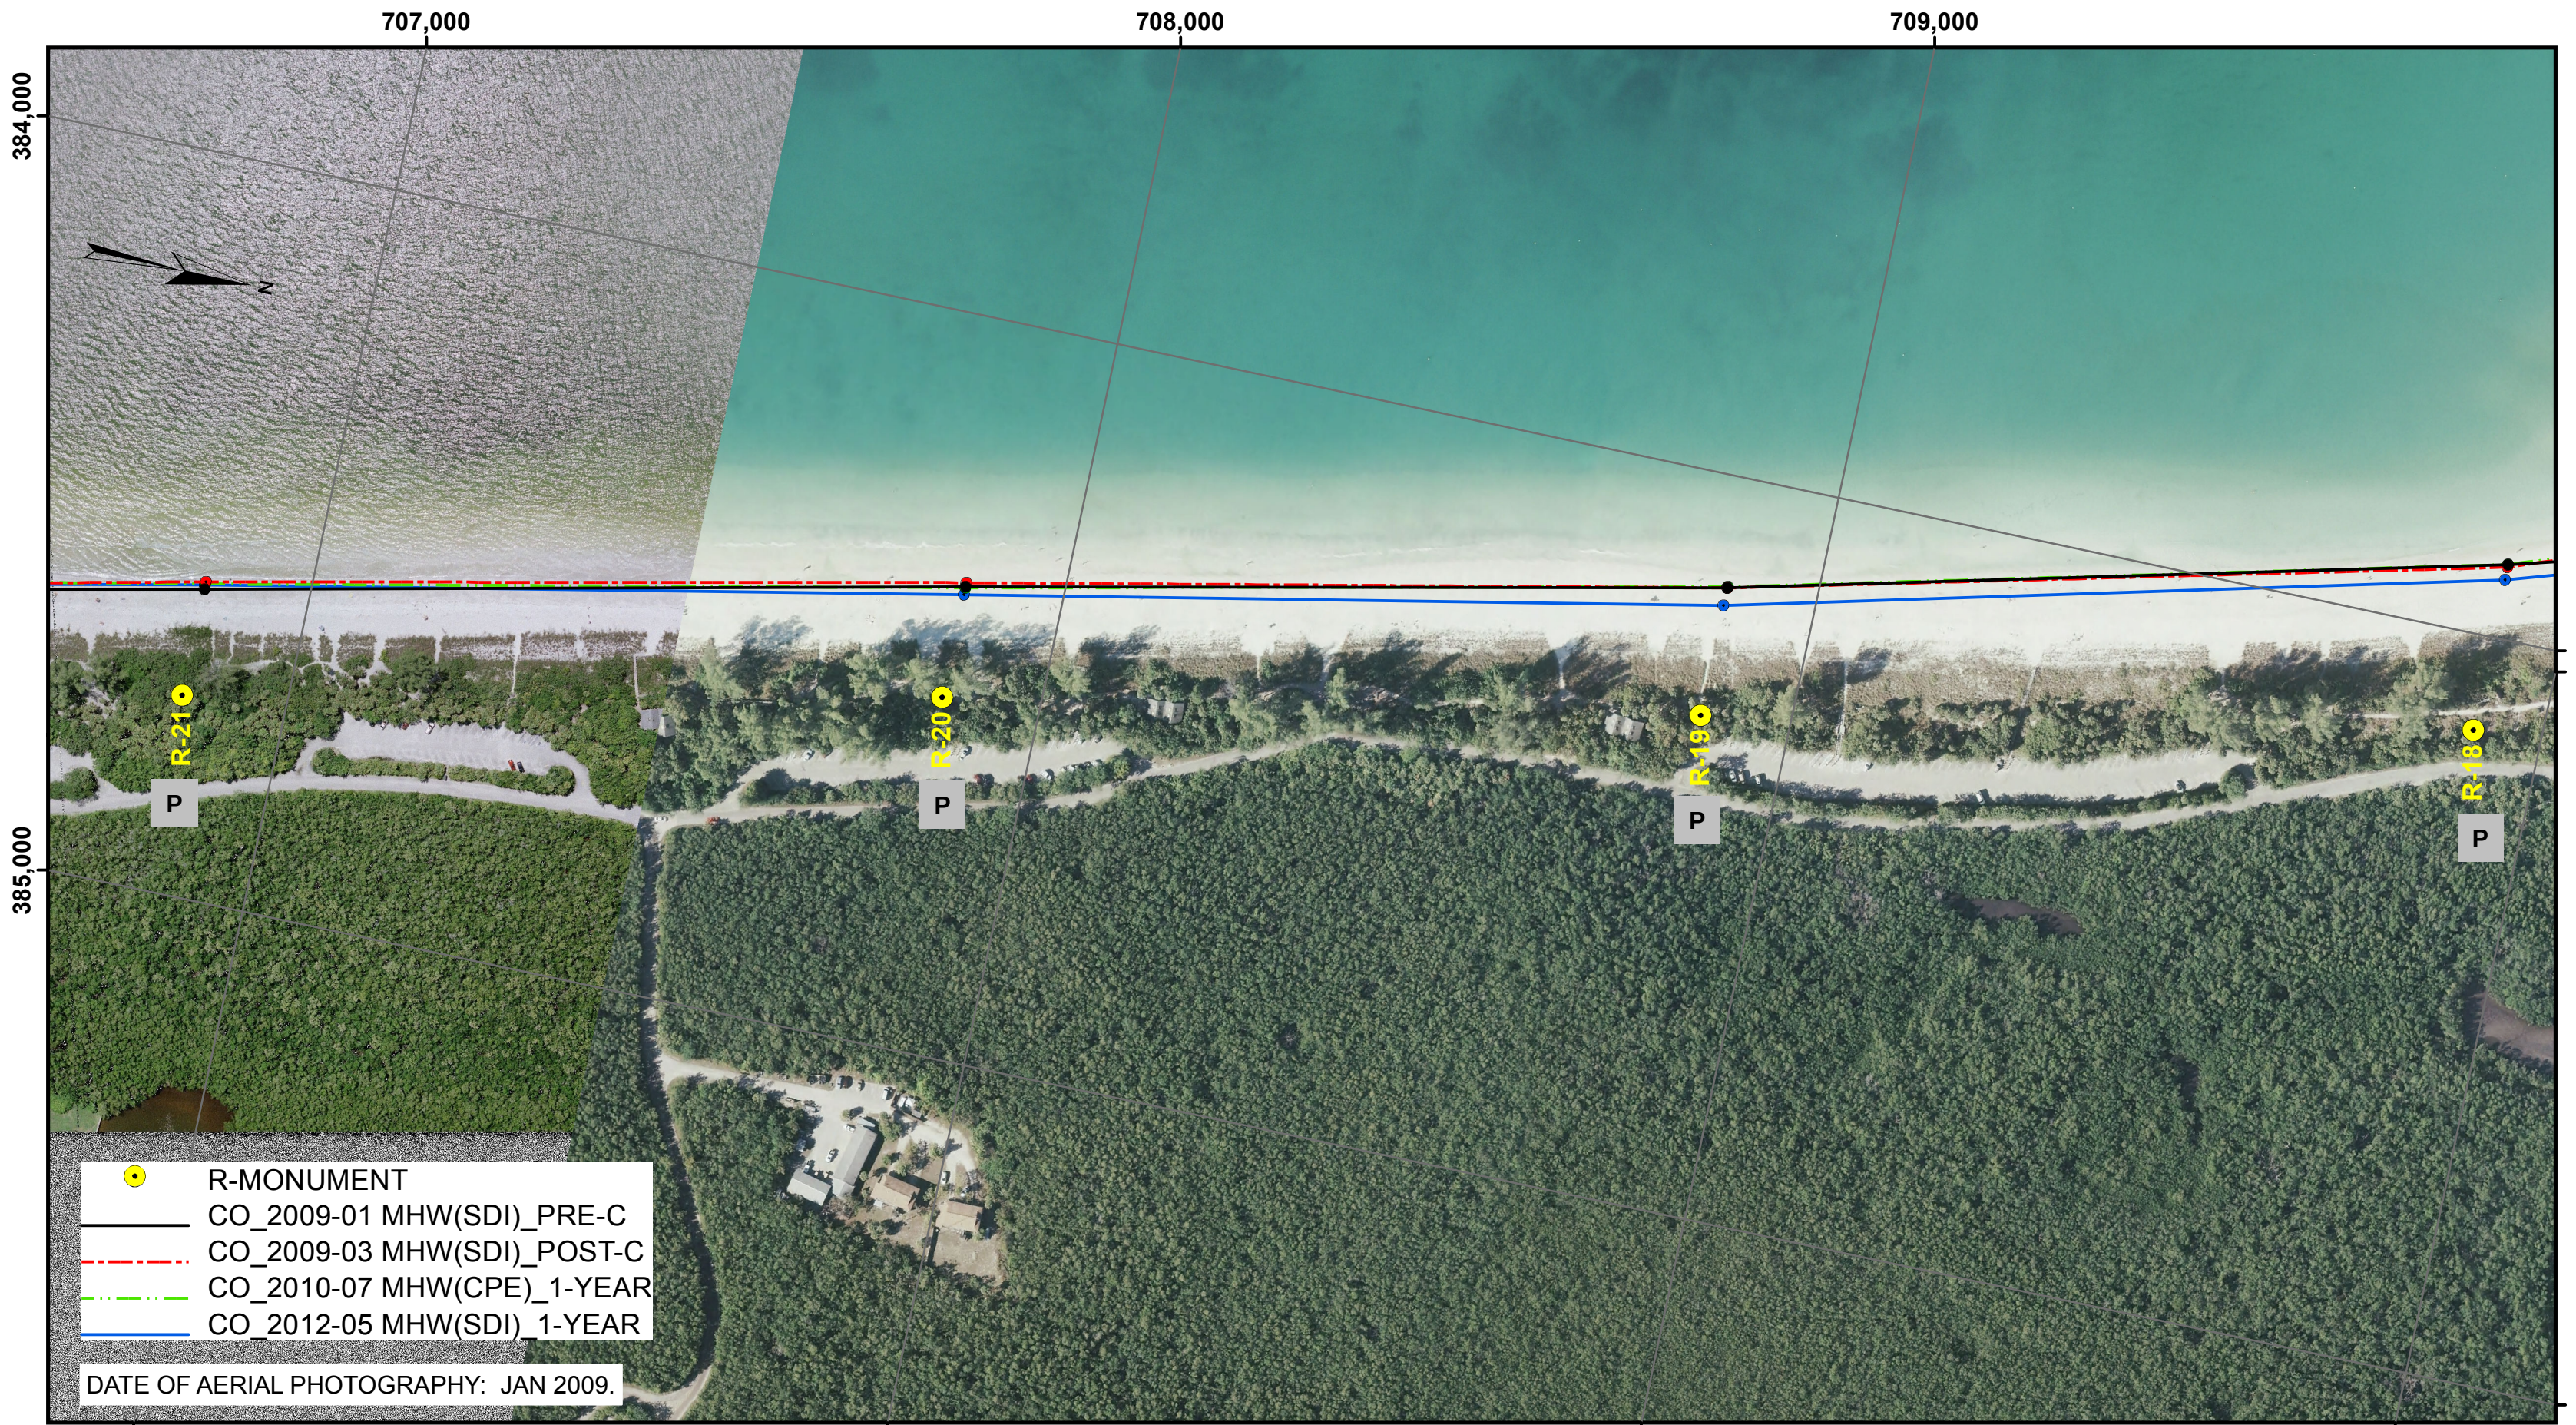

- R-MONUMENT
- CO_2009-01 MHW(SDI)_PRE-C
- CO_2009-03 MHW(SDI)_POST-C
- CO_2010-07 MHW(CPE)_1-YEAR
- CO_2012-05 MHW(SDI)_1-YEAR


DATE OF AERIAL PHOTOGRAPHY: JAN 2009.

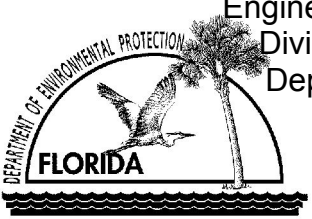


Engineering, Hydrology and Geology Program
Division of Water Resource Management
Department of Environmental Protection
2600 Blairstone Road M.S. 3595
Tallahassee, FL 32399

COLLIER COUNTY

- NOTE:
- COORDINATES SHOWN HEREON ARE IN FEET BASED ON THE FLORIDA STATE PLANE COORDINATE SYSTEM, EAST ZONE, NORTH AMERICAN DATUM (NAD) 1983.
 - ELEVATIONS SHOWN HEREON ARE IN FEET BASED ON NATIONAL AMERICAN VERTICAL DATUM 1988 (NAVD-88); MHW=0.3 FT.
 - FOR ILLUSTRATIVE PURPOSES ONLY.

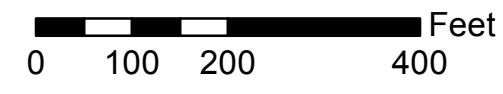

Designed by:	Checked by:
Drawn by: Nhan Nguyen	Reviewed by:
Date: 7-29-13	Plot Scale: AS NOTED

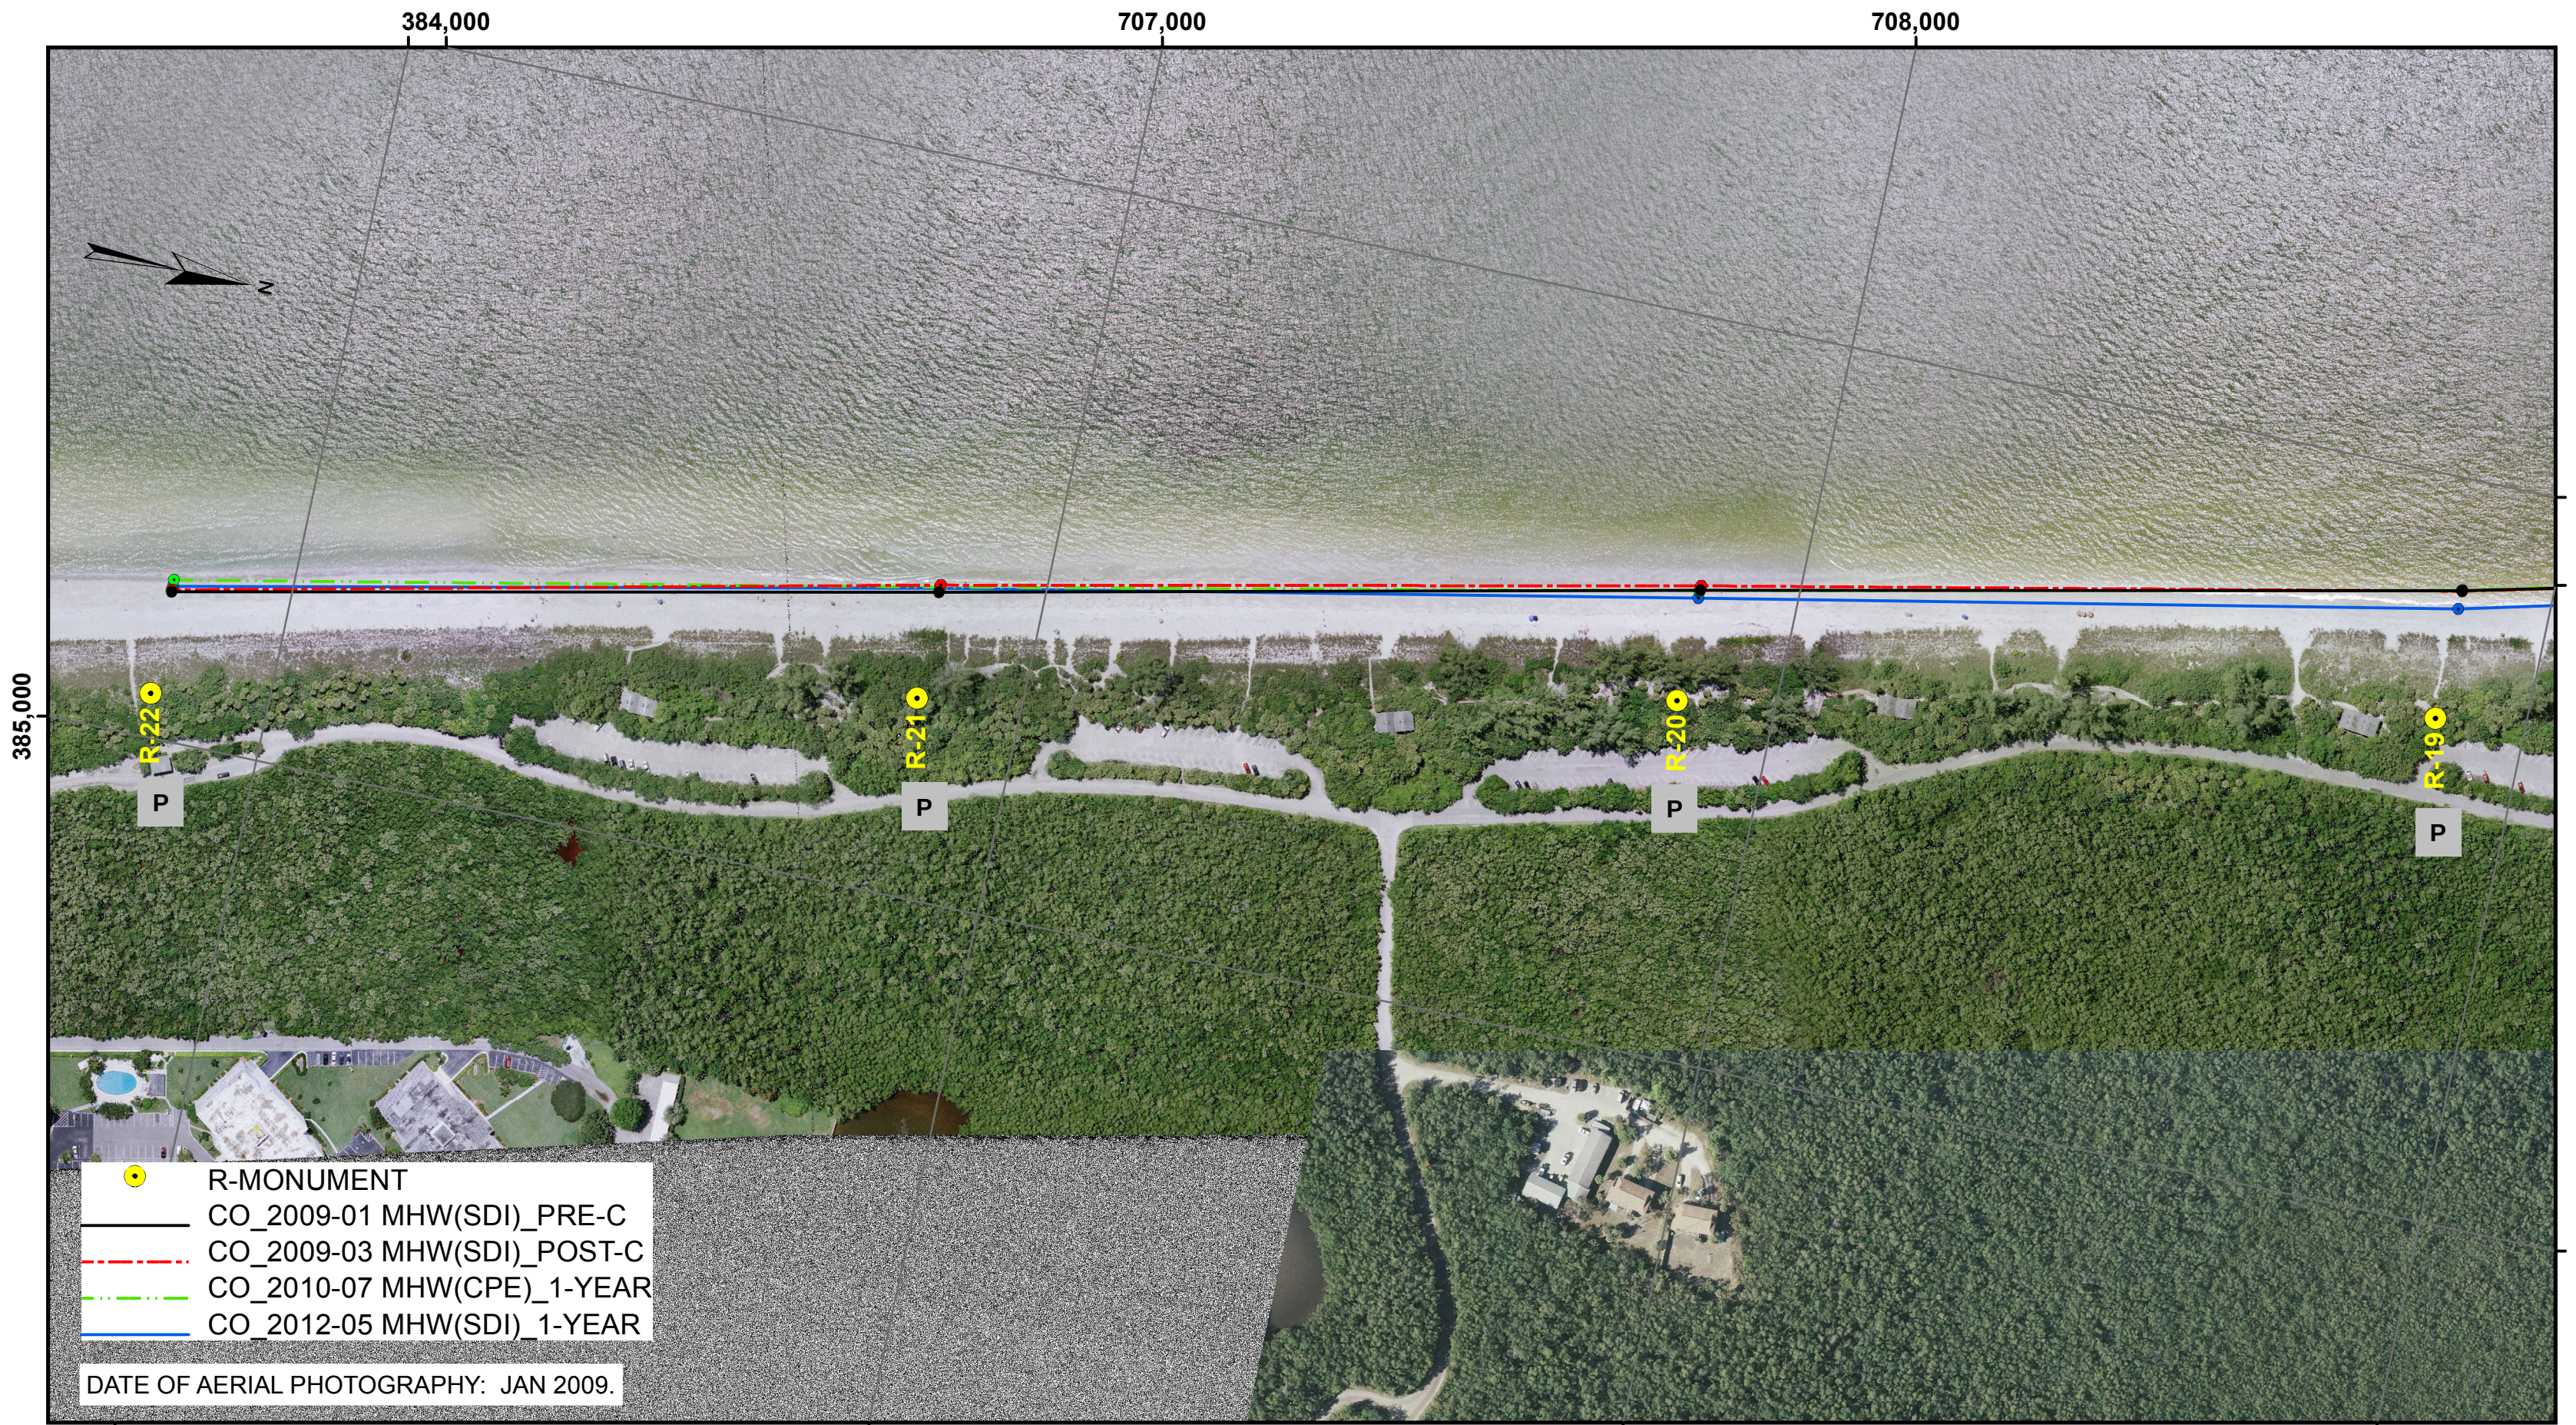

- R-MONUMENT
- CO_2009-01 MHW(SDI)_PRE-C
- CO_2009-03 MHW(SDI)_POST-C
- CO_2010-07 MHW(CPE)_1-YEAR
- CO_2012-05 MHW(SDI)_1-YEAR


DATE OF AERIAL PHOTOGRAPHY: JAN 2009.



Engineering, Hydrology and Geology Program
Division of Water Resource Management
Department of Environmental Protection
2600 Blairstone Road M.S. 3595
Tallahassee, FL 32399

COLLIER COUNTY

- NOTE:
- COORDINATES SHOWN HEREON ARE IN FEET BASED ON THE FLORIDA STATE PLANE COORDINATE SYSTEM, EAST ZONE, NORTH AMERICAN DATUM (NAD) 1983.
 - ELEVATIONS SHOWN HEREON ARE IN FEET BASED ON NATIONAL AMERICAN VERTICAL DATUM 1988 (NAVD-88); MHW=0.3 FT.
 - FOR ILLUSTRATIVE PURPOSES ONLY.

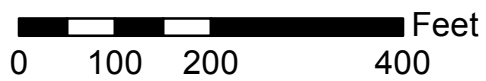

Designed by:	Checked by:
Drawn by: Nhan Nguyen	Reviewed by:
Date: 7-29-13	Plot Scale: AS NOTED