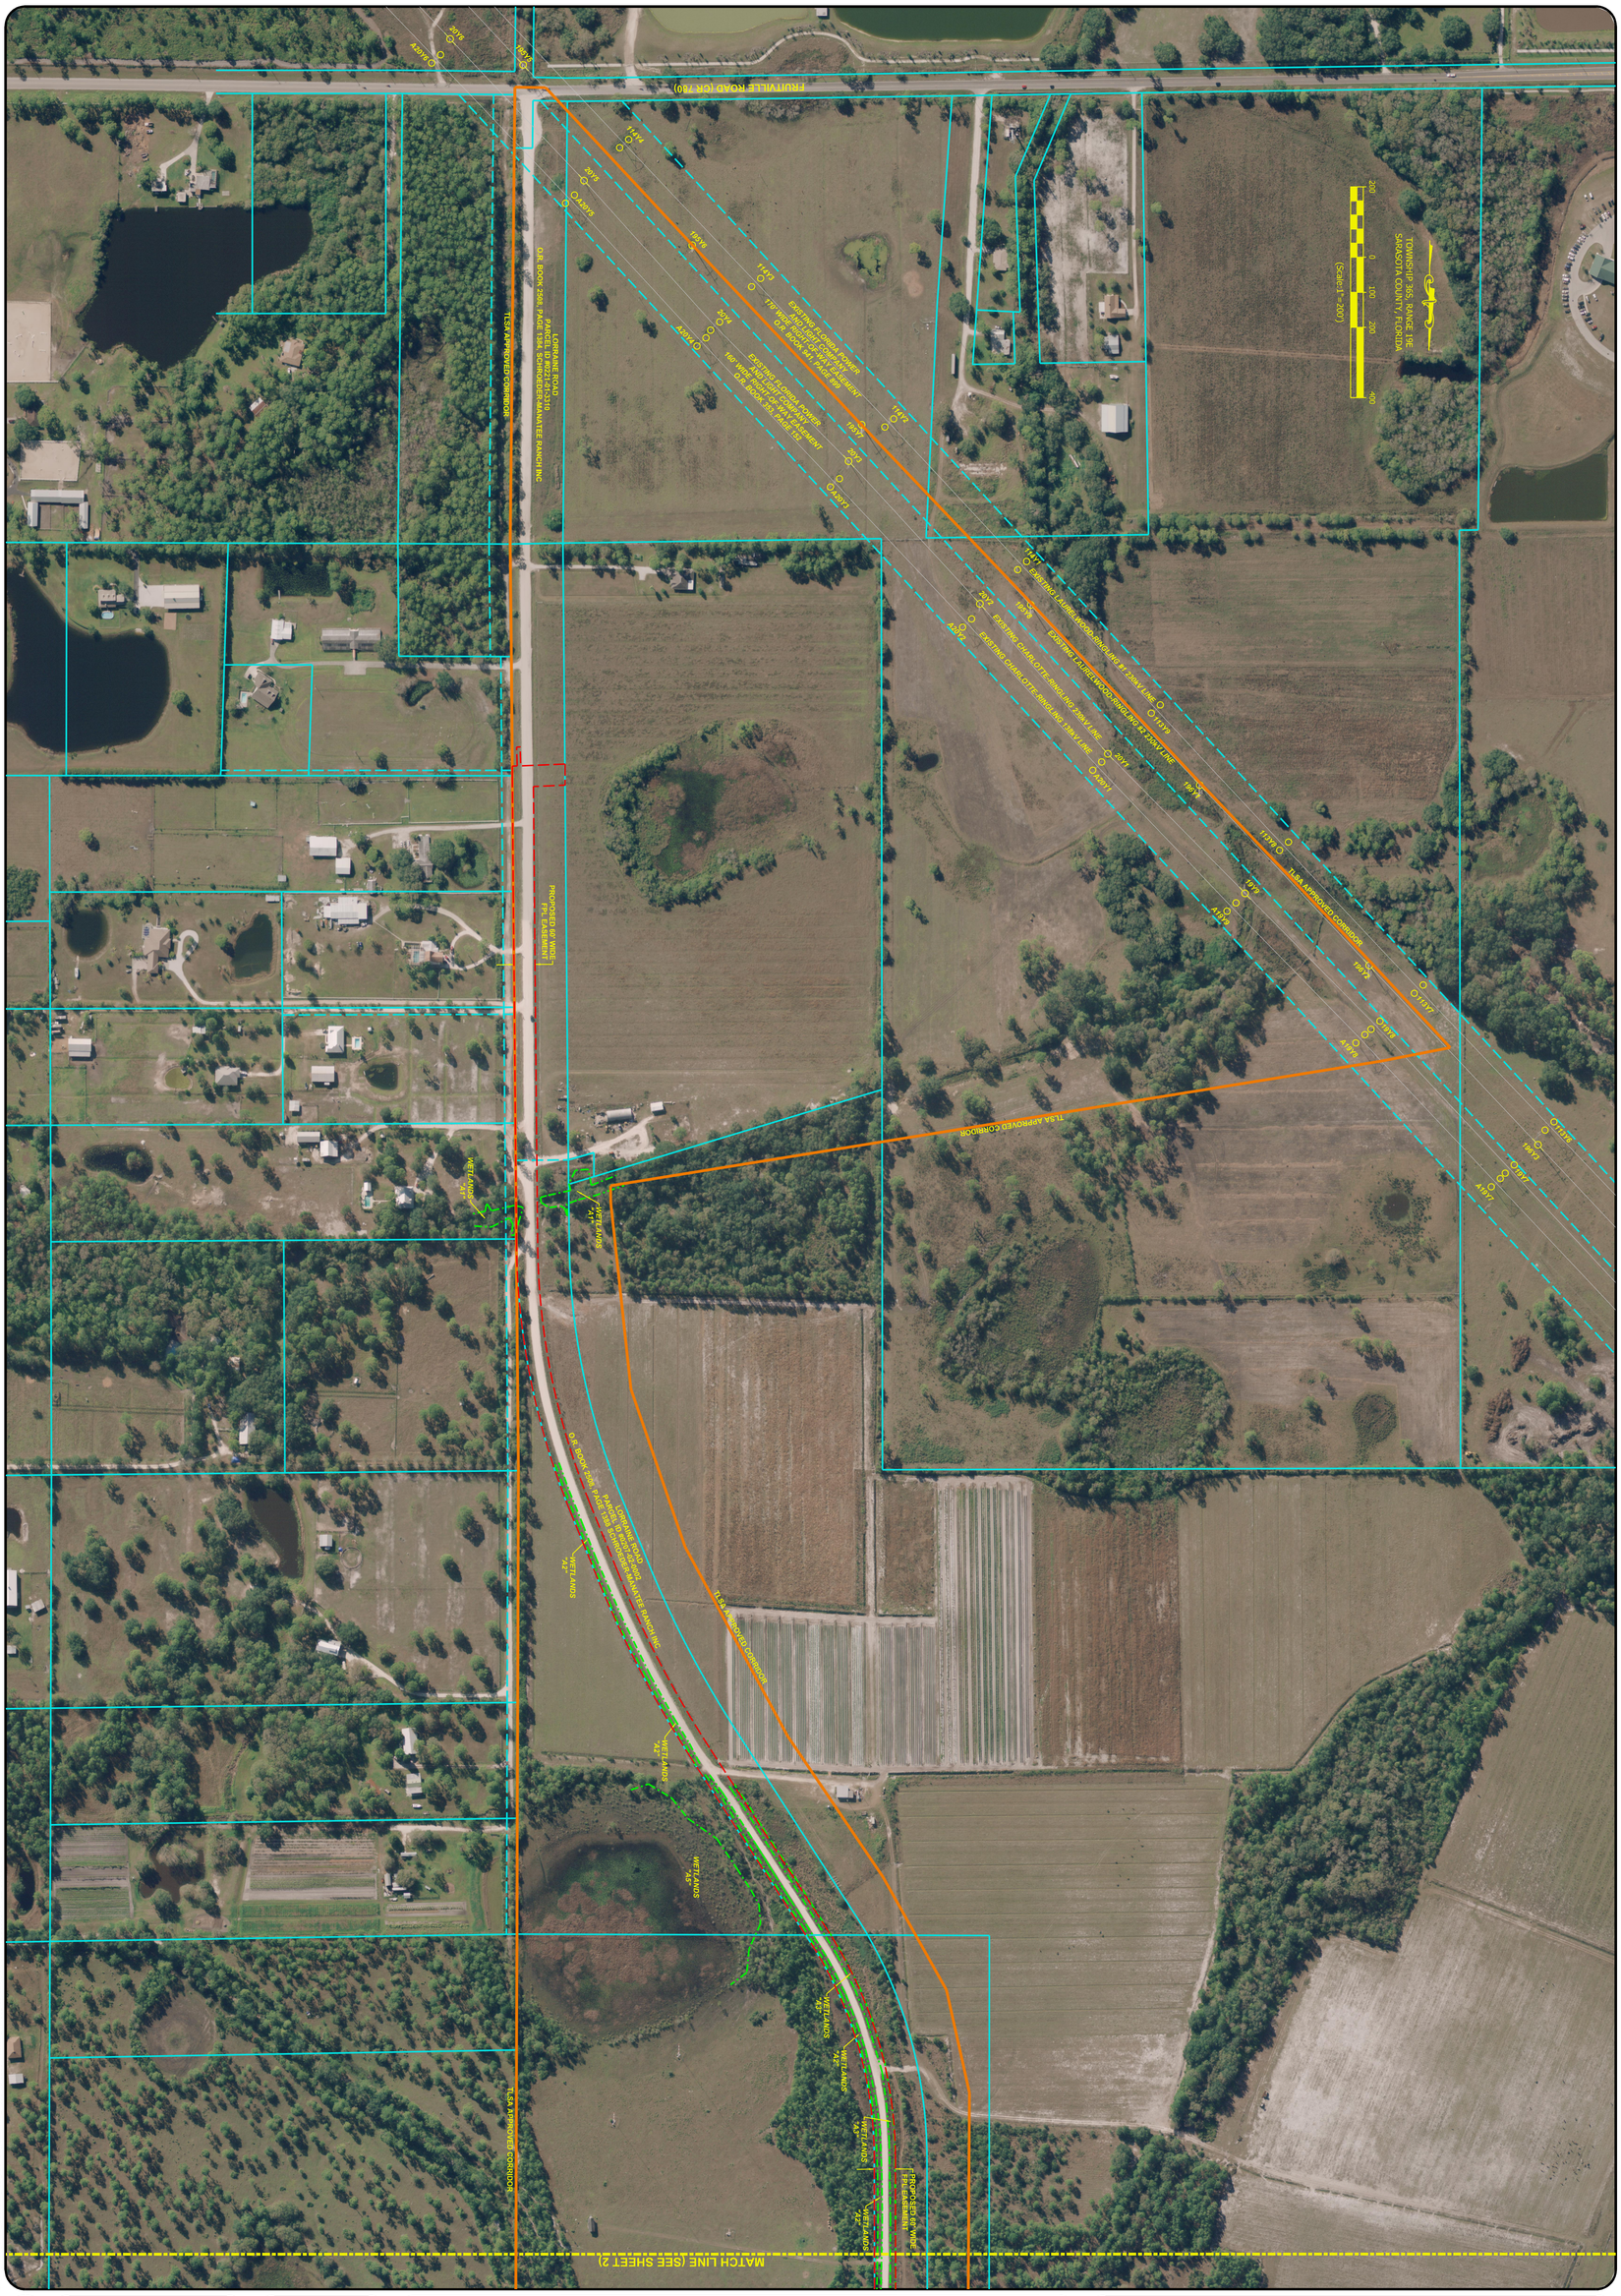

P:\09\11\FPL\11100025\Bob White-Manatee 230kV Survey\0775-09-509\Drawings\Section One\Proposed\Bobwhite01.dwg

FLORIDA POWER AND LIGHT
BOBWHITE - MANATEE 230kV PROPOSED EASEMENT
#0775-09-509
TOWNSHIP 36S, RANGE 19E
SARASOTA COUNTY, FLORIDA

SHEET 1

PowerComm Engineering Inc.
5025 WEST GRACE STREET
TAMPA, FLORIDA 33607
PHONE: 813-287-9008
FAX: 813-287-9009
WWW.POWERCOMMENG.COM
JAMES B. BOWMAN, P.E.
LICENSED PROFESSIONAL ENGINEER NO. 61417

THIS DRAWING IS THE PROPERTY OF PCE, INC. AND IS NOT TO BE USED FOR PURPOSES OTHER THAN THOSE FOR WHICH IT WAS PREPARED AND MAY NOT BE REPRODUCED WITHOUT THE EXPRESSED WRITTEN PERMISSION.

DRAWN BY: JJB
CHECKED BY: MKL
APPROVED BY: MKL
DATE: 07/20/09
JOB NO#: 1100025

NO.	DATE	DESCRIPTION	BY	CHK
7				
6				
5				
4				
3				
2	08/14/09	REVISED PROPOSED EASEMENT PER CLIENT REQUEST	JJB	MKL
1	07/20/09	PROPOSED EASEMENT	JJB	MKL

REVISIONS

SETS: 8 0