



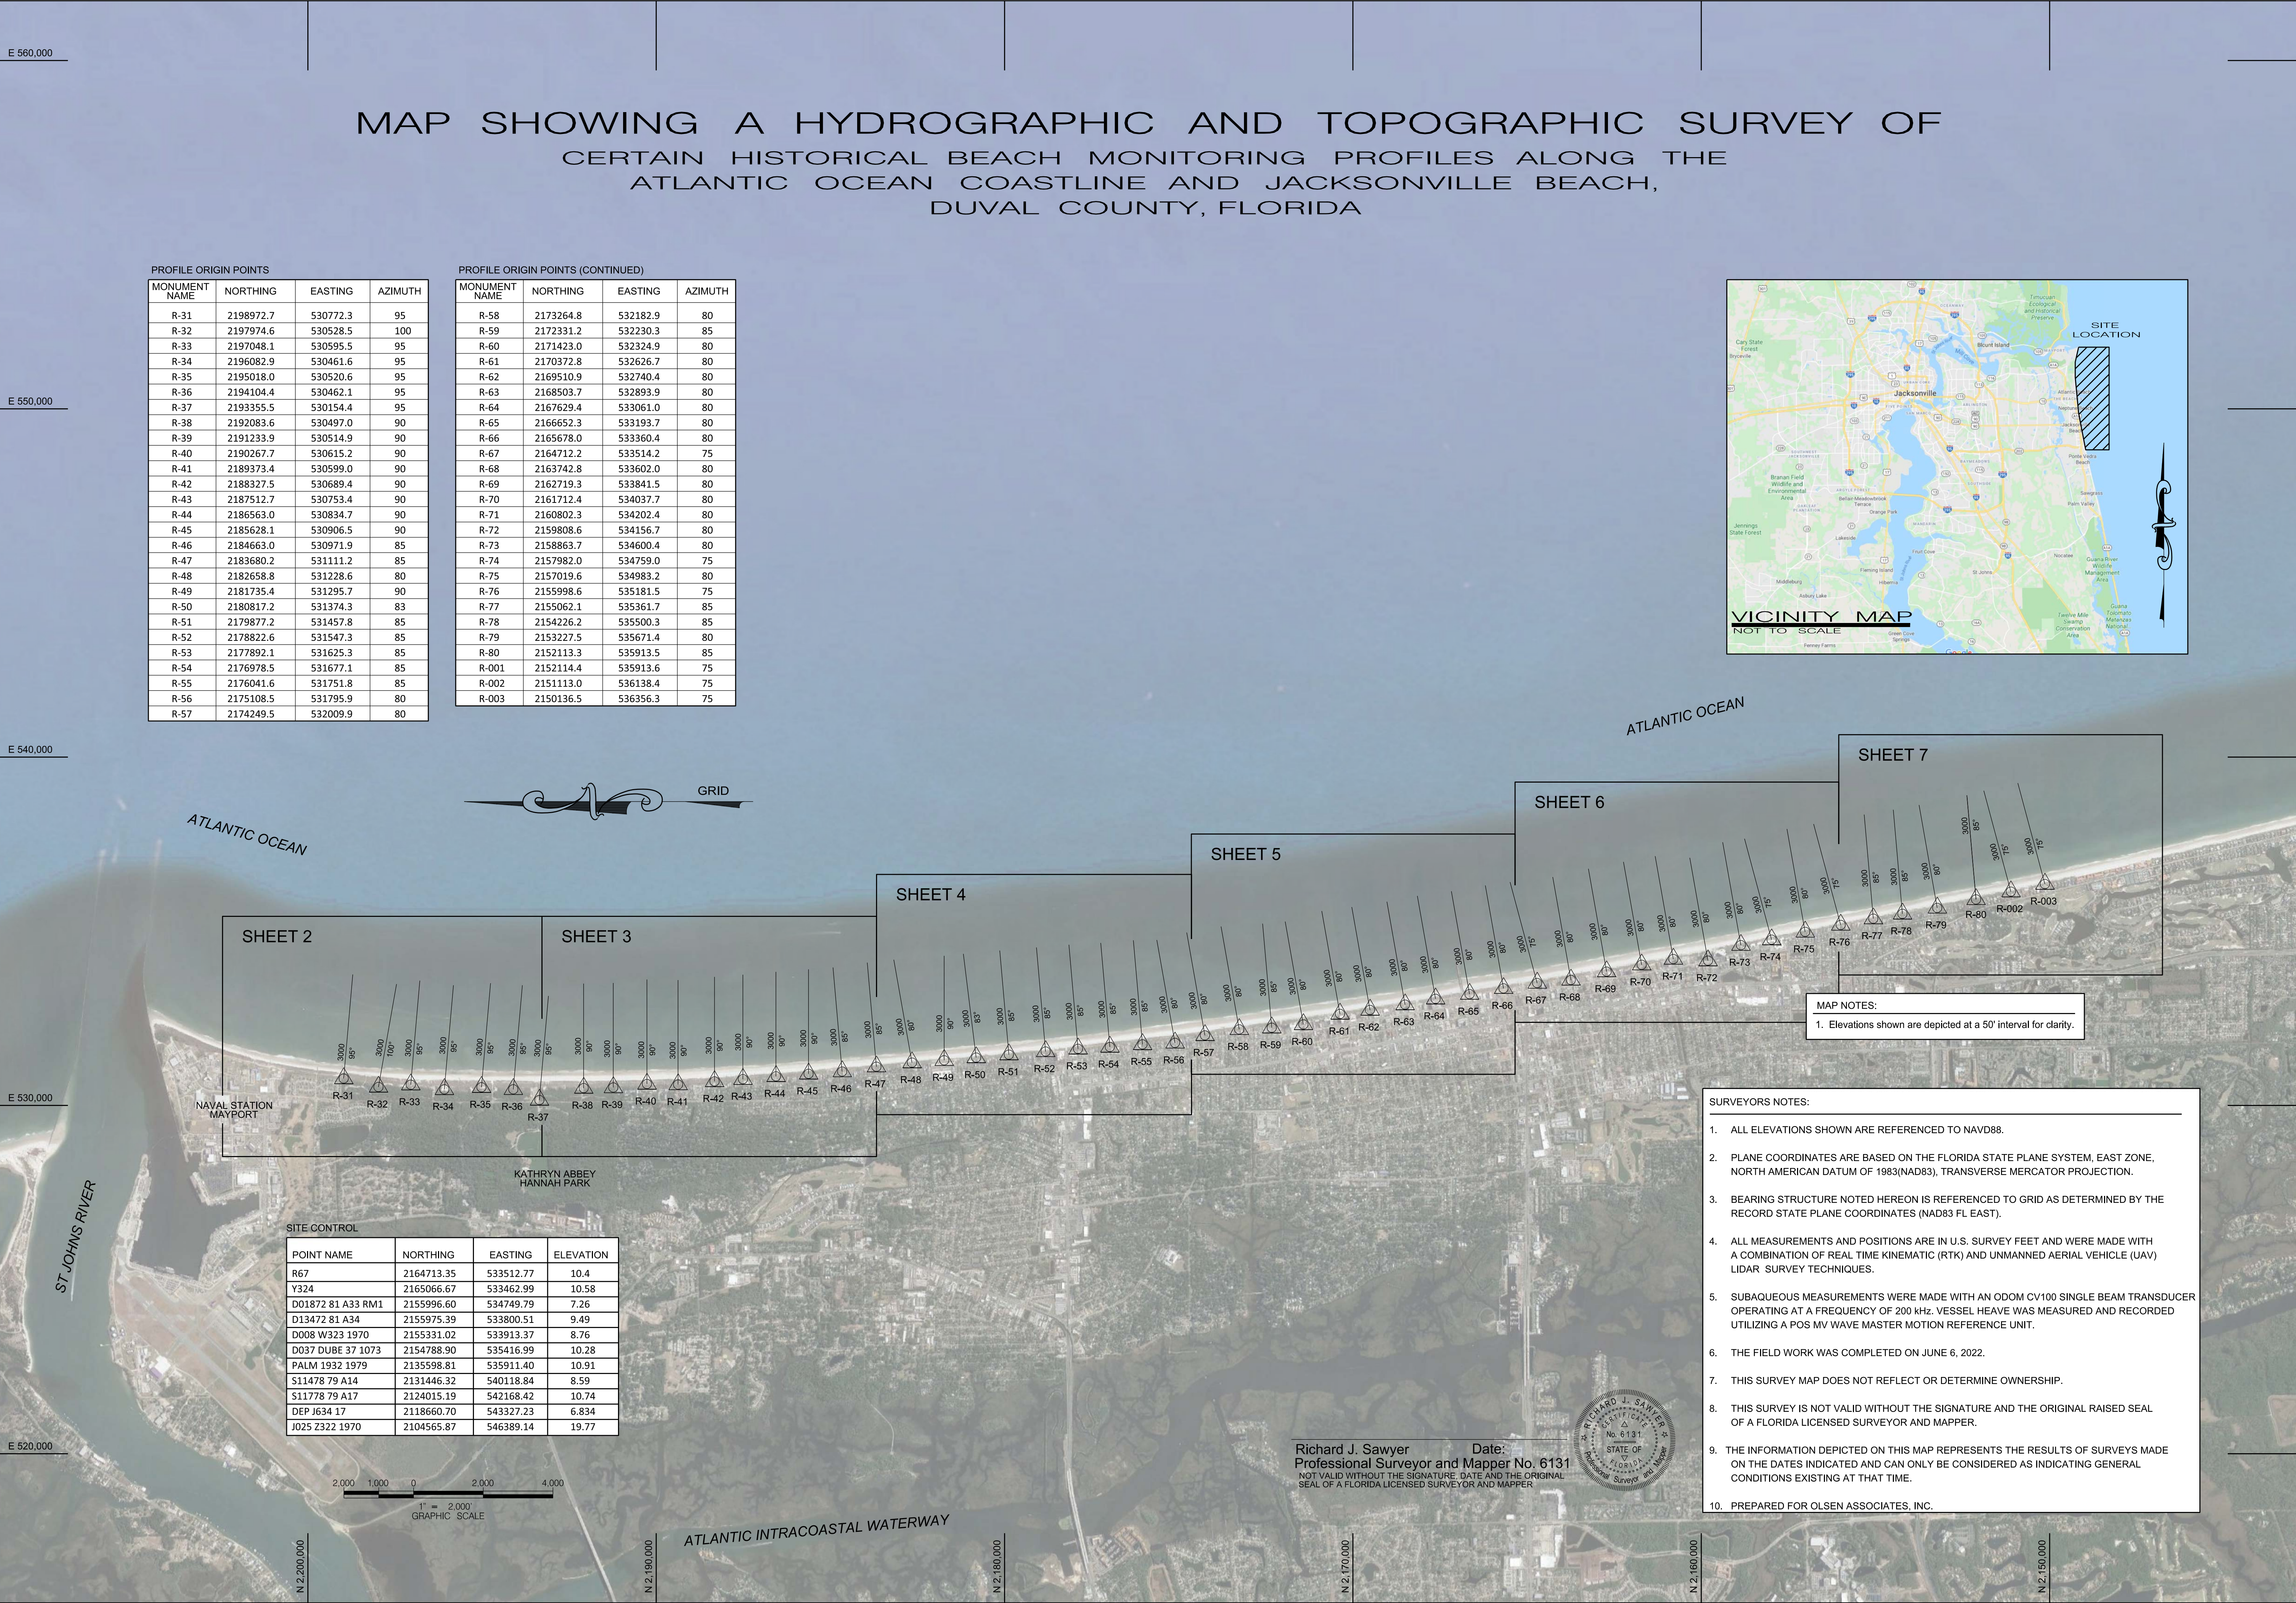

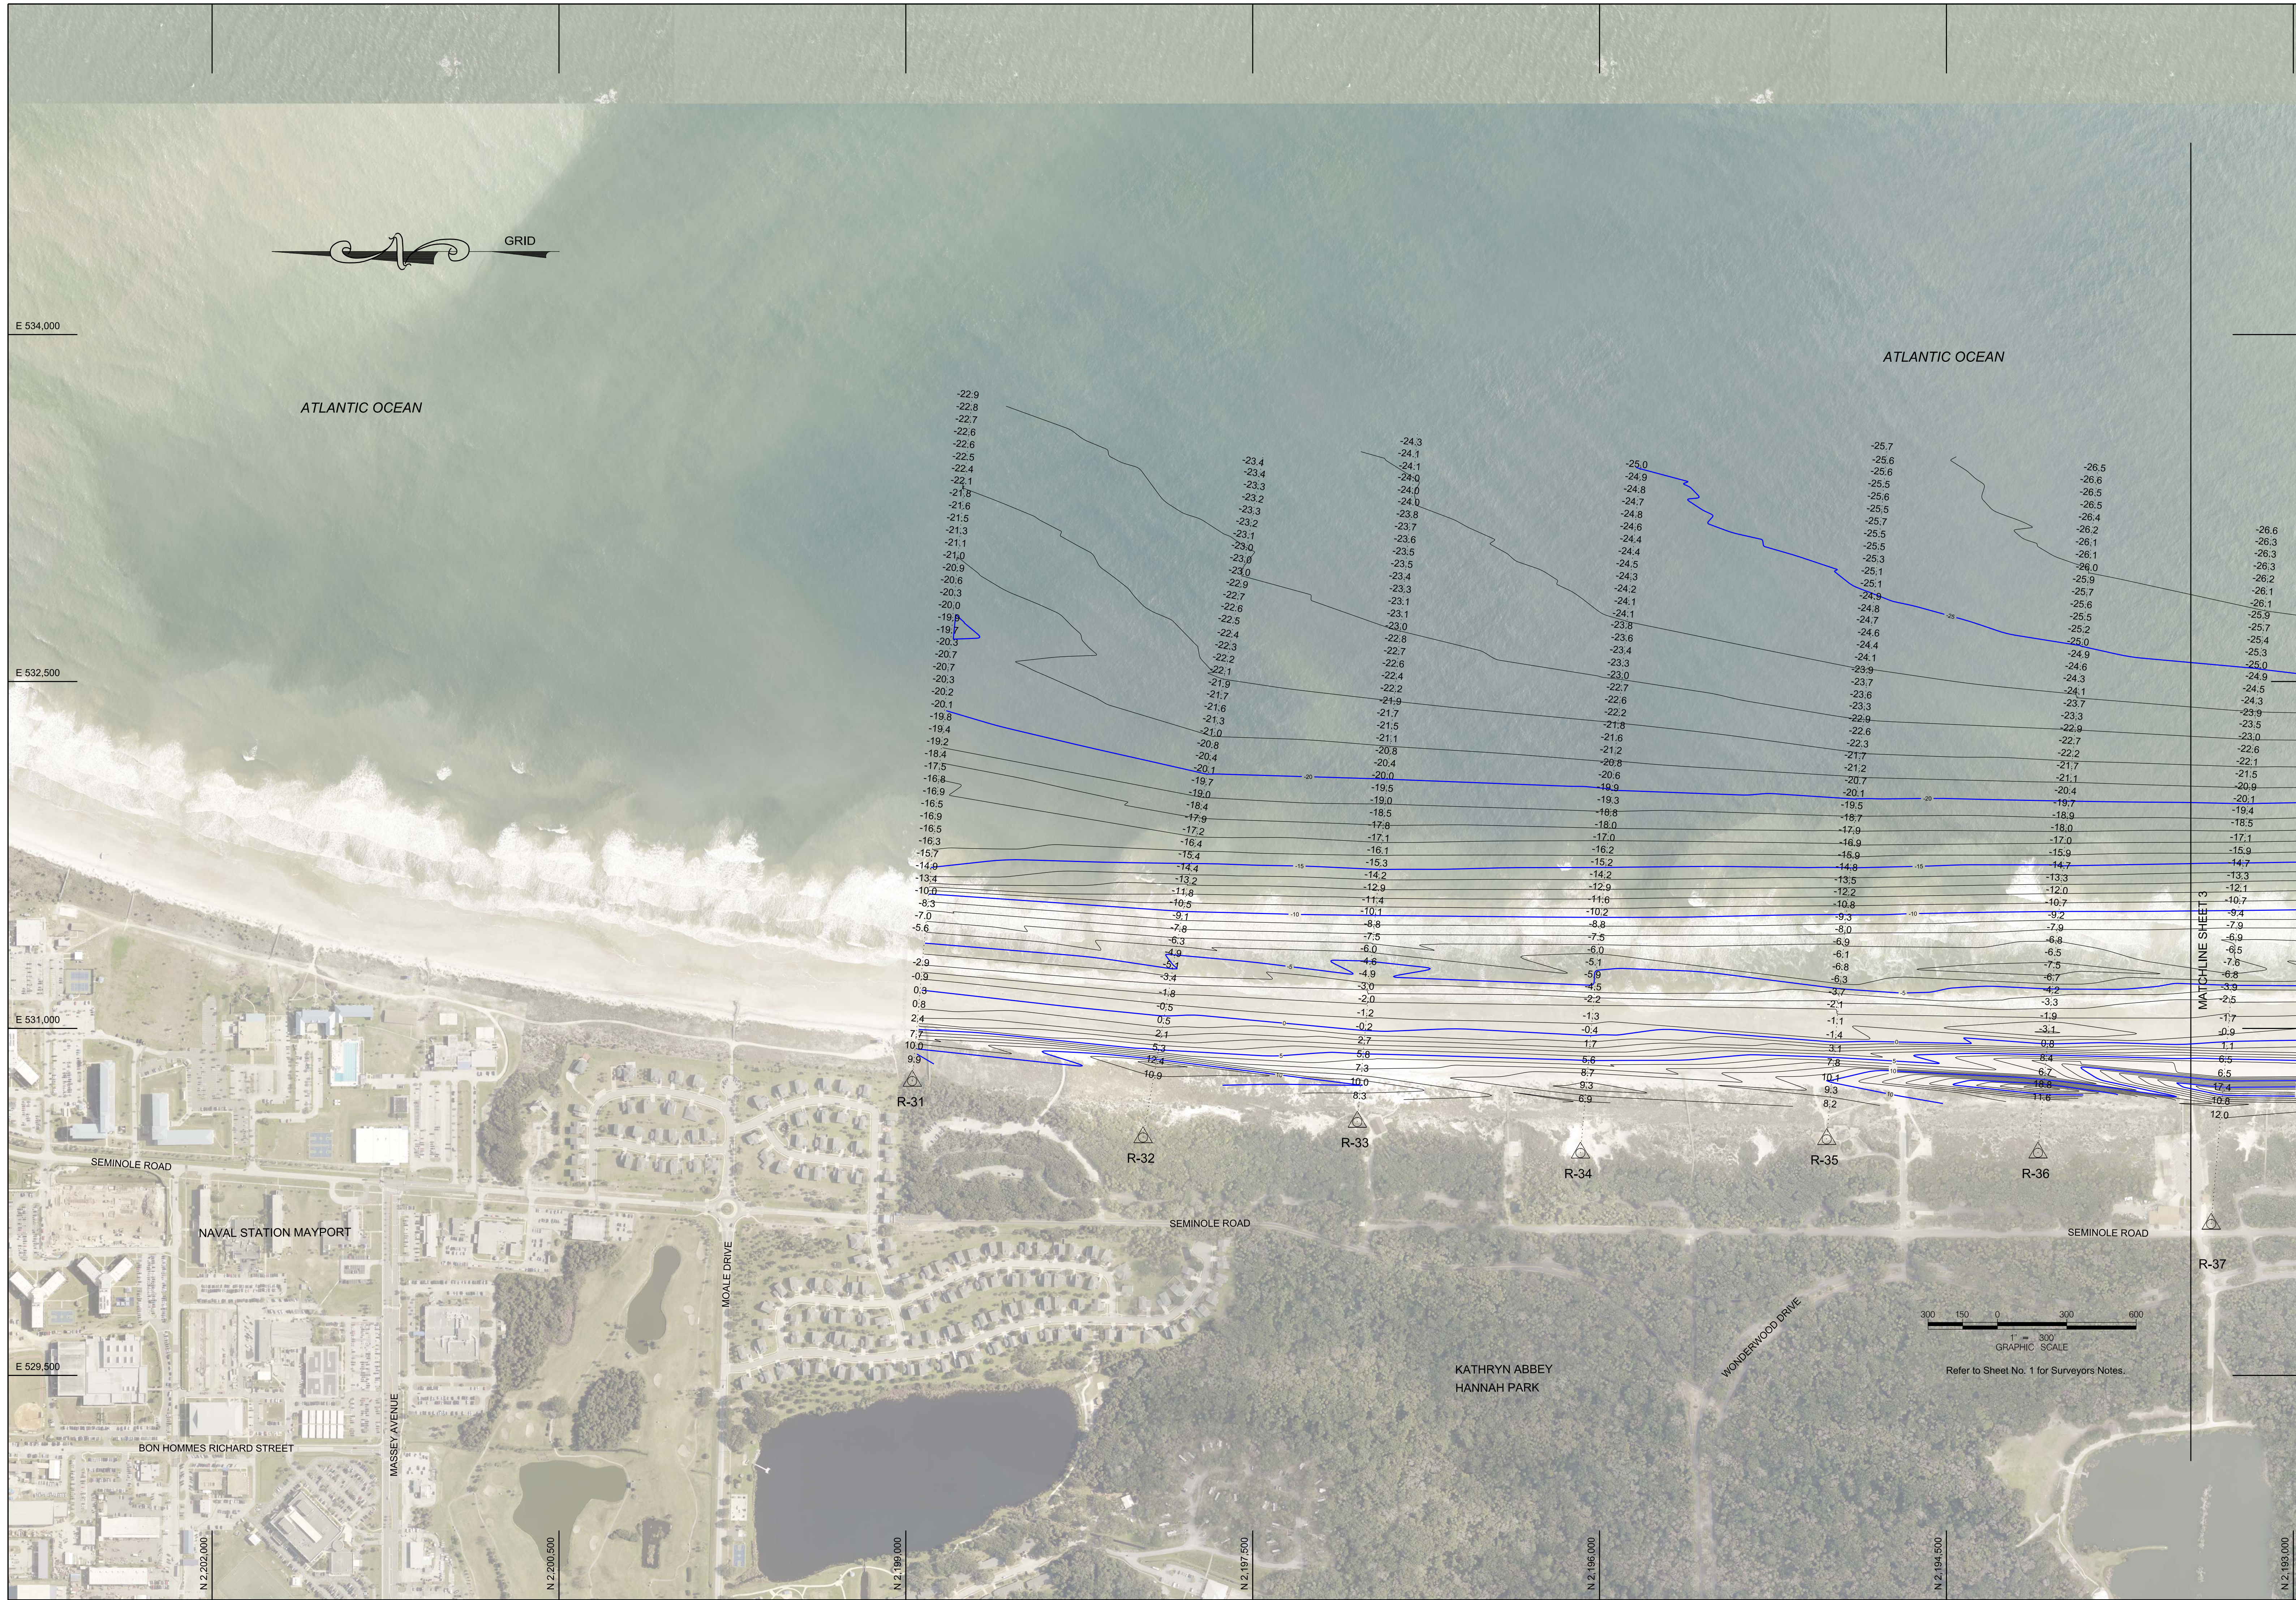


DATE	BY	REVISION


Project Title:
Beach Monitoring Survey
of Jacksonville Beach,
Duval County, Florida

Prepared For:
Olsen Associates, Inc.
2618 Herschel St.
Jacksonville, FL 32204

Arc Surveying & Mapping, Inc.
Professional Hydrographers • Mappers
5202 San Juan Avenue
Jacksonville, Florida 32210
904.384.8377

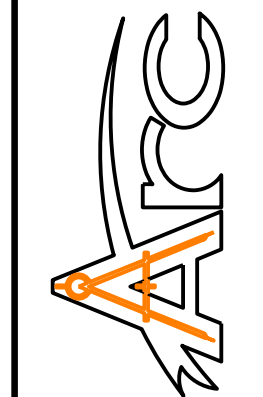

LB No. 6487
Drawn By: D. TRABITS
Scale: 1" = 300'
Plot Date: 06/08/22
Checked By: R. SAWYER
Fld Bk / Pg: NA
ARC Project No.: 22-051
SHEET: 2 OF: 7

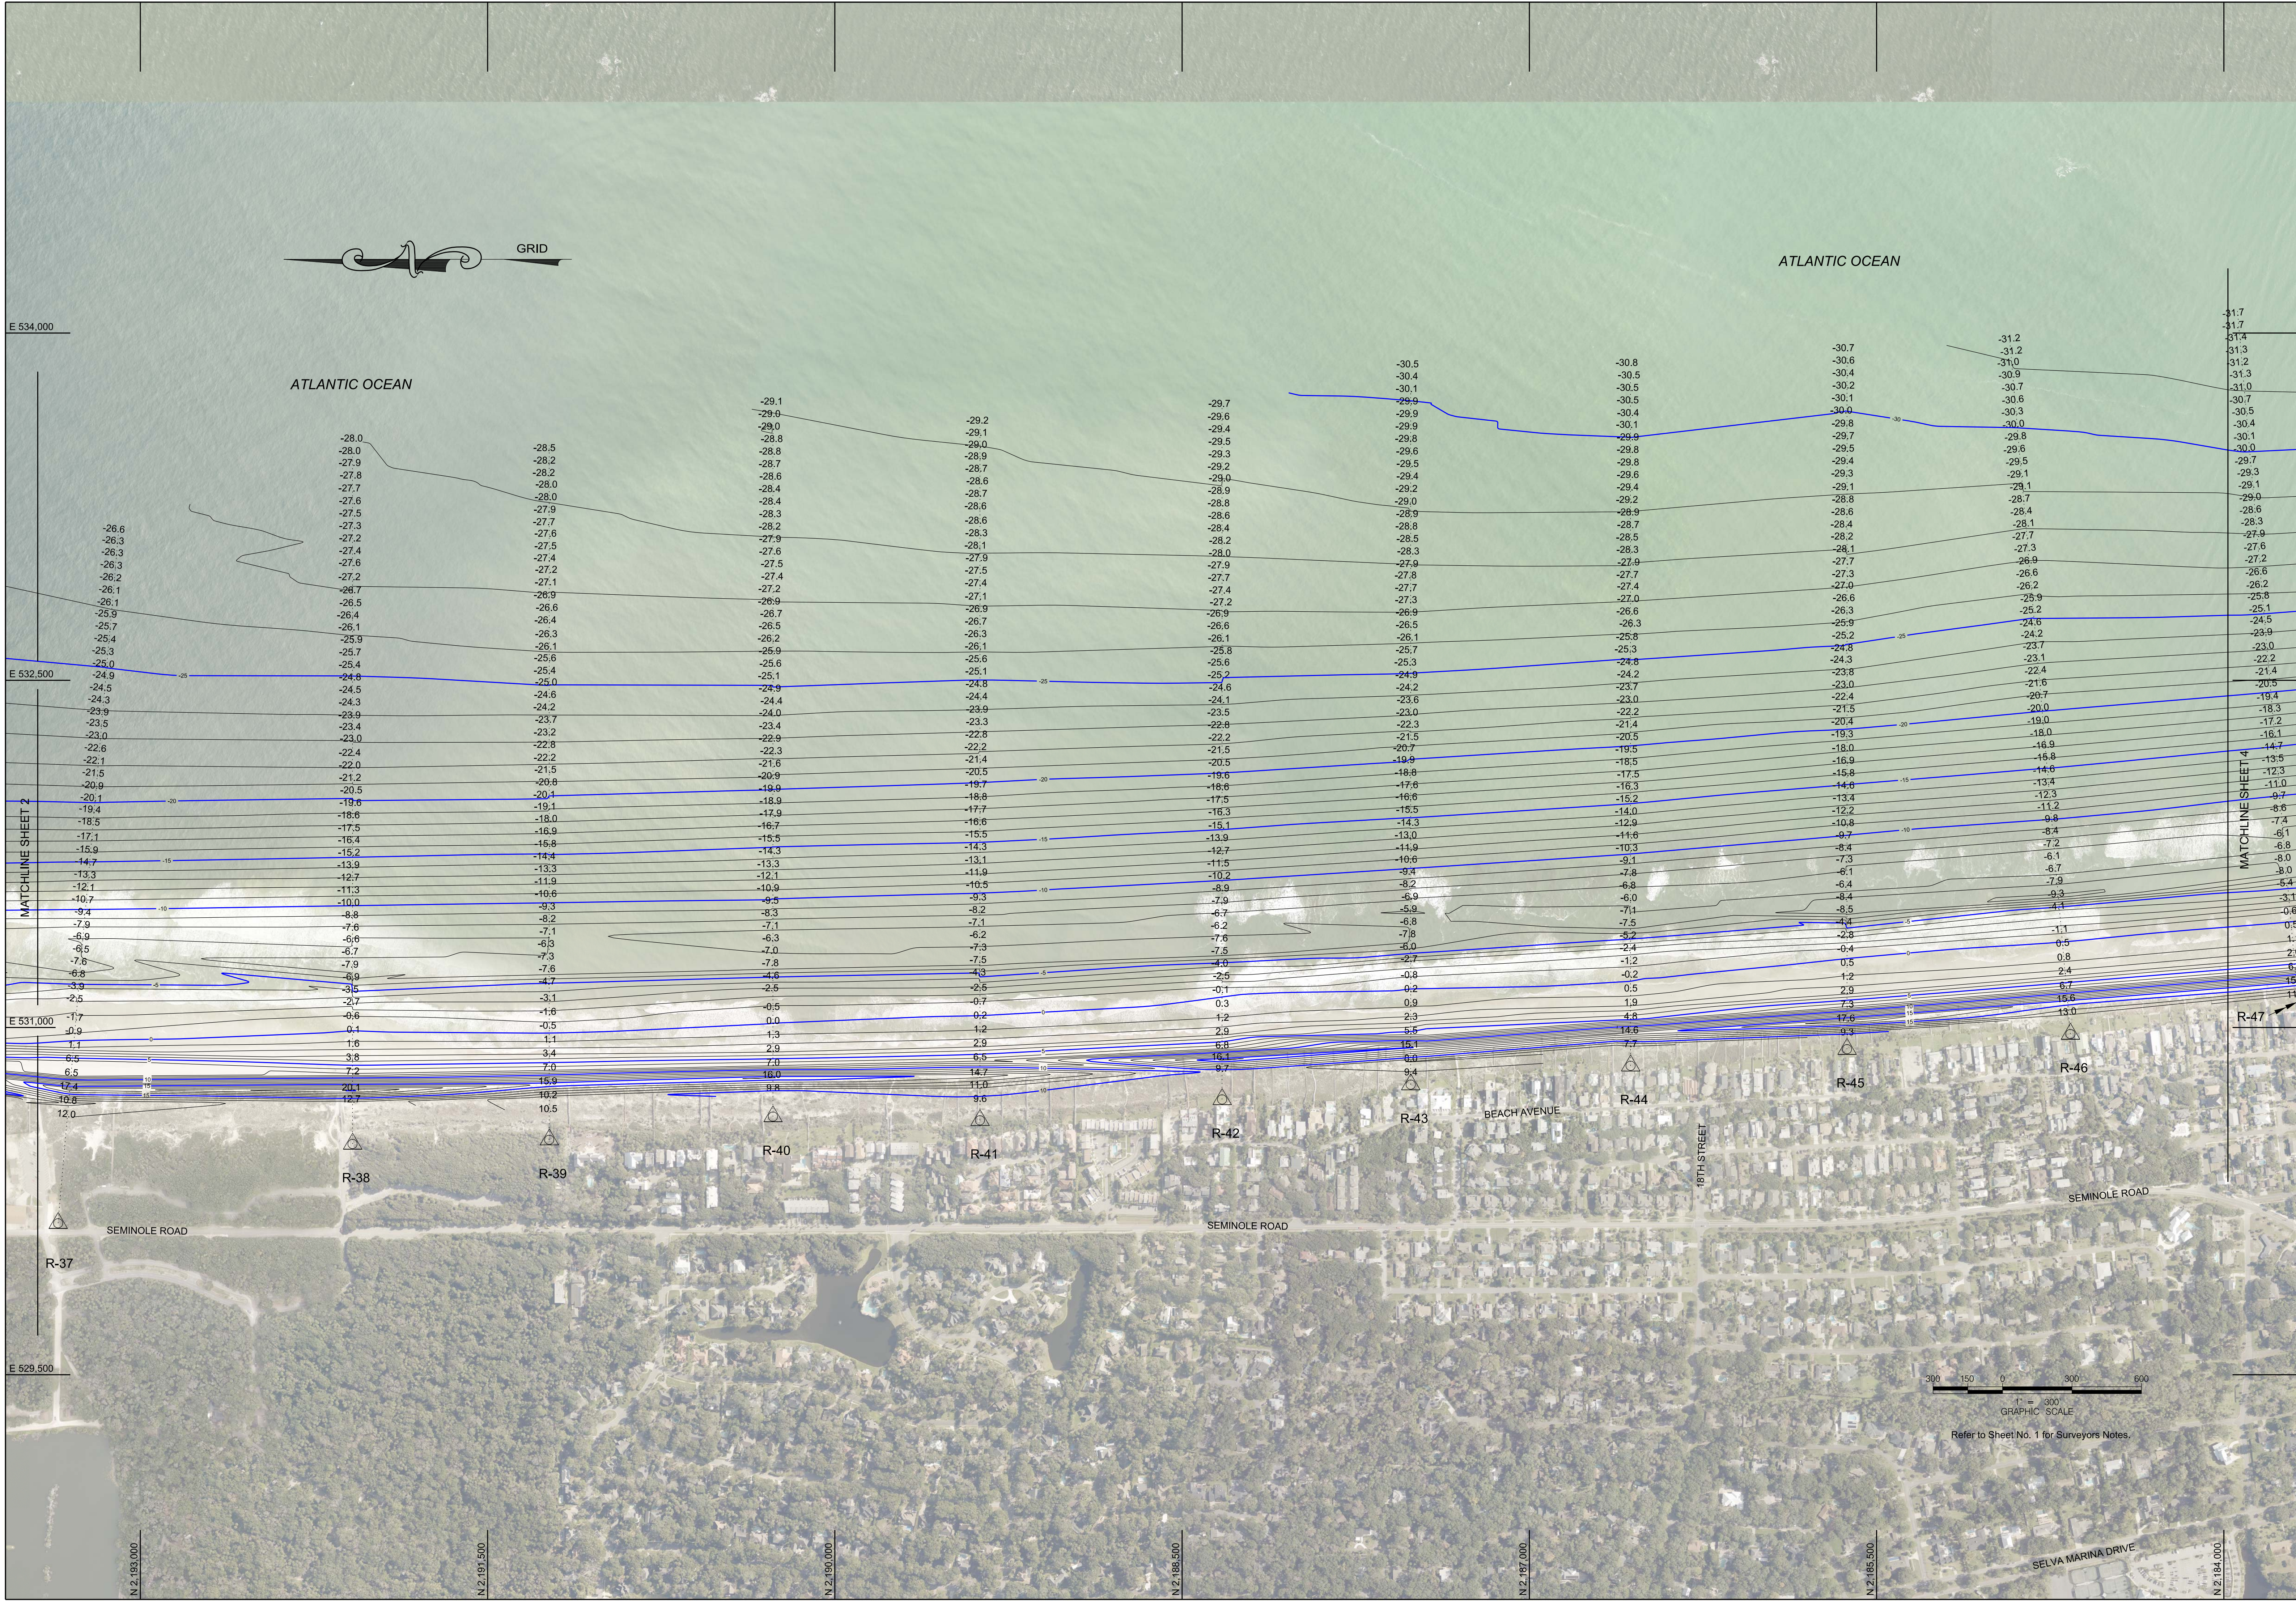


DATE	BY	REVISION


Project Title:
Beach Monitoring Survey
of Jacksonville Beach,
Duval County, Florida

Prepared For:
Olsen Associates, Inc.
2618 Herschel St.
Jacksonville, FL 32204

Arc Surveying & Mapping, Inc.
Professional Hydrographers • Surveyors • Mappers
5202 San Juan Avenue
Jacksonville, Florida 32210
904.384.8377

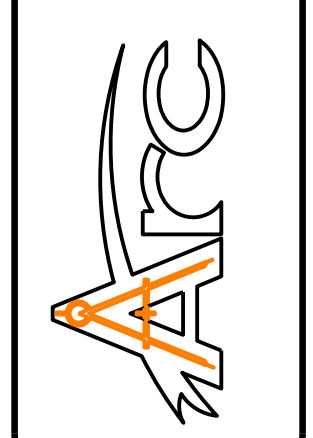


LB No. 6487
Drawn By: D. TRABITS
Scale: 1" = 300'
Plot Date: 06/08/22
Checked By: R. SAWYER
Fld Bk / Pg: NA
ARC Project No.: 22-051
SHEET: 3 OF: 7

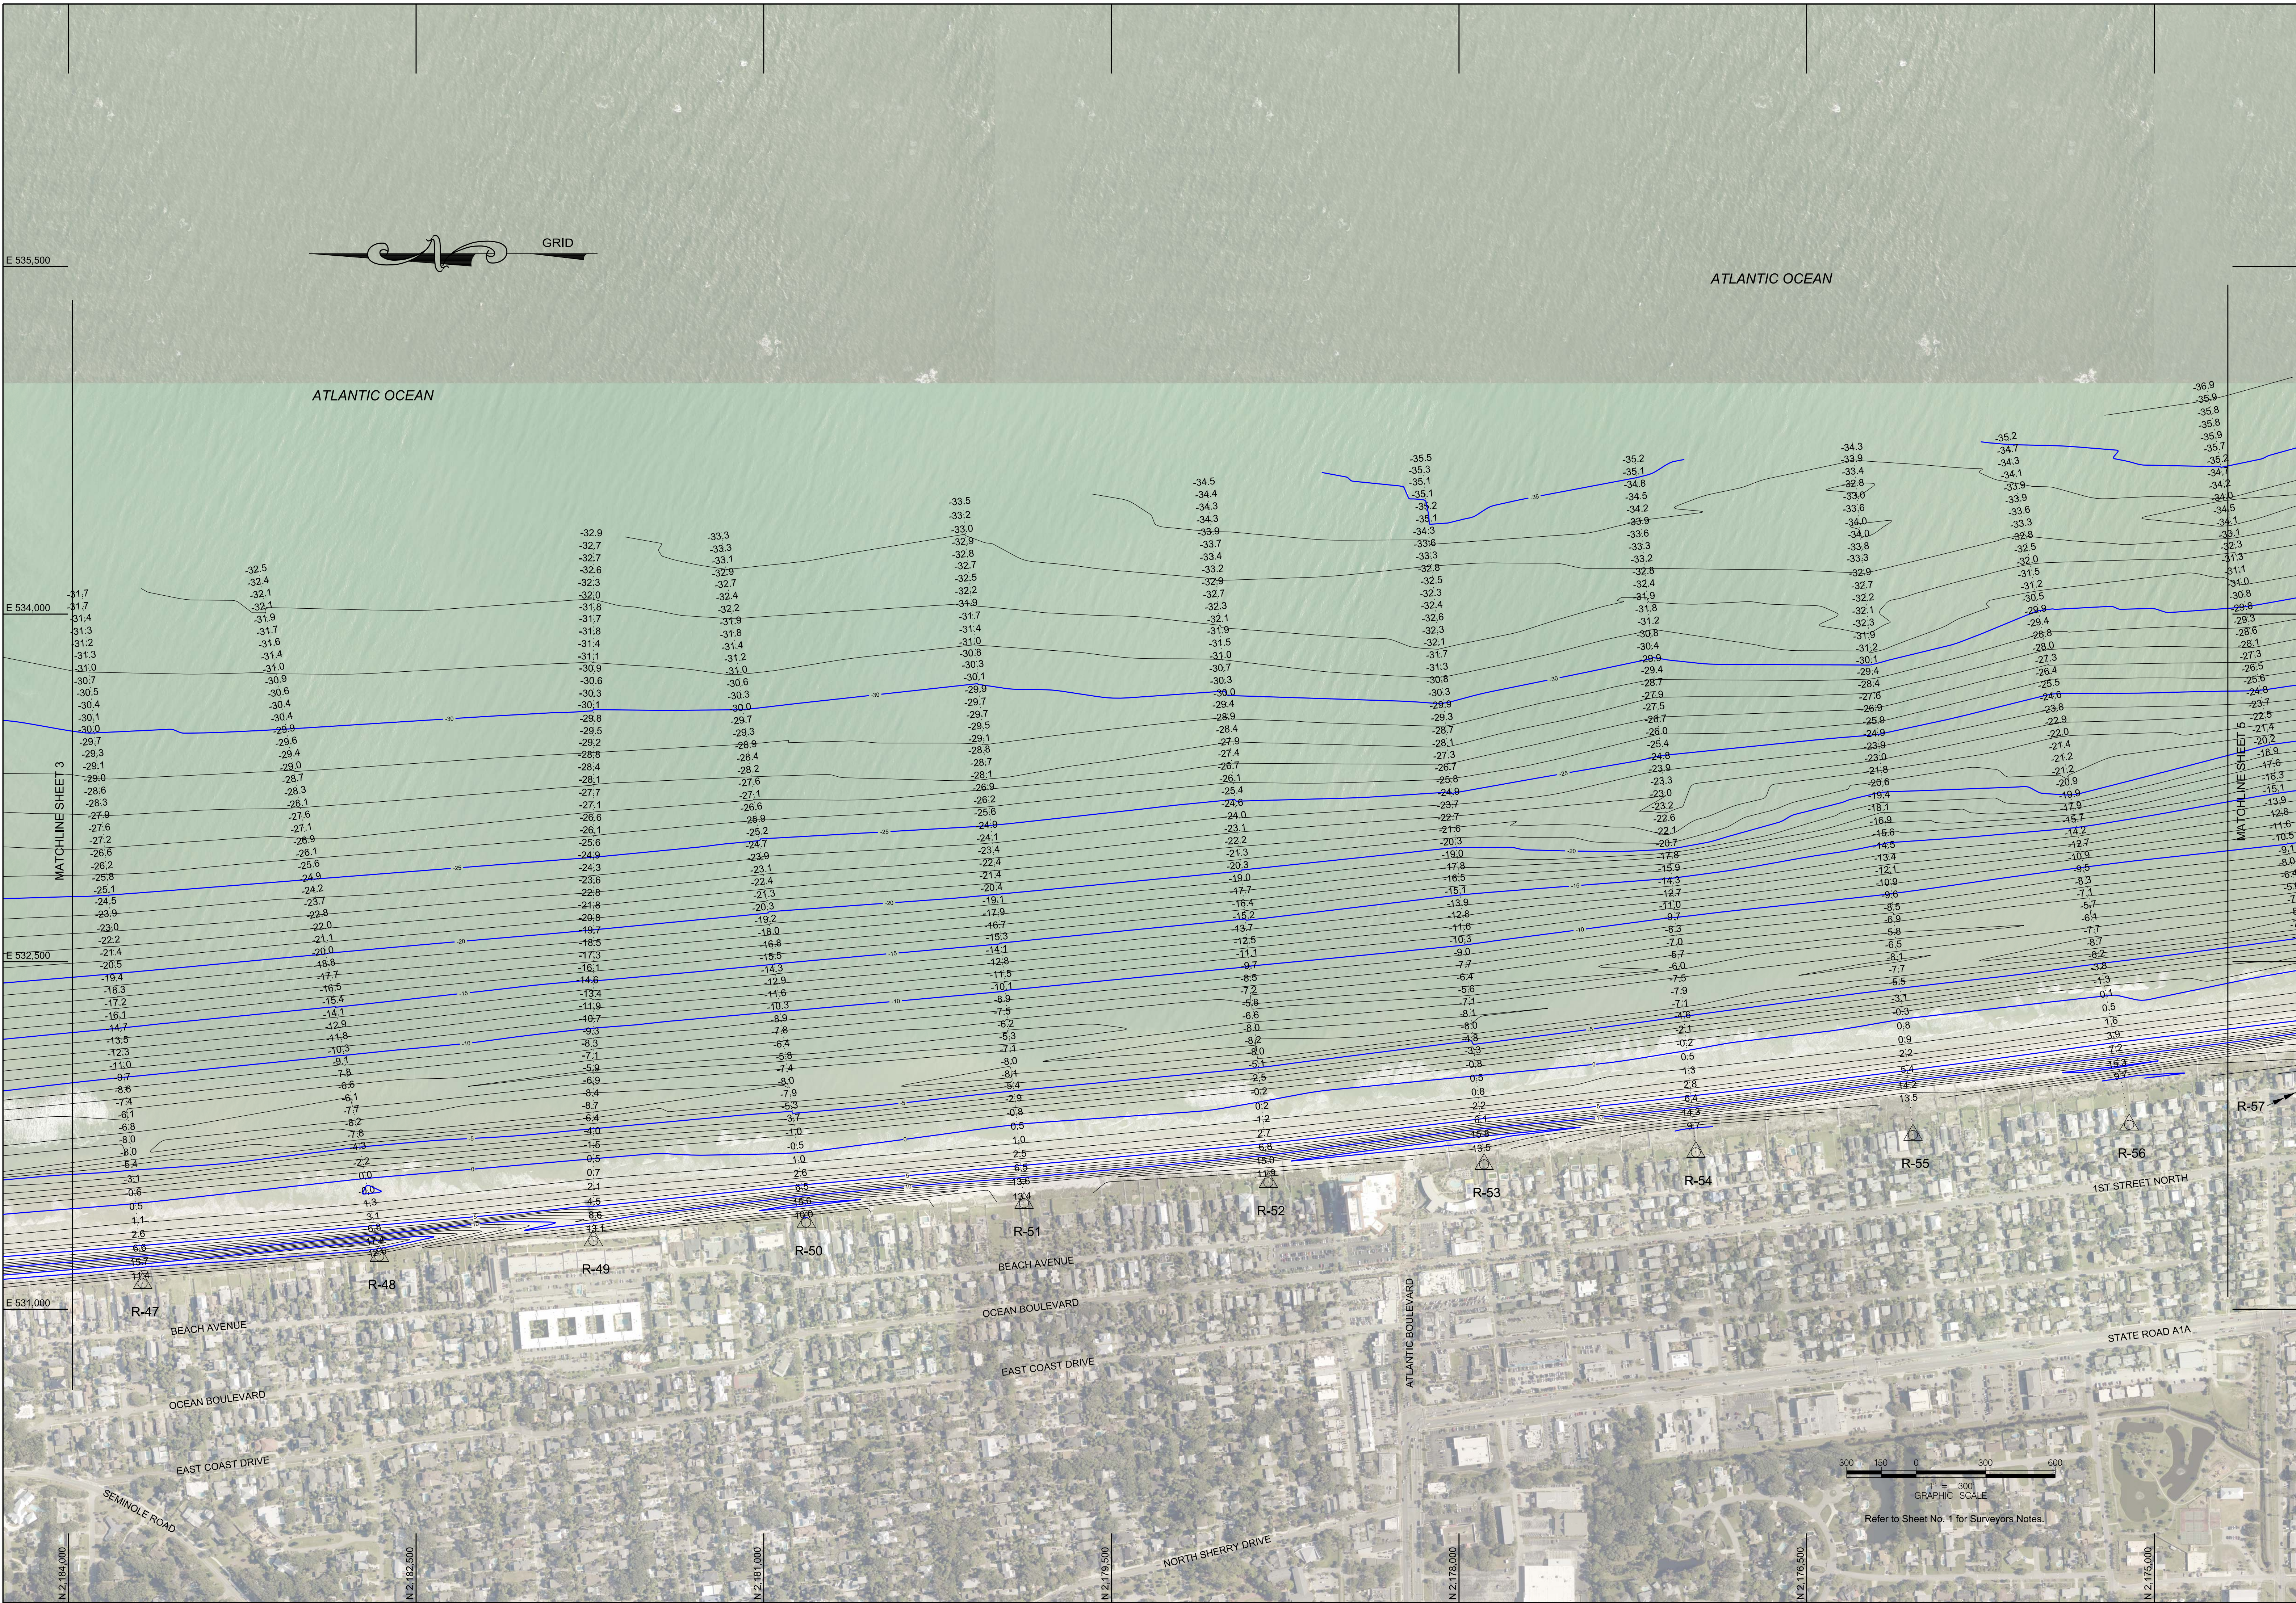


Project Title:
Beach Monitoring Survey
of Jacksonville Beach,
Duval County, Florida

Prepared For:
Arc Surveying & Mapping, Inc.
Professional Hydrographers • Surveyors • Mappers
5202 San Juan Avenue
Jacksonville, Florida 32210
904.384.8377

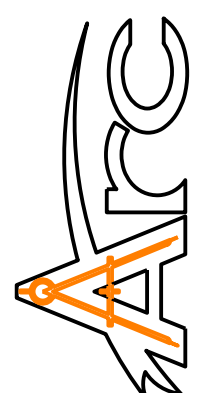

LB No. 6487
Drawn By: D. TRABITS
Scale: 1" = 300'
Plot Date: 06/08/22
Checked By: R. SAWYER
Fld Bk / Pg: NA
ARC Project No.:
22-051
SHEET: 4 OF: 7

DATE	BY	REVISION

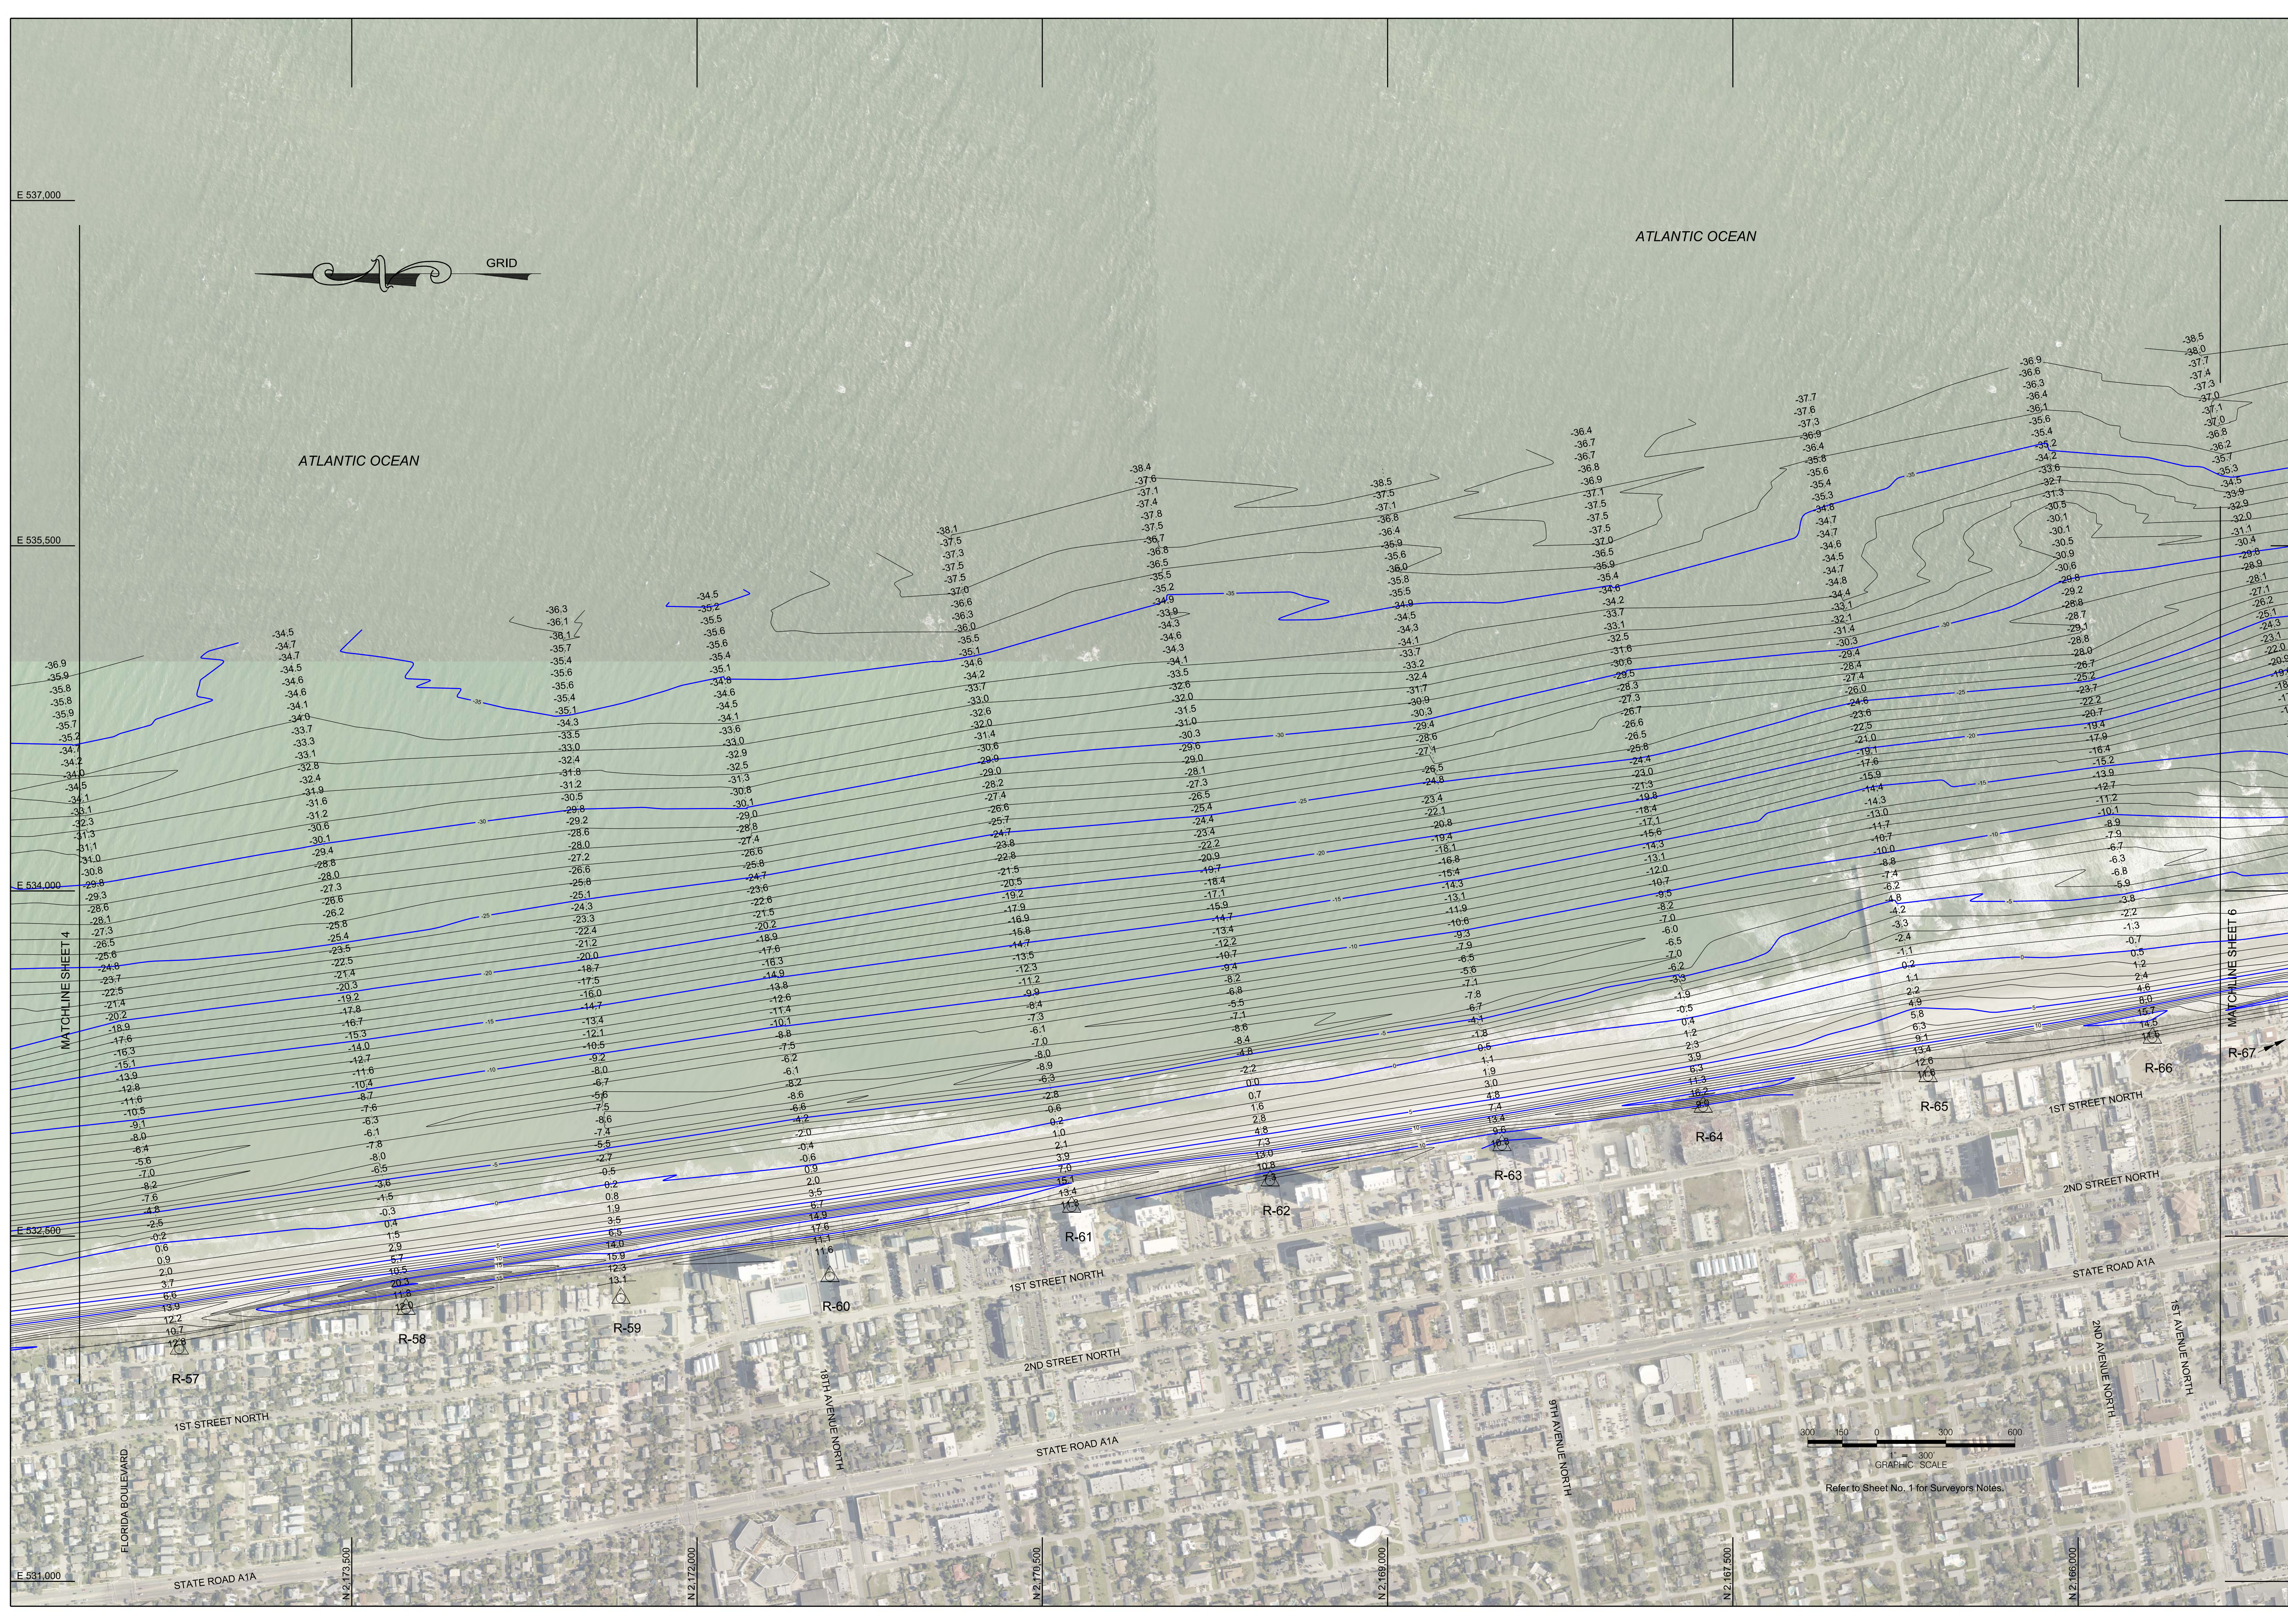


DATE	BY	REVISION

Project Title:
Beach Monitoring Survey
of Jacksonville Beach,
Duval County, Florida


Prepared For:
Olsen Associates, Inc.
2618 Herschel St.
Jacksonville, FL 32204

Professional Hydrographers • Mappers
5202 San Juan Avenue
Jacksonville, Florida 32210
904.384.8377

Arc Surveying & Mapping, Inc.
Professional Hydrographers • Mappers
5202 San Juan Avenue
Jacksonville, Florida 32210
904.384.8377

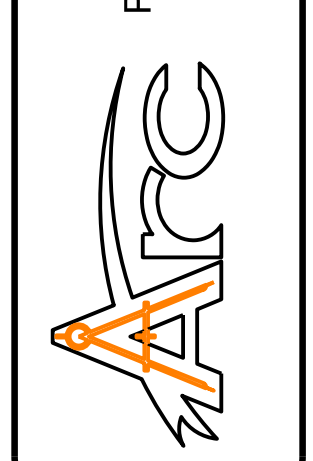

LB No. 6487
Drawn By: D. TRABITS
Scale: 1" = 300'
Plot Date: 06/08/22
Checked By: R. SAWYER
Fld Bk / Pg: NA
ARC Project No.: 22-051
SHEET: 5 OF: 7

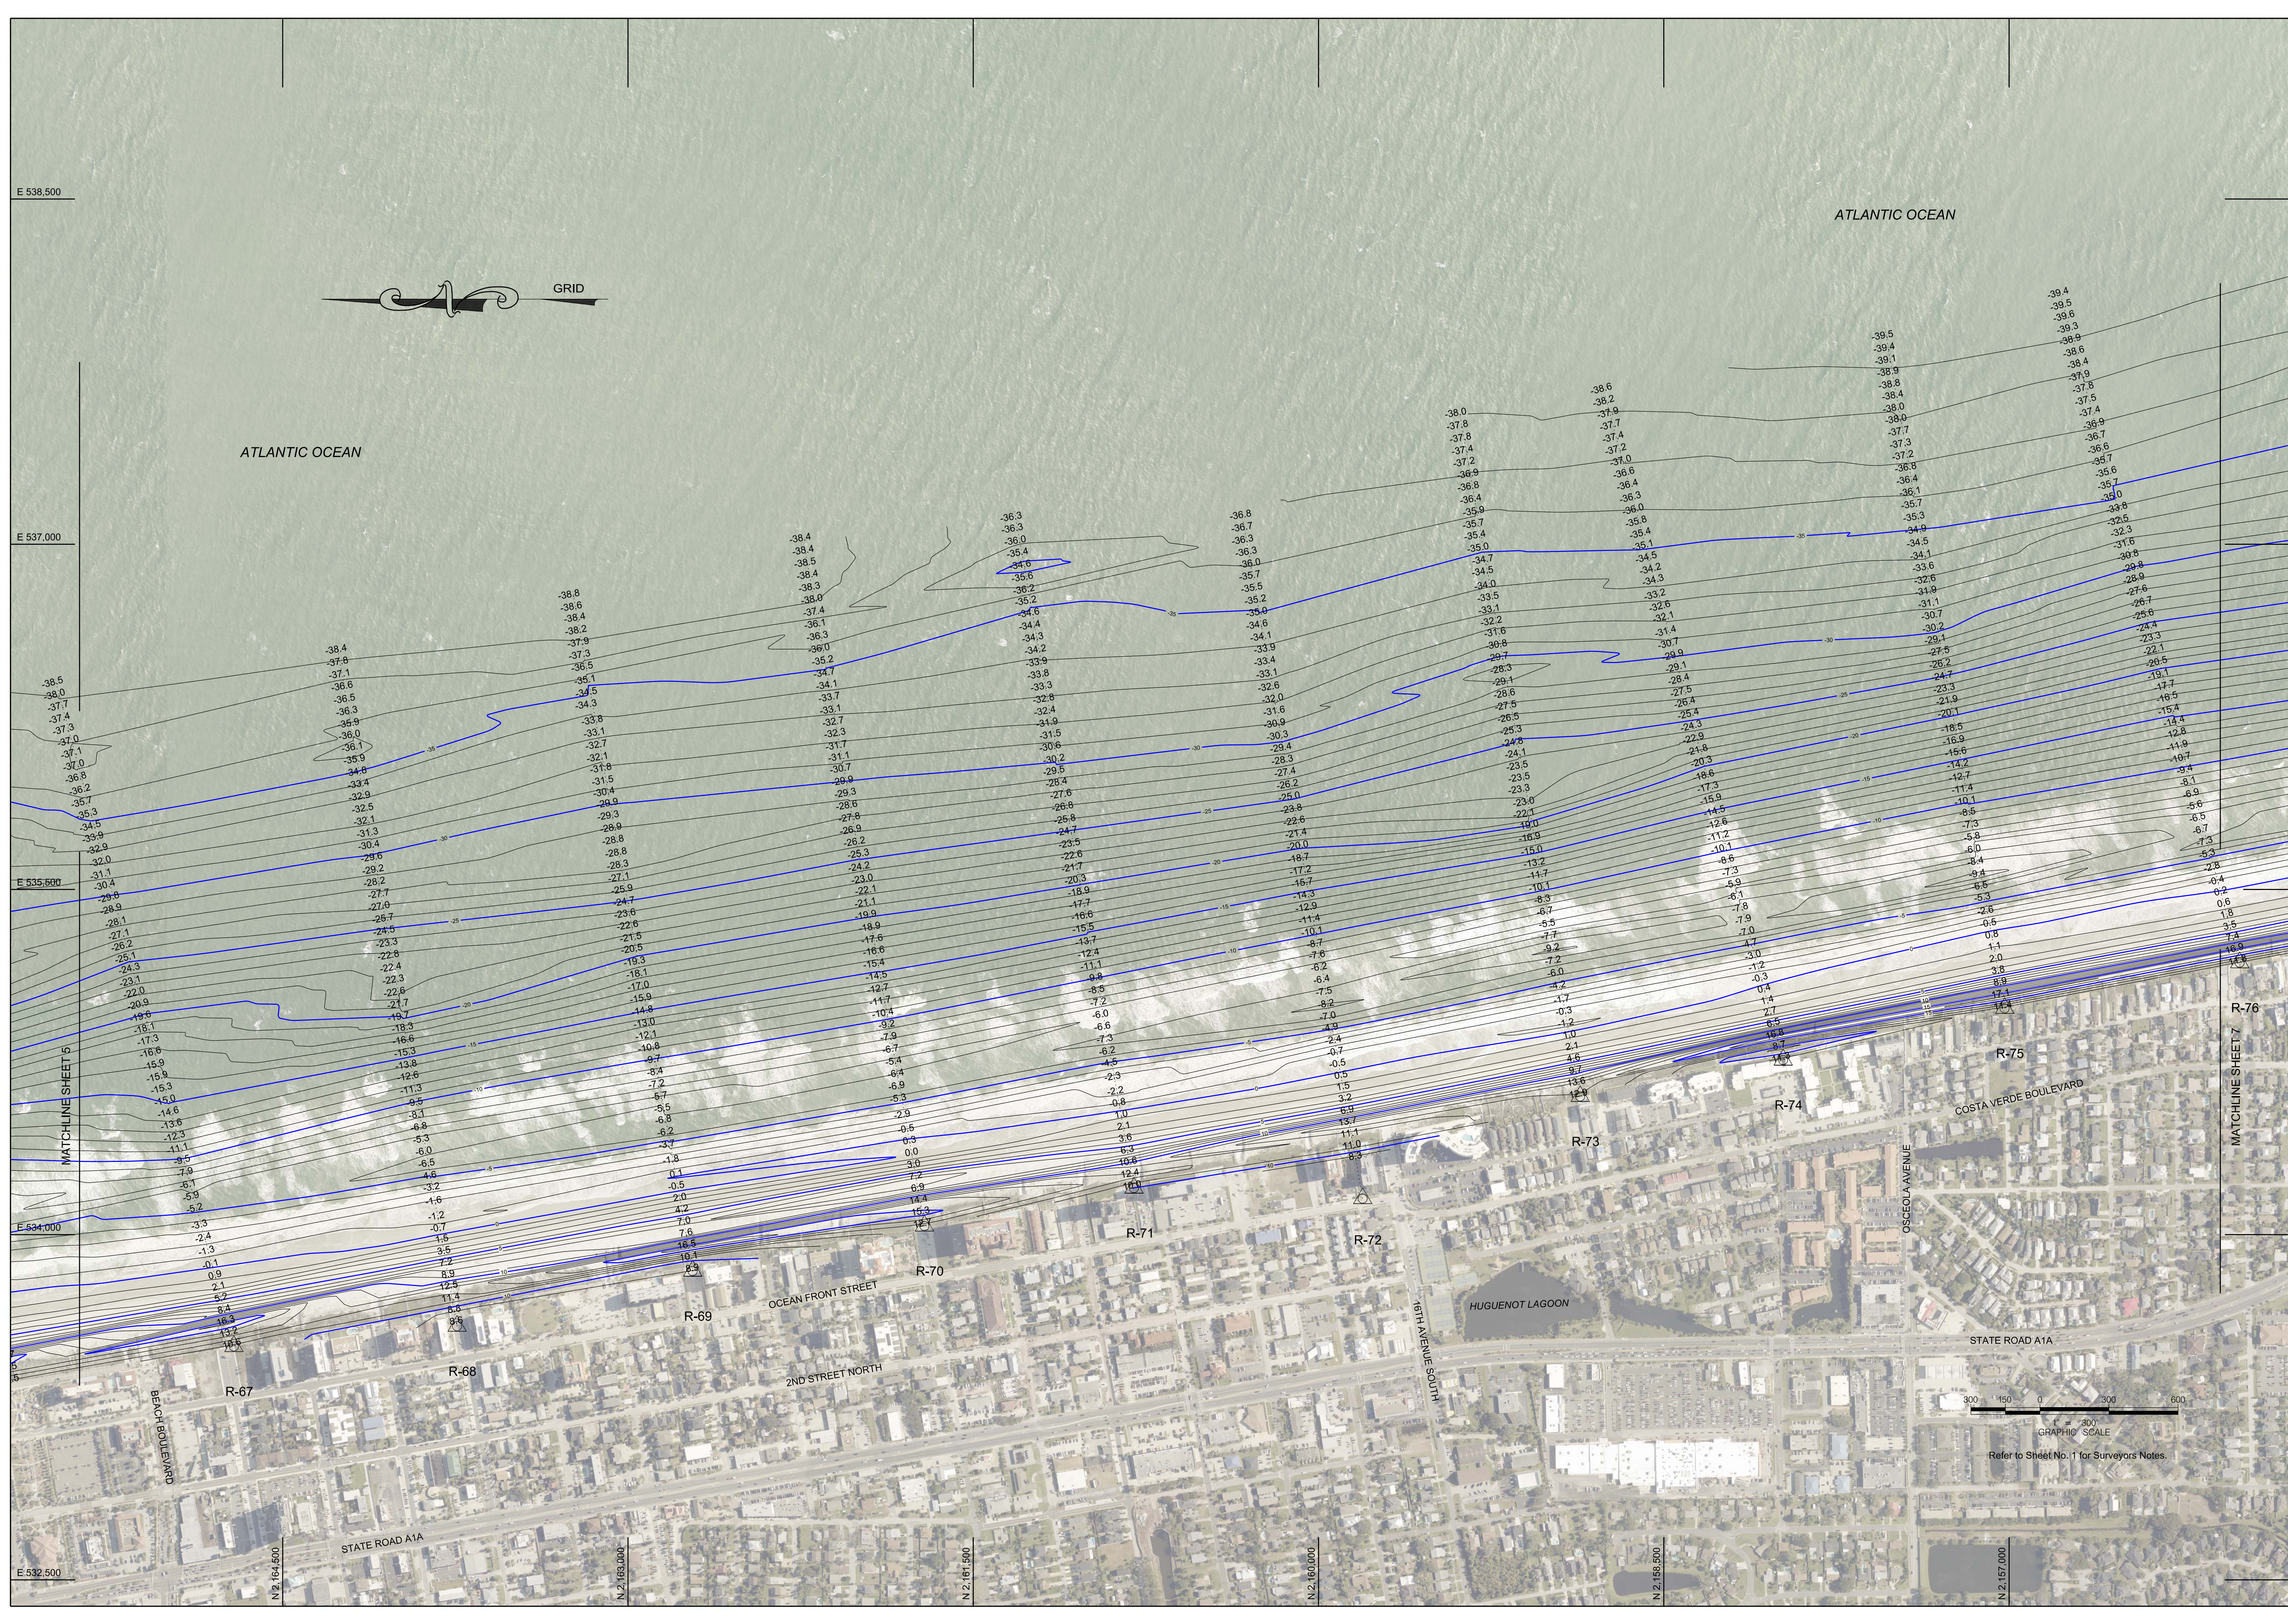


DATE	BY	REVISION

Project Title:
Beach Monitoring Survey
of Jacksonville Beach,
Duval County, Florida

Prepared For:
Olsen Associates, Inc.
2618 Herschel St.
Jacksonville, FL 32204

Arc Surveying & Mapping, Inc.
Professional Hydrographers • Surveyors • Mappers
5202 San Juan Avenue
Jacksonville, Florida 32210
904.384.8377

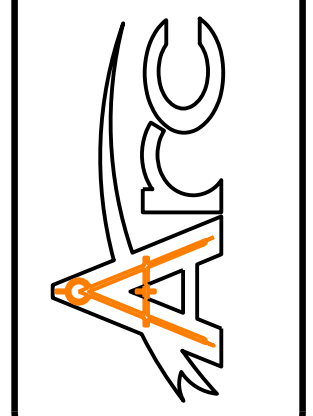

LB No. 6487
Drawn By: D. TRABITS
Scale: 1" = 300'
Plot Date: 06/08/22
Checked By: R. SAWYER
Fld Bk / Pg: NA
ARC Project No.: 22-051
SHEET: 6 OF: 7



E 540,000
MATCHLINE SHEET 6
E 538,500
E 537,000
E 535,500
E 534,000
N 2,155,500
N 2,154,000
N 2,152,500
N 2,151,000
N 2,149,500
N 2,148,000

Project Title:
Beach Monitoring Survey
of Jacksonville Beach,
Duval County, Florida

Prepared For:
Olsen Associates, Inc.
2618 Herschel St.
Jacksonville, FL 32204

ARC
Professional Hydrographers • Surveyors • Mappers
5202 San Juan Avenue
Jacksonville, Florida 32210
904.384.8377

LB No. 6487
Drawn By: D. TRABITS
Scale: 1" = 300'
Plot Date: 06/08/22
Checked By: R. SAWYER
Fld Bk / Pg: NA
ARC Project No.:
22-051

SHEET: 7 OF 7

DATE	BY	REVISION