


MIAMI-DADE COUNTY MONITORING PROJECT

LEGEND

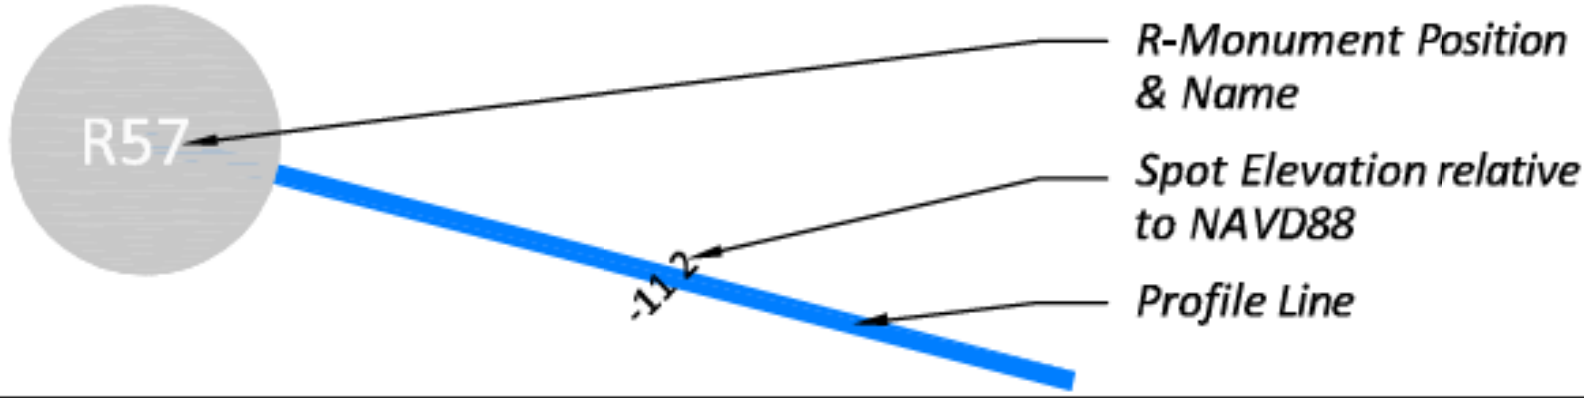


ABBREVIATIONS

FDNR	-	Florida Department of Natural Resources
NM	-	Nautical Mile
M&E	-	Morgan & Eklund, Inc.
N/A	-	Not Applicable
R43	-	R(R-Monument) 43(Number)
T5	-	T(Replaced R-Monument) 5(Number)
OCT1974	-	Stamp on Disk OCT(Month) 1974(Year)

TABLE OF PROFILE LINES SURVEYED

MON ID	MON DATE	EASTING	NORTHING	AZIMUTH	ELEVATION	NOTES	MON ID	MON DATE	EASTING	NORTHING	AZIMUTH	ELEVATION	NOTES	MON ID	MON DATE	EASTING	NORTHING	AZIMUTH	ELEVATION	NOTES
R1	OCT1974	945749.99	597641.21	95	7.96	Found M&E R1 2003	R42	OCT1974	945720.88	554088.20	105	10.8	Not found	R61+800		943920.59	533909.64	110	NA	
R2	OCT1974	945772.70	596602.09	95	7.44	Not found	R42+572		945753.22	553517.11	105	NA		R62	DEC1991	943889.30	533813.45	110	8.9	Found FDNR R62 1991
R3	OCT1974	945700.93	595501.05	95	14.93	Found FDNR R2 1974	R43	OCT1974	945785.58	552945.77	100	6.1	Not found	R63	OCT1974	943430.24	532917.87	110	5.88	Not found
R4	DEC1991	945582.99	594436.43	95	11.36	Not found	R43+500		945799.79	552497.40	100	NA		R64	JUL1997	943354.30	532116.65	110	9.95	Not found
T5	AUG1978	945615.86	593357.48	95	11.79	Not found	R44	MMM19	945836.52	552049.97	100	7.1	Found Disk R44 1983	R65	OCT1974	942917.93	531158.71	90	5.47	Not found
R6	OCT1974	945617.28	592336.99	96	9.86	Not found	R44+484		945771.54	551570.35	100	NA		R66	JUL1997	942988.08	529990.87	90	8.34	Not found
R6+516		945620.83	591820.20	96	NA		R45	OCT1974	945706.55	551090.61	90	7.1	Not found	R66+500		942833.89	529522.41	90	NA	
R7	JUL1990	945625.51	591139.41	95	7.94	Not found	R45+473		945774.11	550622.46	90	NA		R67	DEC1991	942758.21	529030.67	110	6.2	Found Disk no marking
R7+500		945592.69	590640.48	95	NA		R46	JUL1997	945841.58	550155.02	105	10.3	Not found	R67+500		942667.43	528548.86	110	NA	
R8	COE1995	945565.76	590230.86	95	8.43	Found FDNR R8 1974	R46+250		945765.25	549916.95	105	NA		R68	DEC1991	942618.97	528016.11	110	6.55	Not found
R8+510		945566.50	589720.46	95	NA		R46+500		945688.92	549678.89	105	NA		R68+500		942526.19	527550.09	110	NA	
R9	DEC1991	945566.92	589440.04	90	7.04	Not found	R47	OCT1974	945491.62	549063.50	95	6.7	Not found	R69	DEC1991	942493.17	526948.01	110	7.33	Found FDNR R69 1991
R9+504		945537.86	588936.28	90	NA		R47+500		945586.23	548572.53	95	NA		R69+500		942347.68	526473.69	110	NA	
R10	OCT1974	945480.36	587939.09	100	10.09	Found FDNR R10 1974	R48	DEC1991	945672.71	548123.75	95	10.2	Not found	R70	DEC1991	942156.01	525810.09	110	7.46	Found FDNR R70 1991
R10+515		945484.25	587423.40	100	NA		R48+500		945689.09	547632.02	95	NA		R70+500		942190.55	525324.22	110	NA	
R11	OCT1974	945488.31	586885.28	90	8.72	Not found	R48+700		945696.02	547424.13	95	NA		R71	DEC1991	942268.69	524700.85	100	11.63	Not found
R11+500		945451.49	586386.13	90	NA		R49	JUL1997	945705.49	547140.14	95	9.4	Not found	R72	JUL1997	942074.14	523703.79	105	8.64	Not found-under paver
R12	DEC1991	945407.92	585795.32	95	NA	Not found	R49+508		945732.95	546632.38	95	NA		R73	DEC1991	942050.17	522614.00	100	10.97	Not found
R12+505		945392.75	585289.84	95	NA		R50	JUL1997	945760.46	546123.84	105	9.6	Not found	R74	OCT1974	941726.64	521610.72	100	8.3	Found M&E R74 LB4298
R13	JUL1997	945377.46	584779.99	95	7.33	Not found	R50+483		945597.60	545669.12	105	NA		R75	OCT1974	941117.29	520210.76	130	4.14	Not found
R13+500		945316.39	584284.33	95	NA		R50+700		945524.44	545464.82	105	NA		T76	AUG1978	940495.39	519495.68	120	6.05	Not found
R14	OCT1974	945240.29	583666.58	95	9.34	Not found	R51	OCT1974	945435.00	545215.08	105	6.3	Not found	R77	OCT1974	940065.92	518551.34	120	5.32	Not found
R14+500		945195.49	583168.89	95	NA		R51+495		945476.47	544622.53	105	NA		R78	OCT1974	939399.67	518145.95	130	5.13	Not found
R15	OCT1974	945158.81	582761.29	95	7.87	Not found	R52	OCT1974	945517.93	544030.33	105	6.4	Not found	R79	DEC1991	938317.19	515591.71	90	4.1	Found FDNR R79 1991
R15+553		945138.58	582208.66	95	NA		R52+495		945503.67	543530.53	105	NA		R80	DEC1991	938282.13	514578.11	95	4.62	Not found
R16	OCT1974	945118.32	581655.10	80	11.24	Not found	R53	DEC1991	945486.13	542915.19	95	10.4	Found FDNR R53 1991	R81	DEC1991	937879.44	513724.81	120	4.93	Not found
R17	DEC1991	945068.79	580513.53	95	11.43	Found FDNR R17 1991	R53+500		945331.16	542439.81	105	NA		R82	DEC1991	937758.64	513081.54	120	5.4	Found FDNR R82 1998
R18	COE1995	945010.88	579464.08	95	8.64	Not found	R53+700		945269.18	542249.65	105	NA		R83	DEC1991	936946.16	512099.08	120	6.24	Found FDNR R83 1991
R19	OCT1974	944941.14	578374.67	90	9.21	Not found	R54	OCT1974	945096.15	541718.85	105	6.9	Found FDNR R54 1974	R84	DEC1991	936164.27	511489.16	120	3.51	Not found
R20	OCT1974	944751.36	577269.89	95	11.86	Not found	R54+500		945202.63	541230.32	105	NA		R85	DEC1991	935180.87	511160.47	135	4.15	Not found
T21	AUG1978	944685.55	576272.38	95	10.75	Found FDNR T21 1978	R55	DEC1991	945348.15	540562.76	105	9.8	Found FDNR R55 1991	T86	AUG1978	934302.46	510699.95	155	1.8	Found FDNR T86 1978
R22	OCT1974	944730.93	575277.18	95	NA	Found FDNR R22 1974	R55+500		945277.44	540067.78	105	NA		T87	AUG1978	933414.90	510020.59	155	3.8	Not found
R23	DEC1991	944791.22	574286.38	95	15.05	Found FDNR R23 1991	R56	JUL1997	945195.06	539491.03	105	9.2	Not found	R88	OCT1974	932396.81	509358.75	135	3.53	Not found
R24	DEC1991	944672.81	573297.09	95	11.17	Found FDNR R24 1991	R56+535		945054.94	538974.70	105	NA		R89	OCT1974	934044.79	507761.69	5	3.38	Not found
R25	OCT1974	944645.61	572320.35	95	14.87	Found FDNR R25 1974	R57	OCT1974	944915.03	538459.14	105	4.5	Not found	R90	DEC1991	935019.11	508022.37	0	3.09	Not found
R26	OCT1974	944582.62	571262.19	90	9.76	Found FDNR R26 1974	R57+500		944859.41	537963.24	105	NA		R91		936007.81	507517.70	45	NA	Not found
R26+575		944613.81	570688.03	90	NA		R58	OCT1974	944803.58	537465.40	110	4.2	Found FDNR R58 1974	T92	AUG1978	936626.87	506948.59	90	3.33	Not found
R27	OCT1974	944645.04	570113.46	120	8.1	Found FDNR R27 1974	R58+200		944770.30	537268.18	110	NA		T93	AUG1978	936710.18	505840.22	90	4.8	Not found
R27+512		944617.69	569602.19	120	NA		R58+400		944737.02	537070.97	110	NA		R94	OCT1974	936585.39	504834.52	110	7.66	Not found
R28	OCT1974	944590.33	569090.69	95	7.37	Not found	R58+500		944720.39	536972.36	110	NA		R95	DEC1991	936235.63	503845.61	120	9.46	Not found
R28+510		944652.61	568584.50	95	NA		R58+600		944703.75	536873.76	110	NA		R96	AUG1978	935597.46	502986.22	115	3.95	Found FDNR R96 1991
R29	DEC1991	944715.01	568077.37	95	7.54	Found FDNR R29 1991	R58+800		944670.47	536676.55	110	NA		R97	COE1995	935529.85	501854.13	110	5.54	Found FDNR R97 1995
R29+481		944807.50	567605.34	95	NA		R59	OCT1974	944637.40	536480.52	110	5.6	Not found	R98	OCT1974	935391.96	500798.47	105	5.26	Found FDNR R98 1974
R30	JUL1997	944900.26	567131.98	90	7.74	Found FDNR R30 1997	R59+200		944570.41	536292.07	110	NA		R99	OCT1974	934859.78	499917.45	120	7.95	Found FDNR R99 1974
R30+500		944951.41	566634.60	90	NA		R59+400		944503.42	536103.62	110	NA		T100	AUG1978	934411.25	498991.47	105	3.97	Not found
R31	JUL1997	945017.96	565987.64	90	7.64	Found FDNR R31 1997	R59+500		944469.92	536009.40	110	NA		R101	JUL1997	934210.10	498030.06	105	9.44	Not found
R31+500		944978.05	565489.23	90	NA		R59+600		944436.43	535915.17	110	NA		R102	OCT1974	933957.22	497015.48	102	6.57	Not found
R32	OCT1																			

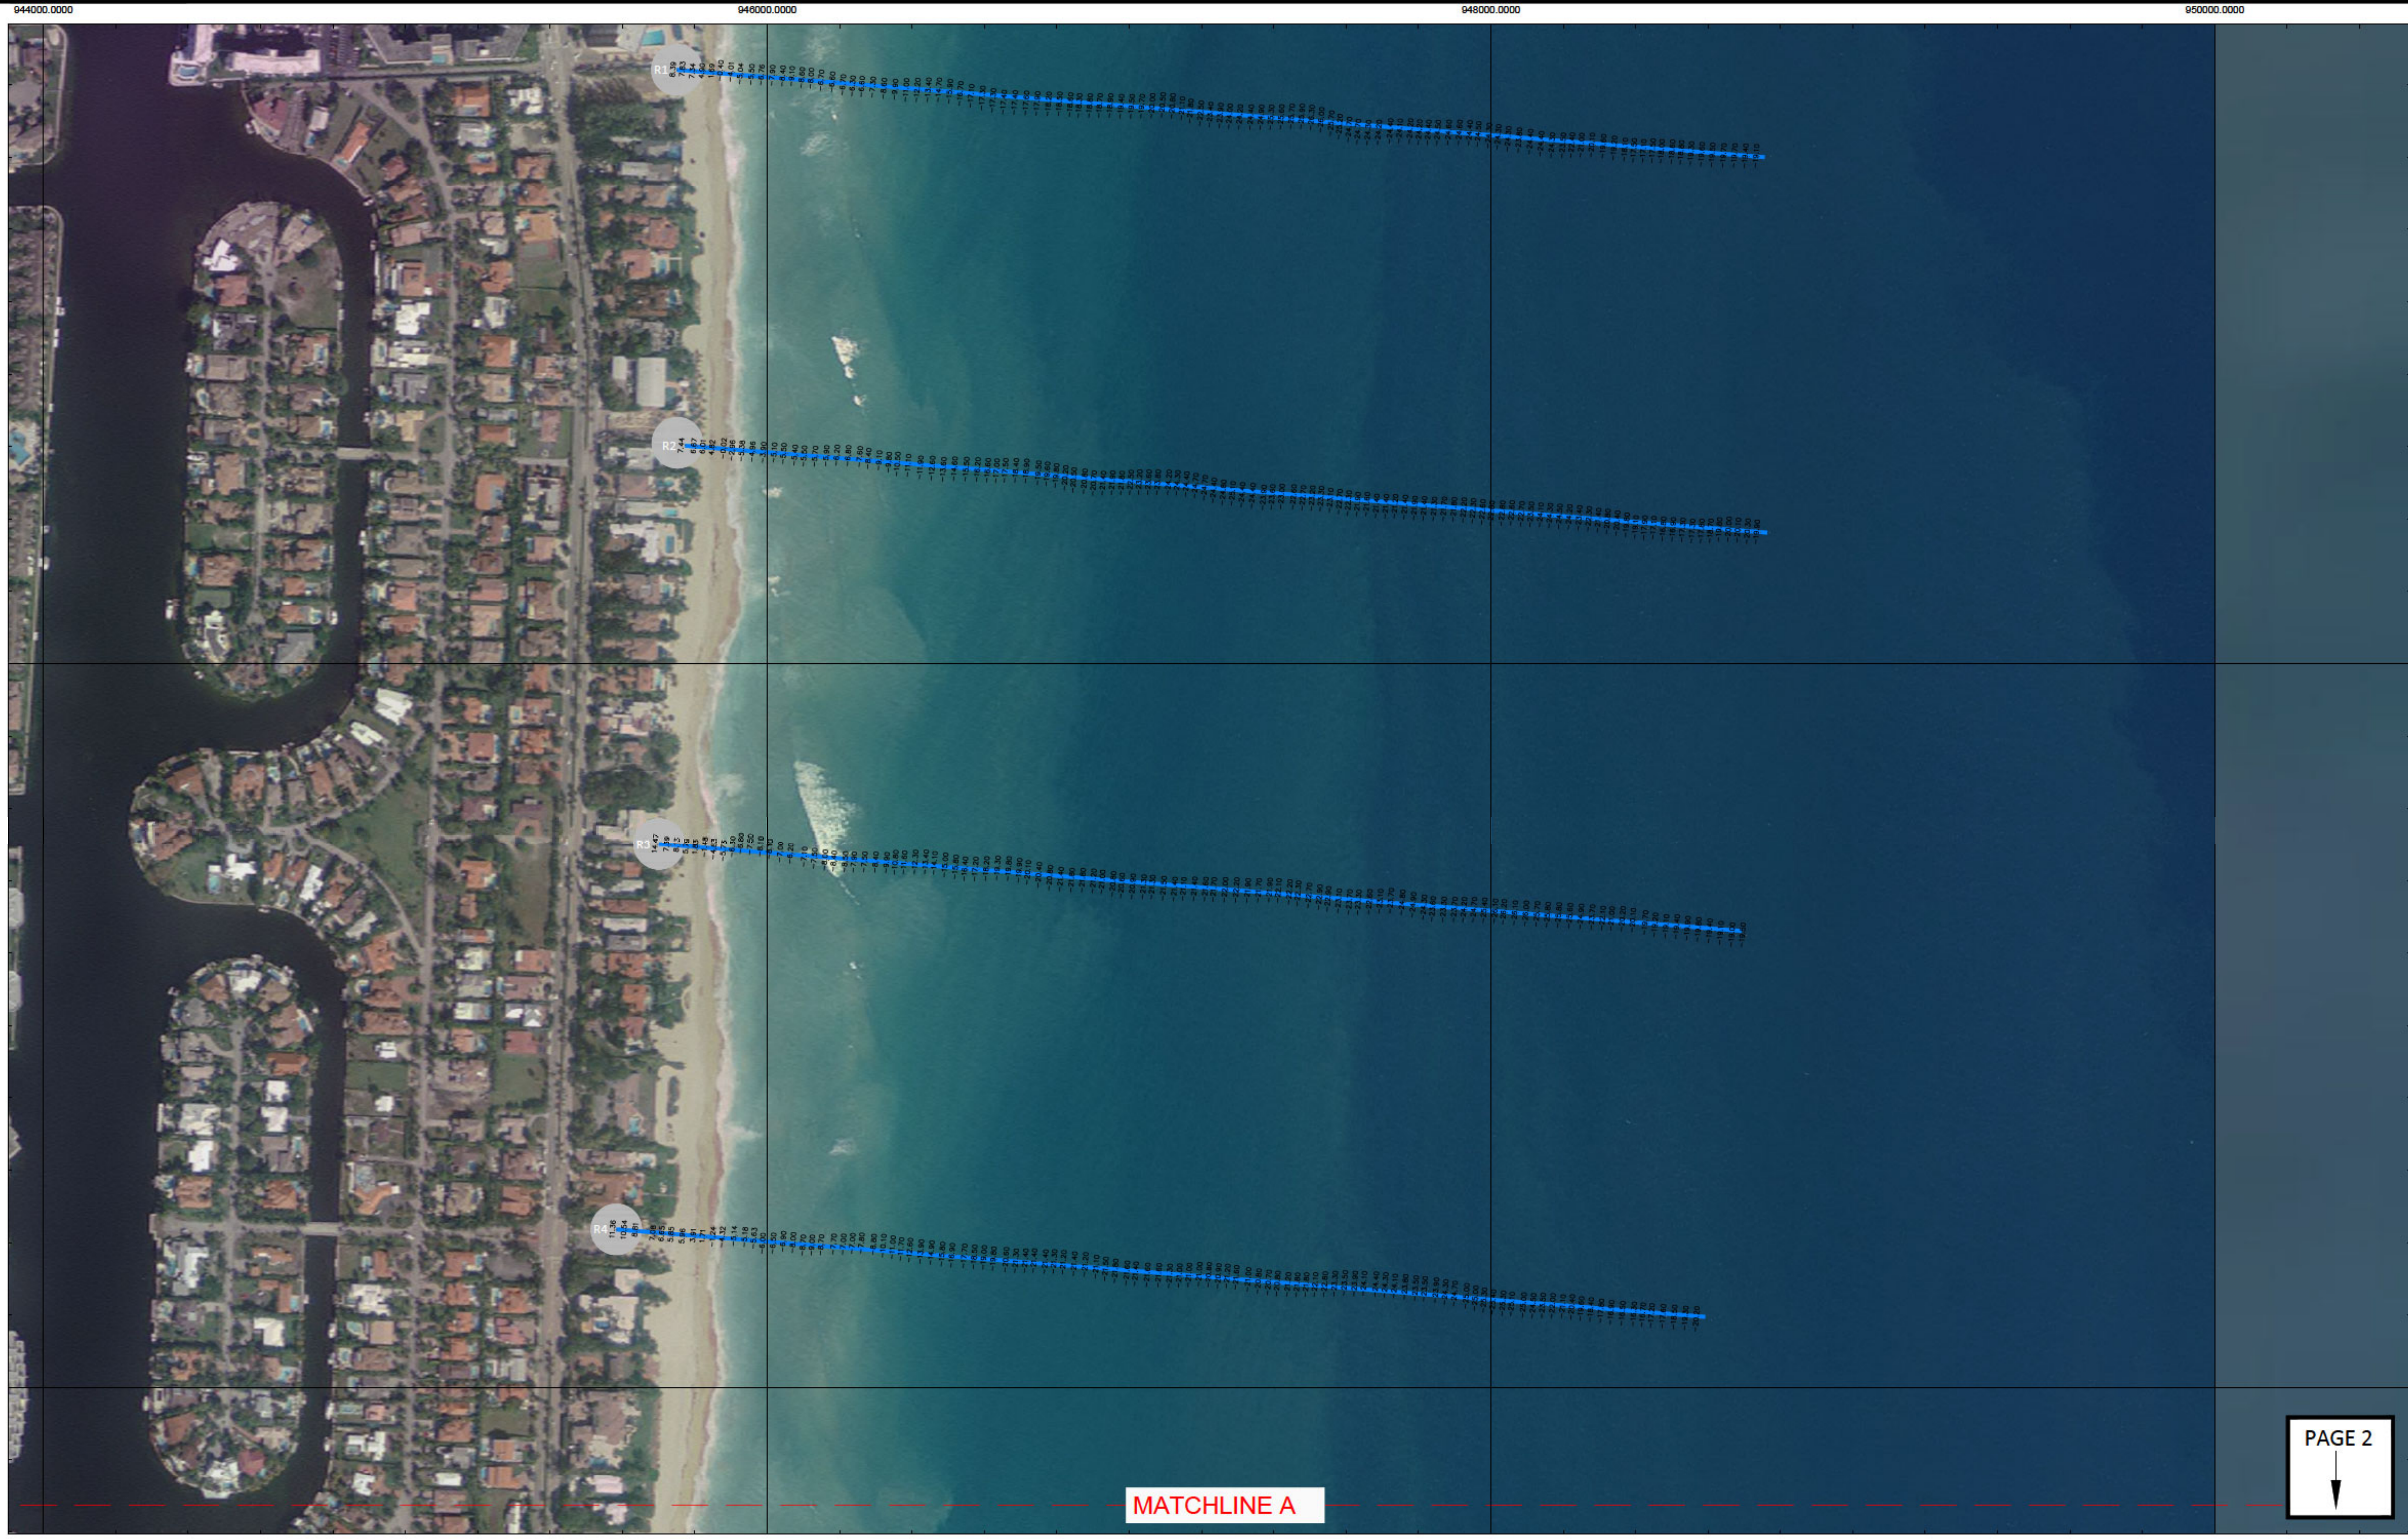

Olin Hydrographic Solutions, inc.
2900 Calusa St, Miami, Florida, 33133
16334 Port Dickenson, Jupiter, Florida, 33468
Consulting Engineering, Surveying & Mapping, and Environmental Services
Phone: (305) 619-2500 Fax: (305) 860-4411 LB # 7999 CA # 26050

PROJECT

2018 MIAMI-DADE COUNTY
MONITORING PROJECT



SURVEY TITLE

TOPOGRAPHIC AND HYDROGRAPHIC SURVEYS

PROJECT INFORMATION


OHS JOB NO: 18-017
RELEASE DATE: APRIL 19, 2019
DRAWN BY: JE
APPROVED BY: TM


SHEET

LONG AND SHORT
SURVEY LINES

PAGE

1

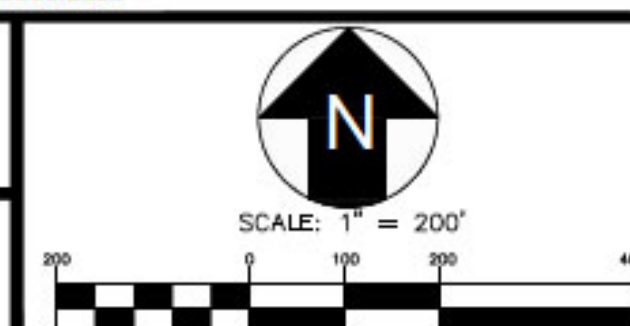

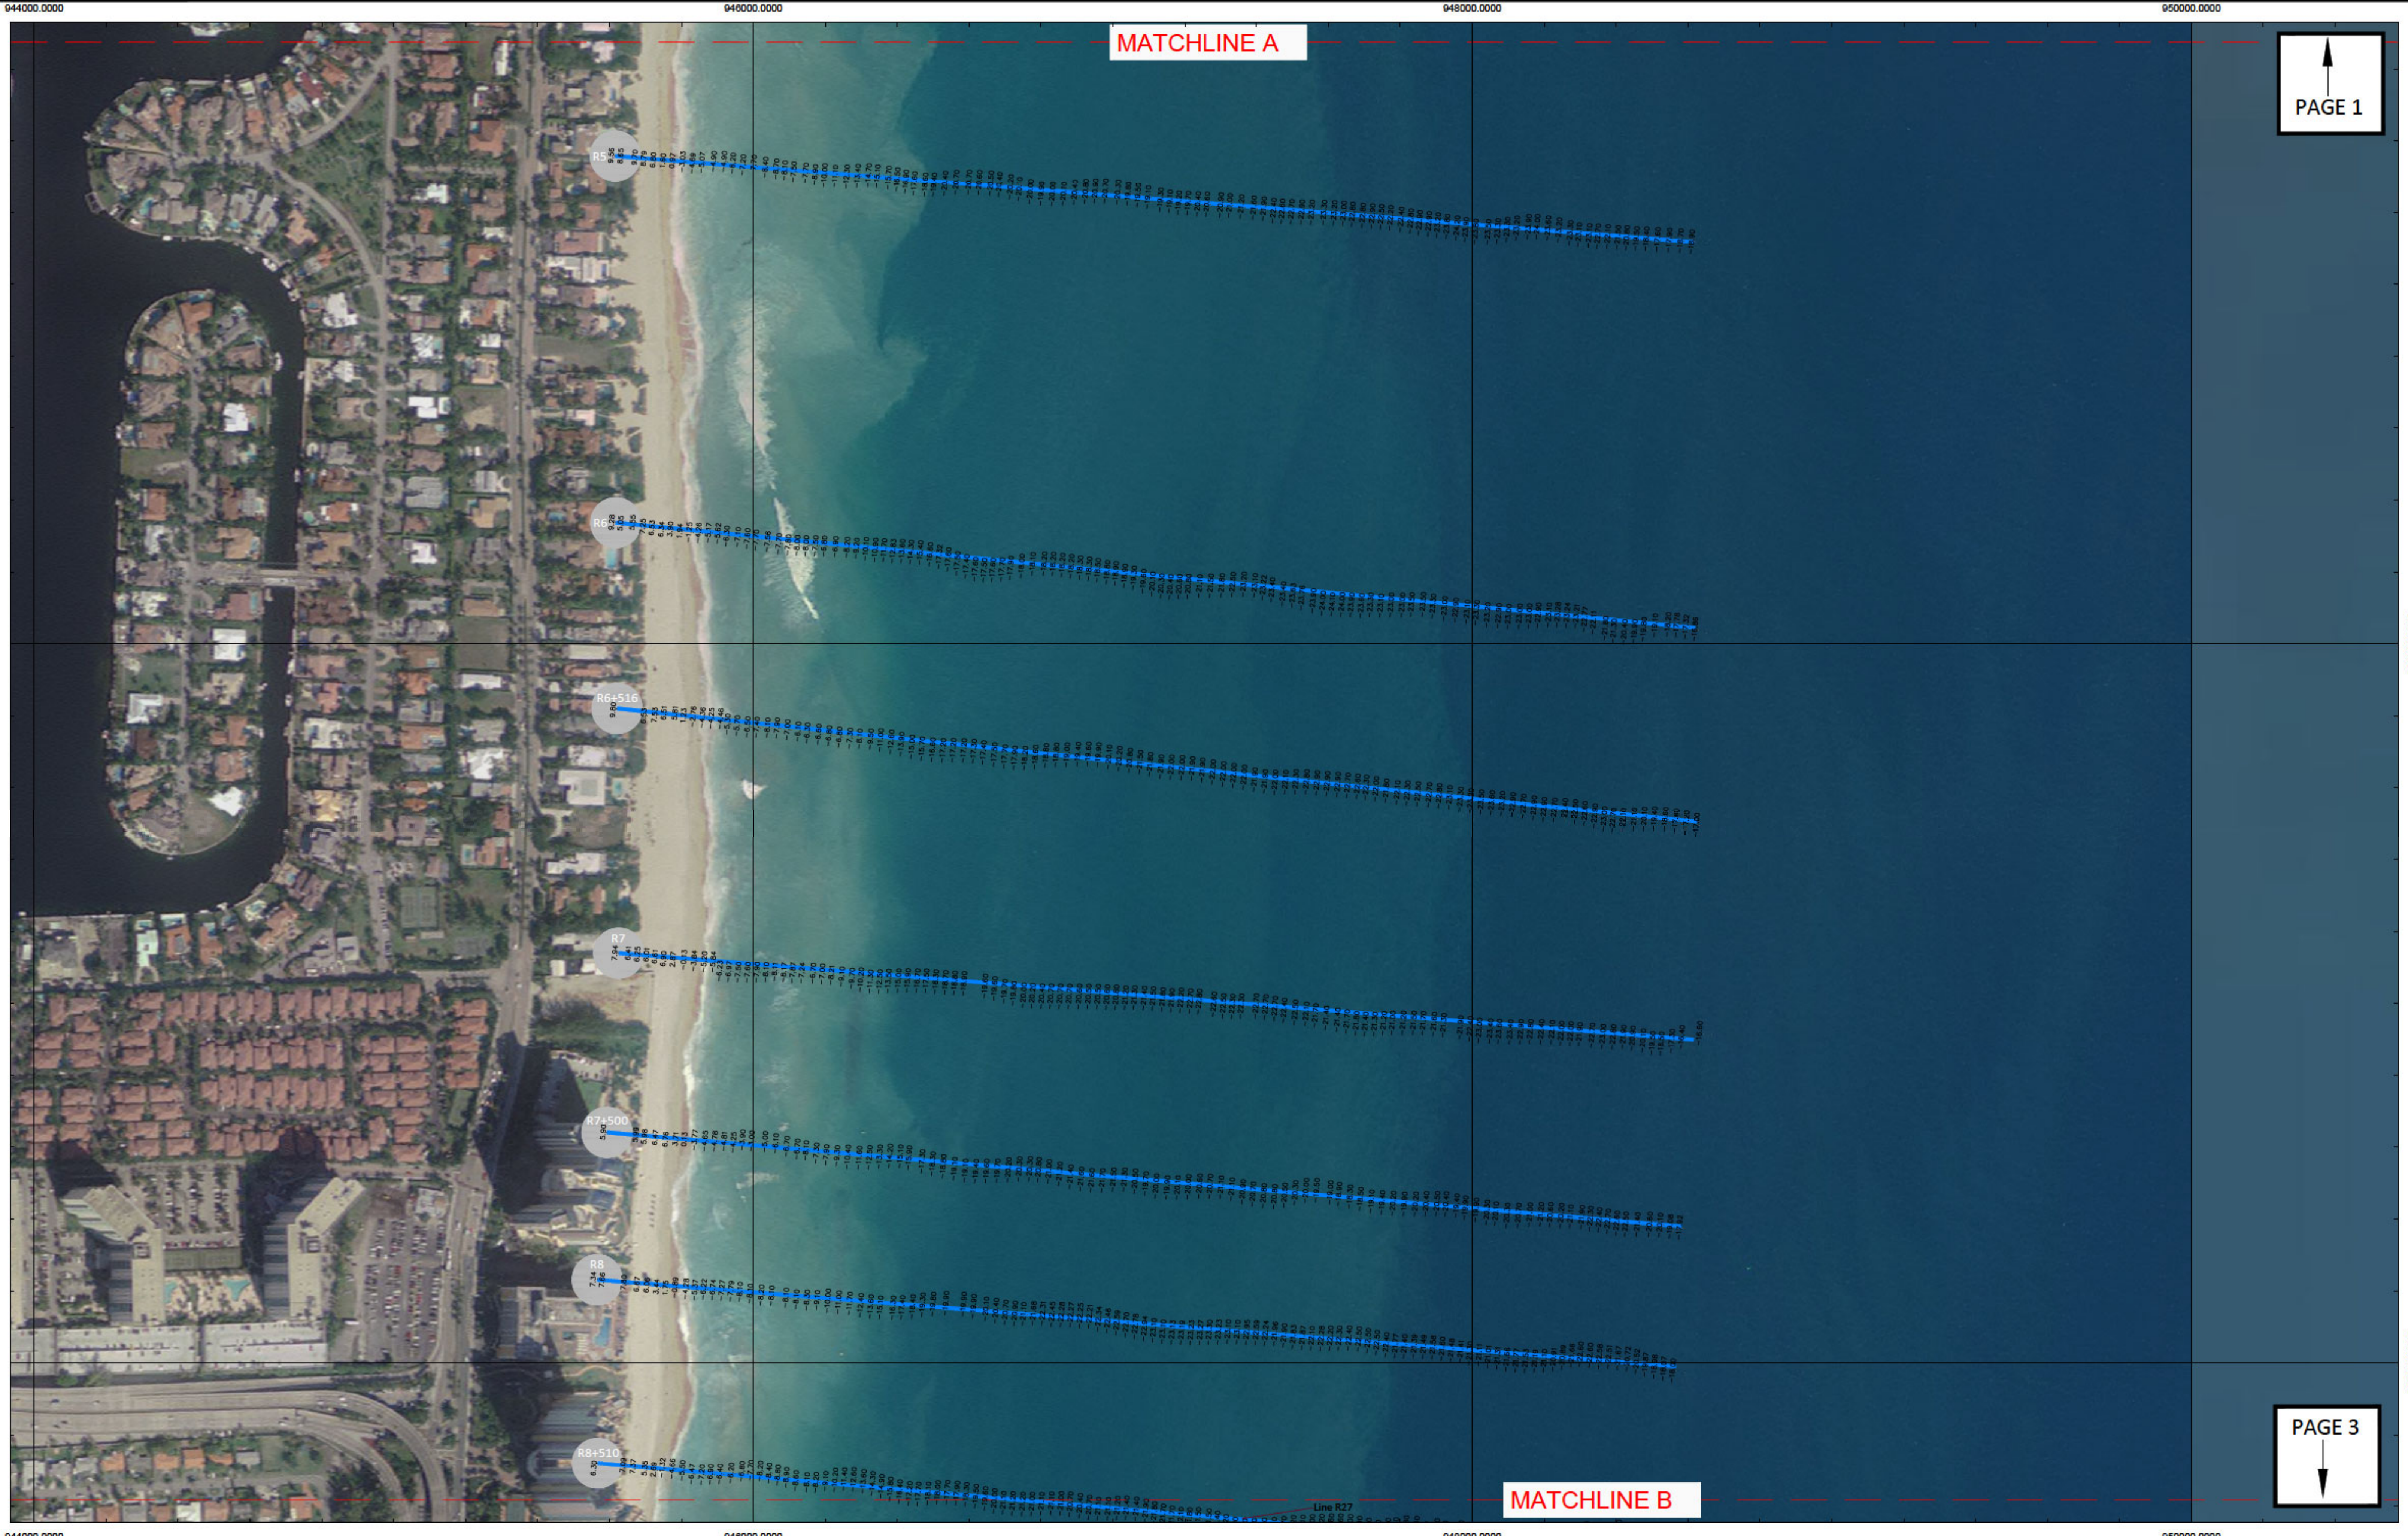


Olin Hydrographic Solutions, inc.
2900 Calusa St, Miami, Florida, 33133
16334 Port Dickenson, Jupiter, Florida, 33468
Consulting Engineering, Surveying & Mapping, and Environmental Services
Phone: (305) 619-2500 Fax: (305) 860-4411 LB # 7999 CA # 26050


PROJECT 2018 MIAMI-DADE COUNTY
MONITORING PROJECT
SURVEY TITLE TOPOGRAPHIC AND HYDROGRAPHIC SURVEYS



PROJECT INFORMATION	
OHS JOB NO:	18-017
RELEASE DATE:	APRIL 19, 2019
DRAWN BY:	JE
APPROVED BY:	TM

SHEET	LONG AND SHORT SURVEY LINES
PAGE	2

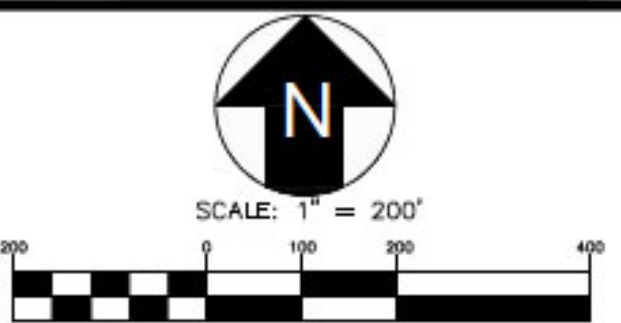

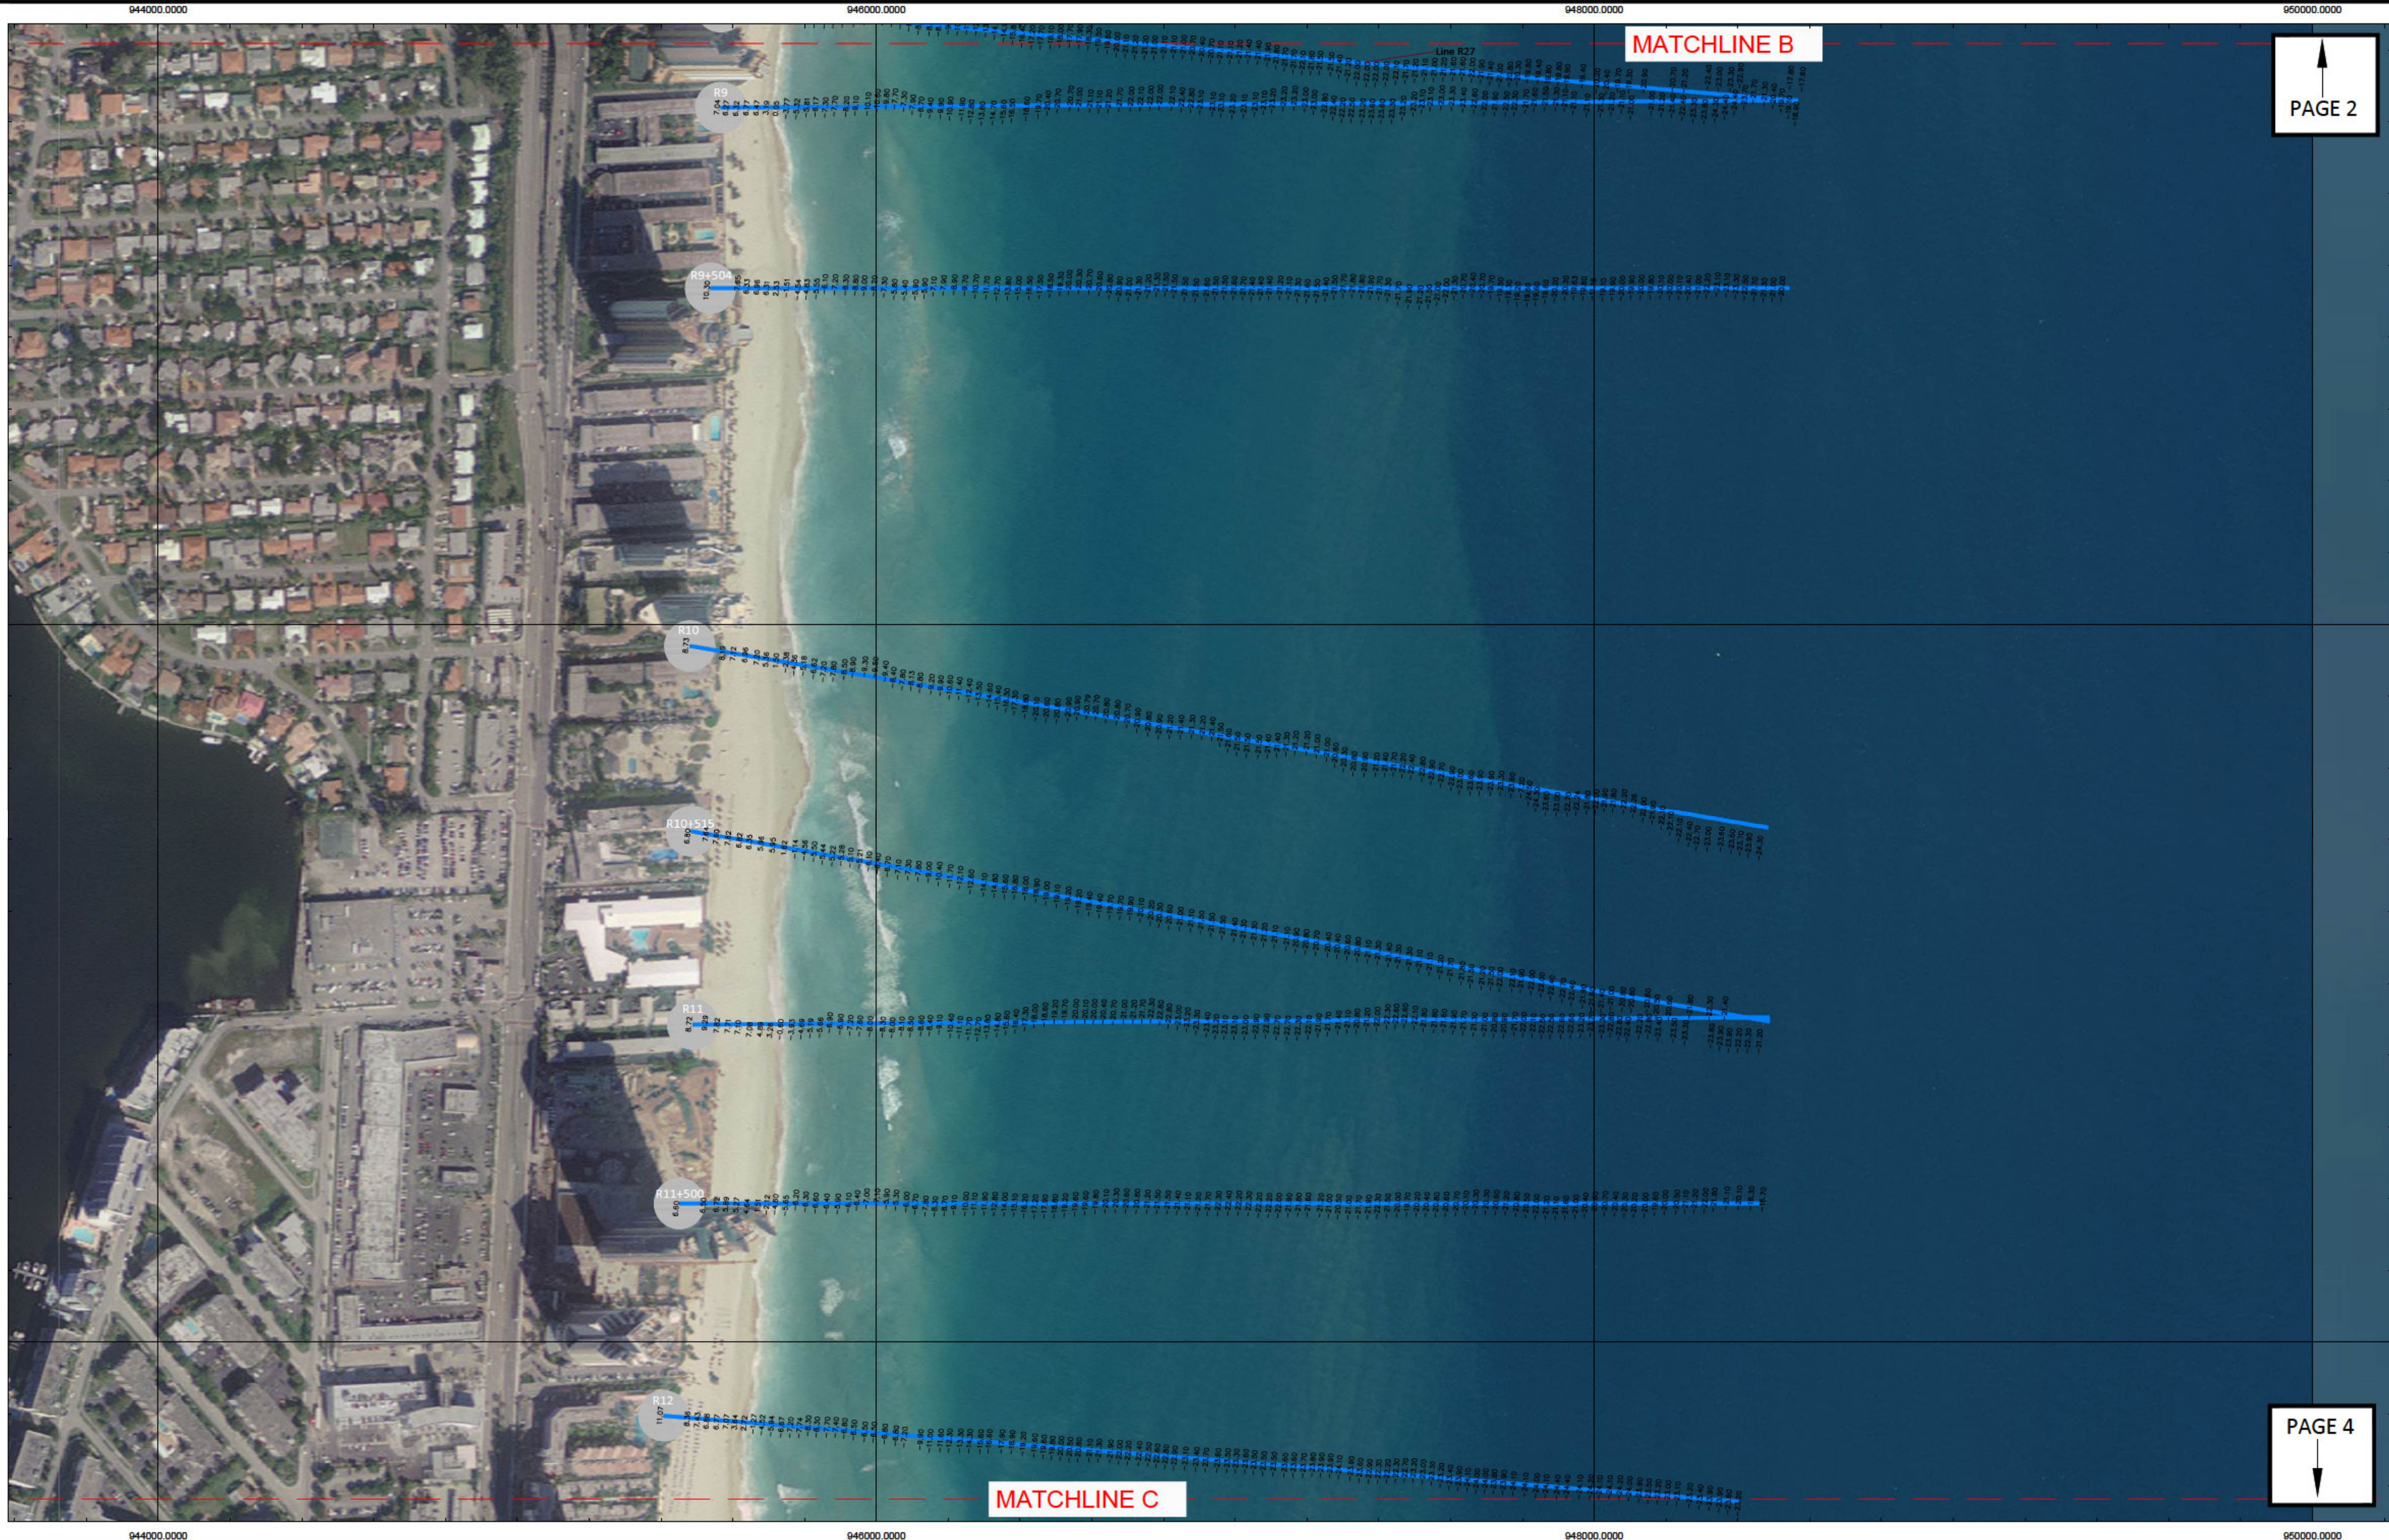


Olin Hydrographic Solutions, inc.
2900 Calusa St, Miami, Florida, 33133
16334 Port Dickenson, Jupiter, Florida, 33468
Consulting Engineering, Surveying & Mapping, and Environmental Services
Phone: (305) 619-2500 Fax: (305) 860-4411 LB # 7999 CA # 26050


PROJECT 2018 MIAMI-DADE COUNTY
MONITORING PROJECT
SURVEY TITLE TOPOGRAPHIC AND HYDROGRAPHIC SURVEYS



PROJECT INFORMATION	
OHS JOB NO:	18-017
RELEASE DATE:	APRIL 19, 2019
DRAWN BY:	JE
APPROVED BY:	TM

SHEET	LONG AND SHORT SURVEY LINES
PAGE	3

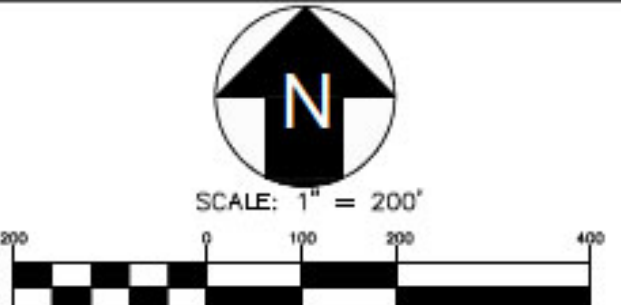

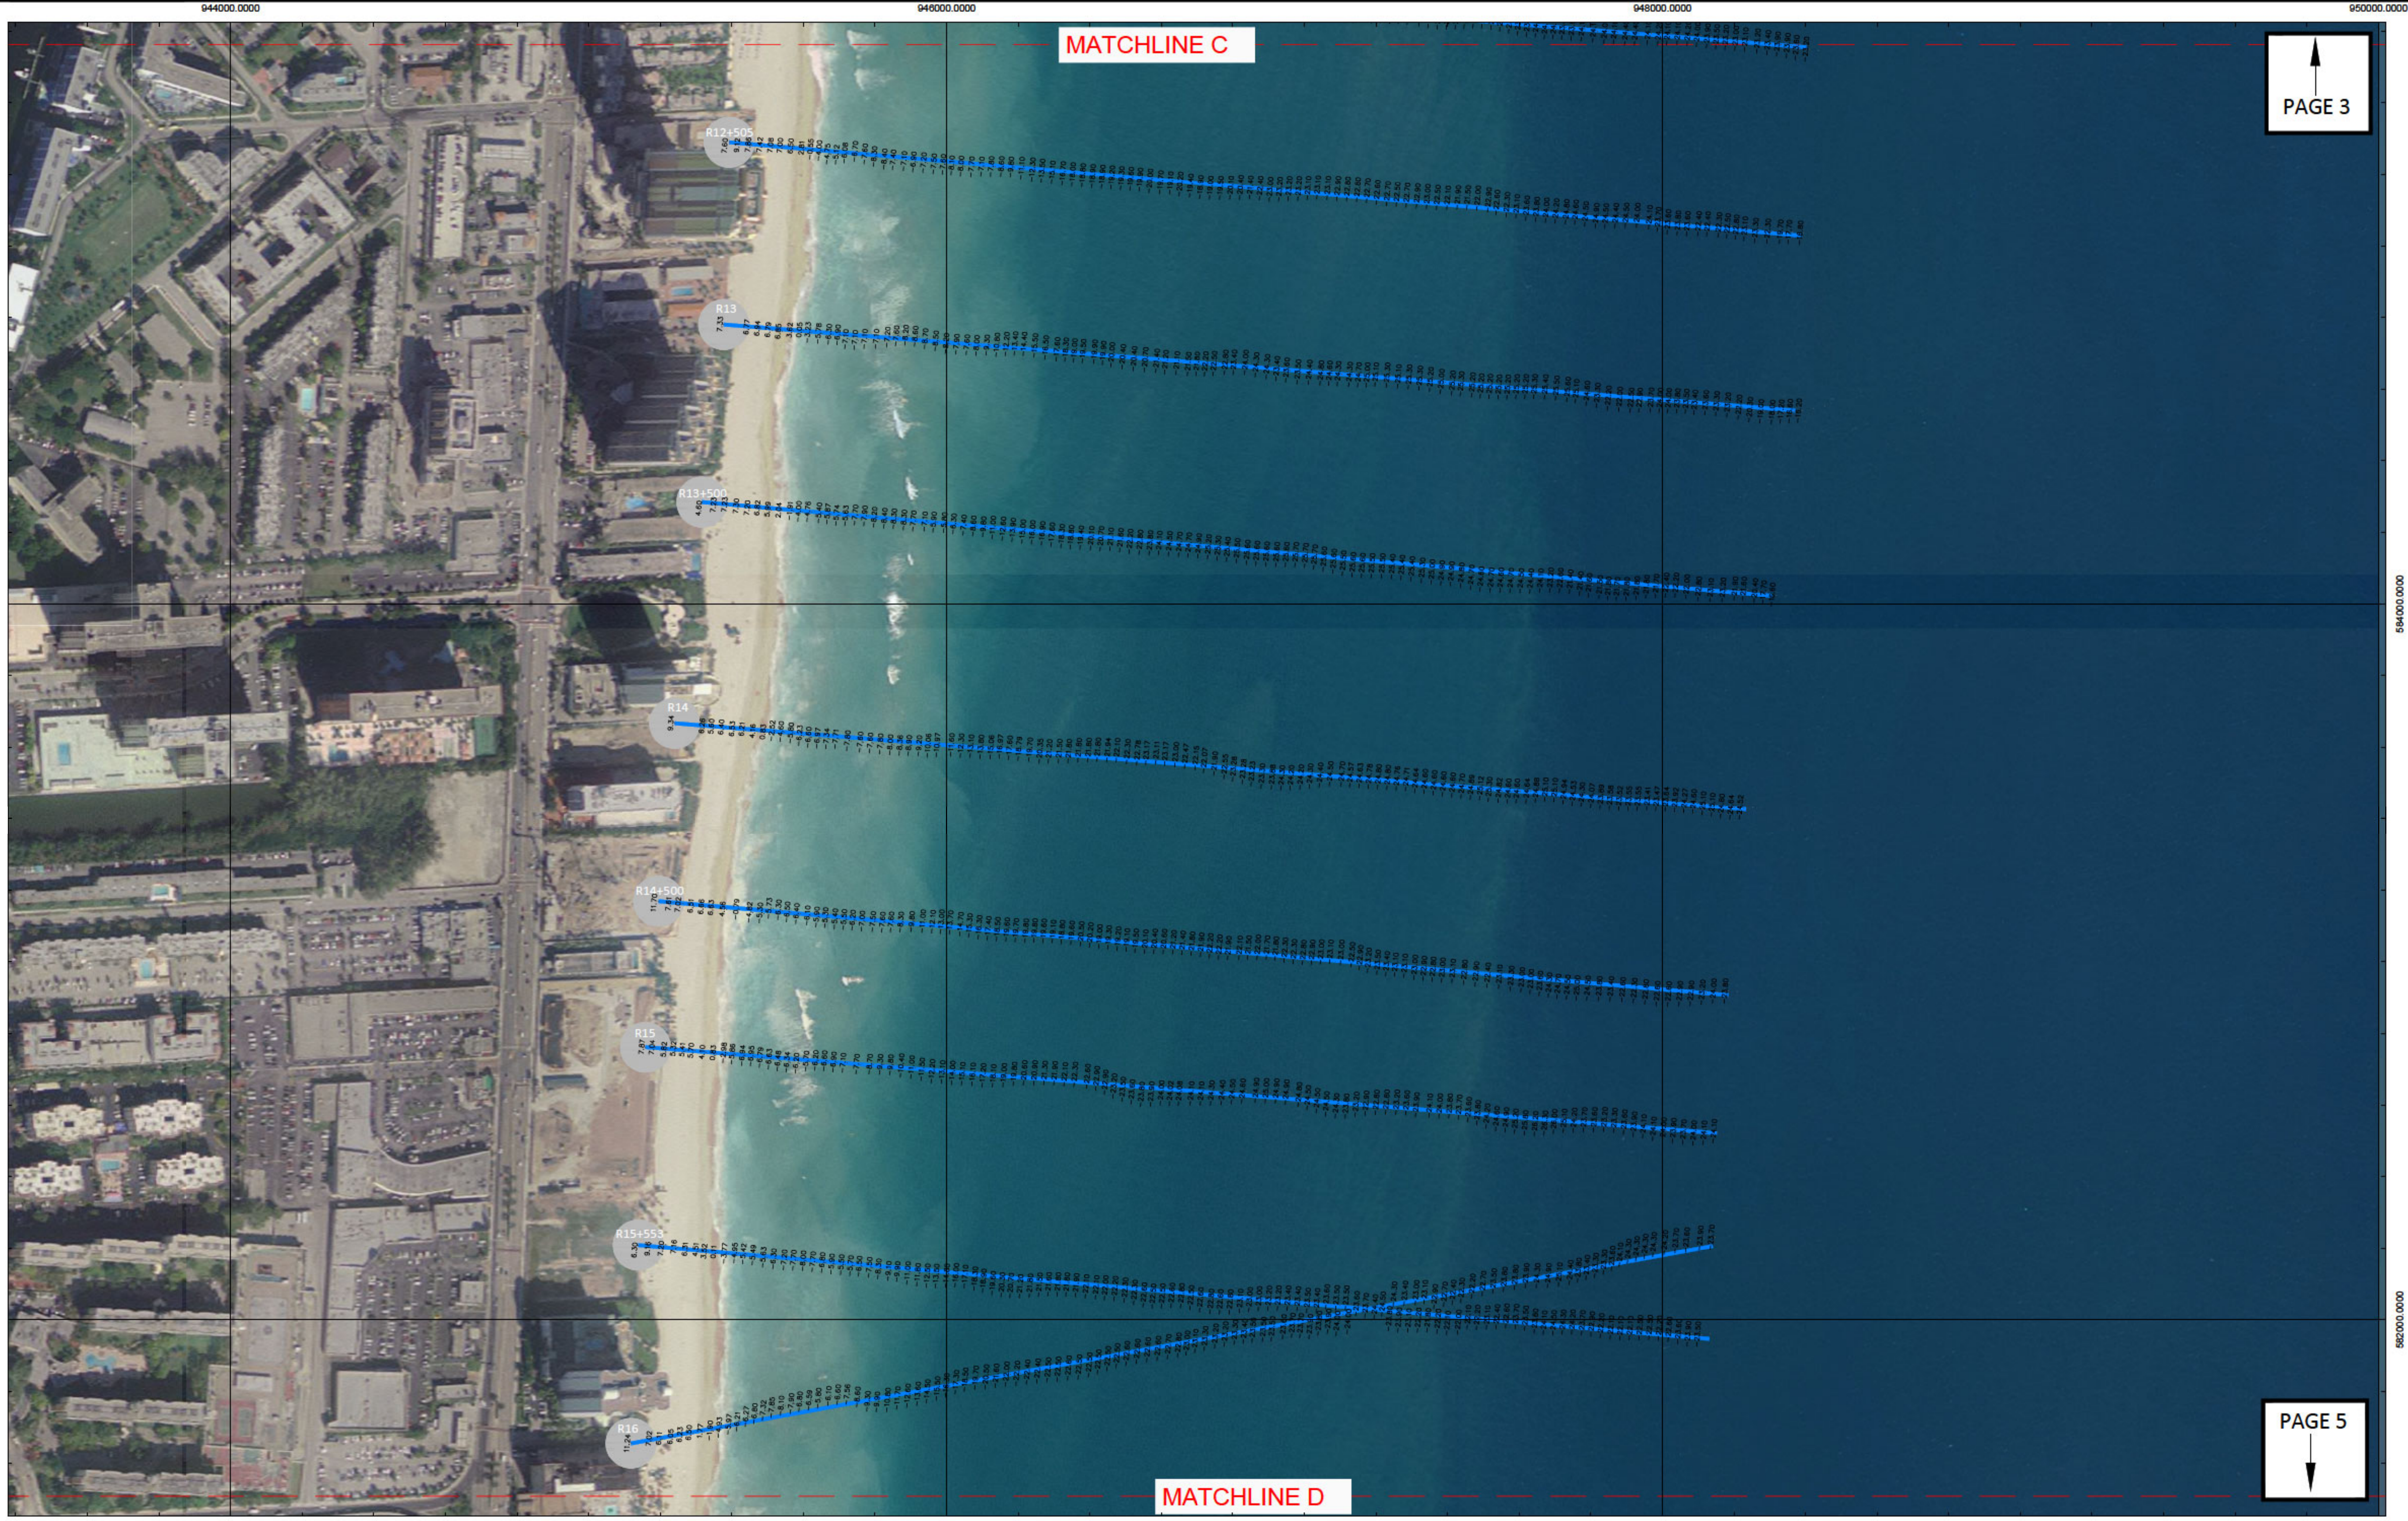


Olin Hydrographic Solutions, inc.
2900 Calusa St, Miami, Florida, 33133
16334 Port Dickenson, Jupiter, Florida, 33468
Consulting Engineering, Surveying & Mapping, and Environmental Services
Phone: (305) 619-2500 Fax: (305) 860-4411 LB # 7999 CA # 26050


PROJECT 2018 MIAMI-DADE COUNTY
MONITORING PROJECT
SURVEY TITLE TOPOGRAPHIC AND HYDROGRAPHIC SURVEYS



PROJECT INFORMATION	
OHS JOB NO:	18-017
RELEASE DATE:	APRIL 19, 2019
DRAWN BY:	JE
APPROVED BY:	TM

SHEET	LONG AND SHORT SURVEY LINES
PAGE	4

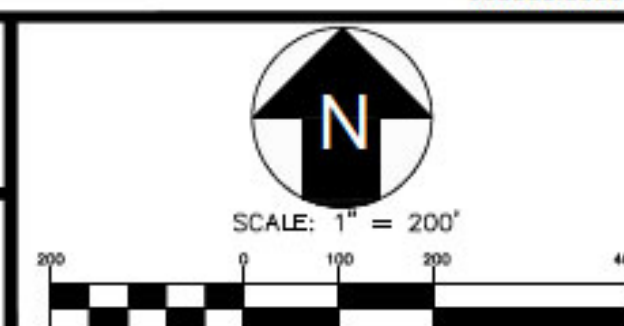

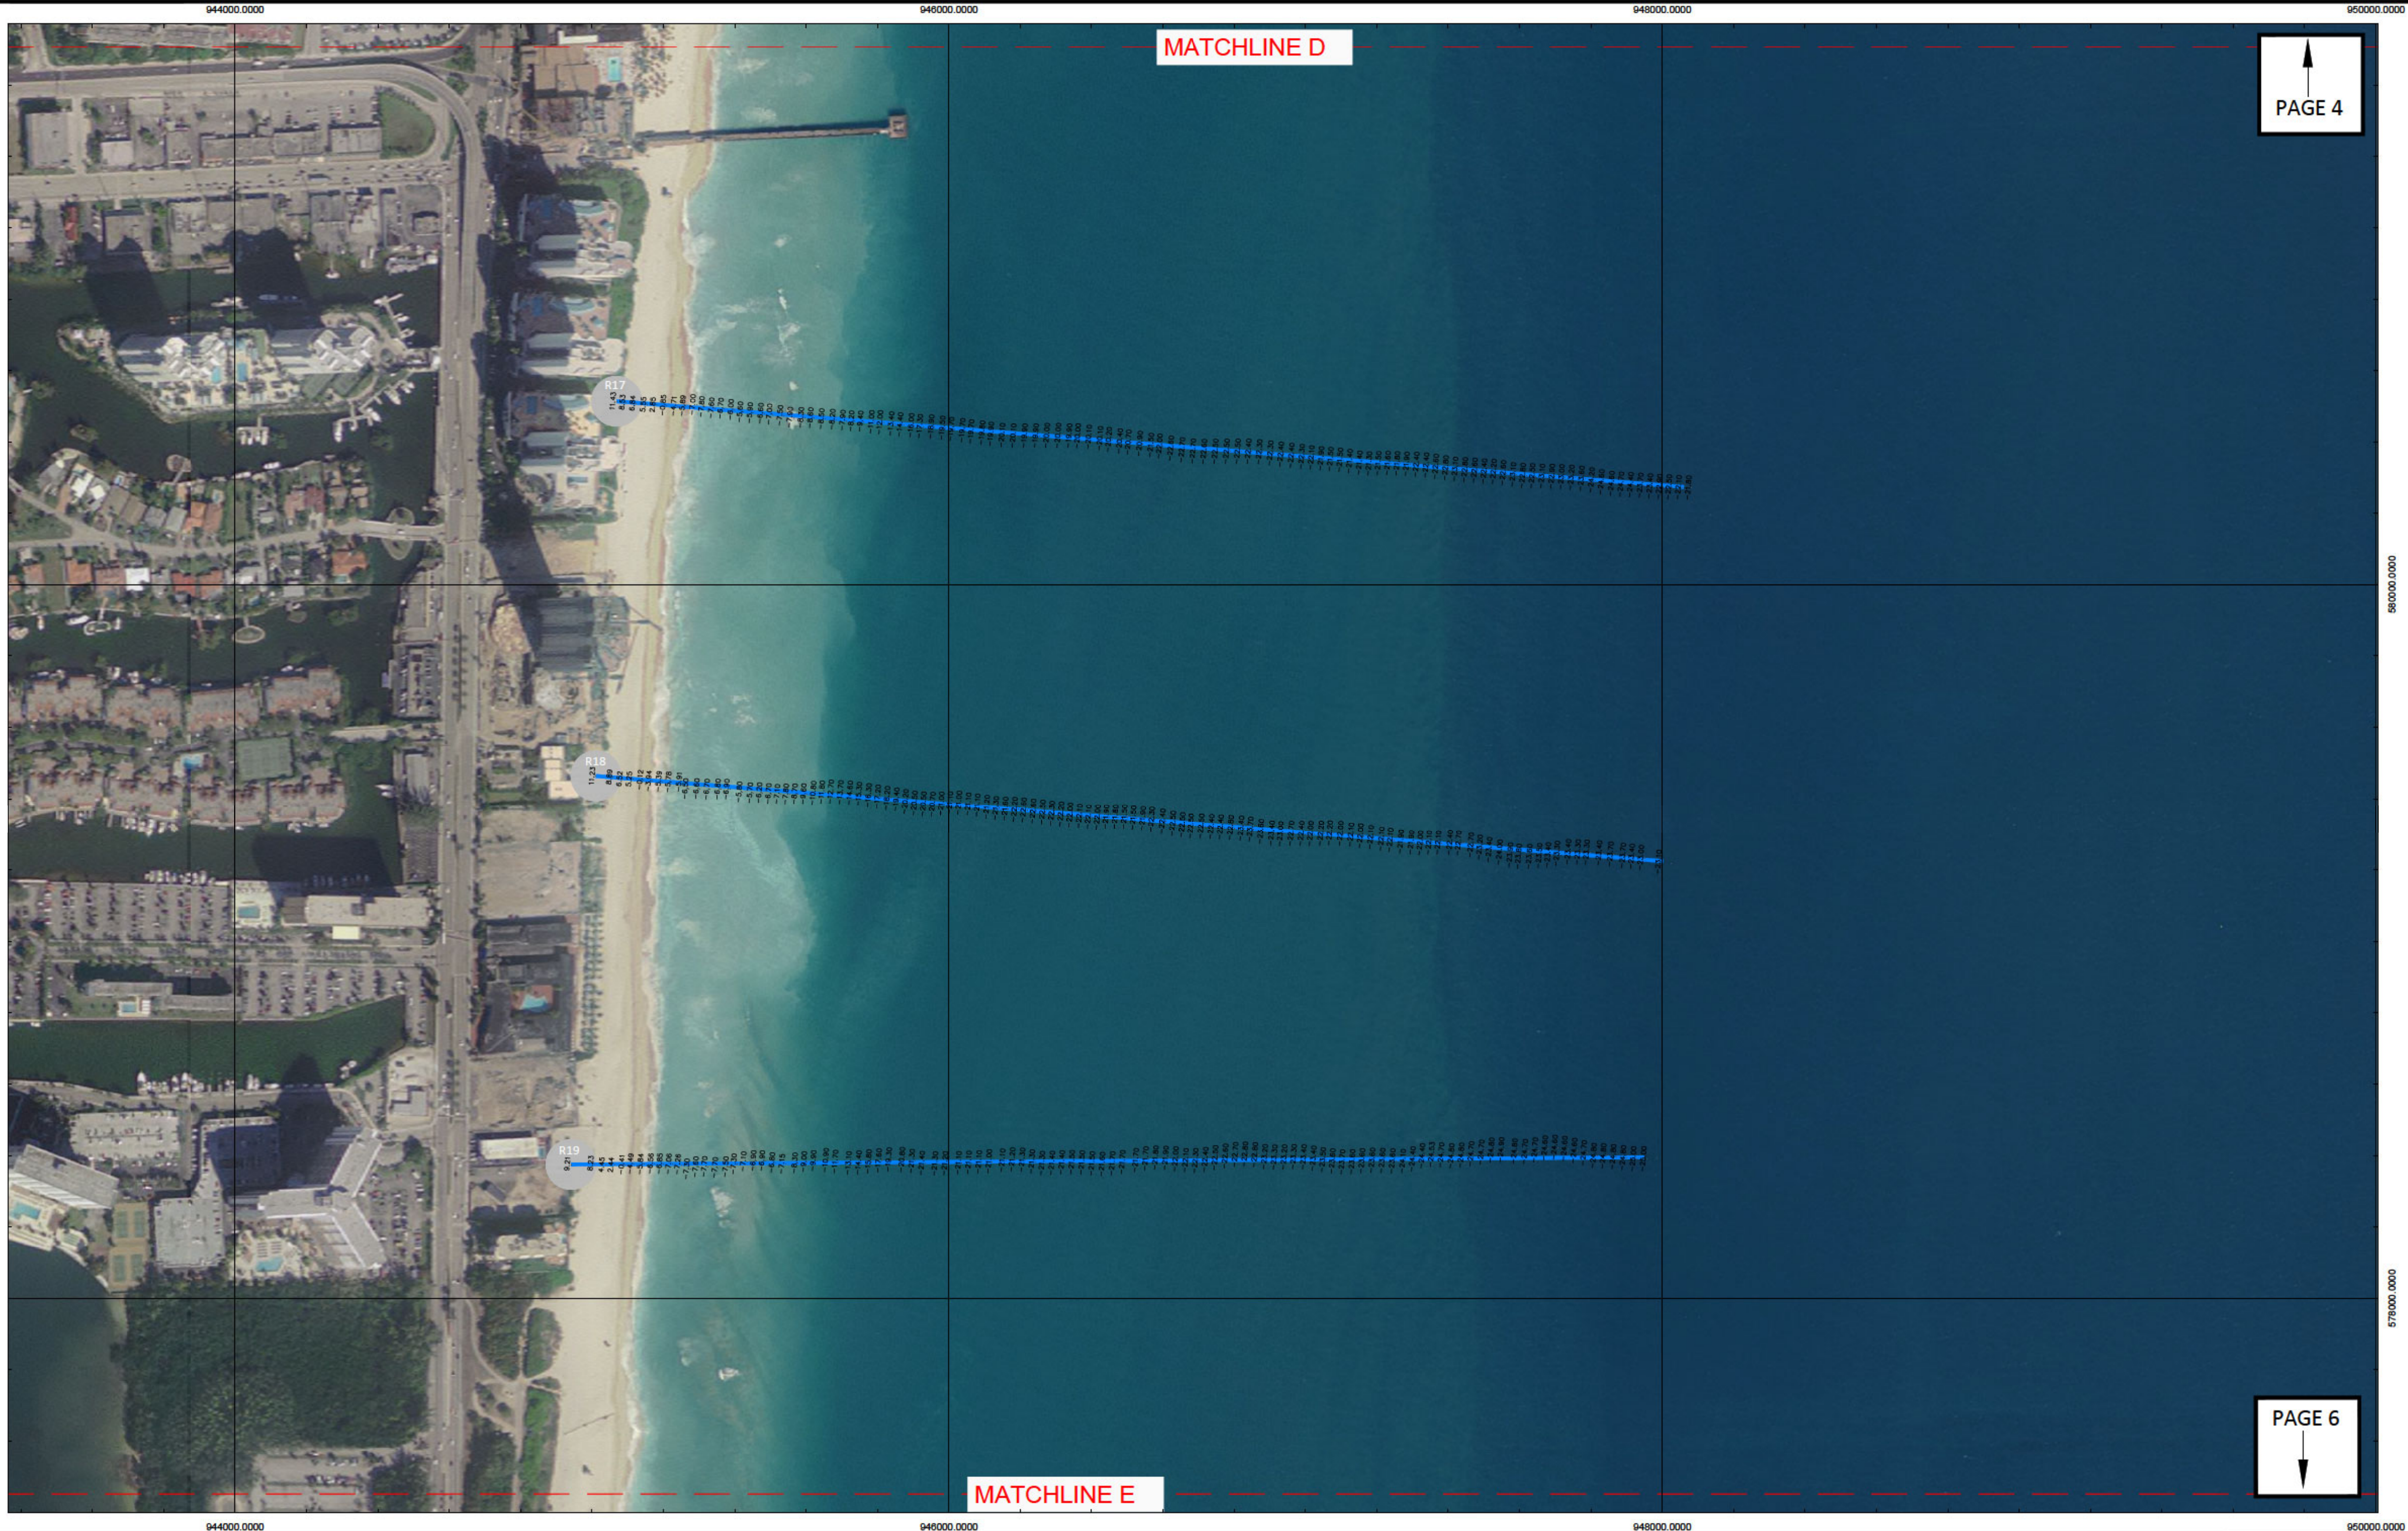


Olin Hydrographic Solutions, inc.
2900 Calusa St, Miami, Florida, 33133
16334 Port Dickenson, Jupiter, Florida, 33468
Consulting Engineering, Surveying & Mapping, and Environmental Services
Phone: (305) 619-2500 Fax: (305) 860-4411 LB # 7999 CA # 26050


PROJECT 2018 MIAMI-DADE COUNTY
MONITORING PROJECT
SURVEY TITLE TOPOGRAPHIC AND HYDROGRAPHIC SURVEYS




PROJECT INFORMATION	
OHS JOB NO:	18-017
RELEASE DATE:	APRIL 19, 2019
DRAWN BY:	JE
APPROVED BY:	TM

SHEET	
LONG AND SHORT SURVEY LINES	
PAGE	5

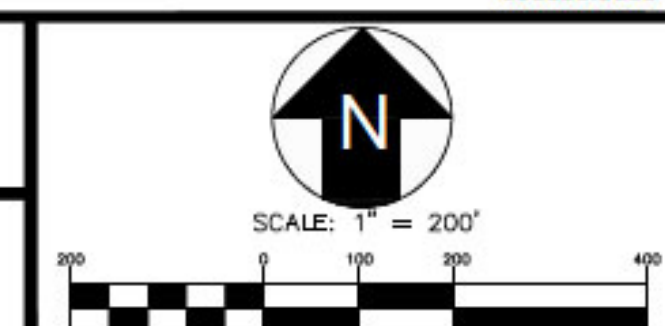

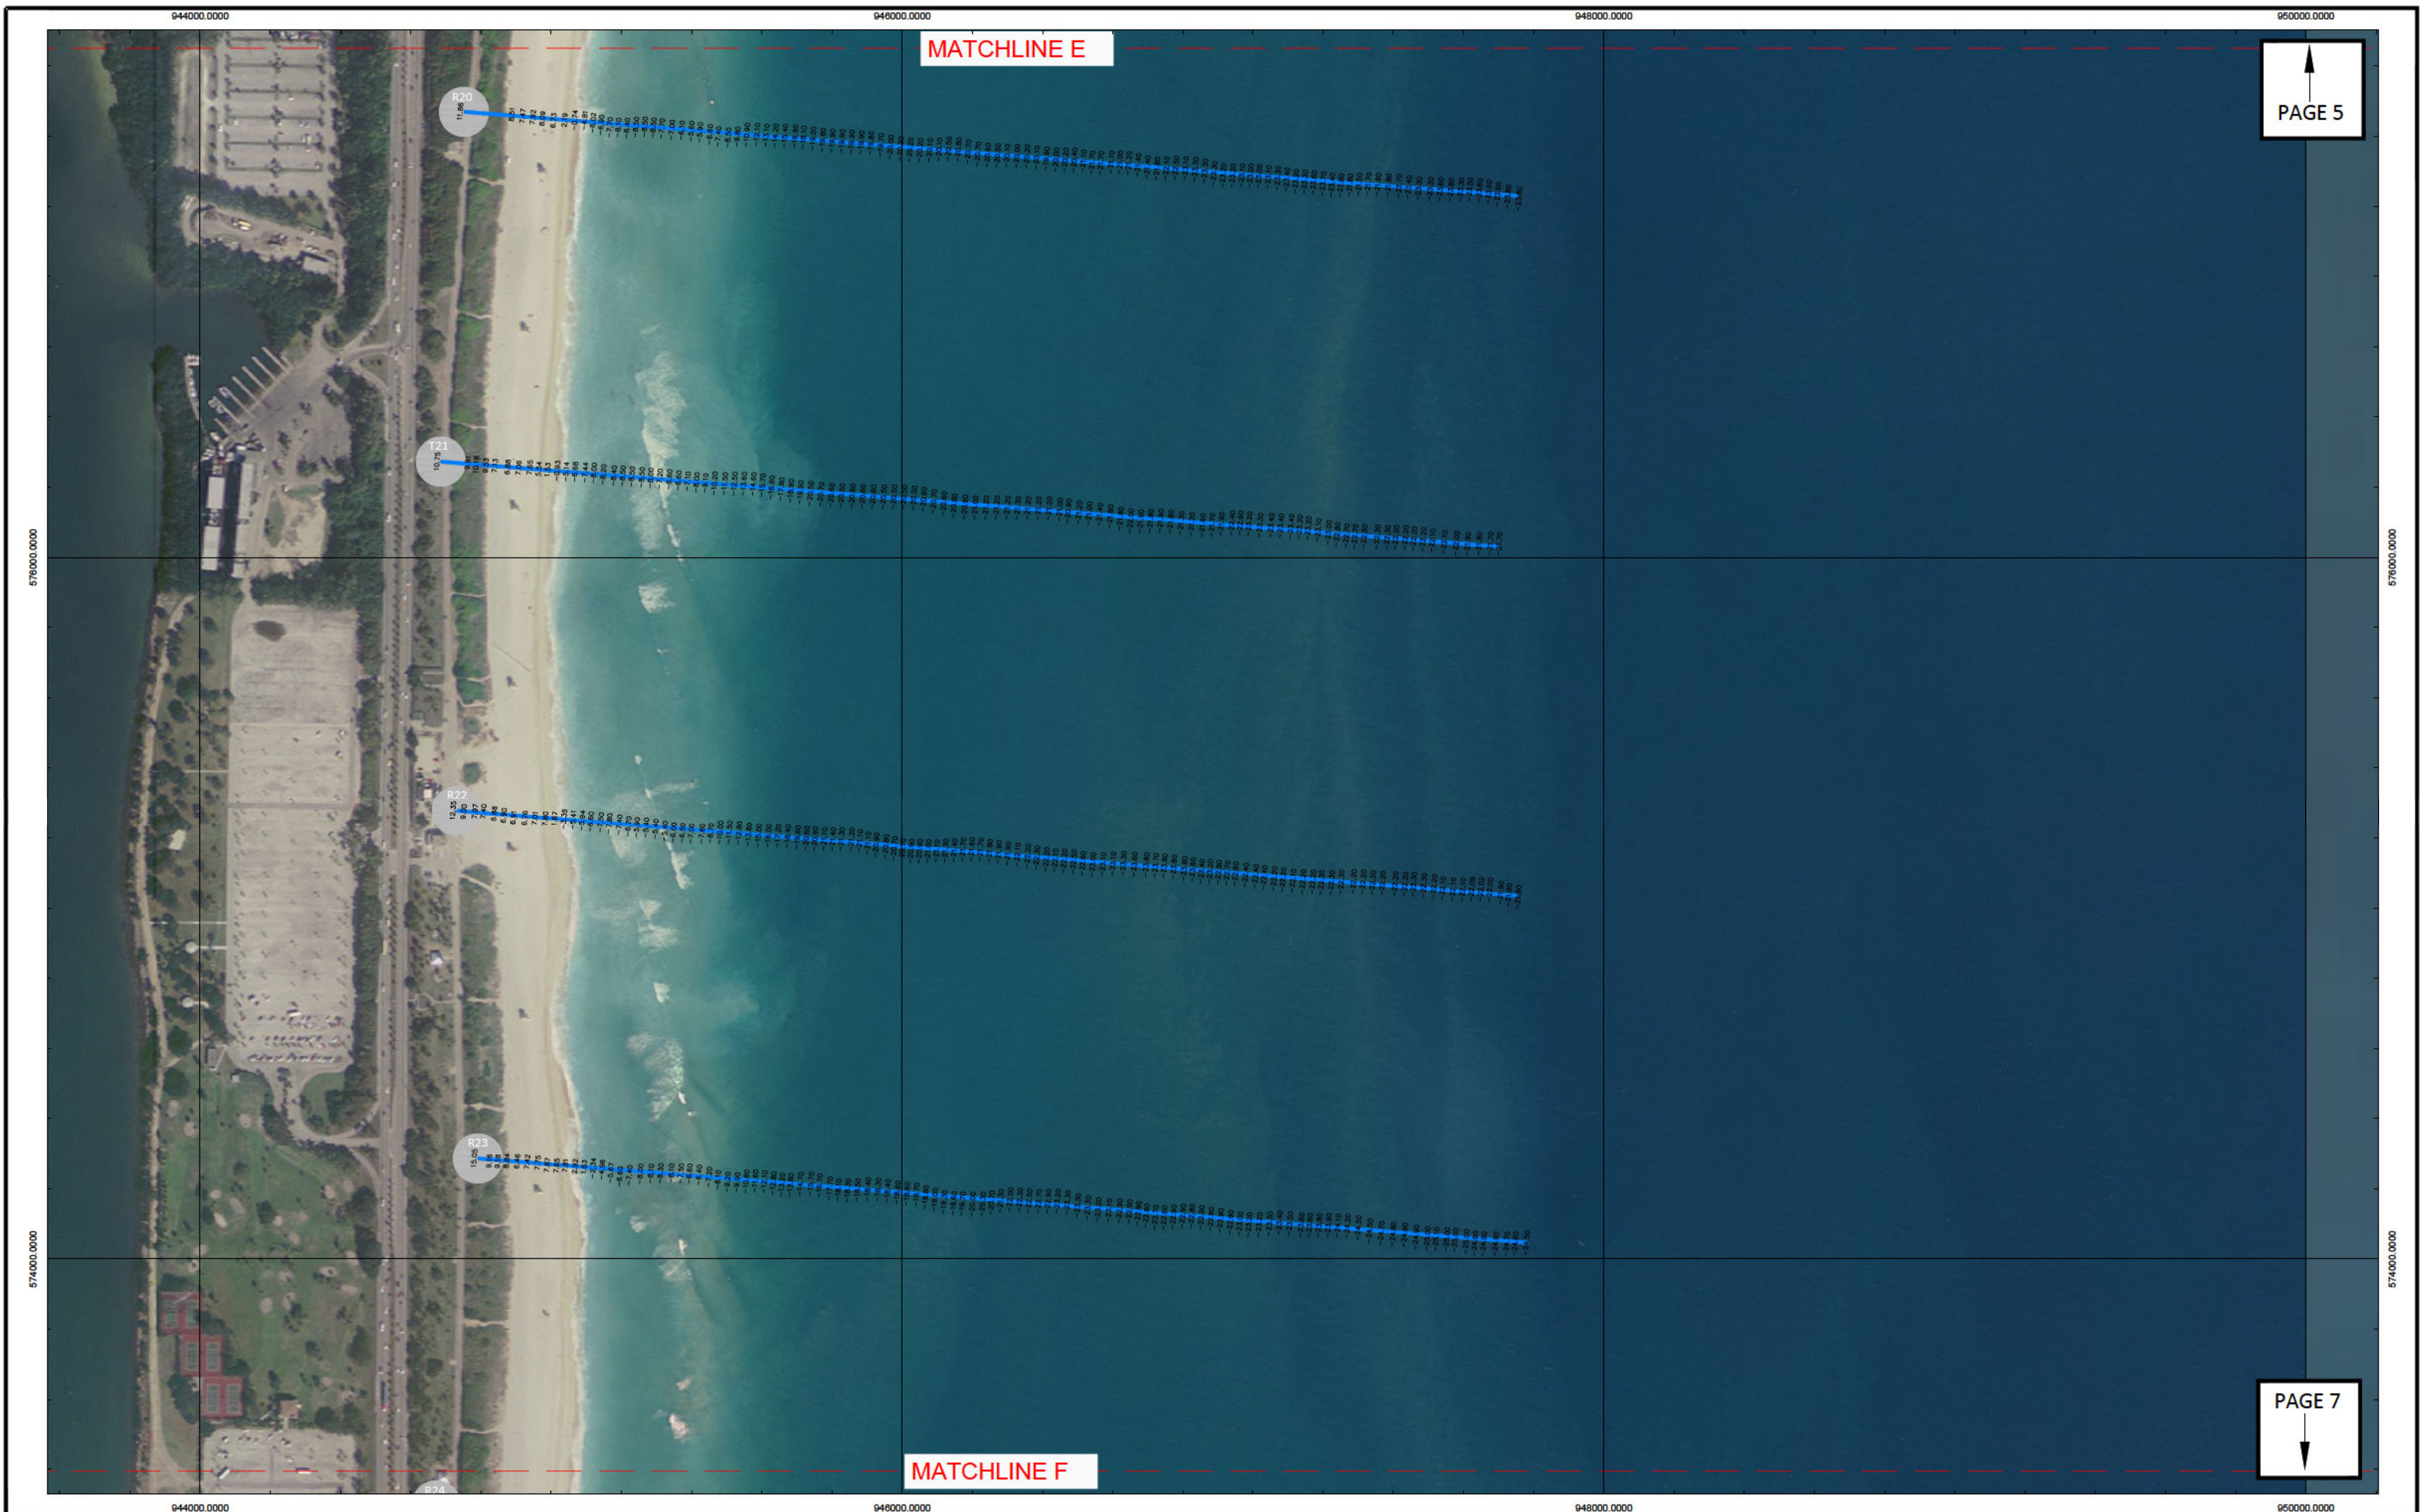

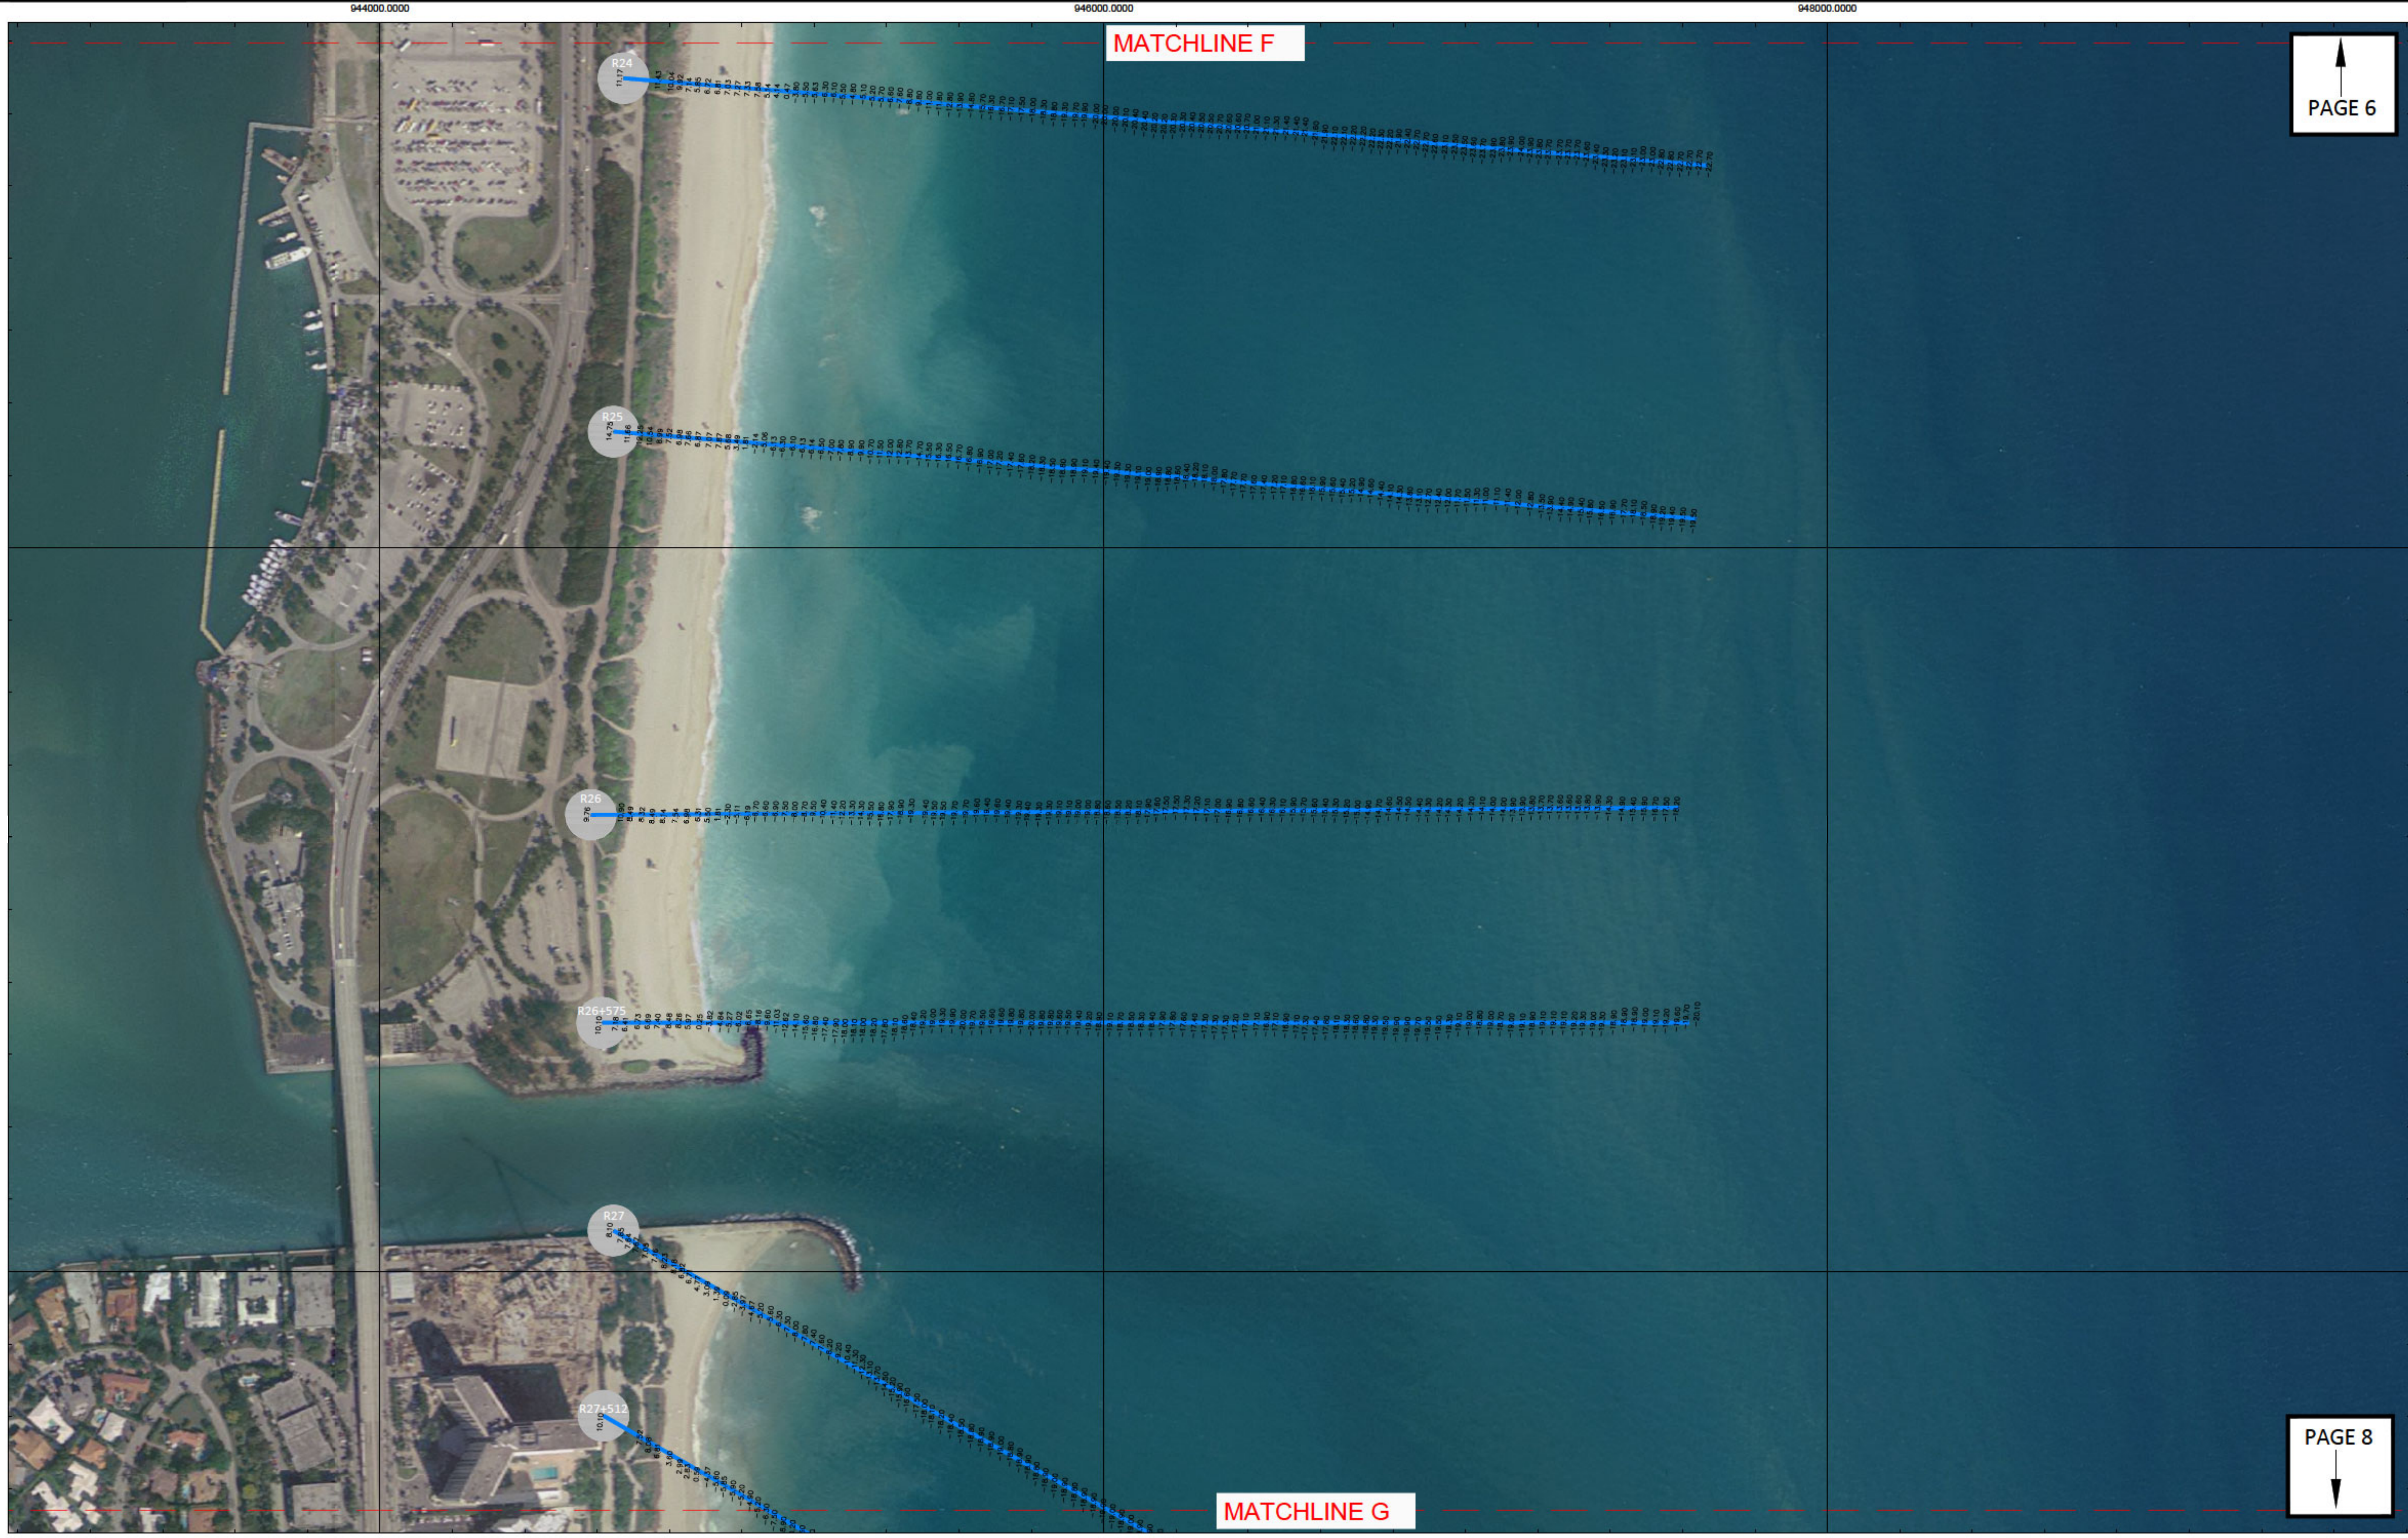




Olin Hydrographic Solutions, inc.
2900 Calusa St, Miami, Florida, 33133
16334 Port Dickenson, Jupiter, Florida, 33468
Consulting Engineering, Surveying & Mapping, and Environmental Services
Phone: (305) 619-2500 Fax: (305) 860-4411 LB # 7999 CA # 26050

PROJECT 2018 MIAMI-DADE COUNTY
MONITORING PROJECT
MIAMI-DADE COUNTY
SURVEY TITLE TOPOGRAPHIC AND HYDROGRAPHIC SURVEYS

PROJECT INFORMATION	
OHS JOB NO:	18-017
RELEASE DATE:	APRIL 19, 2019
DRAWN BY:	JE
APPROVED BY:	TM

SHEET	LONG AND SHORT SURVEY LINES
PAGE	7

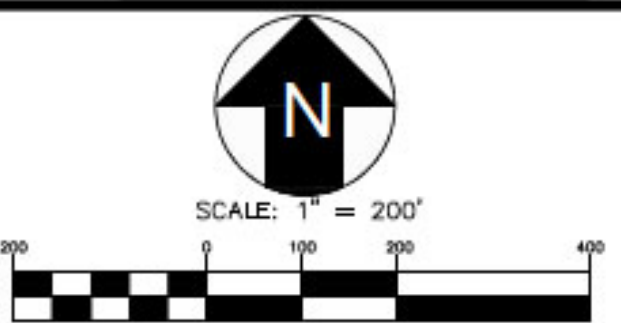

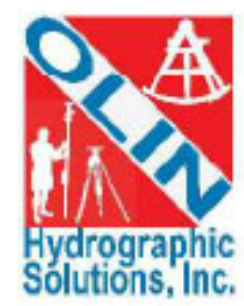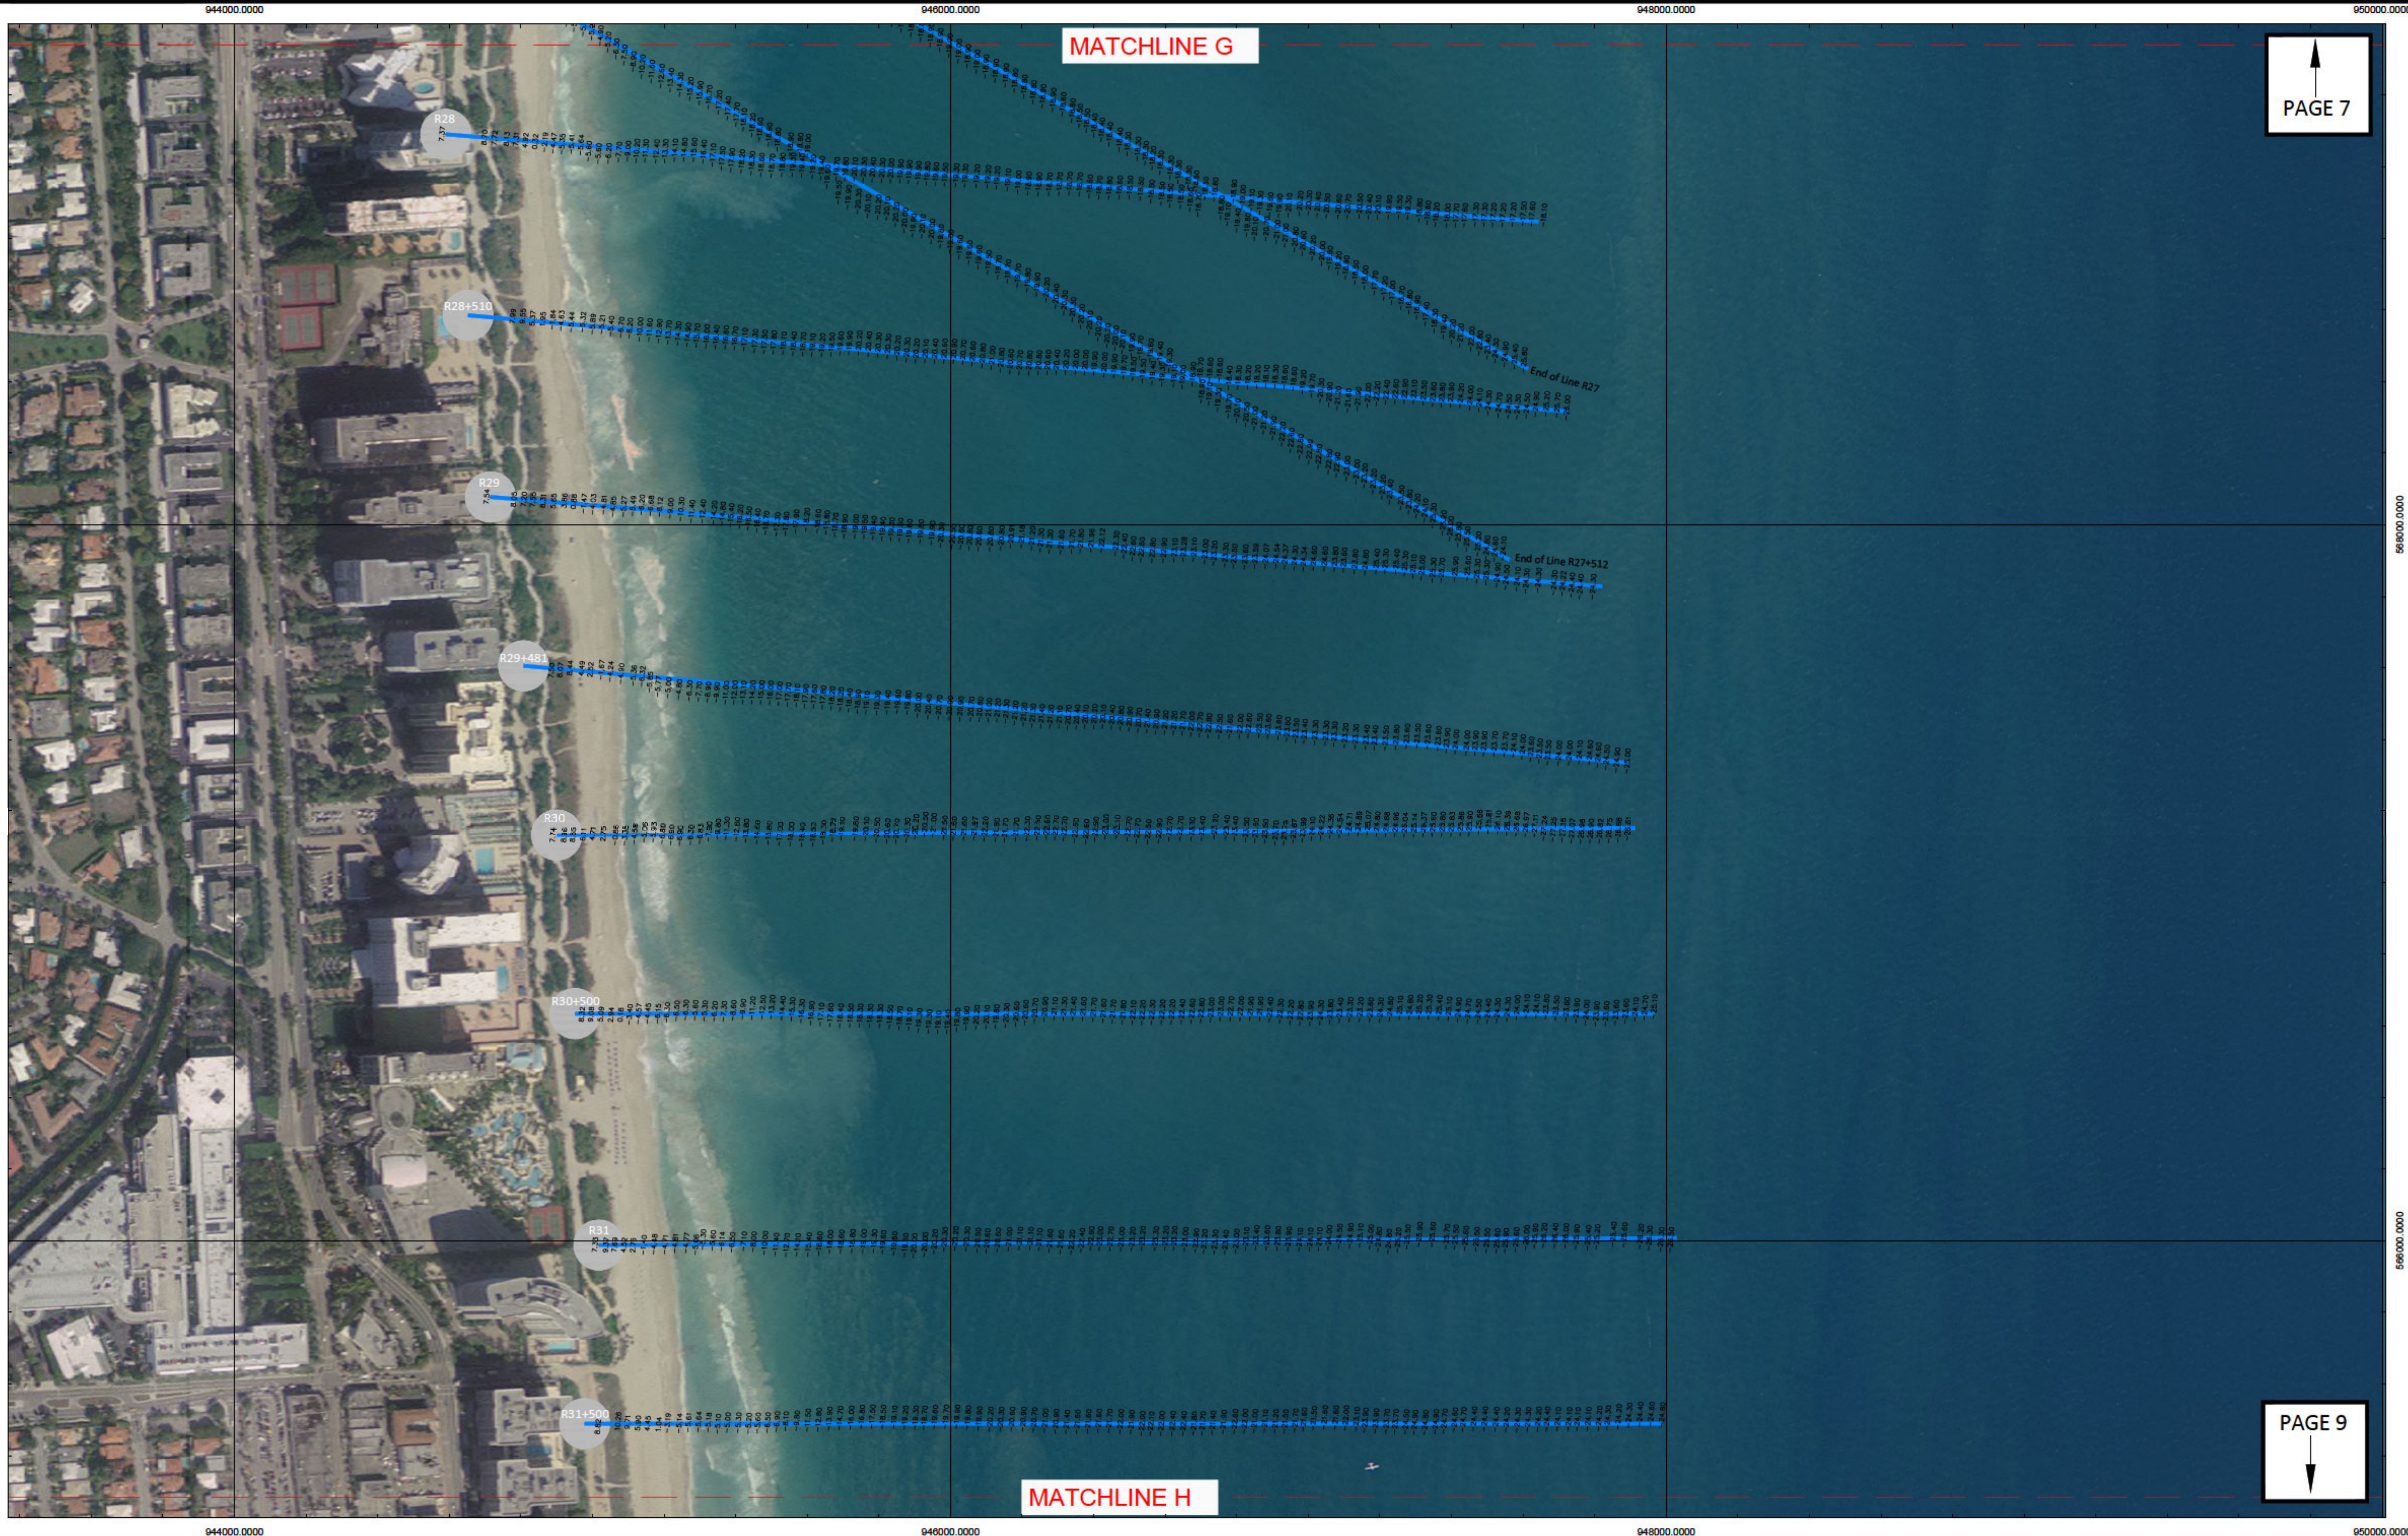


Olin Hydrographic Solutions, inc.
2900 Calusa St, Miami, Florida, 33133
16334 Port Dickenson, Jupiter, Florida, 33468
Consulting Engineering, Surveying & Mapping, and Environmental Services
Phone: (305) 619-2500 Fax: (305) 860-4411 LB # 7999 CA # 26050


PROJECT 2018 MIAMI-DADE COUNTY
MONITORING PROJECT
SURVEY TITLE TOPOGRAPHIC AND HYDROGRAPHIC SURVEYS





PROJECT INFORMATION	
OHS JOB NO:	18-017
RELEASE DATE:	APRIL 19, 2019
DRAWN BY:	JE
APPROVED BY:	TM

SHEET	
LONG AND SHORT SURVEY LINES	
PAGE	8

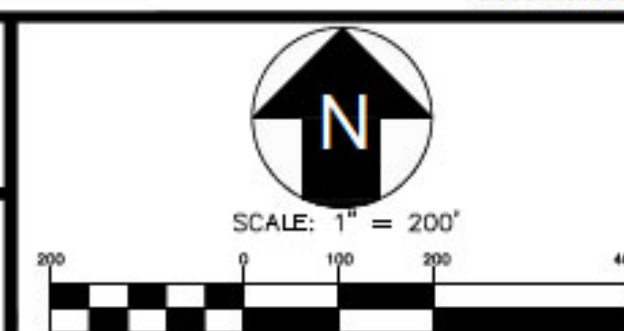

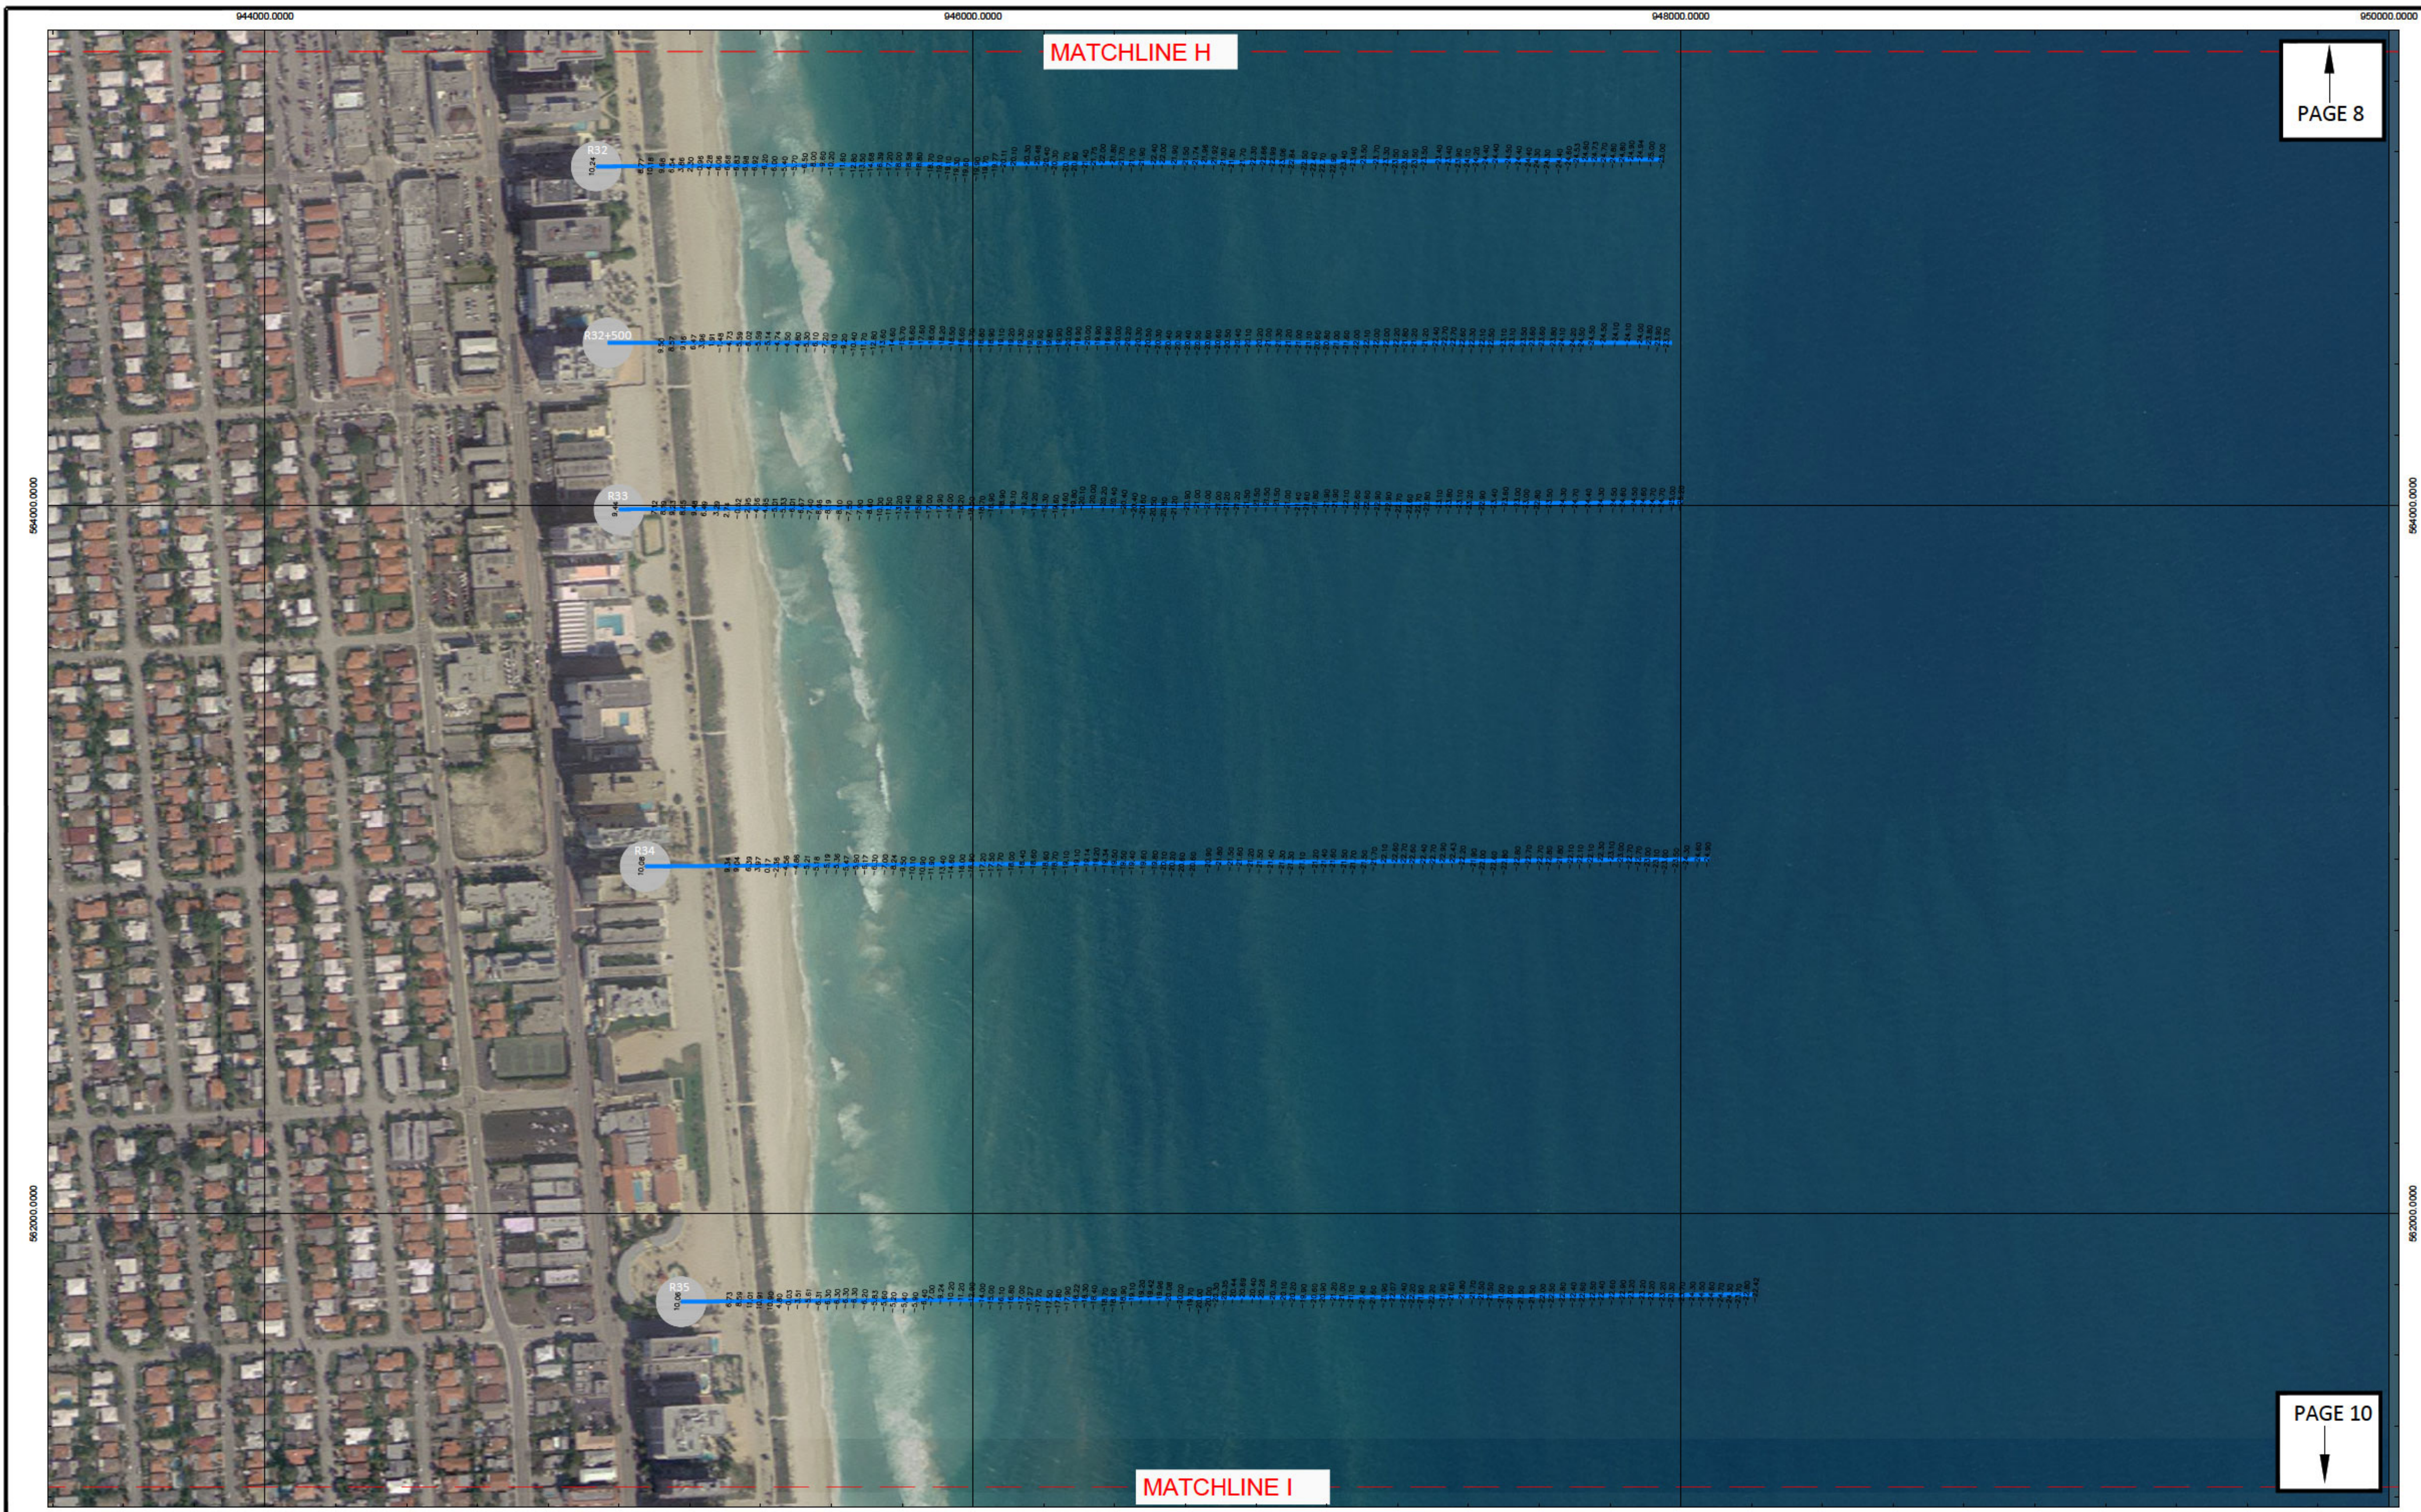

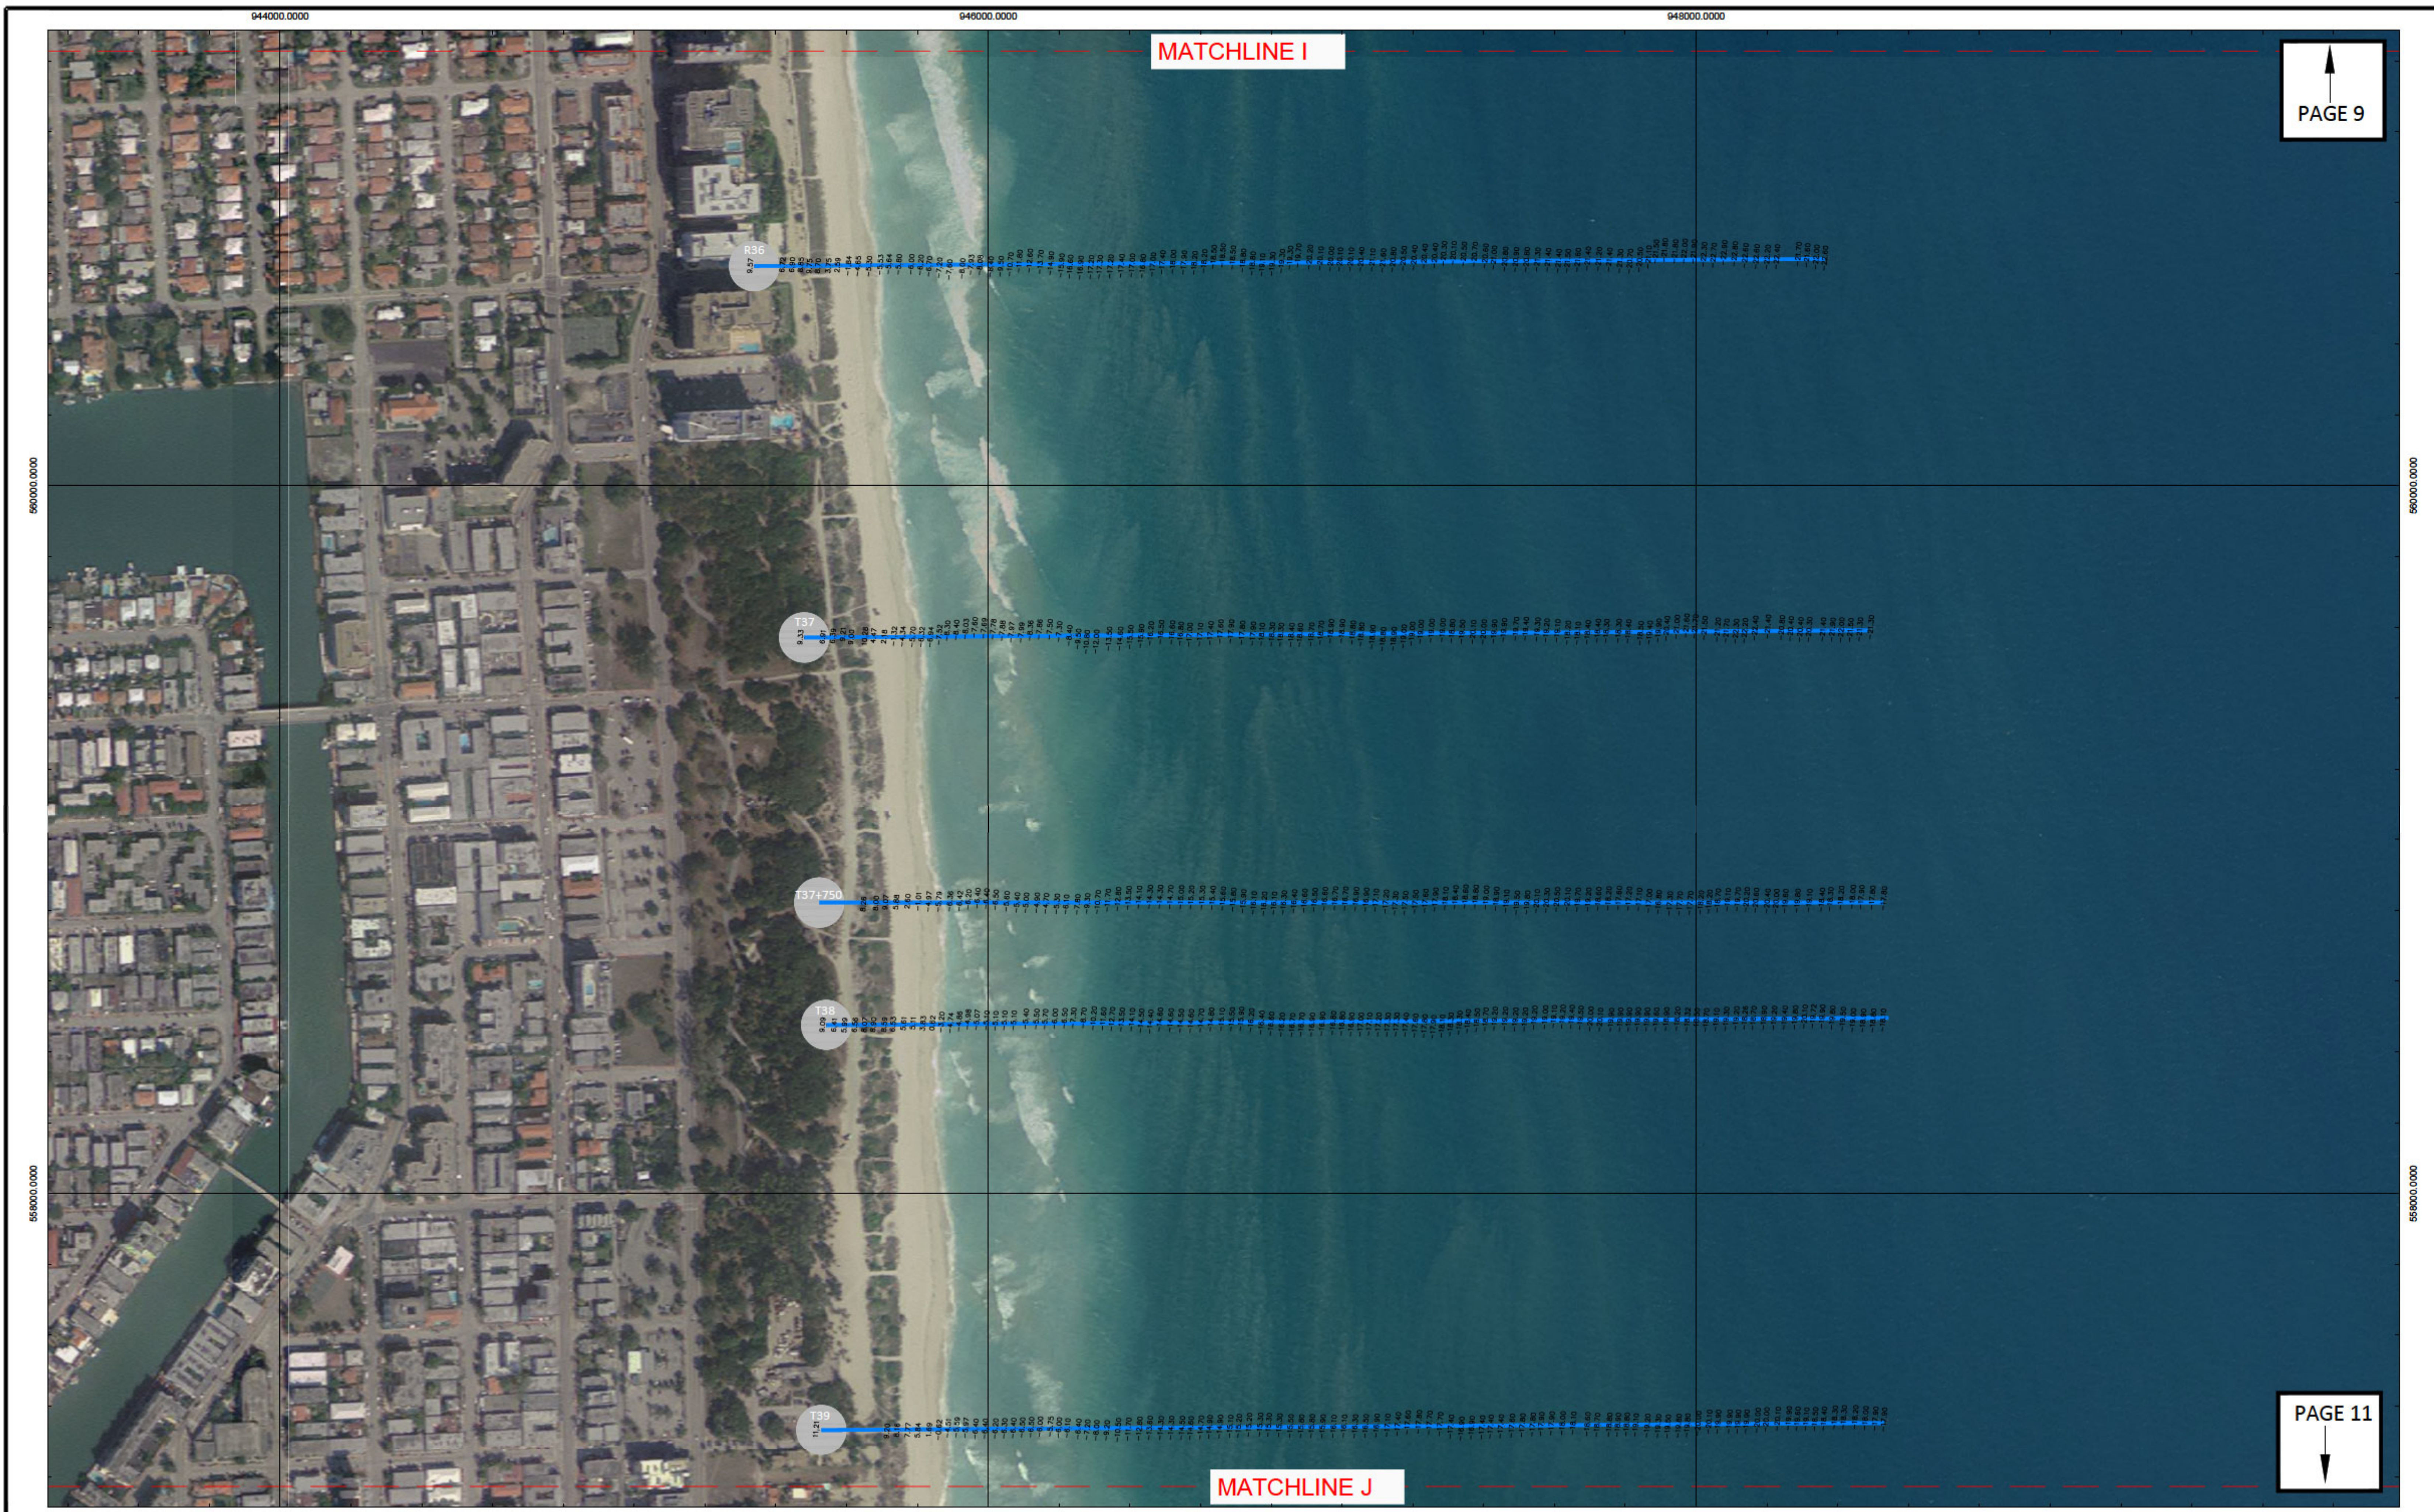

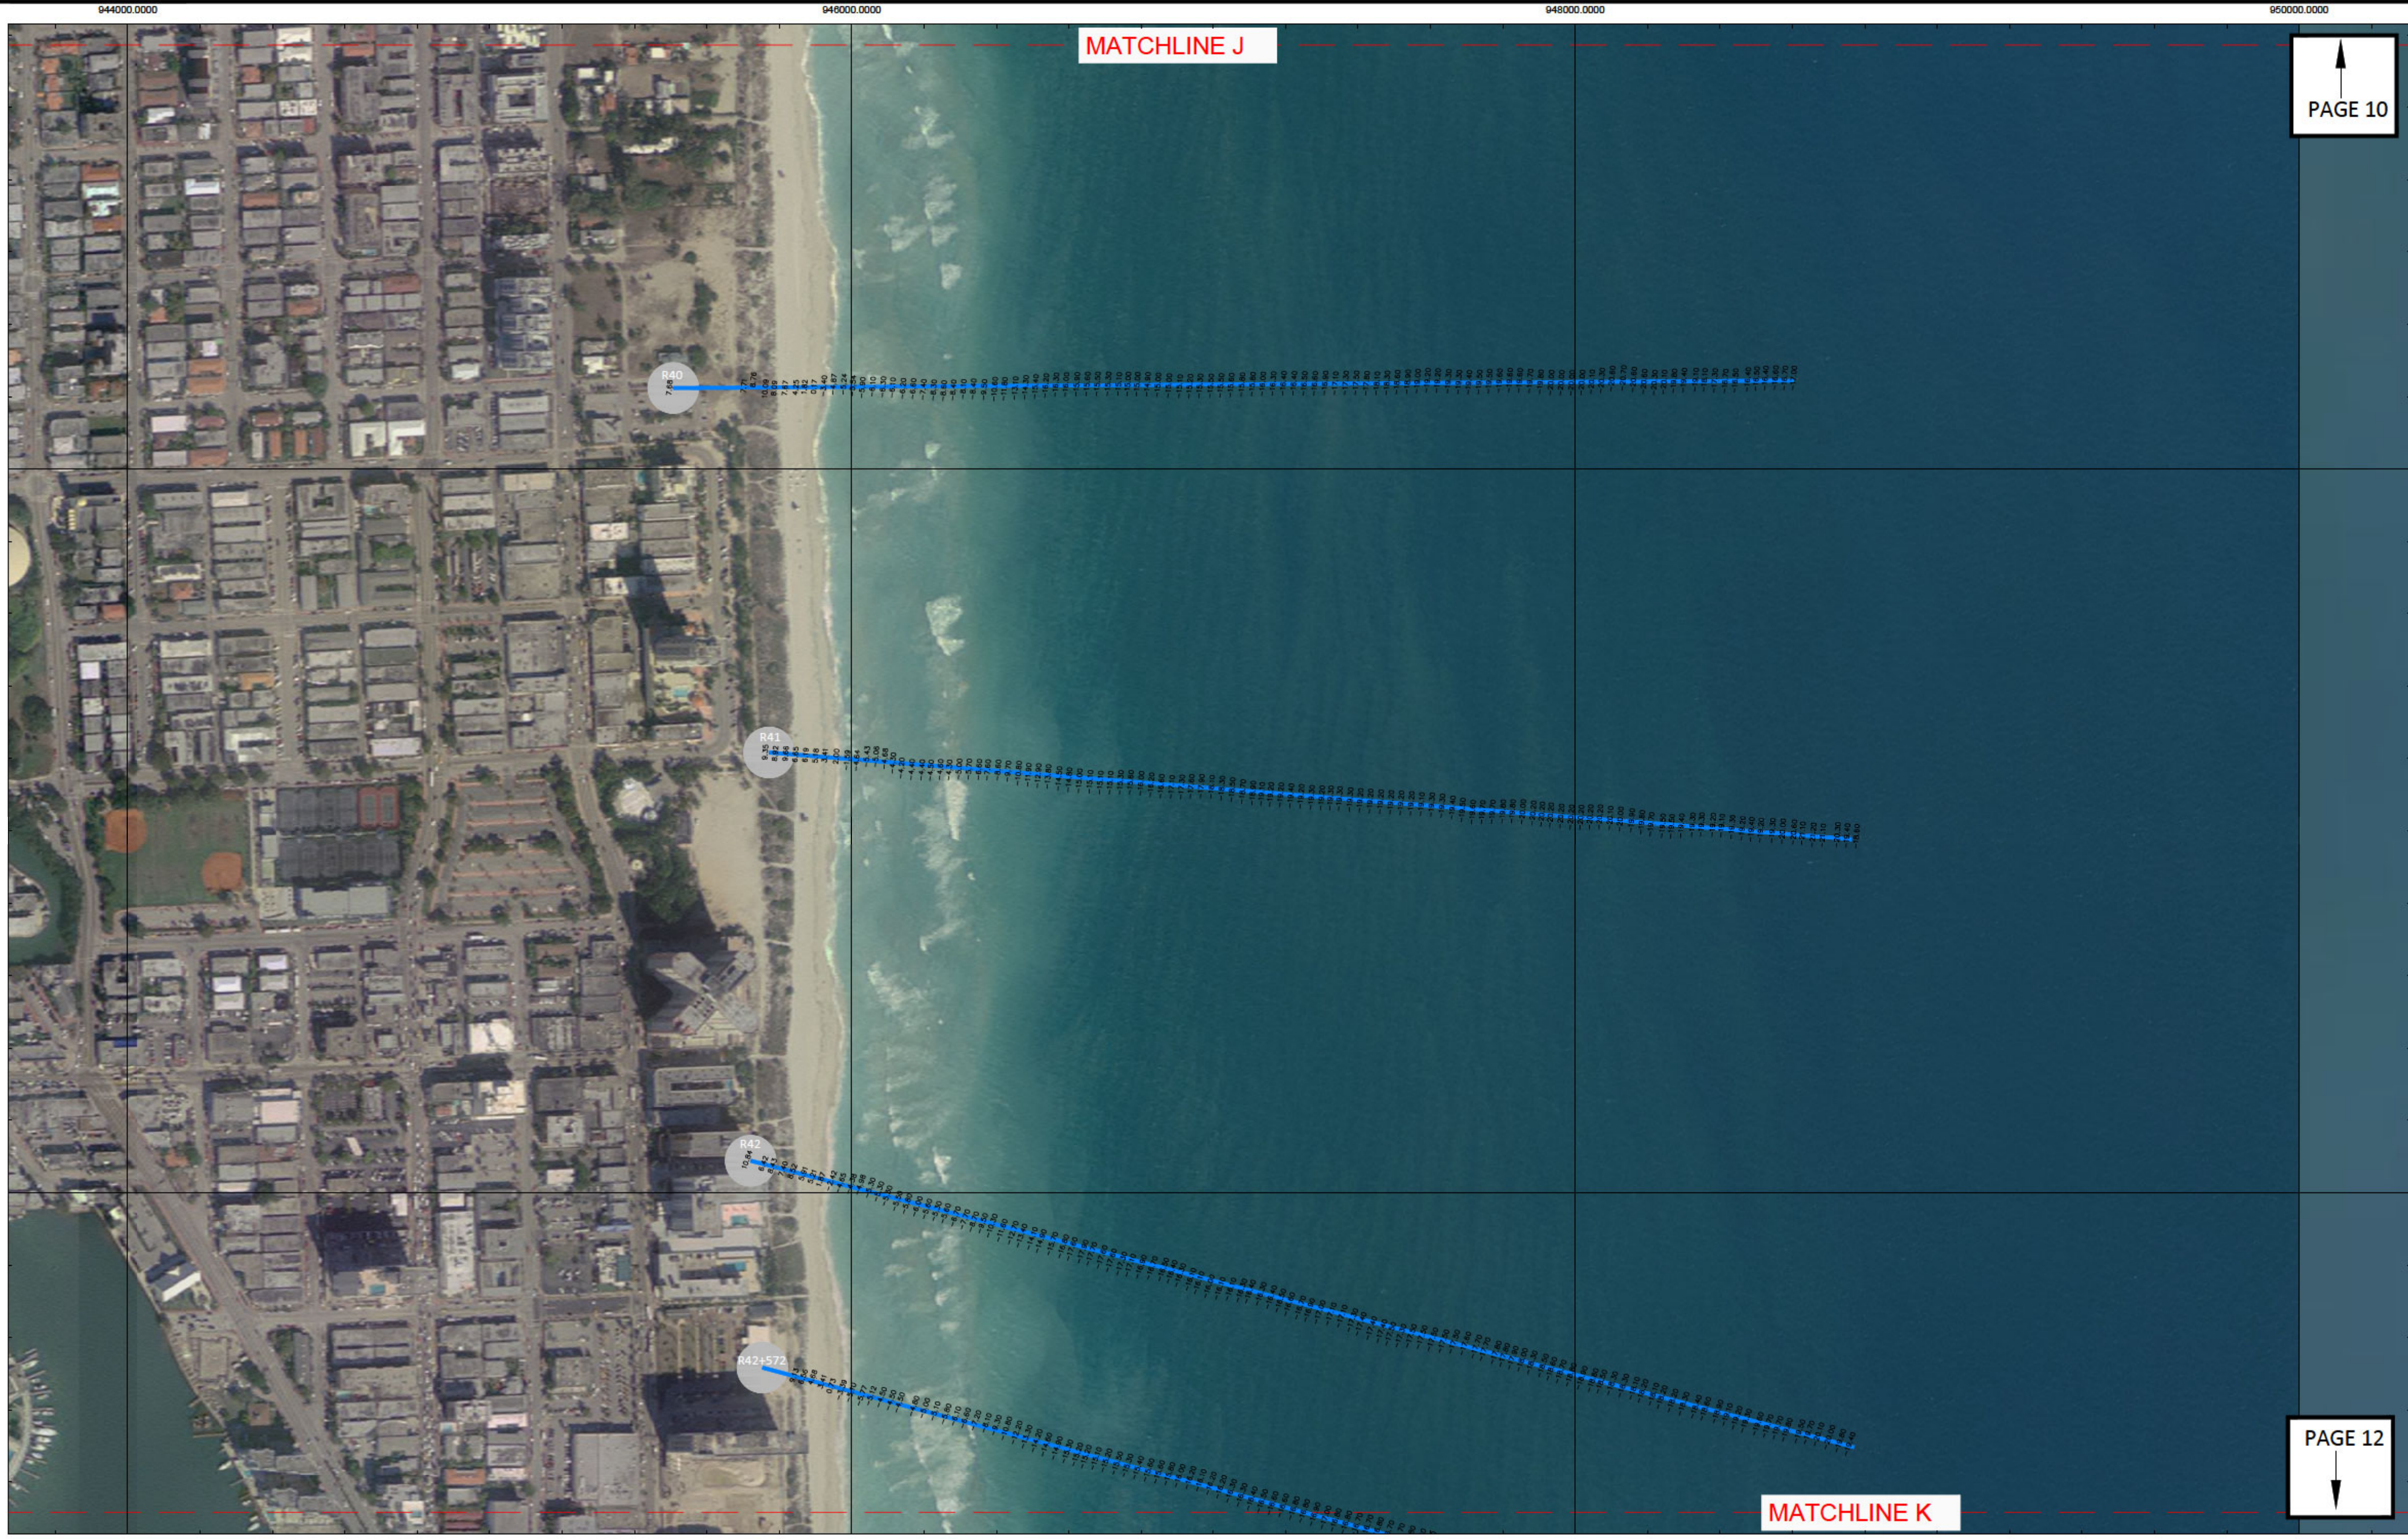

Olin Hydrographic Solutions, inc.
2900 Calusa St, Miami, Florida, 33133
16334 Port Dickenson, Jupiter, Florida, 33468
Consulting Engineering, Surveying & Mapping, and Environmental Services
Phone: (305) 619-2500 Fax: (305) 860-4411 LB # 7999 CA # 26050

PROJECT

2018 MIAMI-DADE COUNTY
MONITORING PROJECT



SURVEY TITLE

TOPOGRAPHIC AND HYDROGRAPHIC SURVEYS

PROJECT INFORMATION


OHS JOB NO:	18-017
RELEASE DATE:	APRIL 19, 2019
DRAWN BY:	JE
APPROVED BY:	TM


SHEET

LONG AND SHORT
SURVEY LINES

PAGE

11

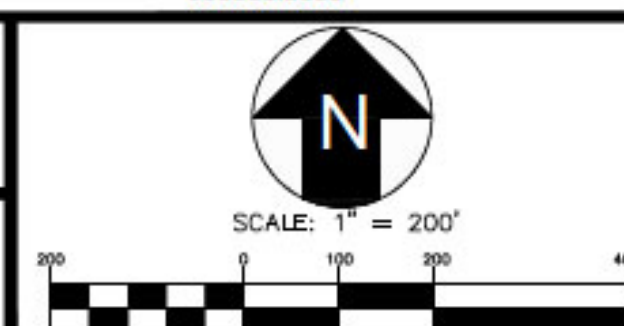

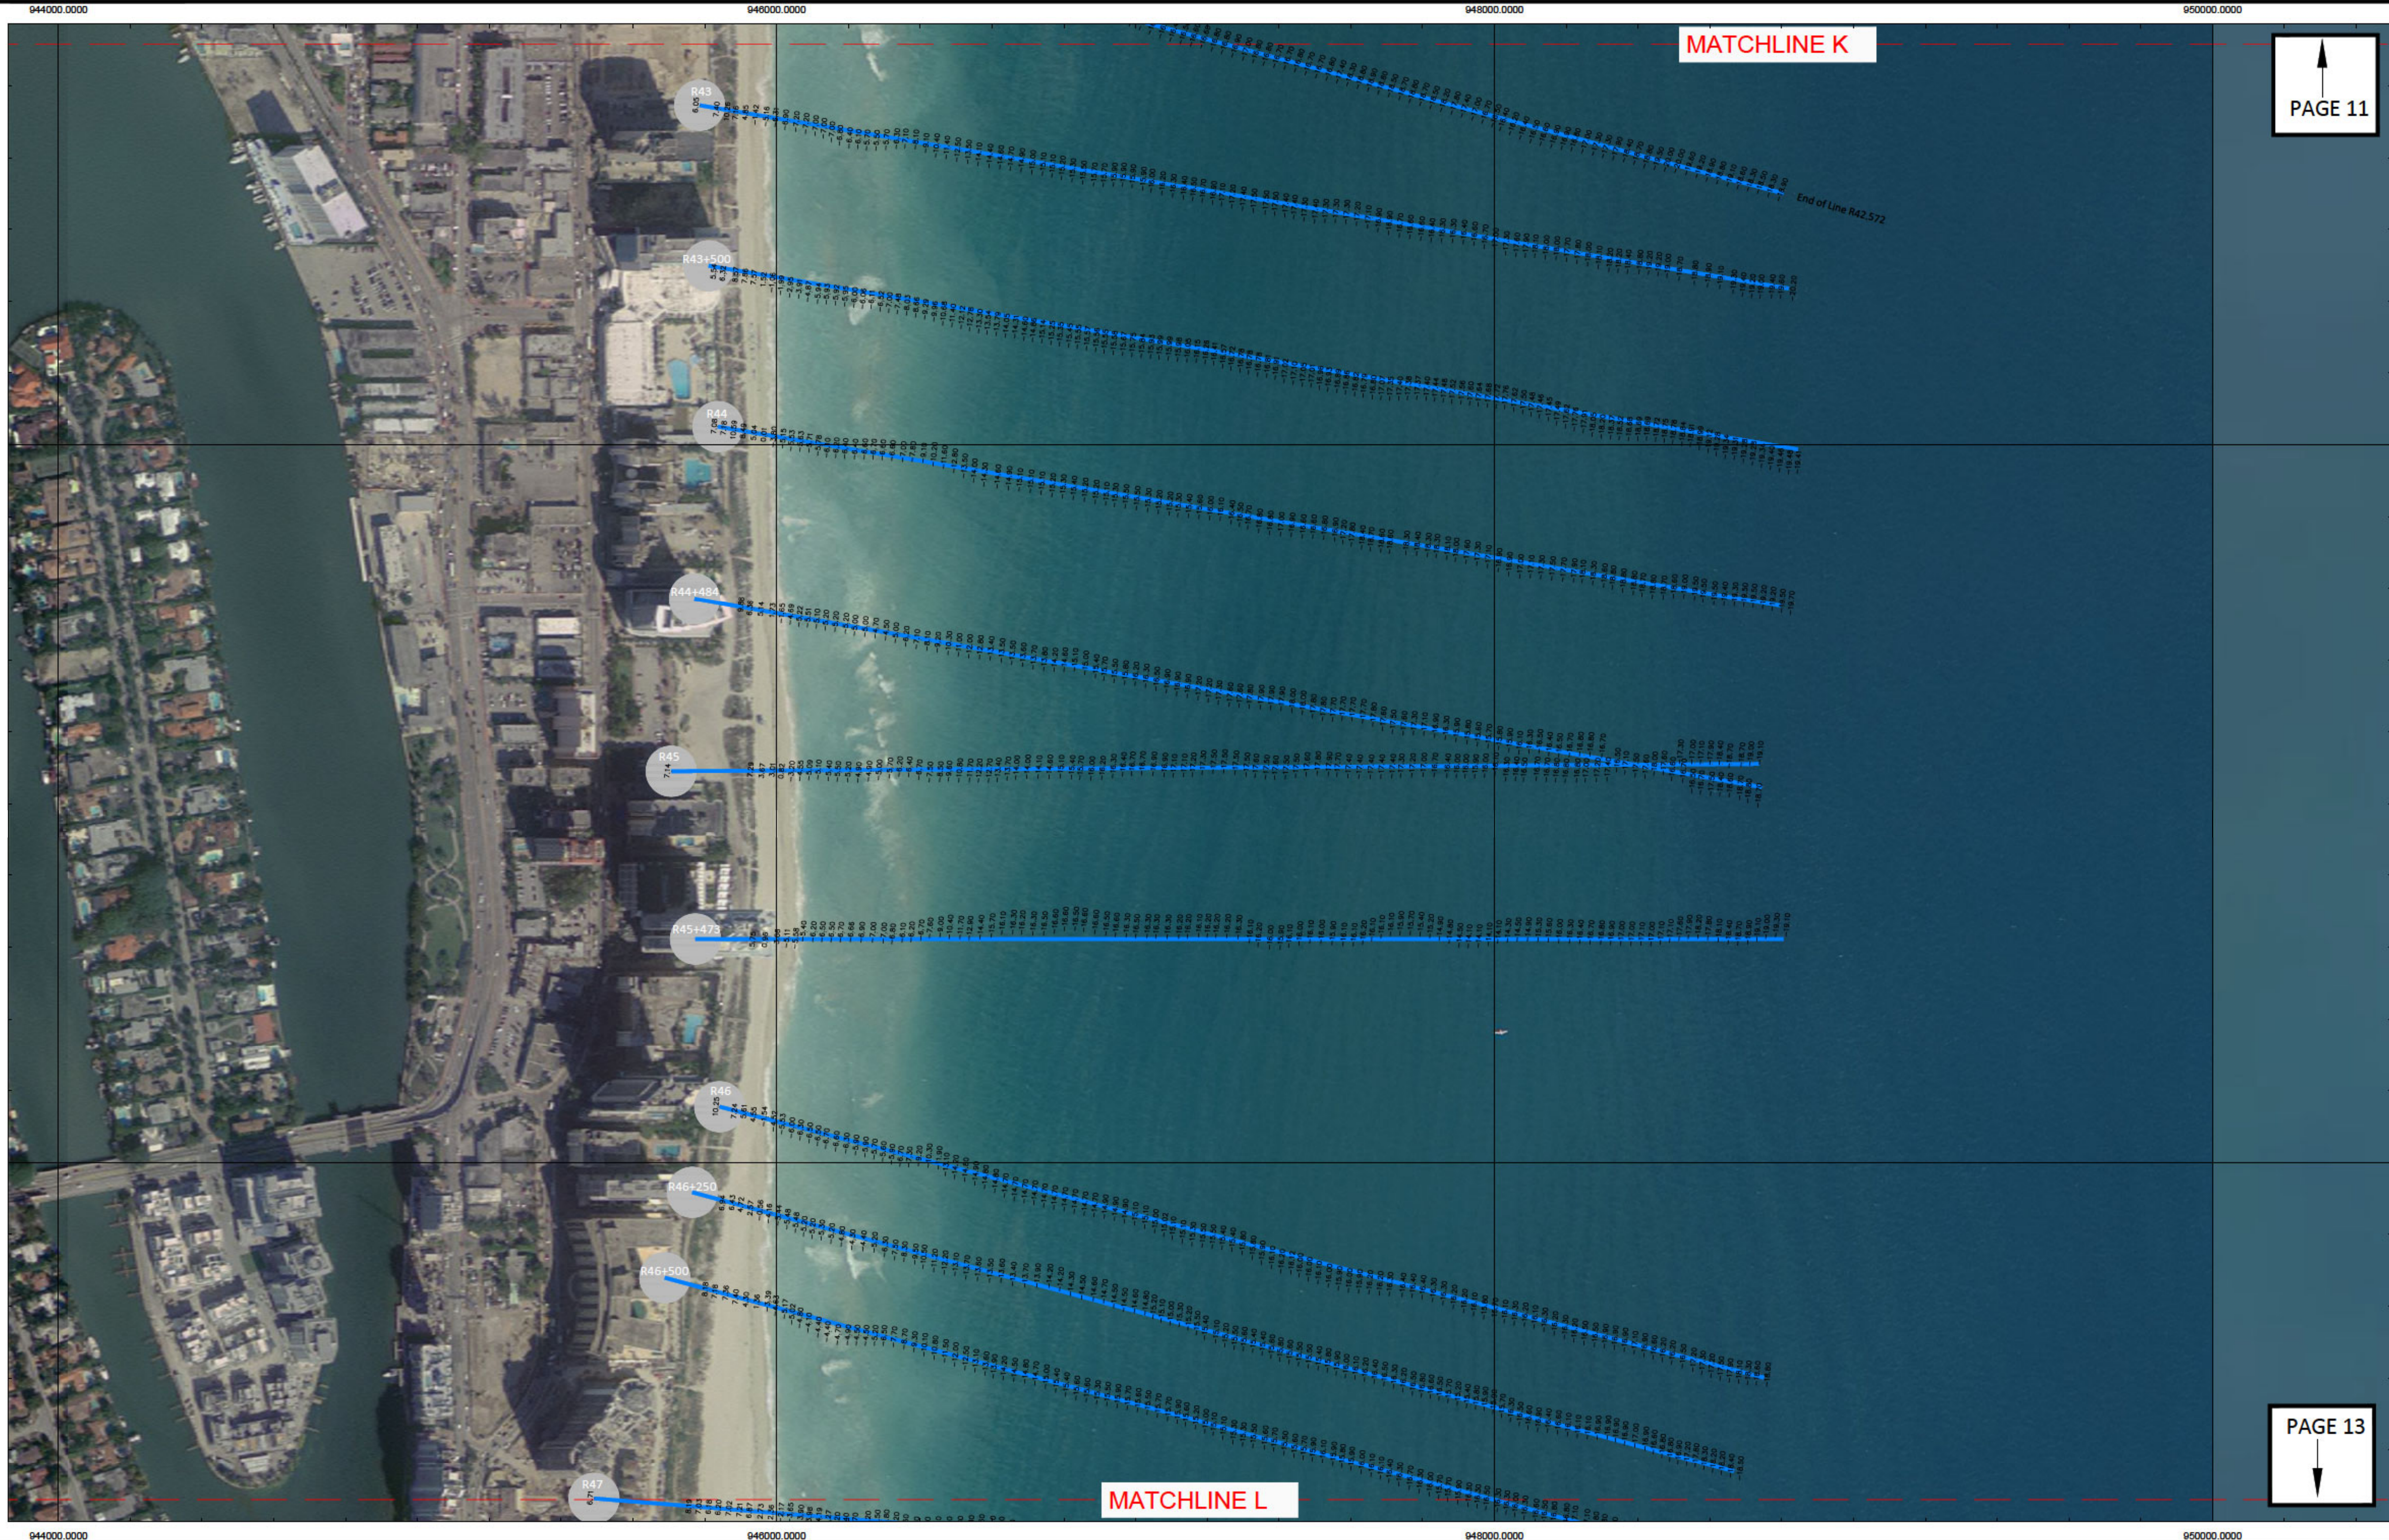


Olin Hydrographic Solutions, inc.
2900 Calusa St, Miami, Florida, 33133
16334 Port Dickenson, Jupiter, Florida, 33468
Consulting Engineering, Surveying & Mapping, and Environmental Services
Phone: (305) 619-2500 Fax: (305) 860-4411 LB # 7999 CA # 26050

PROJECT 2018 MIAMI-DADE COUNTY
MONITORING PROJECT
SURVEY TITLE TOPOGRAPHIC AND HYDROGRAPHIC SURVEYS



PROJECT INFORMATION
OHS JOB NO: 18-017
RELEASE DATE: APRIL 19, 2019
DRAWN BY: JE
APPROVED BY: TM

SHEET LONG AND SHORT
SURVEY LINES
PAGE 12

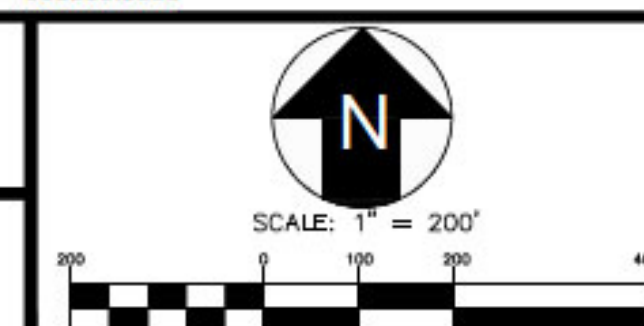




Olin Hydrographic Solutions, inc.
2900 Calusa St, Miami, Florida, 33133
16334 Port Dickenson, Jupiter, Florida, 33468
Consulting Engineering, Surveying & Mapping, and Environmental Services
Phone: (305) 619-2500 Fax: (305) 860-4411 LB # 7999 CA # 26050



PROJECT 2018 MIAMI-DADE COUNTY
MONITORING PROJECT
SURVEY TITLE TOPOGRAPHIC AND HYDROGRAPHIC SURVEYS



PROJECT INFORMATION	
OHS JOB NO:	18-017
RELEASE DATE:	APRIL 19, 2019
DRAWN BY:	JE
APPROVED BY:	TM

SHEET	
LONG AND SHORT SURVEY LINES	
PAGE	
14	

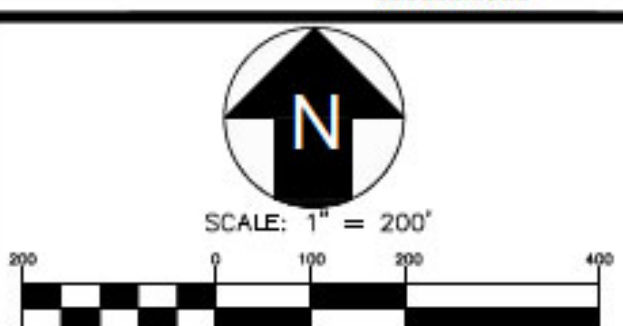

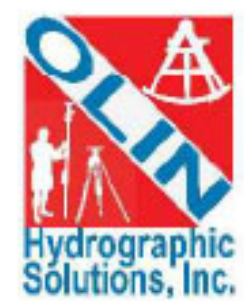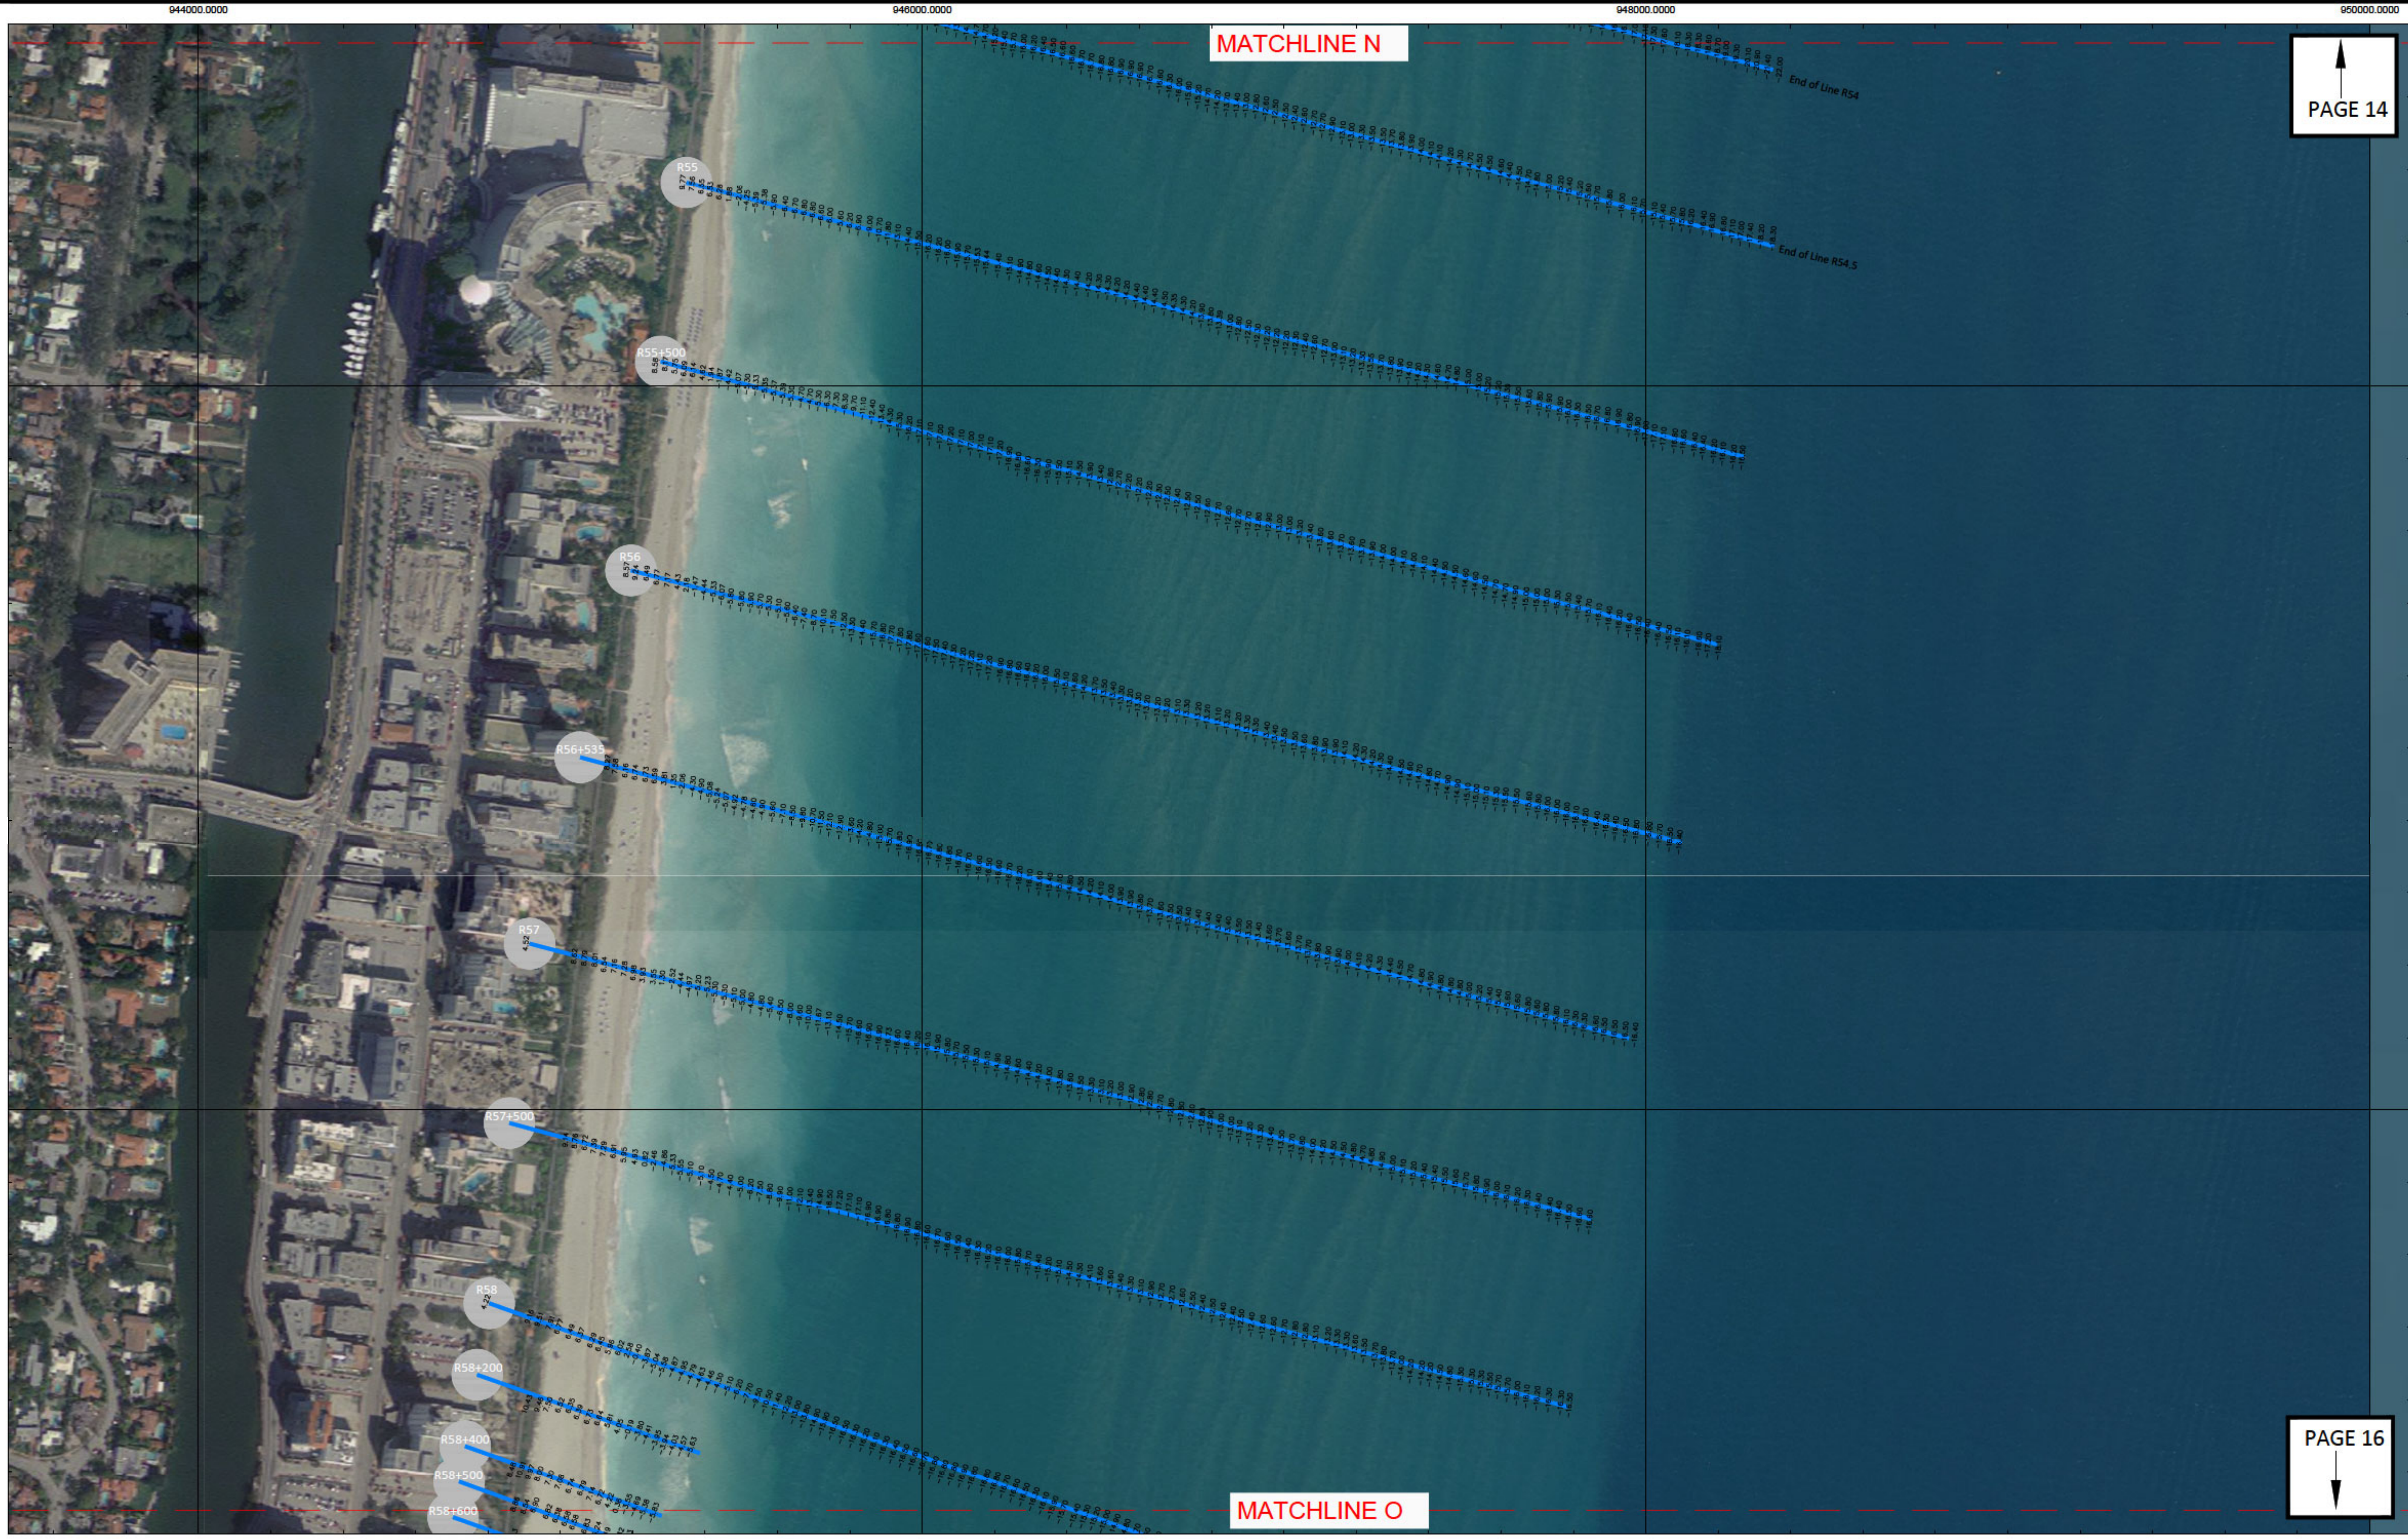


Olin Hydrographic Solutions, inc.
2900 Calusa St, Miami, Florida, 33133
16334 Port Dickenson, Jupiter, Florida, 33468
Consulting Engineering, Surveying & Mapping, and Environmental Services
Phone: (305) 619-2500 Fax: (305) 860-4411 LB # 7999 CA # 26050



PROJECT 2018 MIAMI-DADE COUNTY
MONITORING PROJECT
SURVEY TITLE TOPOGRAPHIC AND HYDROGRAPHIC SURVEYS



PROJECT INFORMATION	
OHS JOB NO:	18-017
RELEASE DATE:	APRIL 19, 2019
DRAWN BY:	JE
APPROVED BY:	TM

SHEET	
LONG AND SHORT SURVEY LINES	
PAGE	15

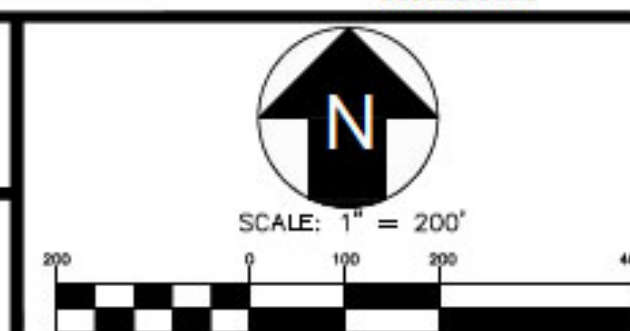

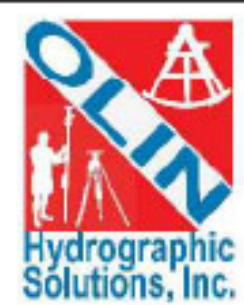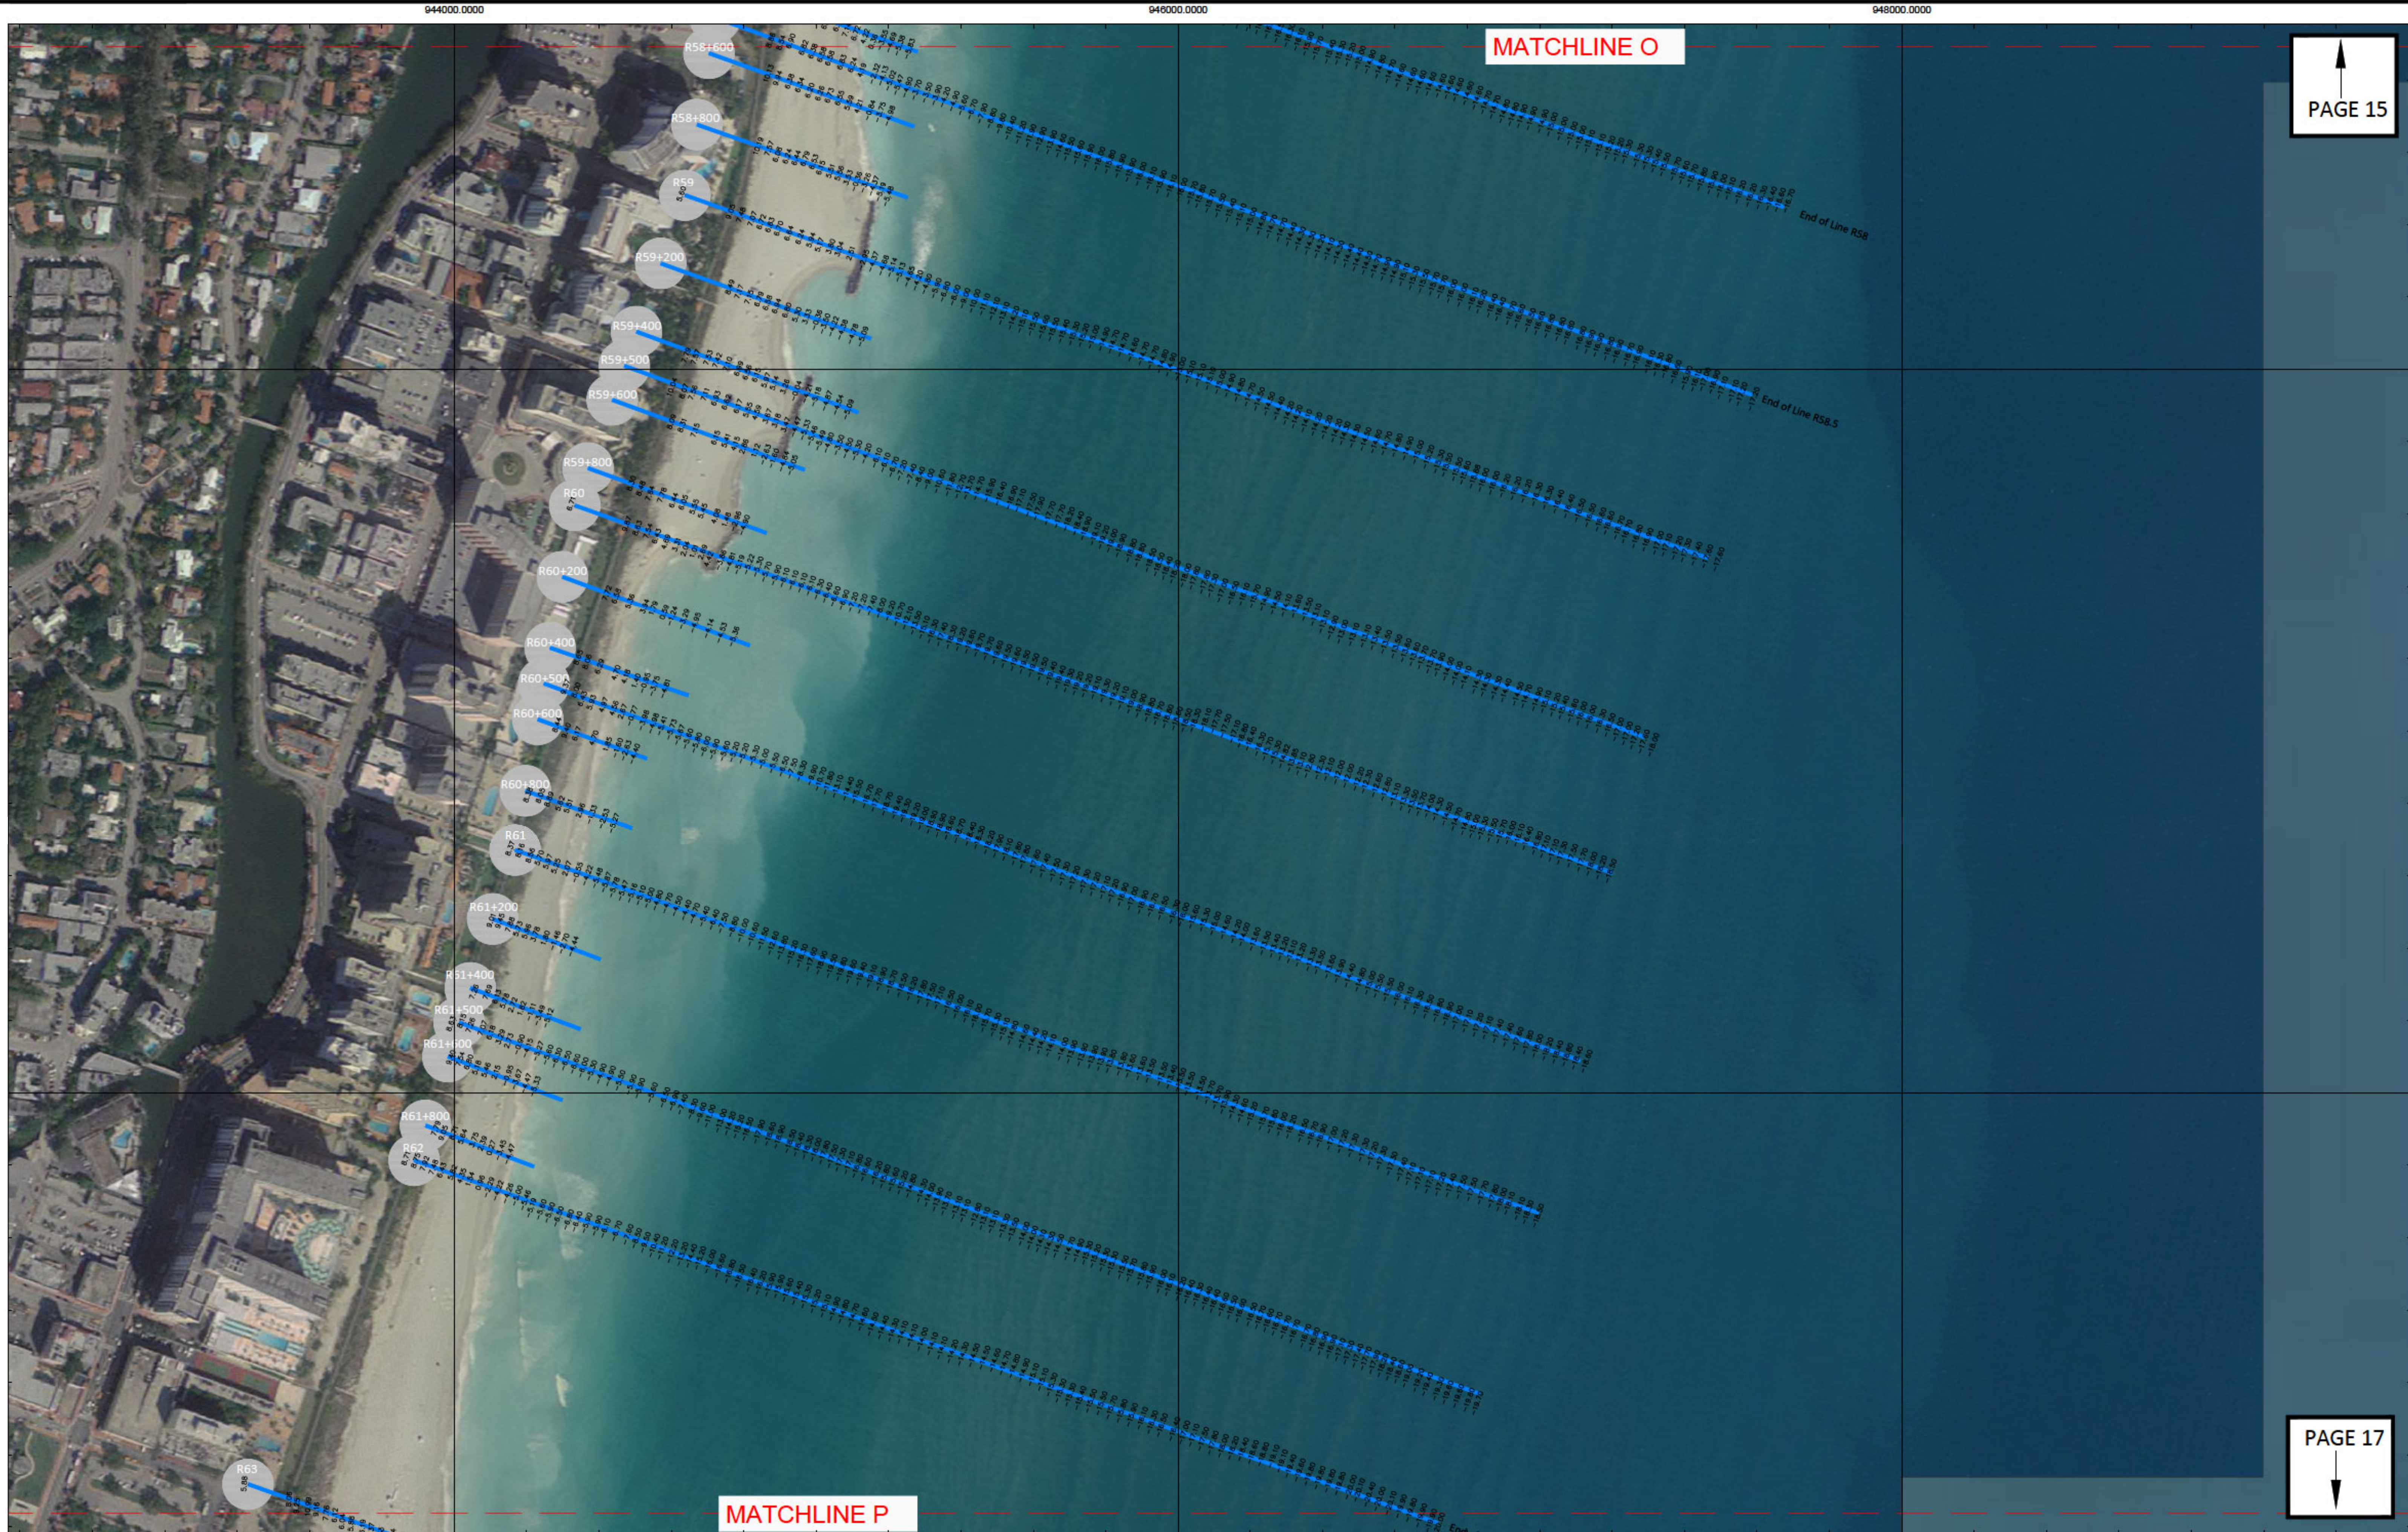

Olin Hydrographic Solutions, inc.
2900 Calusa St, Miami, Florida, 33133
16334 Port Dickenson, Jupiter, Florida, 33468
Consulting Engineering, Surveying & Mapping, and Environmental Services
Phone: (305) 619-2500 Fax: (305) 860-4411 LB # 7999 CA # 26050

PROJECT

2018 MIAMI-DADE COUNTY
MONITORING PROJECT



SURVEY TITLE

TOPOGRAPHIC AND HYDROGRAPHIC SURVEYS

PROJECT INFORMATION


OHS JOB NO:	18-017
RELEASE DATE:	APRIL 19, 2019
DRAWN BY:	JE
APPROVED BY:	TM



SHEET

LONG AND SHORT
SURVEY LINES

PAGE

16

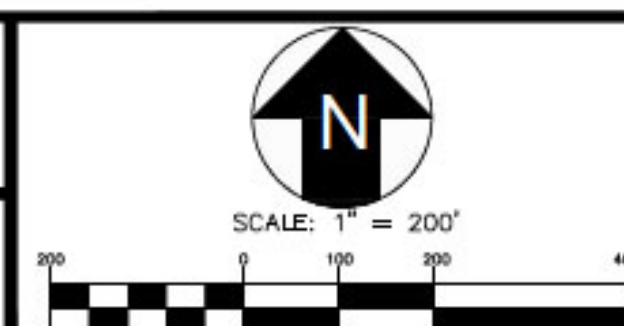

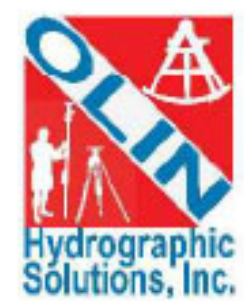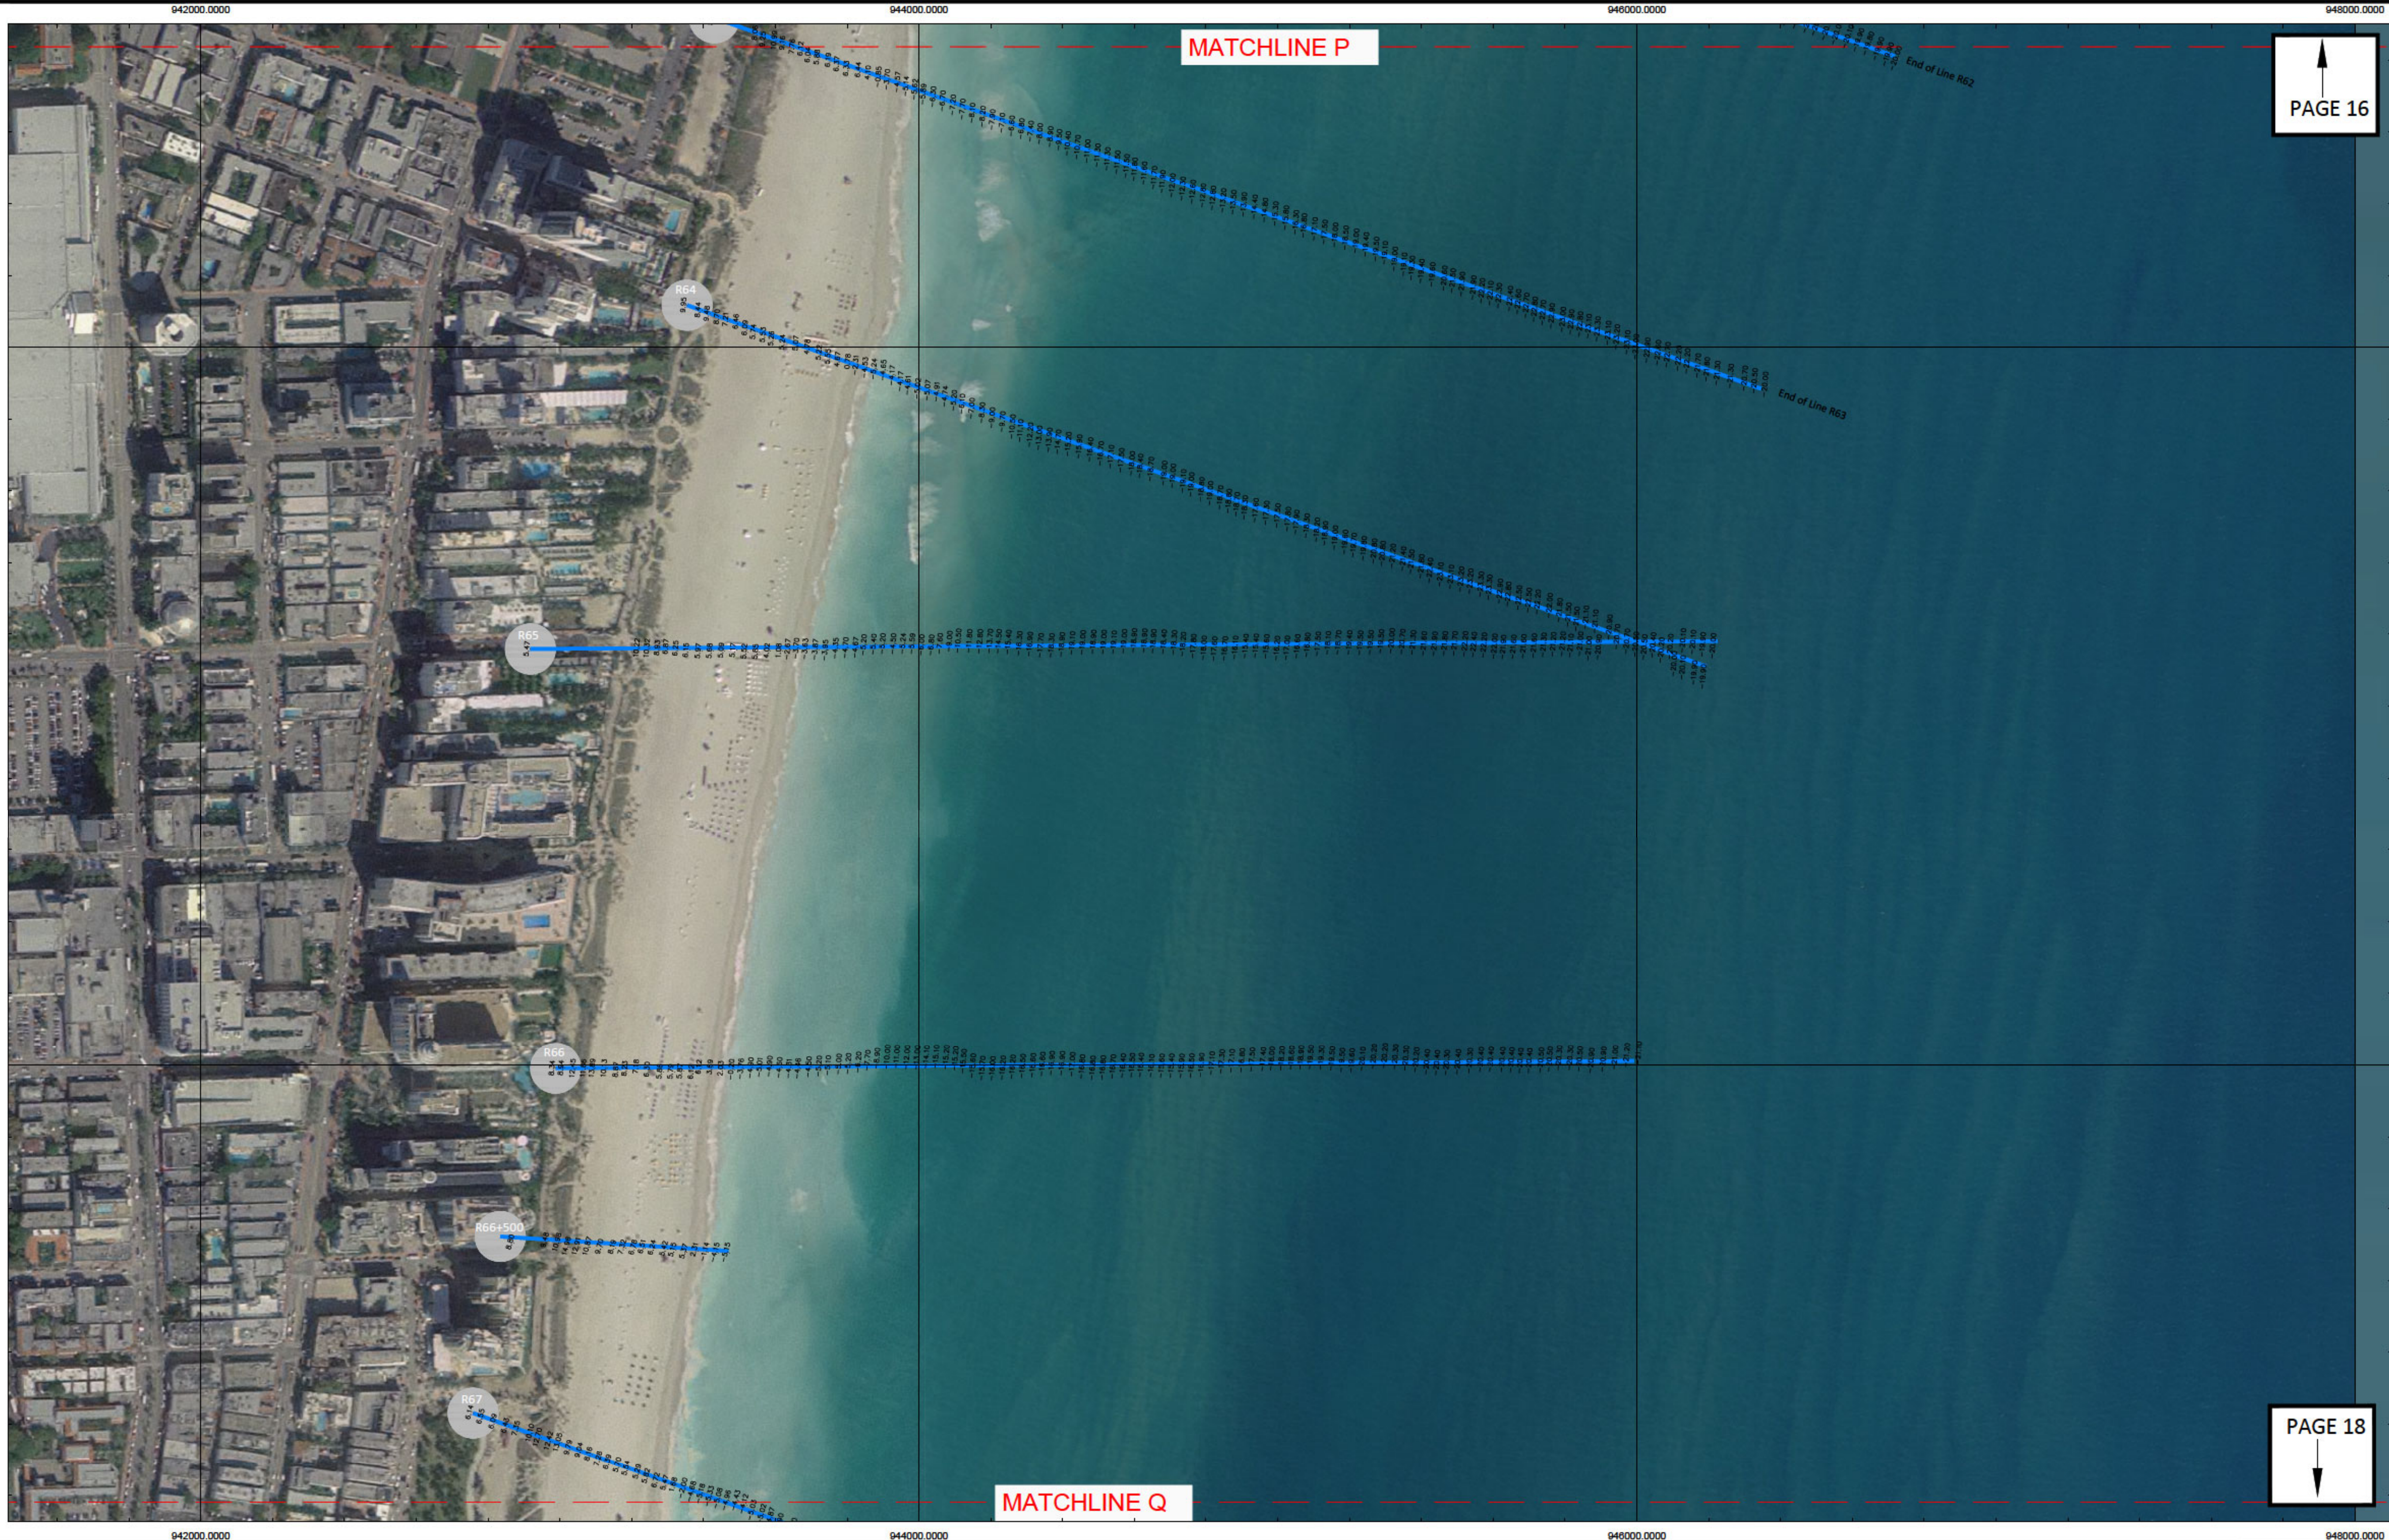

Olin Hydrographic Solutions, inc.
2900 Calusa St, Miami, Florida, 33133
16334 Port Dickenson, Jupiter, Florida, 33468
Consulting Engineering, Surveying & Mapping, and Environmental Services
Phone: (305) 619-2500 Fax: (305) 860-4411 LB # 7999 CA # 26050

PROJECT

2018 MIAMI-DADE COUNTY
MONITORING PROJECT



SURVEY TITLE

TOPOGRAPHIC AND HYDROGRAPHIC SURVEYS

PROJECT INFORMATION


OHS JOB NO: 18-017
RELEASE DATE: APRIL 19, 2019
DRAWN BY: JE
APPROVED BY: TM


SHEET

LONG AND SHORT
SURVEY LINES

PAGE

17

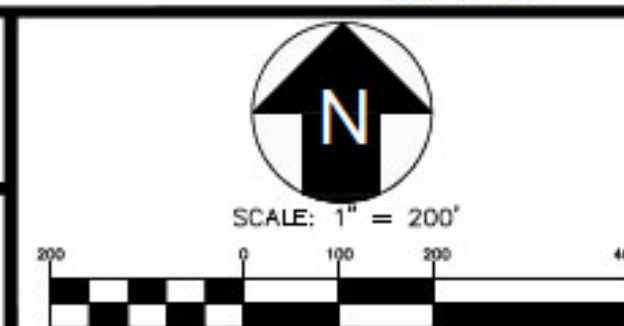

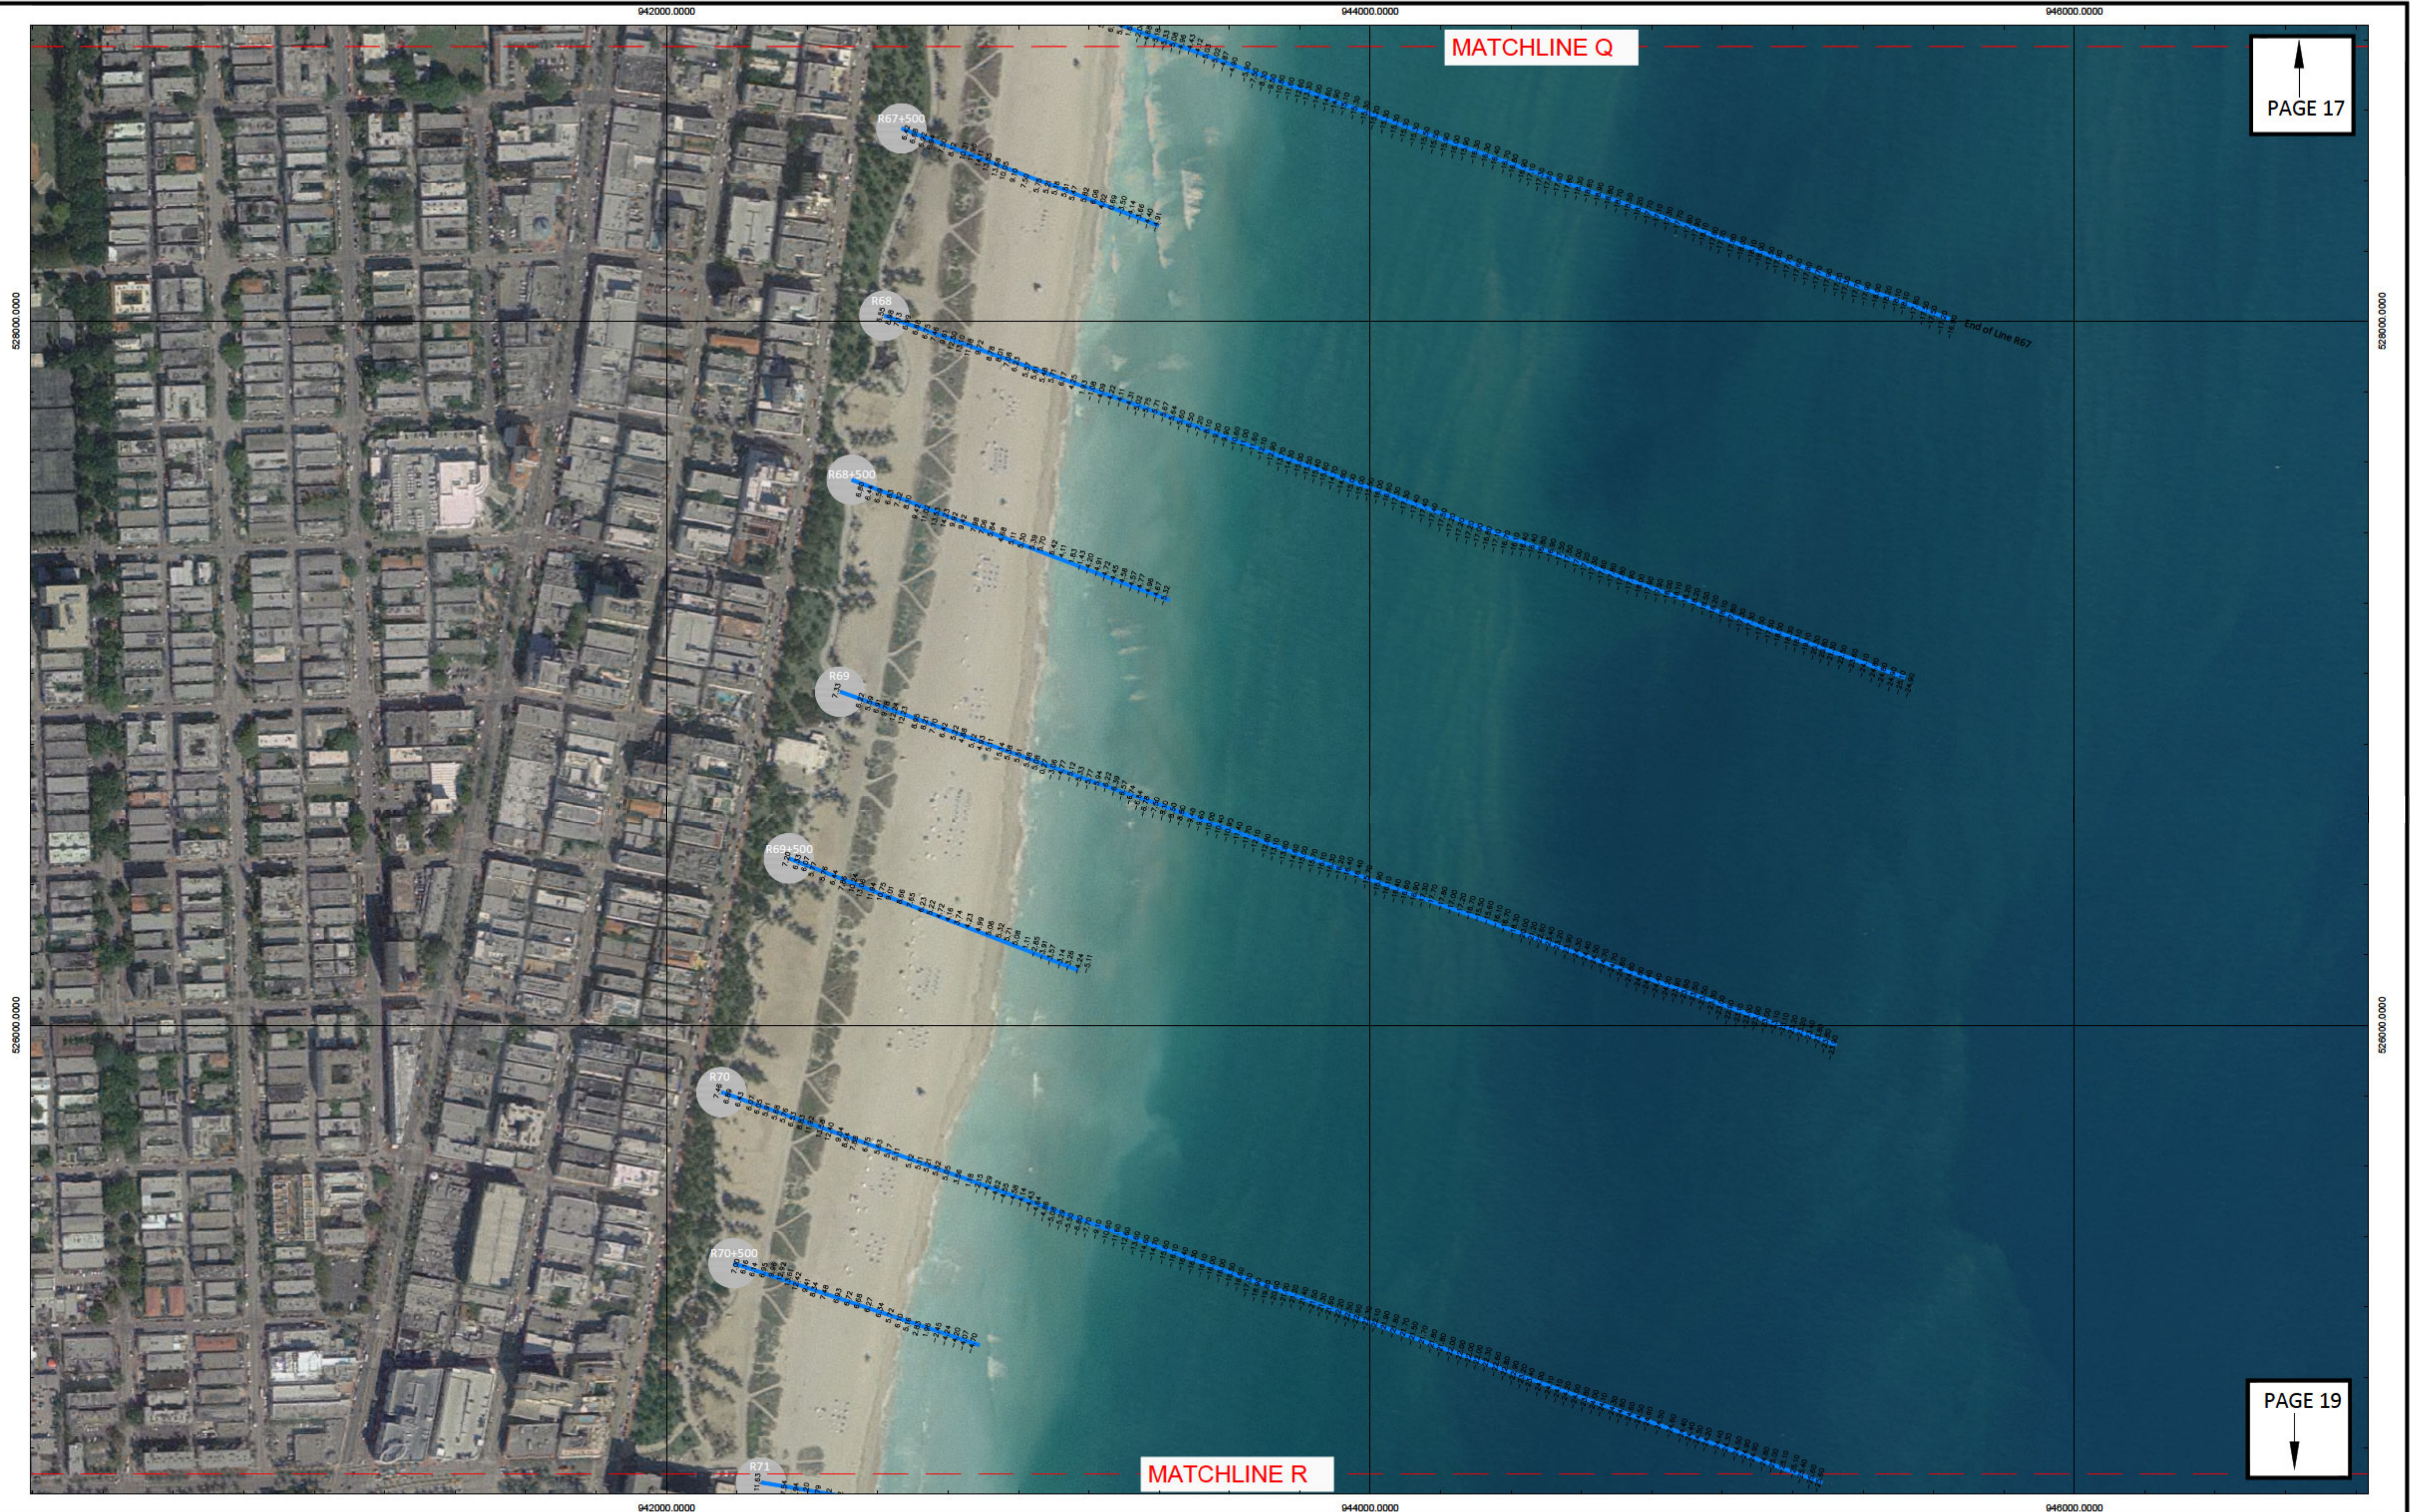

Olin Hydrographic Solutions, inc.
2900 Calusa St, Miami, Florida, 33133
16334 Port Dickenson, Jupiter, Florida, 33468
Consulting Engineering, Surveying & Mapping, and Environmental Services
Phone: (305) 619-2500 Fax: (305) 860-4411 LB # 7999 CA # 26050

PROJECT

2018 MIAMI-DADE COUNTY
MONITORING PROJECT



SURVEY TITLE

TOPOGRAPHIC AND HYDROGRAPHIC SURVEYS

PROJECT INFORMATION


OHS JOB NO:	18-017
RELEASE DATE:	APRIL 19, 2019
DRAWN BY:	JE
APPROVED BY:	TM

SHEET

LONG AND SHORT
SURVEY LINES

PAGE

18

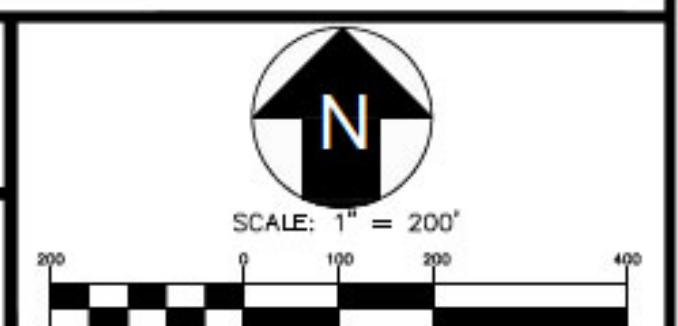

942000.0000

944000.0000

946000.0000

MATCHLINE R

PAGE 18

R71

R72

R73

R74

MATCHLINE S

PAGE 20

942000.0000

944000.0000

946000.0000



Olin Hydrographic Solutions, inc.
2900 Calusa St, Miami, Florida, 33133
16334 Port Dickenson, Jupiter, Florida, 33468
Consulting Engineering, Surveying & Mapping, and Environmental Services
Phone: (305) 619-2500 Fax: (305) 860-4411 LB # 7999 CA # 26050

PROJECT

2018 MIAMI-DADE COUNTY
MONITORING PROJECT



SURVEY TITLE

TOPOGRAPHIC AND HYDROGRAPHIC SURVEYS

PROJECT INFORMATION


OHS JOB NO:	18-017
RELEASE DATE:	APRIL 19, 2019
DRAWN BY:	JE
APPROVED BY:	TM

SHEET

LONG AND SHORT
SURVEY LINES

PAGE

19

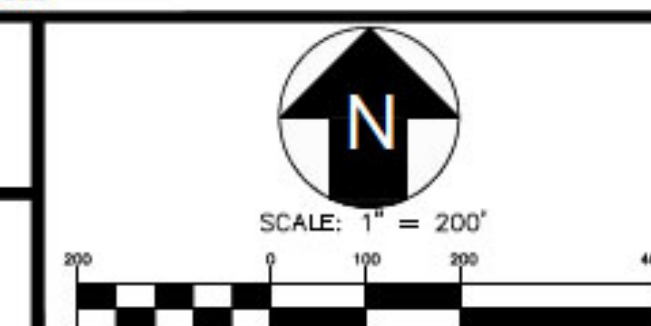



Olin Hydrographic Solutions, inc.
2900 Calusa St, Miami, Florida, 33133
16334 Port Dickenson, Jupiter, Florida, 33468
Consulting Engineering, Surveying & Mapping, and Environmental Services
Phone: (305) 619-2500 Fax: (305) 860-4411 LB # 7999 CA # 26050

PROJECT

2018 MIAMI-DADE COUNTY
MONITORING PROJECT



SURVEY TITLE

TOPOGRAPHIC AND HYDROGRAPHIC SURVEYS

PROJECT INFORMATION

OHS JOB NO:	18-017
RELEASE DATE:	APRIL 19, 2019
DRAWN BY:	JE
APPROVED BY:	TM

SHEET

LONG AND SHORT
SURVEY LINES


PAGE


20

PAGE 21



SCALE: 1" = 200'

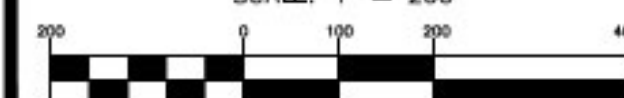

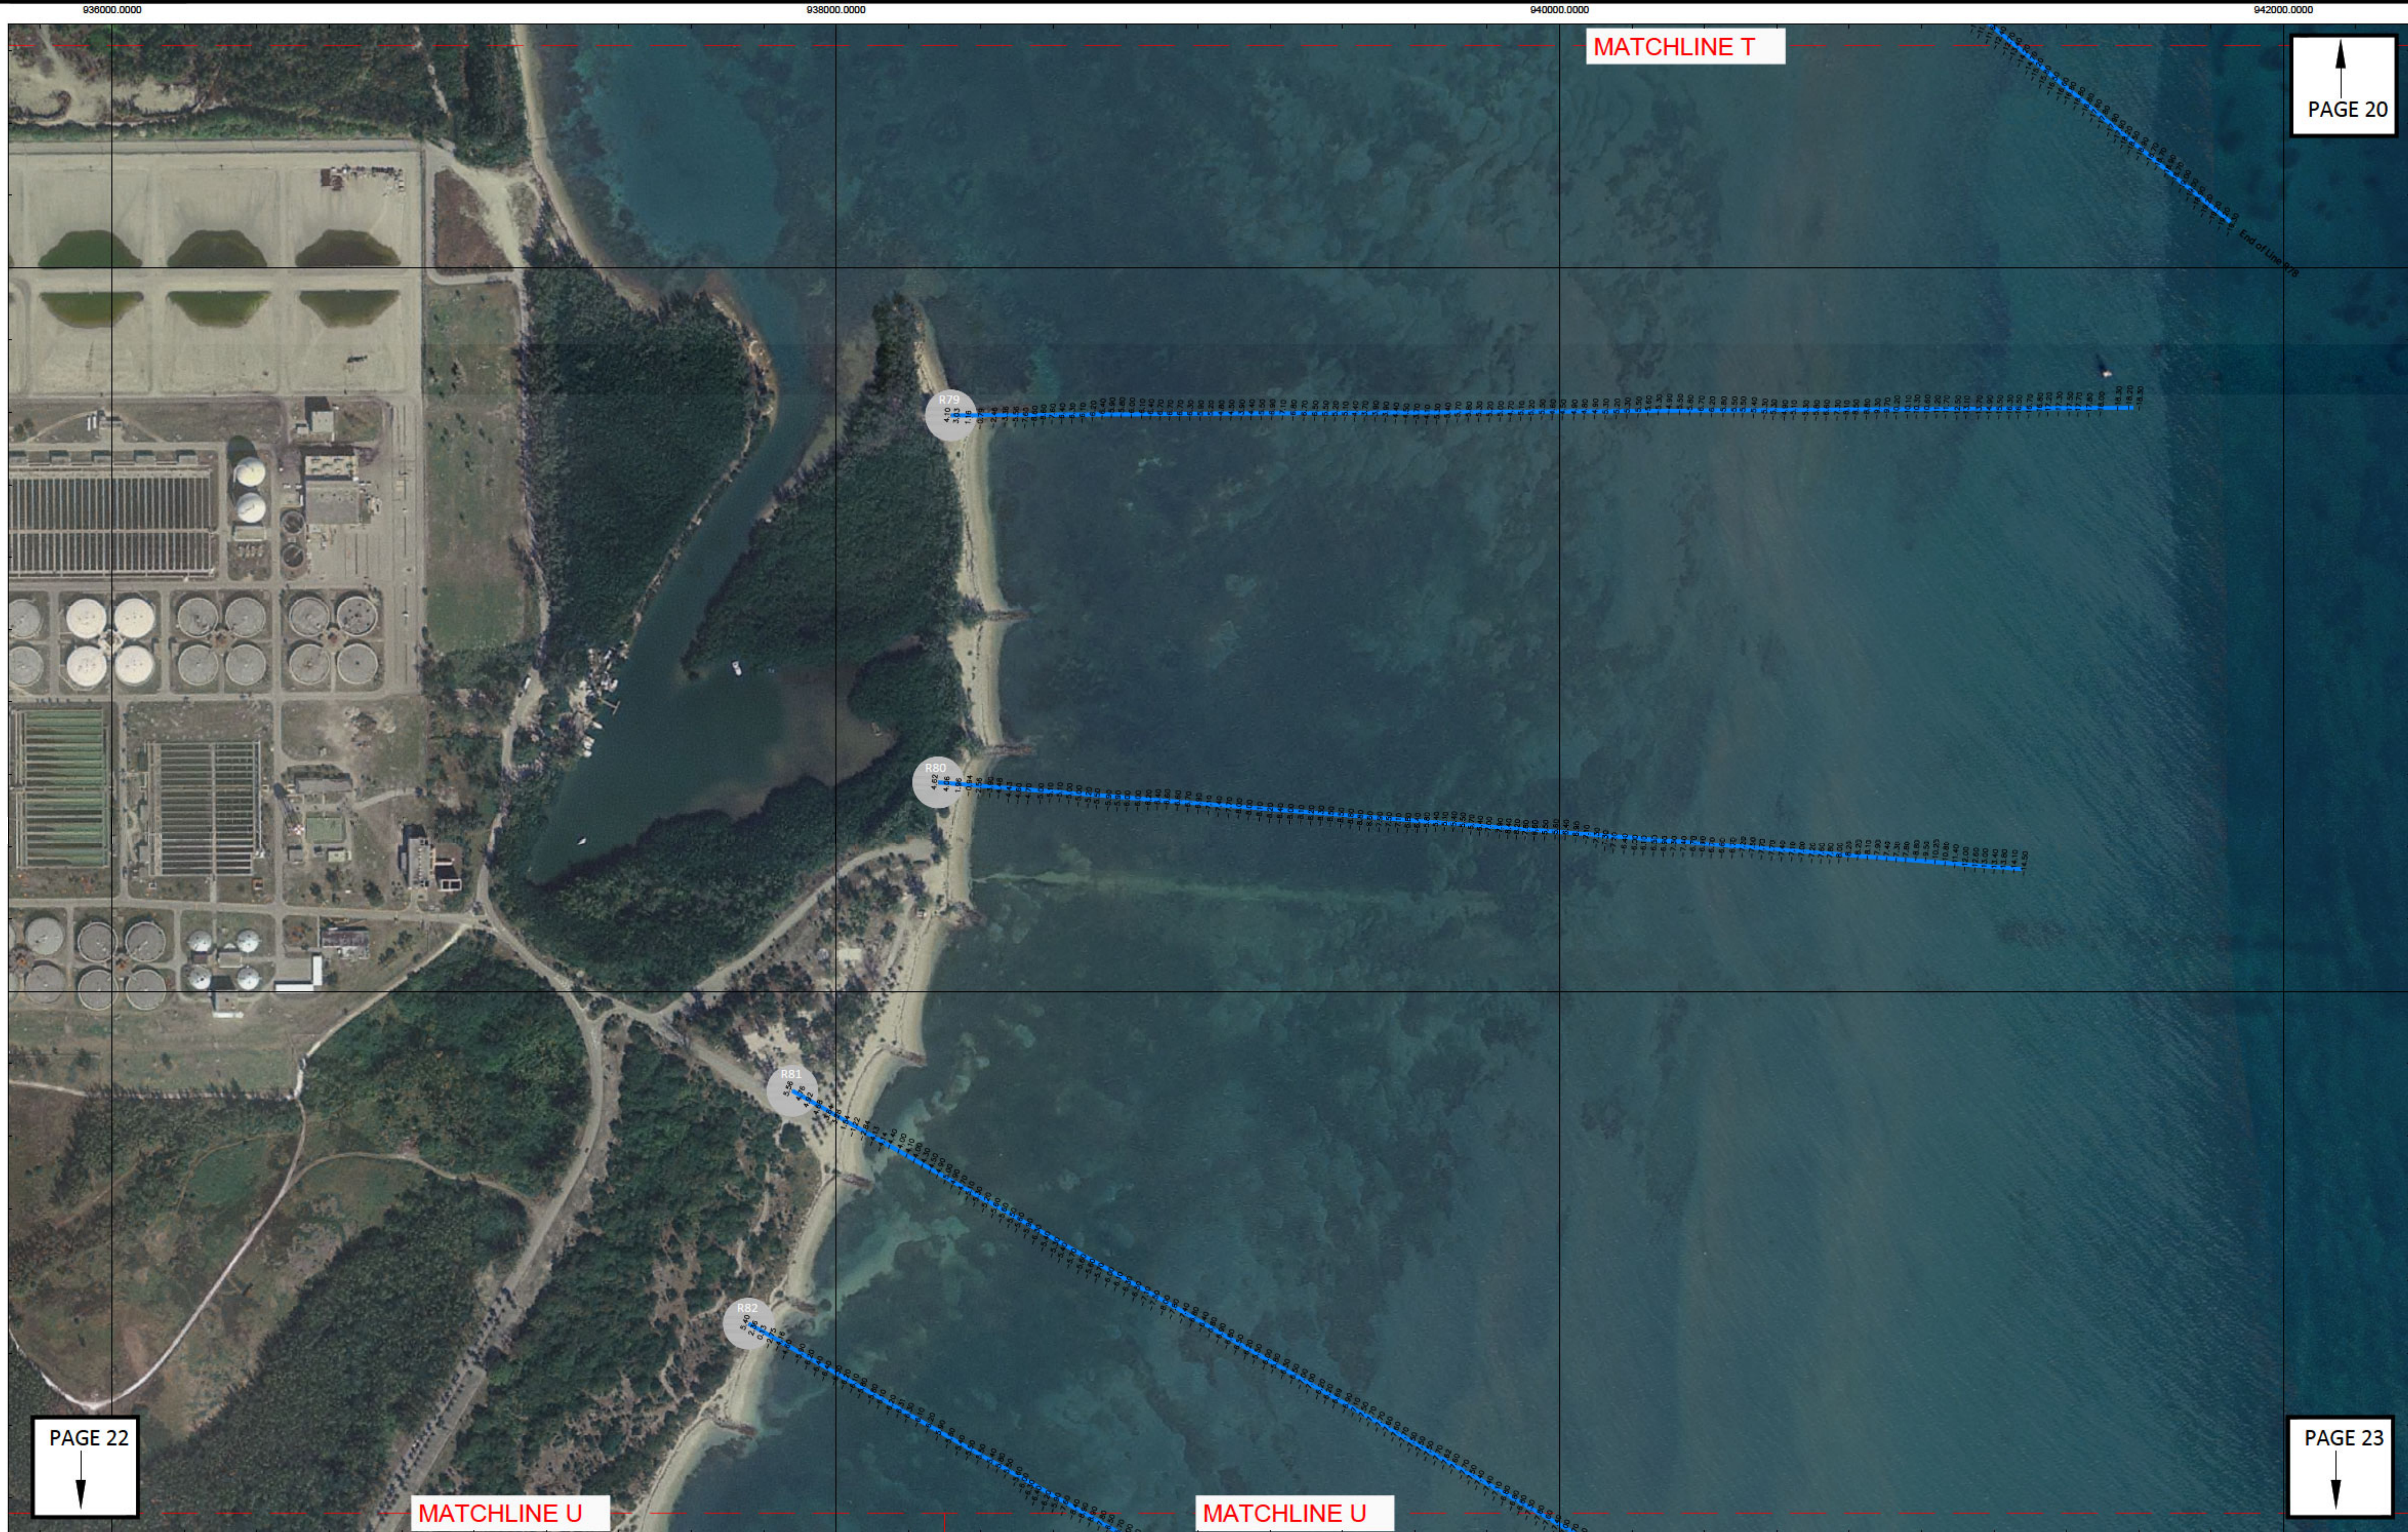

Olin Hydrographic Solutions, inc.
2900 Calusa St, Miami, Florida, 33133
16334 Port Dickenson, Jupiter, Florida, 33468
Consulting Engineering, Surveying & Mapping, and Environmental Services
Phone: (305) 619-2500 Fax: (305) 860-4411 LB # 7999 CA # 26050

PROJECT

2018 MIAMI-DADE COUNTY
MONITORING PROJECT



SURVEY TITLE

TOPOGRAPHIC AND HYDROGRAPHIC SURVEYS

PROJECT INFORMATION


OHS JOB NO:	18-017
RELEASE DATE:	APRIL 19, 2019
DRAWN BY:	JE
APPROVED BY:	TM


SHEET

LONG AND SHORT
SURVEY LINES

PAGE

21

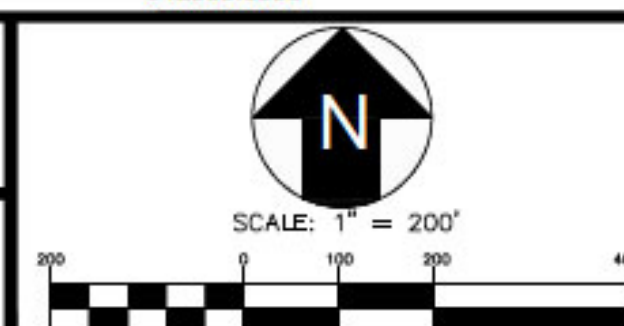

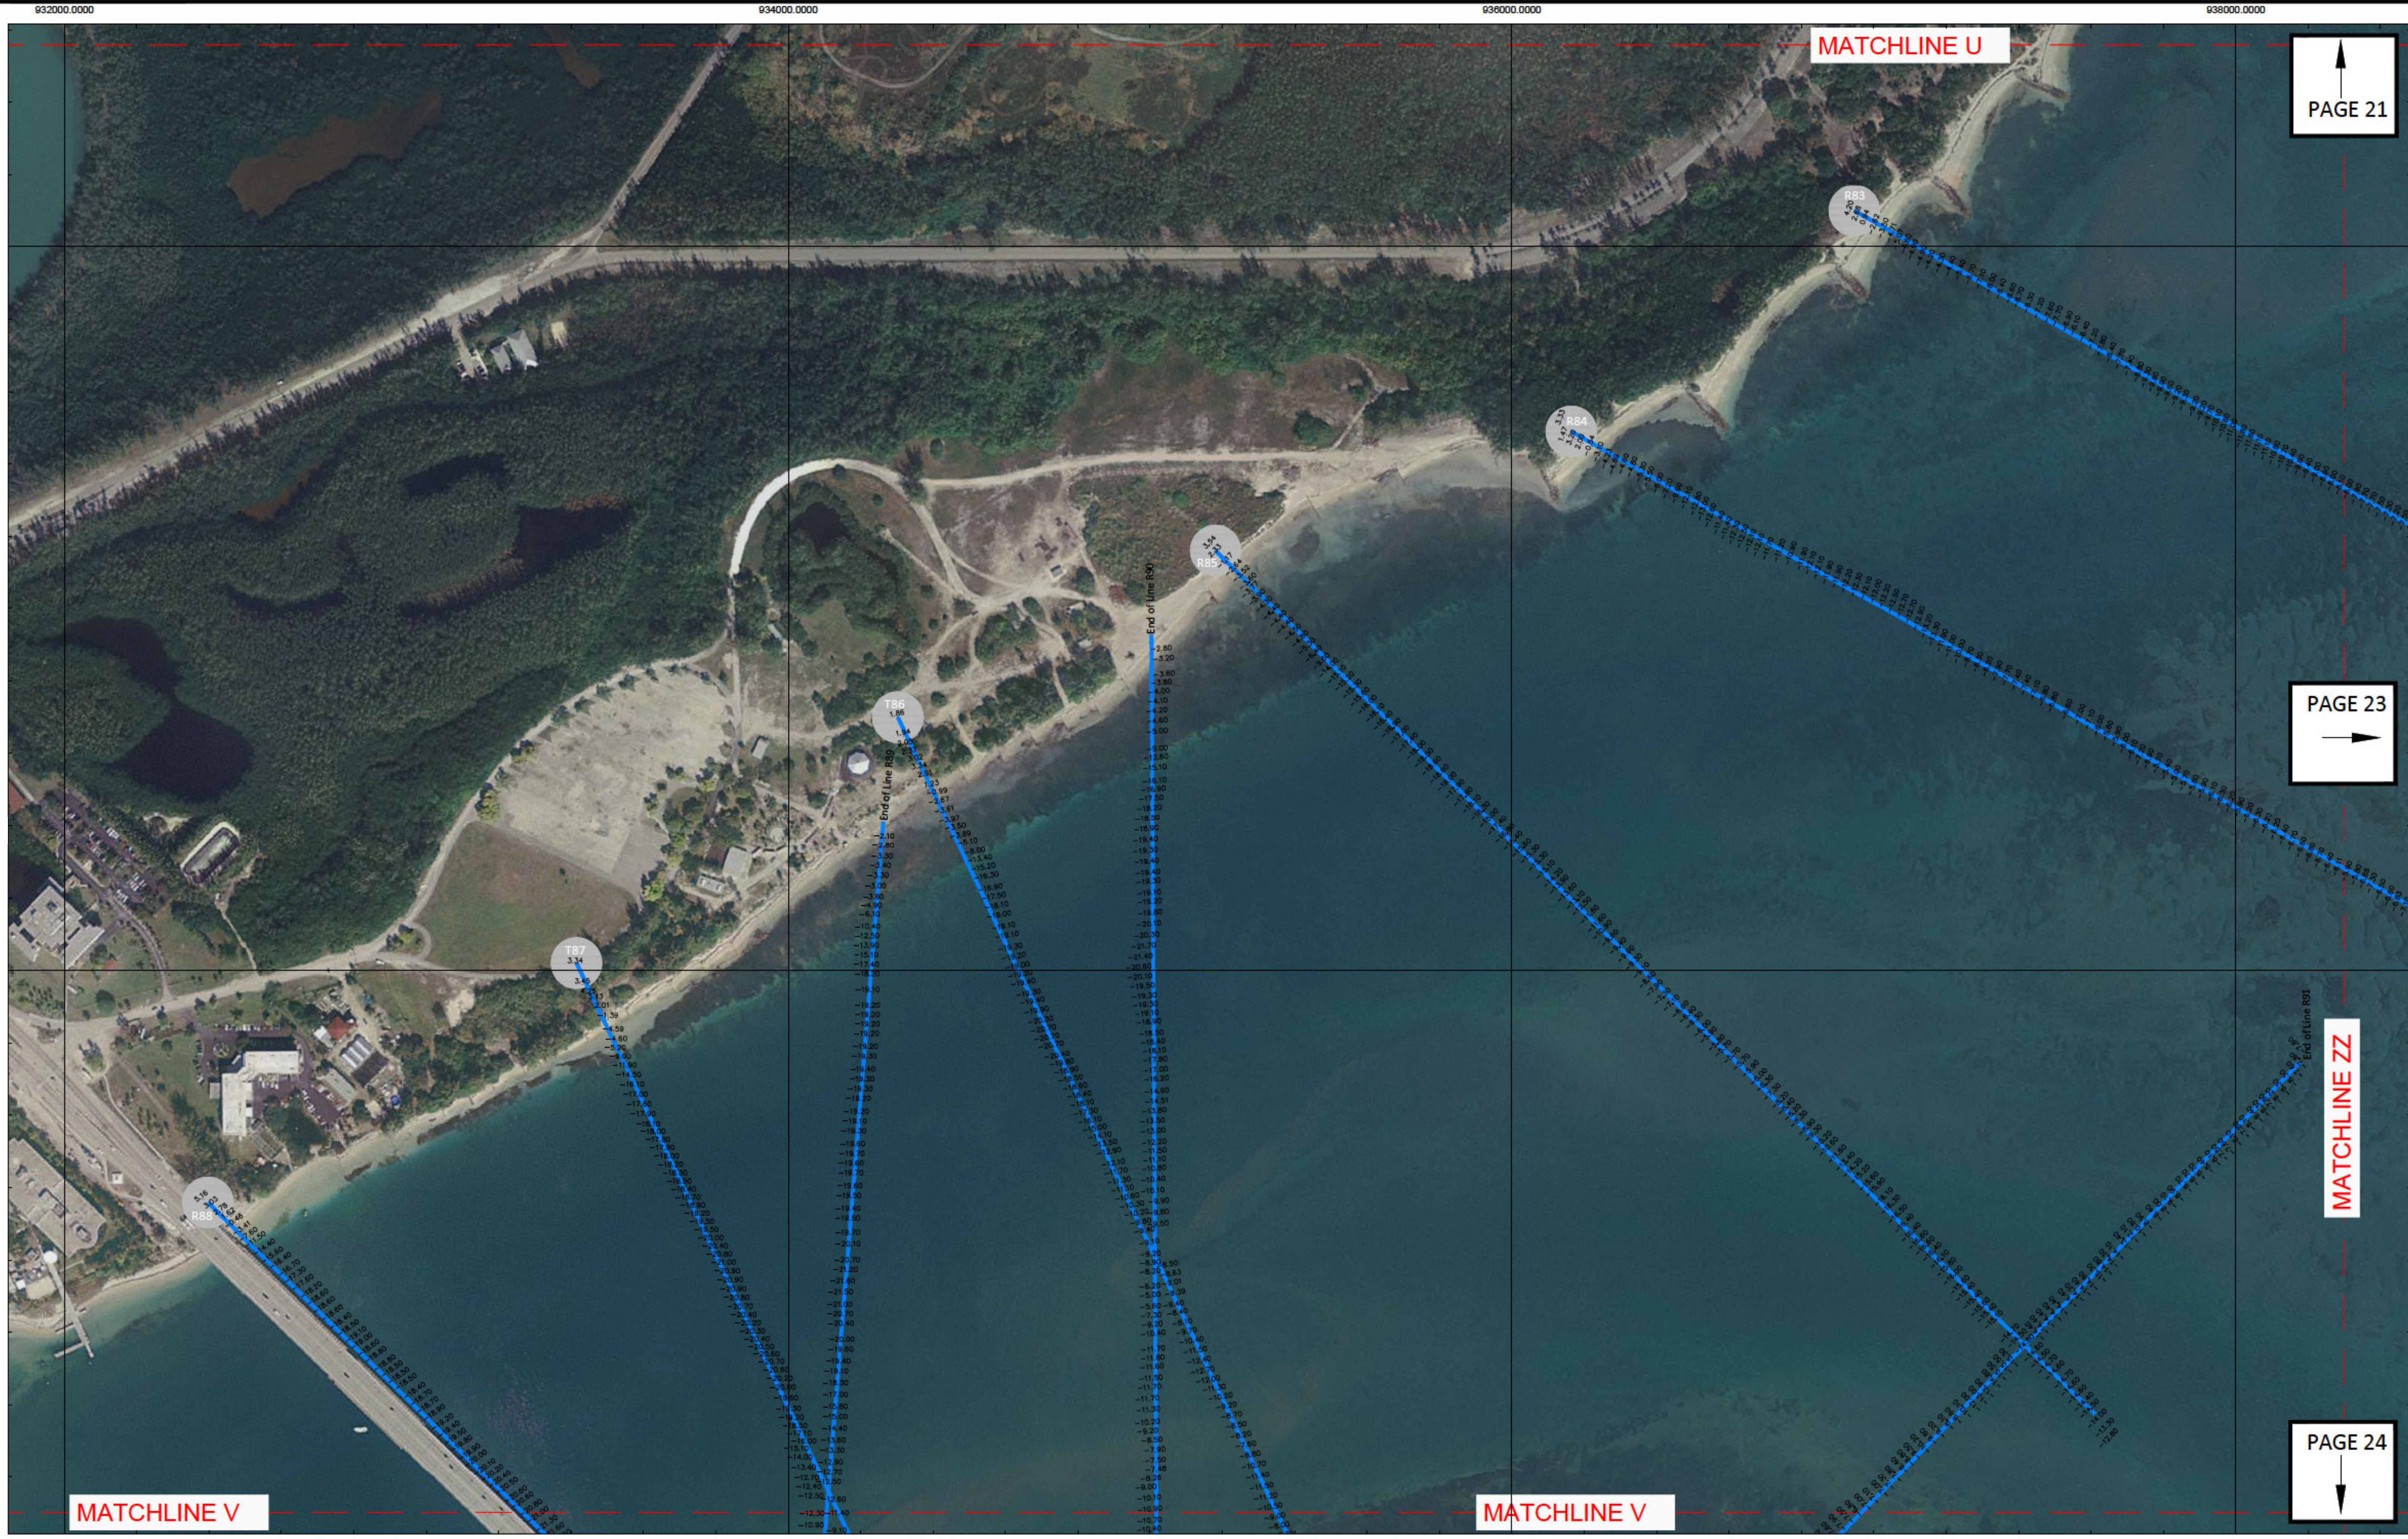

PAGE 21

PAGE 23

MATCHLINE ZZ

PAGE 24



Olin Hydrographic Solutions, inc.
2900 Calusa St, Miami, Florida, 33133
16334 Port Dickenson, Jupiter, Florida, 33468
Consulting Engineering, Surveying & Mapping, and Environmental Services
Phone: (305) 619-2500 Fax: (305) 860-4411 LB # 7999 CA # 26050

PROJECT

2018 MIAMI-DADE COUNTY
MONITORING PROJECT



SURVEY TITLE

TOPOGRAPHIC AND HYDROGRAPHIC SURVEYS

PROJECT INFORMATION


OHS JOB NO:	18-017
RELEASE DATE:	APRIL 19, 2019
DRAWN BY:	JE
APPROVED BY:	TM


SHEET

LONG AND SHORT
SURVEY LINES

PAGE

22

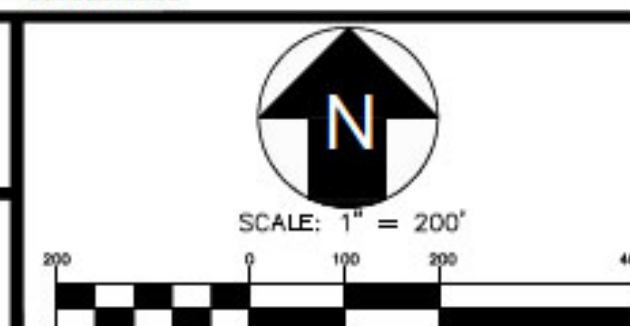

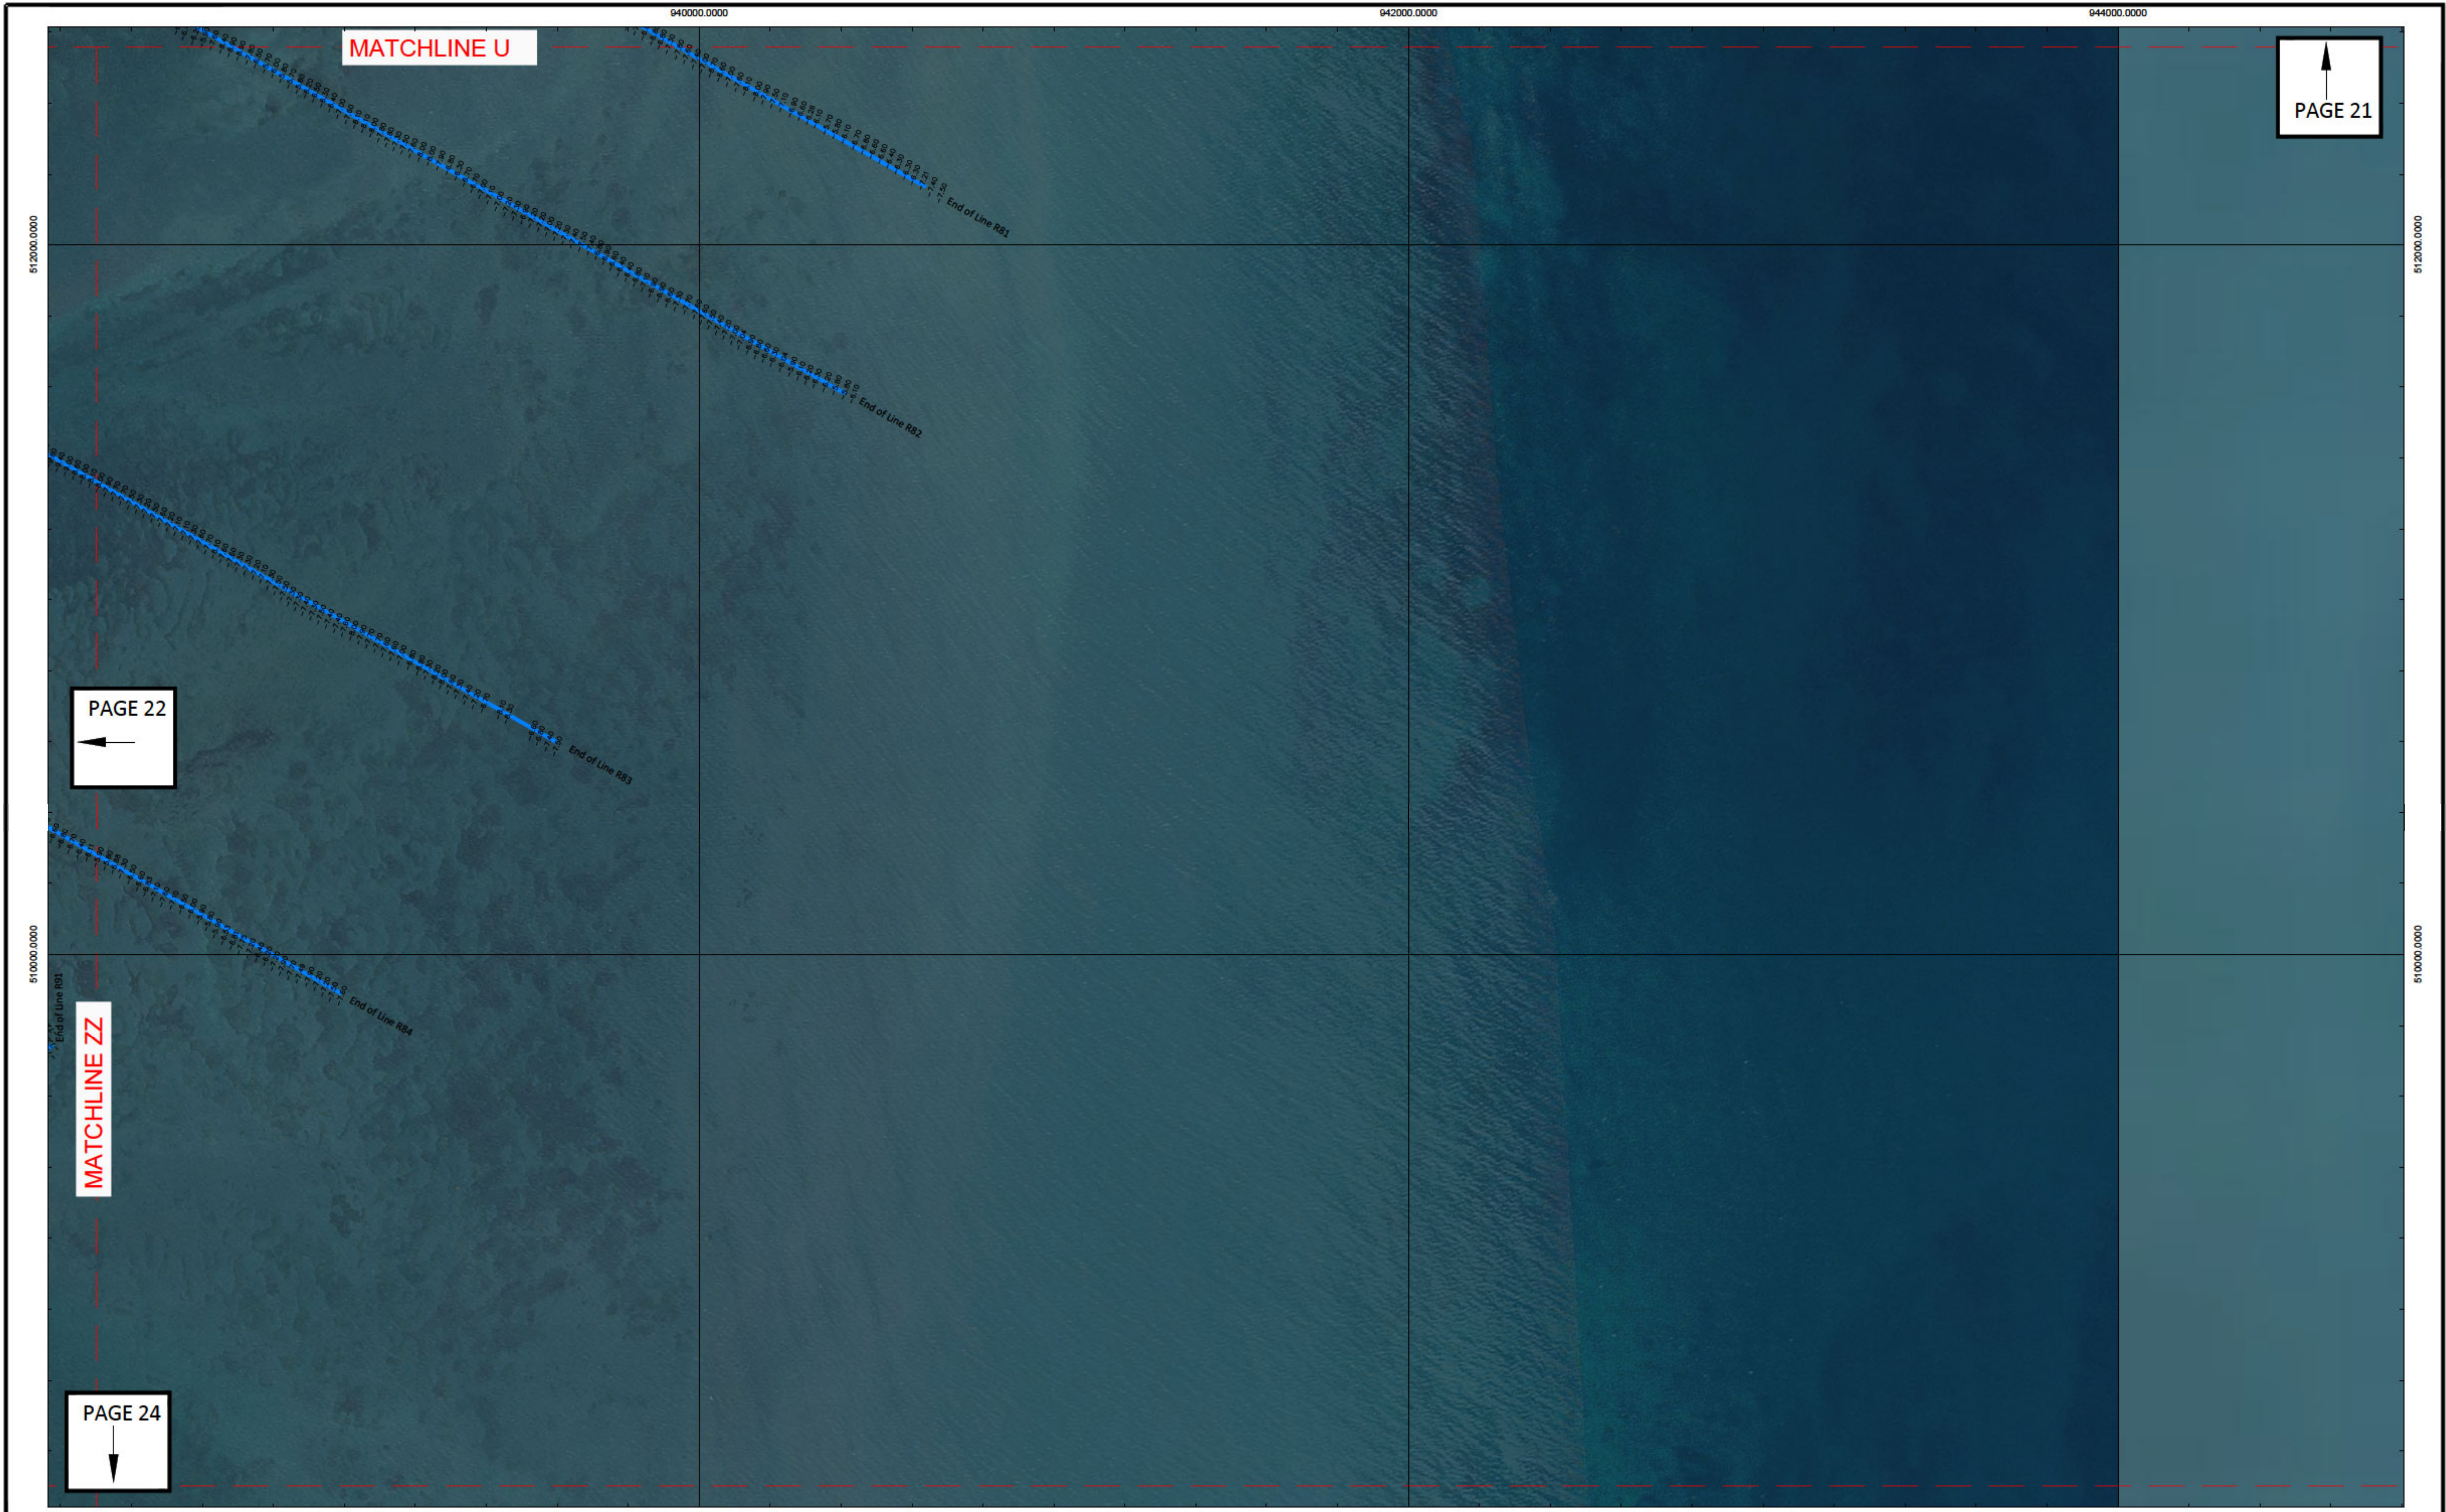



Olin Hydrographic Solutions, inc.
2900 Calusa St, Miami, Florida, 33133
16334 Port Dickenson, Jupiter, Florida, 33468
Consulting Engineering, Surveying & Mapping, and Environmental Services
Phone: (305) 619-2500 Fax: (305) 860-4411 LB # 7999 CA # 26050

PROJECT

2018 MIAMI-DADE COUNTY
MONITORING PROJECT



SURVEY TITLE

TOPOGRAPHIC AND HYDROGRAPHIC SURVEYS

PROJECT INFORMATION


OHS JOB NO:	18-017
RELEASE DATE:	APRIL 19, 2019
DRAWN BY:	JE
APPROVED BY:	TM

SHEET

LONG AND SHORT
SURVEY LINES

PAGE

24

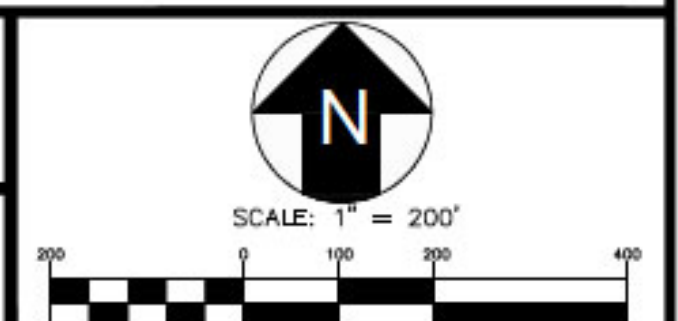



Olin Hydrographic Solutions, inc.
2900 Calusa St, Miami, Florida, 33133
16334 Port Dickenson, Jupiter, Florida, 33468
Consulting Engineering, Surveying & Mapping, and Environmental Services
Phone: (305) 619-2500 Fax: (305) 860-4411 LB # 7999 CA # 26050

PROJECT

2018 MIAMI-DADE COUNTY
MONITORING PROJECT



SURVEY TITLE

TOPOGRAPHIC AND HYDROGRAPHIC SURVEYS

PROJECT INFORMATION


OHS JOB NO:	18-017
RELEASE DATE:	APRIL 19, 2019
DRAWN BY:	JE
APPROVED BY:	TM


SHEET

LONG AND SHORT
SURVEY LINES

PAGE

26

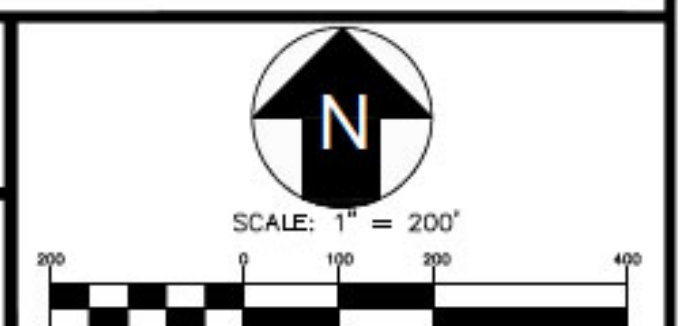

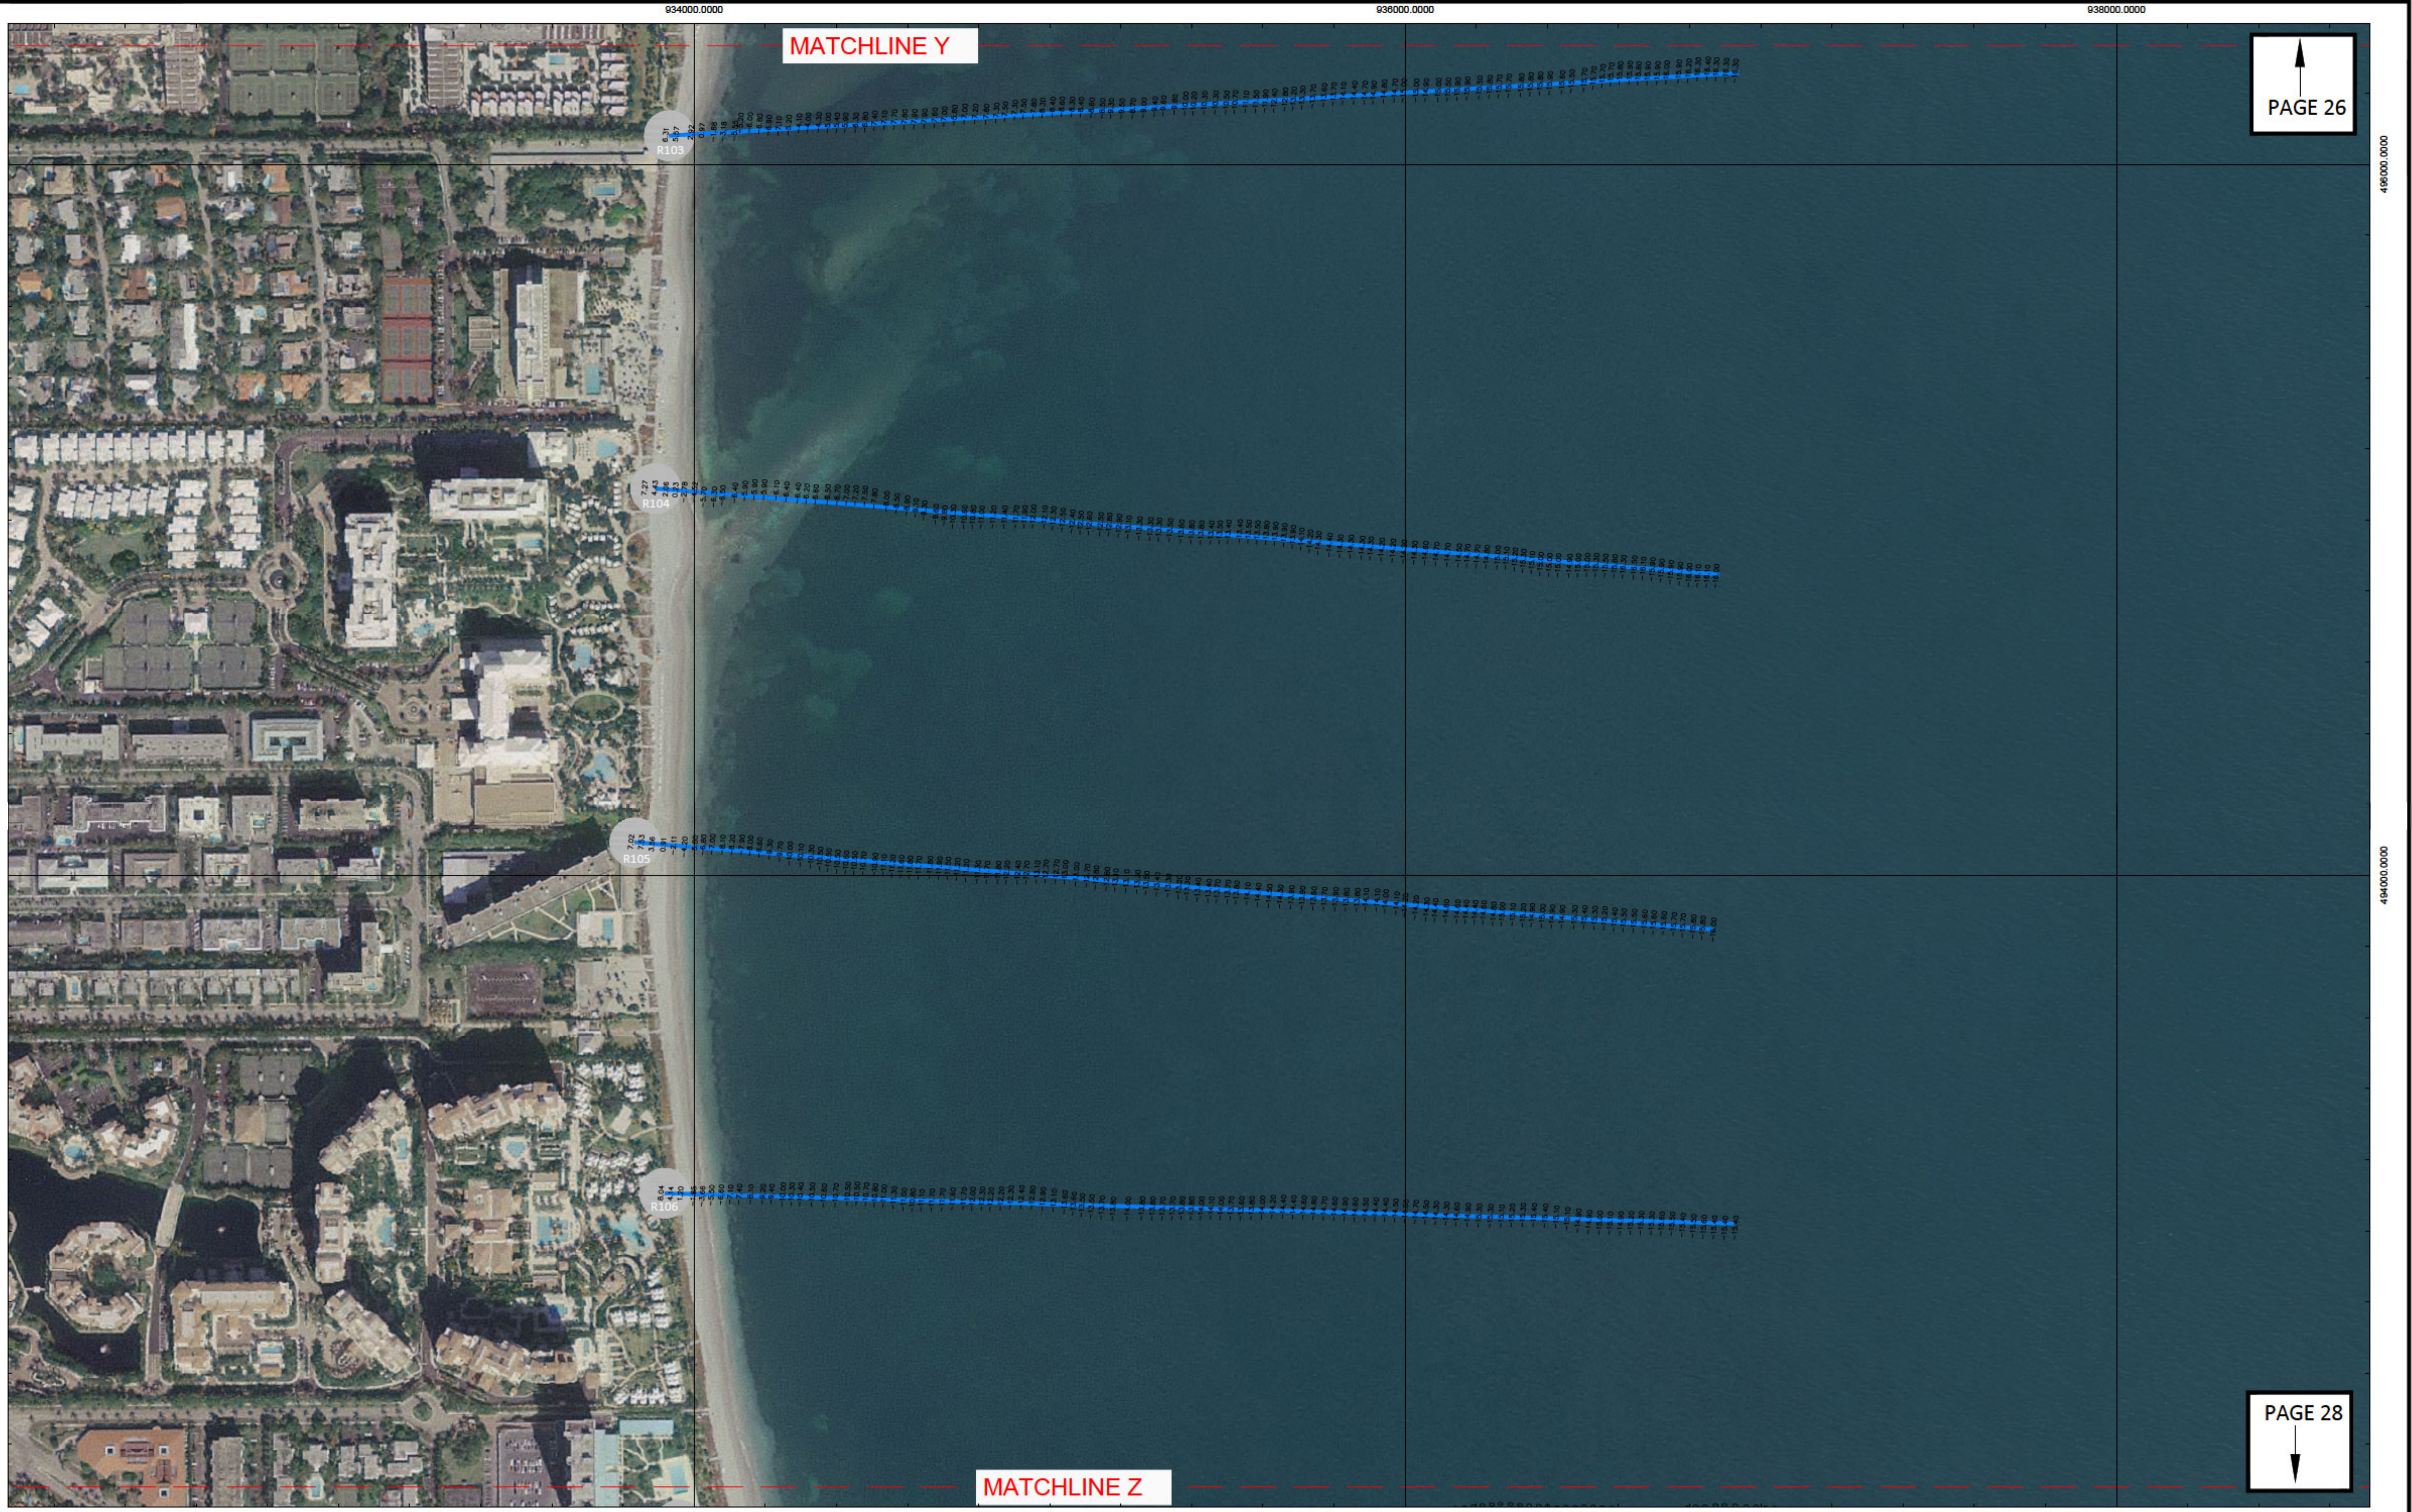

Olin Hydrographic Solutions, inc.
2900 Calusa St, Miami, Florida, 33133
16334 Port Dickenson, Jupiter, Florida, 33468
Consulting Engineering, Surveying & Mapping, and Environmental Services
Phone: (305) 619-2500 Fax: (305) 860-4411 LB # 7999 CA # 26050

PROJECT

2018 MIAMI-DADE COUNTY
MONITORING PROJECT



SURVEY TITLE

TOPOGRAPHIC AND HYDROGRAPHIC SURVEYS

PROJECT INFORMATION


OHS JOB NO:	18-017
RELEASE DATE:	APRIL 19, 2019
DRAWN BY:	JE
APPROVED BY:	TM


SHEET

LONG AND SHORT
SURVEY LINES

PAGE

27

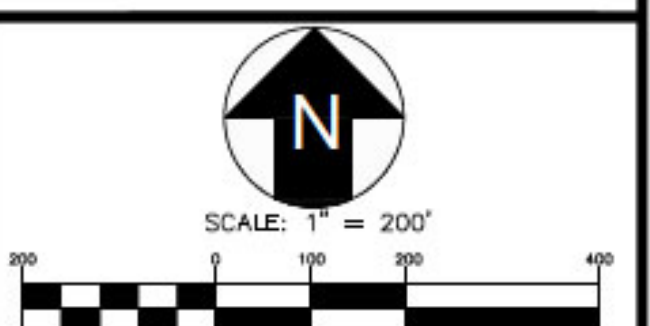

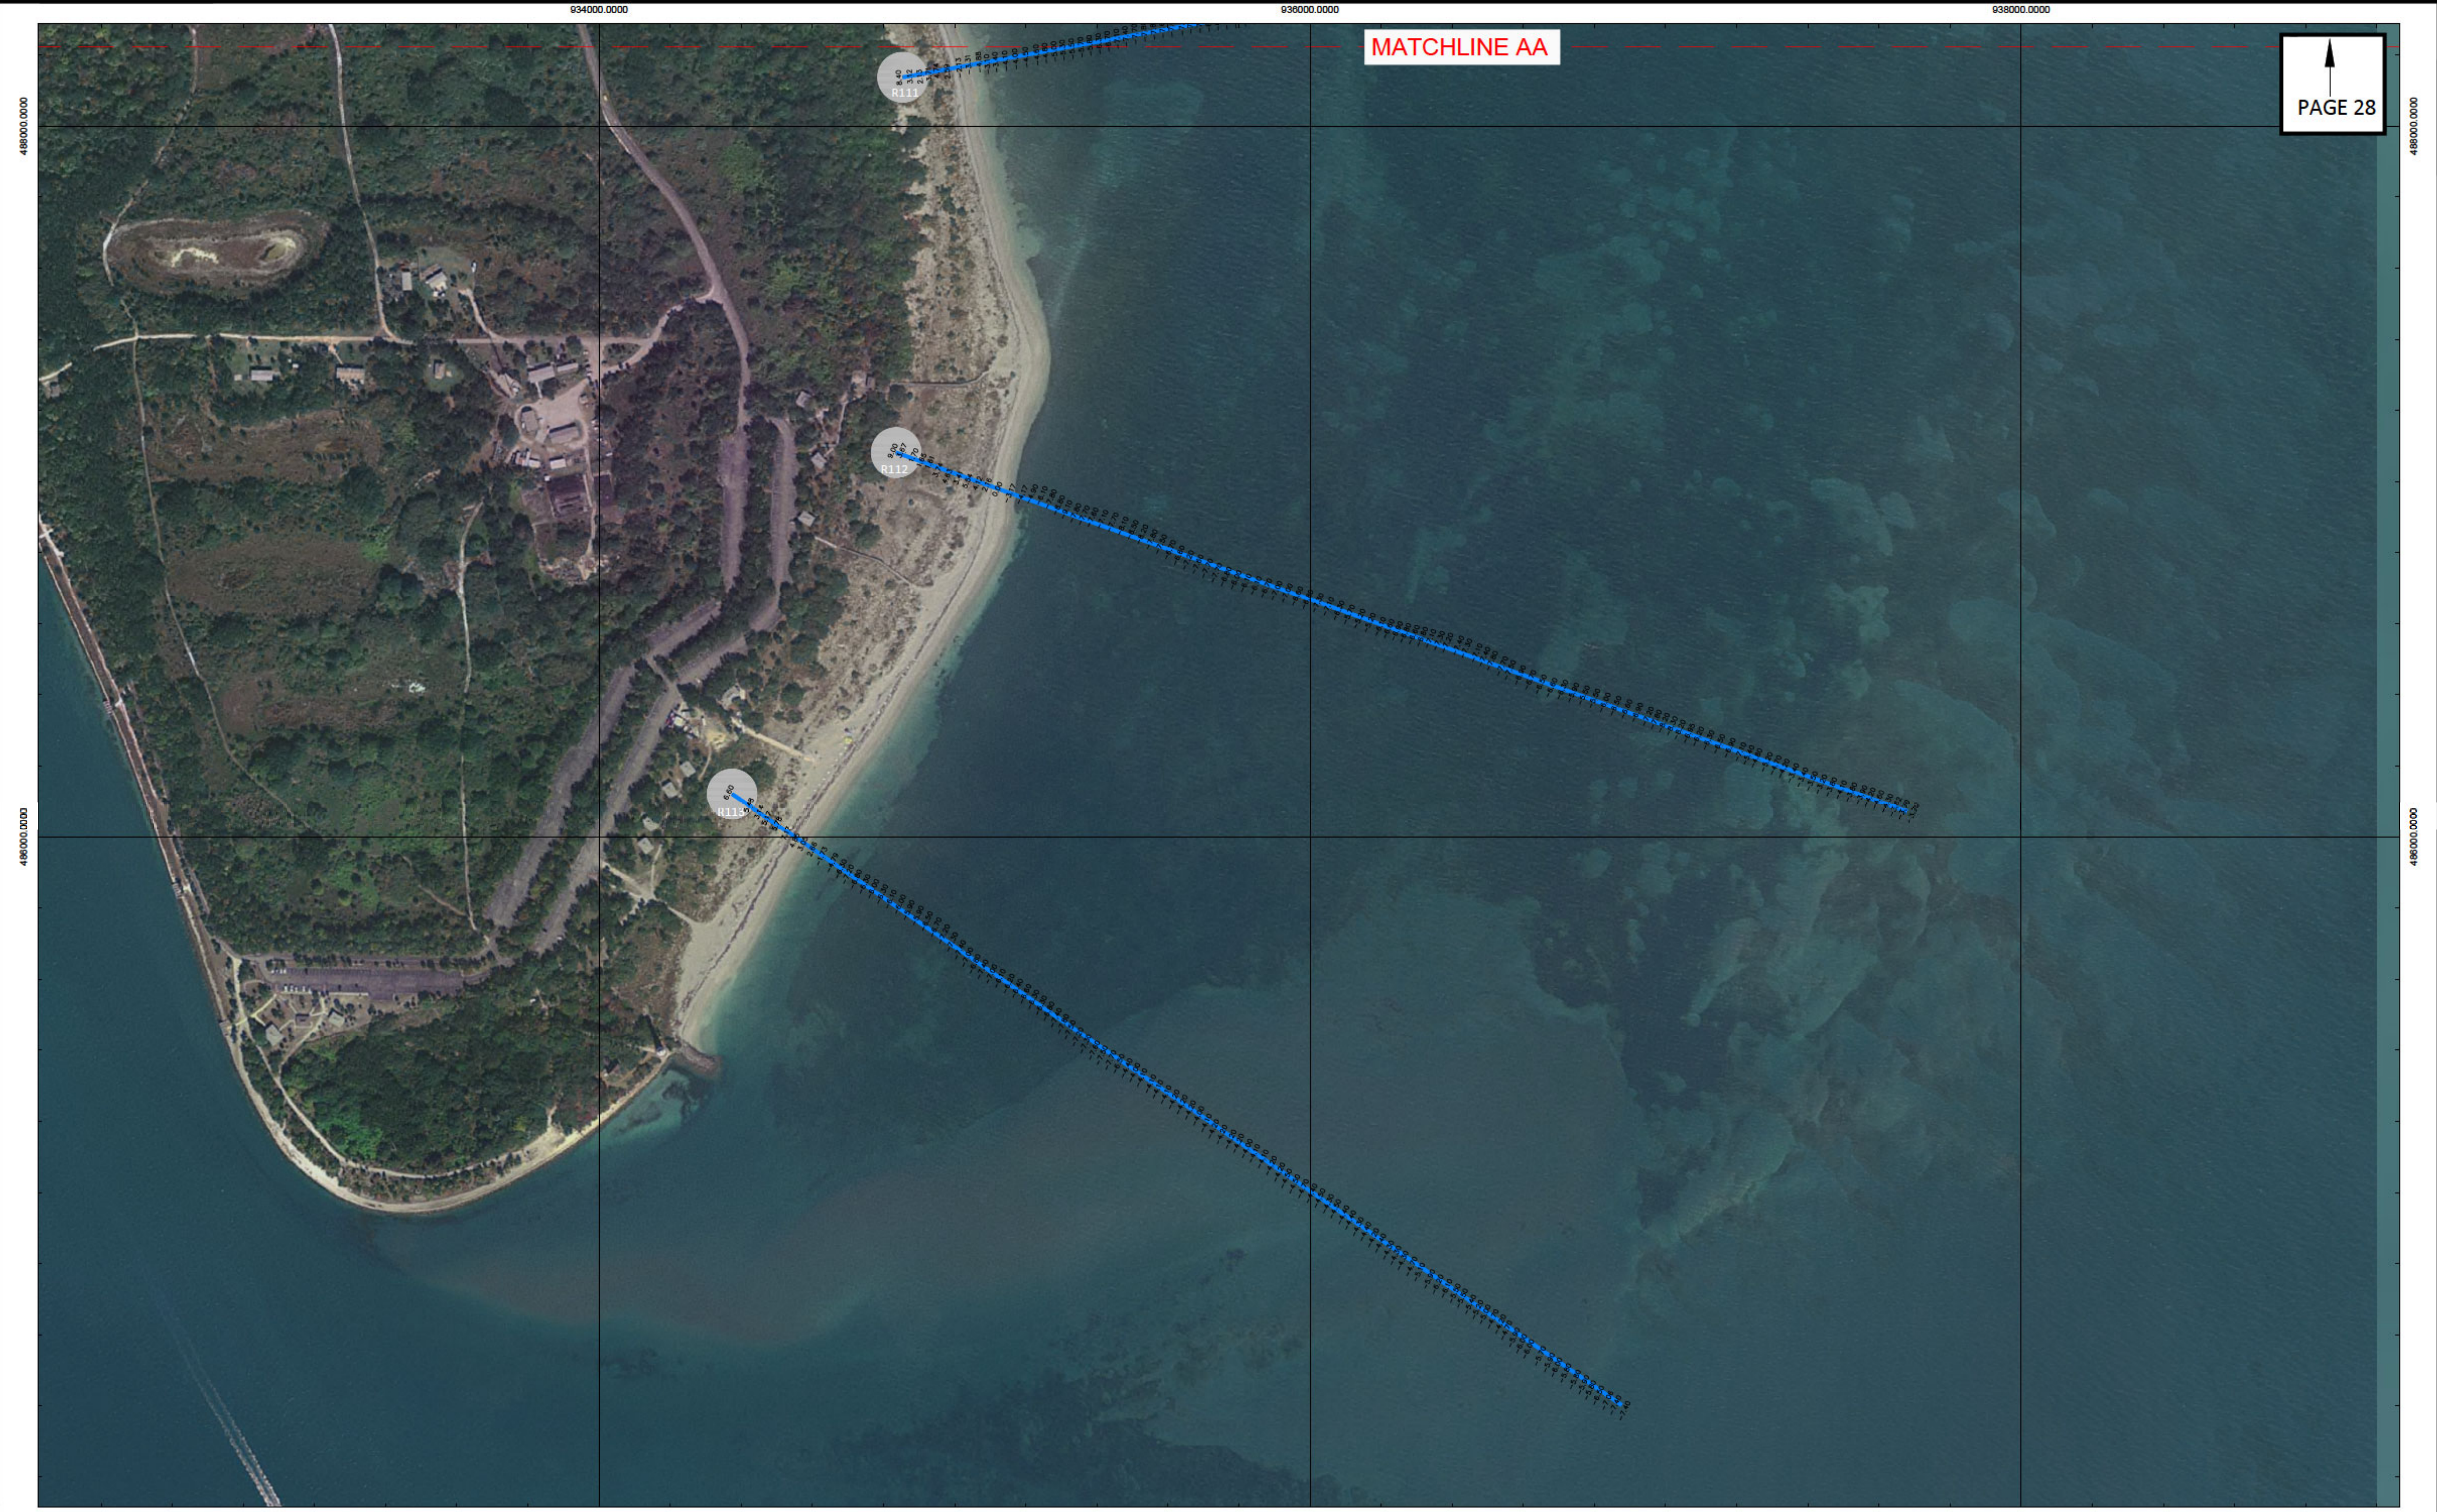


Olin Hydrographic Solutions, inc.
2900 Calusa St, Miami, Florida, 33133
16334 Port Dickenson, Jupiter, Florida, 33468
Consulting Engineering, Surveying & Mapping, and Environmental Services
Phone: (305) 619-2500 Fax: (305) 860-4411 LB # 7999 CA # 26050





PROJECT 2018 MIAMI-DADE COUNTY
MONITORING PROJECT
SURVEY TITLE TOPOGRAPHIC AND HYDROGRAPHIC SURVEYS





PROJECT INFORMATION	
OHS JOB NO:	18-017
RELEASE DATE:	APRIL 19, 2019
DRAWN BY:	JE
APPROVED BY:	TM

SHEET	LONG AND SHORT SURVEY LINES
PAGE	29

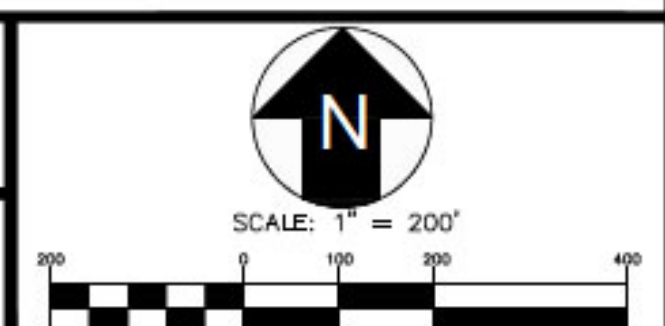

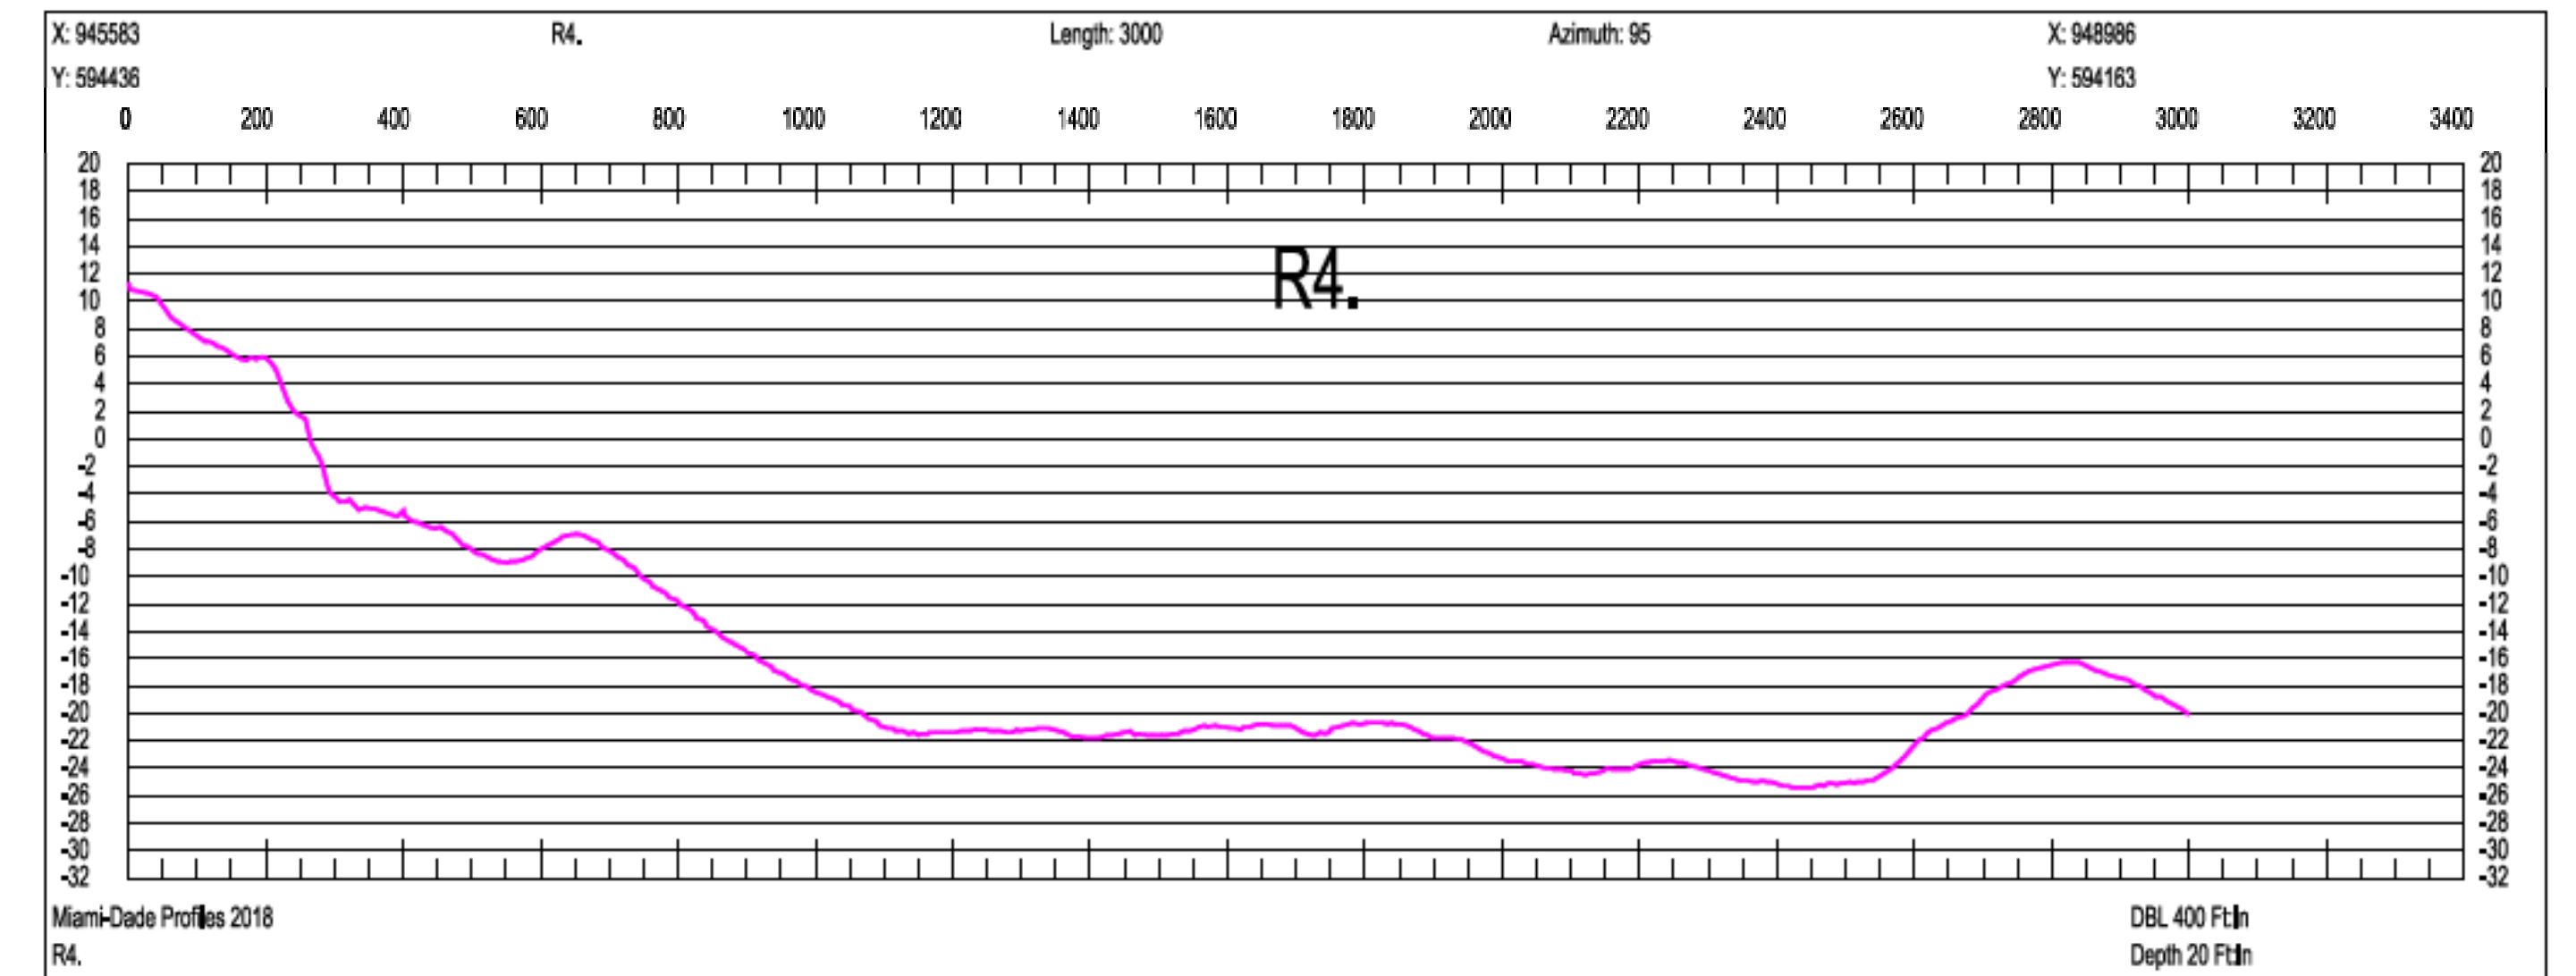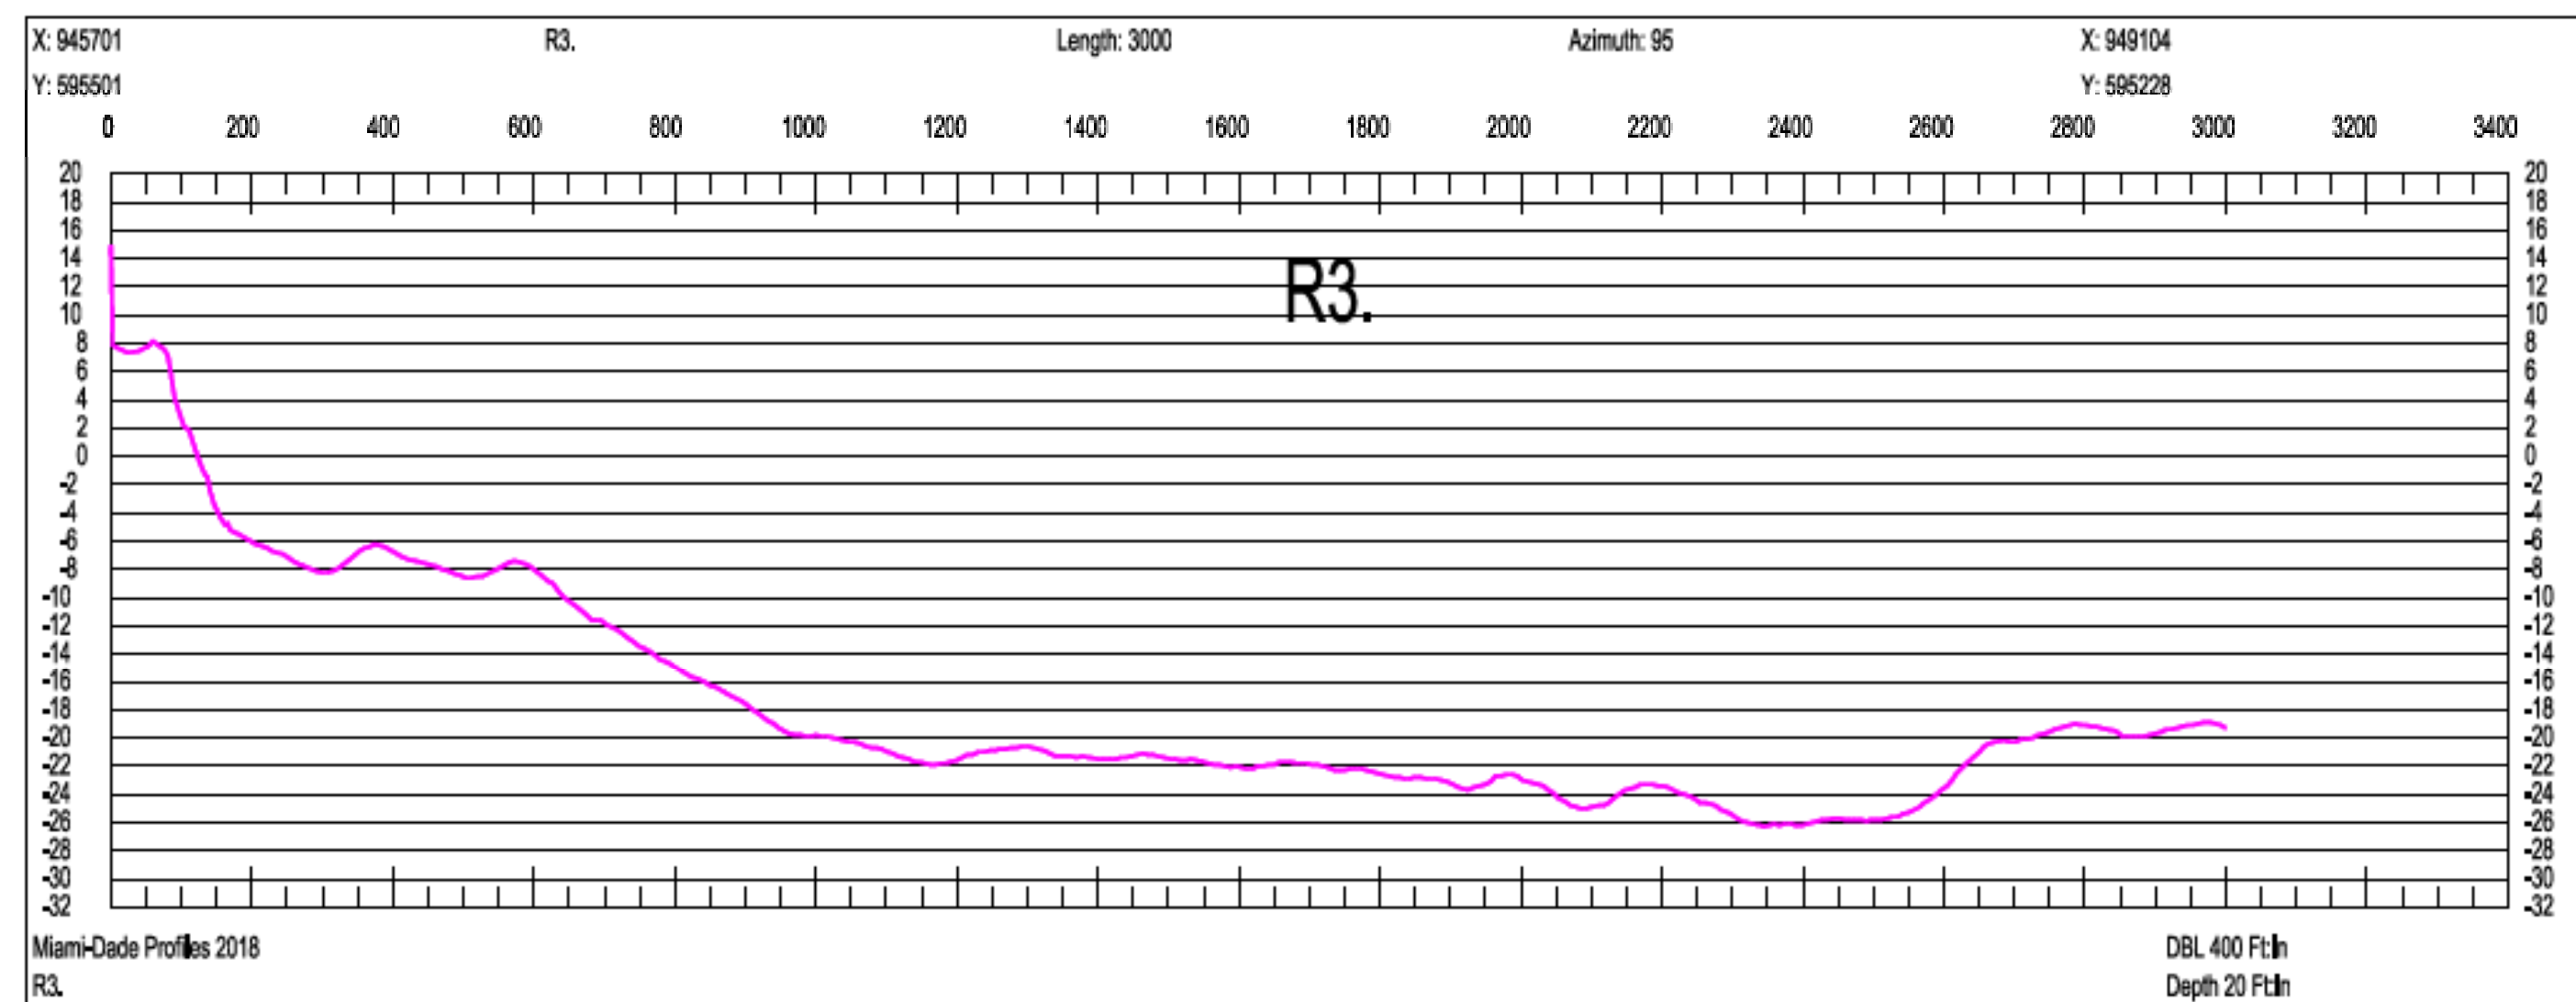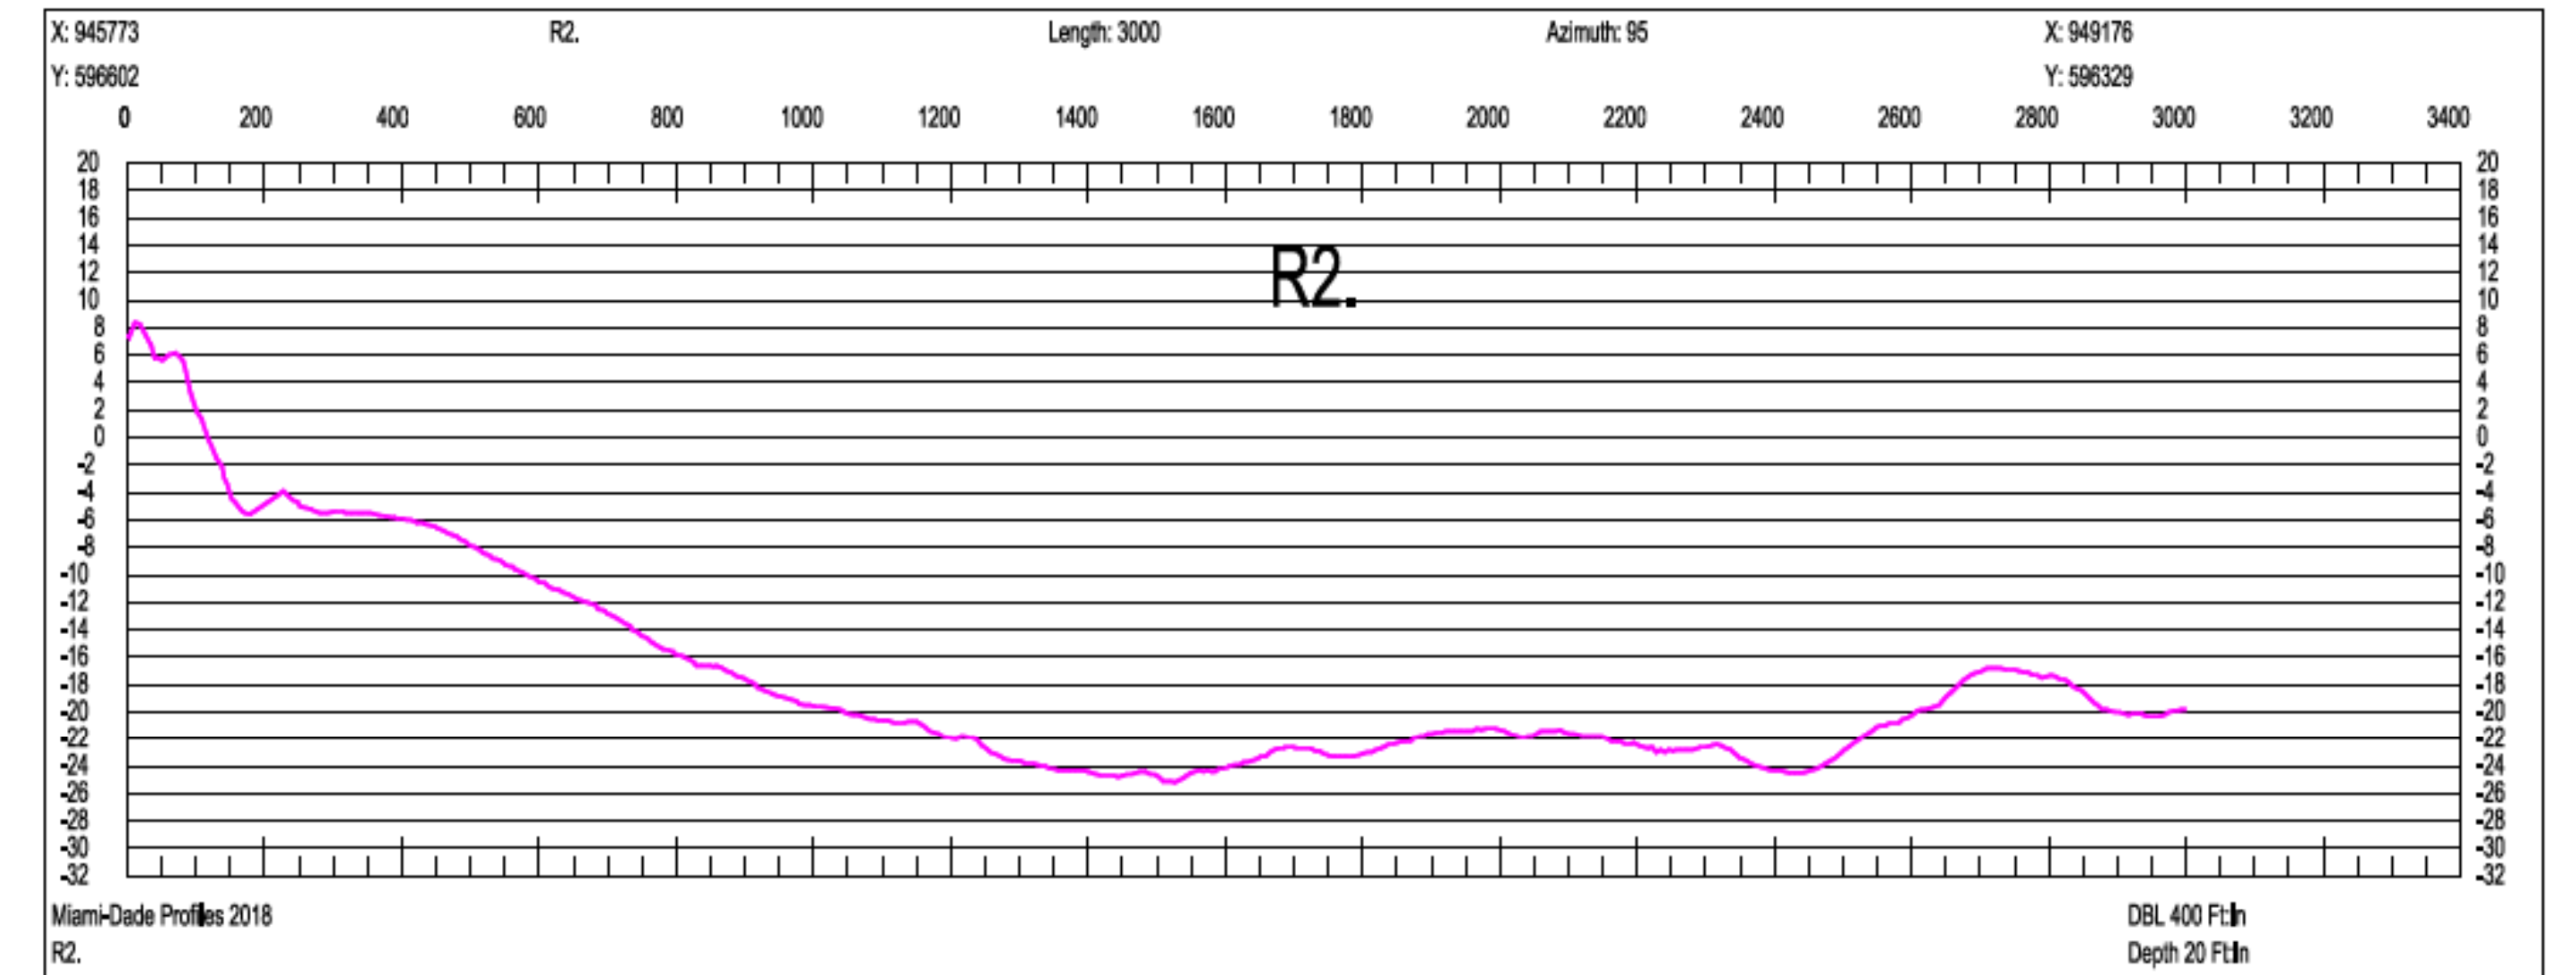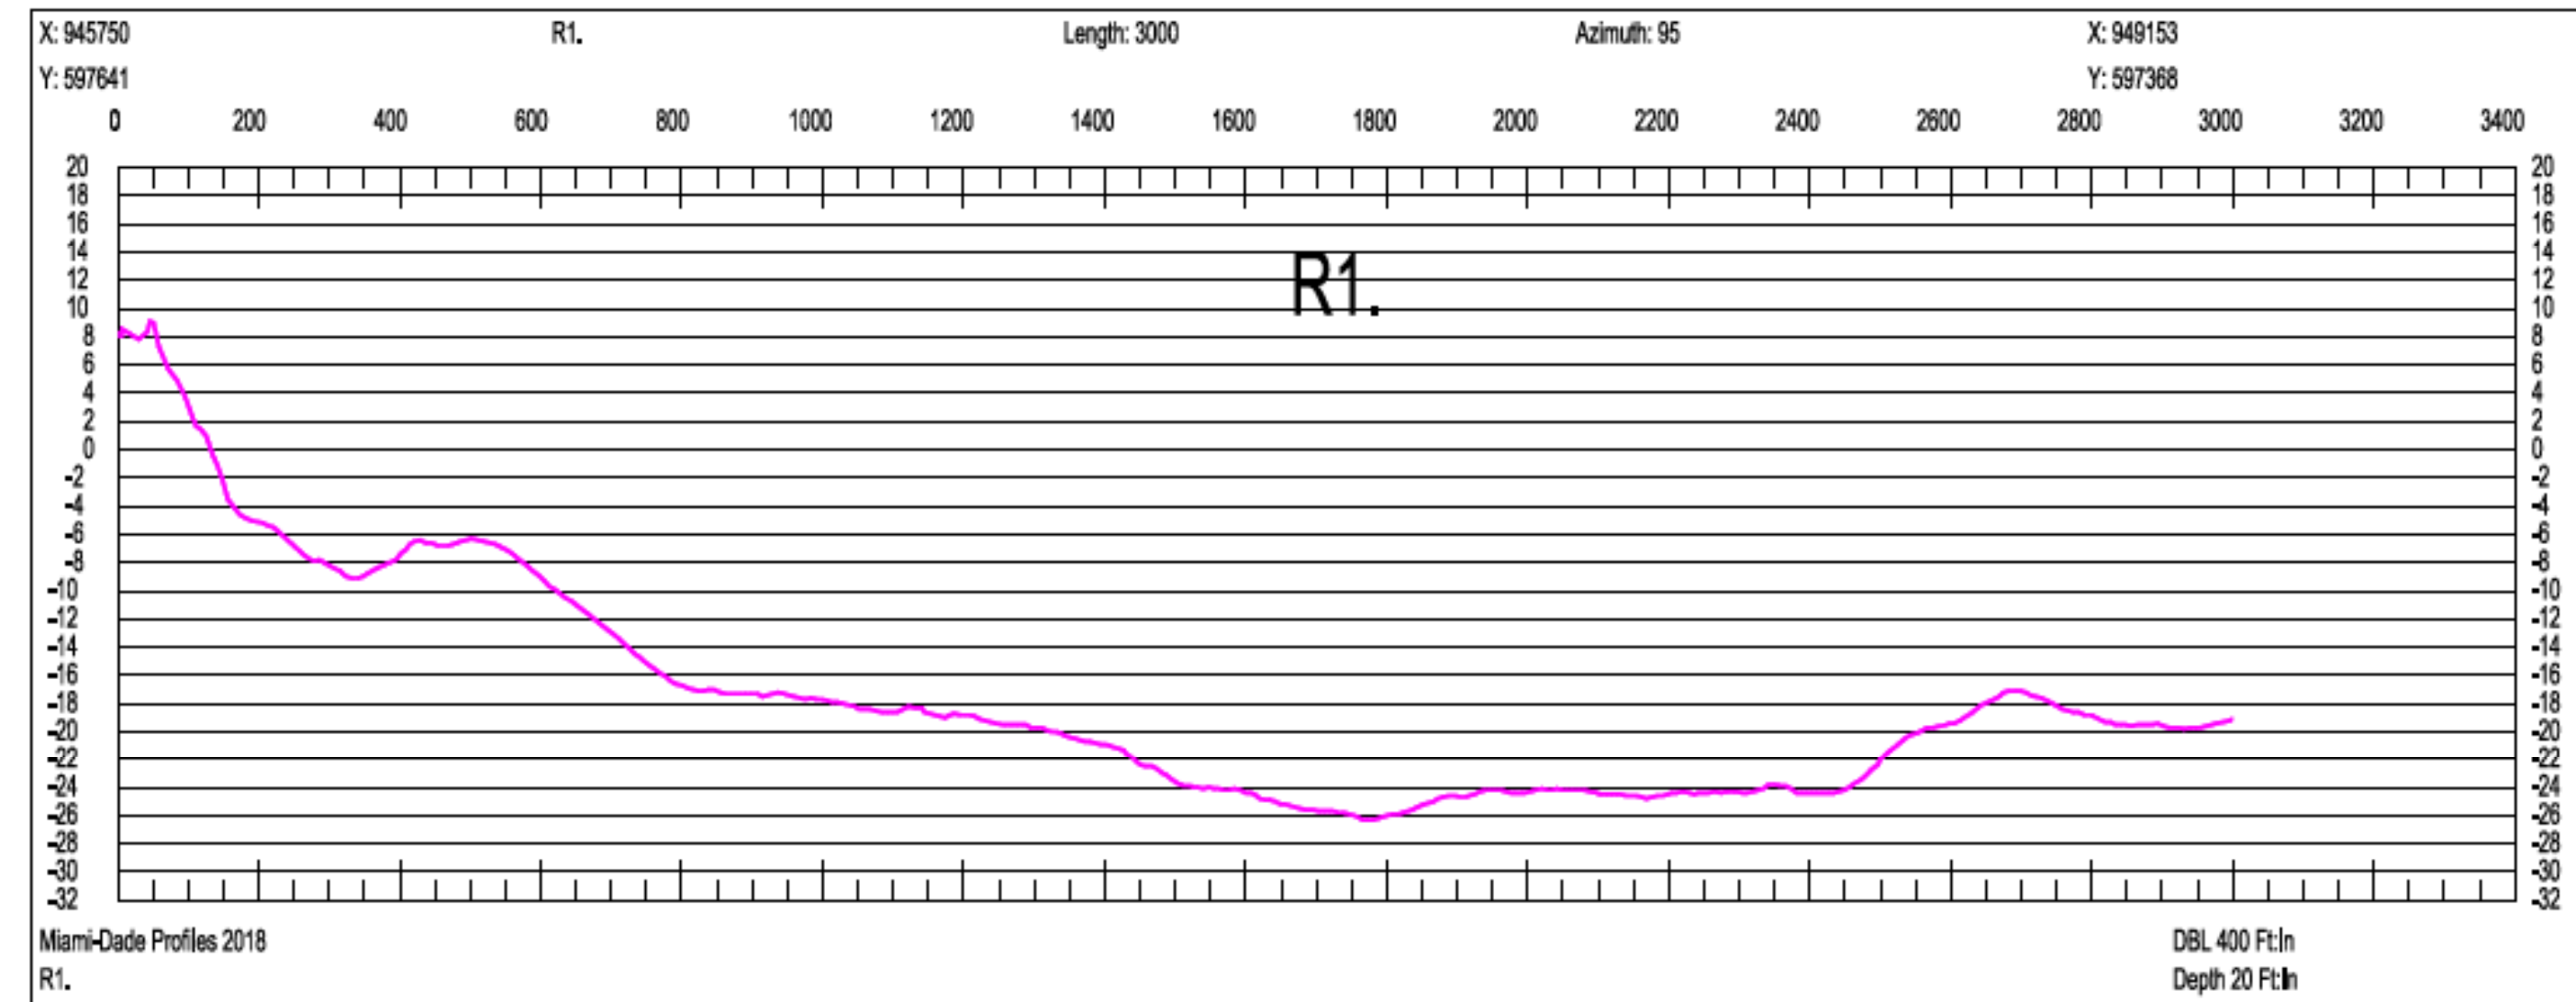

SCALE ONLY CORRECT ON A 24"x36" SHEET

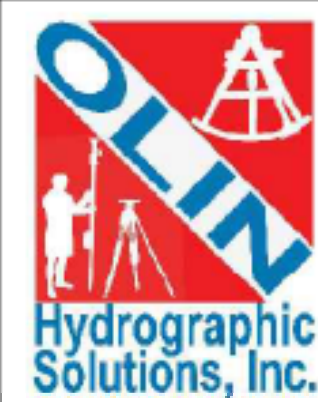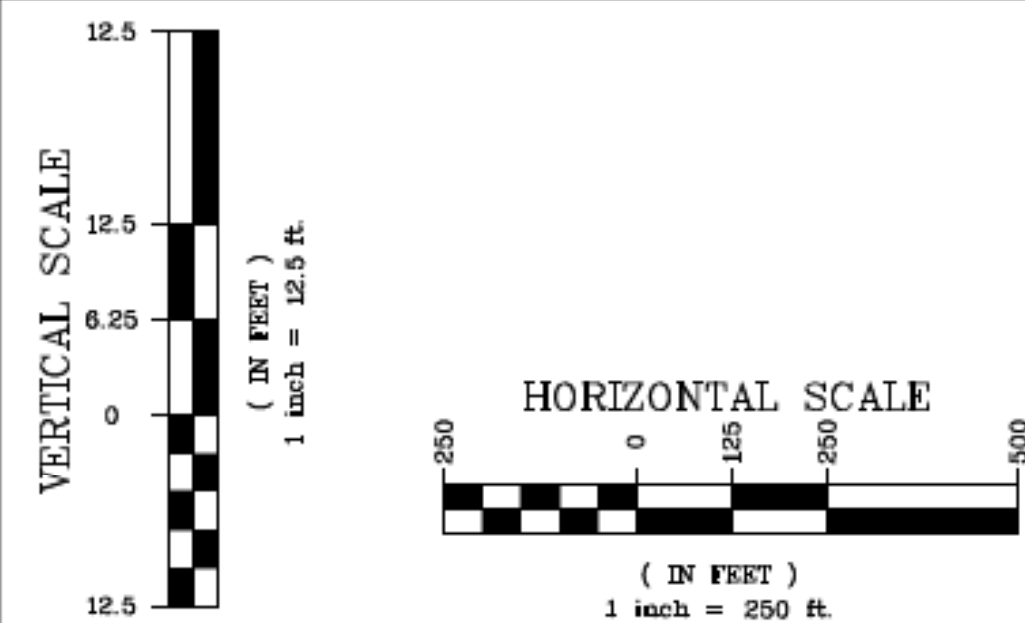

Olin Hydrographic Solutions, inc.
 2900 Calusa St, Miami, Florida, 33133
 16334 Port Dickenson, Jupiter, Florida, 33468
 Consulting Engineering, Surveying & Mapping, and Environmental Services
 Phone: (305) 619-2800 Fax: (305) 860-4411 LB # 7999 CA # 26050

PROJECT 2018 MIAMI-DADE COUNTY
 ANNUAL MONITORING PROJECT



SURVEY TITLE TOPOGRAPHIC AND HYDROGRAPHIC SURVEYS

PROJECT INFORMATION

OHS JOB NO: 18-017

RELEASE DATE: APRIL 19, 2019

DRAWN BY: JE





APPROVED BY: TM

SHEET


CROSS SECTIONS

PAGE

30

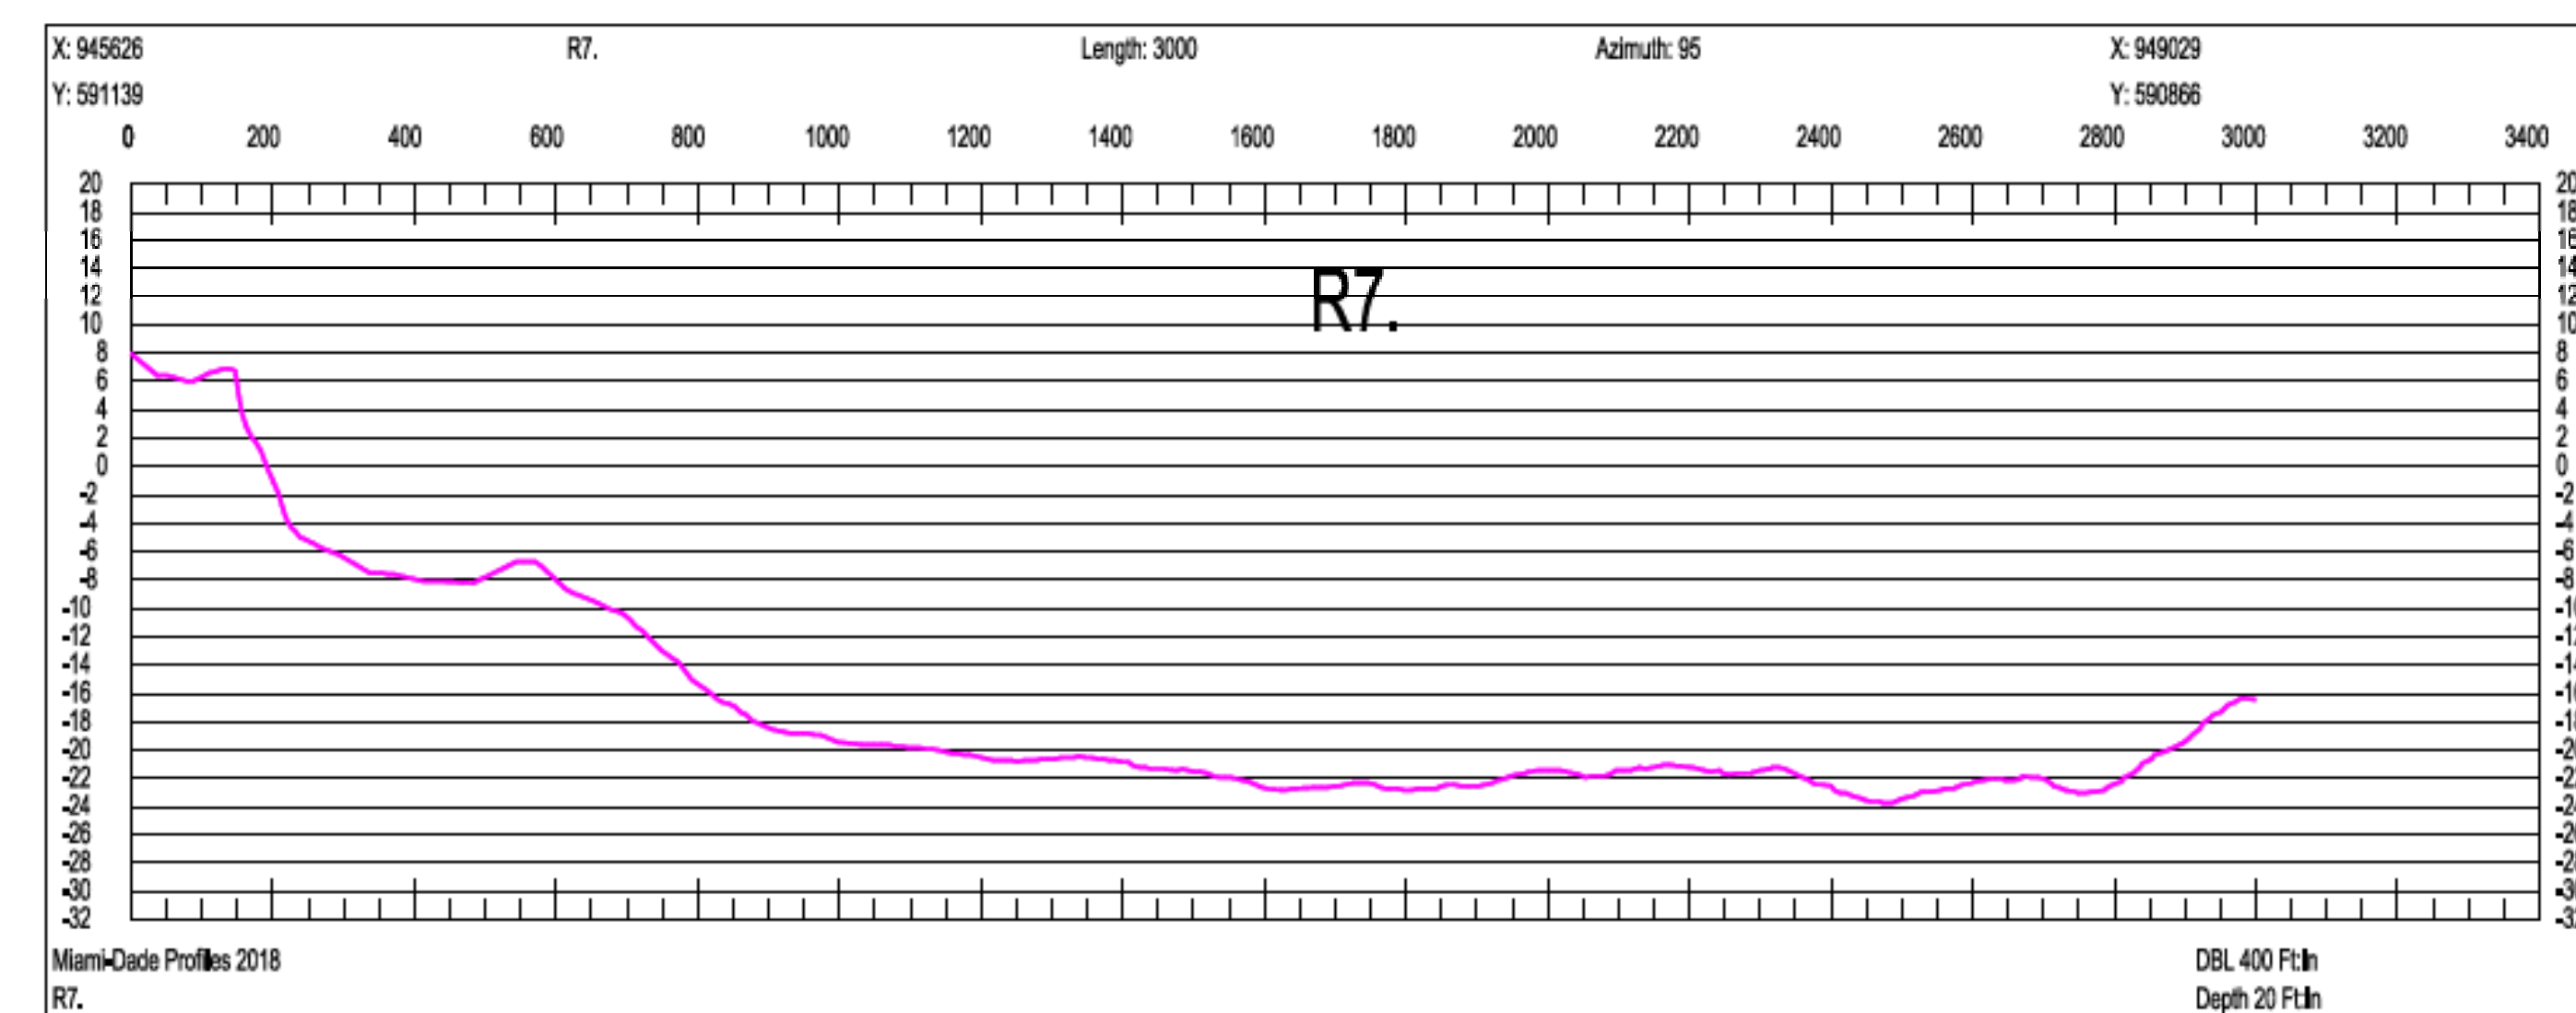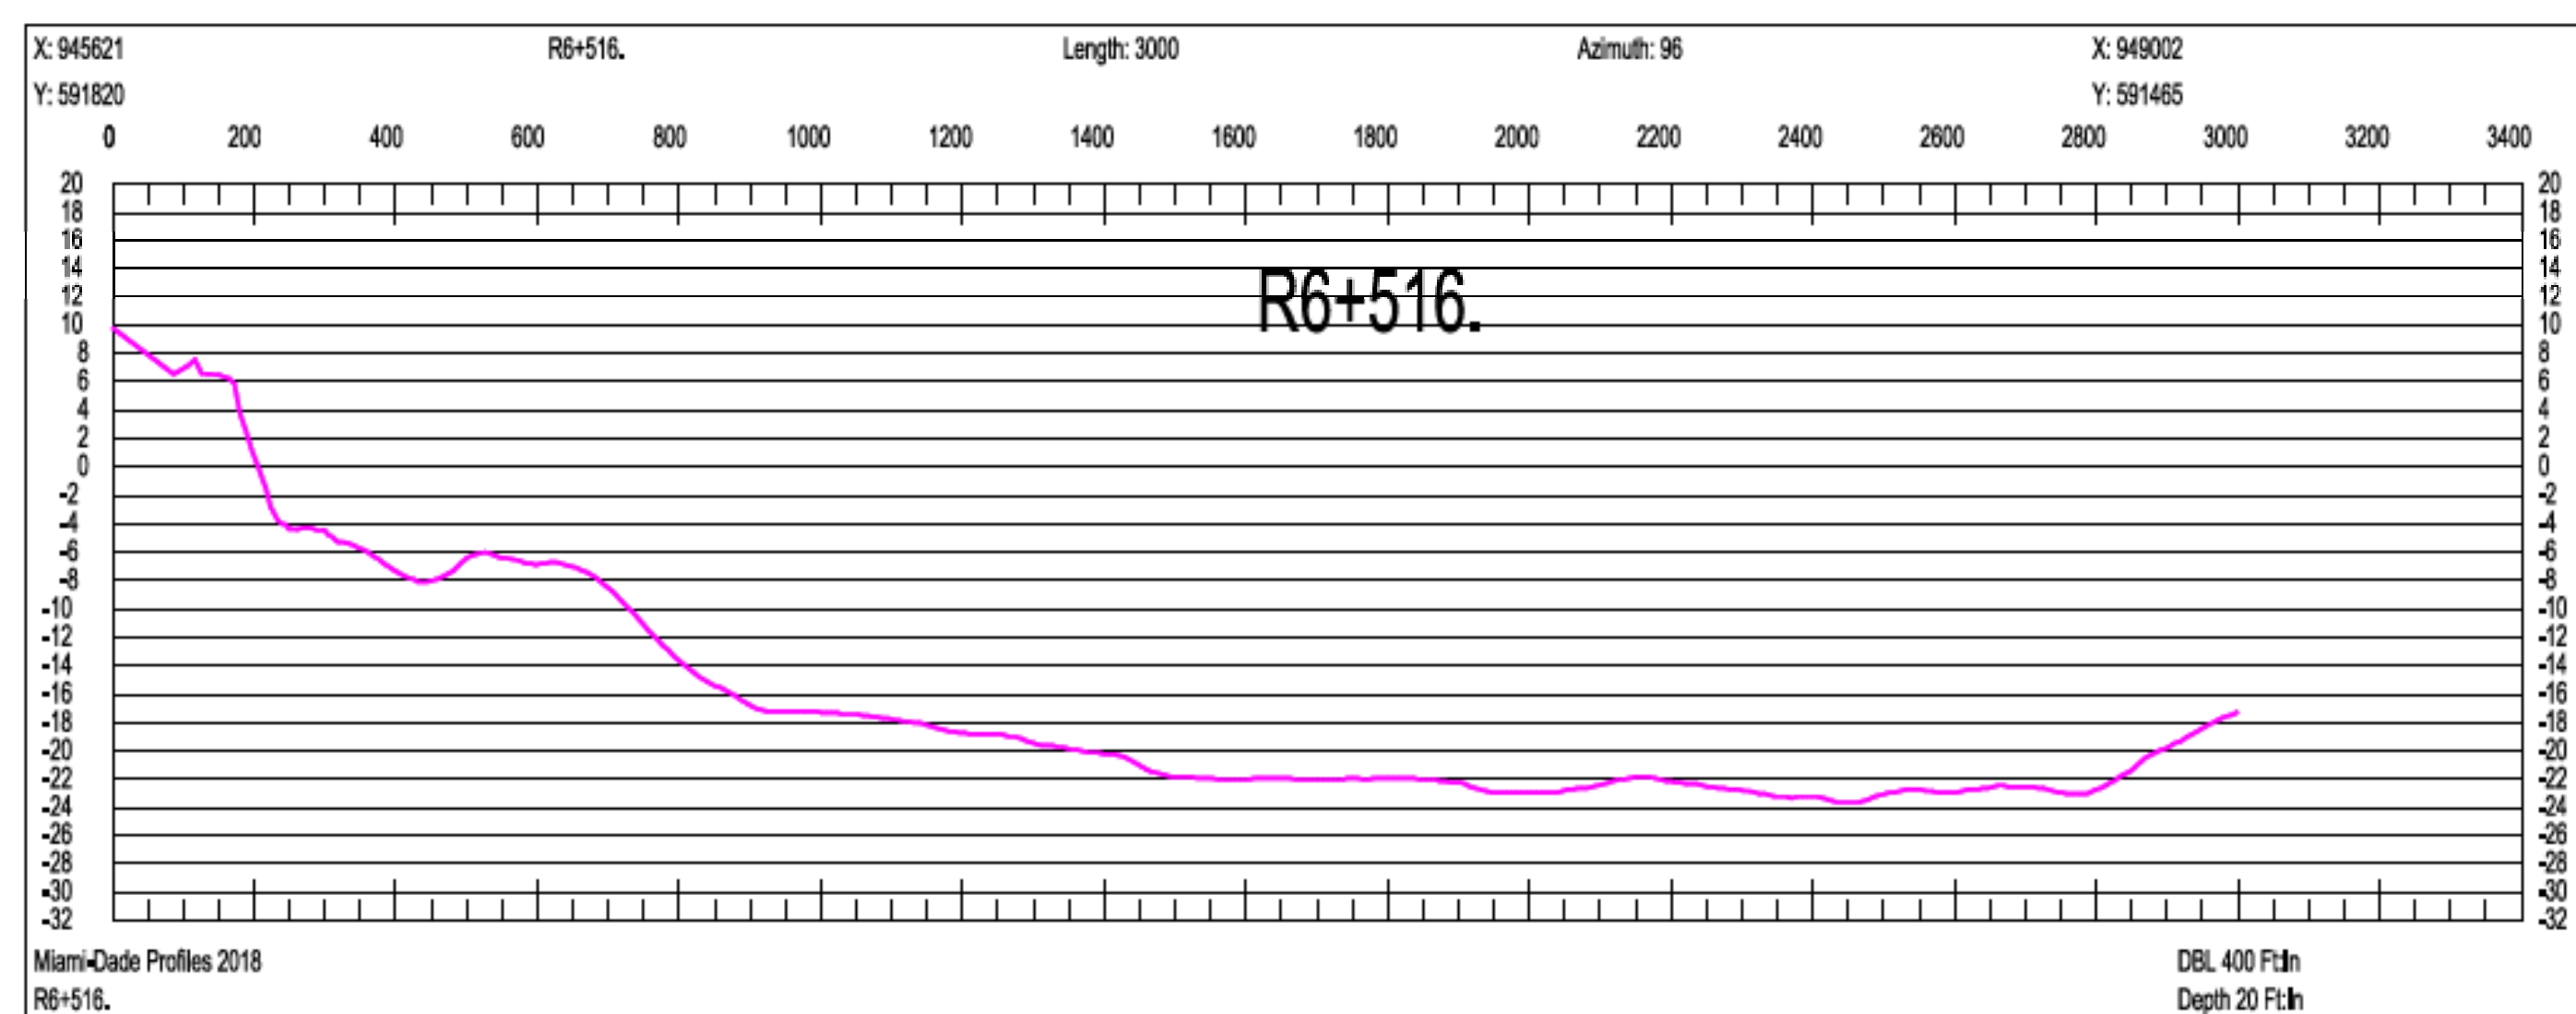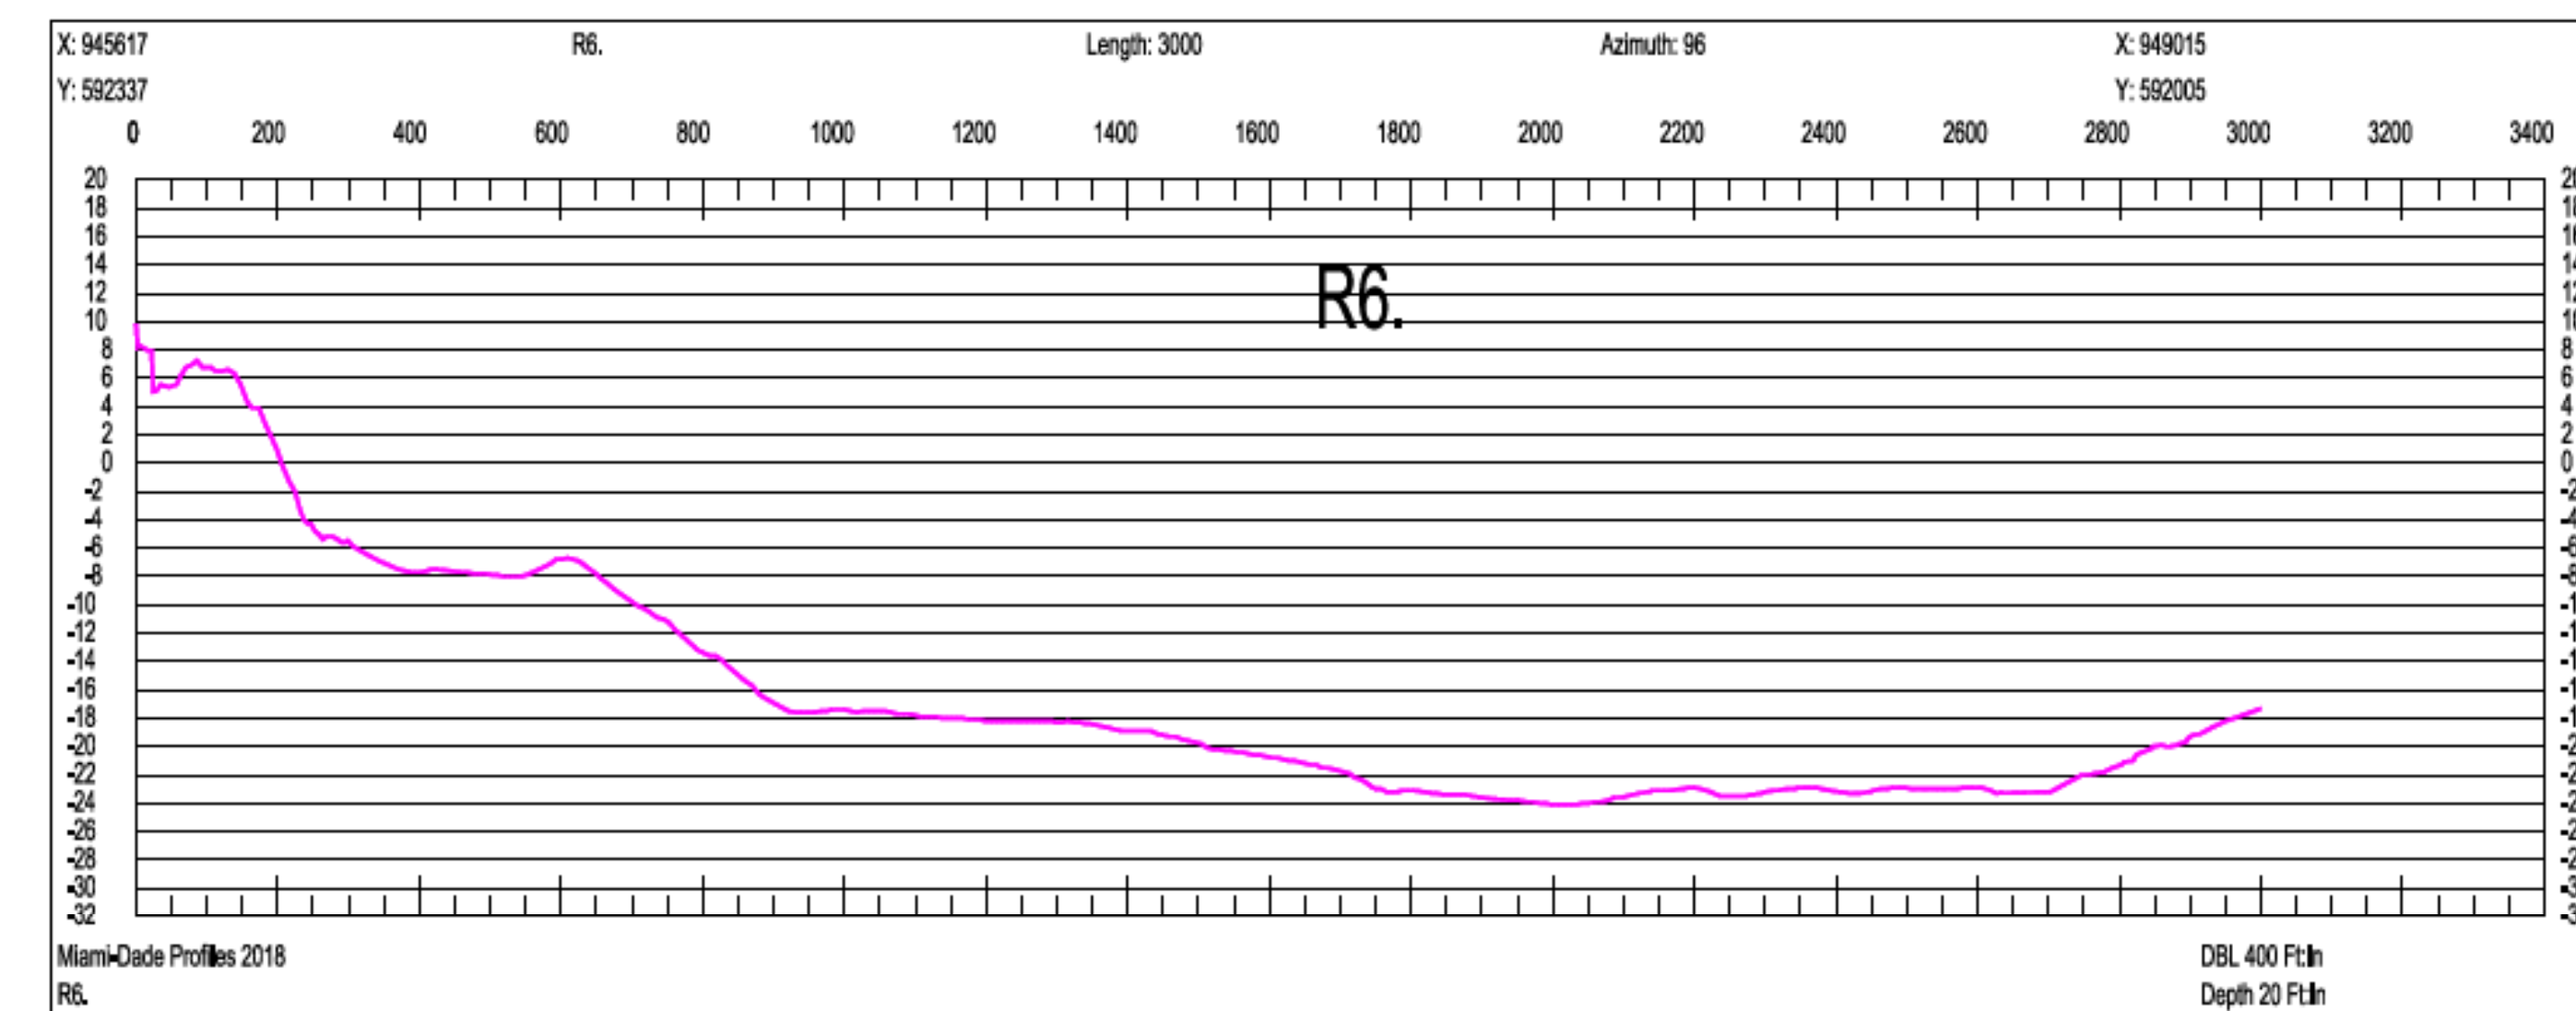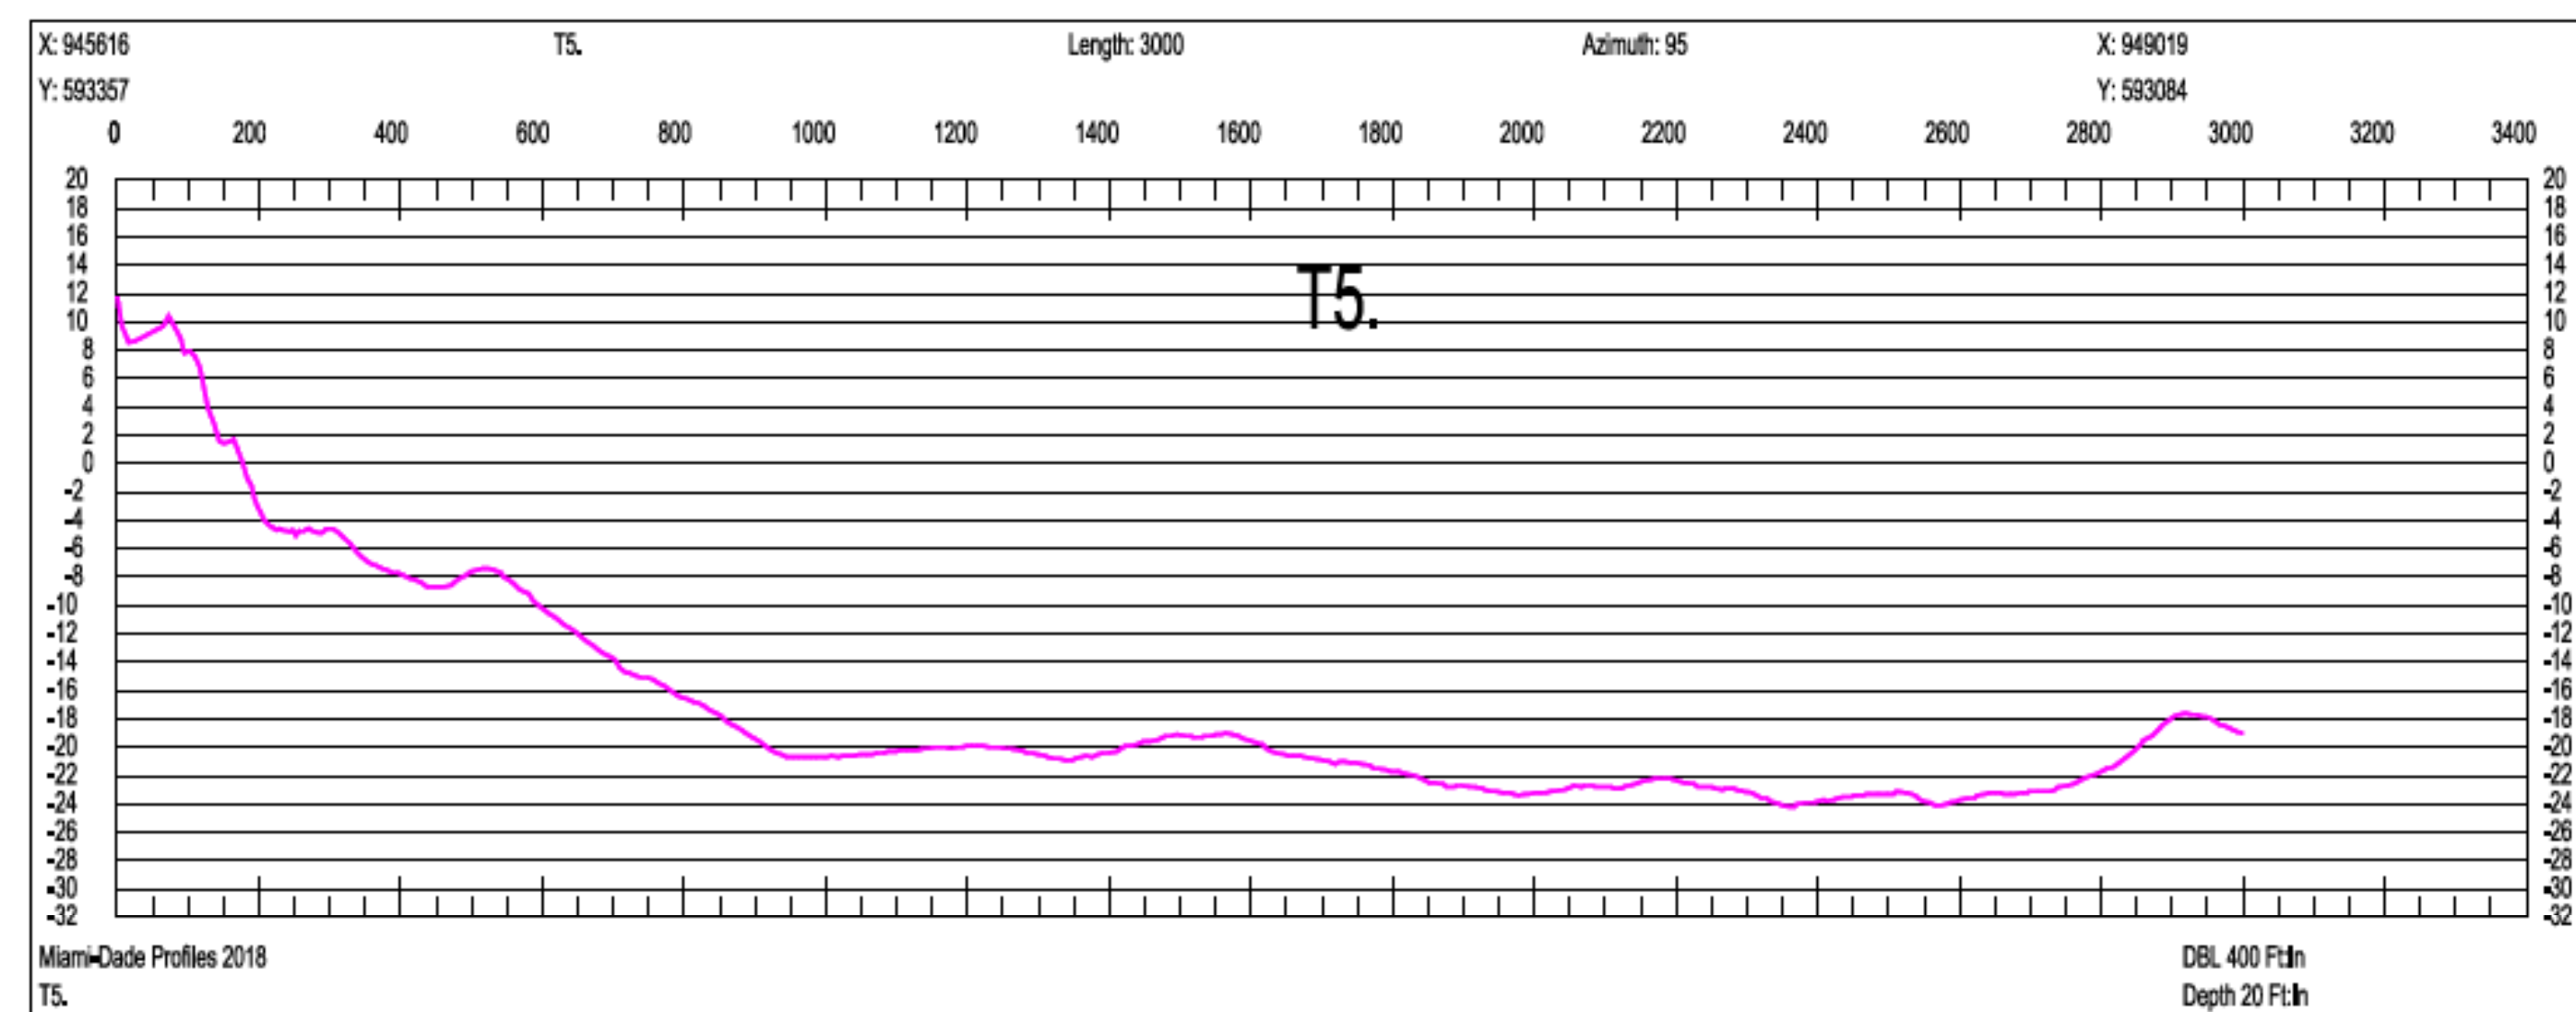

SCALE ONLY CORRECT ON A 24"x36" SHEET

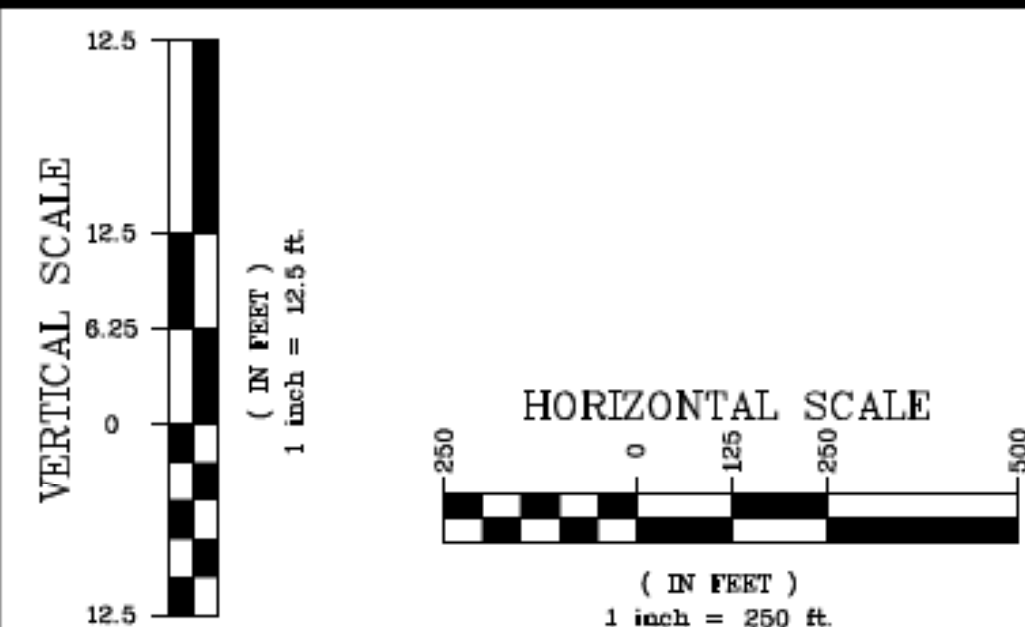

Olin Hydrographic Solutions, inc.
2900 Calusa St, Miami, Florida, 33133
16334 Port Dickenson, Jupiter, Florida, 33468
Consulting Engineering, Surveying & Mapping, and Environmental Services
Phone: (305) 619-2800 Fax: (305) 860-4411 LB # 7999 CA # 26050

PROJECT 2018 MIAMI-DADE COUNTY
ANNUAL MONITORING PROJECT



SURVEY TITLE TOPOGRAPHIC AND HYDROGRAPHIC SURVEYS

PROJECT INFORMATION

OHS JOB NO: 18-017

RELEASE DATE: APRIL 19, 2019





DRAWN BY: JE

APPROVED BY: TM


SHEET CROSS SECTIONS

PAGE

31

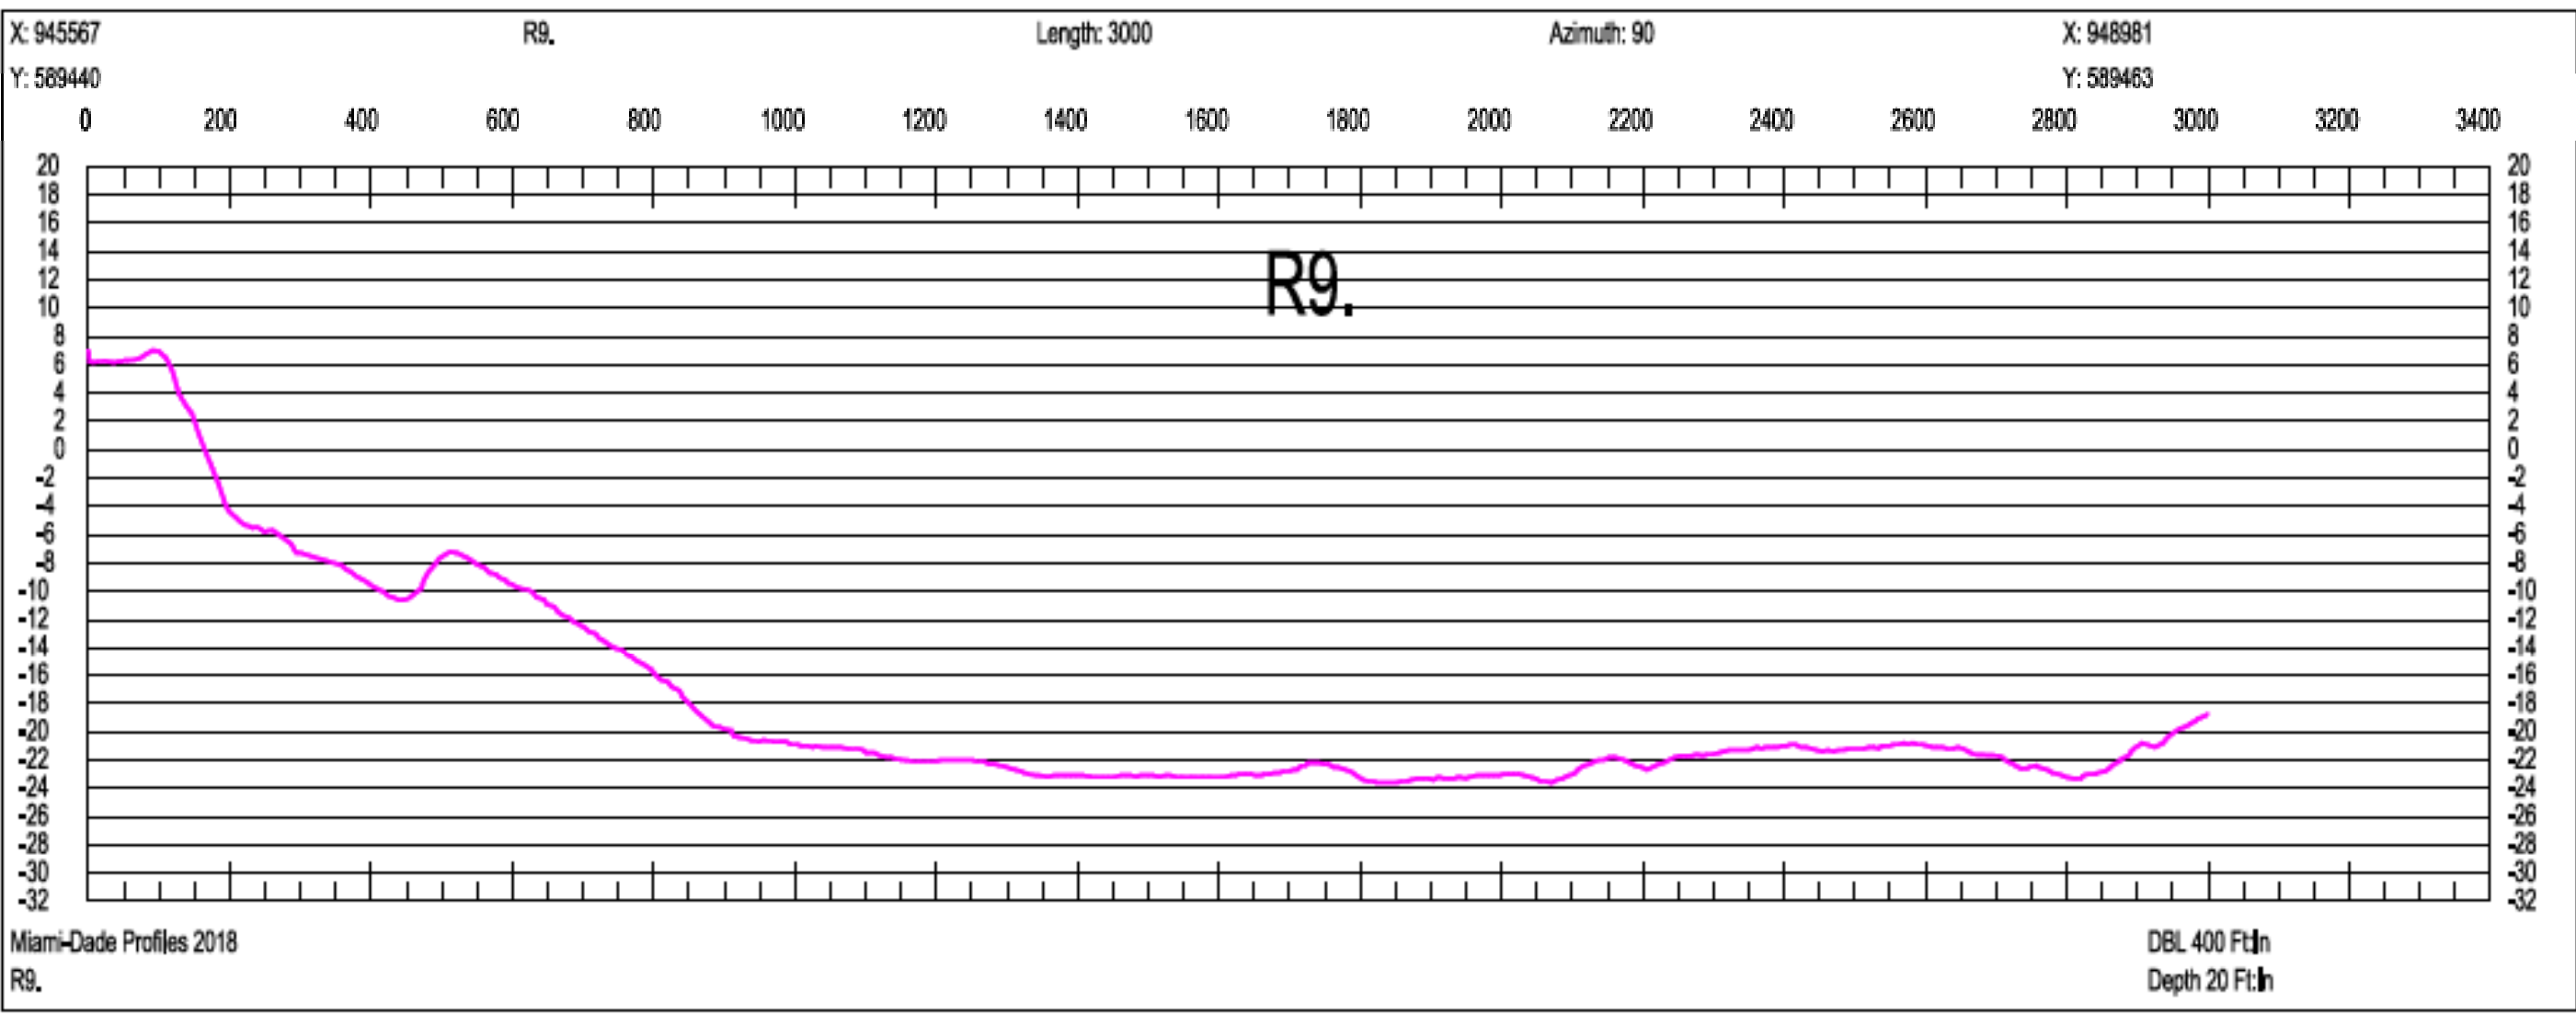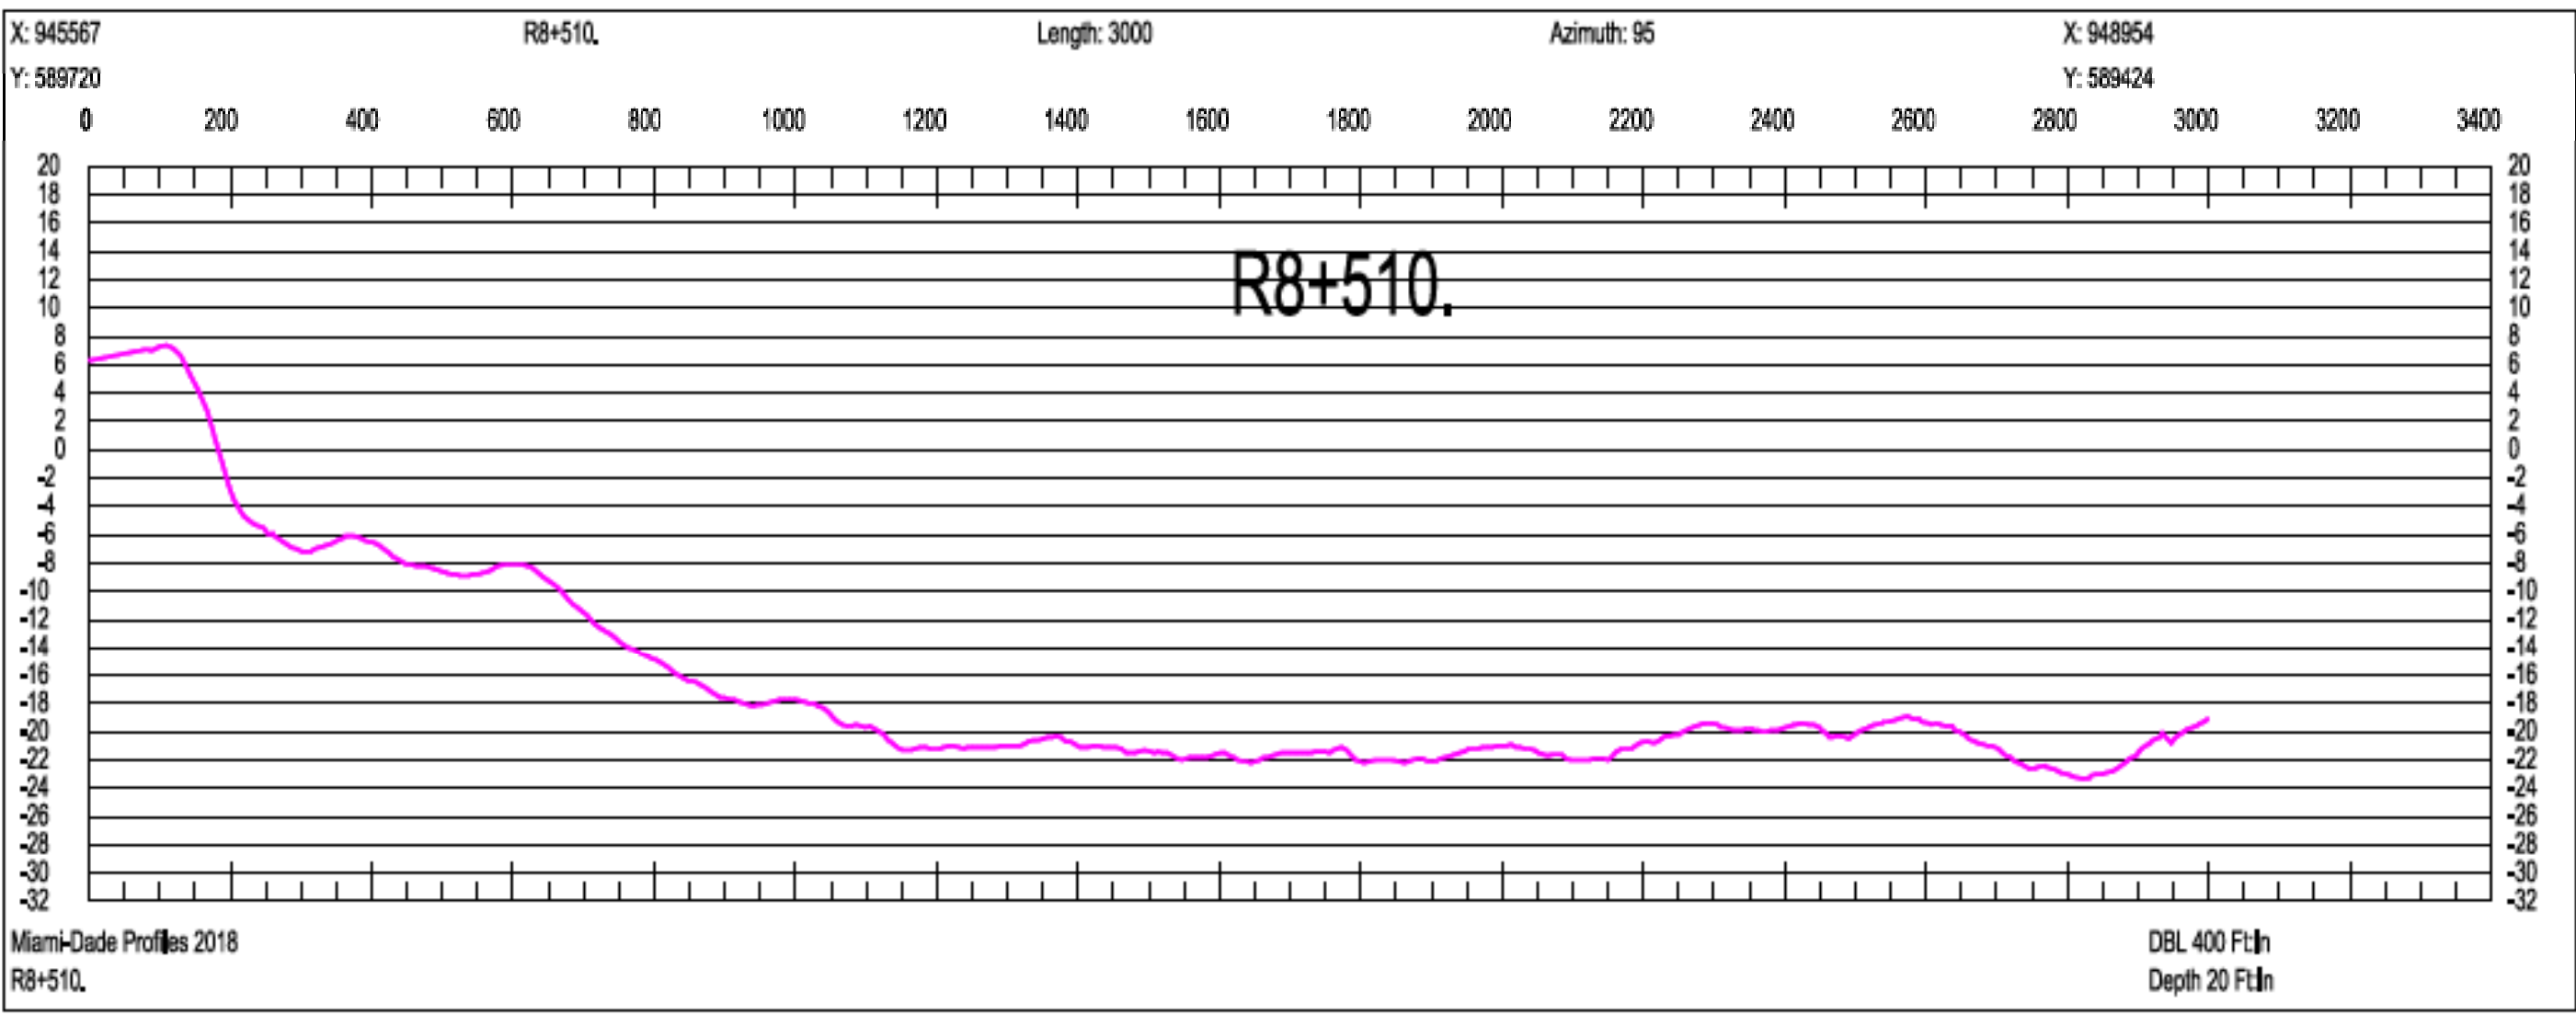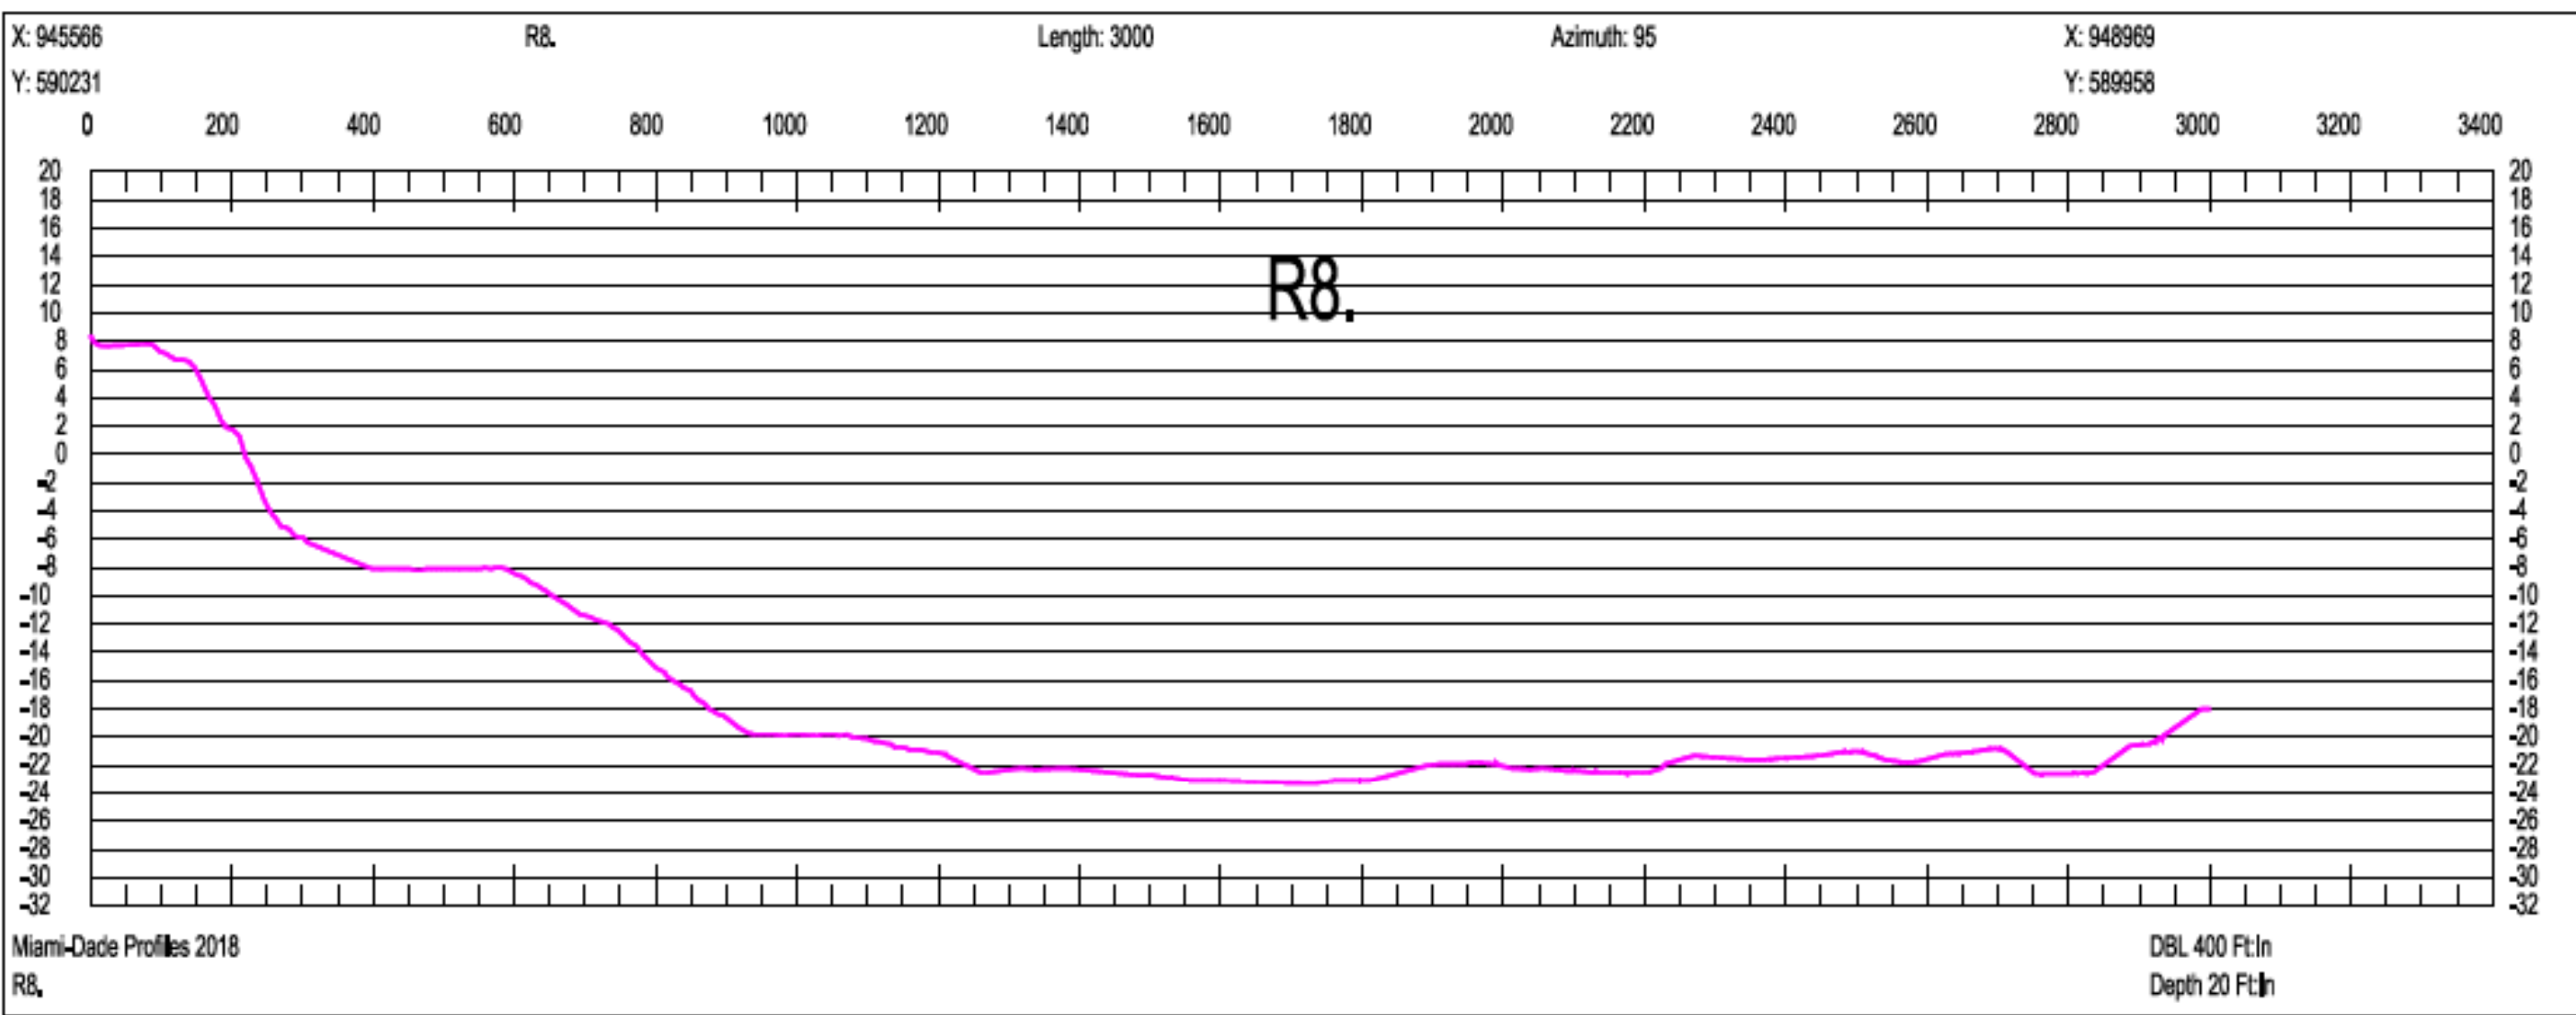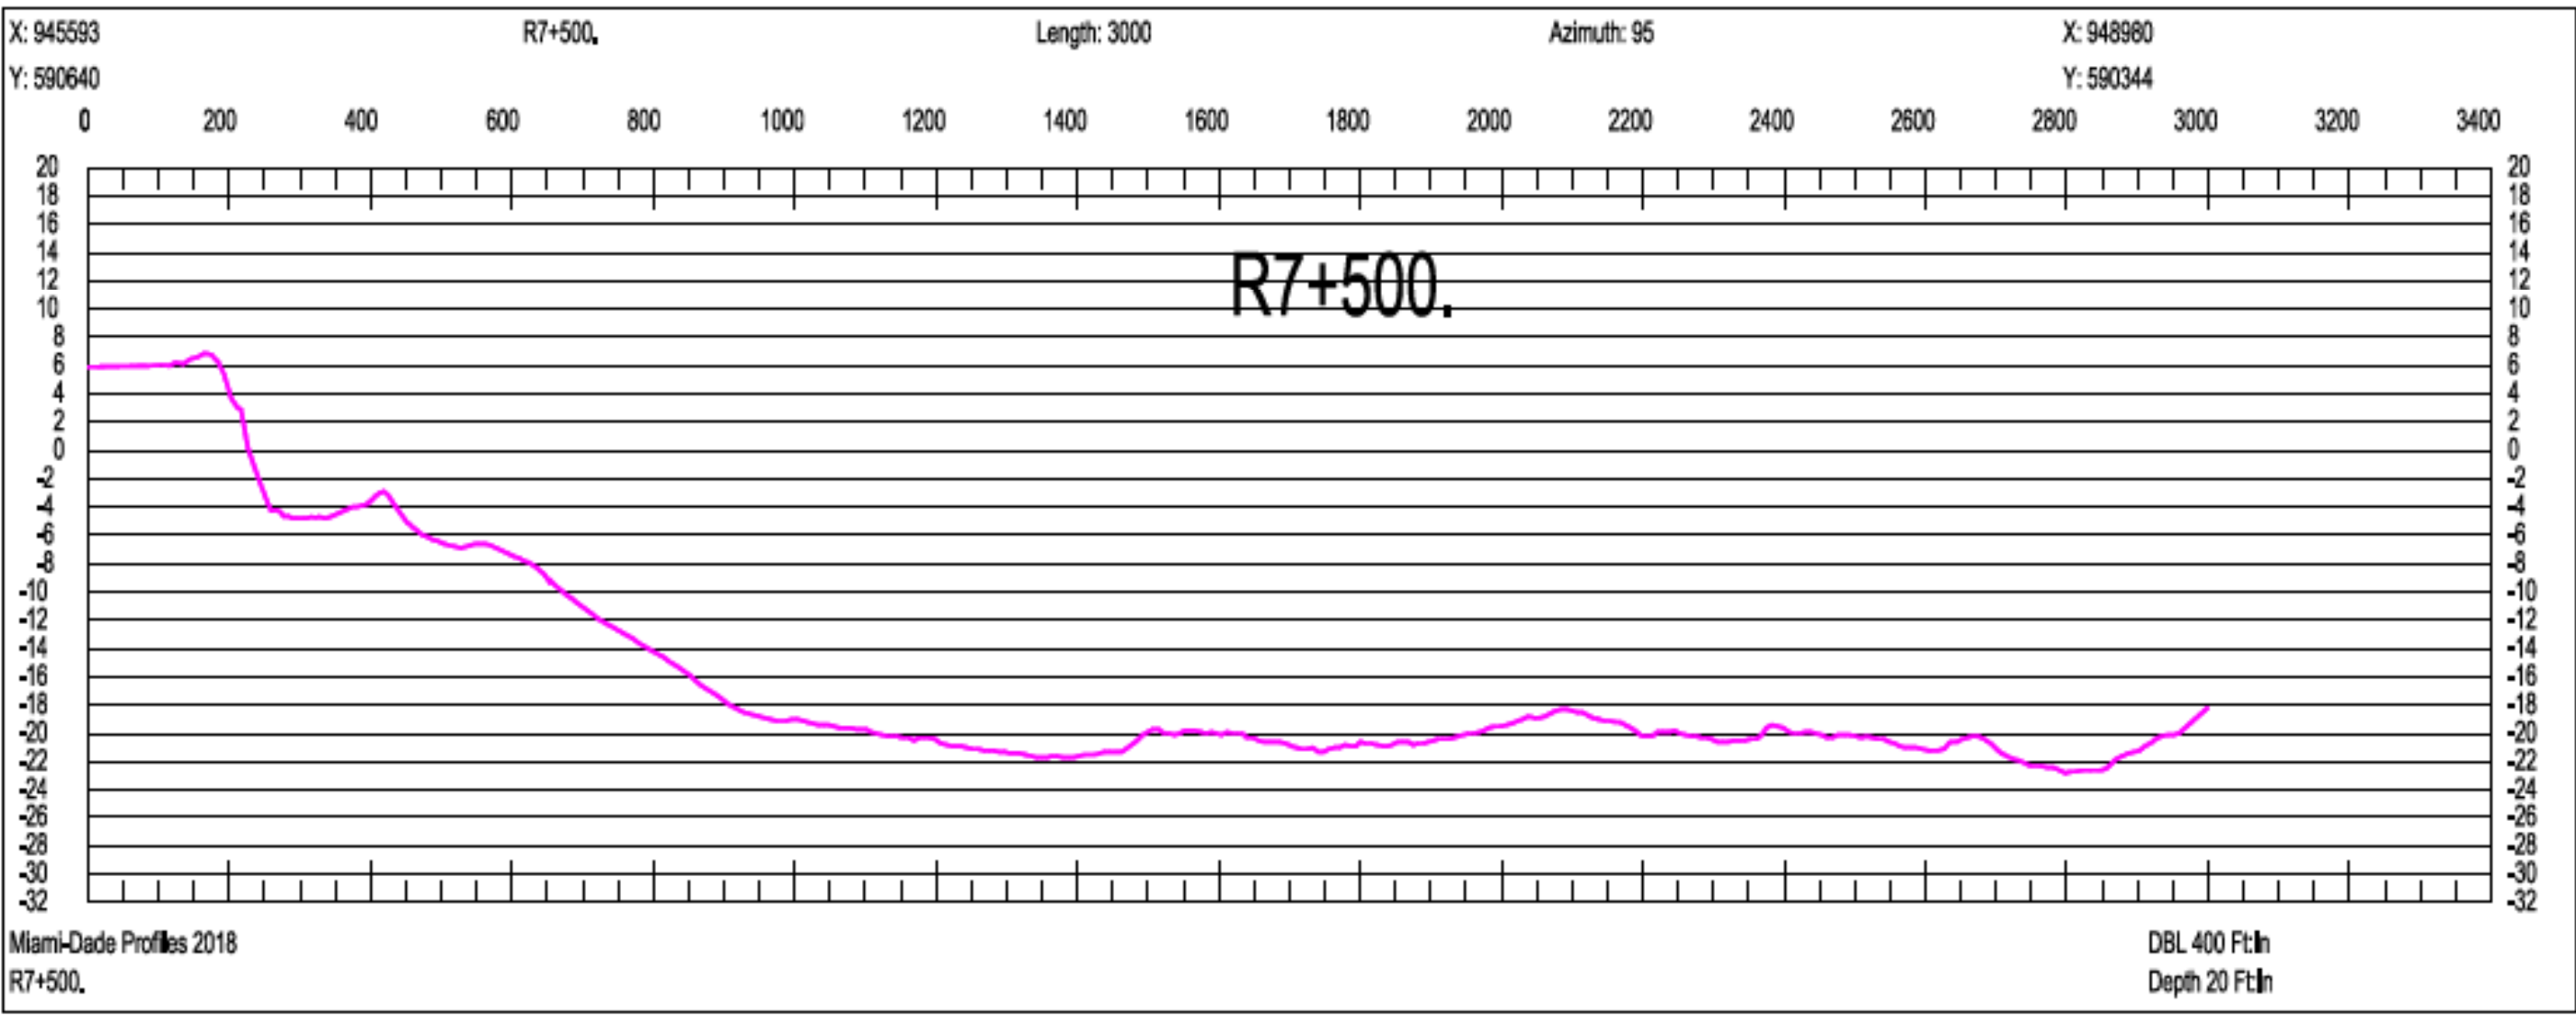

SCALE ONLY CORRECT ON A 24"x36" SHEET

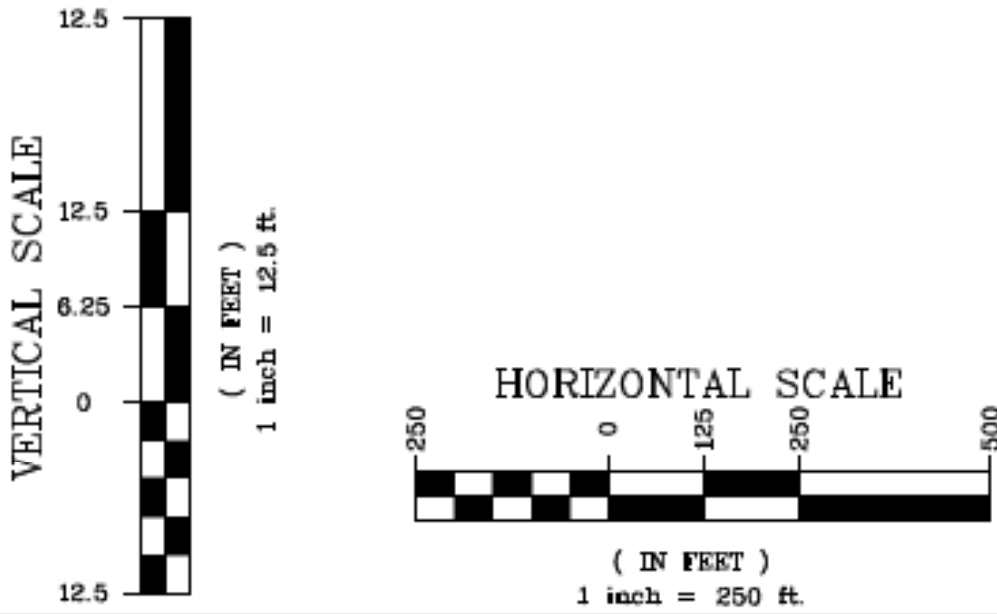

Olin Hydrographic Solutions, inc.

2900 Calusa St, Miami, Florida, 33133

16334 Port Dickenson, Jupiter, Florida, 33468

Consulting Engineering, Surveying & Mapping, and Environmental Services

Phone: (305) 619-2800

Fax: (305) 860-4411

LB # 7999

CA # 26050

PROJECT

2018 MIAMI-DADE COUNTY
ANNUAL MONITORING PROJECT



SURVEY TITLE

TOPOGRAPHIC AND HYDROGRAPHIC SURVEYS

PROJECT INFORMATION

OHS JOB NO: 18-017

RELEASE DATE: APRIL 19, 2019

DRAWN BY: JE





APPROVED BY: TM

SHEET


CROSS SECTIONS

PAGE

32

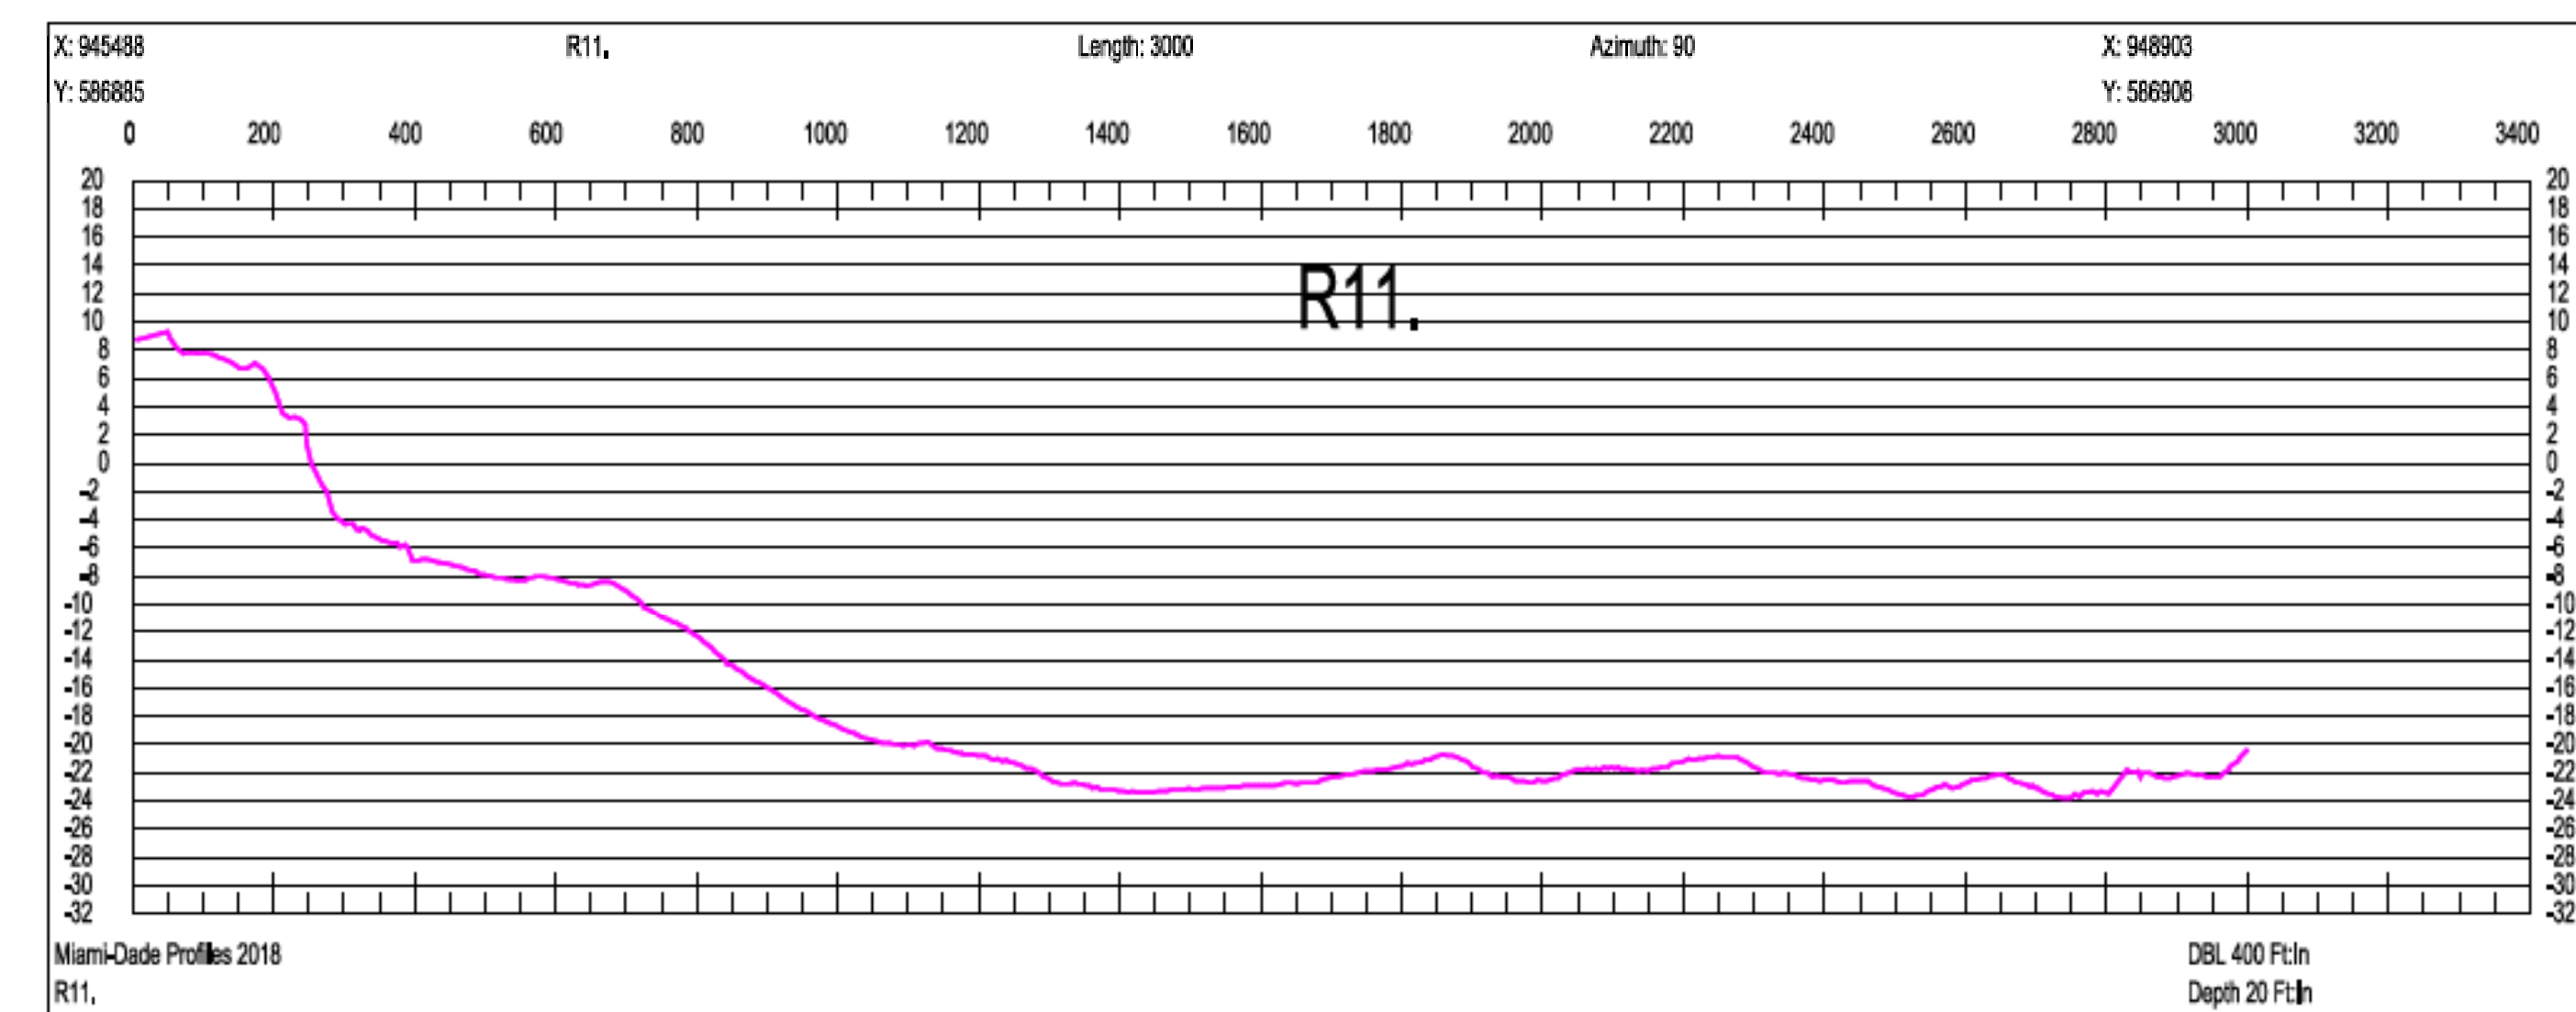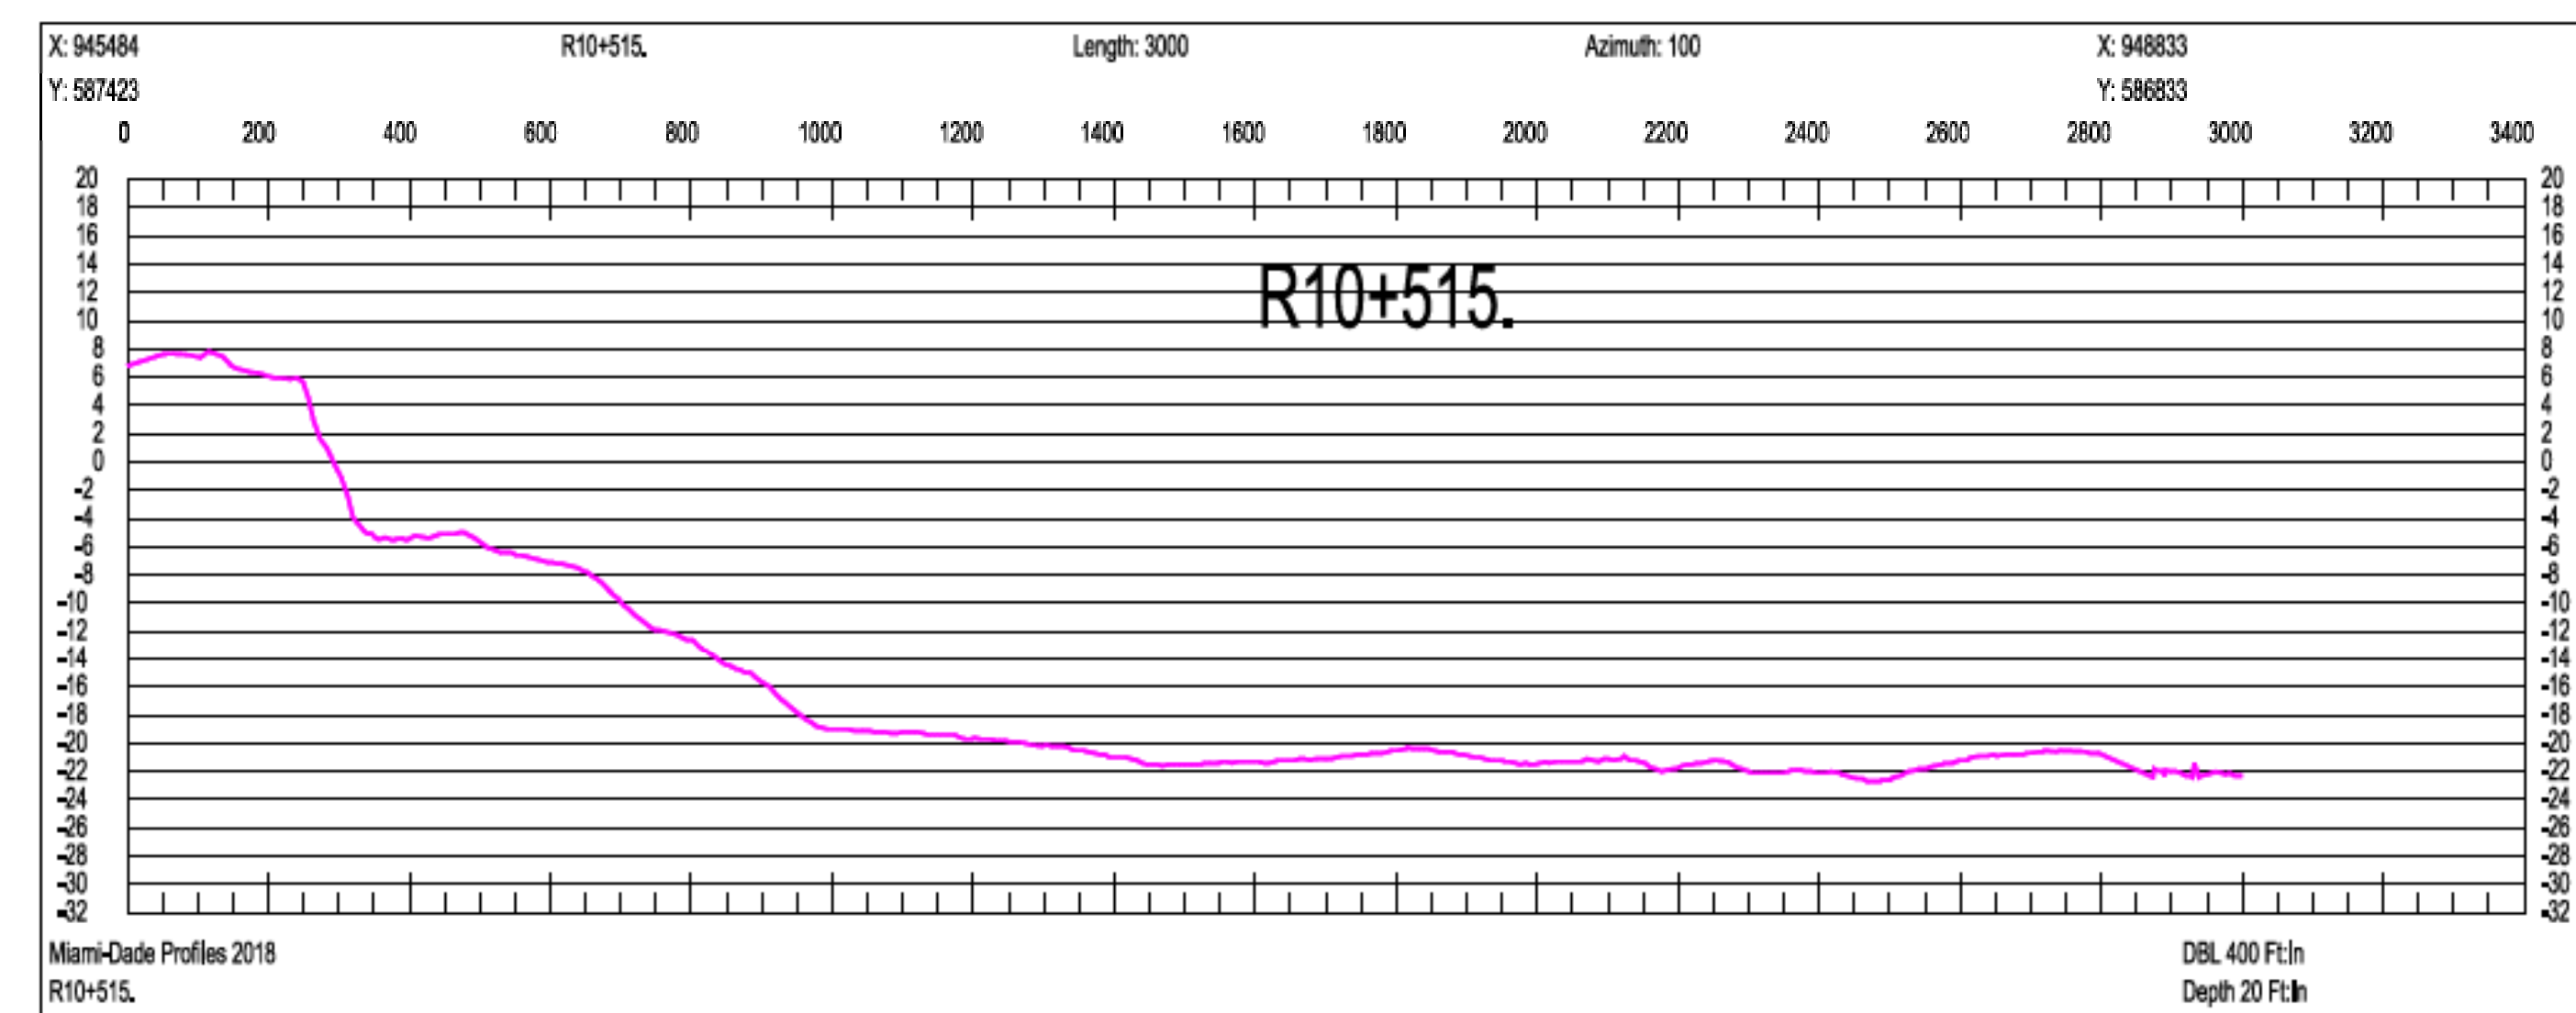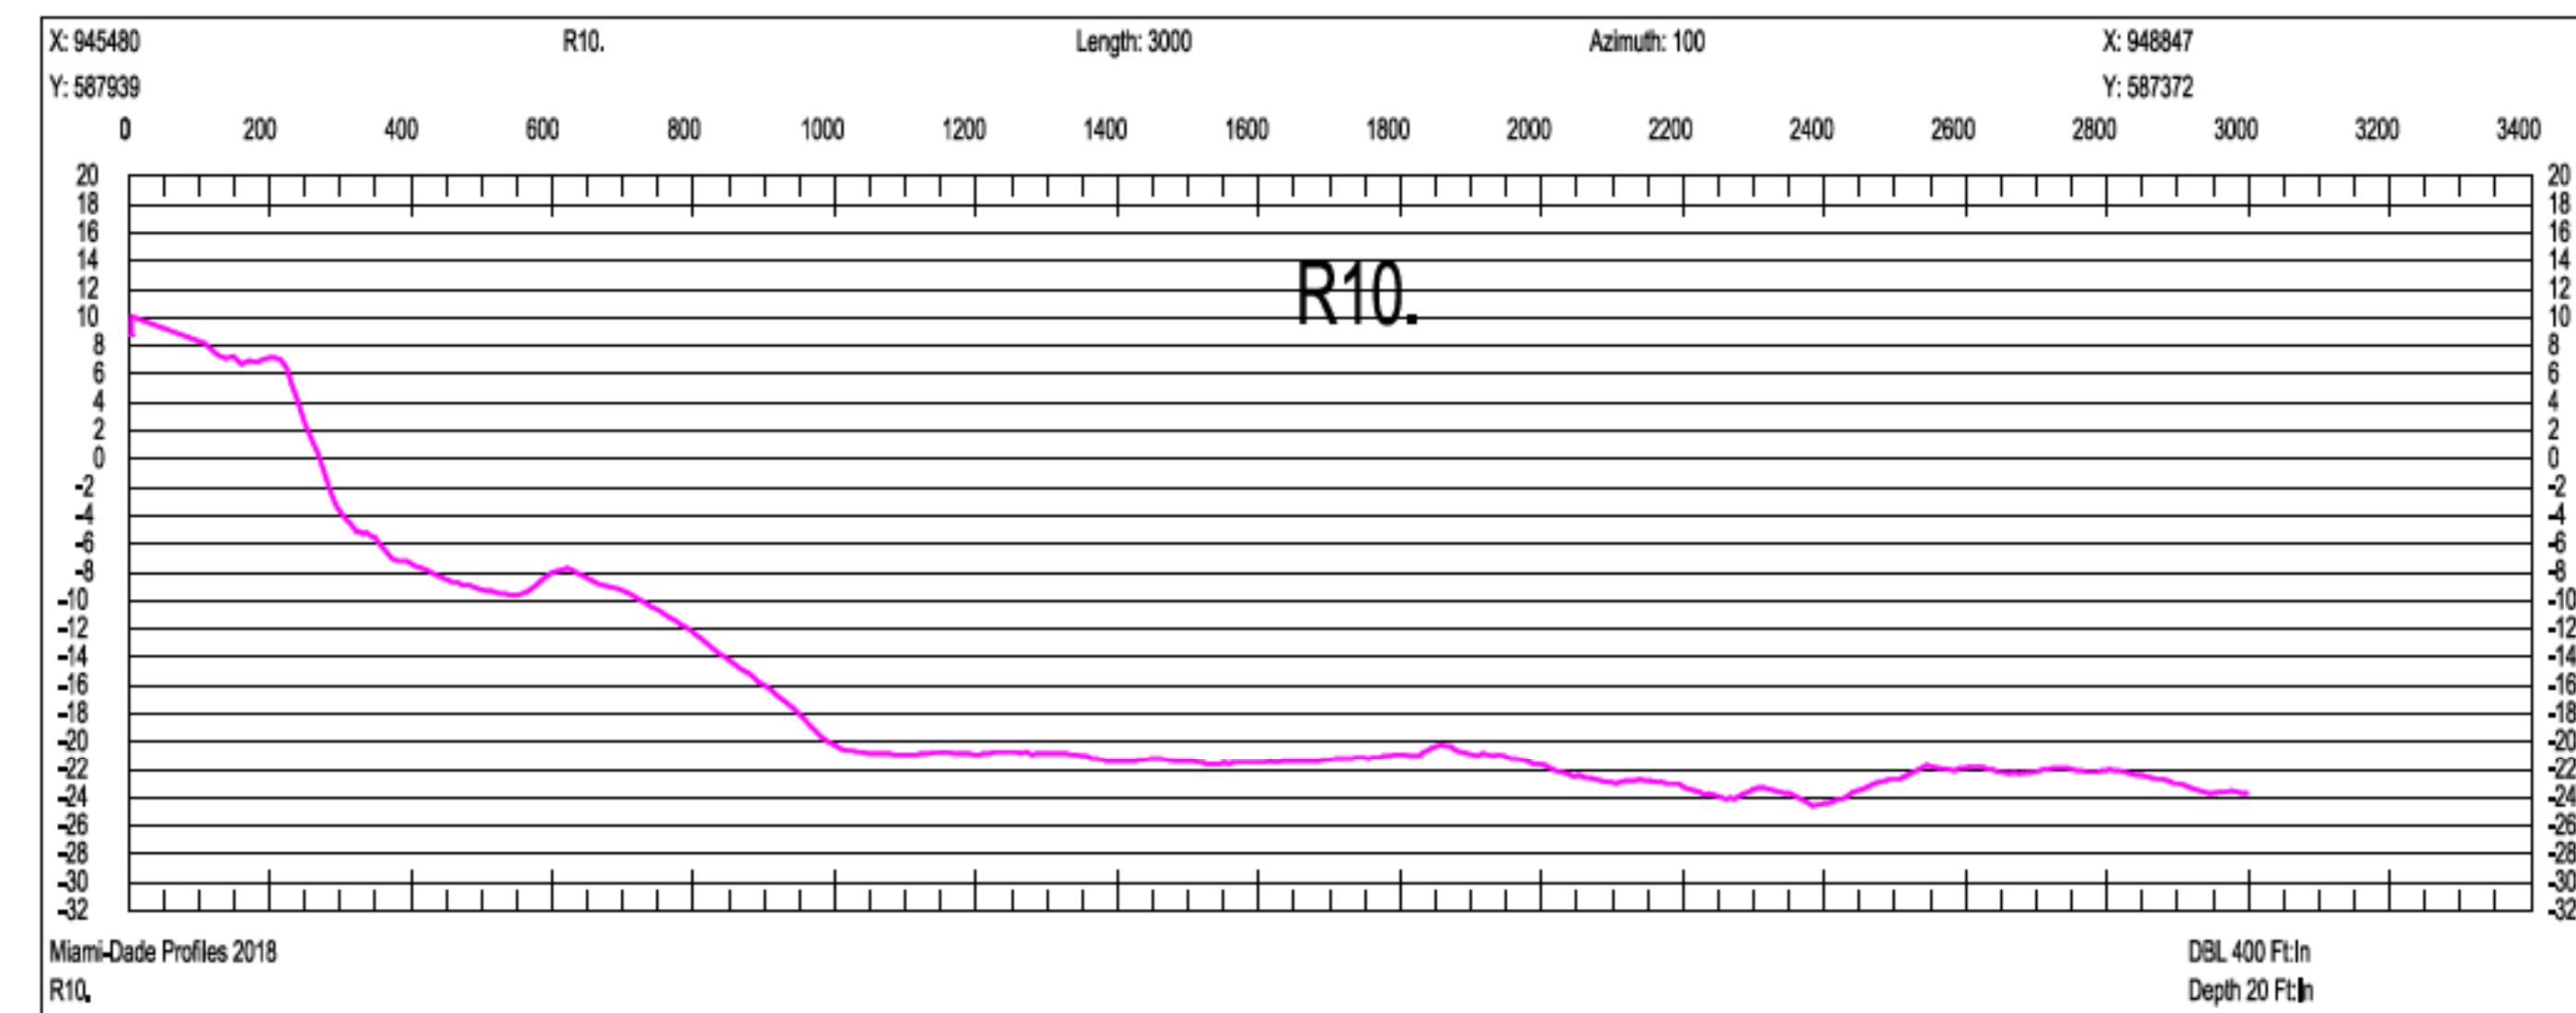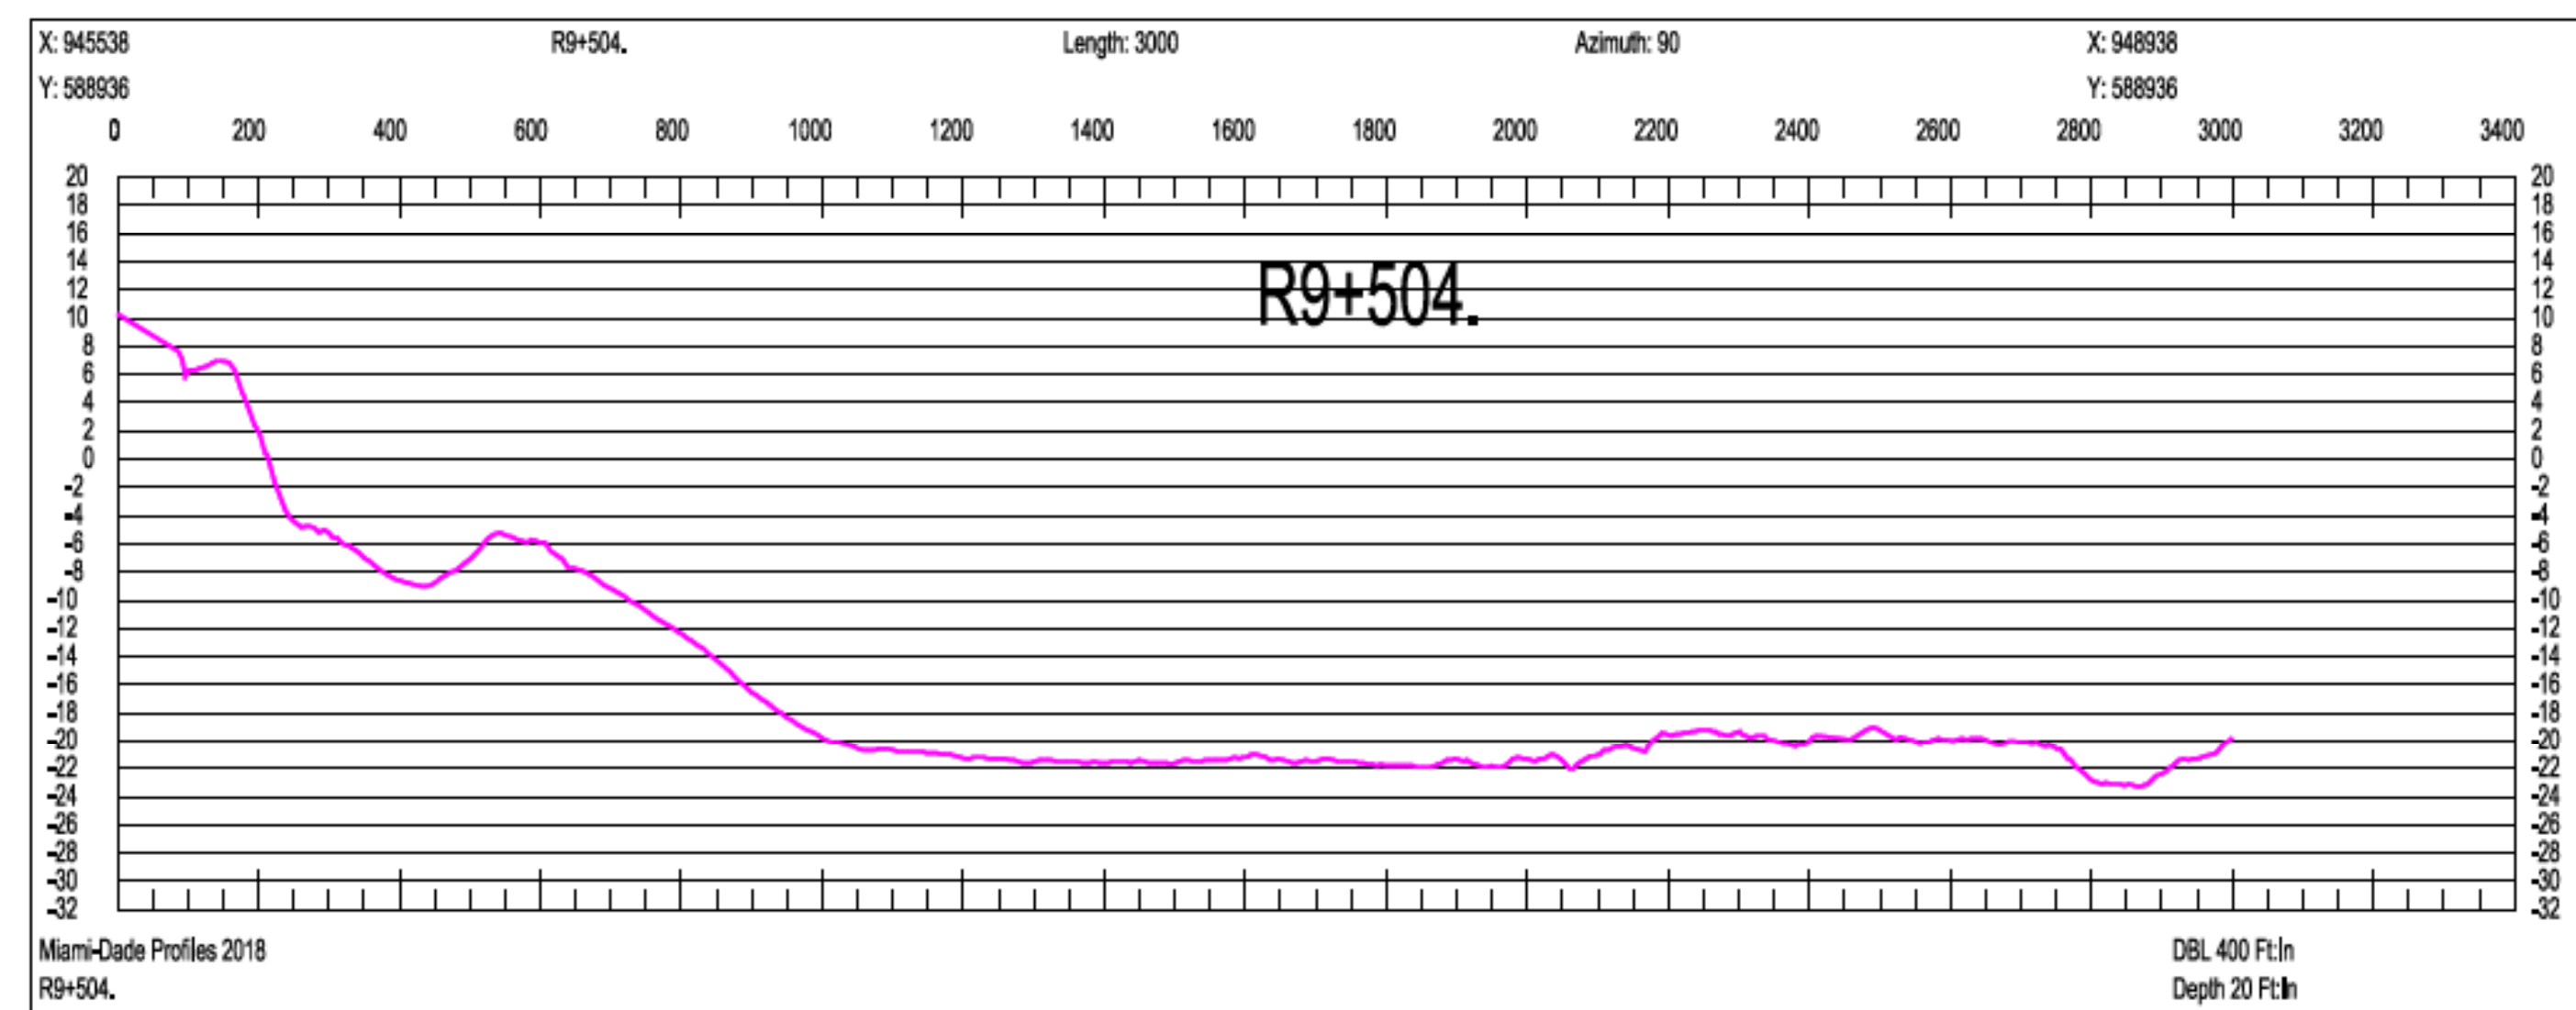

SCALE ONLY CORRECT ON A 24"x36" SHEET

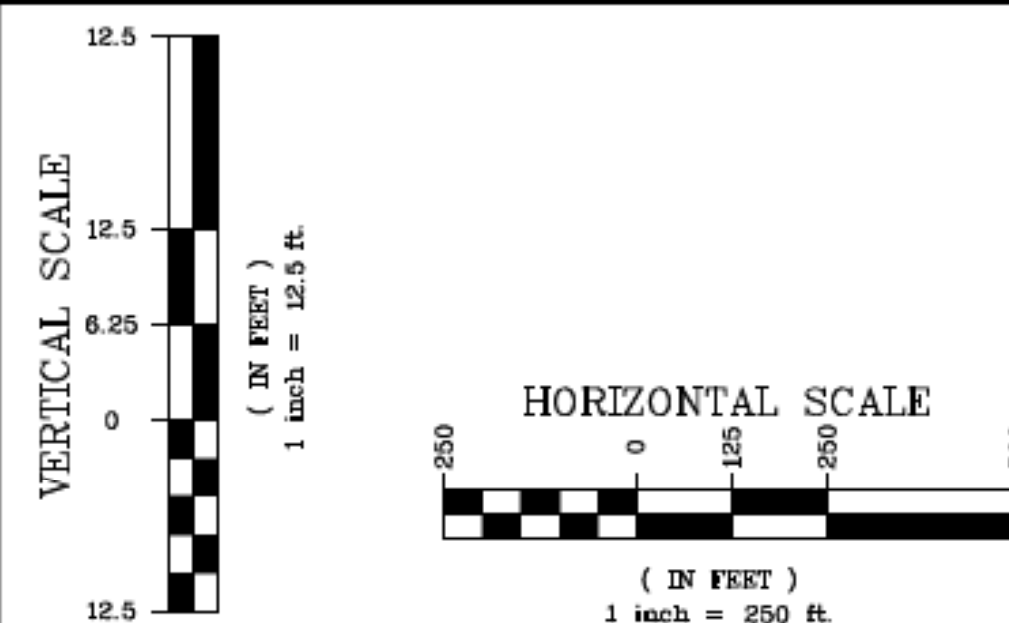

Olin Hydrographic Solutions, inc.
 2900 Calusa St, Miami, Florida, 33133
 16334 Port Dickenson, Jupiter, Florida, 33468
 Consulting Engineering, Surveying & Mapping, and Environmental Services
 Phone: (305) 619-2800 Fax: (305) 860-4411 LB # 7999 CA # 26050

PROJECT 2018 MIAMI-DADE COUNTY
 ANNUAL MONITORING PROJECT



SURVEY TITLE TOPOGRAPHIC AND HYDROGRAPHIC SURVEYS

PROJECT INFORMATION

OHS JOB NO: 18-017

RELEASE DATE: APRIL 19, 2019

DRAWN BY: JE





APPROVED BY: TM

SHEET



CROSS SECTIONS

PAGE

33

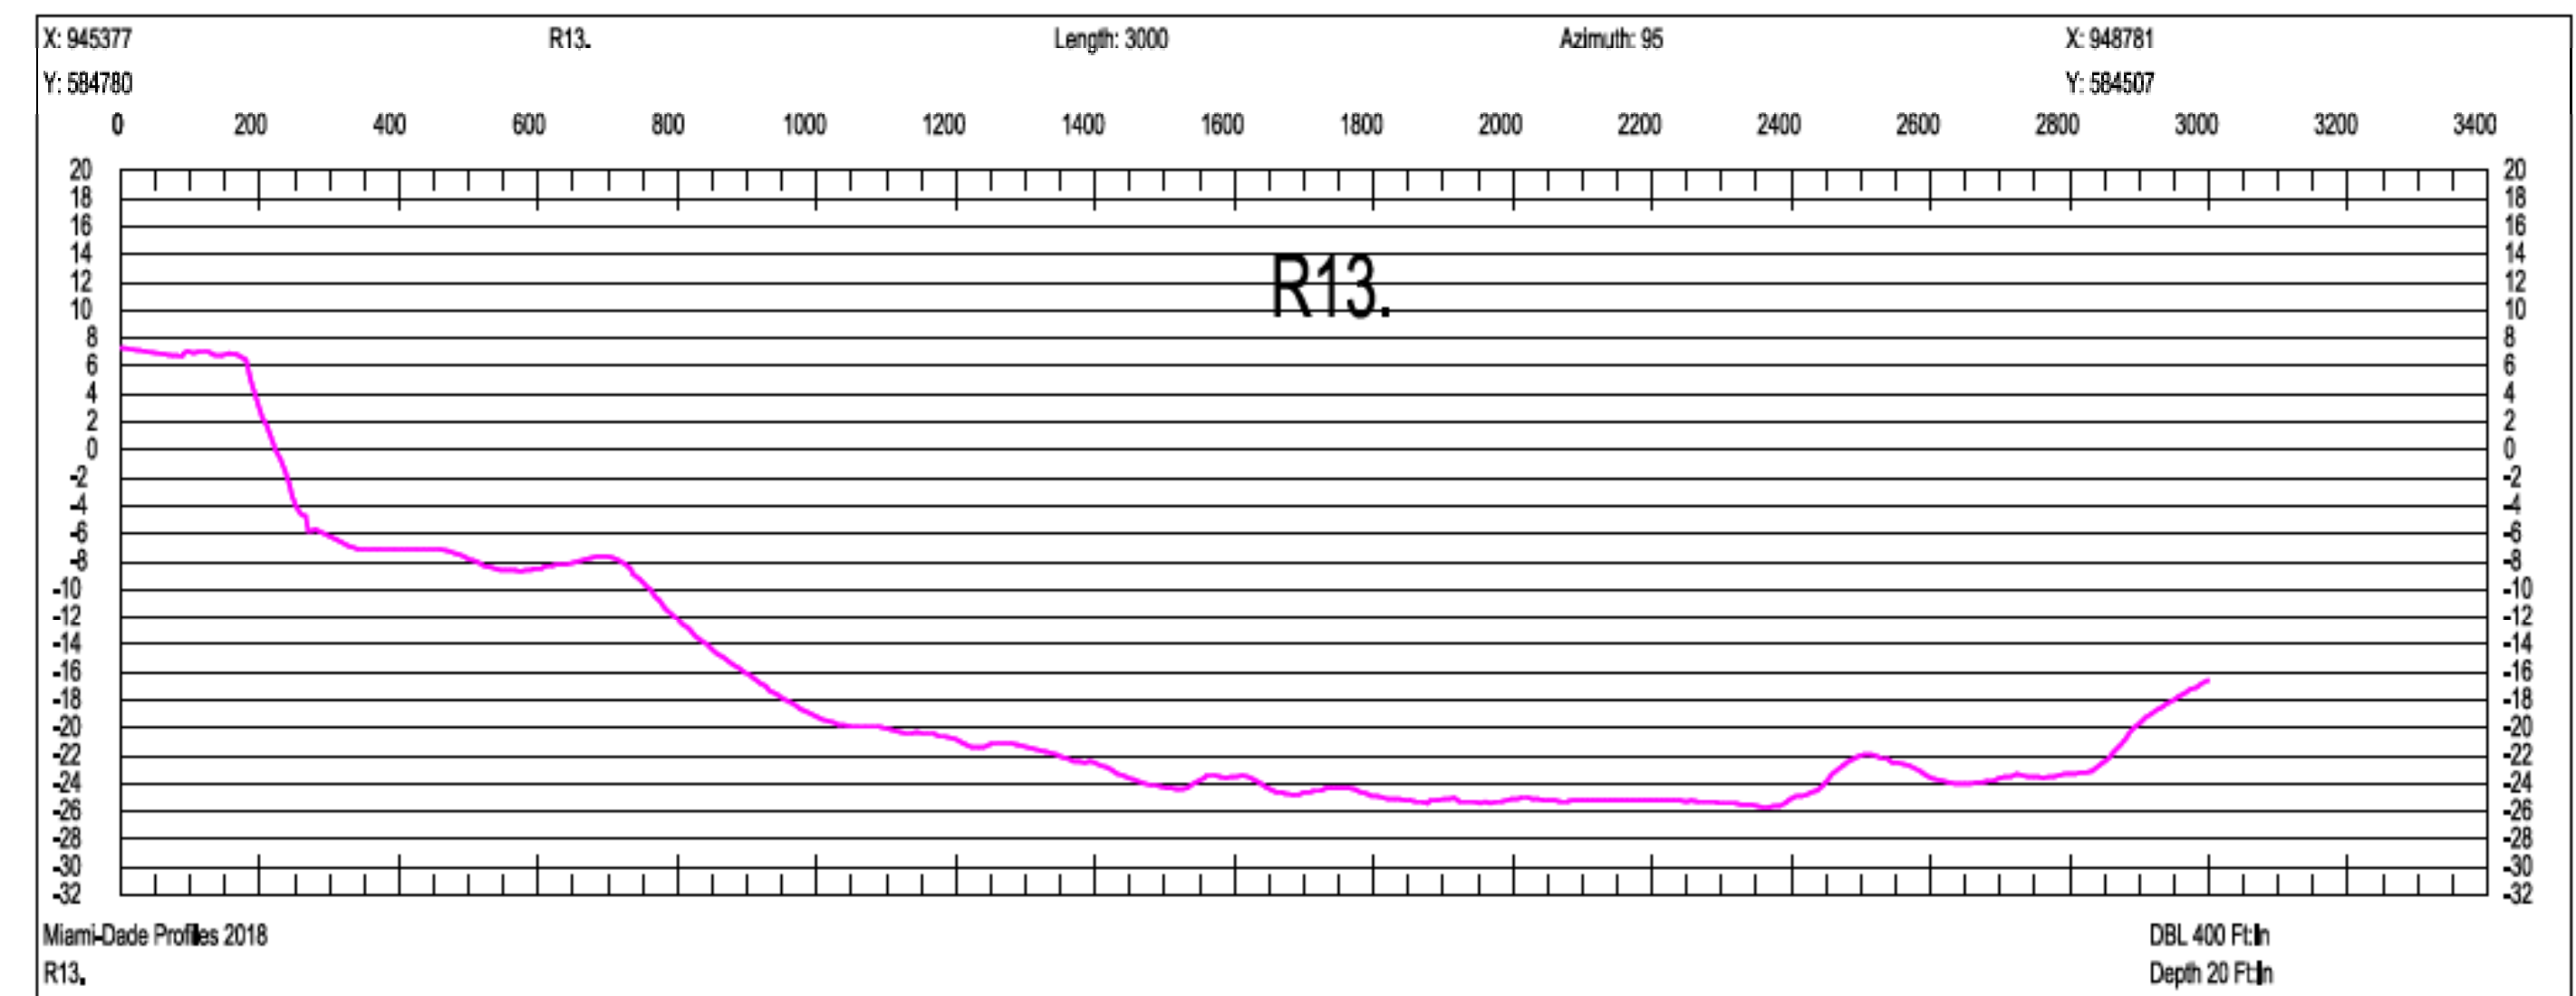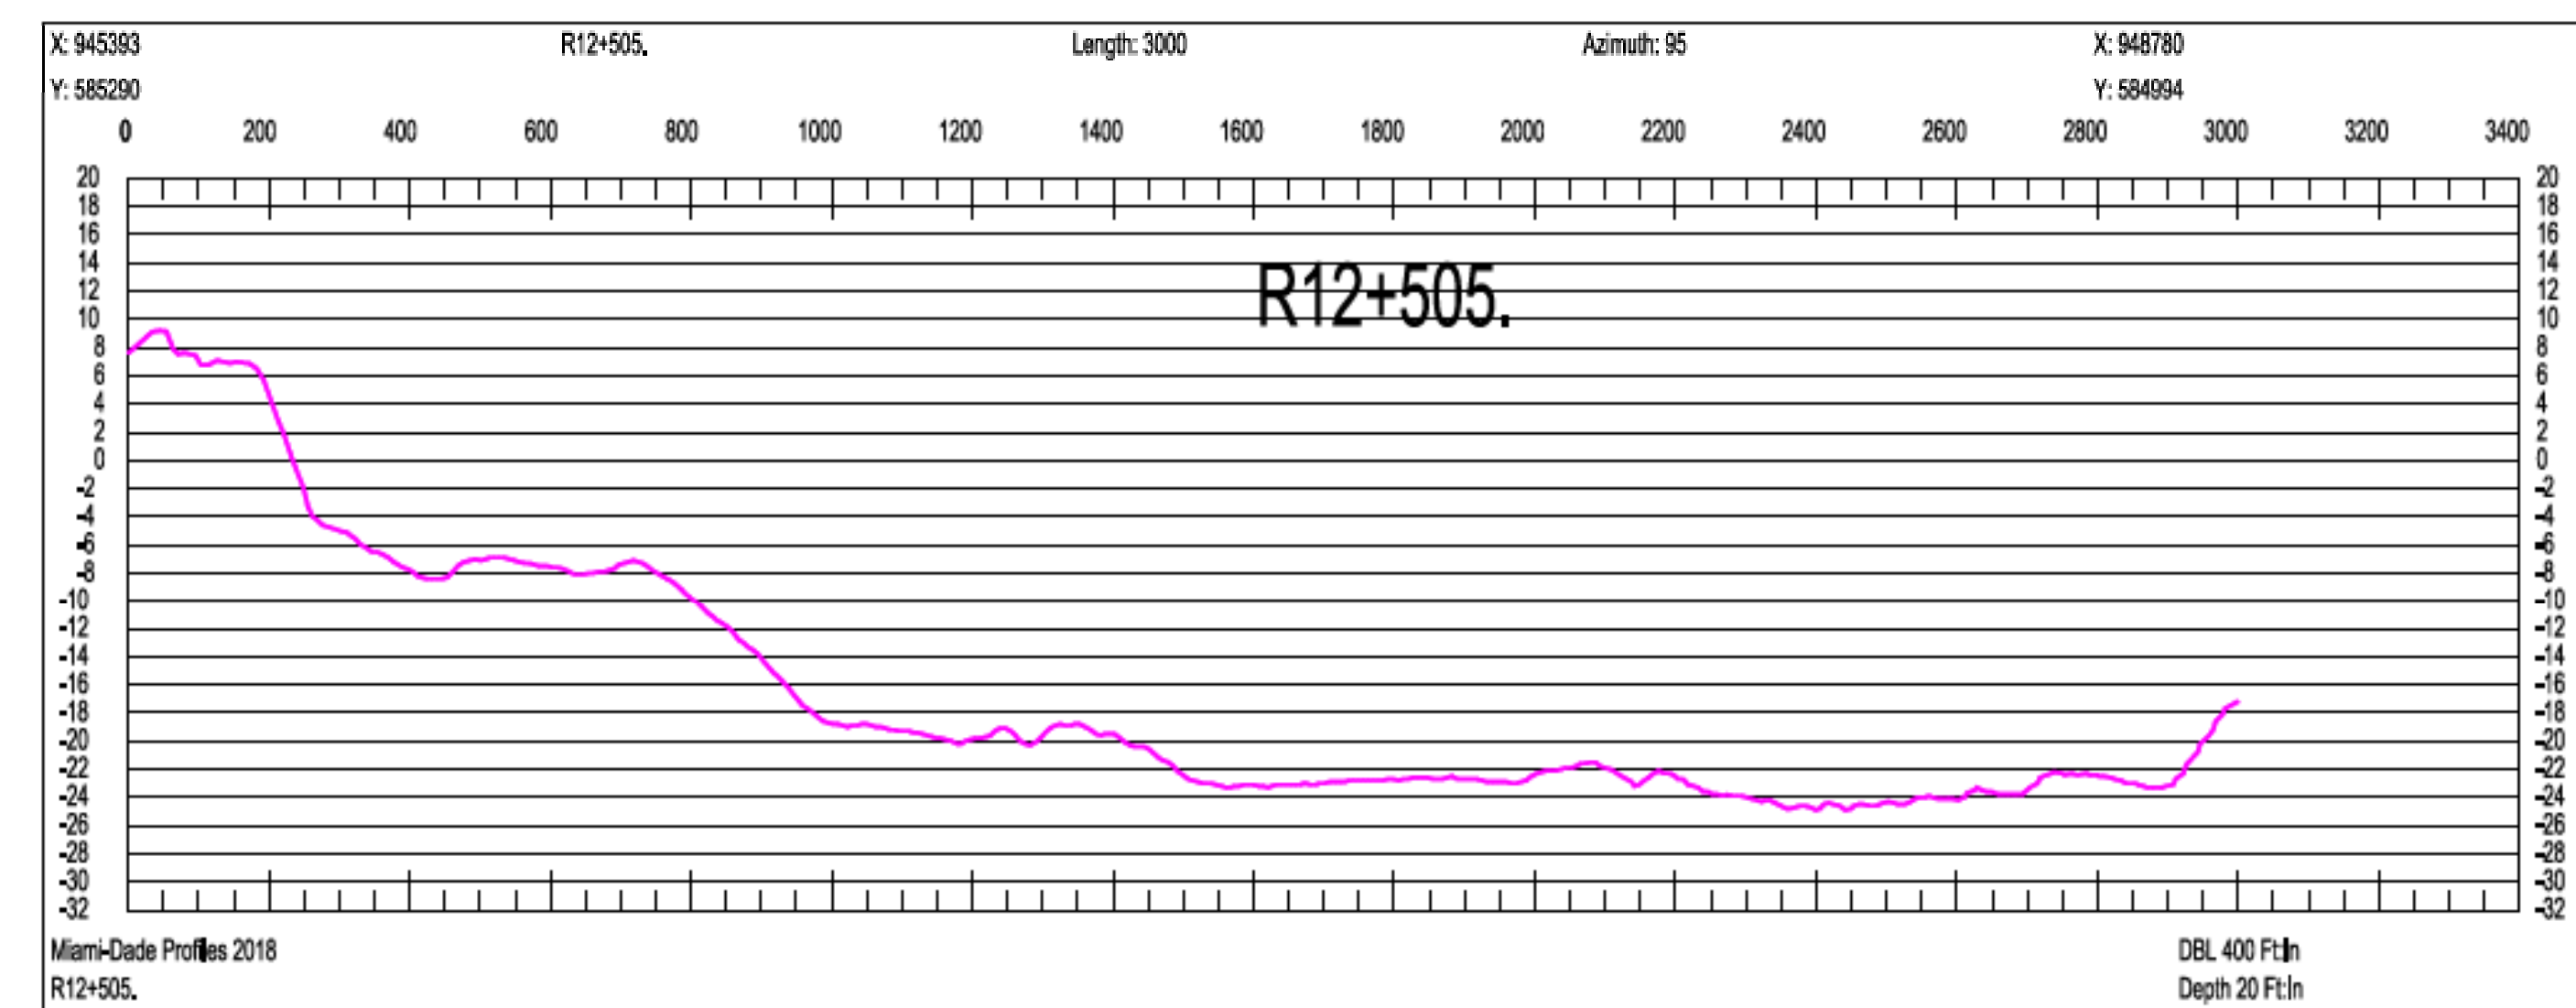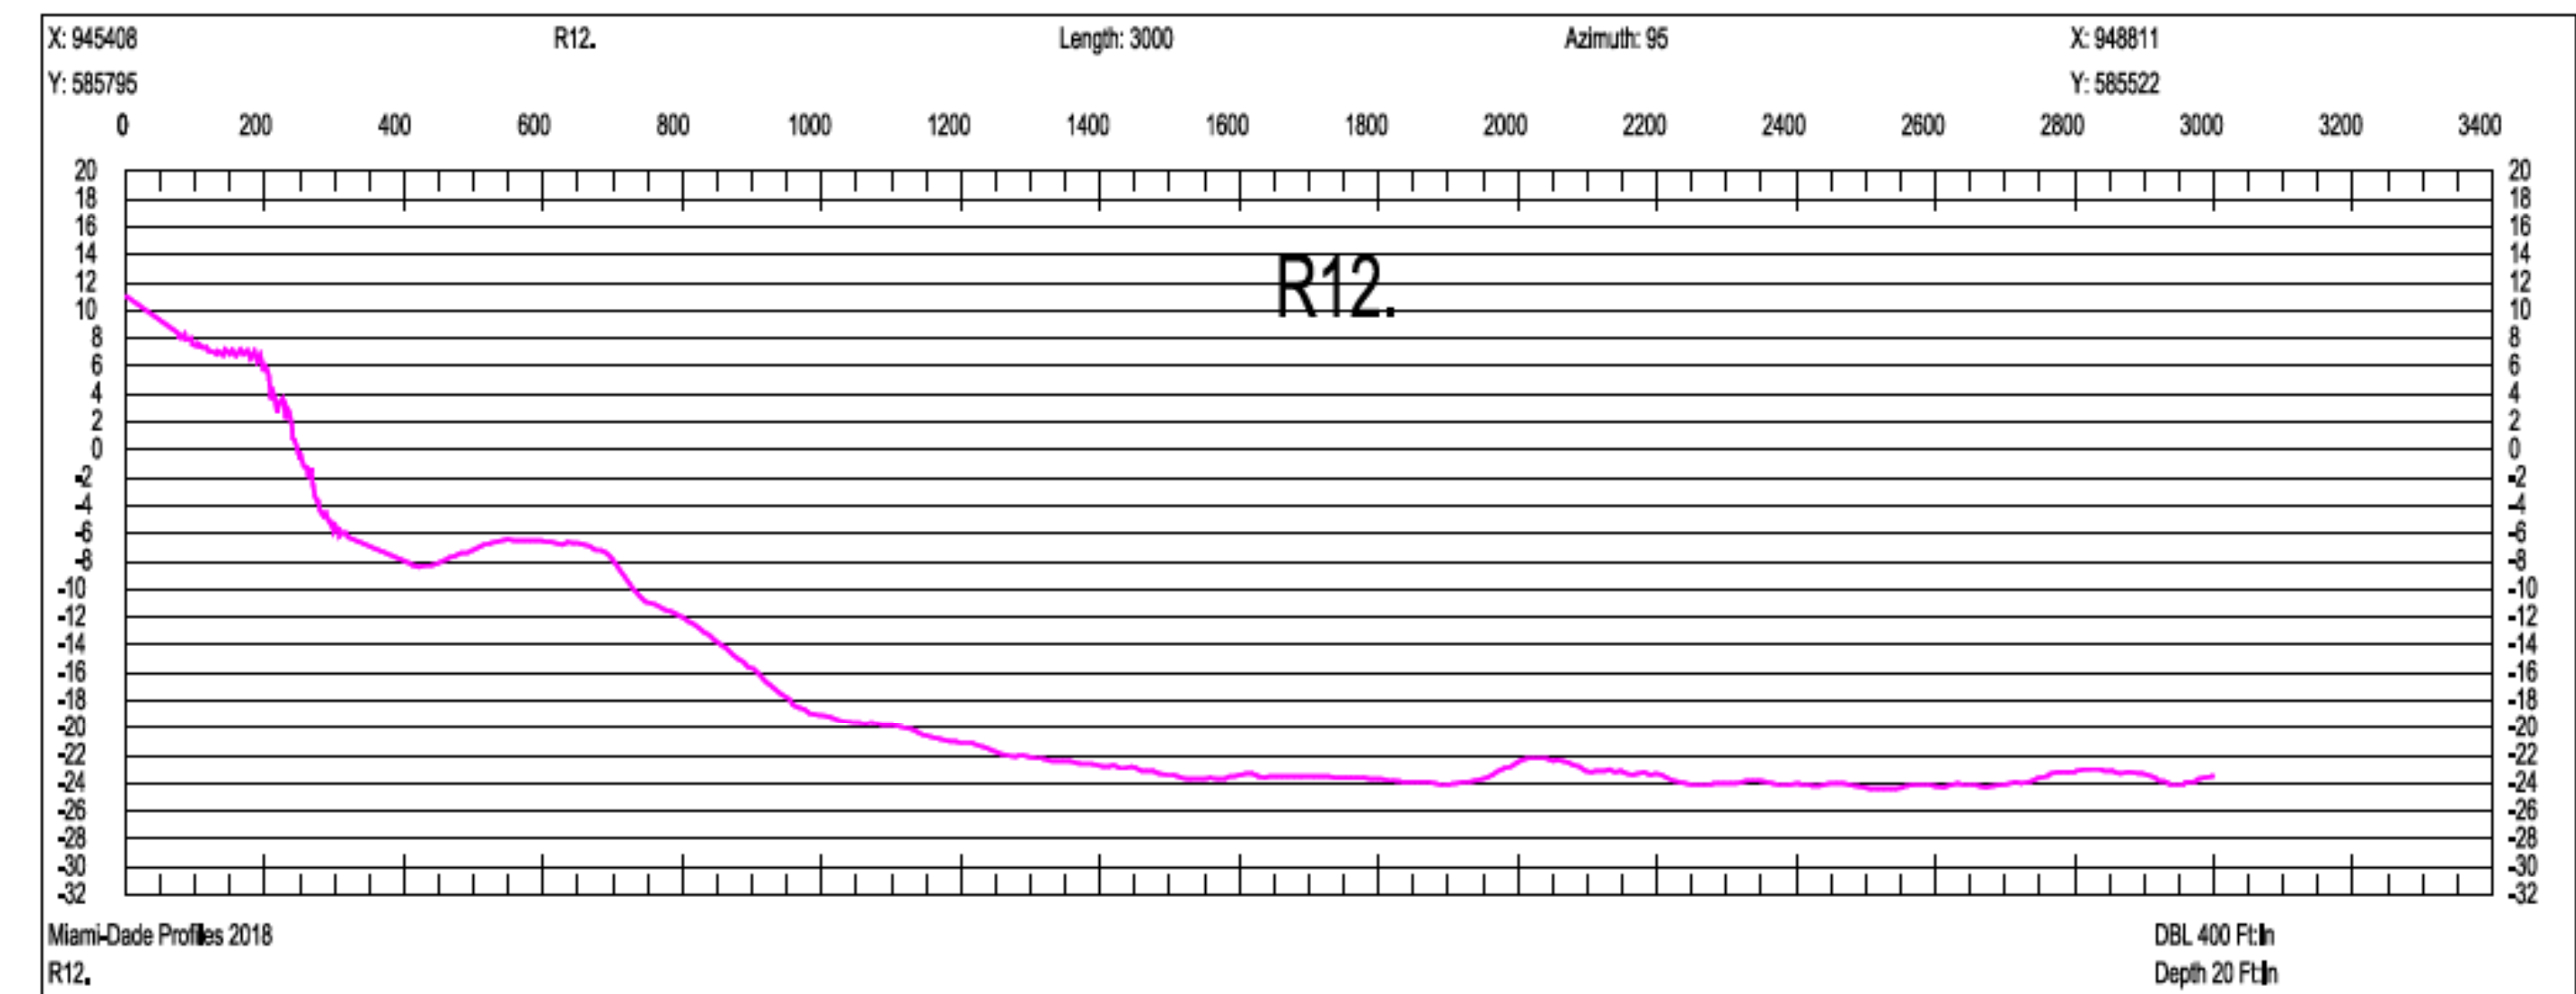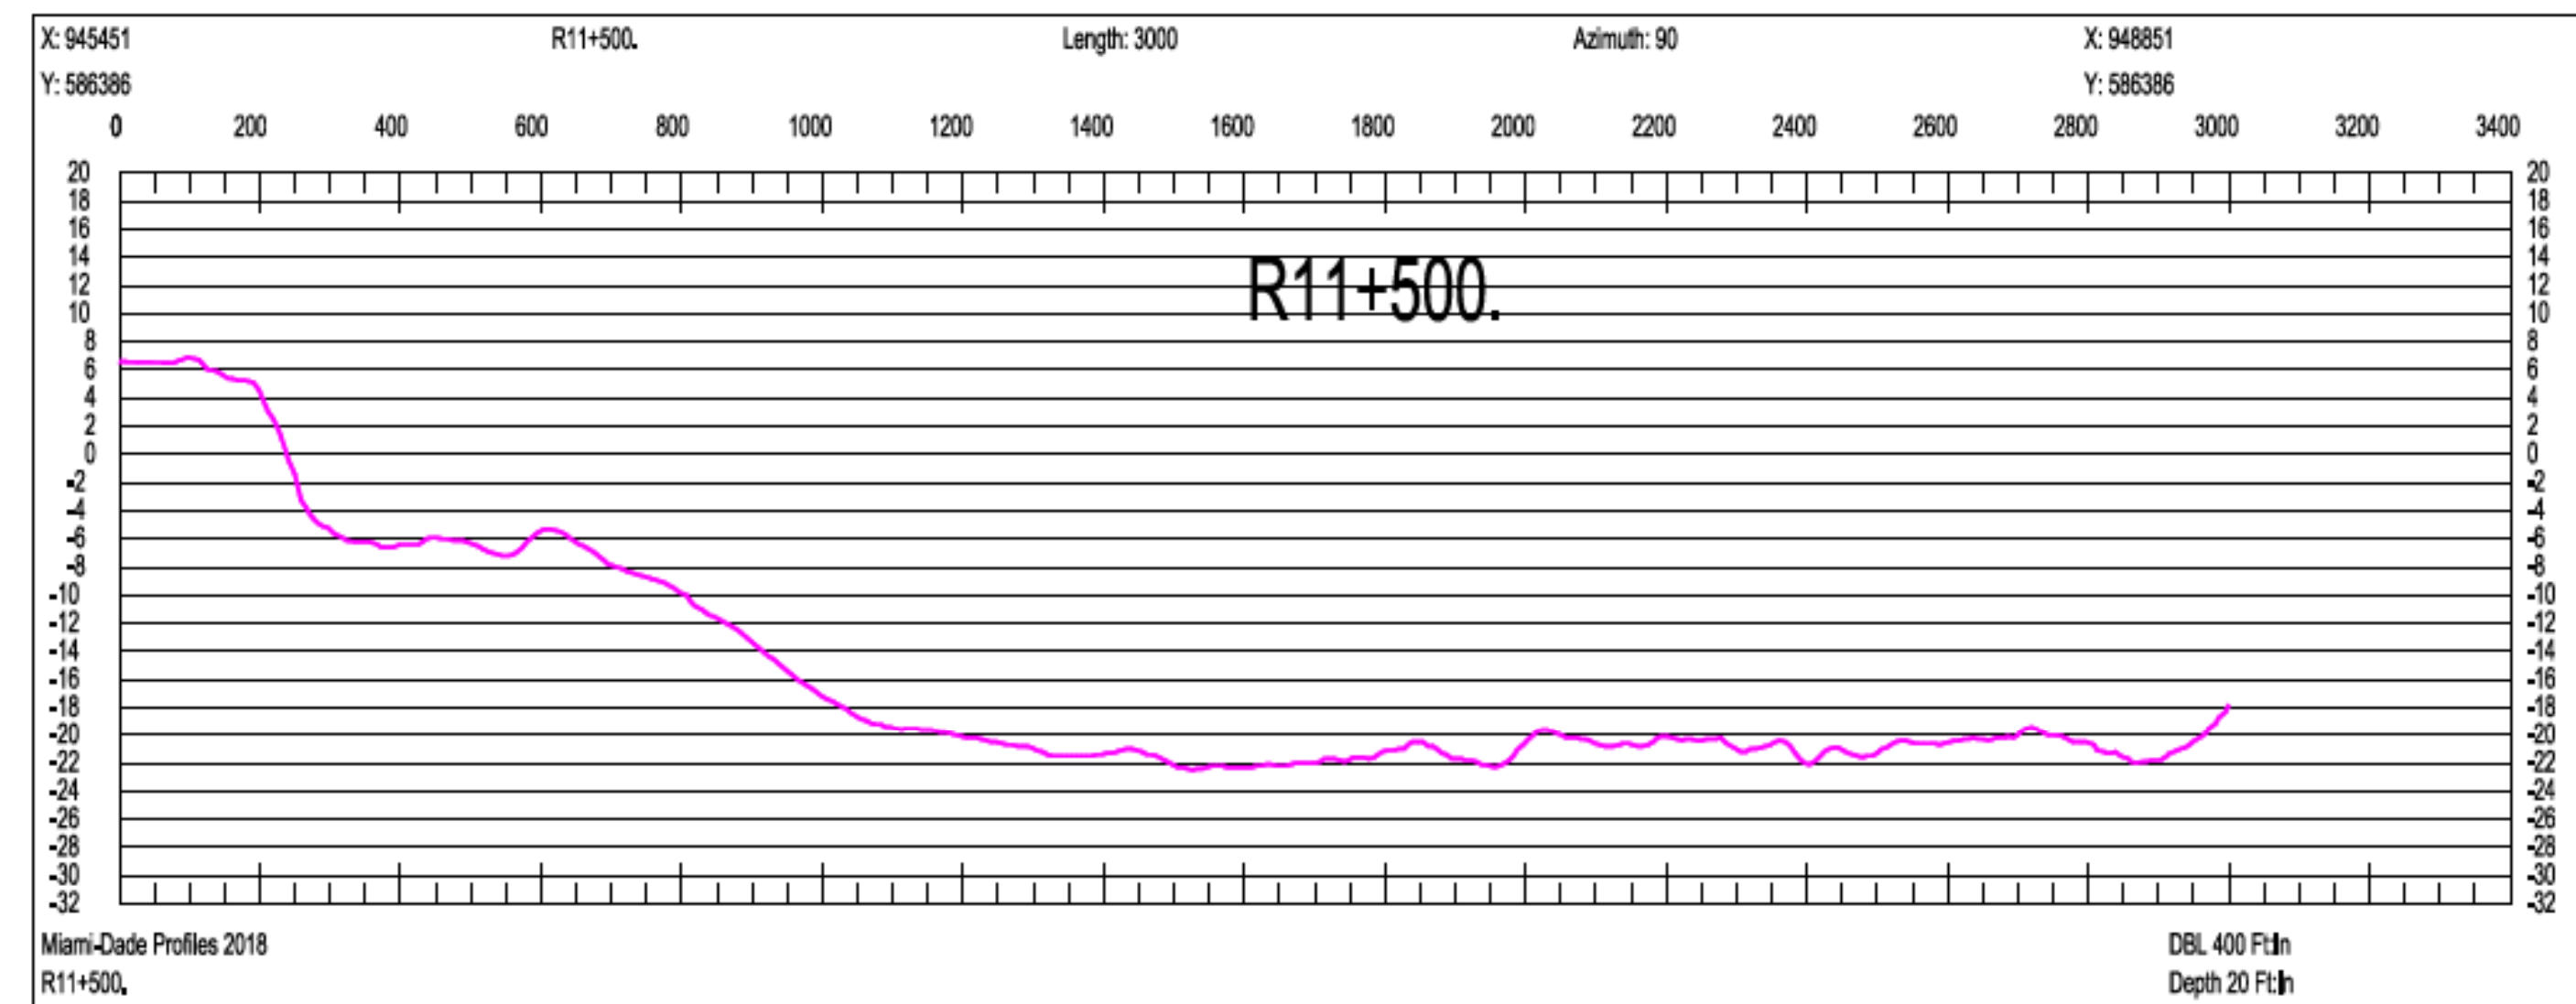

SCALE ONLY CORRECT ON A 24"x36" SHEET

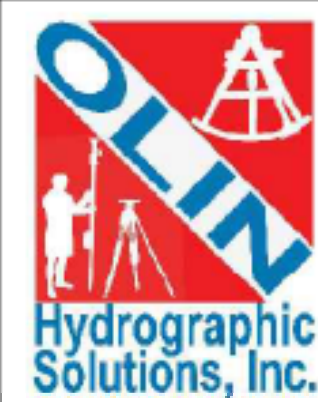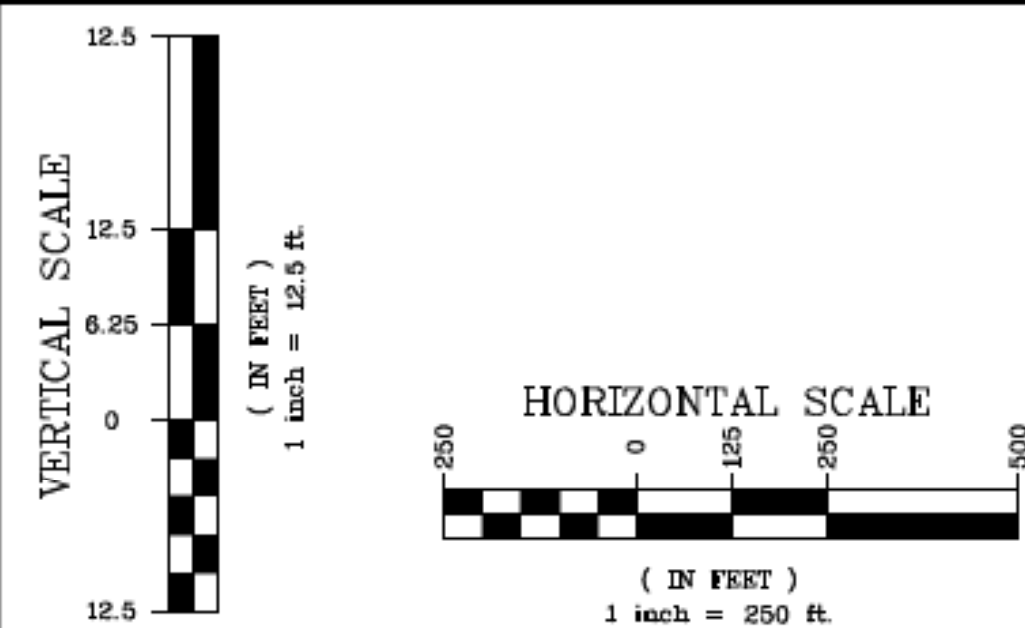

Olin Hydrographic Solutions, inc.
 2900 Calusa St, Miami, Florida, 33133
 16334 Port Dickenson, Jupiter, Florida, 33468
 Consulting Engineering, Surveying & Mapping, and Environmental Services
 Phone: (305) 619-2800 Fax: (305) 860-4411 LB # 7999 CA # 26050

PROJECT 2018 MIAMI-DADE COUNTY
 ANNUAL MONITORING PROJECT



SURVEY TITLE TOPOGRAPHIC AND HYDROGRAPHIC SURVEYS

PROJECT INFORMATION

OHS JOB NO: 18-017

RELEASE DATE: APRIL 19, 2019

DRAWN BY: JE





APPROVED BY: TM

SHEET


CROSS SECTIONS

PAGE

34

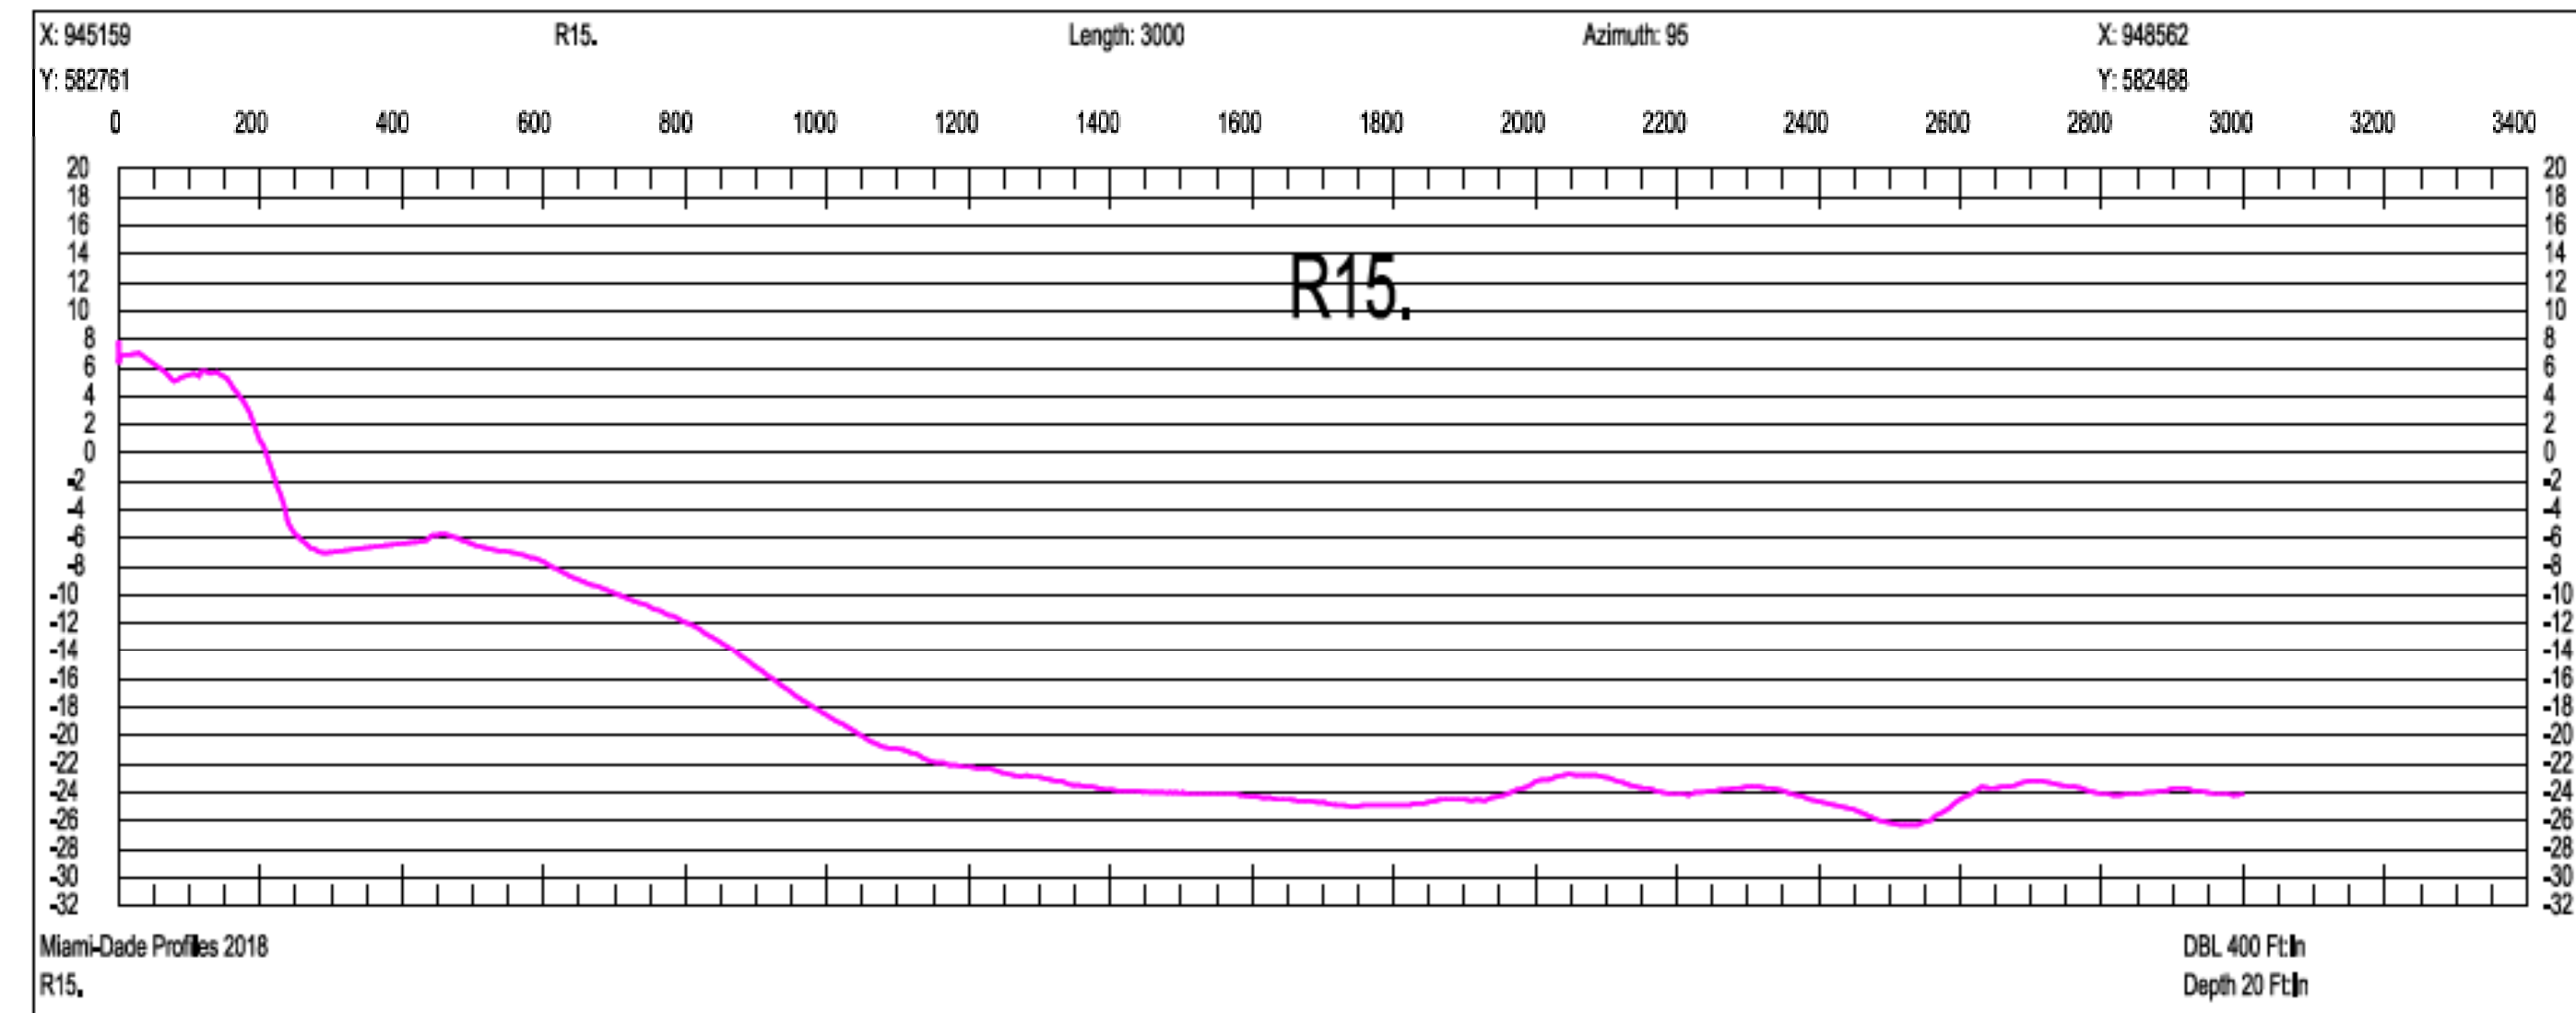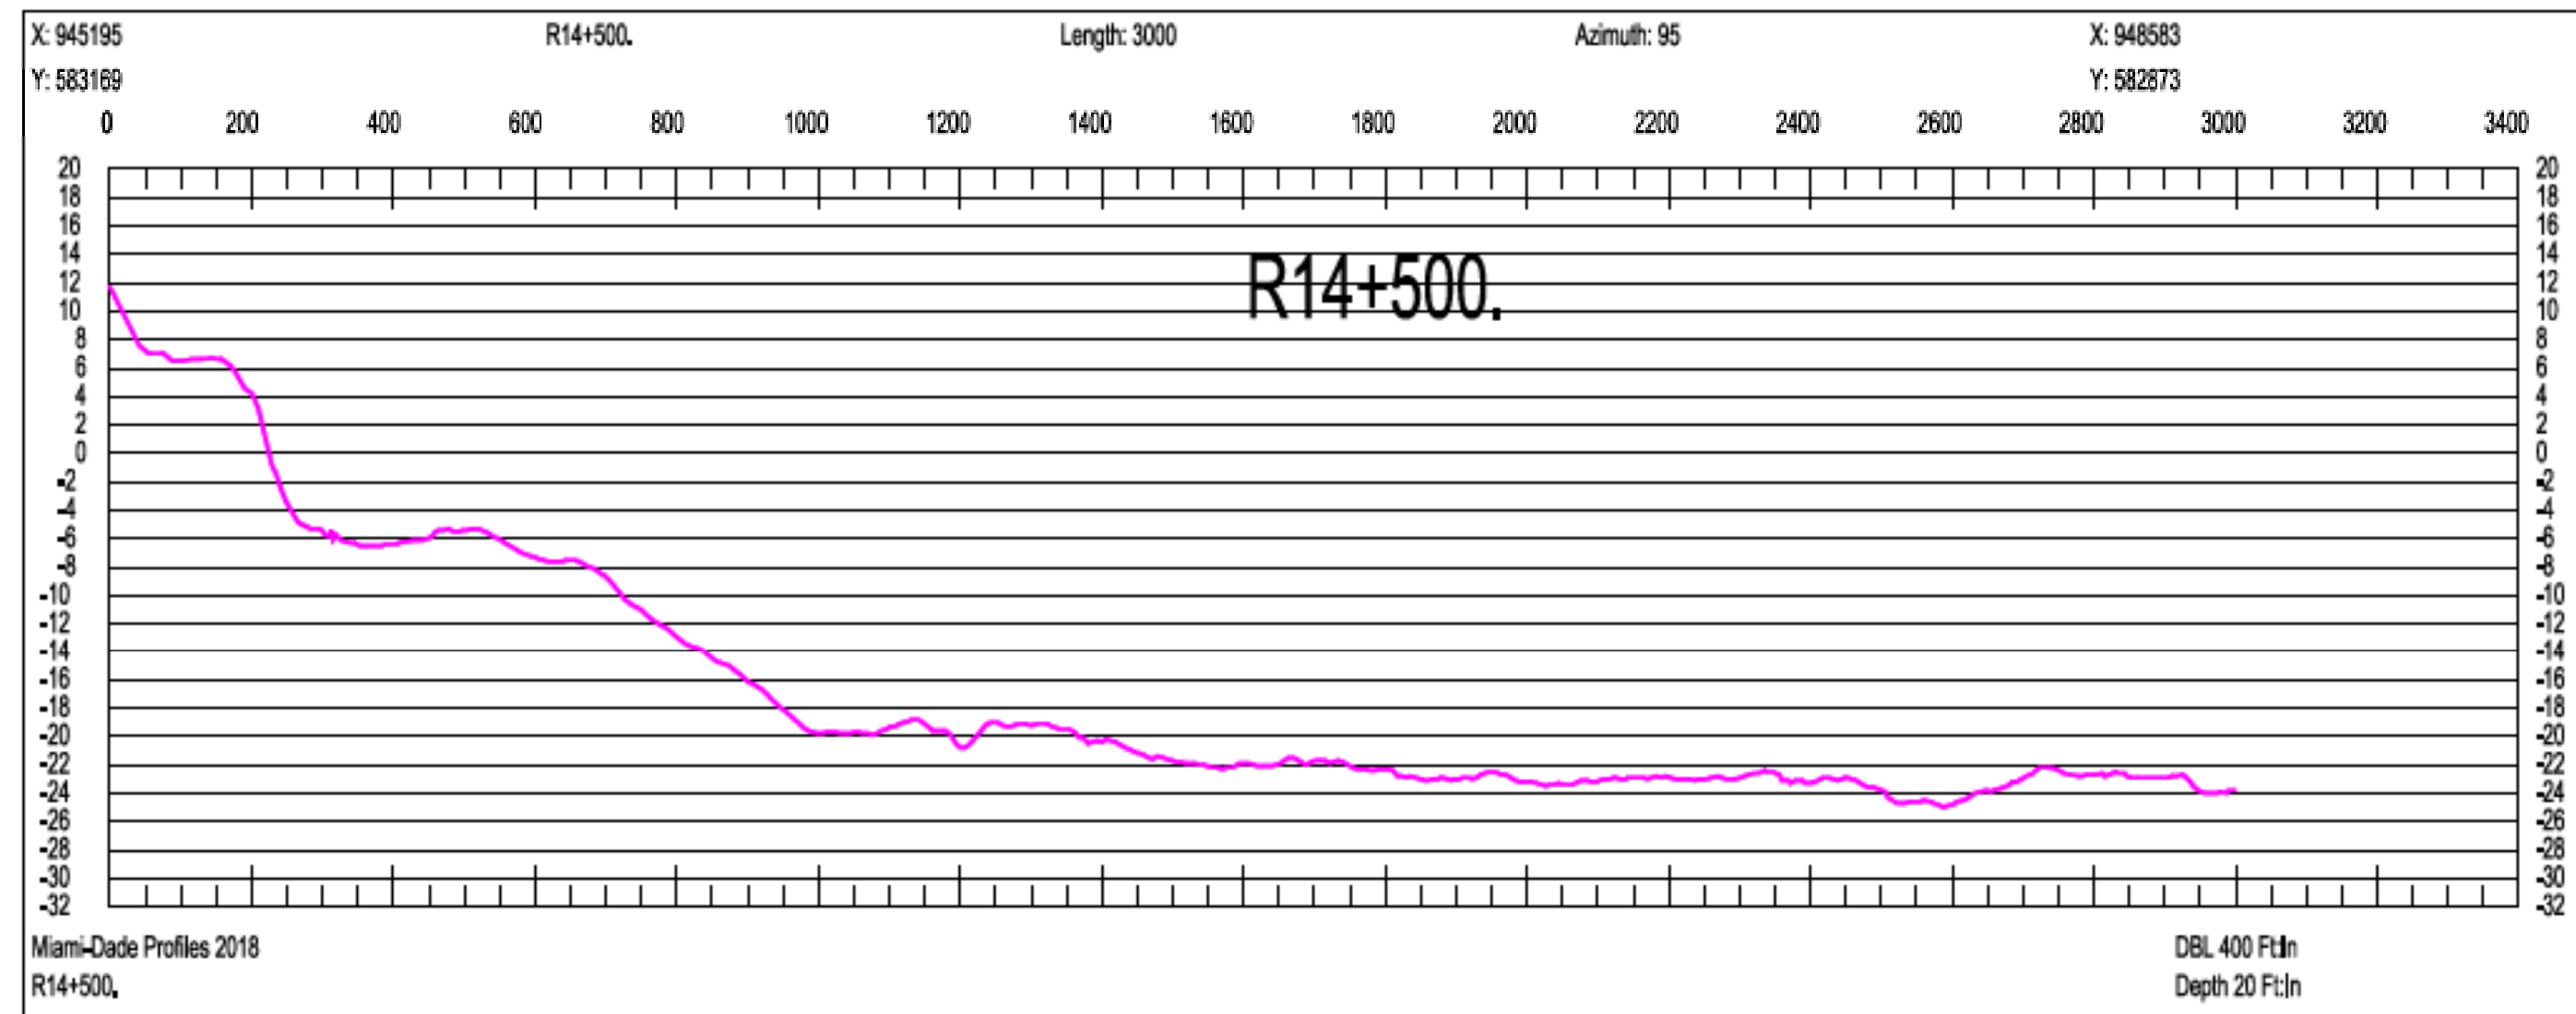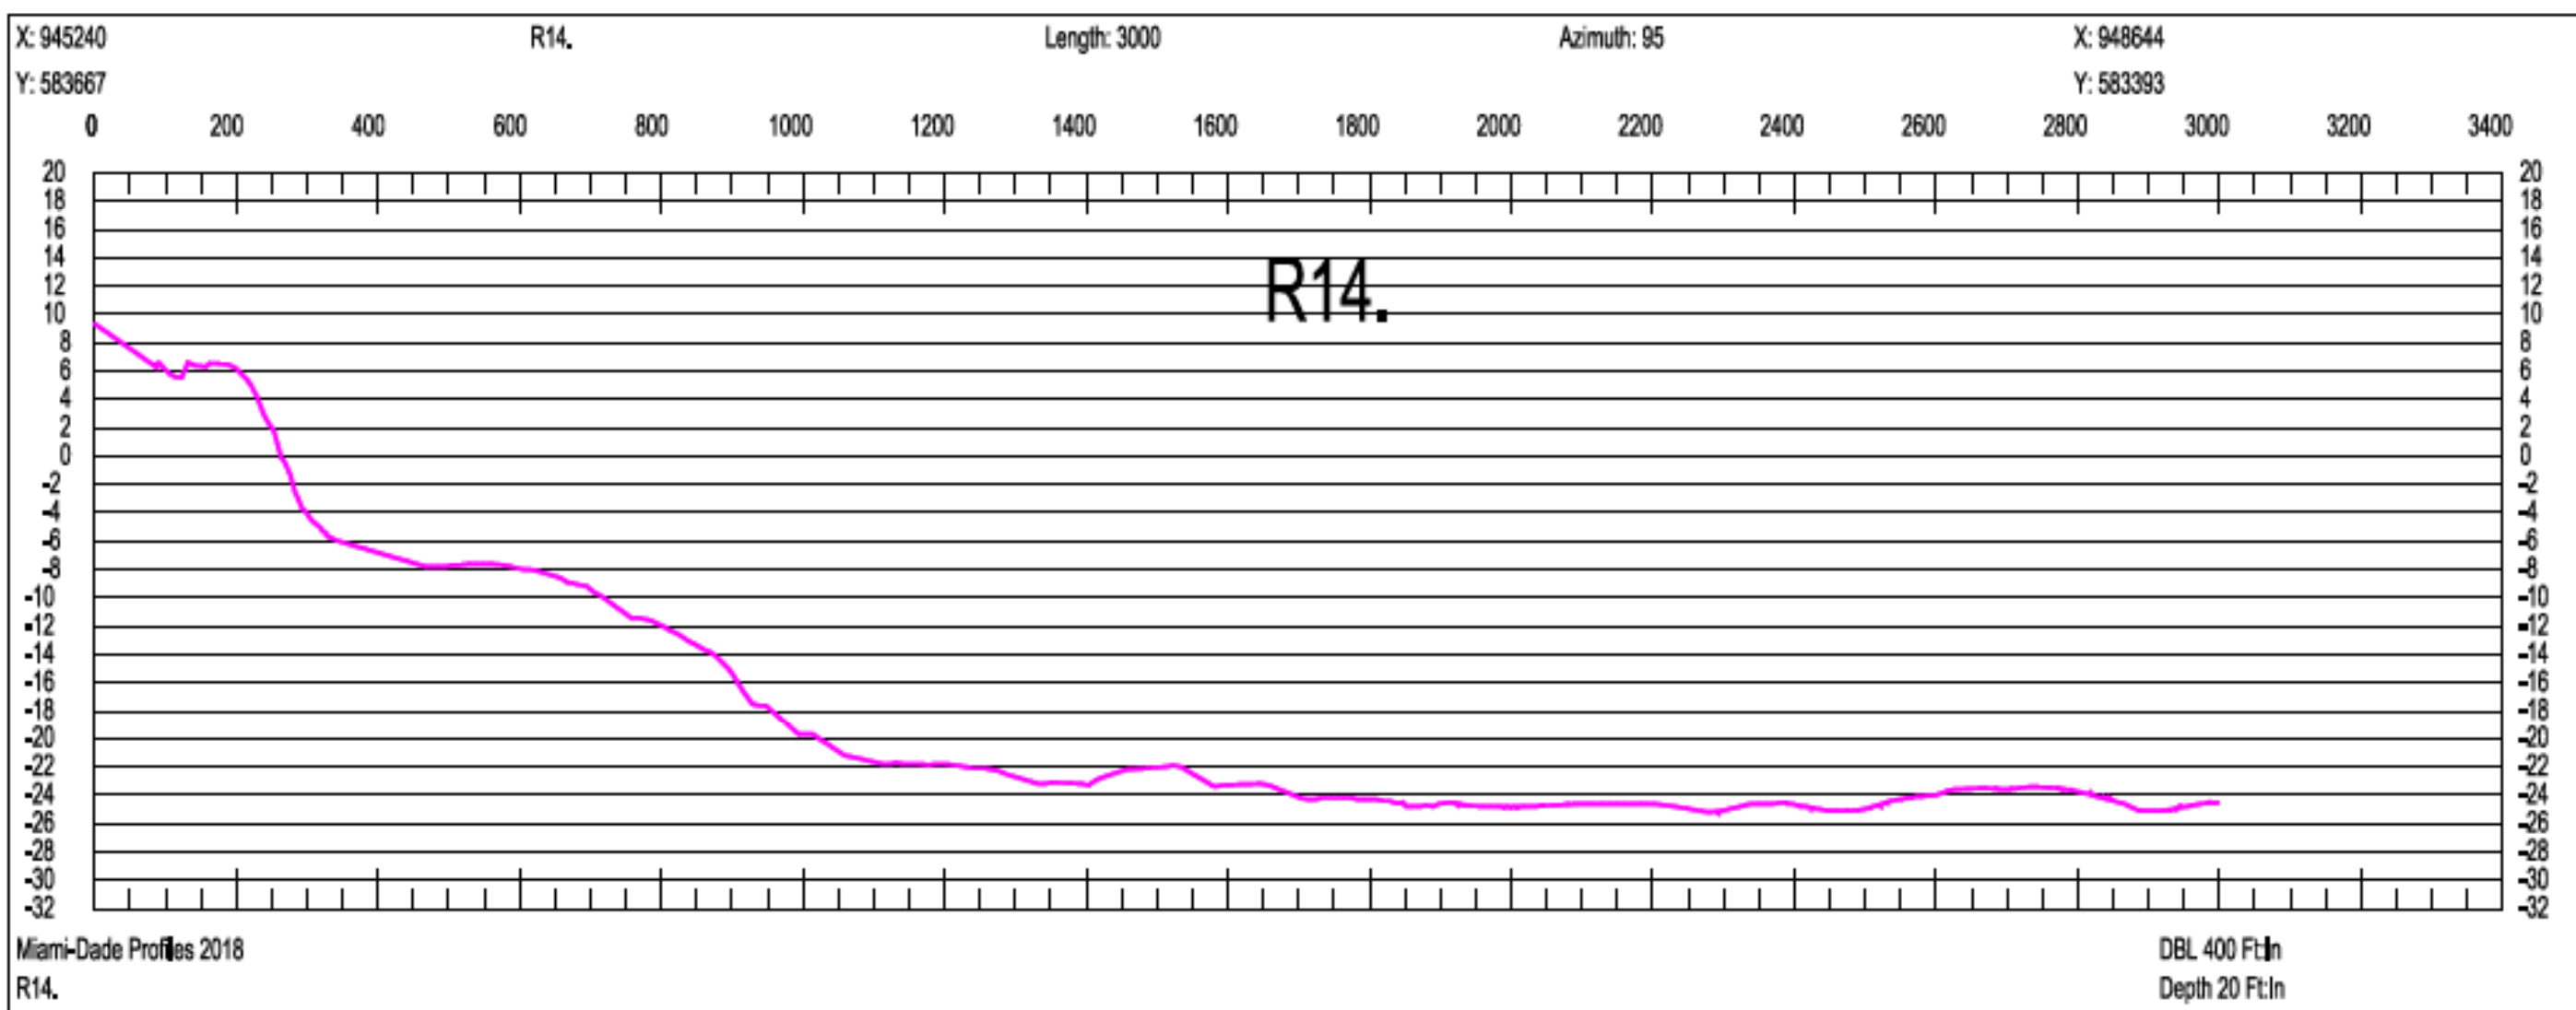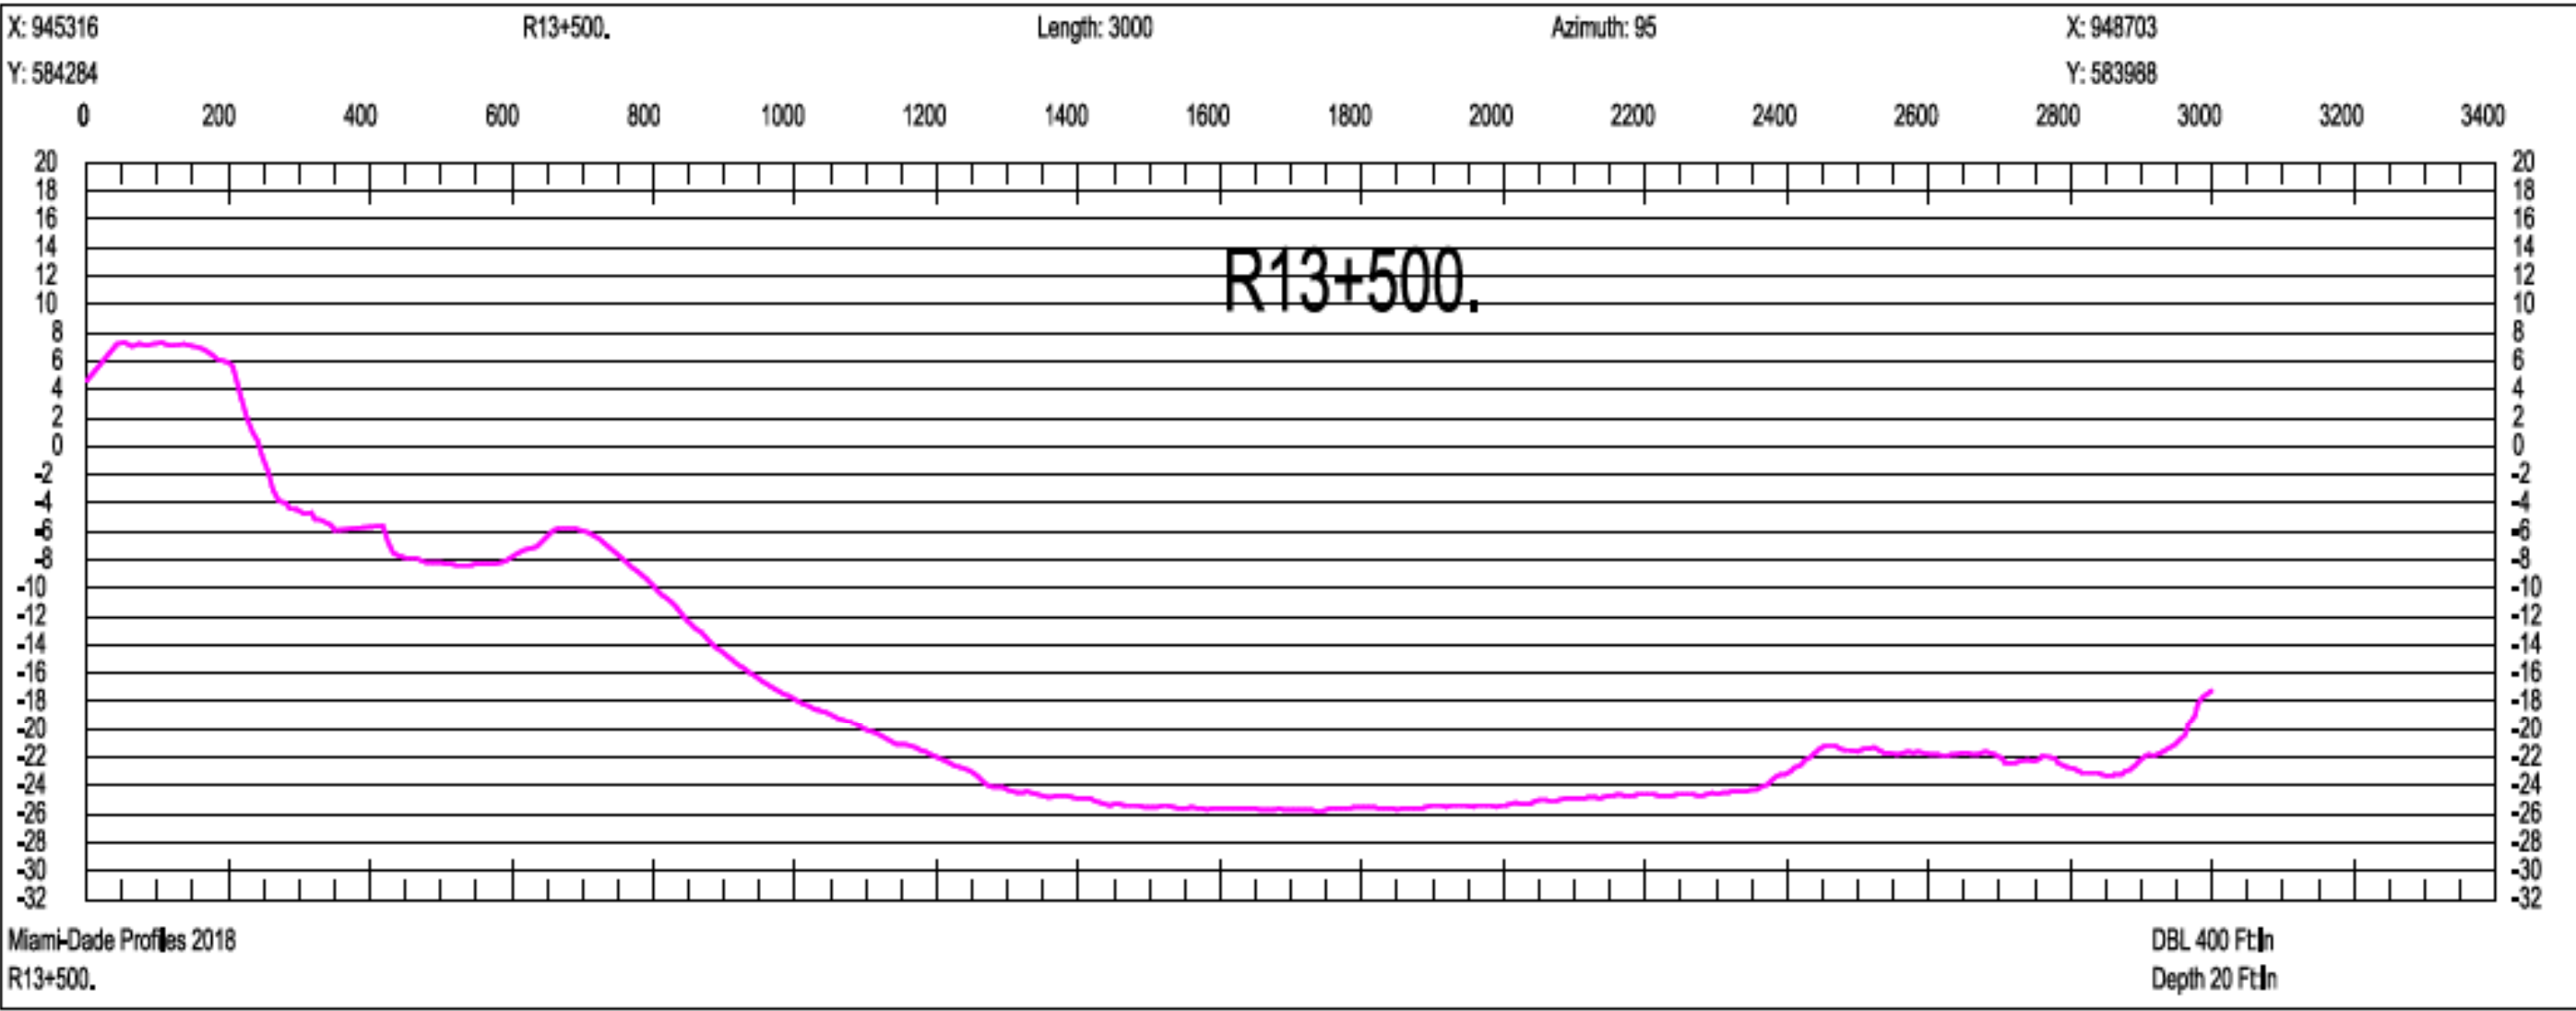

SCALE ONLY CORRECT ON A 24"x36" SHEET

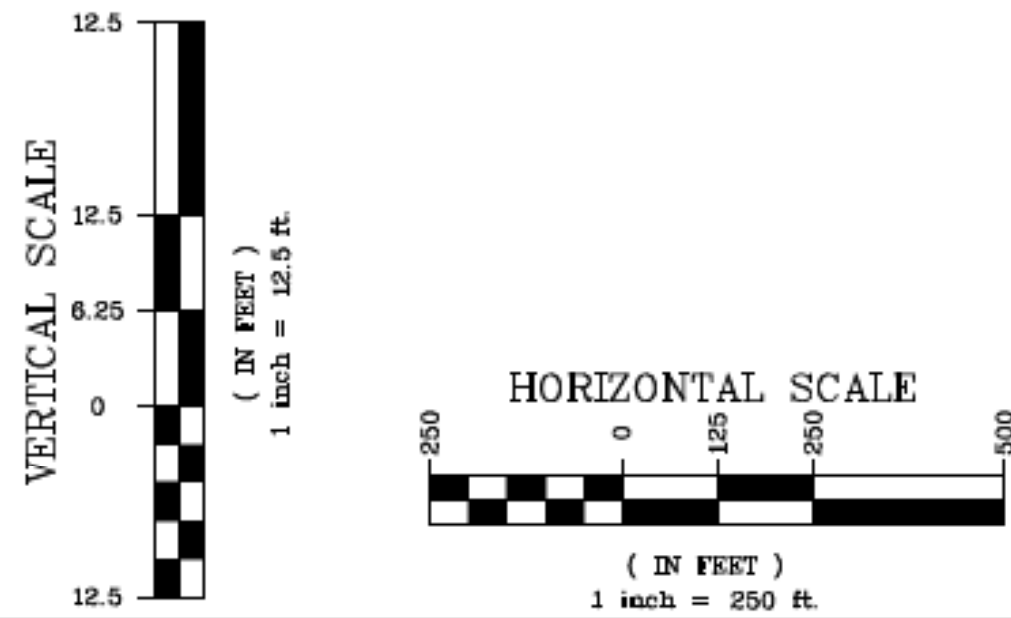

Olin Hydrographic Solutions, inc.
2900 Calusa St, Miami, Florida, 33133
16334 Port Dickenson, Jupiter, Florida, 33468
Consulting Engineering, Surveying & Mapping, and Environmental Services
Phone: (305) 619-2800 Fax: (305) 860-4411 LB # 7999 CA # 26050

PROJECT 2018 MIAMI-DADE COUNTY
ANNUAL MONITORING PROJECT



SURVEY TITLE TOPOGRAPHIC AND HYDROGRAPHIC SURVEYS

PROJECT INFORMATION

OHS JOB NO: 18-017

RELEASE DATE: APRIL 19, 2019

DRAWN BY: JE





APPROVED BY: TM

SHEET


CROSS SECTIONS

PAGE

35

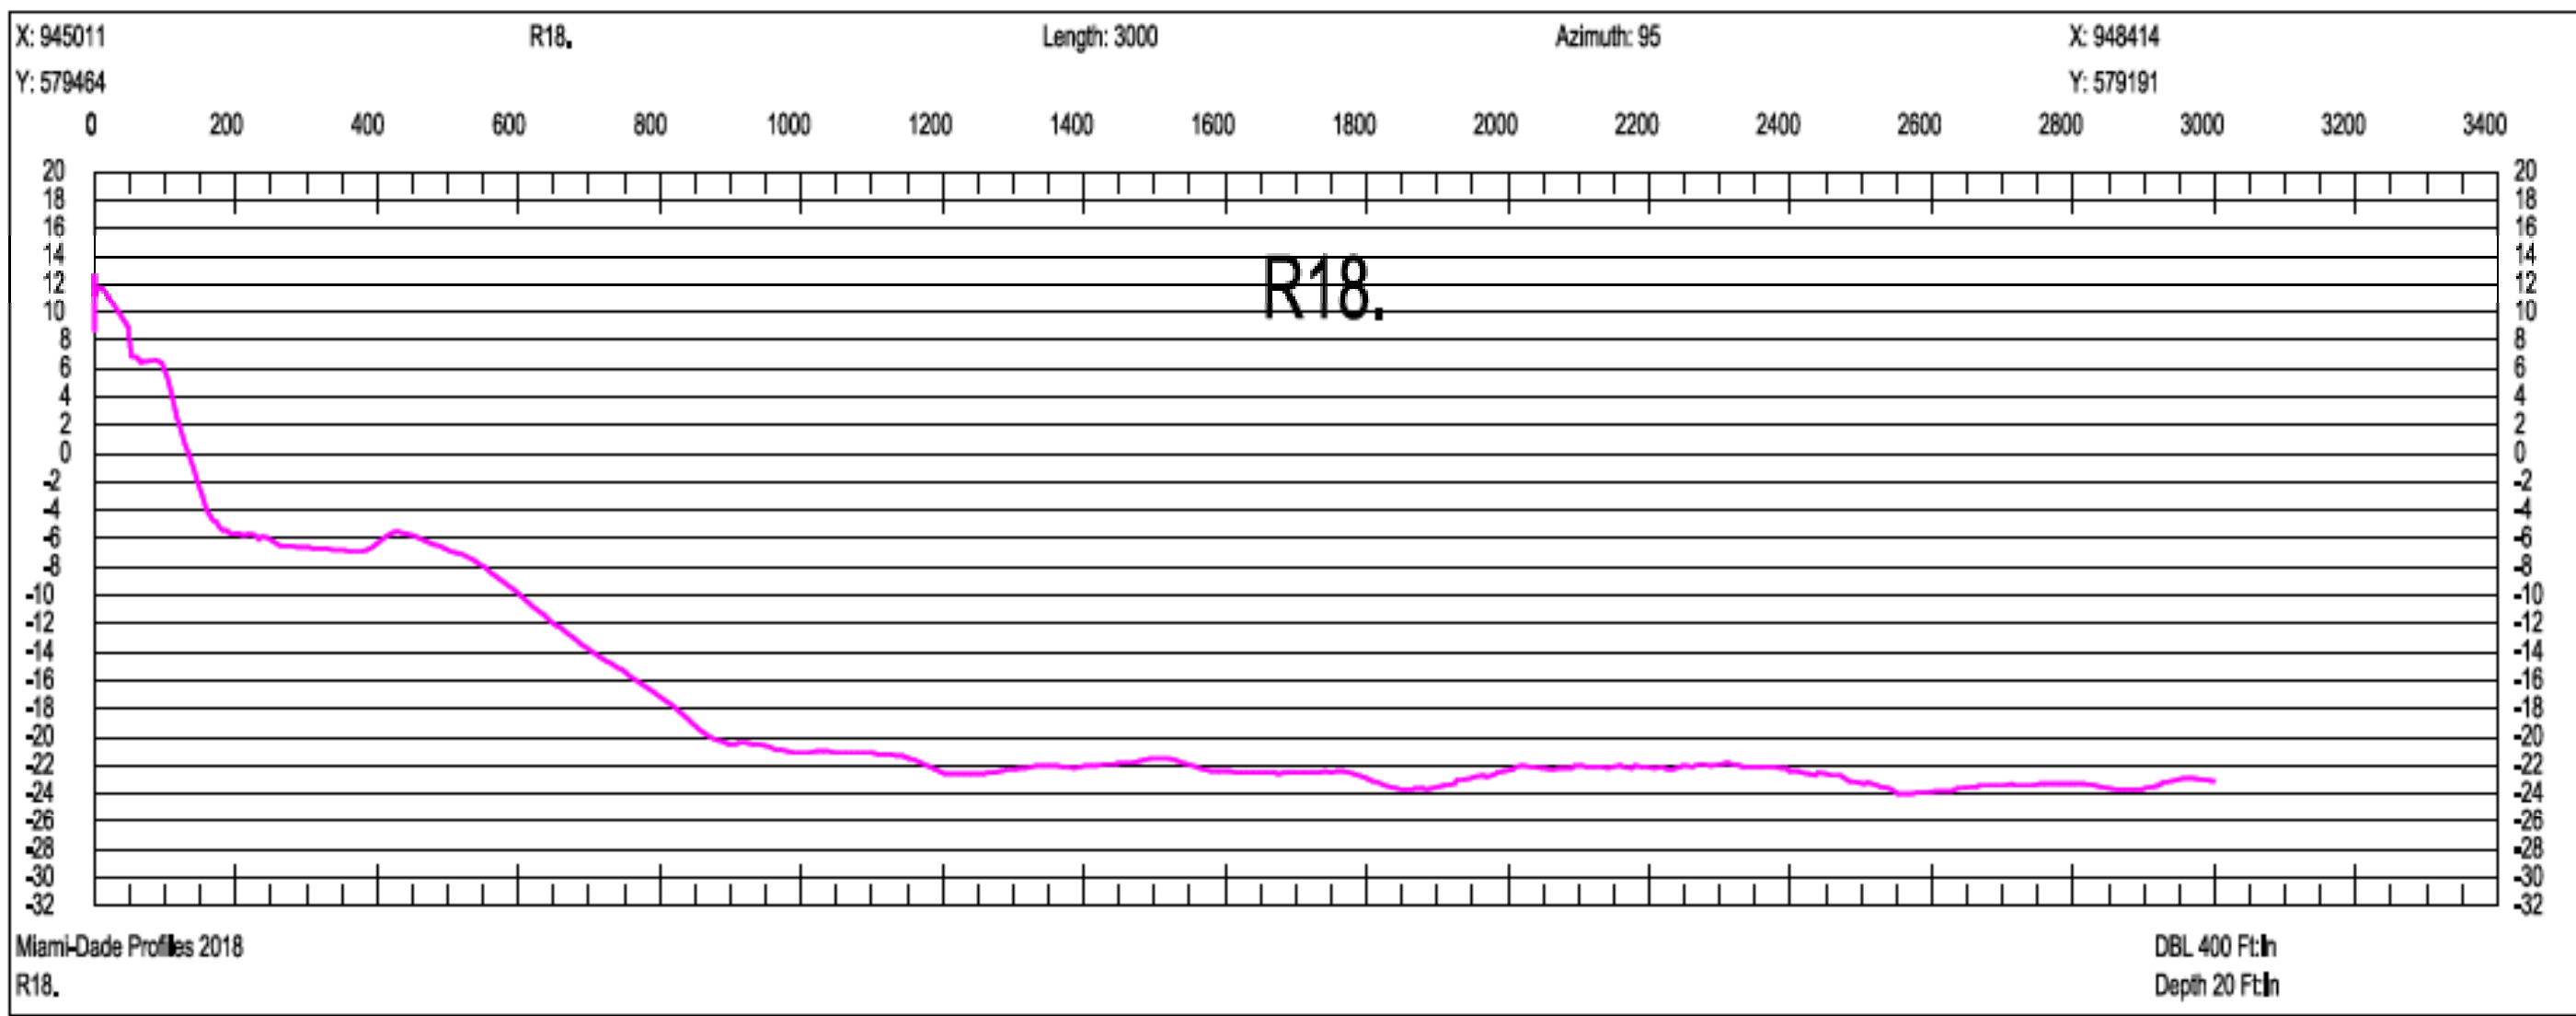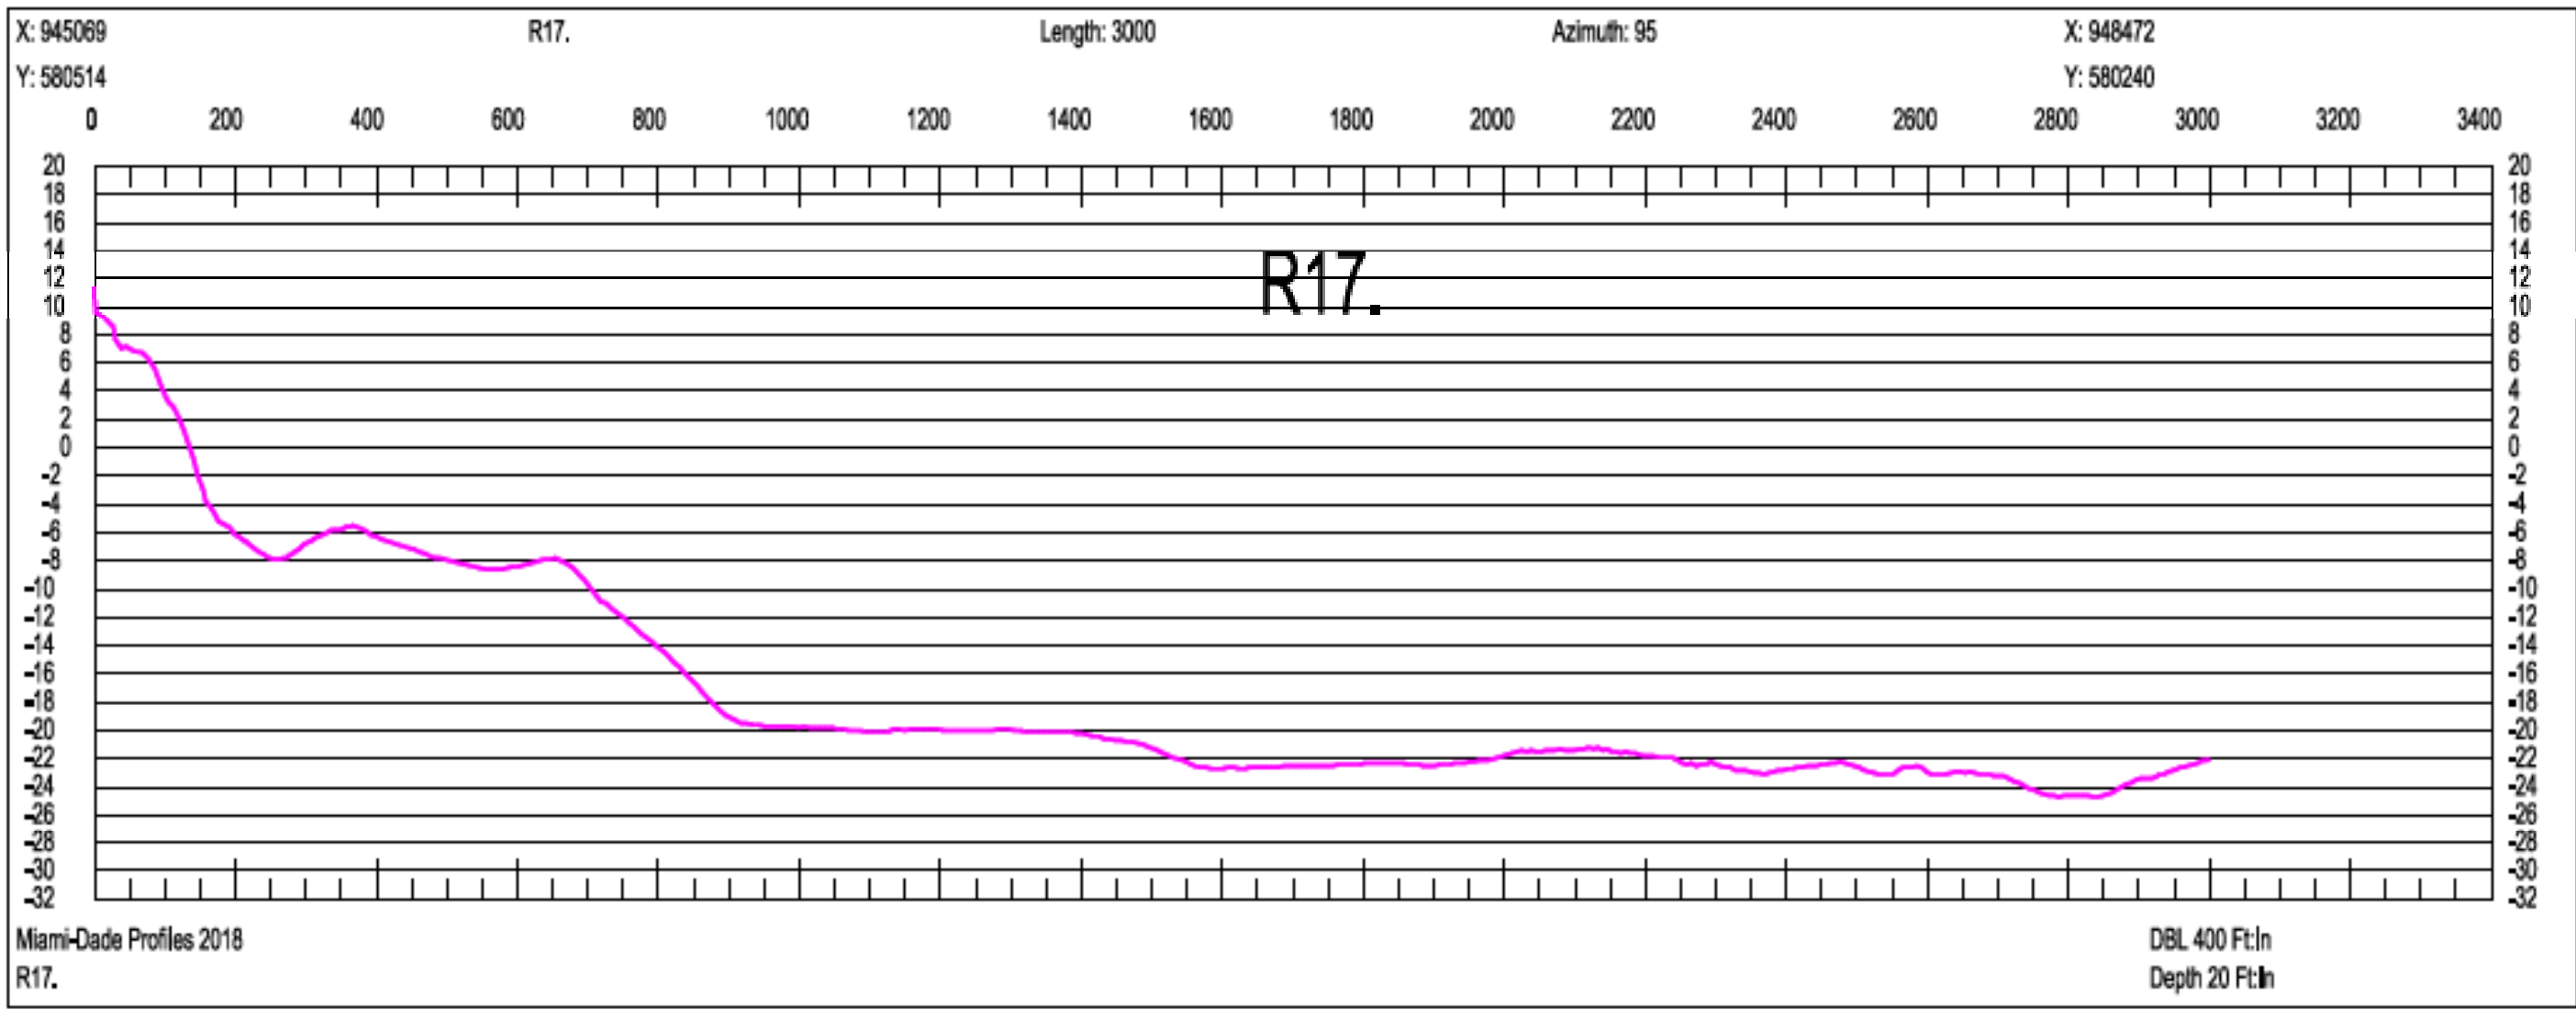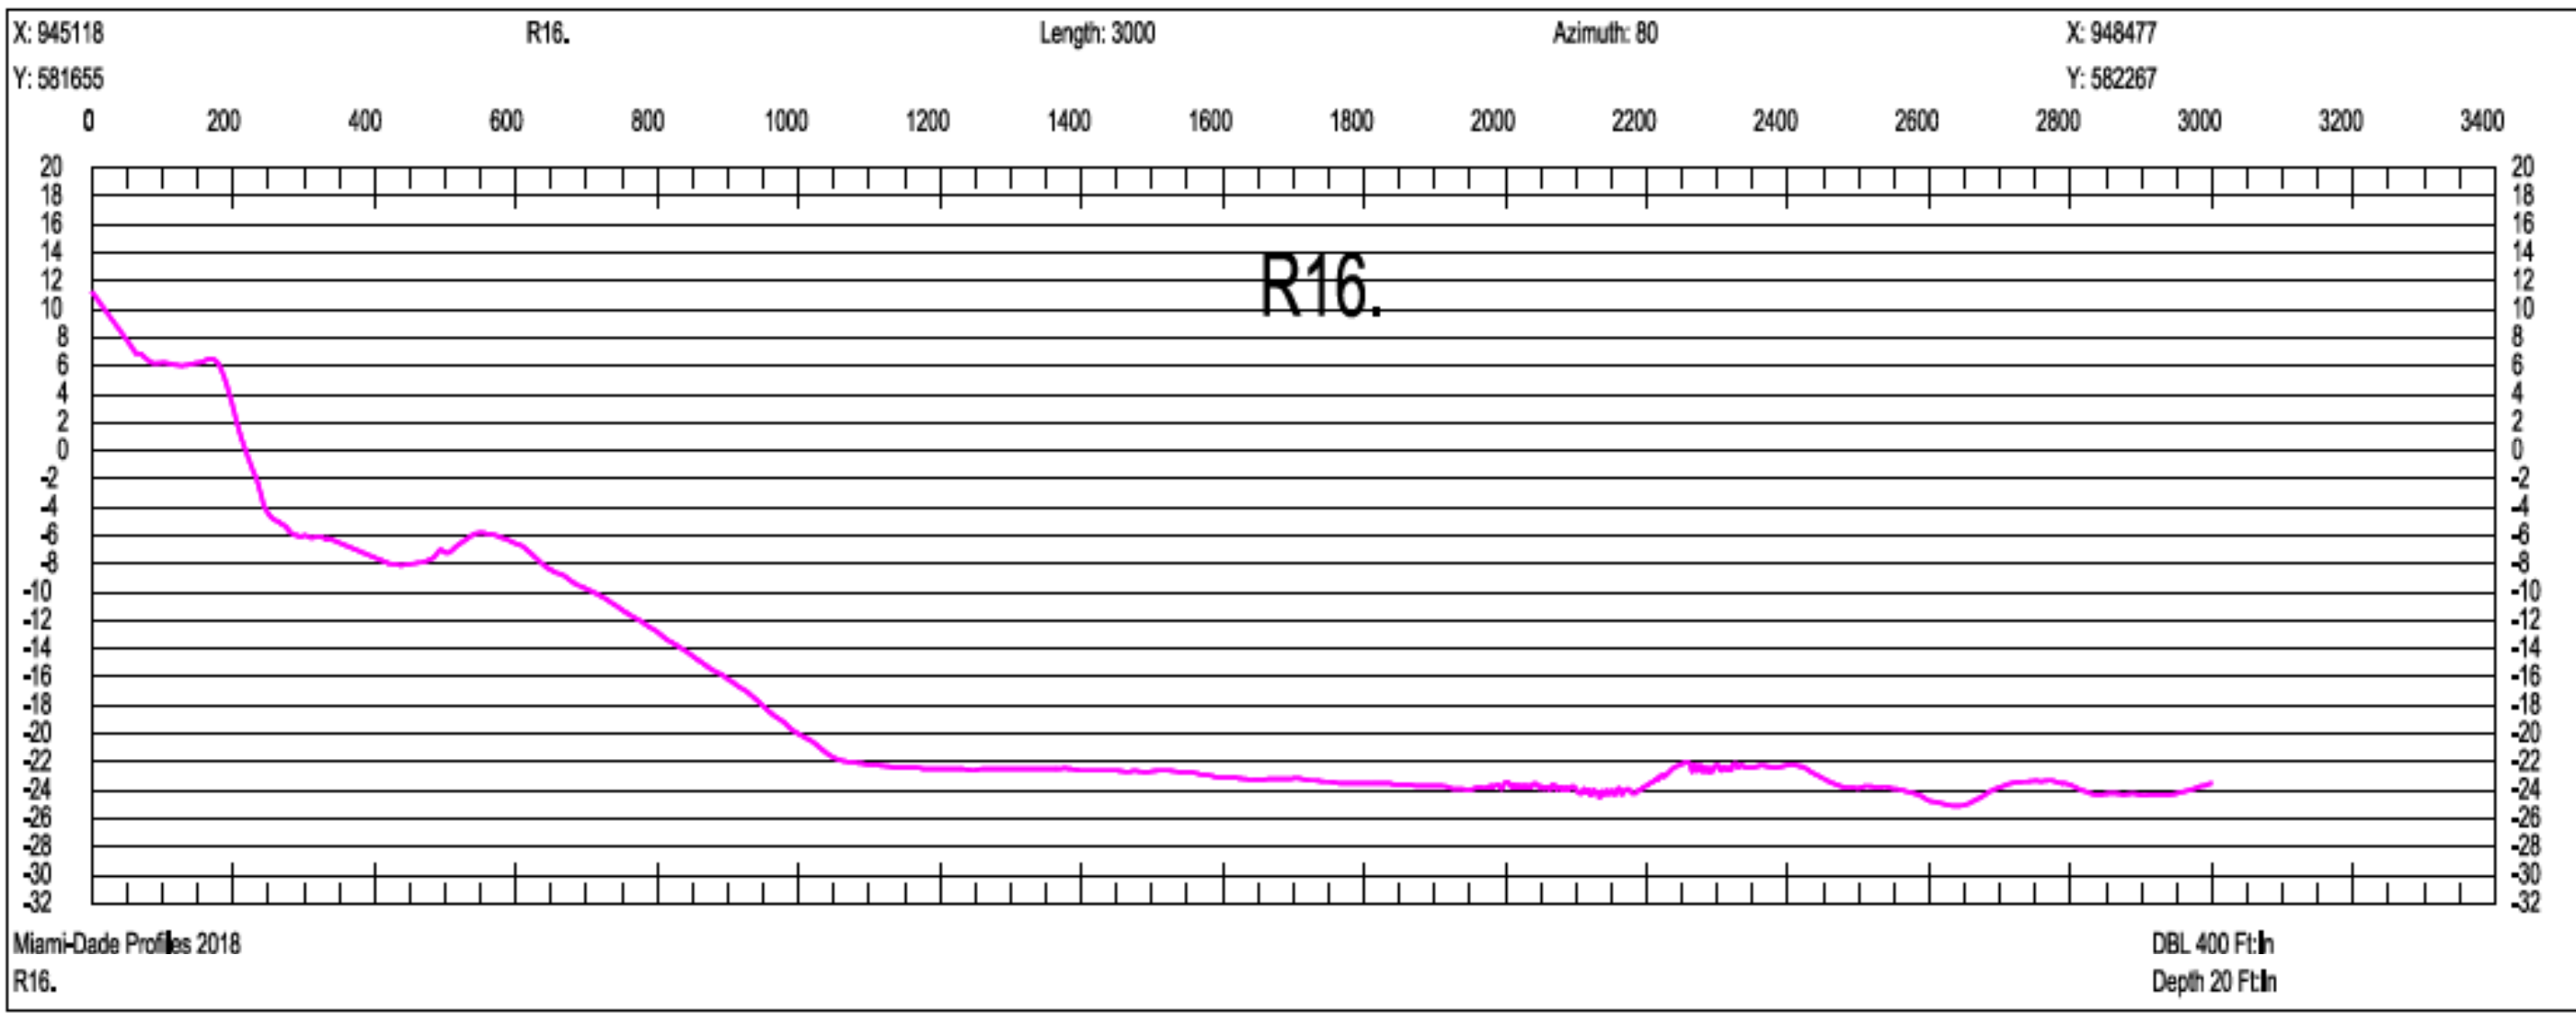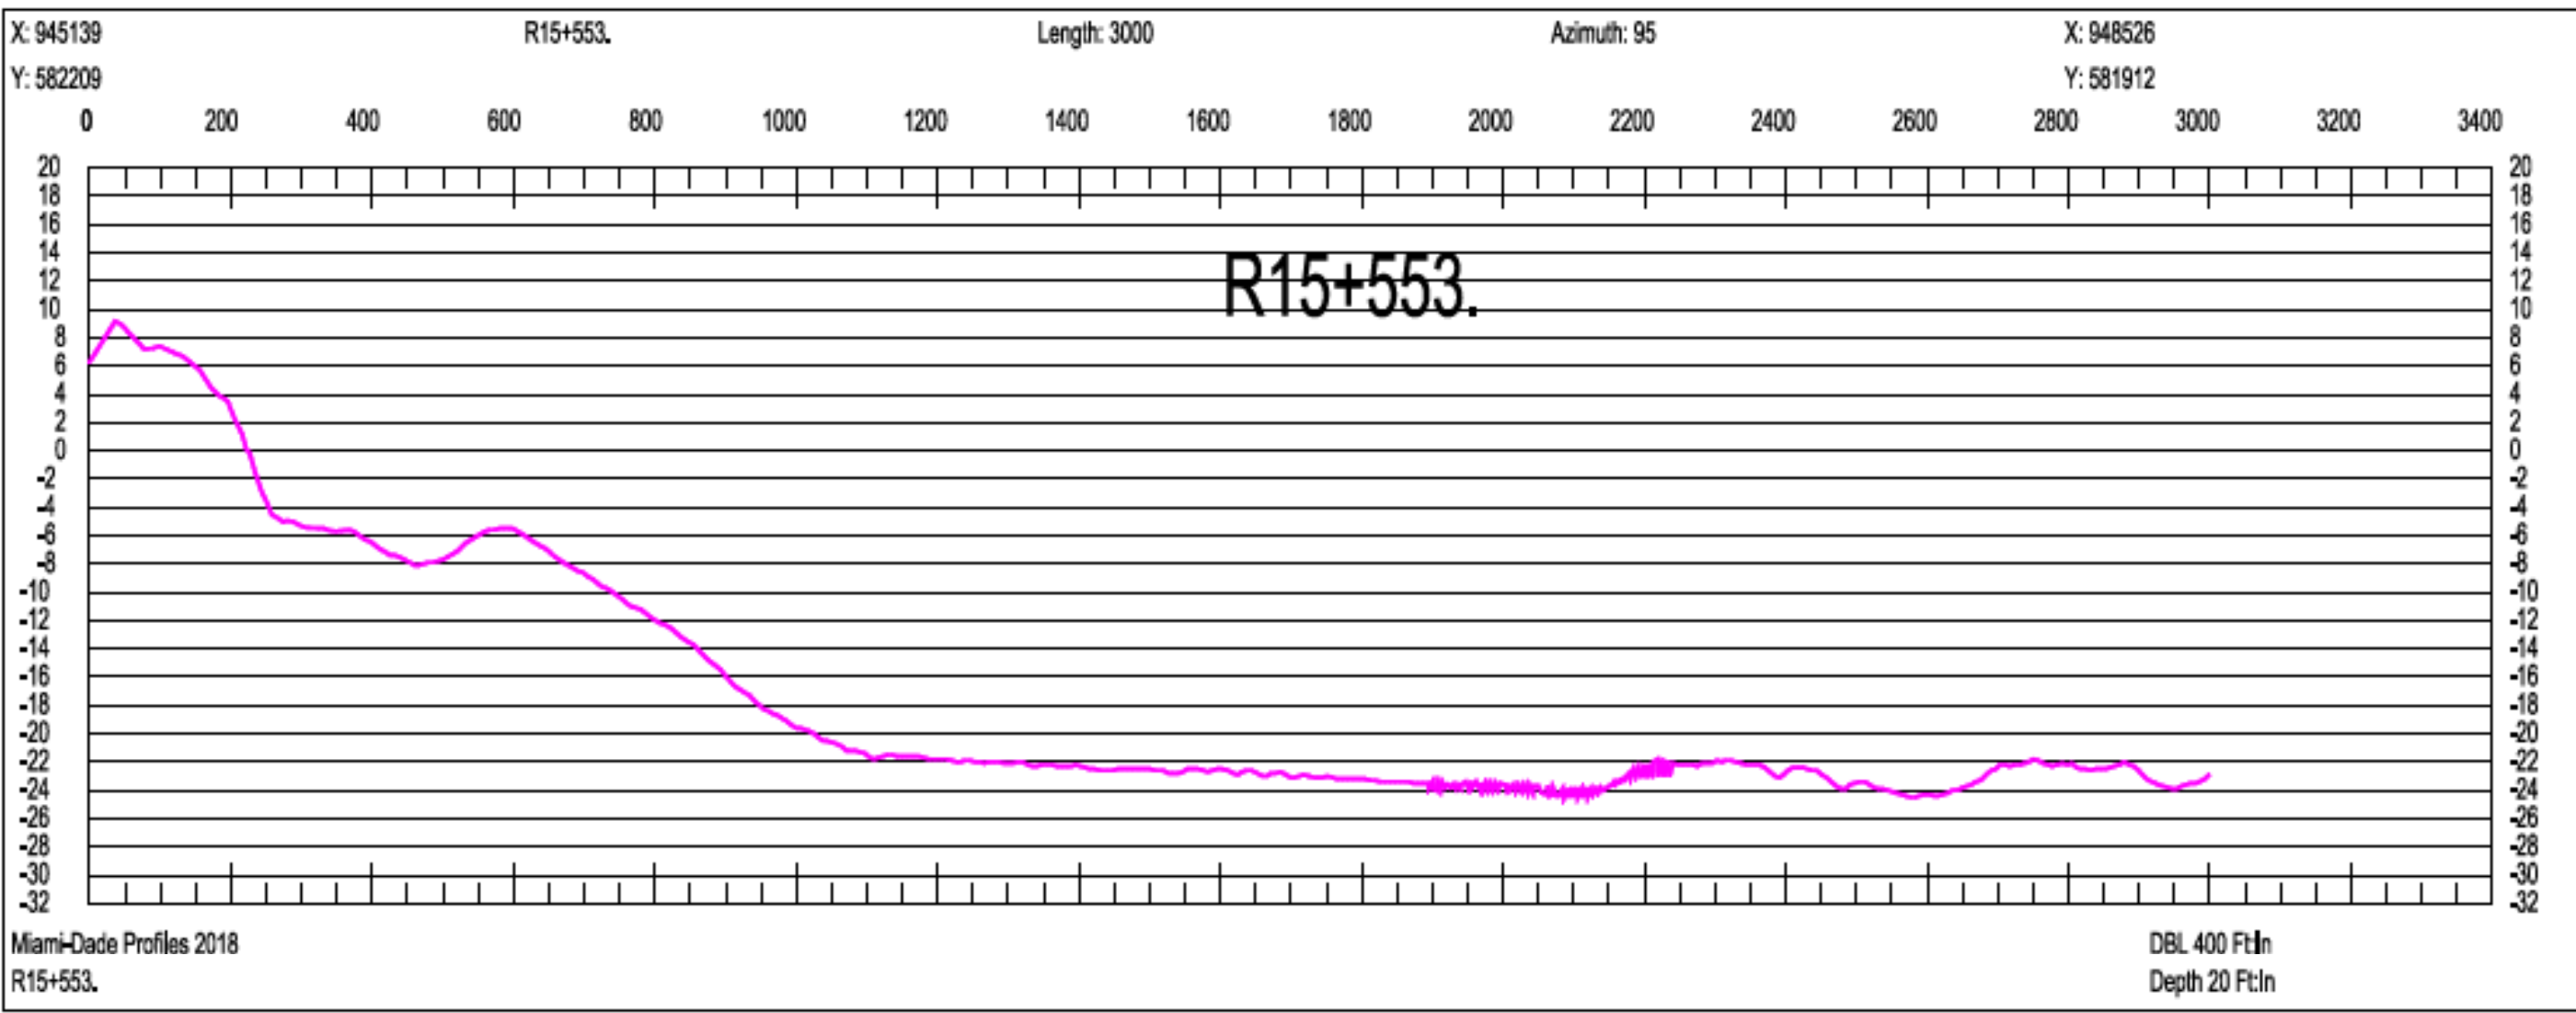

SCALE ONLY CORRECT ON A 24"x36" SHEET

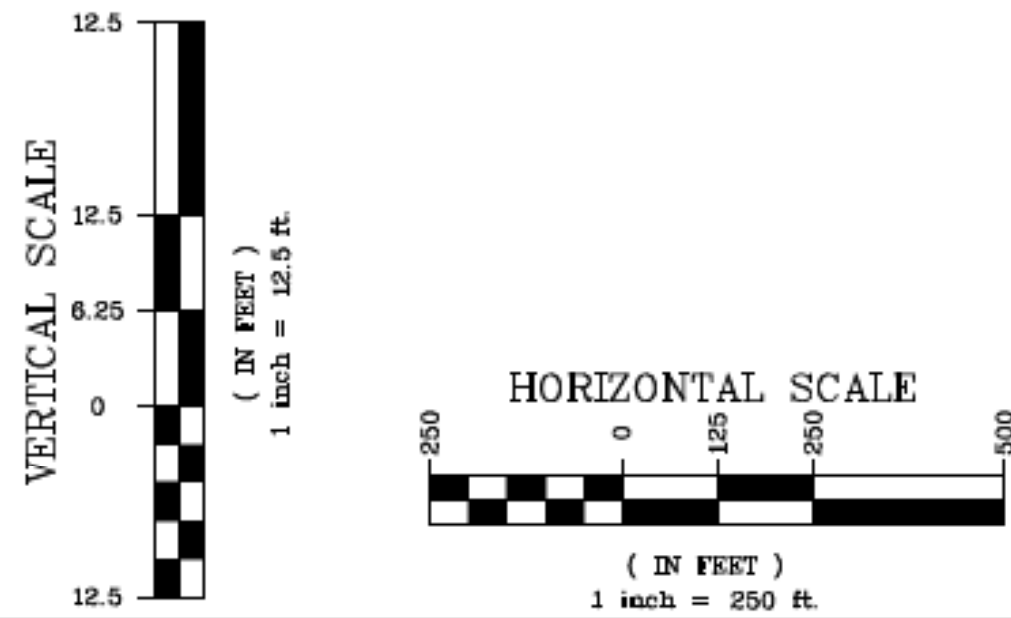

Olin Hydrographic Solutions, inc.
2900 Calusa St, Miami, Florida, 33133
16334 Port Dickenson, Jupiter, Florida, 33468
Consulting Engineering, Surveying & Mapping, and Environmental Services
Phone: (305) 619-2800 Fax: (305) 860-4411 LB # 7999 CA # 26050

PROJECT 2018 MIAMI-DADE COUNTY
ANNUAL MONITORING PROJECT



SURVEY TITLE TOPOGRAPHIC AND HYDROGRAPHIC SURVEYS

PROJECT INFORMATION

OHS JOB NO: 18-017

RELEASE DATE: APRIL 19, 2019

DRAWN BY: JE





APPROVED BY: TM

SHEET



CROSS SECTIONS

PAGE

36

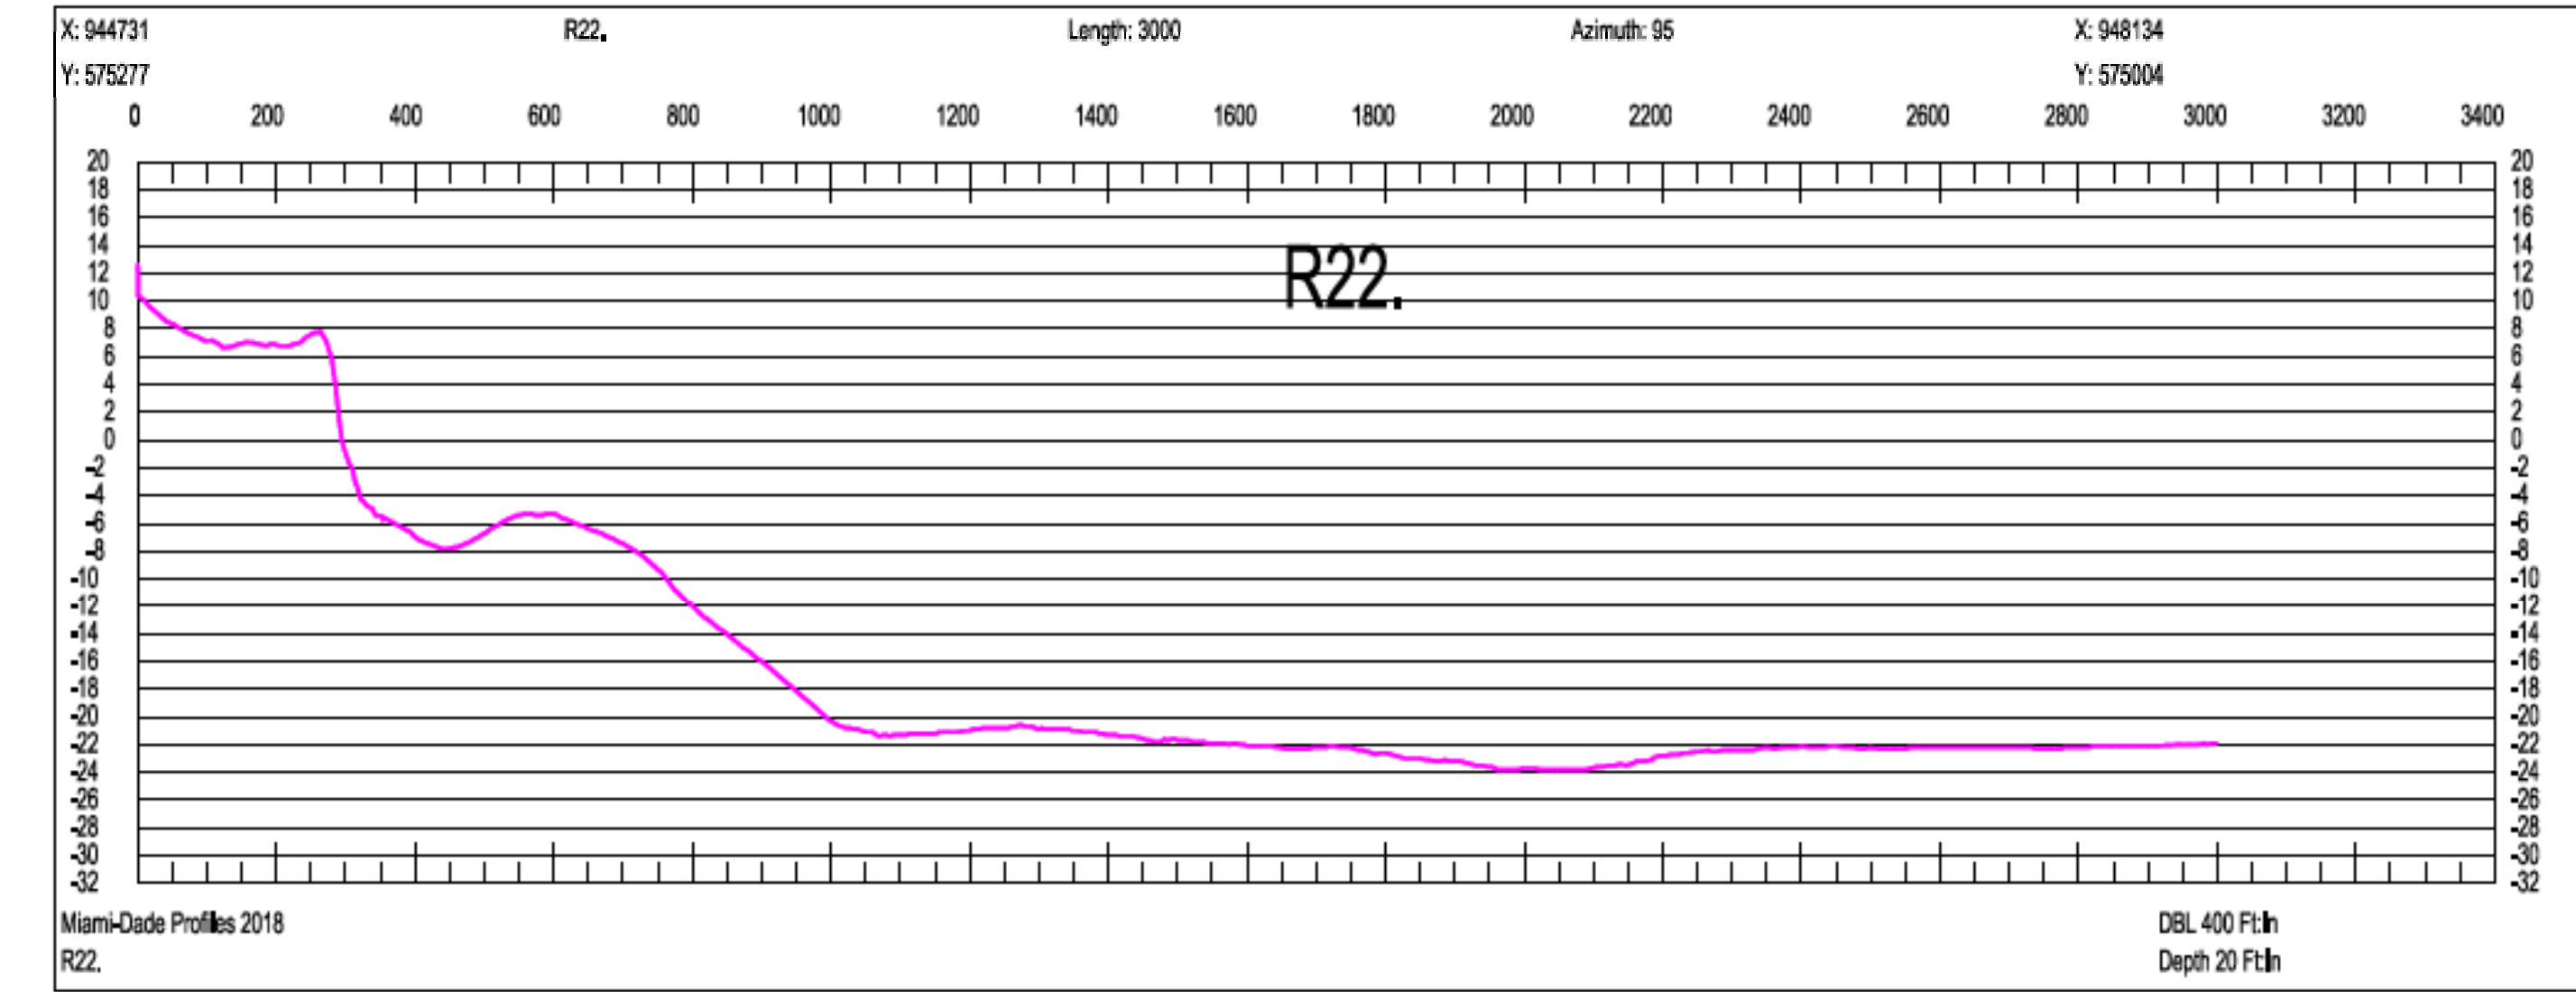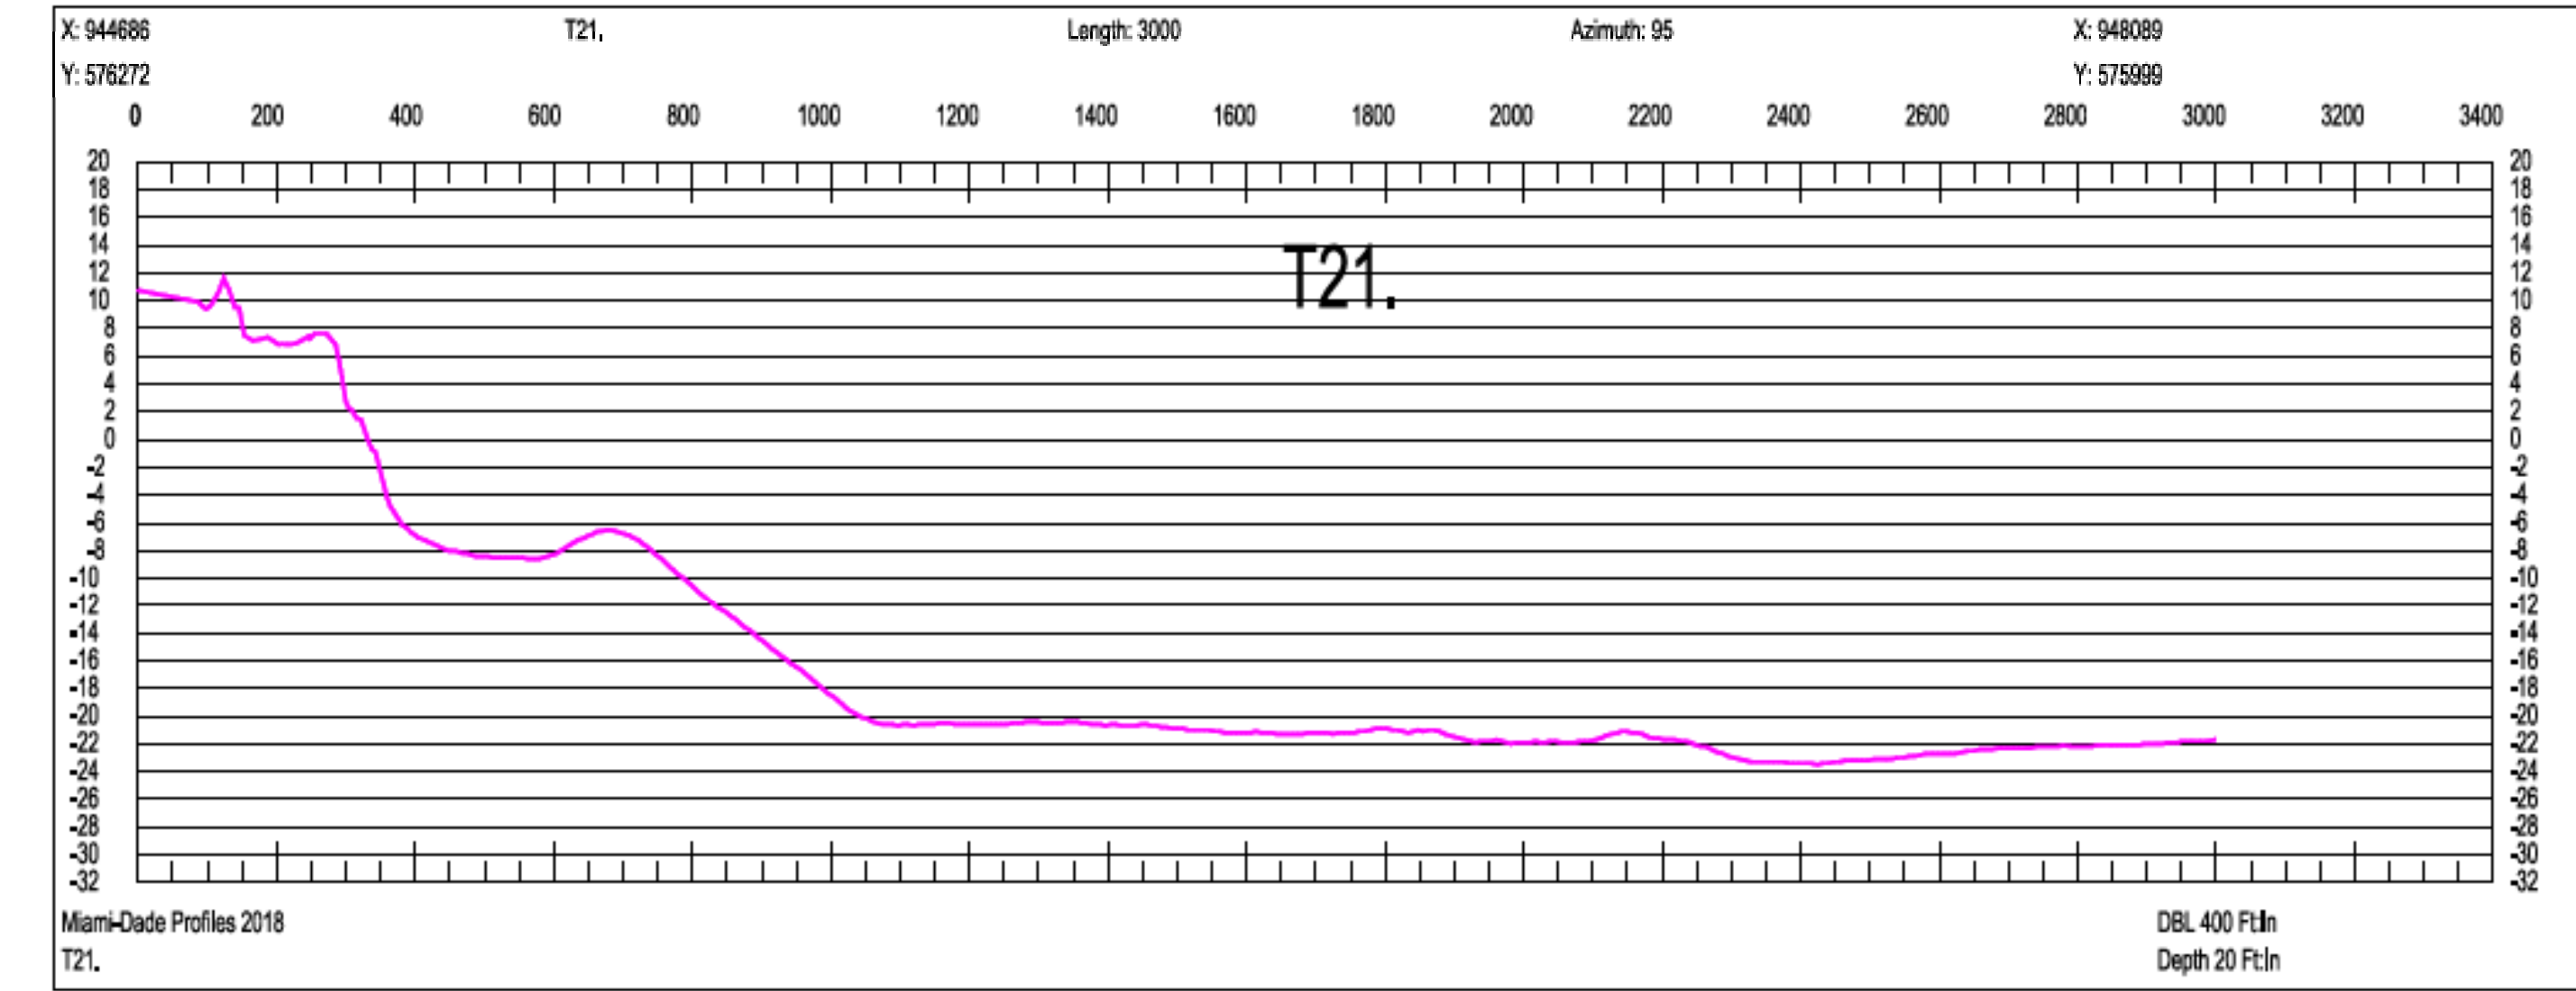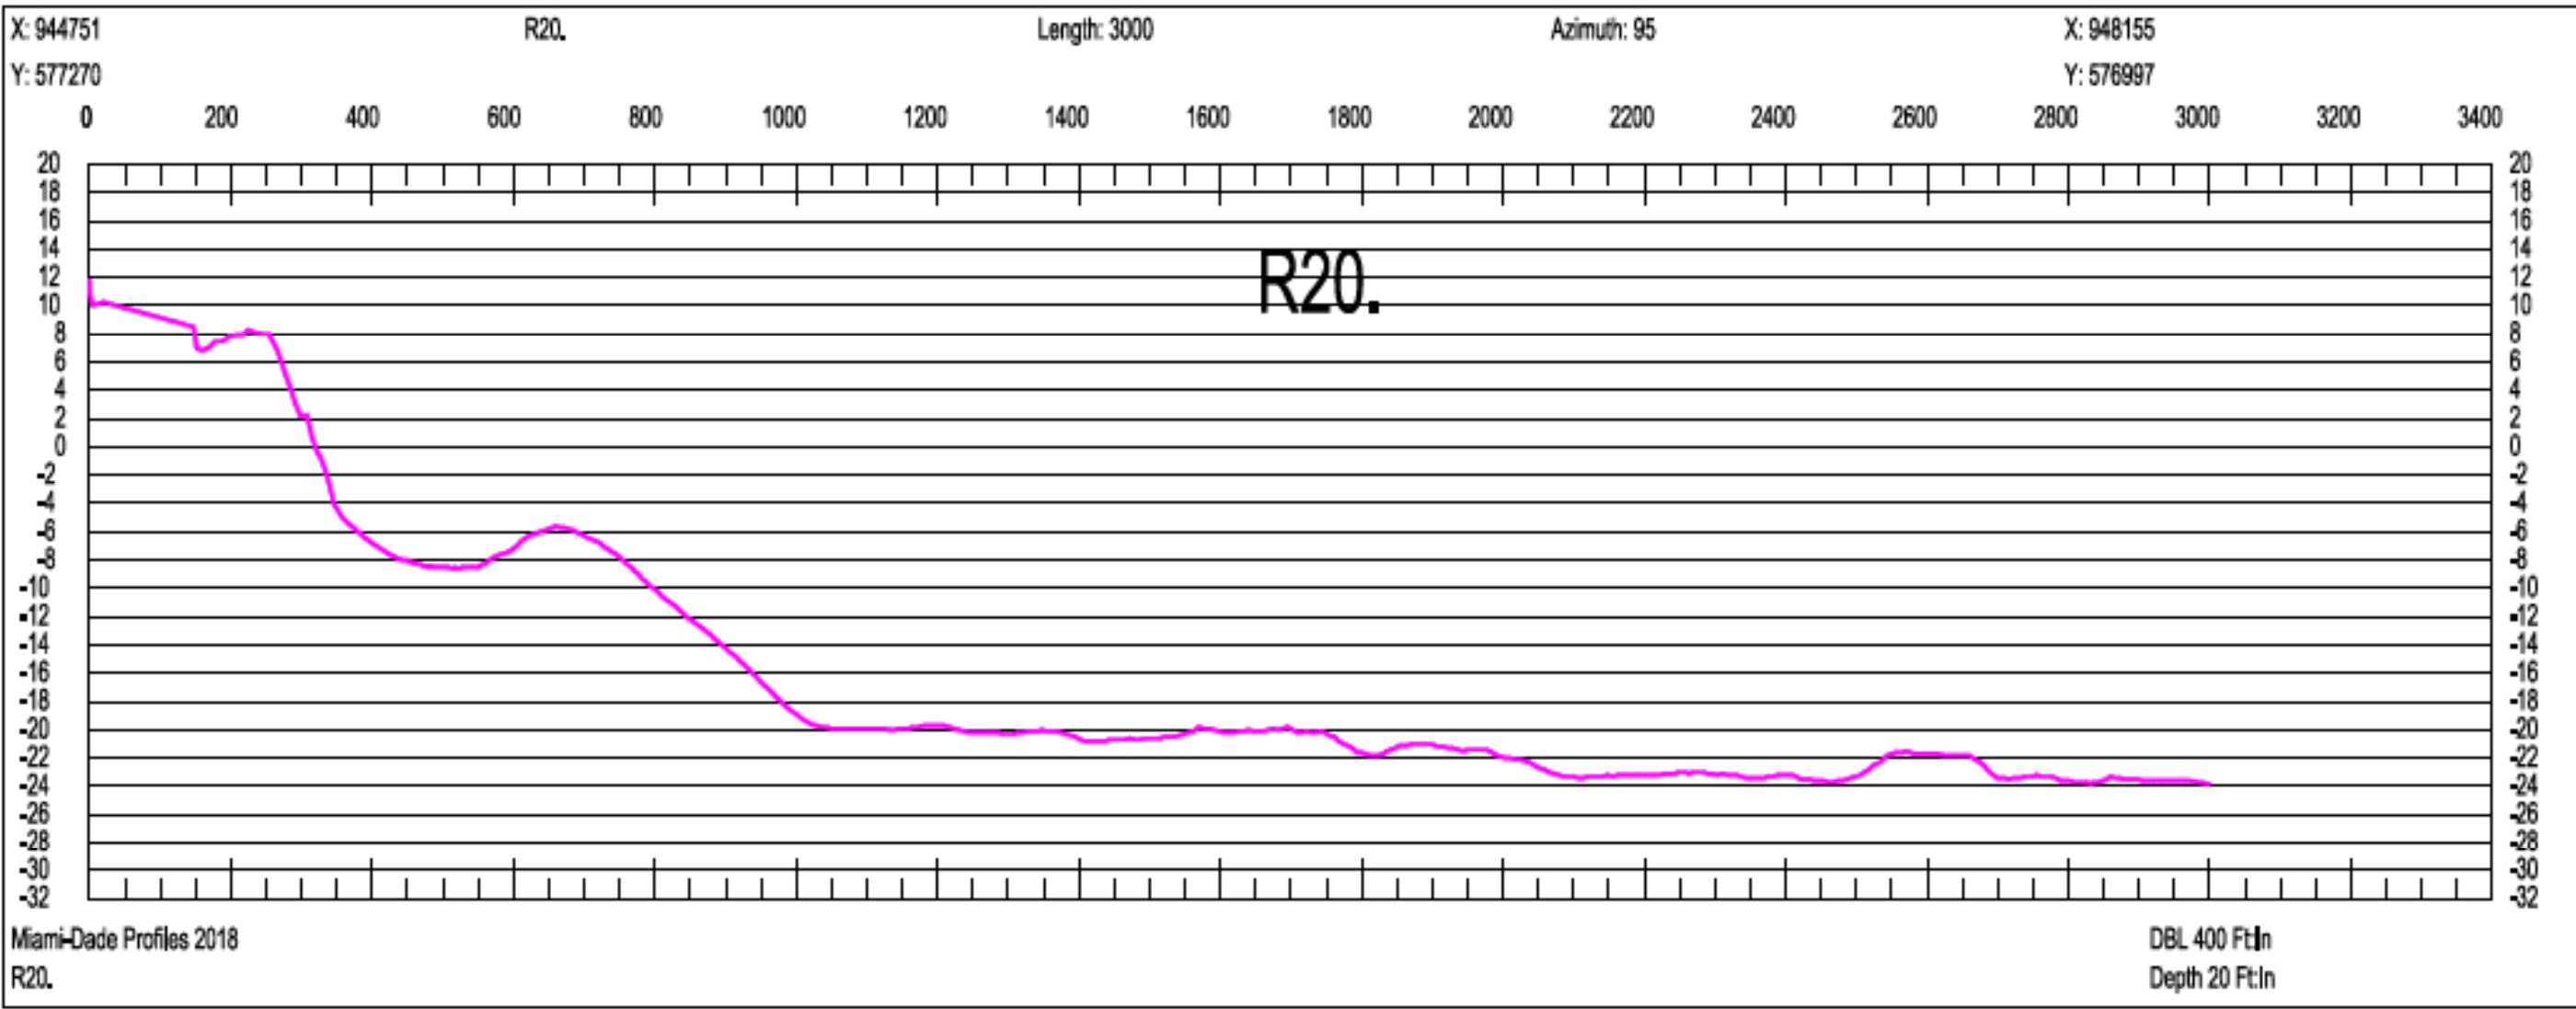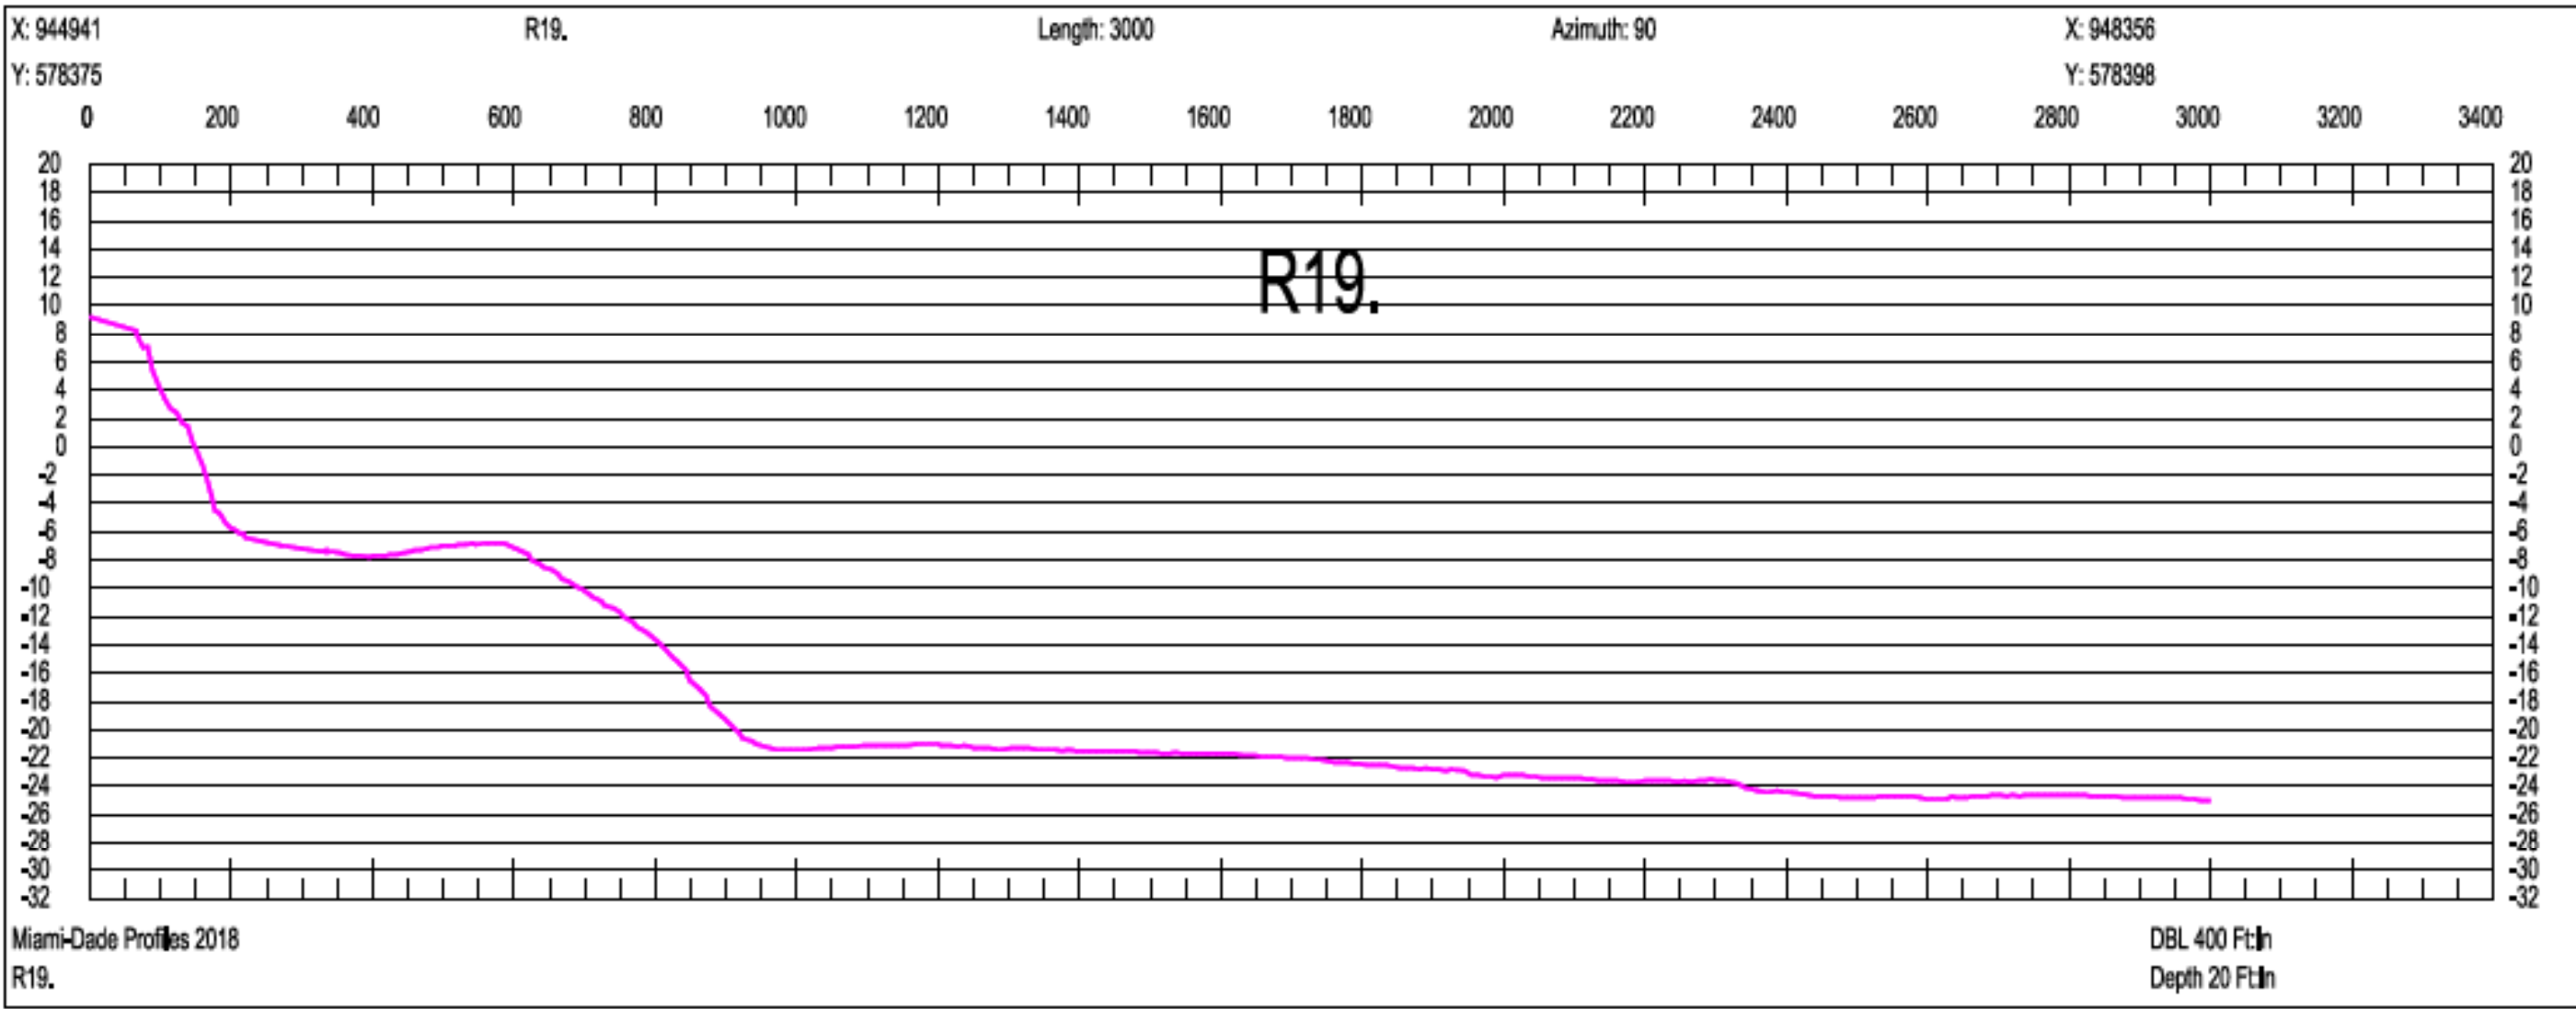

SCALE ONLY CORRECT ON A 24"x36" SHEET

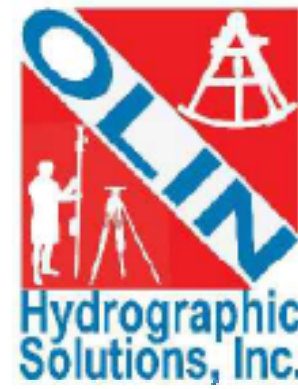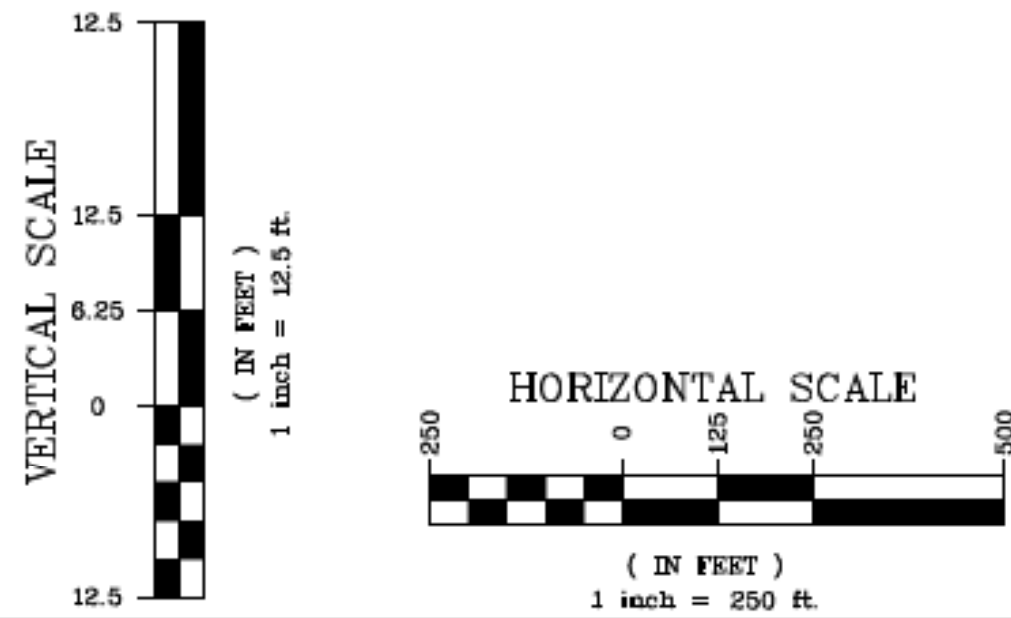

Olin Hydrographic Solutions, inc.
2900 Calusa St, Miami, Florida, 33133
16334 Port Dickenson, Jupiter, Florida, 33468
Consulting Engineering, Surveying & Mapping, and Environmental Services
Phone: (305) 619-2800 Fax: (305) 860-4411 LB # 7999 CA # 26050

PROJECT 2018 MIAMI-DADE COUNTY
ANNUAL MONITORING PROJECT



SURVEY TITLE TOPOGRAPHIC AND HYDROGRAPHIC SURVEYS

PROJECT INFORMATION

OHS JOB NO: 18-017

RELEASE DATE: APRIL 19, 2019





DRAWN BY: JE

APPROVED BY: TM


SHEET CROSS SECTIONS

PAGE

37

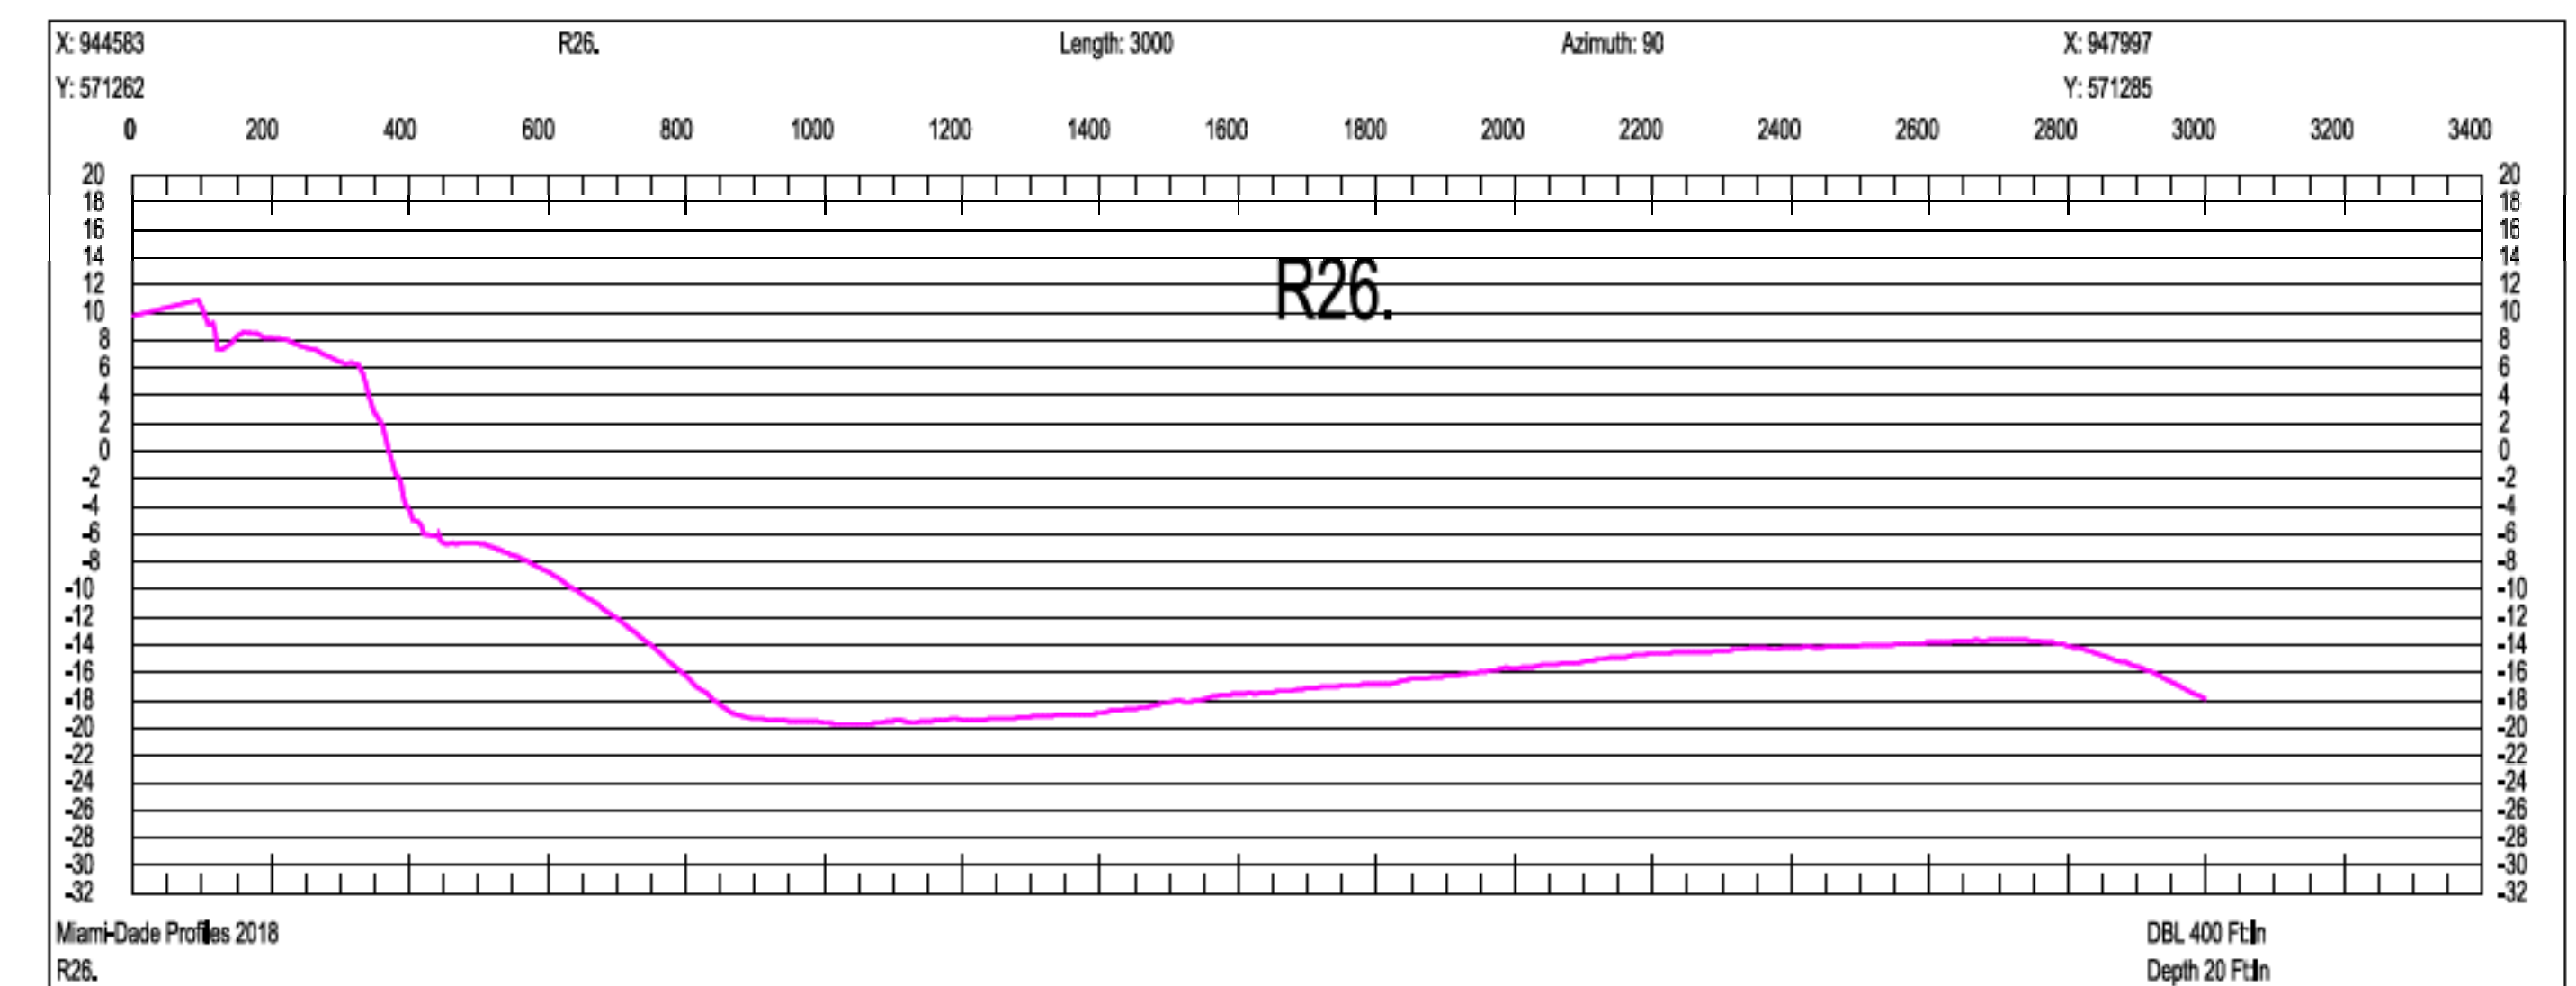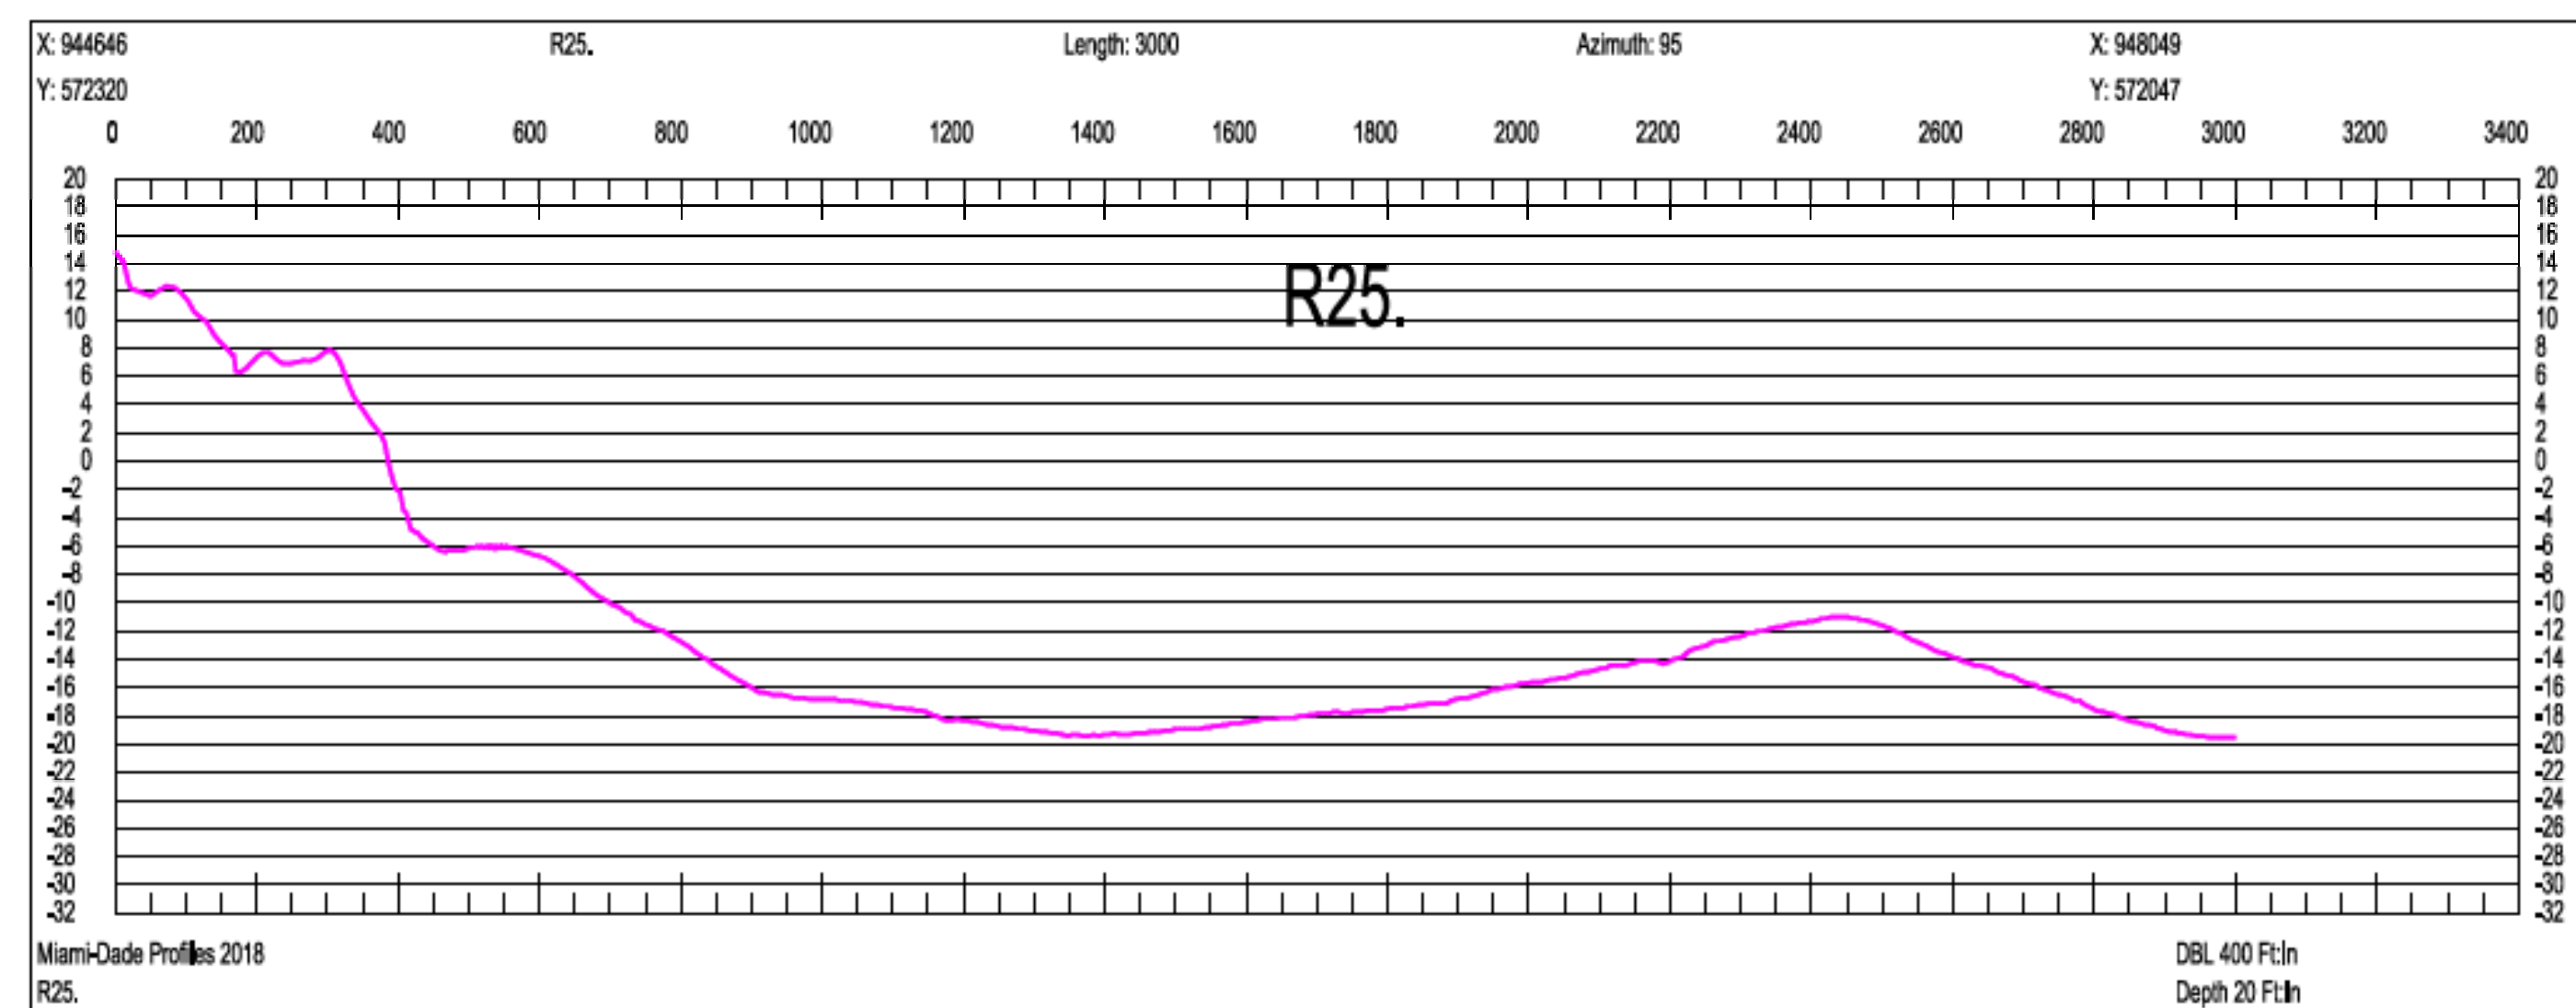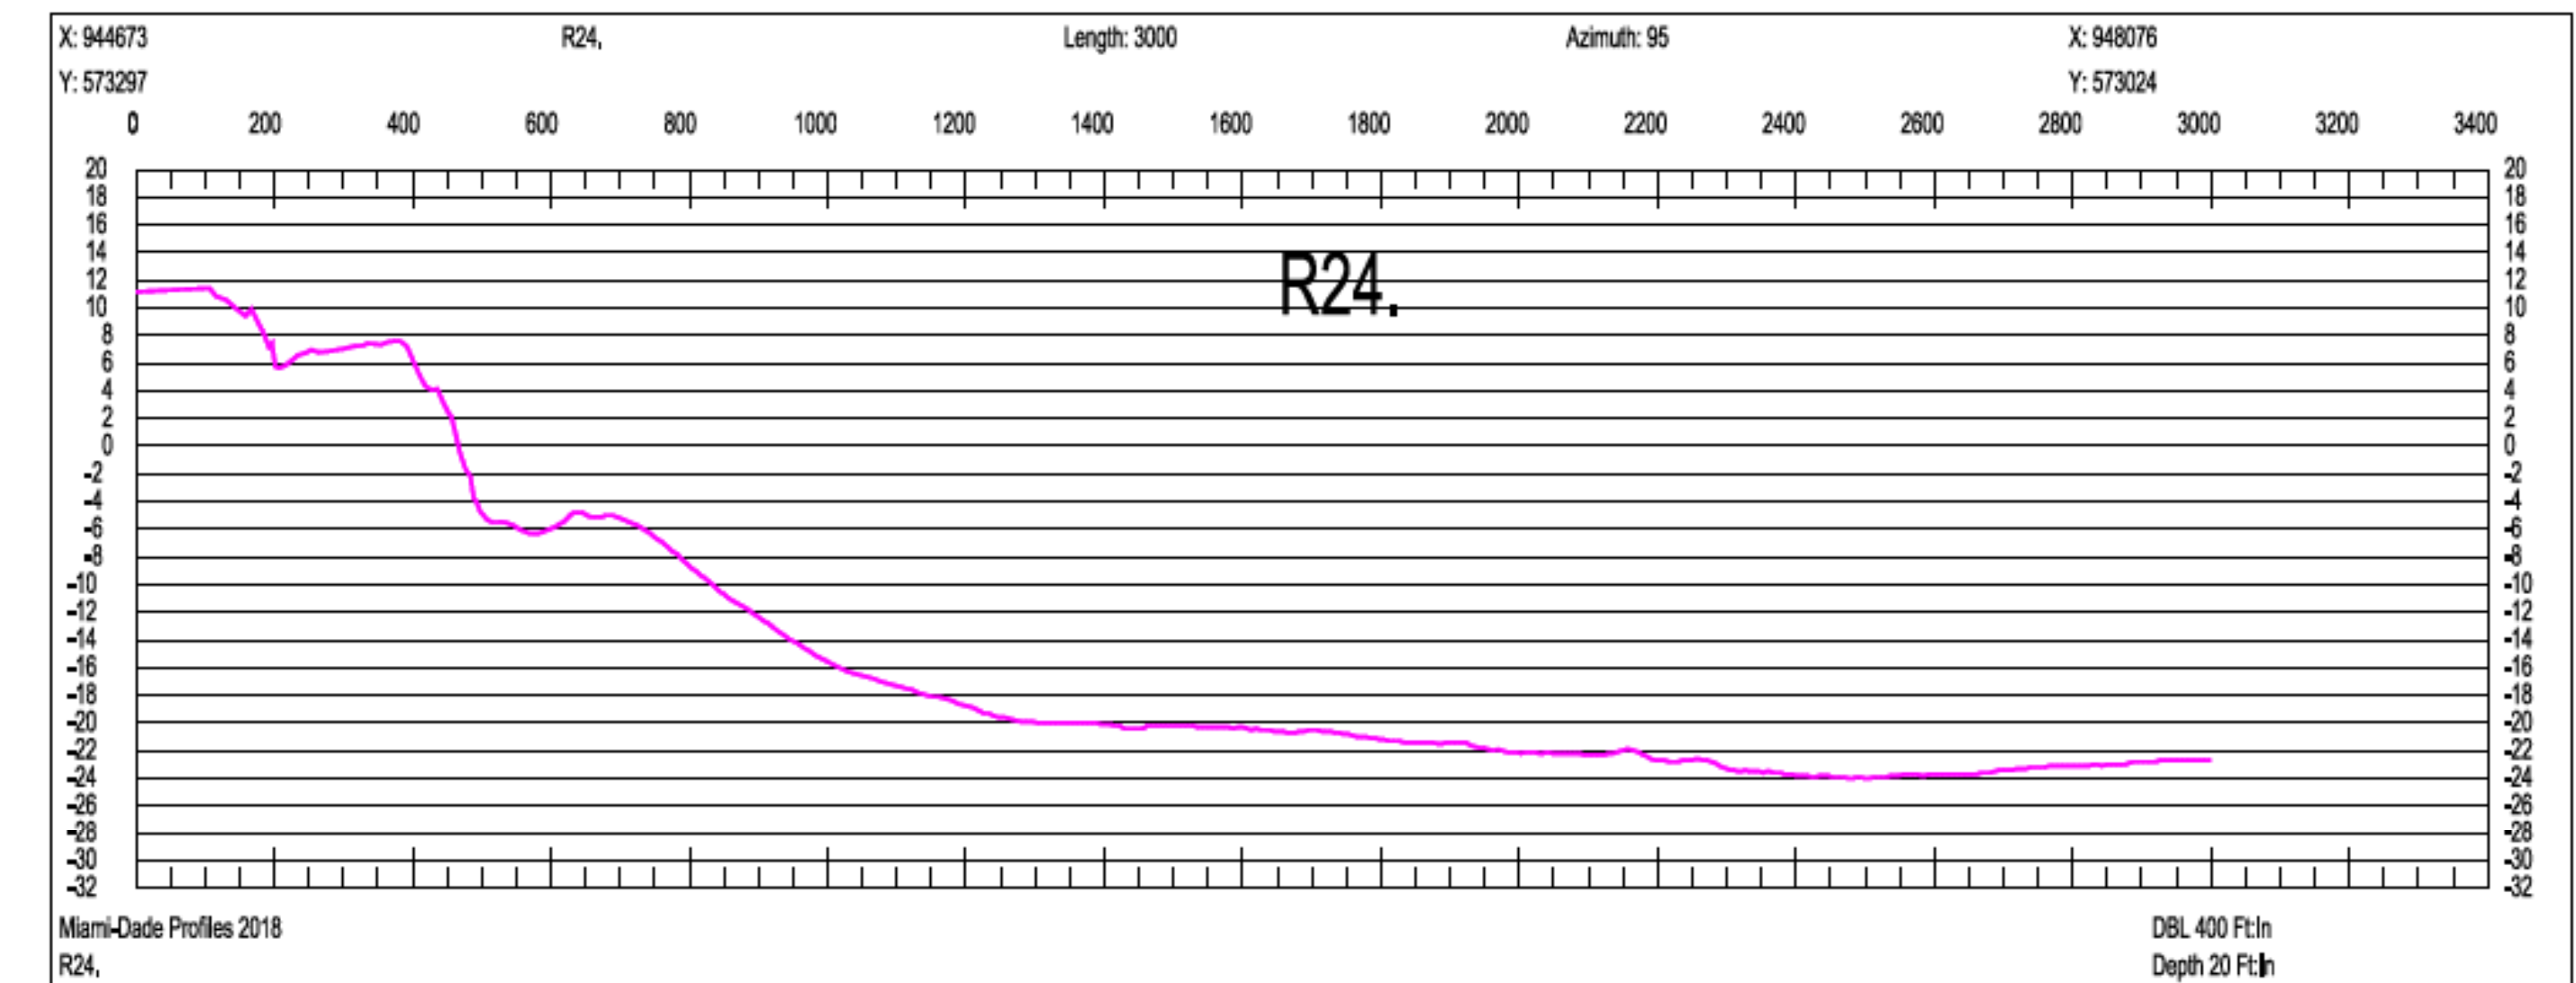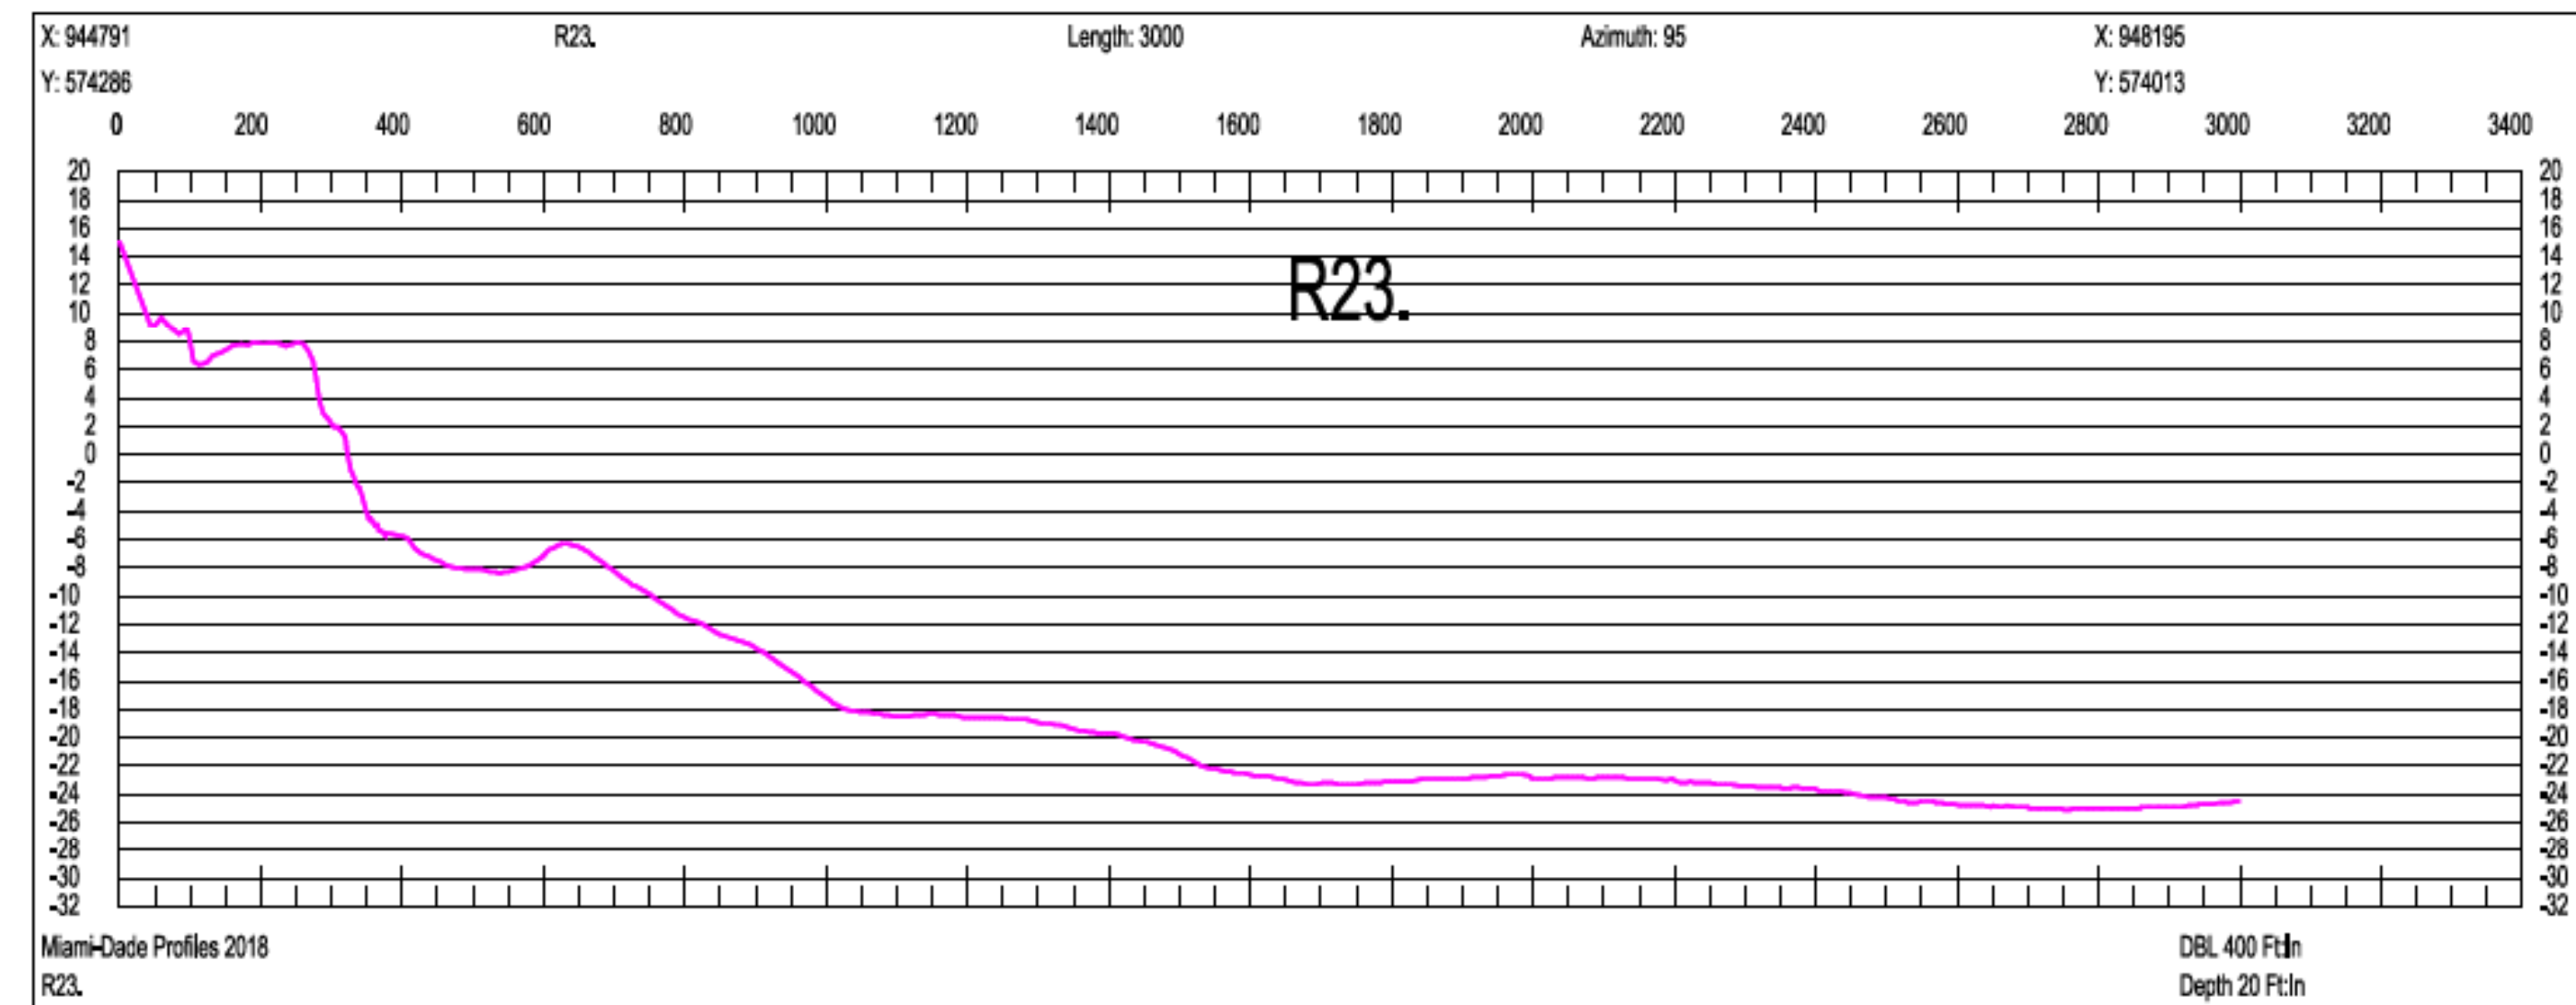

SCALE ONLY CORRECT ON A 24"x36" SHEET

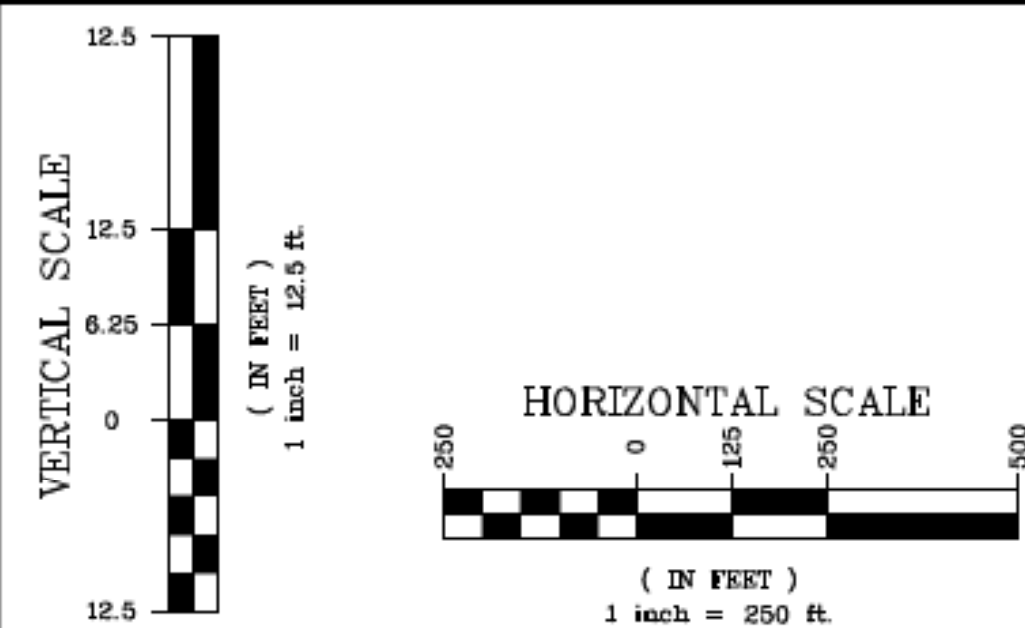

Olin Hydrographic Solutions, inc.
 2900 Calusa St, Miami, Florida, 33133
 16334 Port Dickenson, Jupiter, Florida, 33468
 Consulting Engineering, Surveying & Mapping, and Environmental Services
 Phone: (305) 619-2800 Fax: (305) 860-4411 LB # 7999 CA # 26050

PROJECT 2018 MIAMI-DADE COUNTY
 ANNUAL MONITORING PROJECT



SURVEY TITLE TOPOGRAPHIC AND HYDROGRAPHIC SURVEYS

PROJECT INFORMATION

OHS JOB NO: 18-017

RELEASE DATE: APRIL 19, 2019

DRAWN BY: JE





APPROVED BY: TM

SHEET



CROSS SECTIONS

PAGE

38

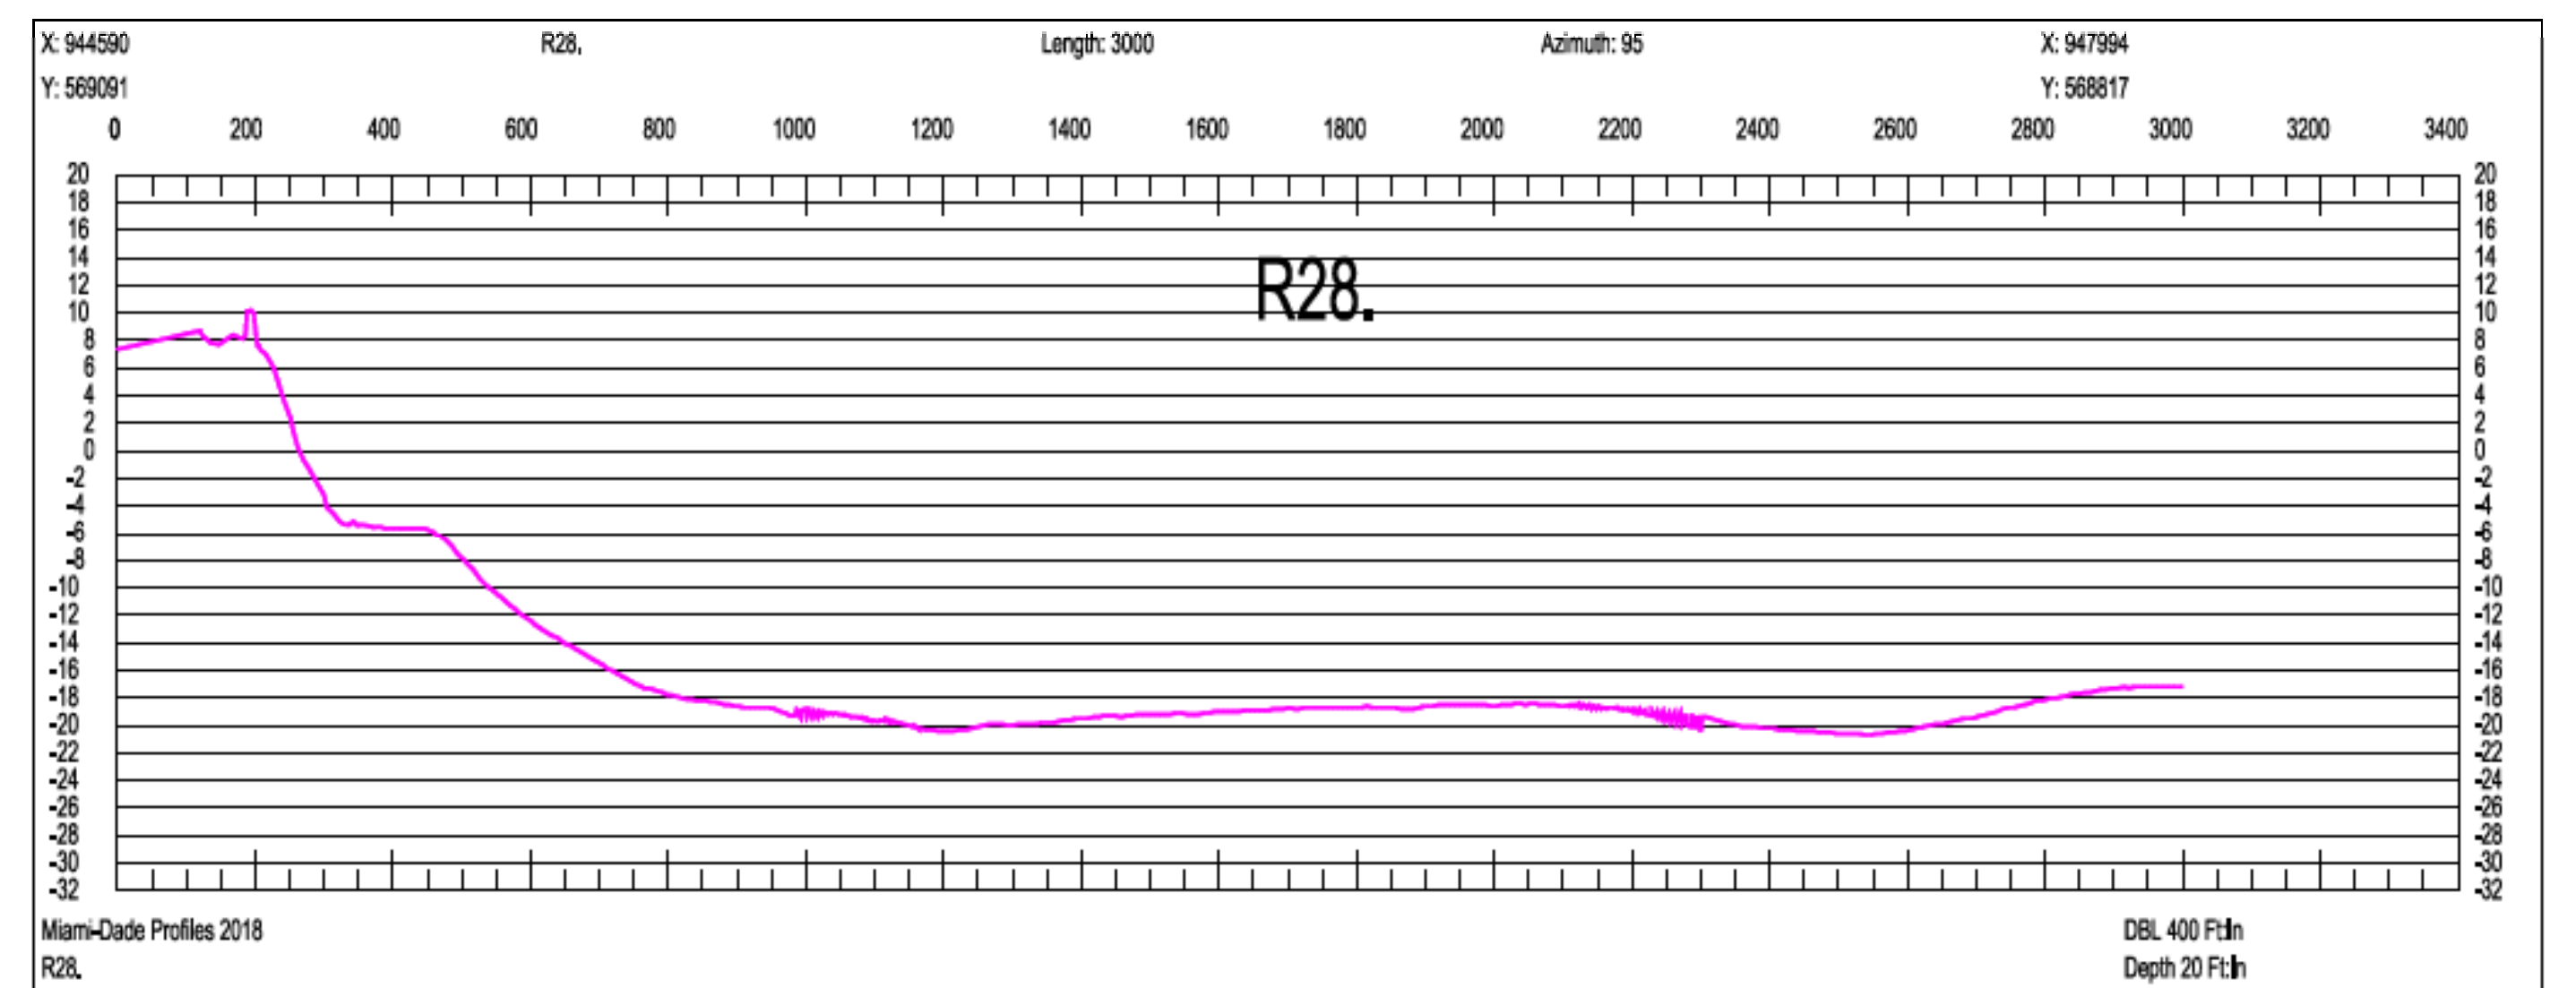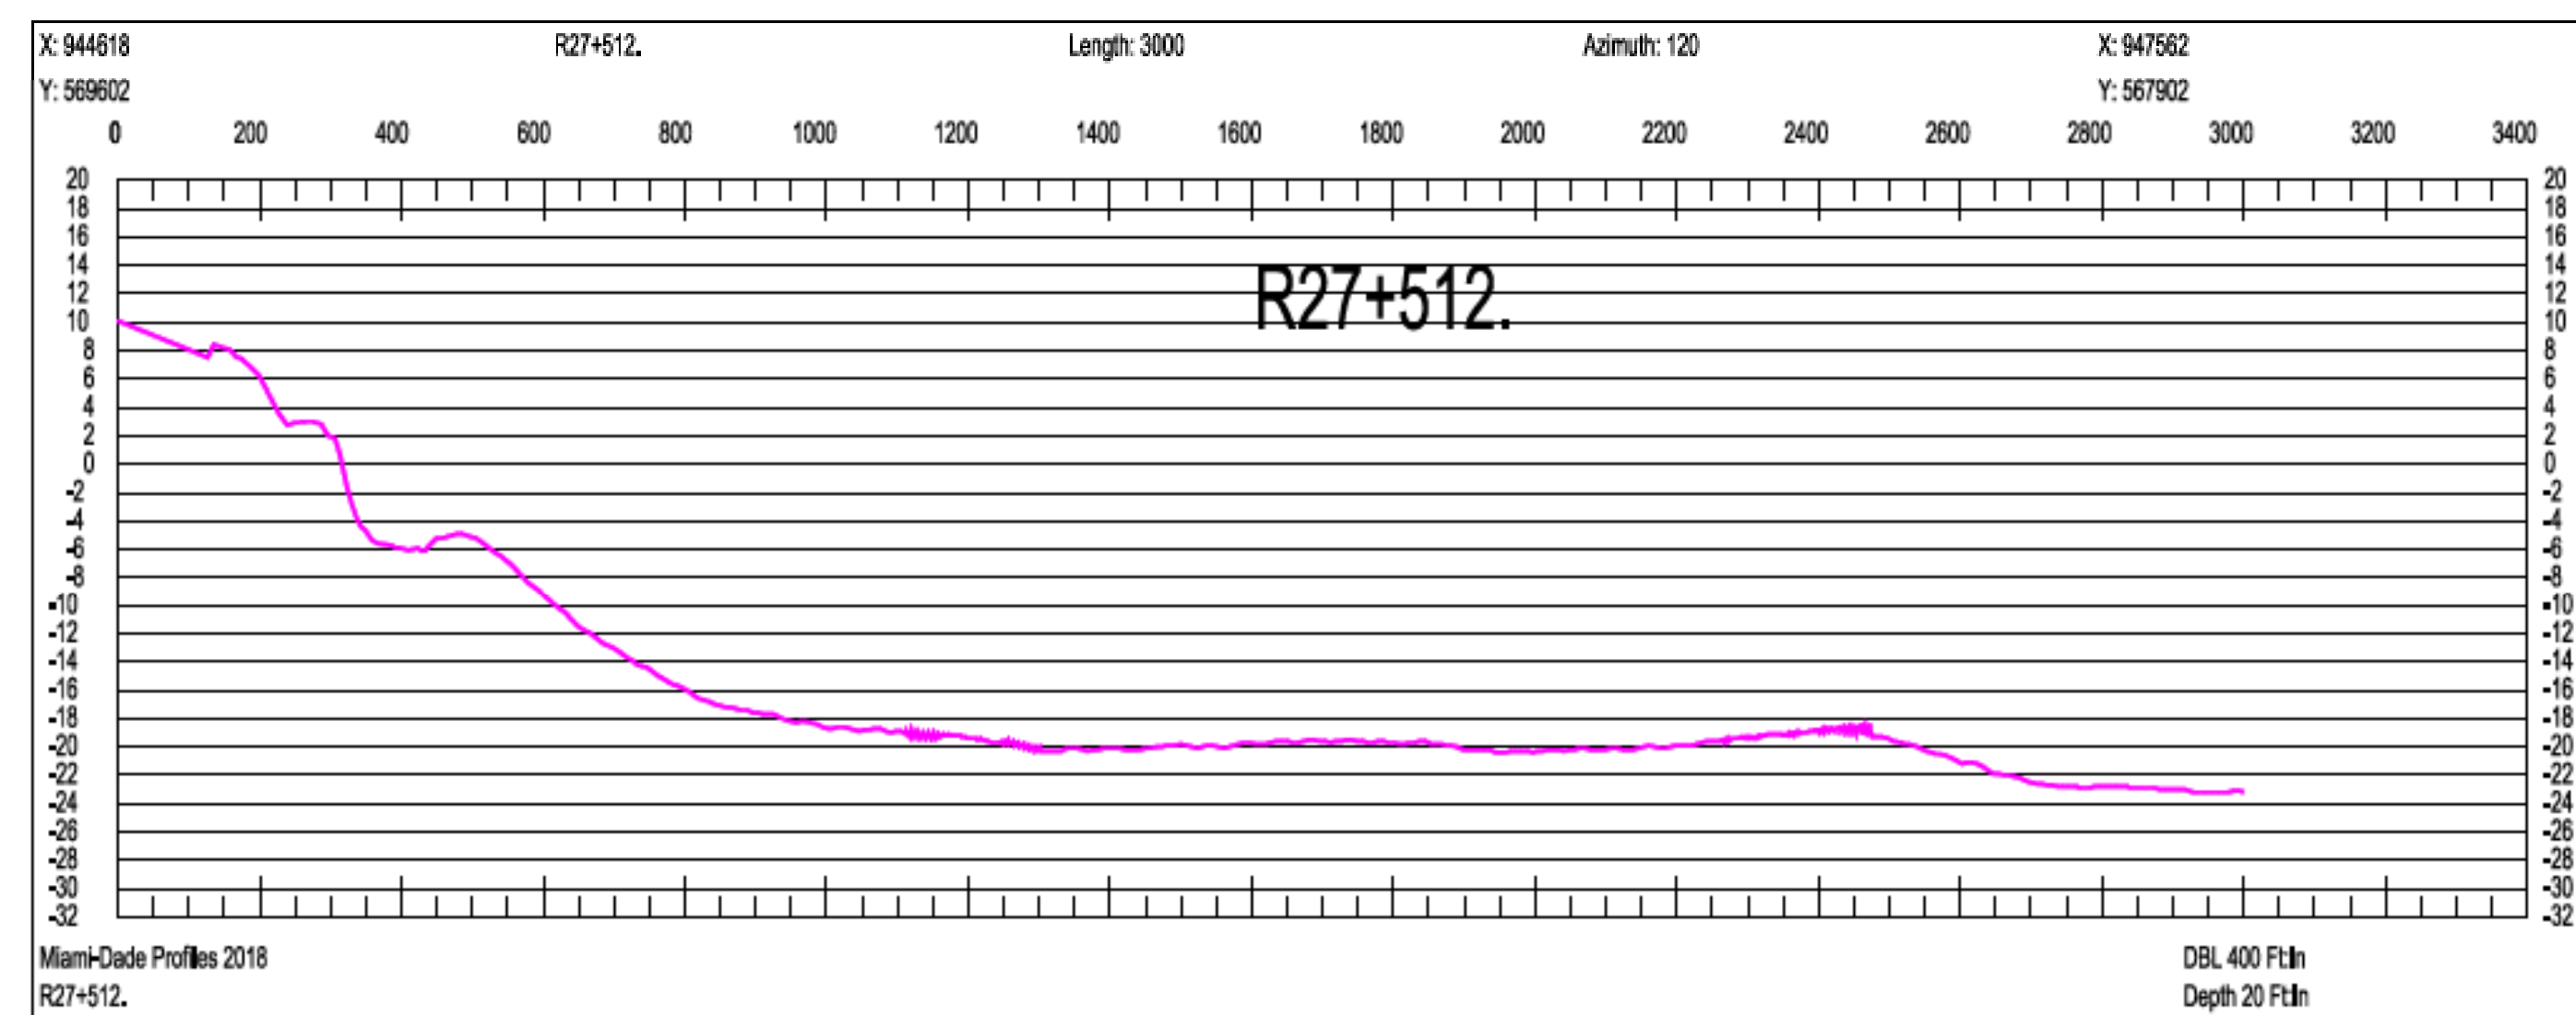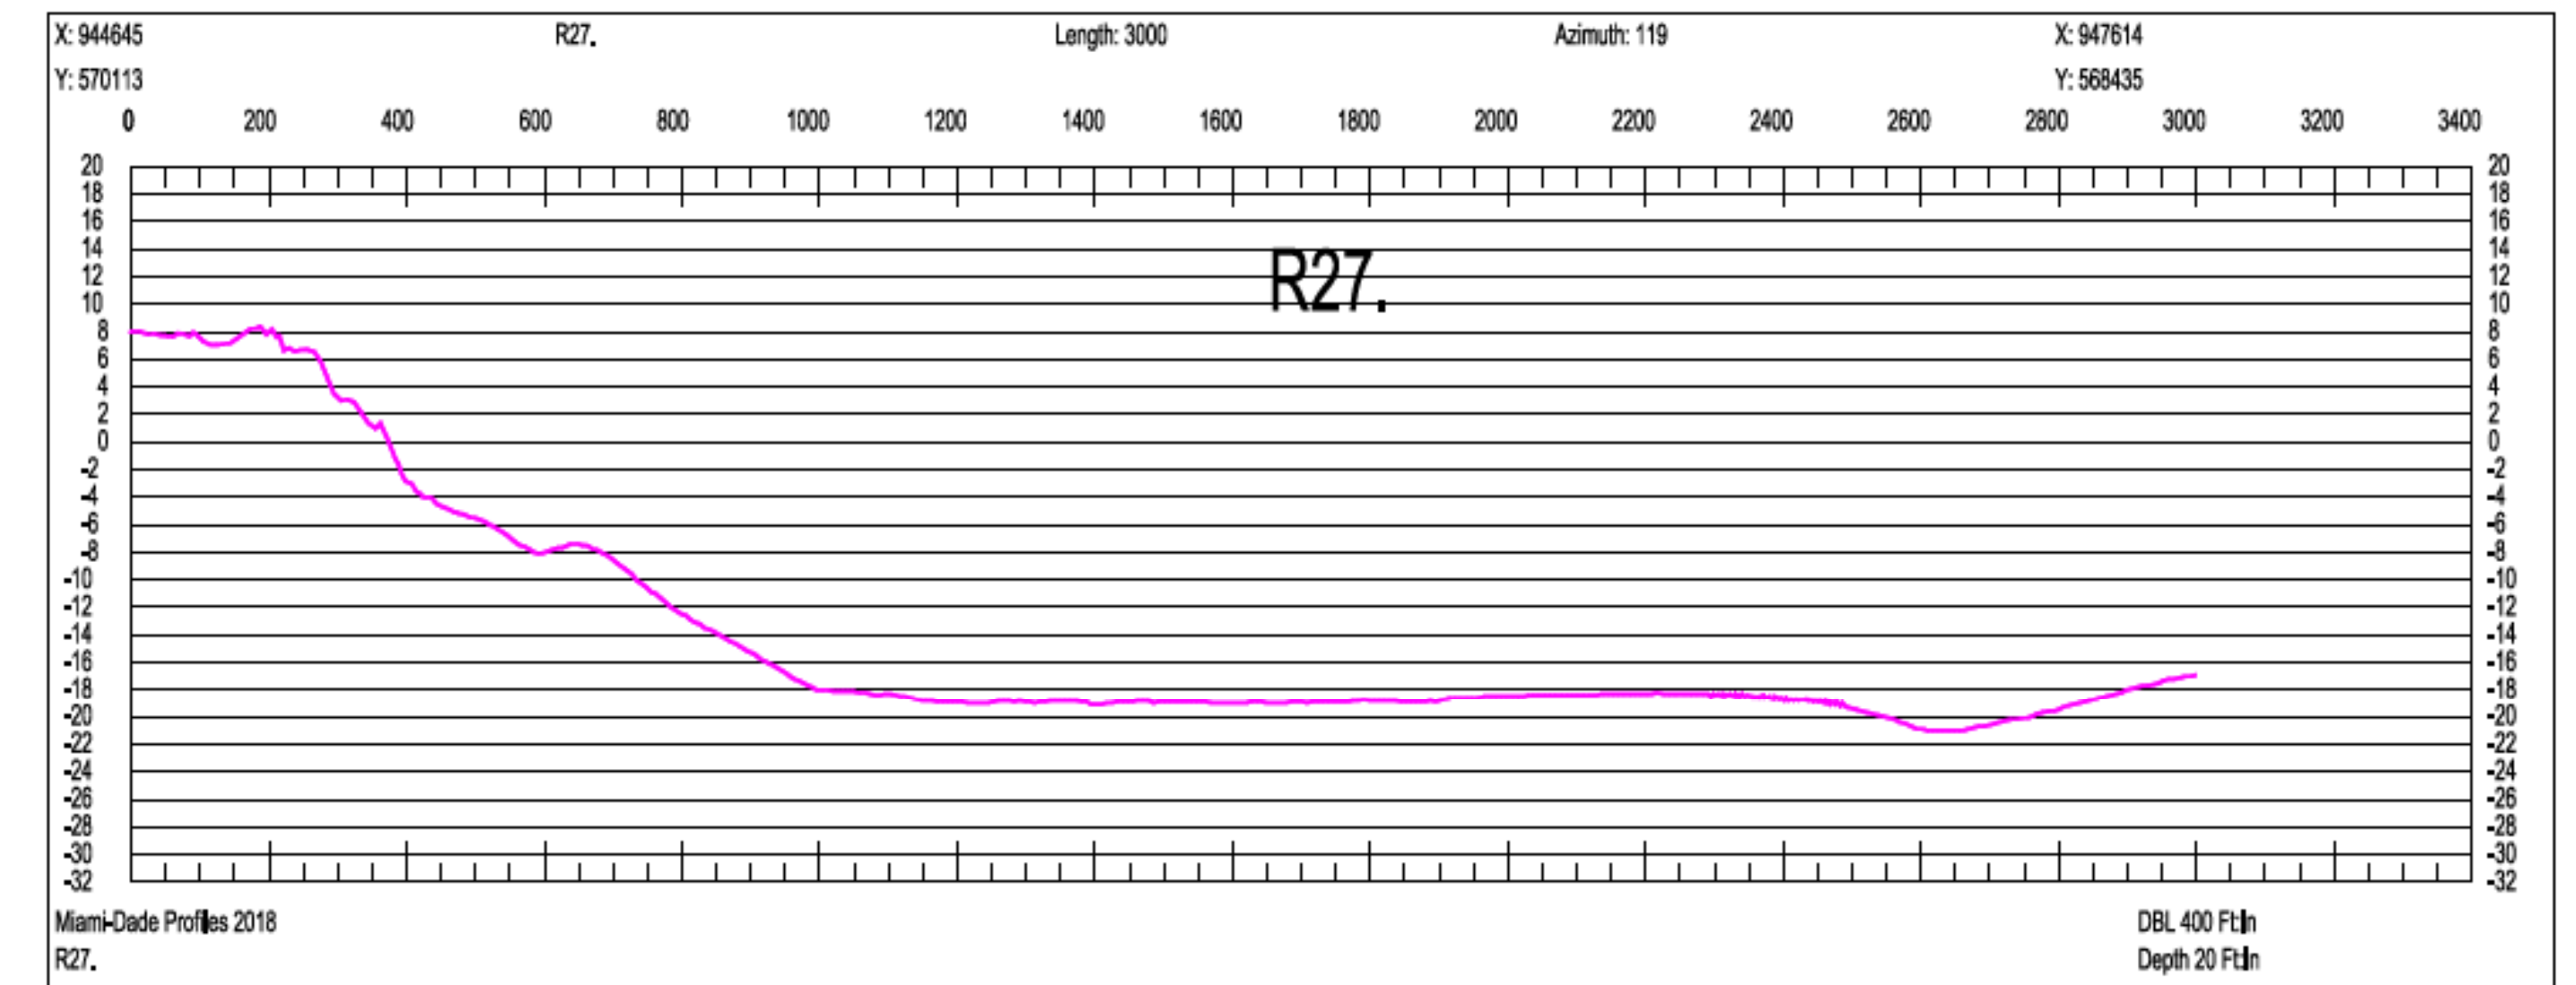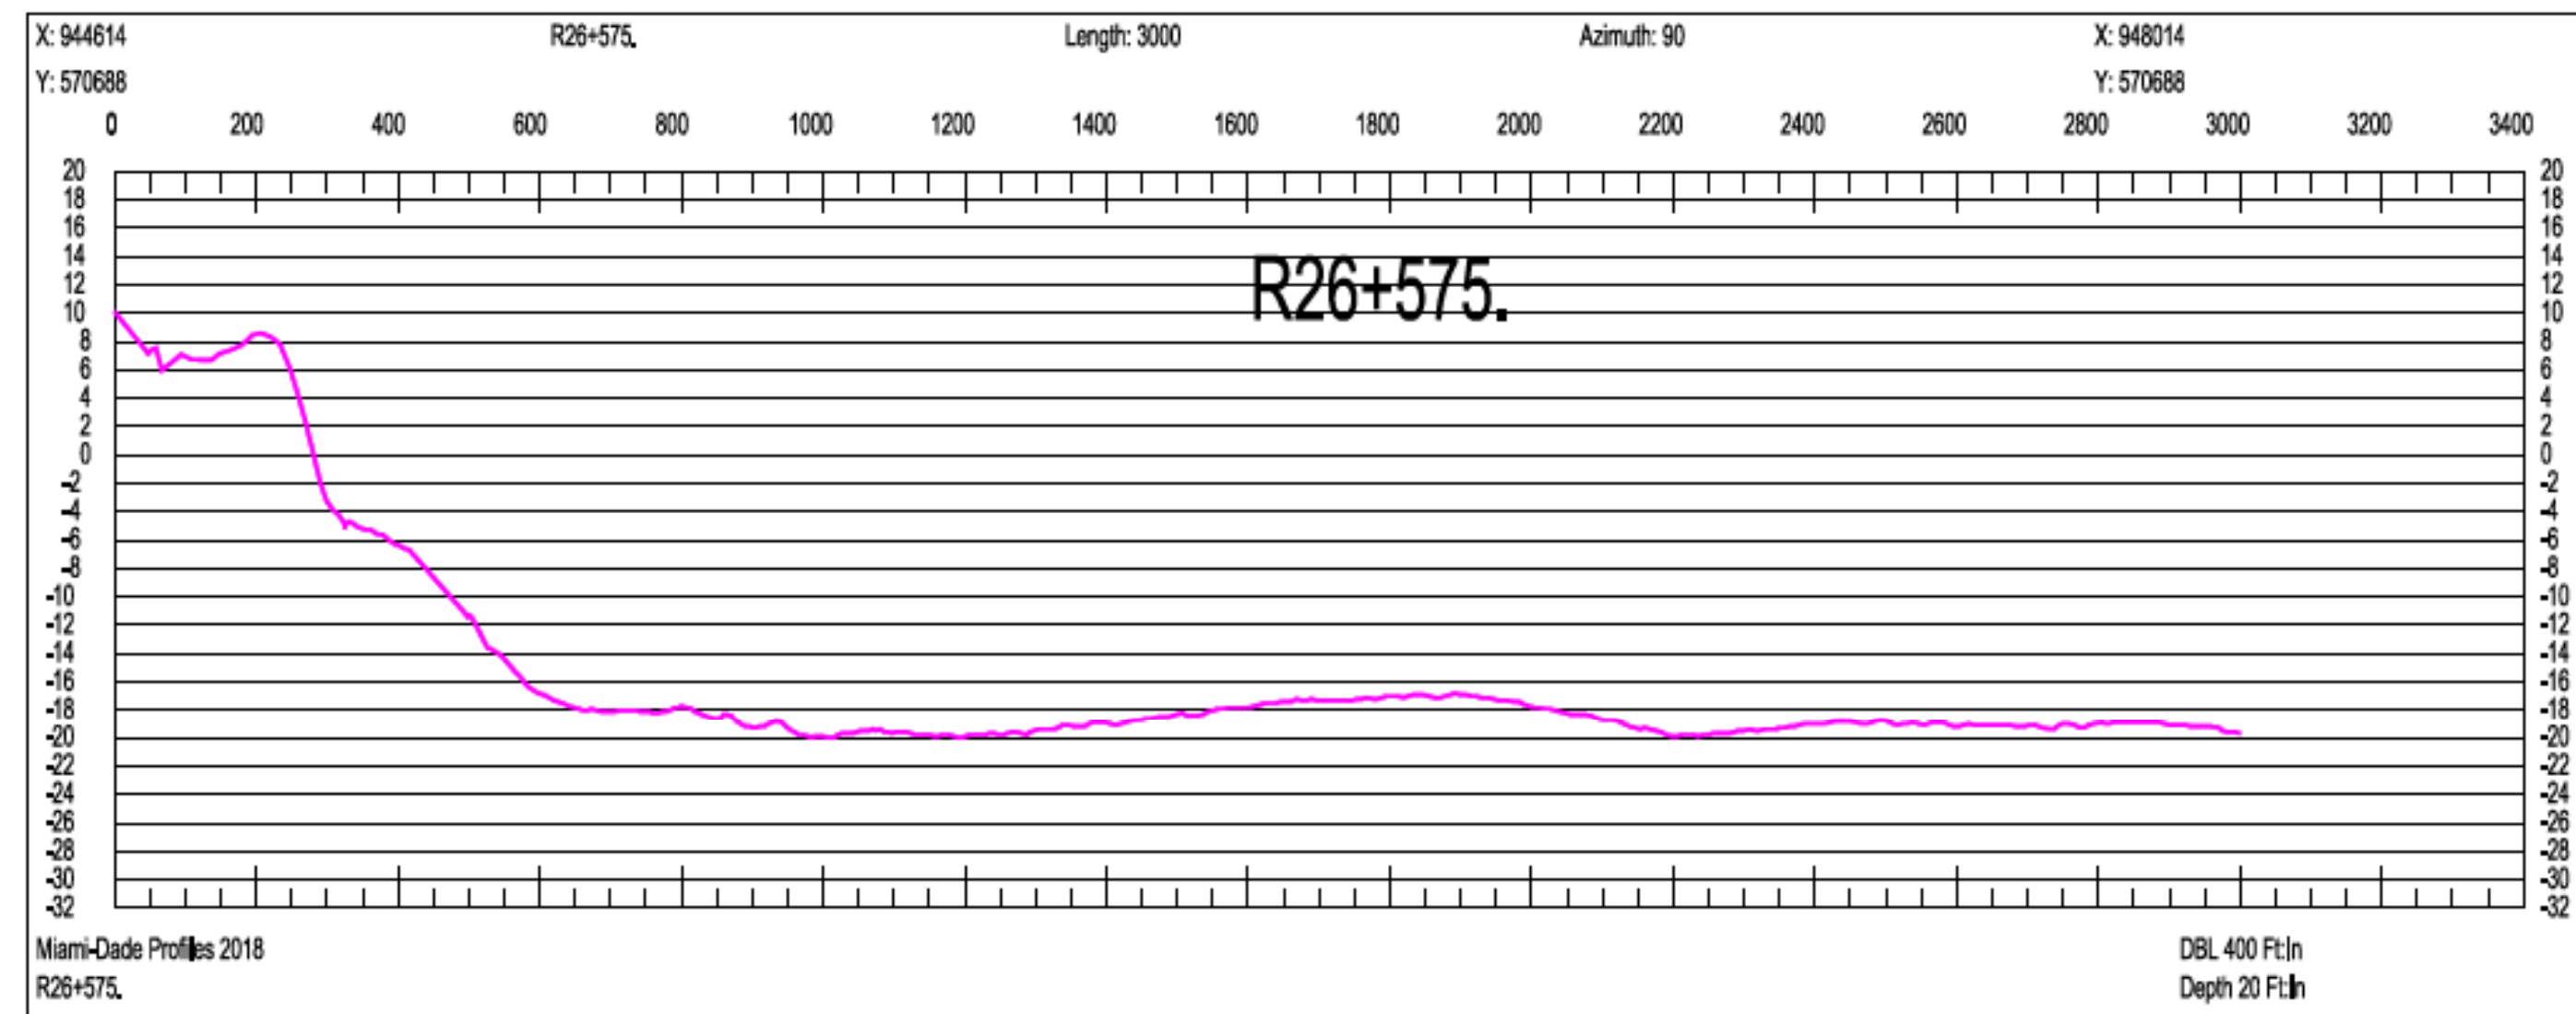

SCALE ONLY CORRECT ON A 24"x36" SHEET

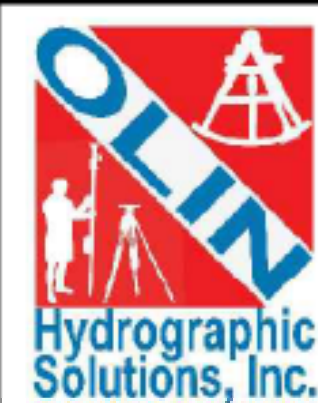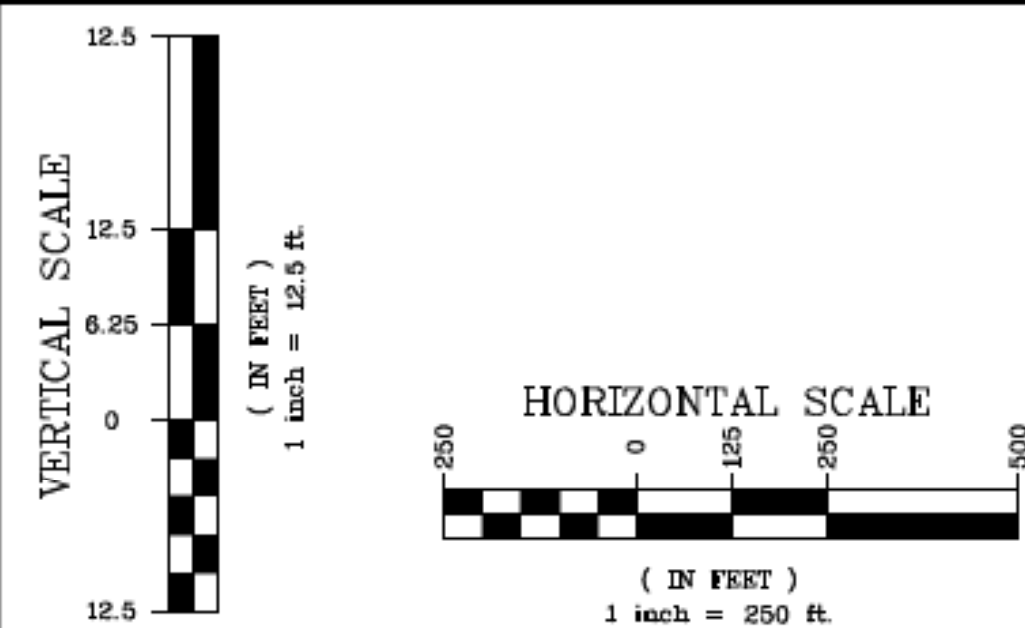

Olin Hydrographic Solutions, inc.
 2900 Calusa St, Miami, Florida, 33133
 16334 Port Dickenson, Jupiter, Florida, 33468
 Consulting Engineering, Surveying & Mapping, and Environmental Services
 Phone: (305) 619-2800 Fax: (305) 860-4411 LB # 7999 CA # 26050

PROJECT 2018 MIAMI-DADE COUNTY
 ANNUAL MONITORING PROJECT



SURVEY TITLE TOPOGRAPHIC AND HYDROGRAPHIC SURVEYS

PROJECT INFORMATION

OHS JOB NO: 18-017

RELEASE DATE: APRIL 19, 2019





DRAWN BY: JE

APPROVED BY: TM


SHEET CROSS SECTIONS

PAGE

39

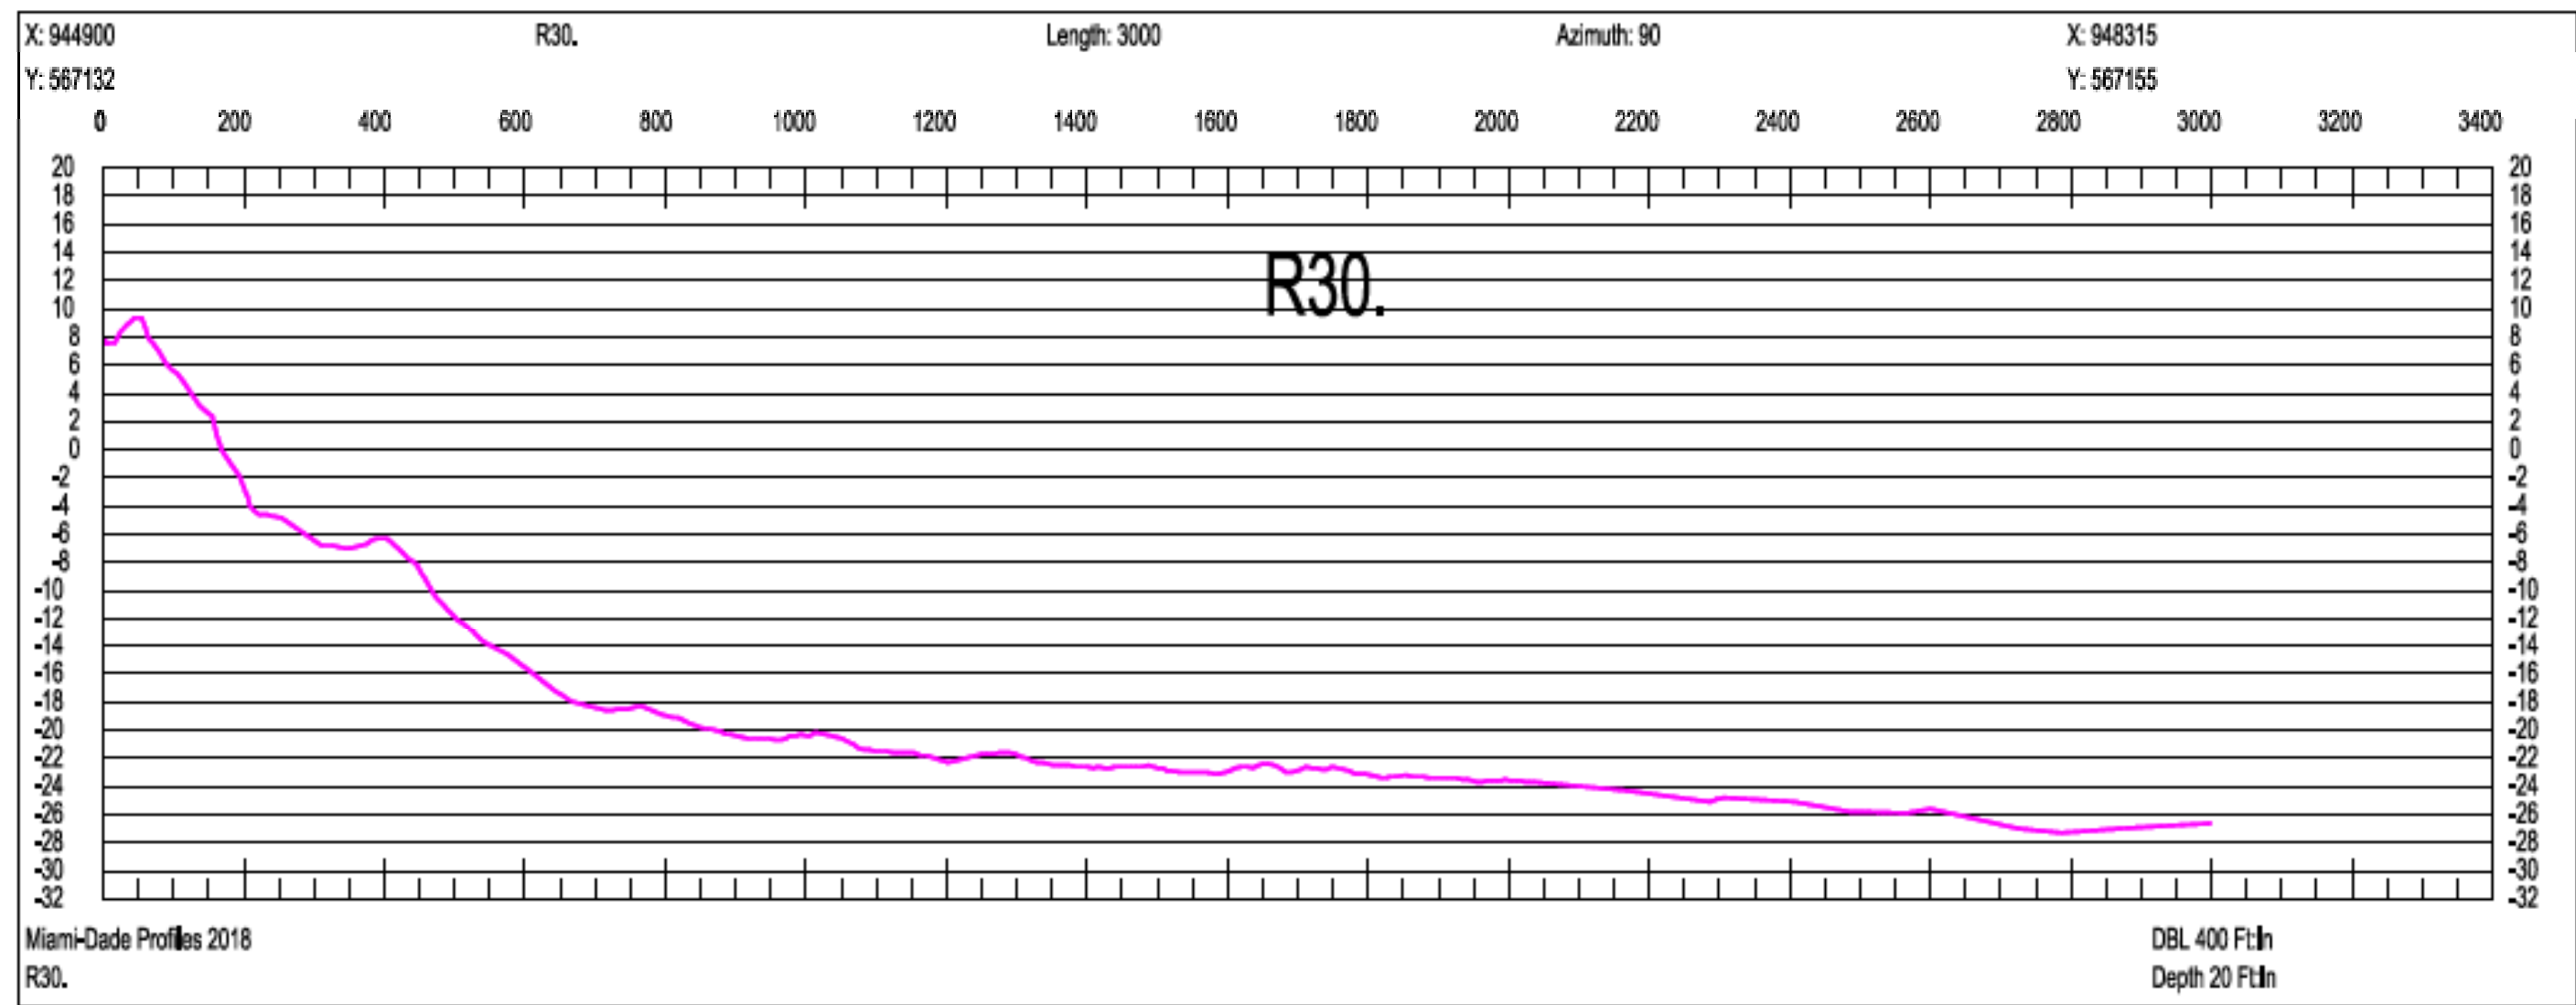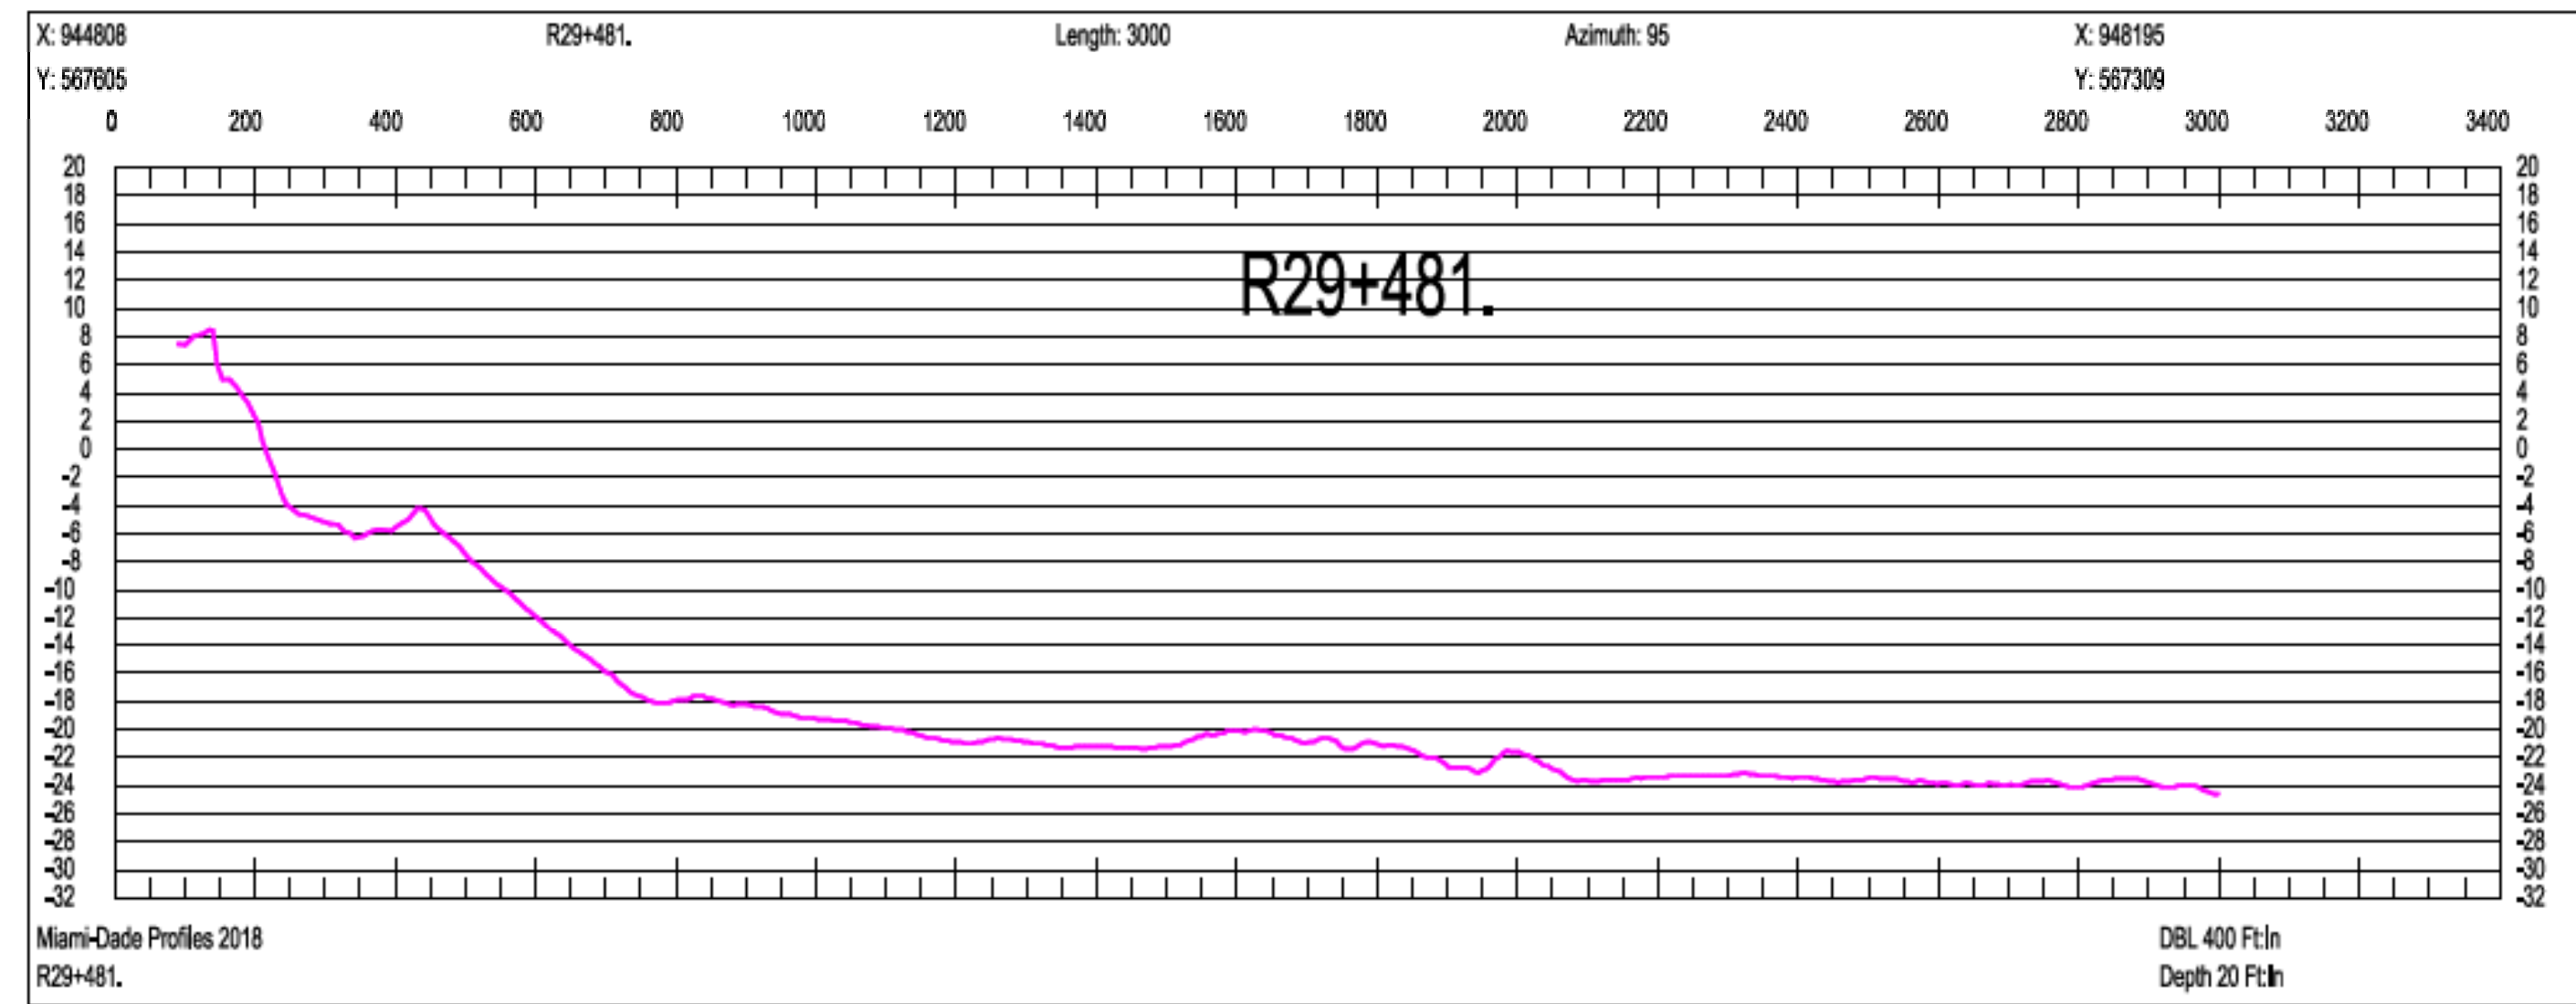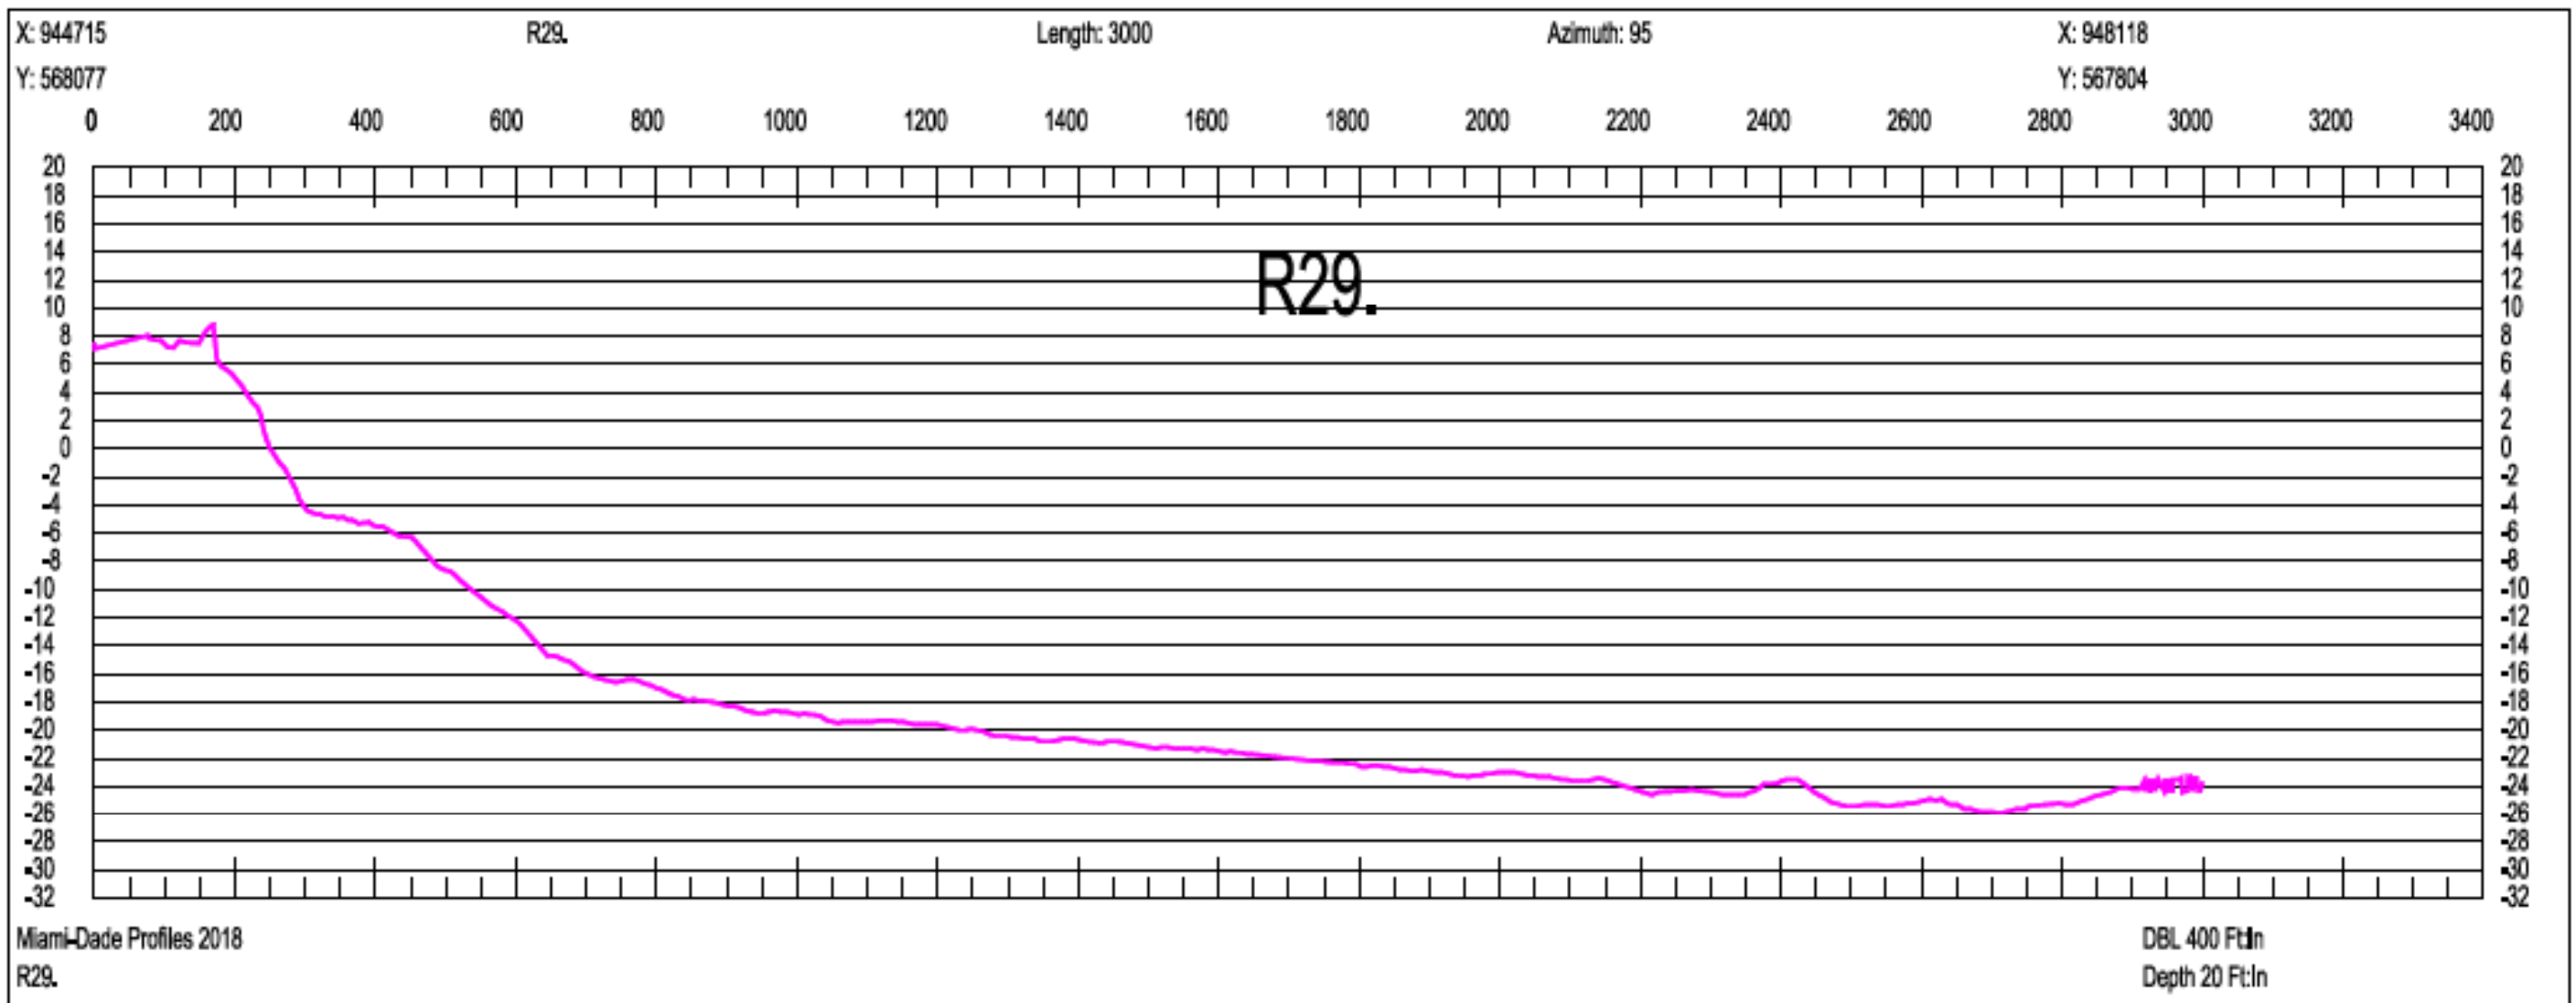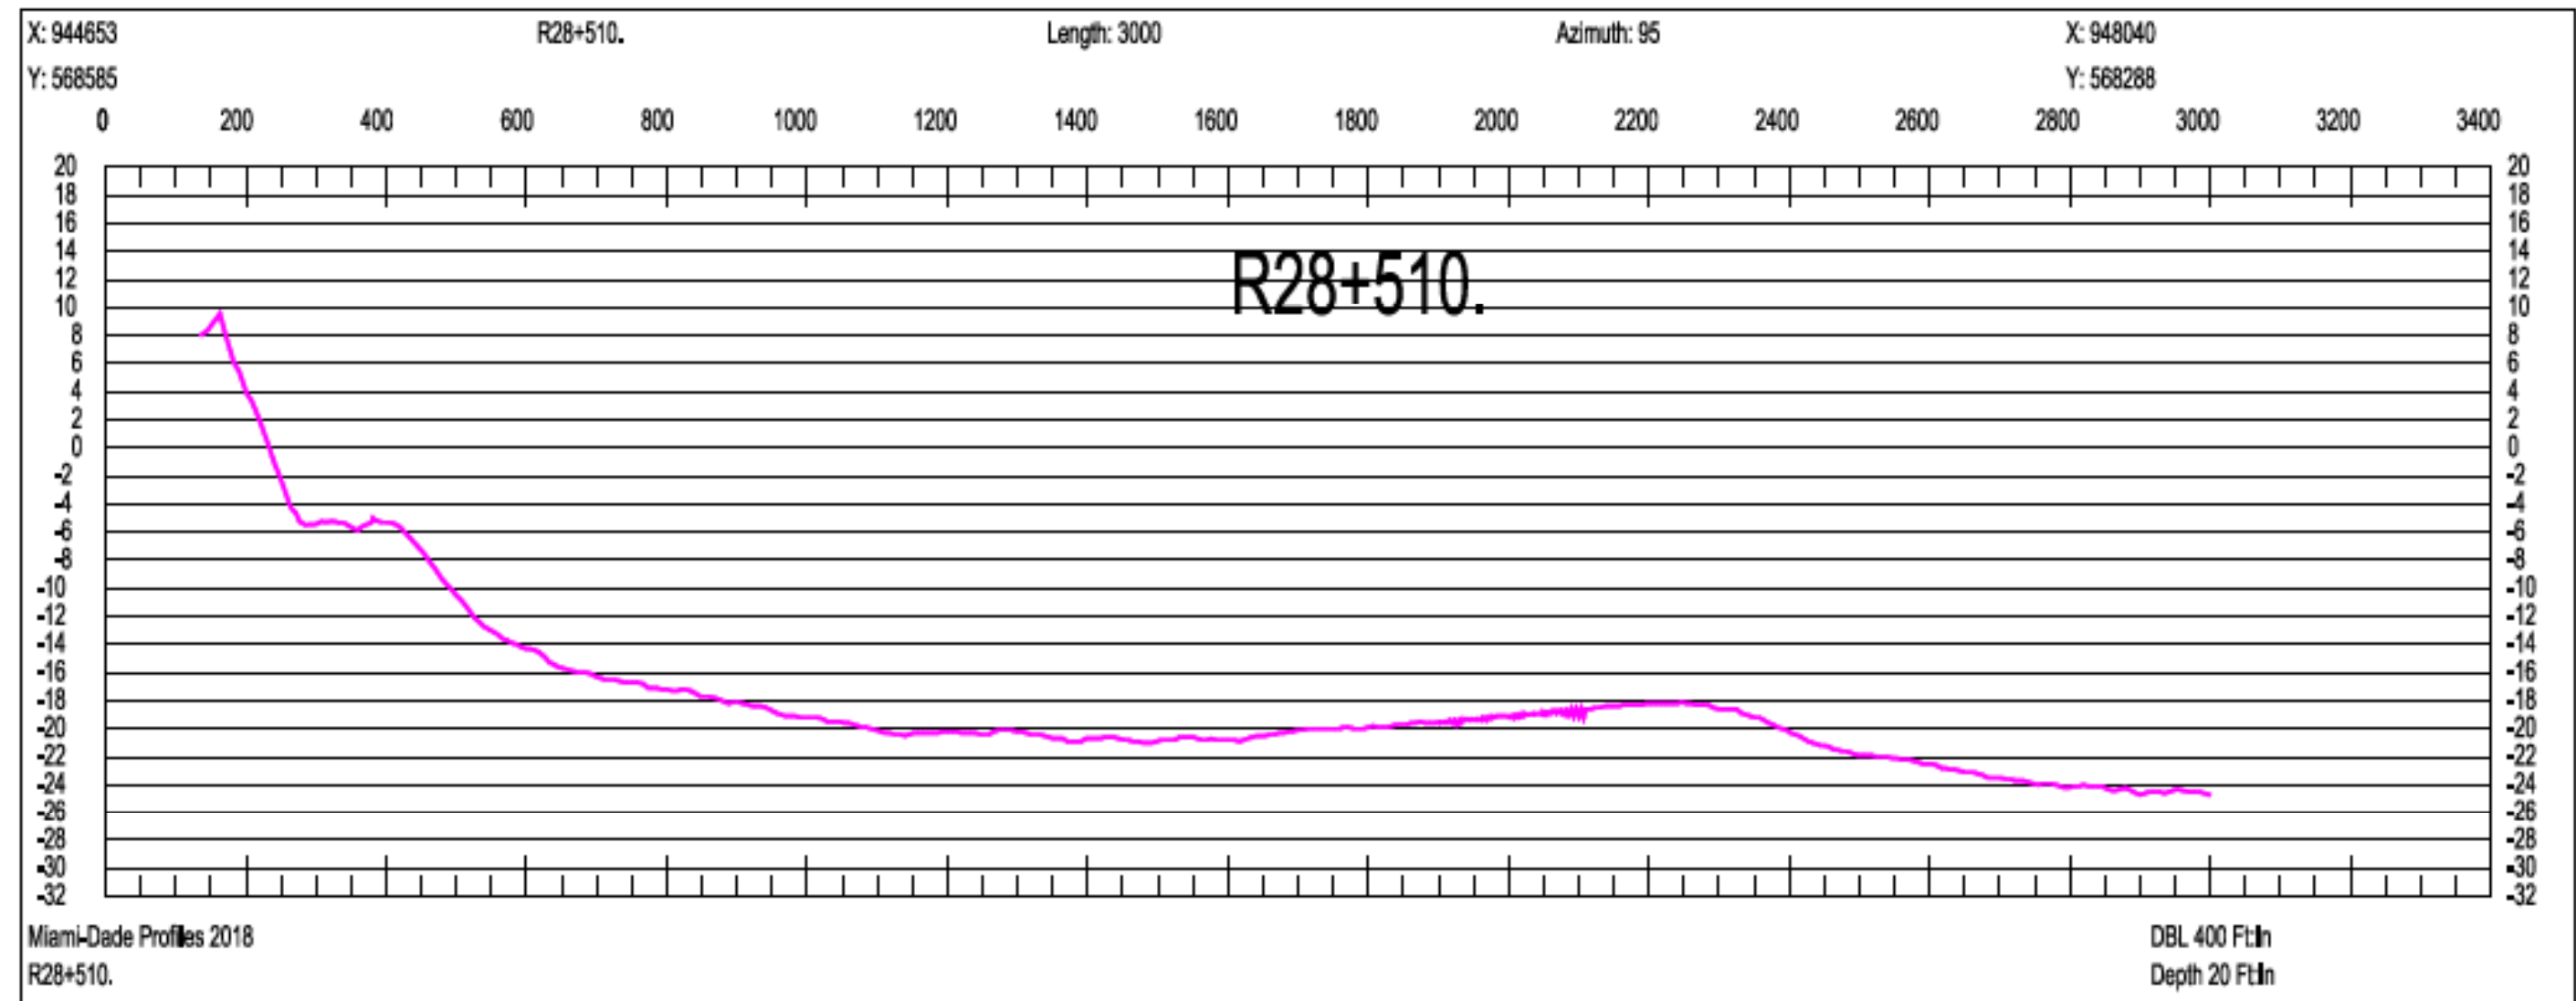

SCALE ONLY CORRECT ON A 24"x36" SHEET

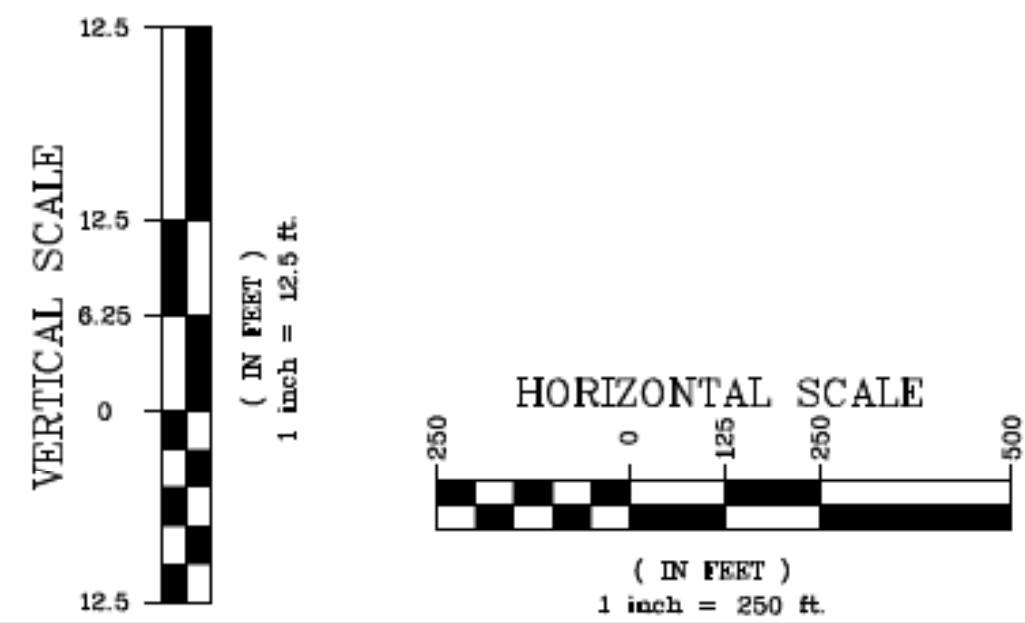

Olin Hydrographic Solutions, inc.
2900 Calusa St, Miami, Florida, 33133
16334 Port Dickenson, Jupiter, Florida, 33468
Consulting Engineering, Surveying & Mapping, and Environmental Services
Phone: (305) 619-2800 Fax: (305) 860-4411 LB # 7999 CA # 26050

PROJECT 2018 MIAMI-DADE COUNTY
ANNUAL MONITORING PROJECT



SURVEY TITLE TOPOGRAPHIC AND HYDROGRAPHIC SURVEYS

PROJECT INFORMATION

OHS JOB NO: 18-017

RELEASE DATE: APRIL 19, 2019

DRAWN BY: JE





APPROVED BY: TM

SHEET


CROSS SECTIONS

PAGE

40

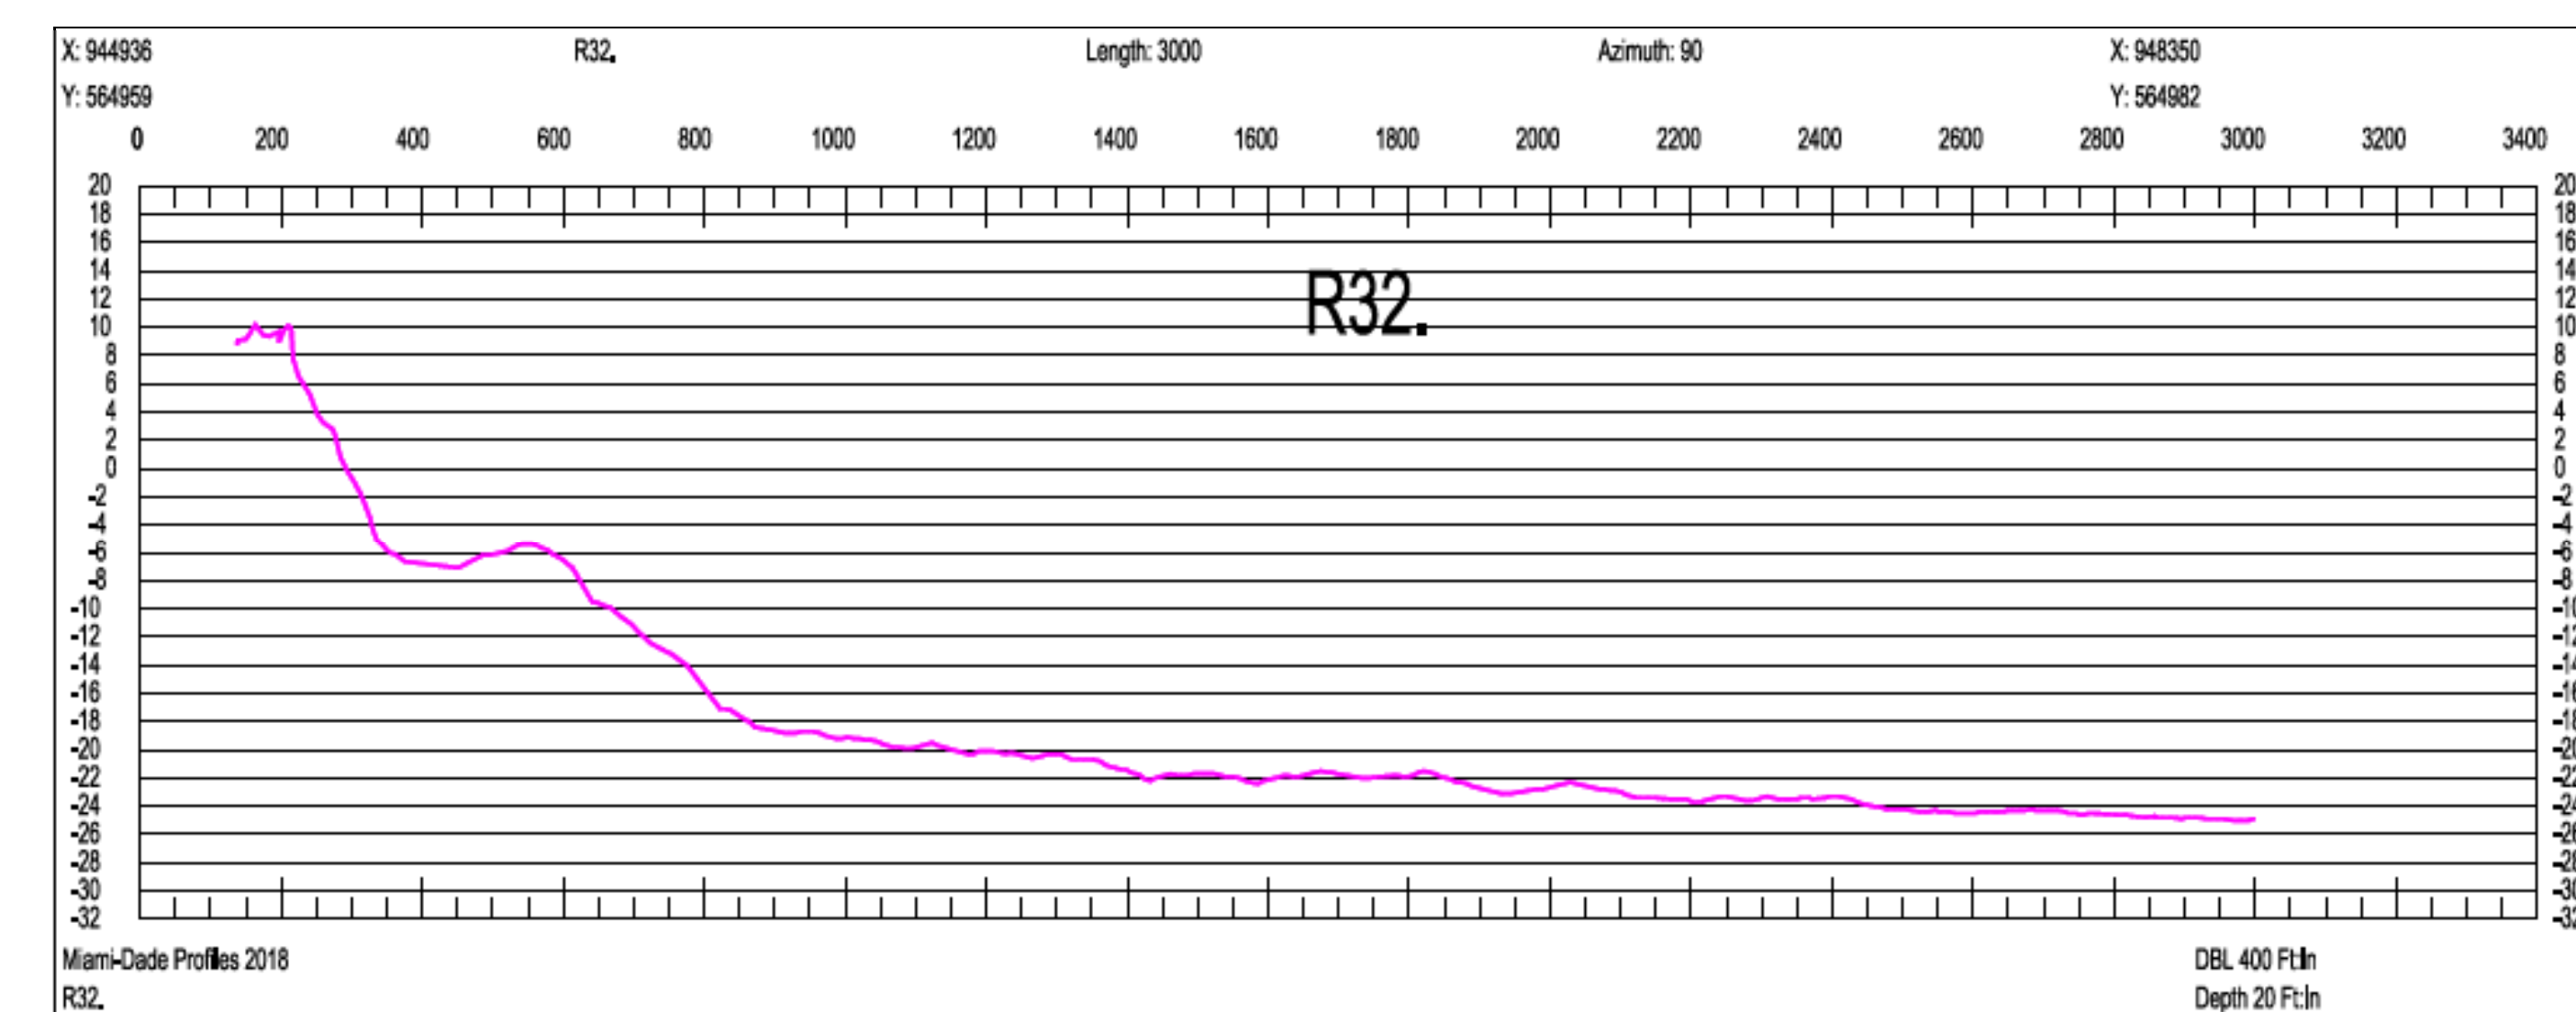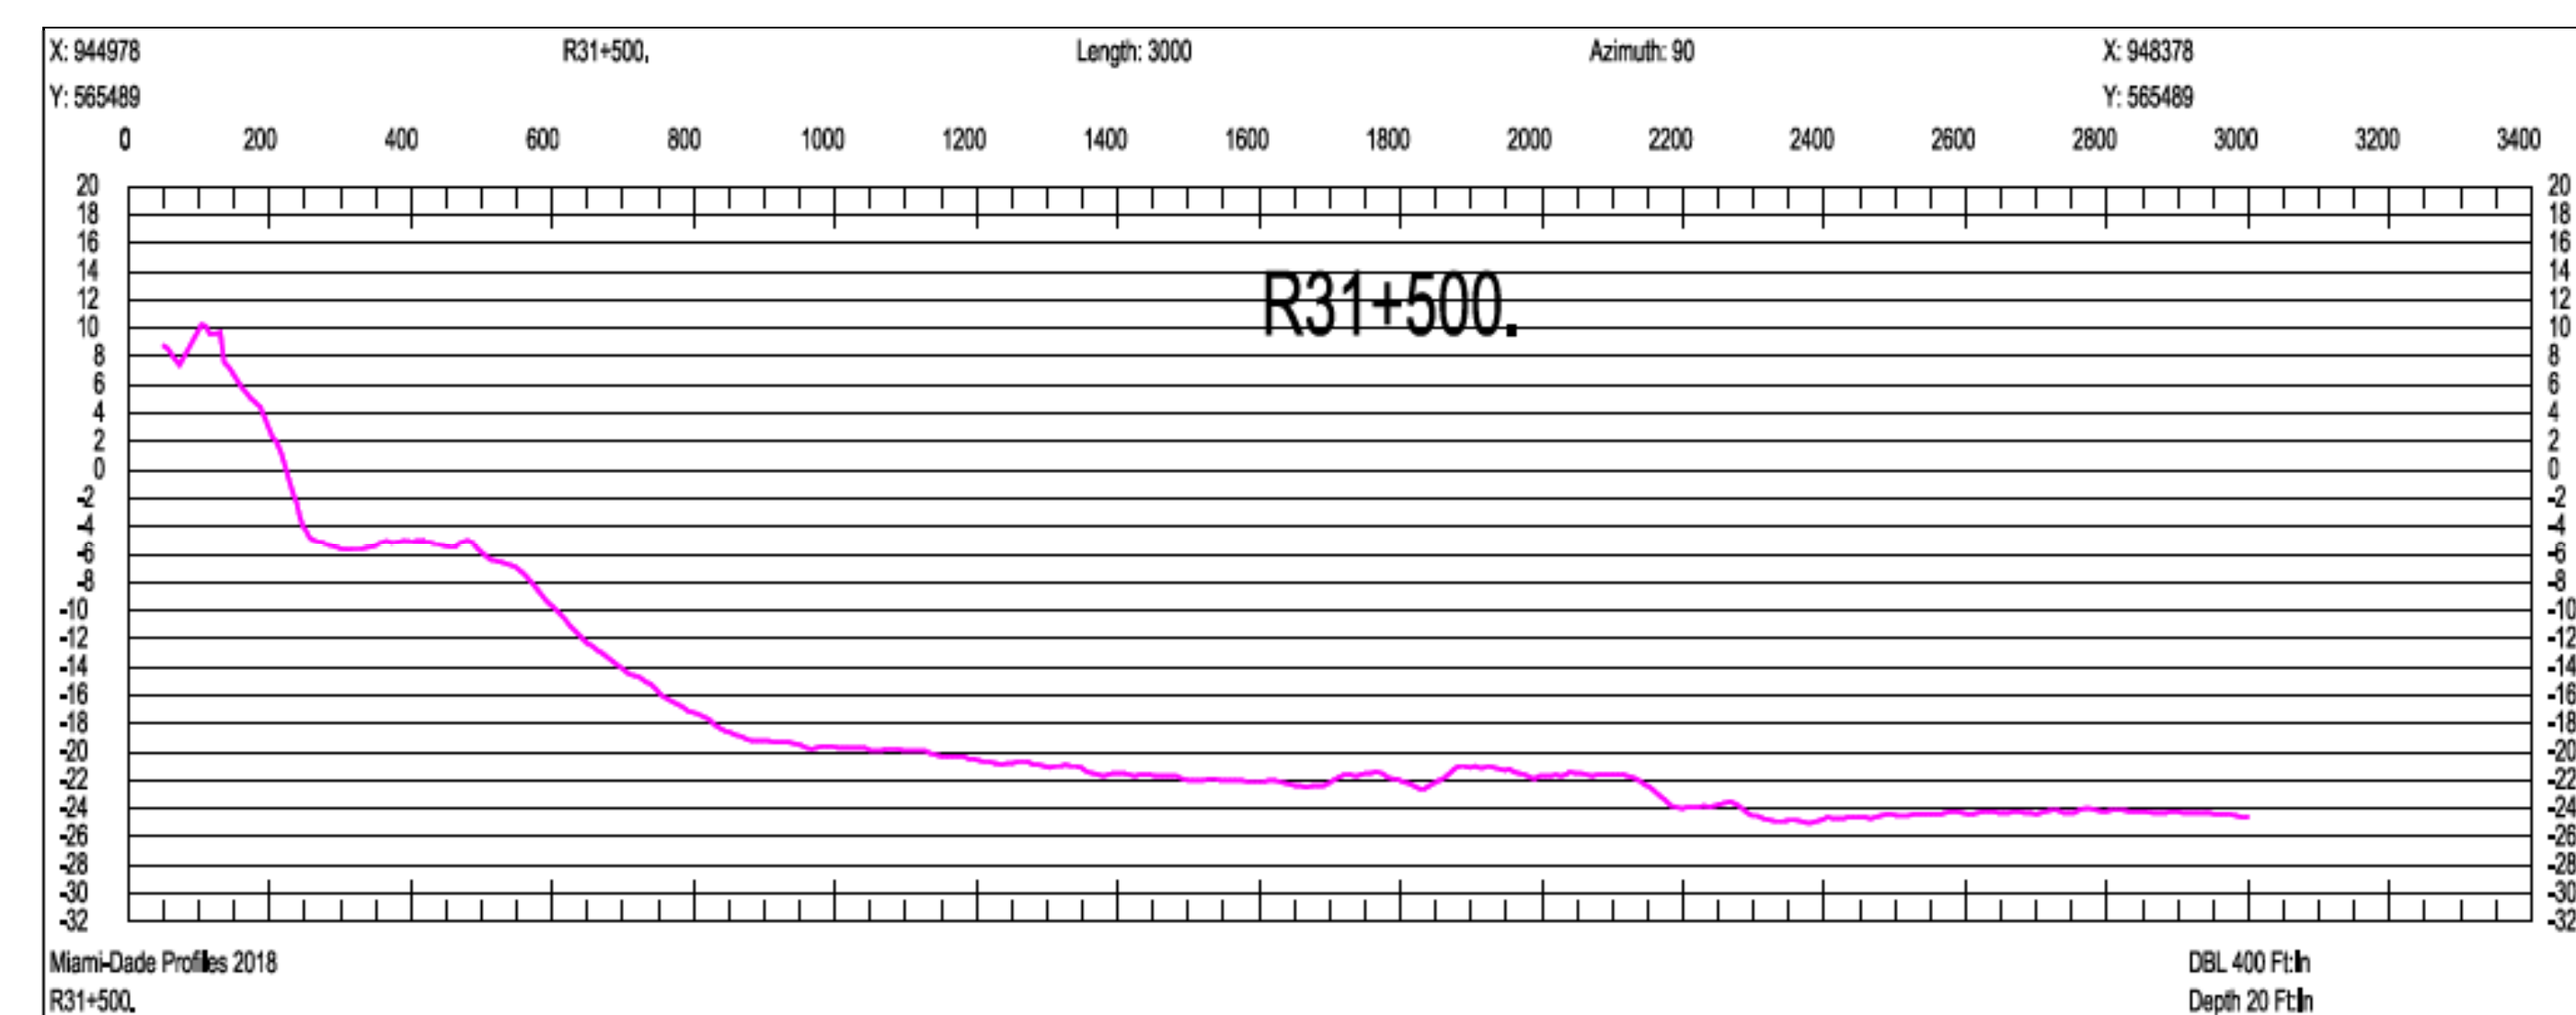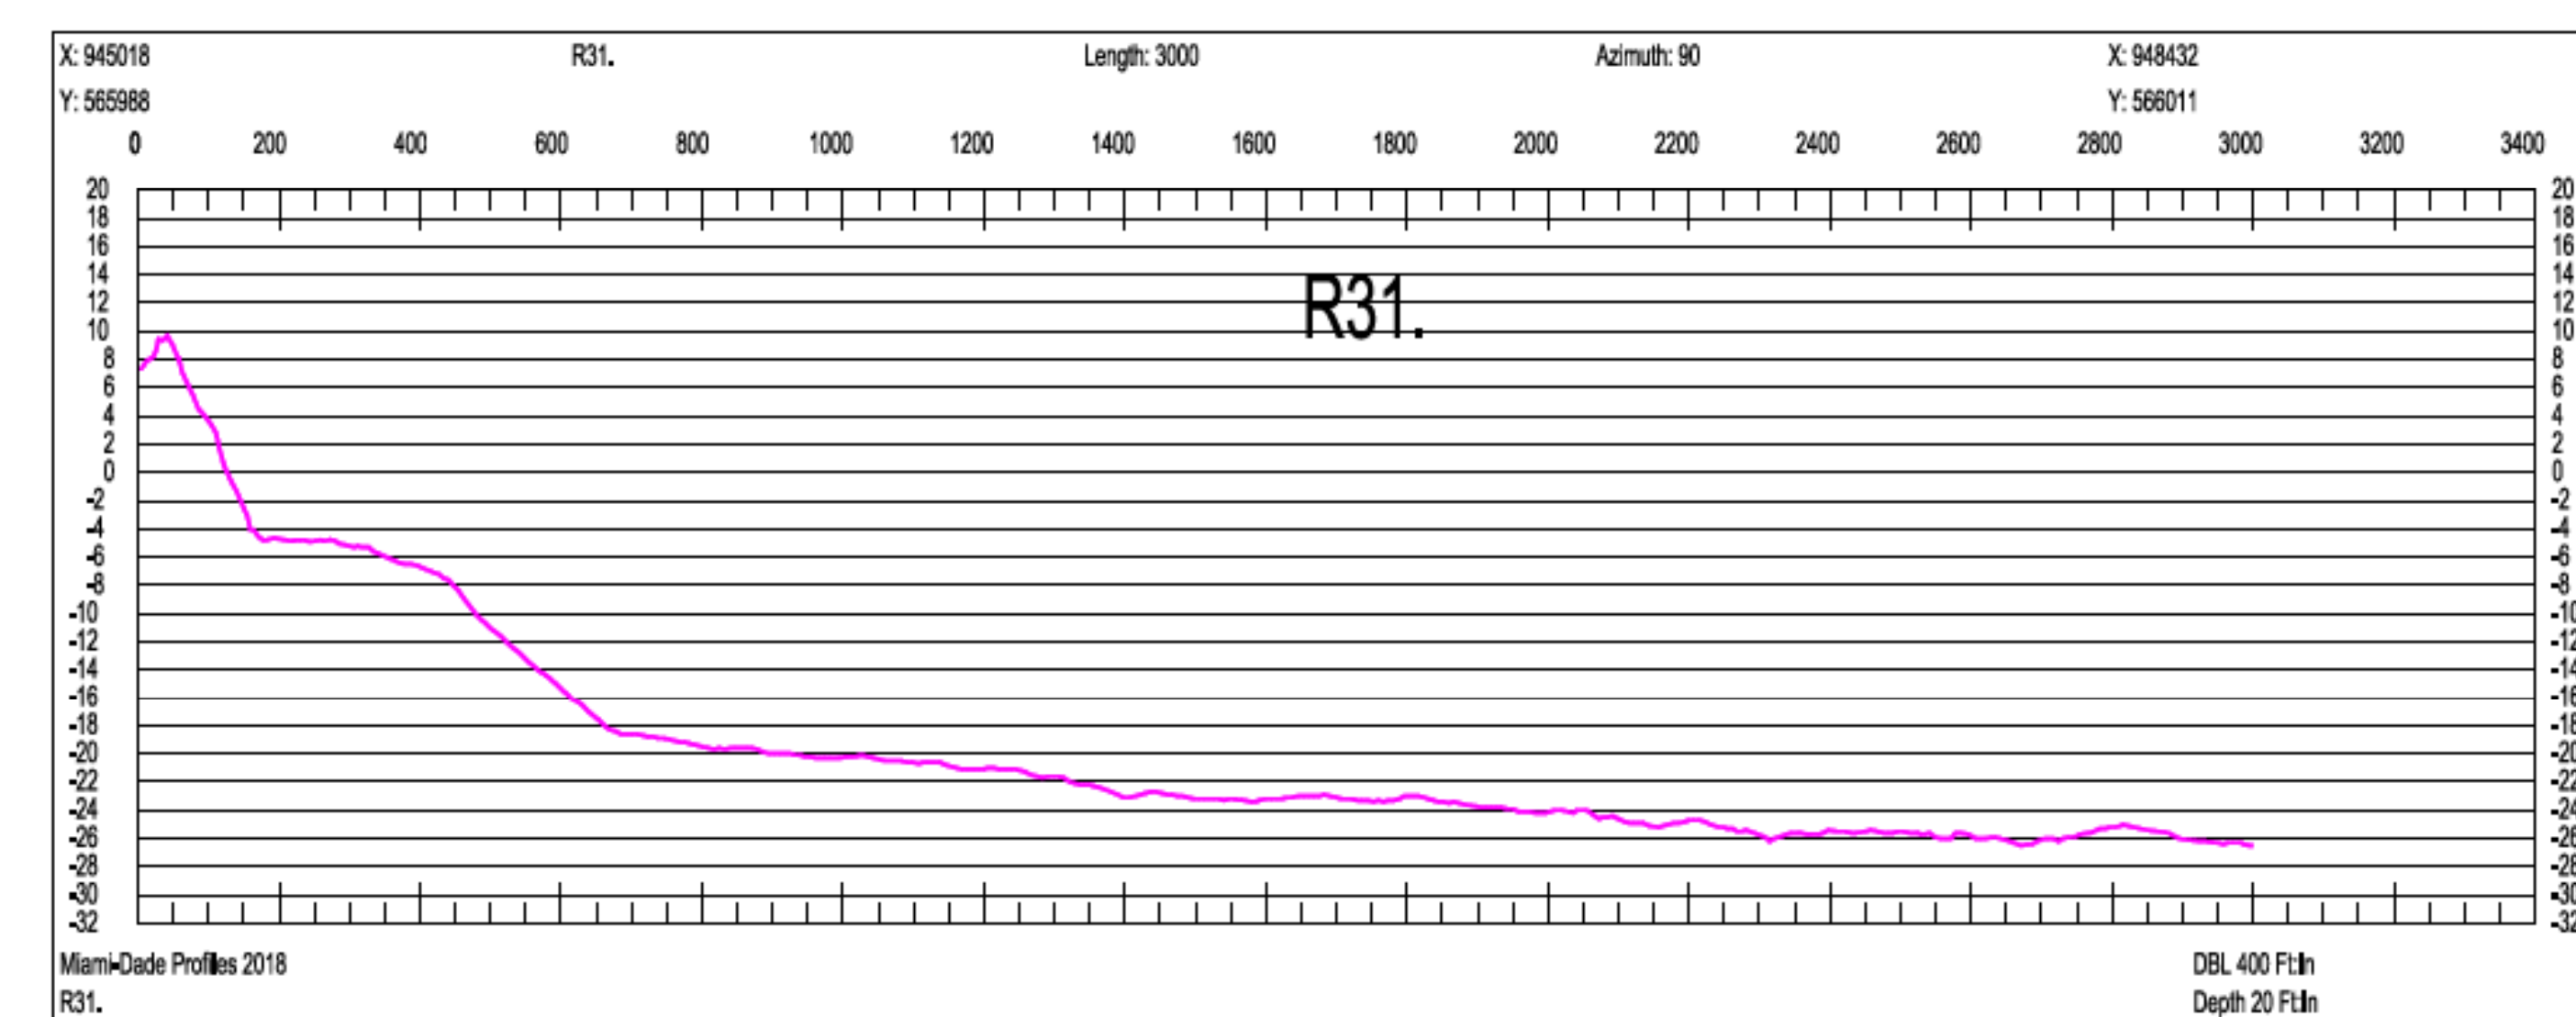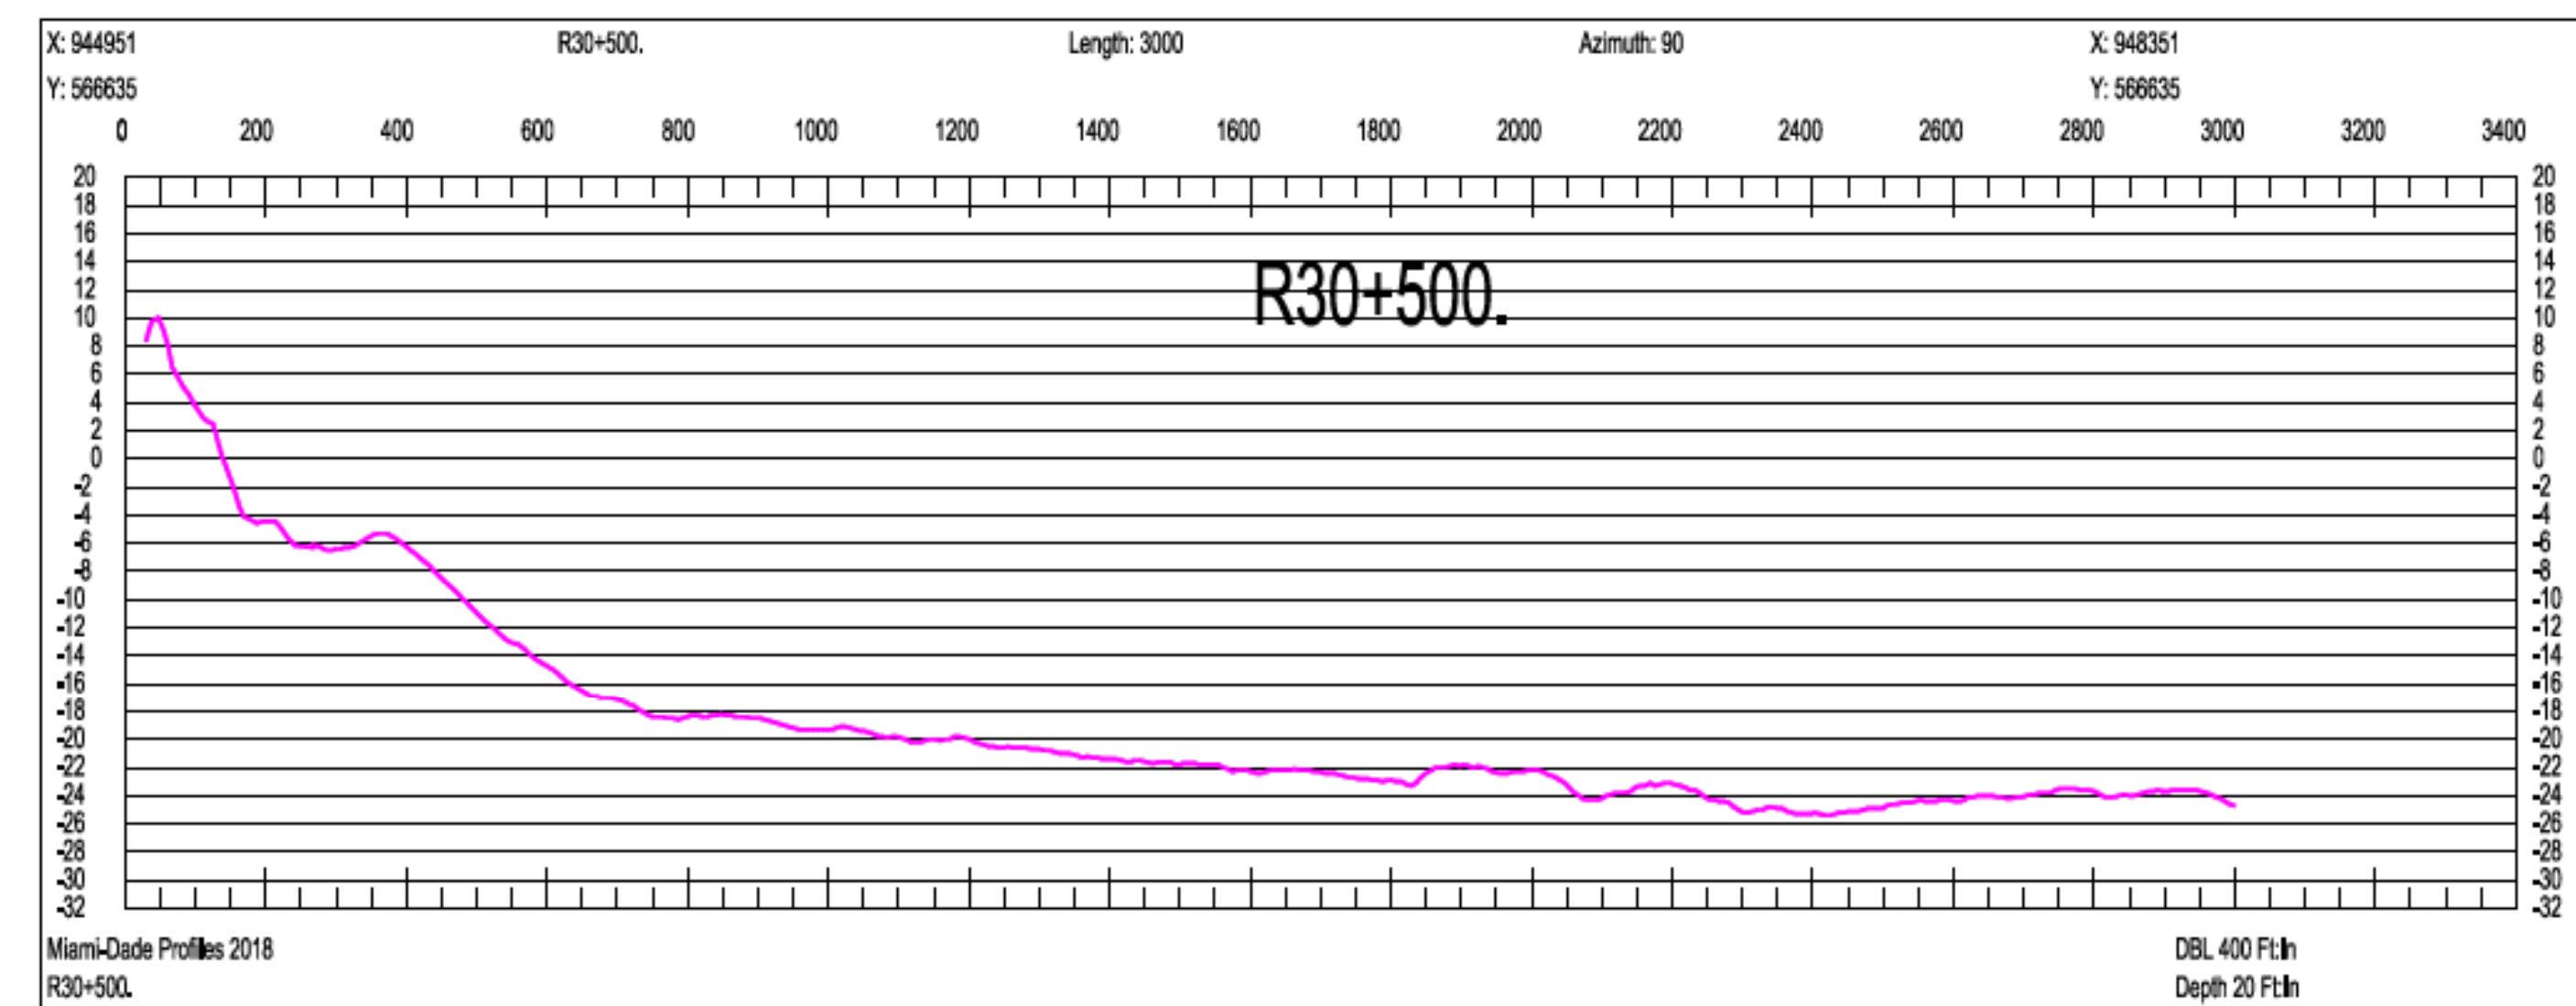

SCALE ONLY CORRECT ON A 24"x36" SHEET

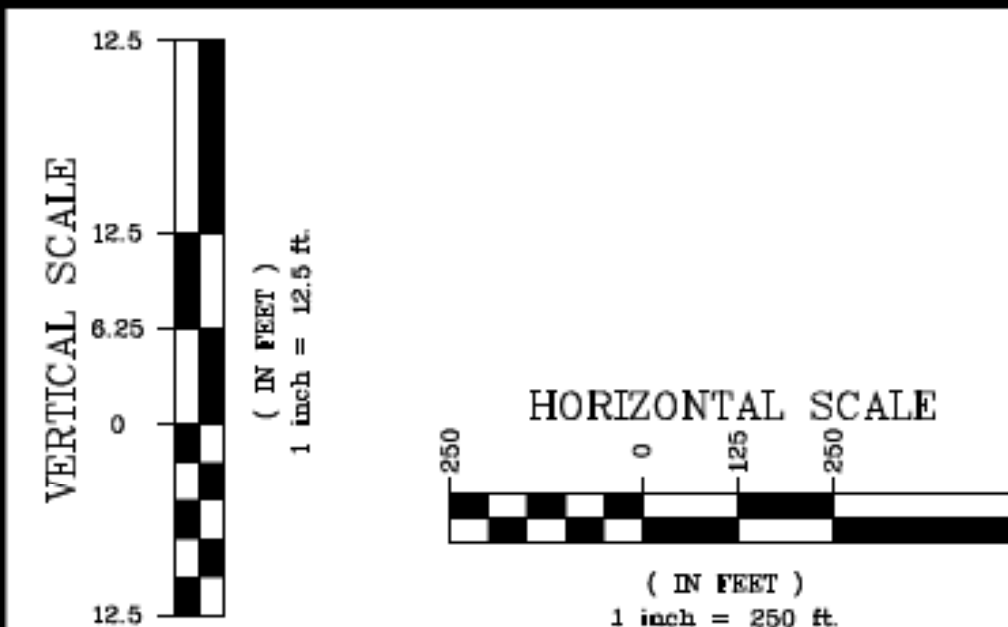

Olin Hydrographic Solutions, inc.
 2900 Calusa St, Miami, Florida, 33133
 16334 Port Dickenson, Jupiter, Florida, 33468
 Consulting Engineering, Surveying & Mapping, and Environmental Services
 Phone: (305) 619-2800 Fax: (305) 860-4411 LB # 7999 CA # 26050

PROJECT 2018 MIAMI-DADE COUNTY
 ANNUAL MONITORING PROJECT



SURVEY TITLE TOPOGRAPHIC AND HYDROGRAPHIC SURVEYS

PROJECT INFORMATION

OHS JOB NO: 18-017

RELEASE DATE: APRIL 19, 2019

DRAWN BY: JE





APPROVED BY: TM

SHEET


CROSS SECTIONS

PAGE

41

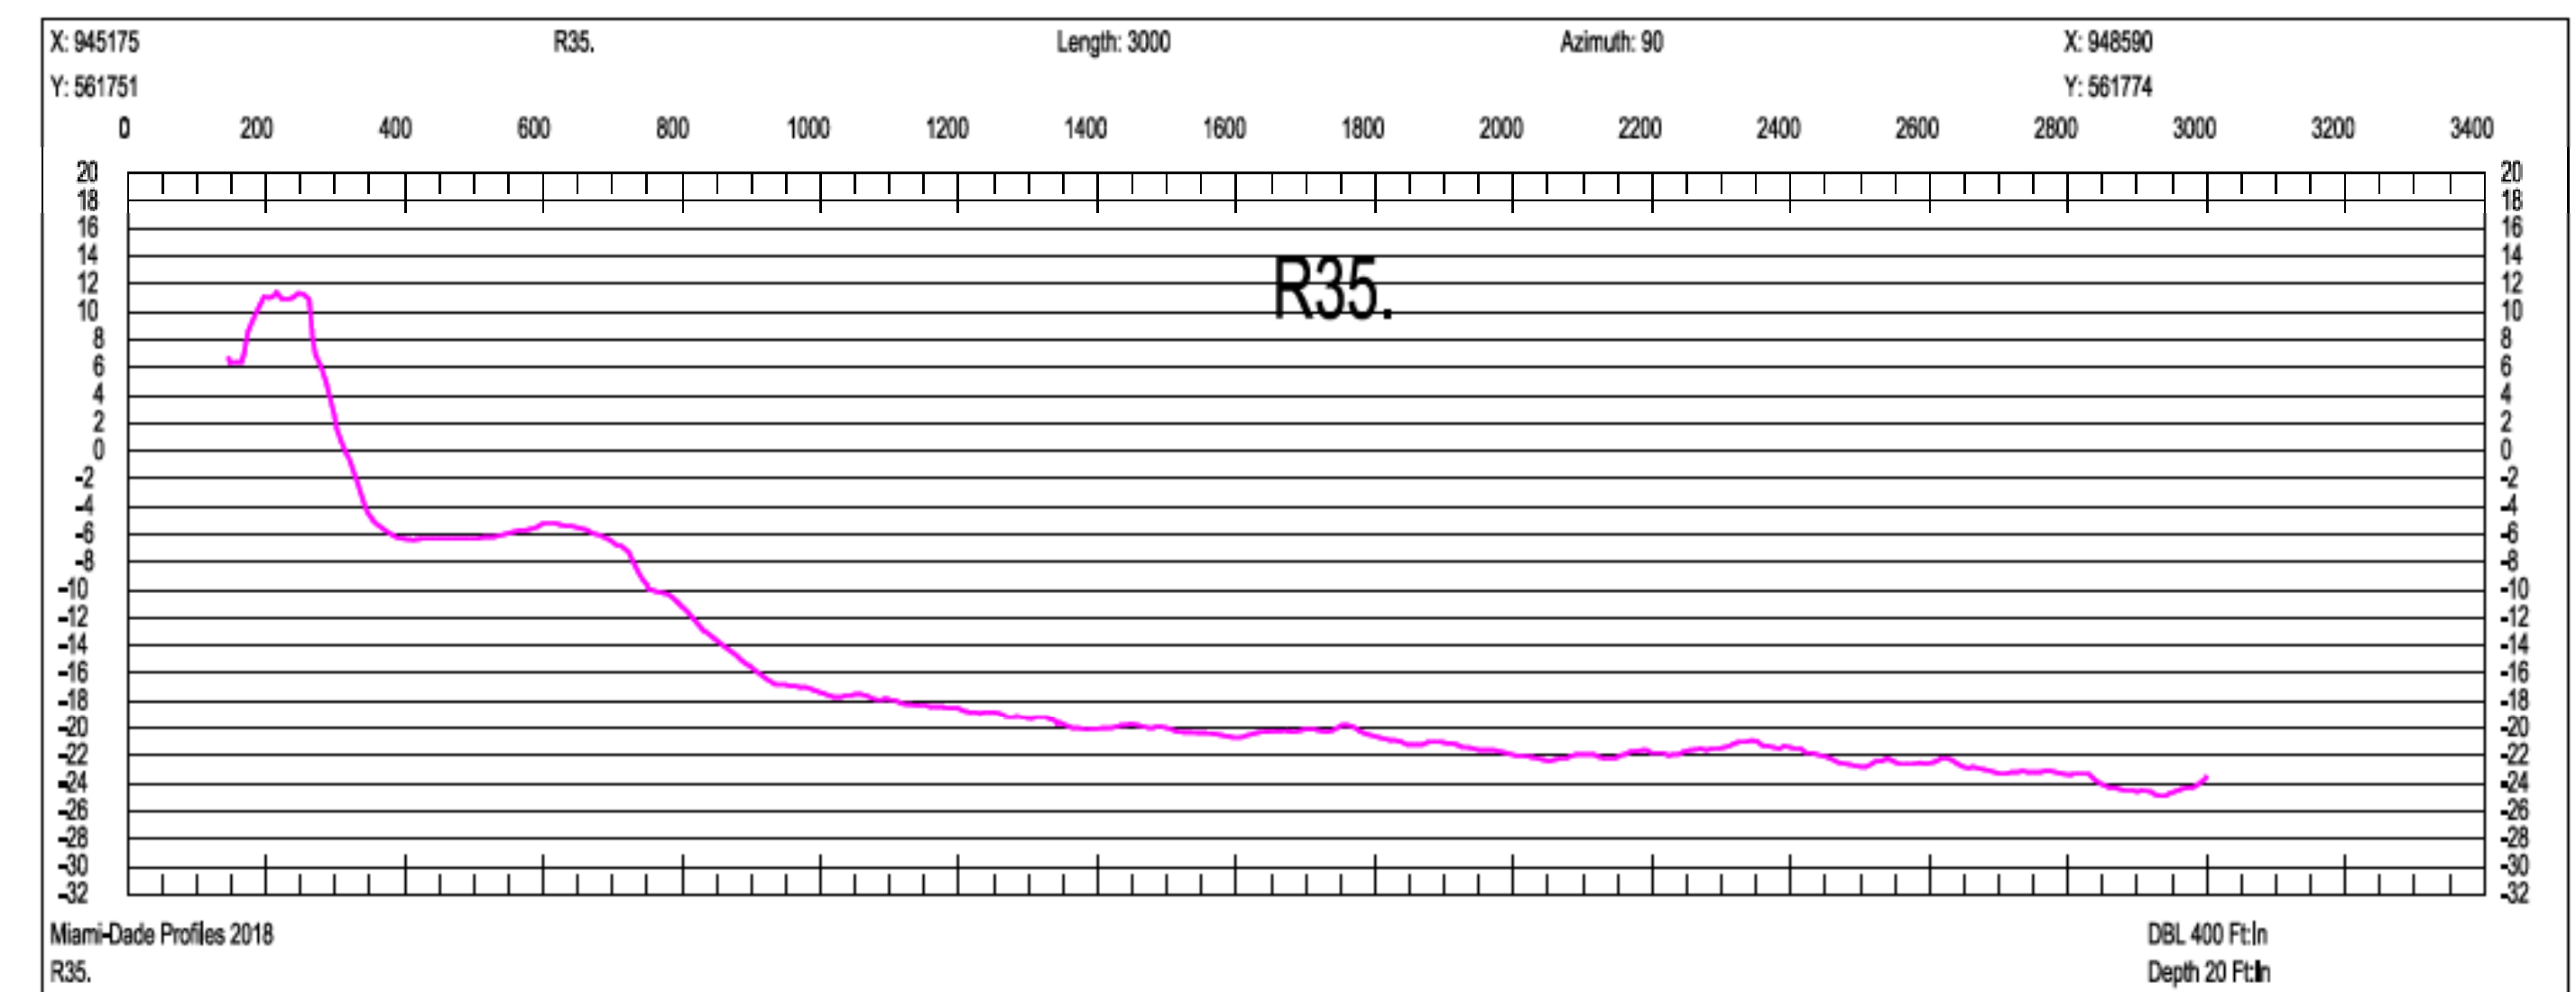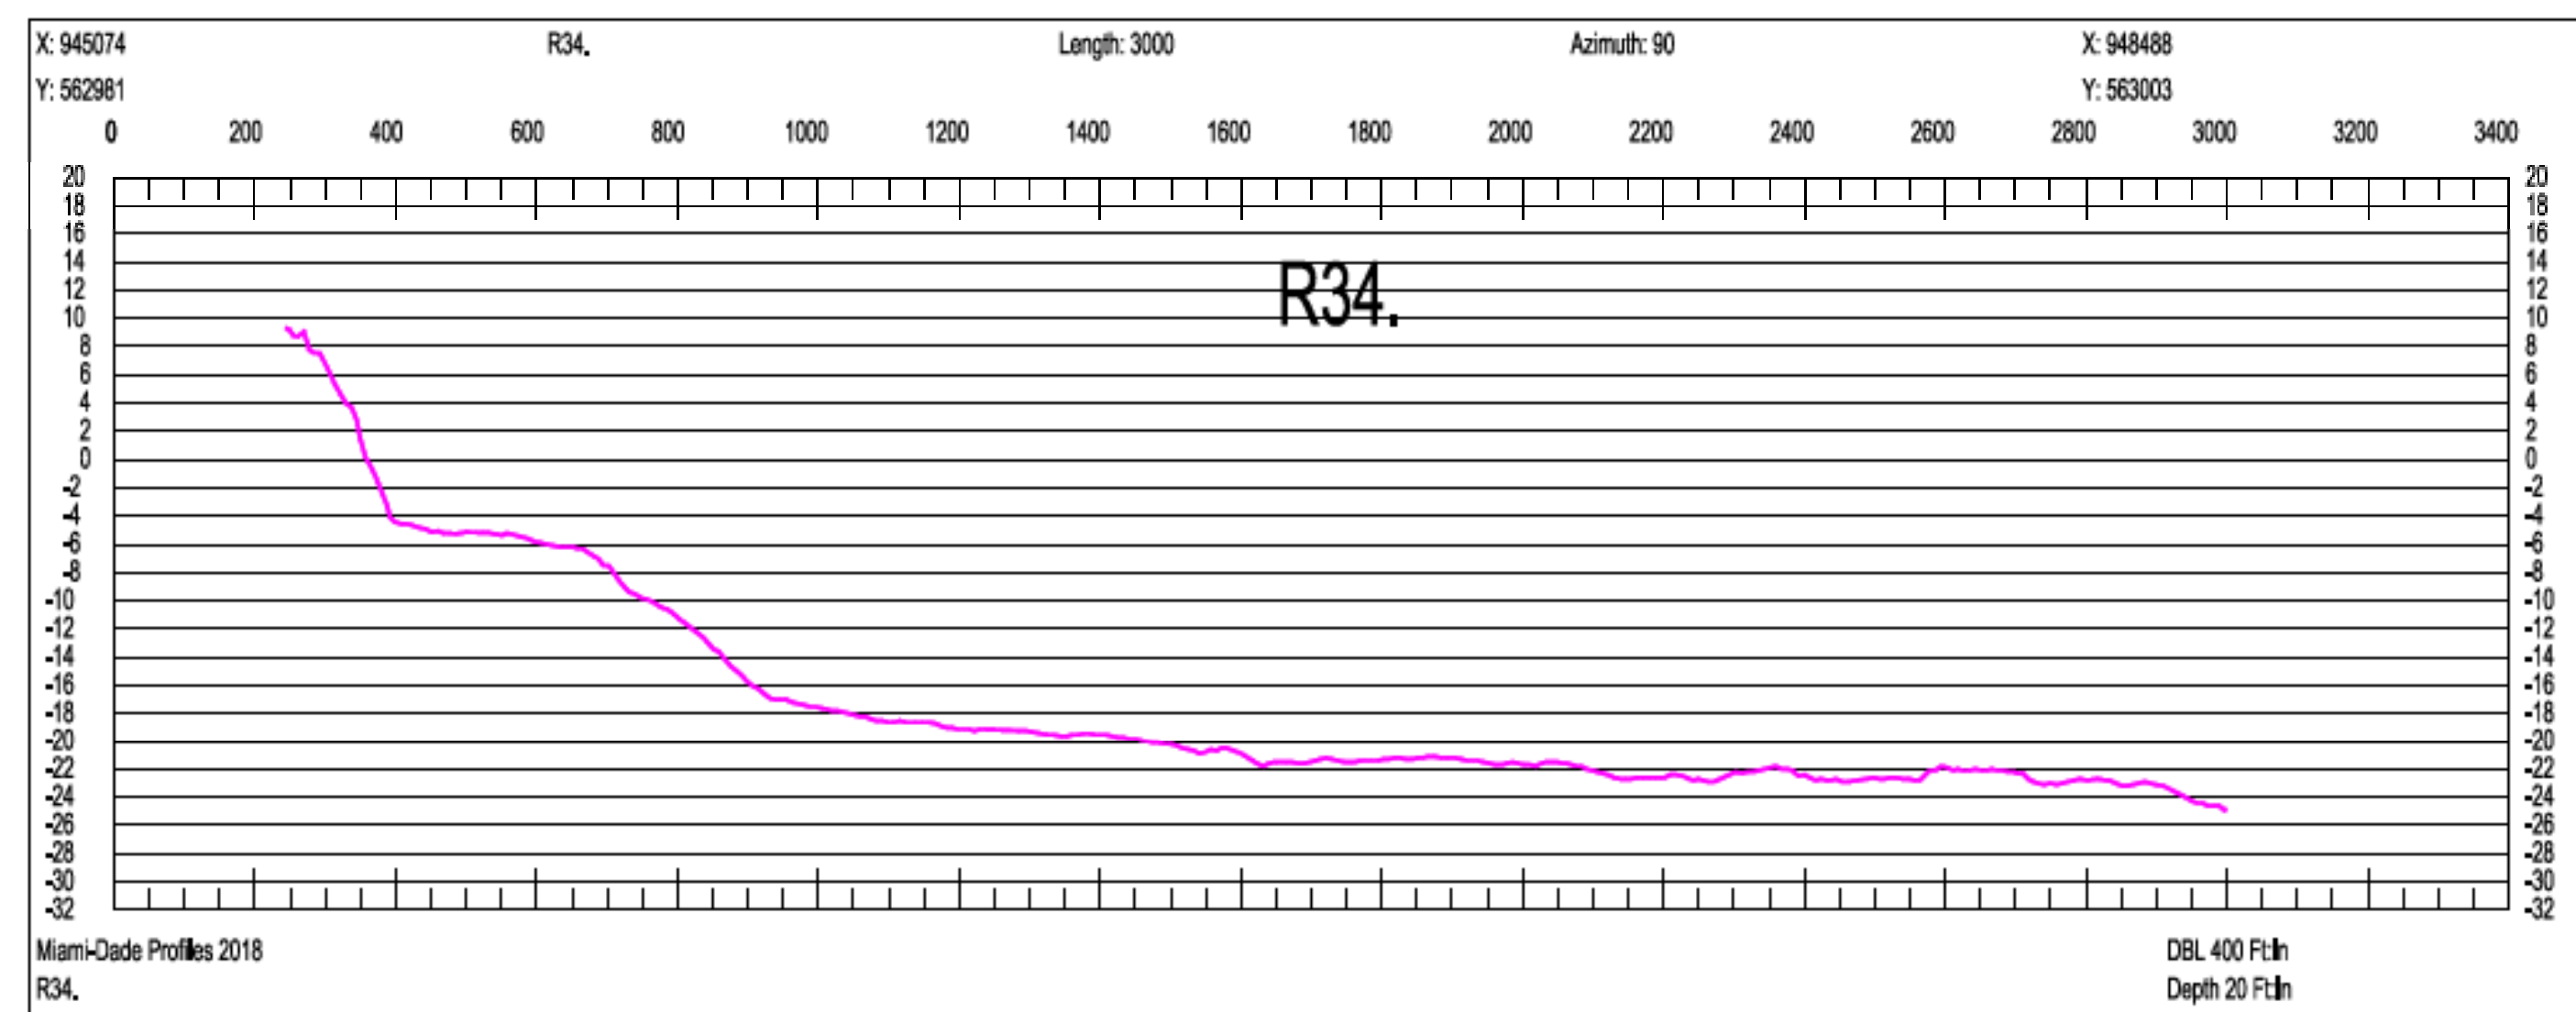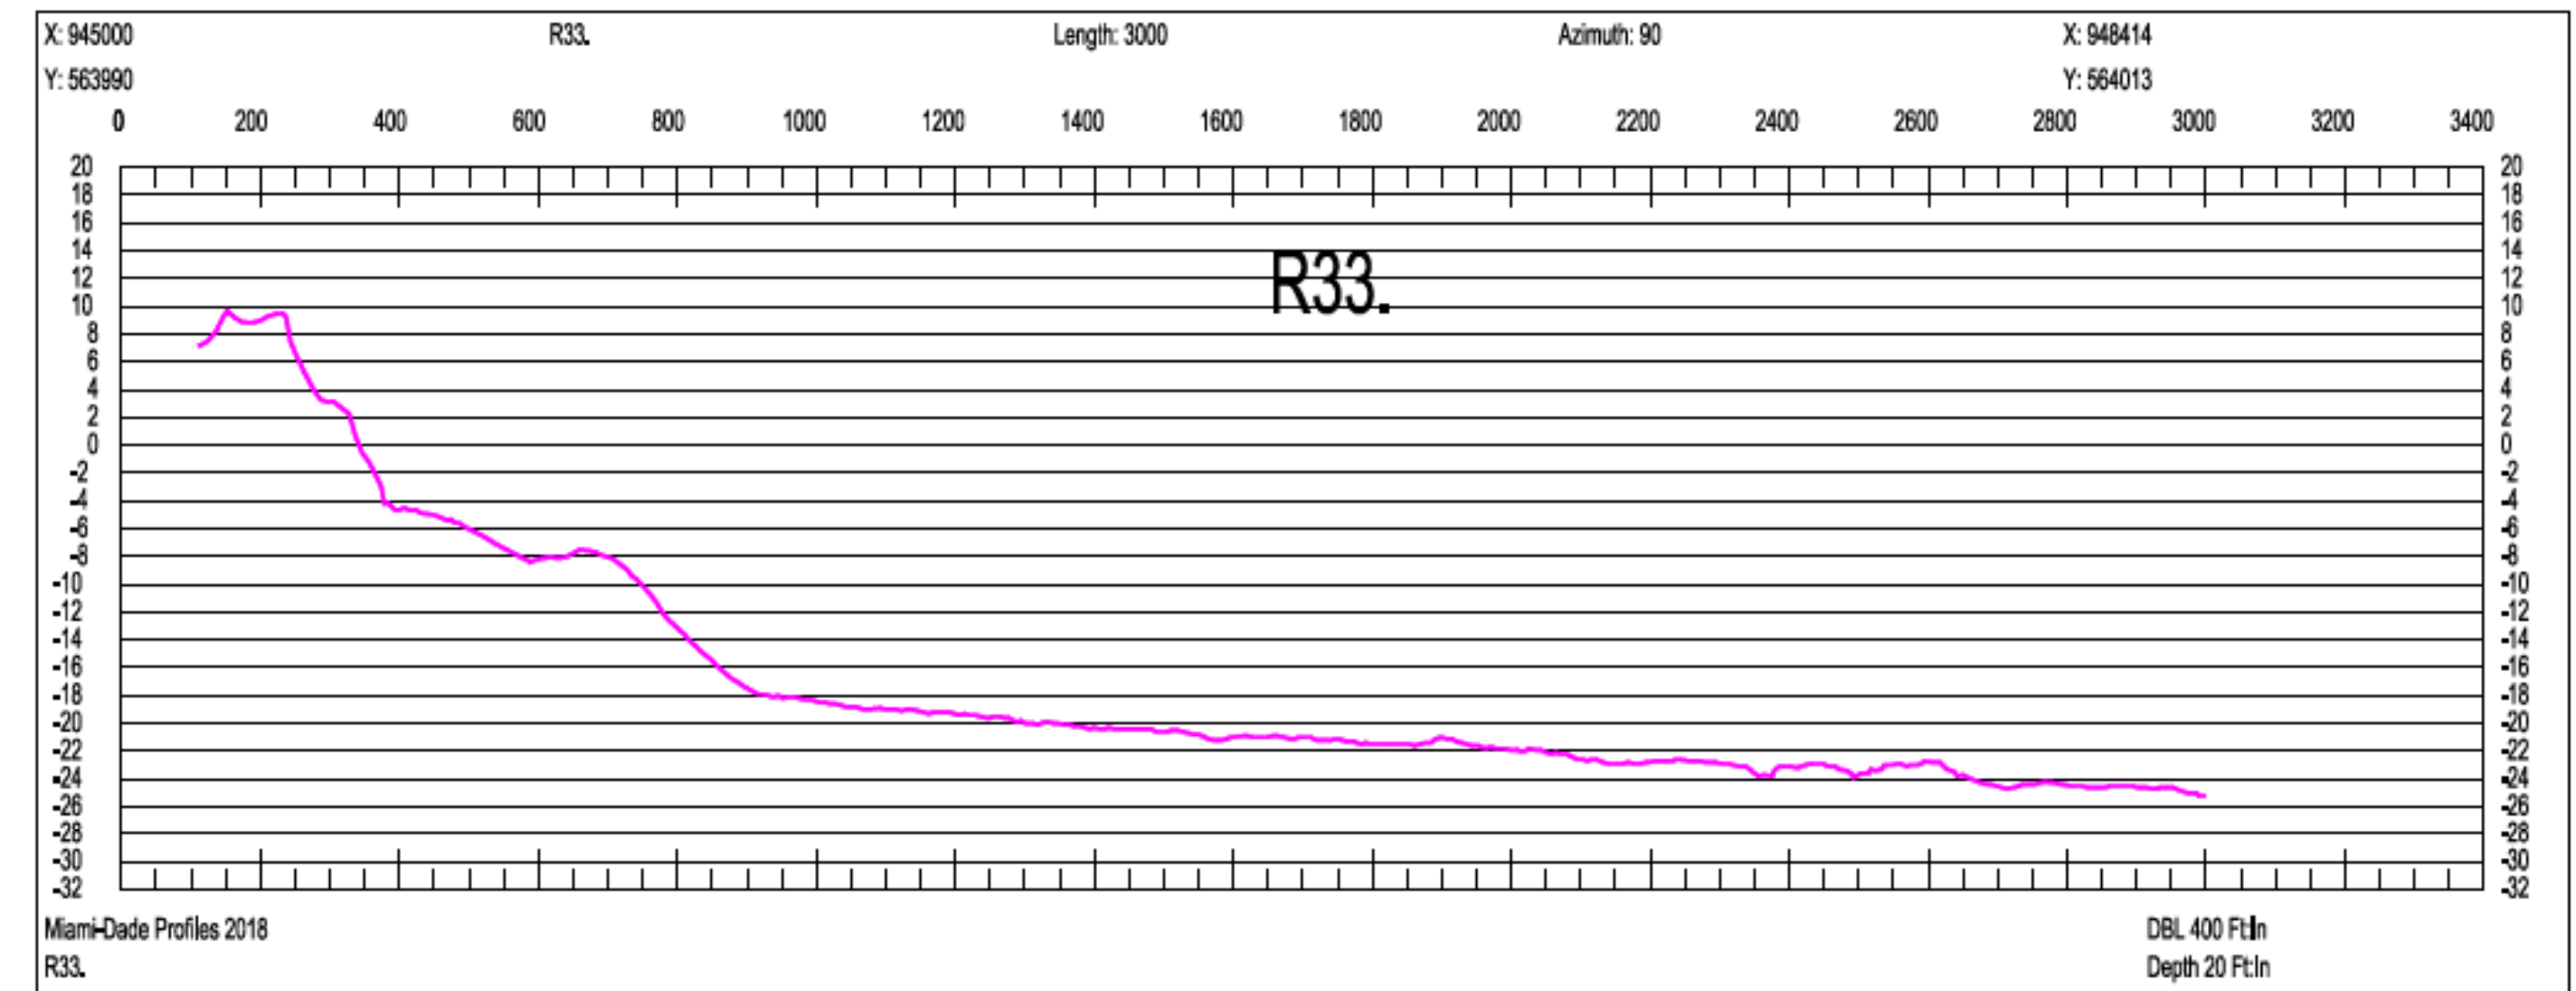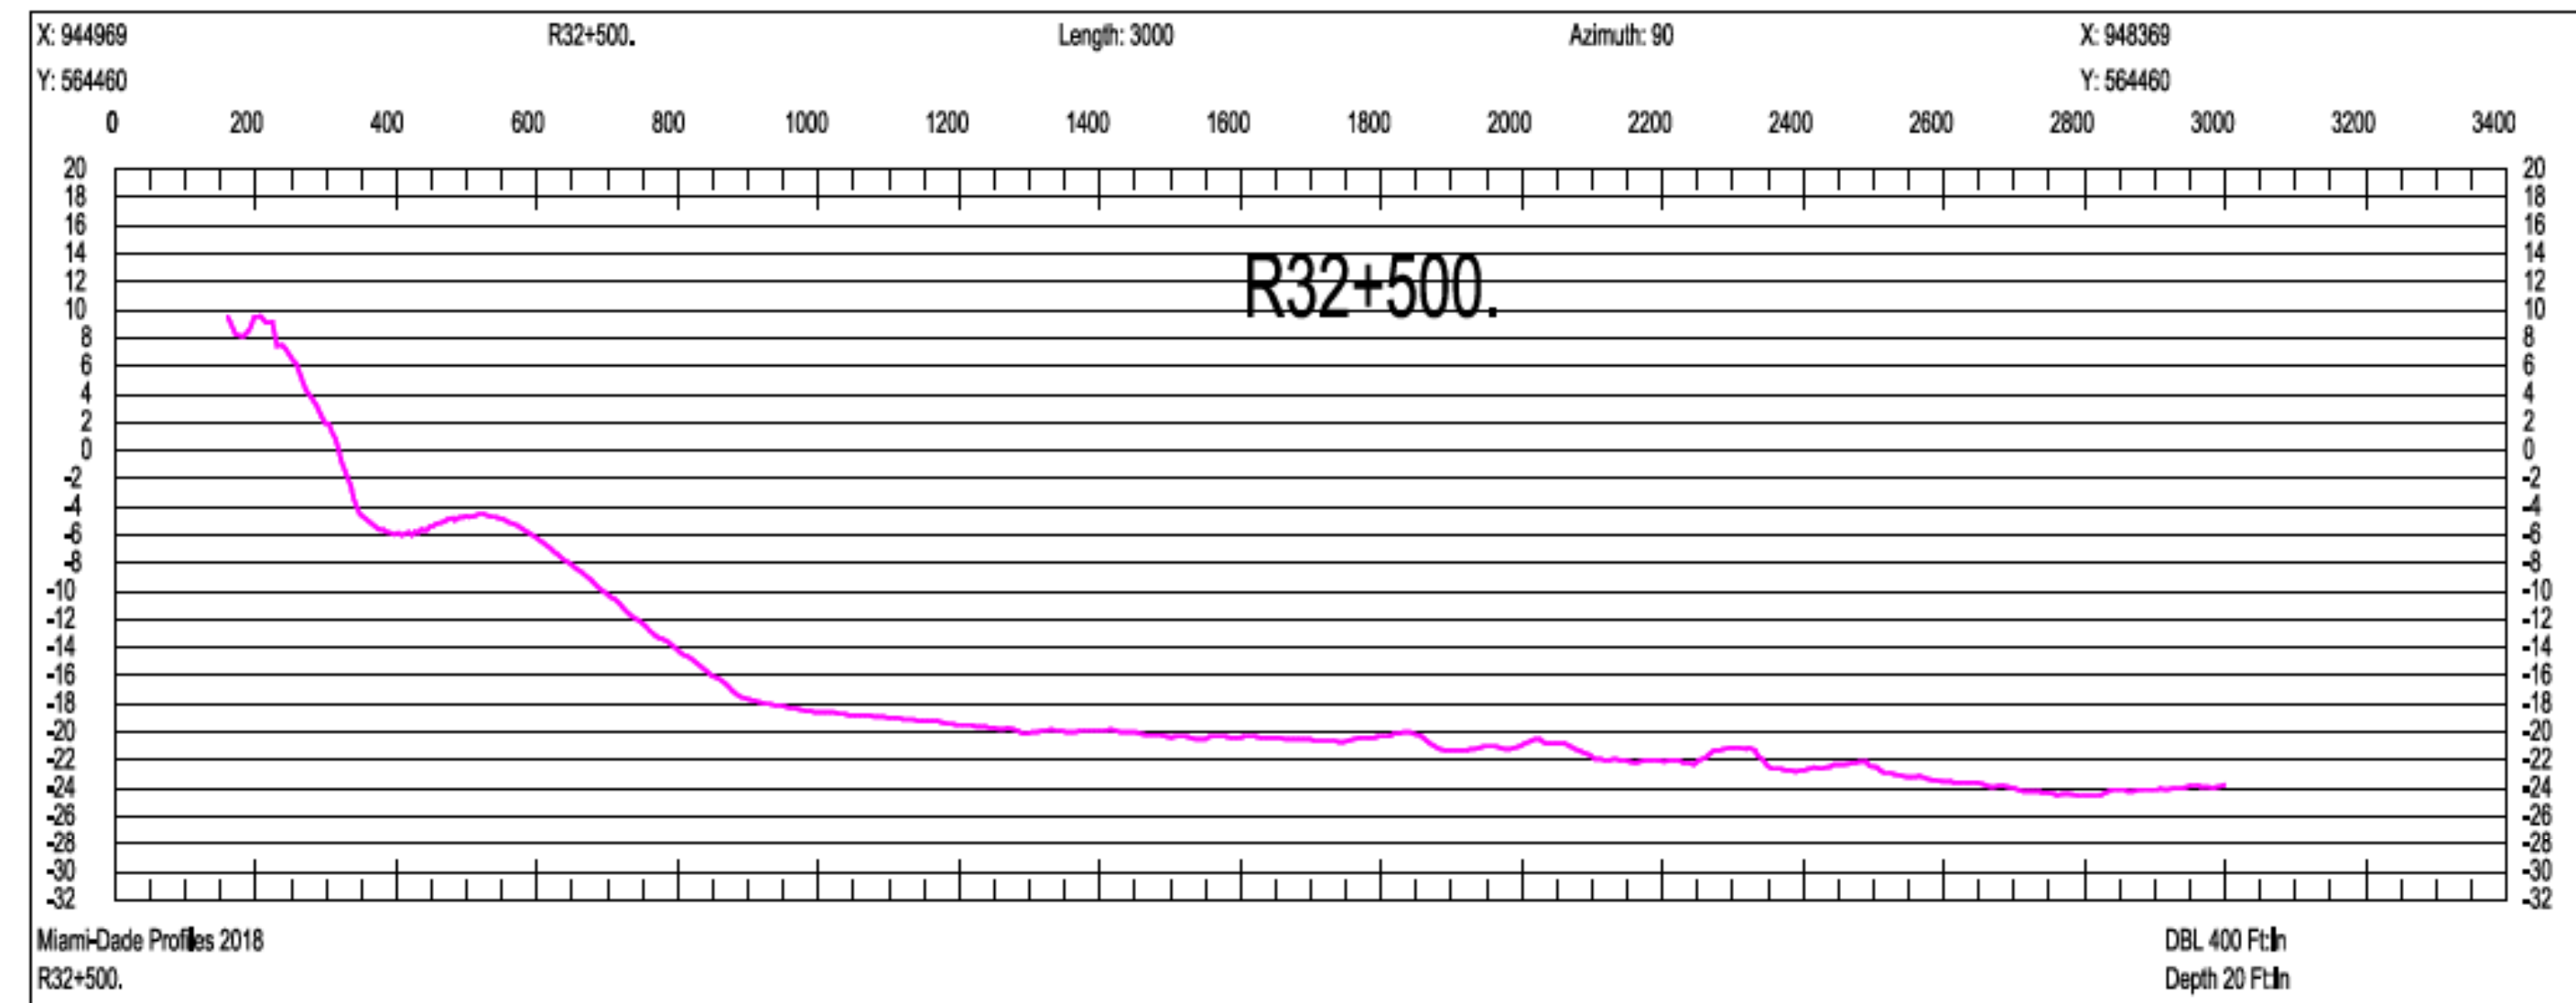

SCALE ONLY CORRECT ON A 24"x36" SHEET

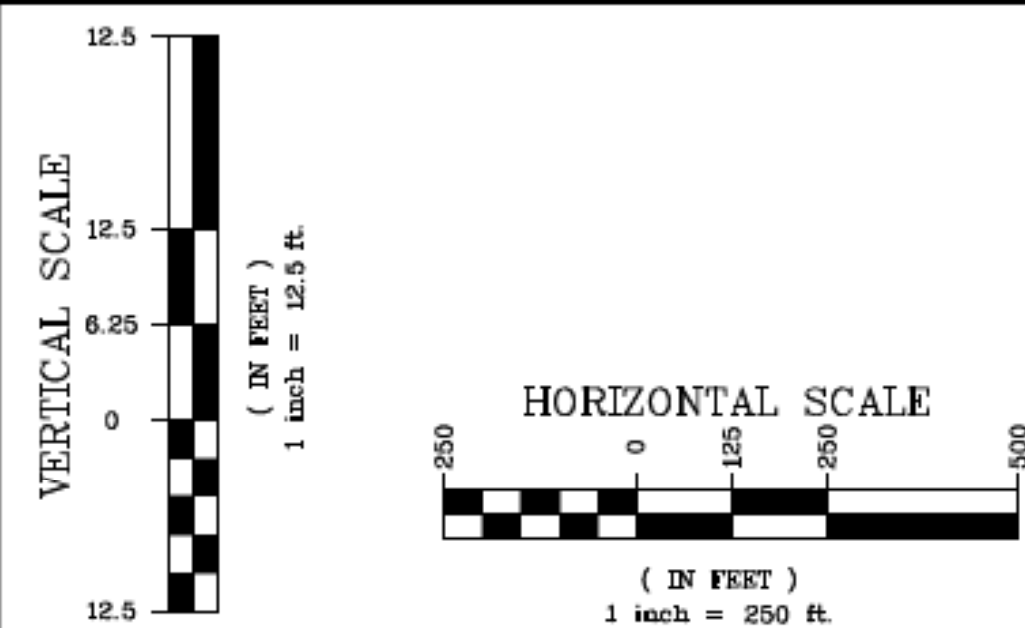

Olin Hydrographic Solutions, inc.
2900 Calusa St, Miami, Florida, 33133
16334 Port Dickenson, Jupiter, Florida, 33468
Consulting Engineering, Surveying & Mapping, and Environmental Services
Phone: (305) 619-2800 Fax: (305) 860-4411 LB # 7999 CA # 26050

PROJECT 2018 MIAMI-DADE COUNTY
ANNUAL MONITORING PROJECT



SURVEY TITLE TOPOGRAPHIC AND HYDROGRAPHIC SURVEYS

PROJECT INFORMATION

OHS JOB NO: 18-017

RELEASE DATE: APRIL 19, 2019

DRAWN BY: JE





APPROVED BY: TM

SHEET


CROSS SECTIONS

PAGE

42

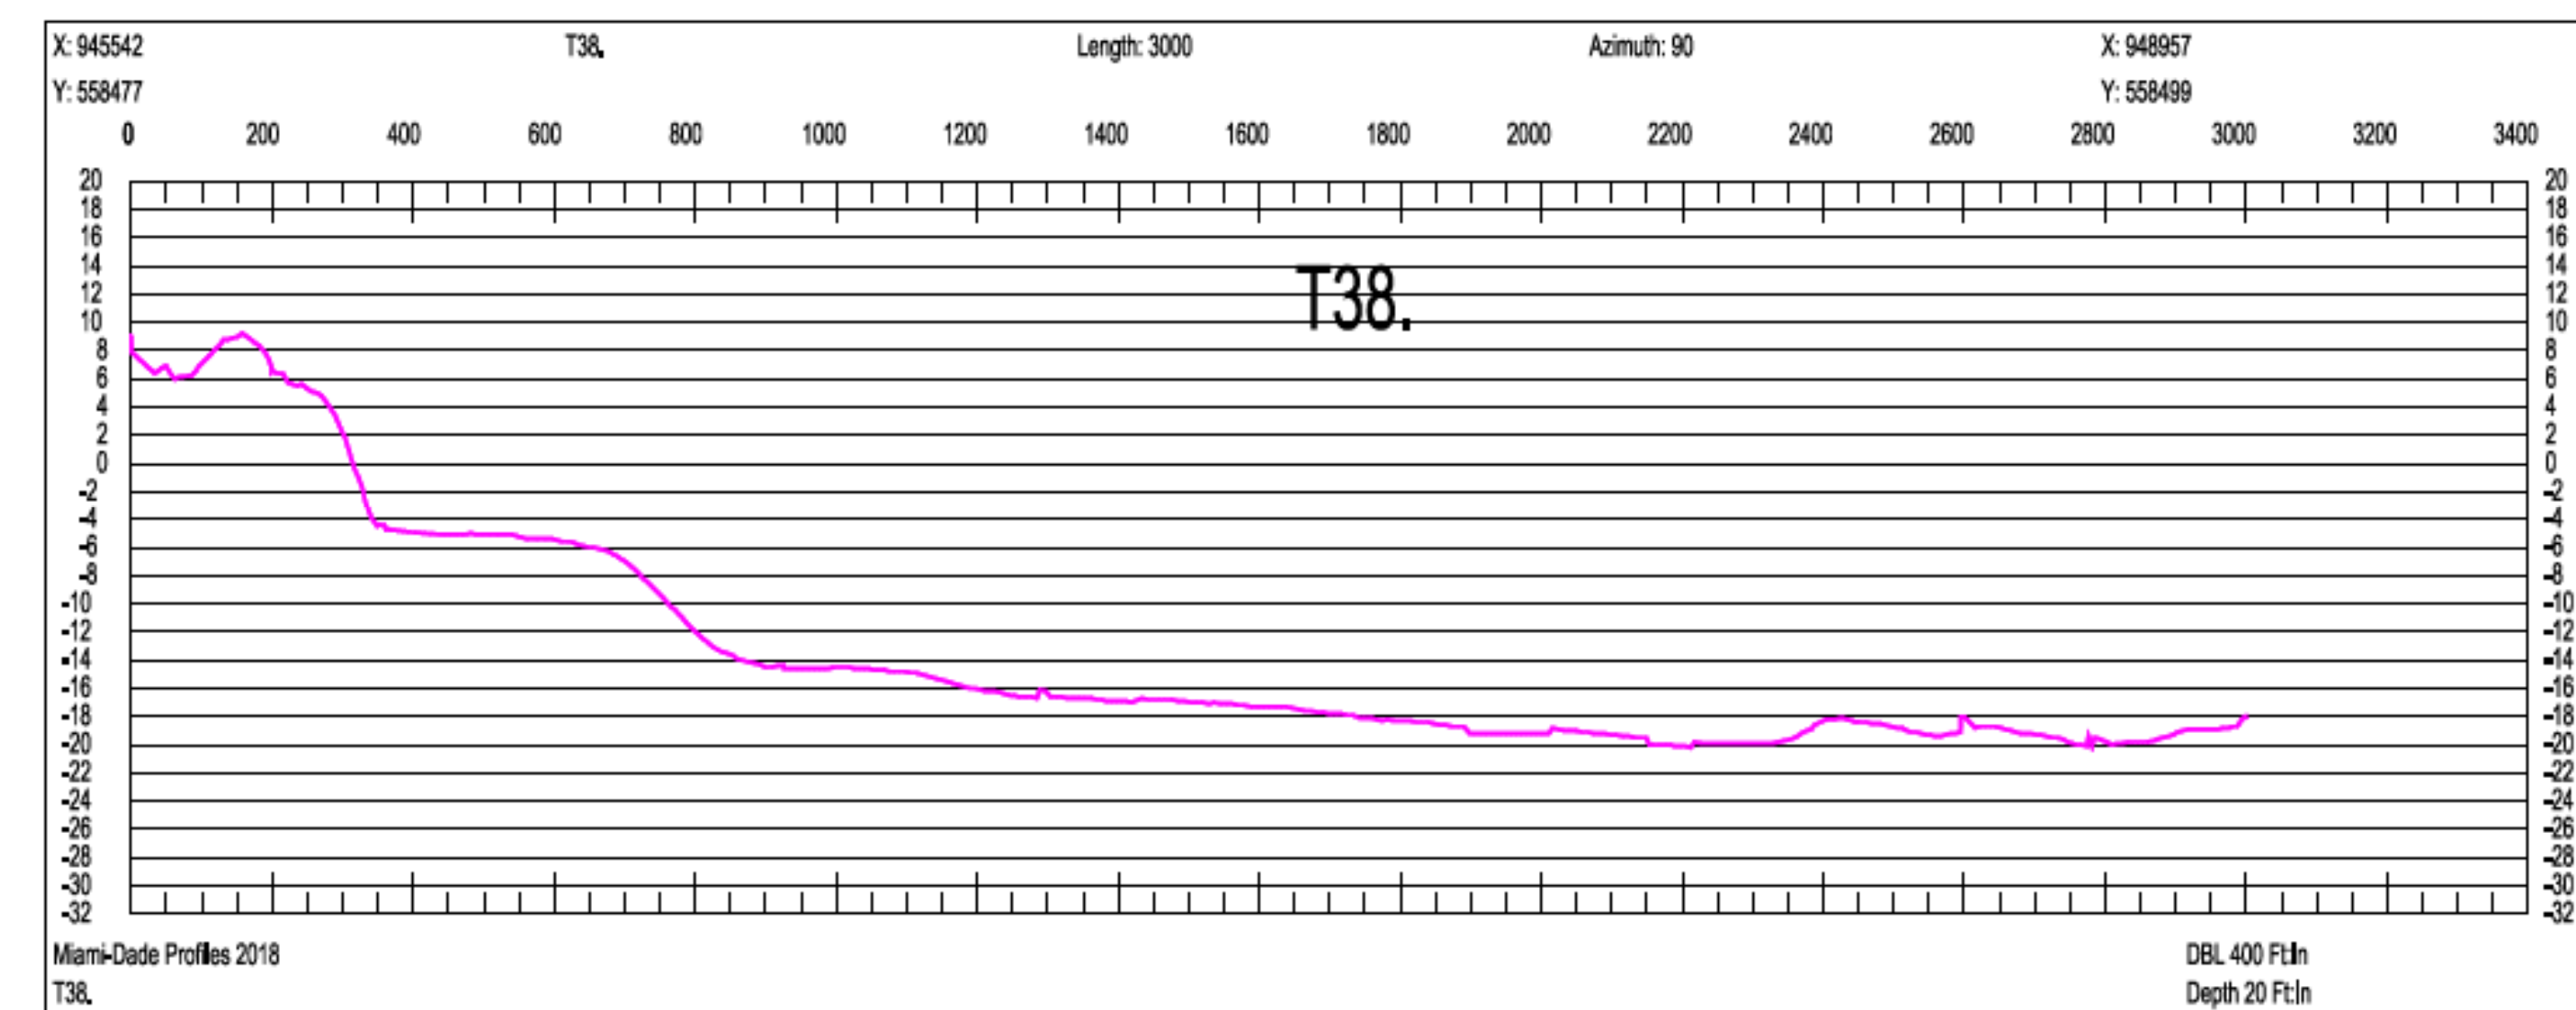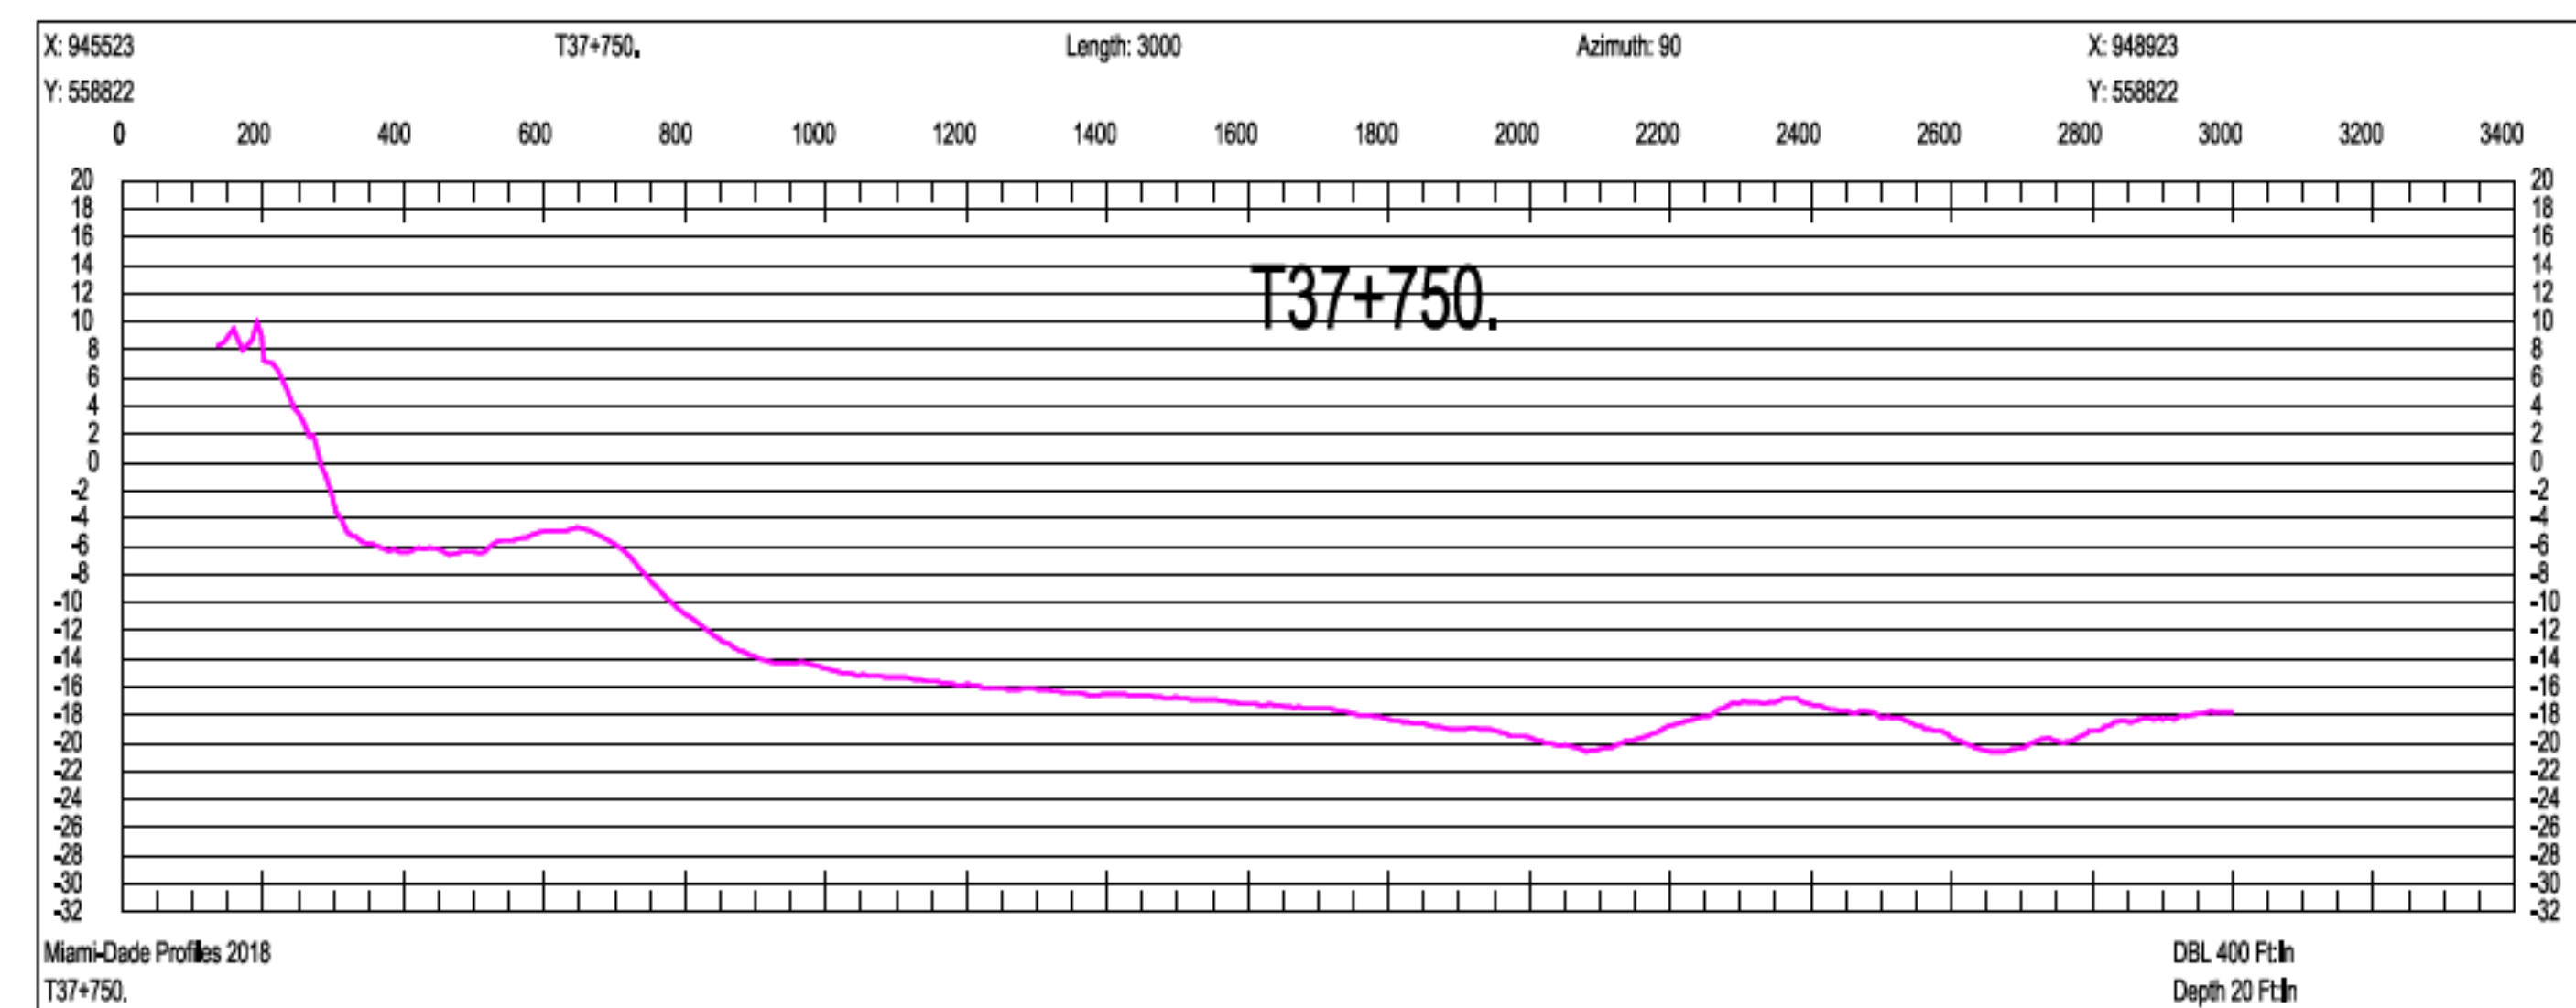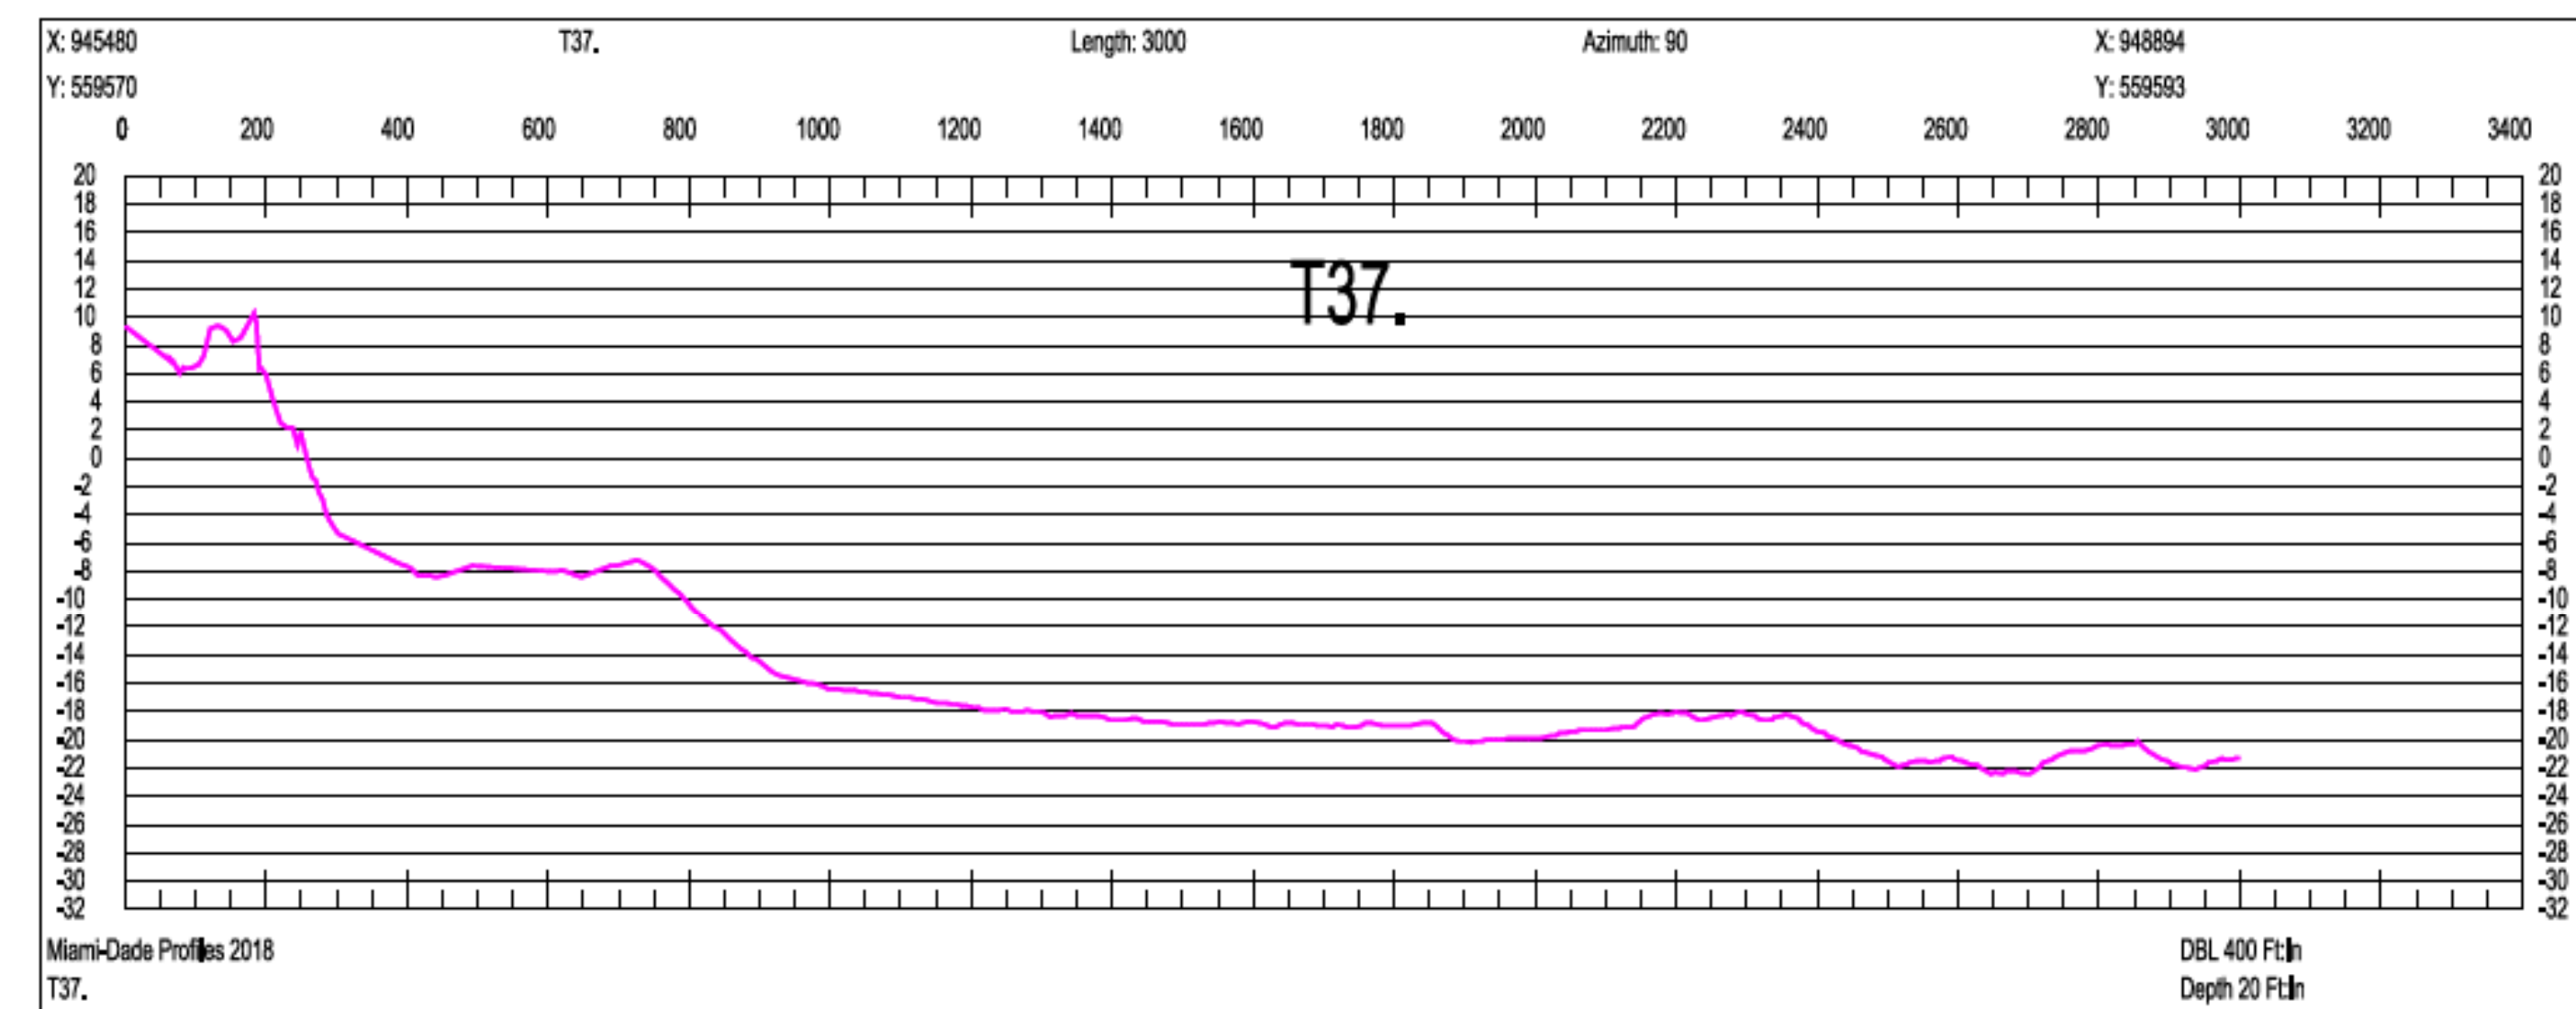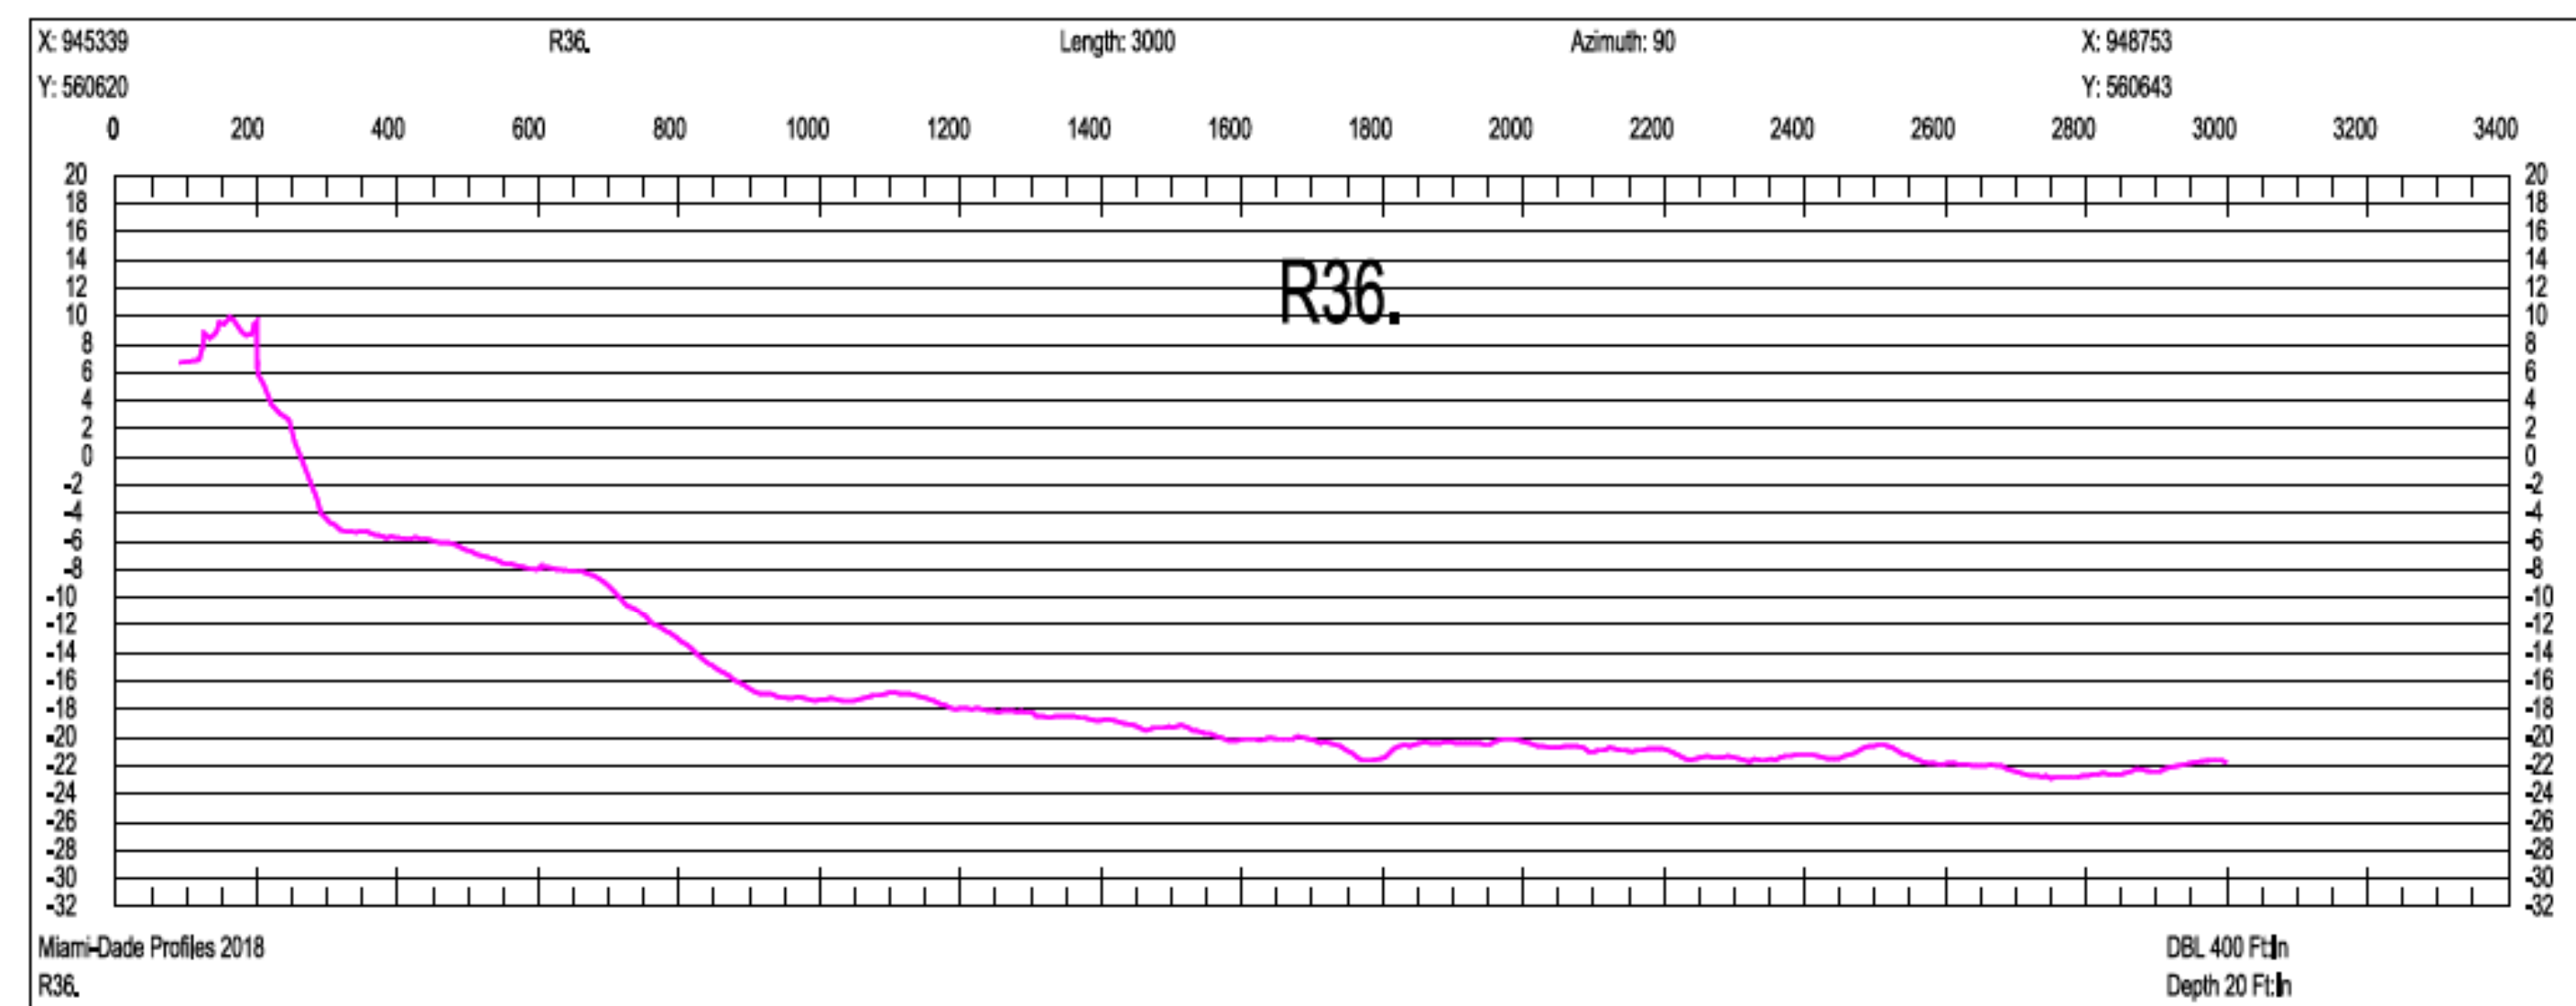

SCALE ONLY CORRECT ON A 24"x36" SHEET

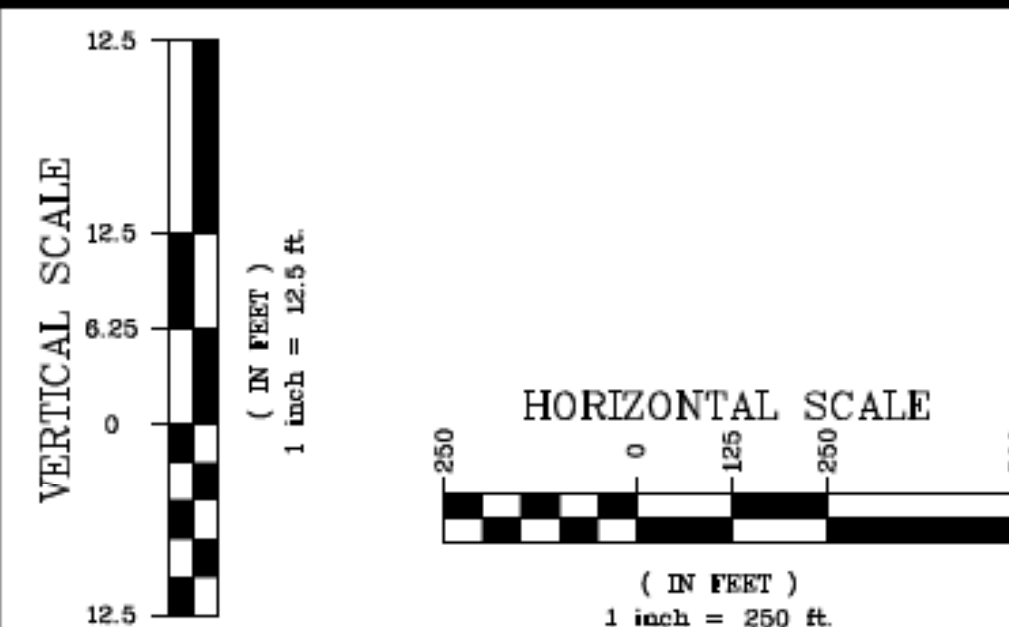

Olin Hydrographic Solutions, inc.
 2900 Calusa St, Miami, Florida, 33133
 16334 Port Dickenson, Jupiter, Florida, 33468
 Consulting Engineering, Surveying & Mapping, and Environmental Services
 Phone: (305) 619-2800 Fax: (305) 860-4411 LB # 7999 CA # 26050

PROJECT 2018 MIAMI-DADE COUNTY
ANNUAL MONITORING PROJECT



SURVEY TITLE TOPOGRAPHIC AND HYDROGRAPHIC SURVEYS

PROJECT INFORMATION

OHS JOB NO: 18-017

RELEASE DATE: APRIL 19, 2019

DRAWN BY: JE





APPROVED BY: TM

SHEET



CROSS SECTIONS

PAGE

43

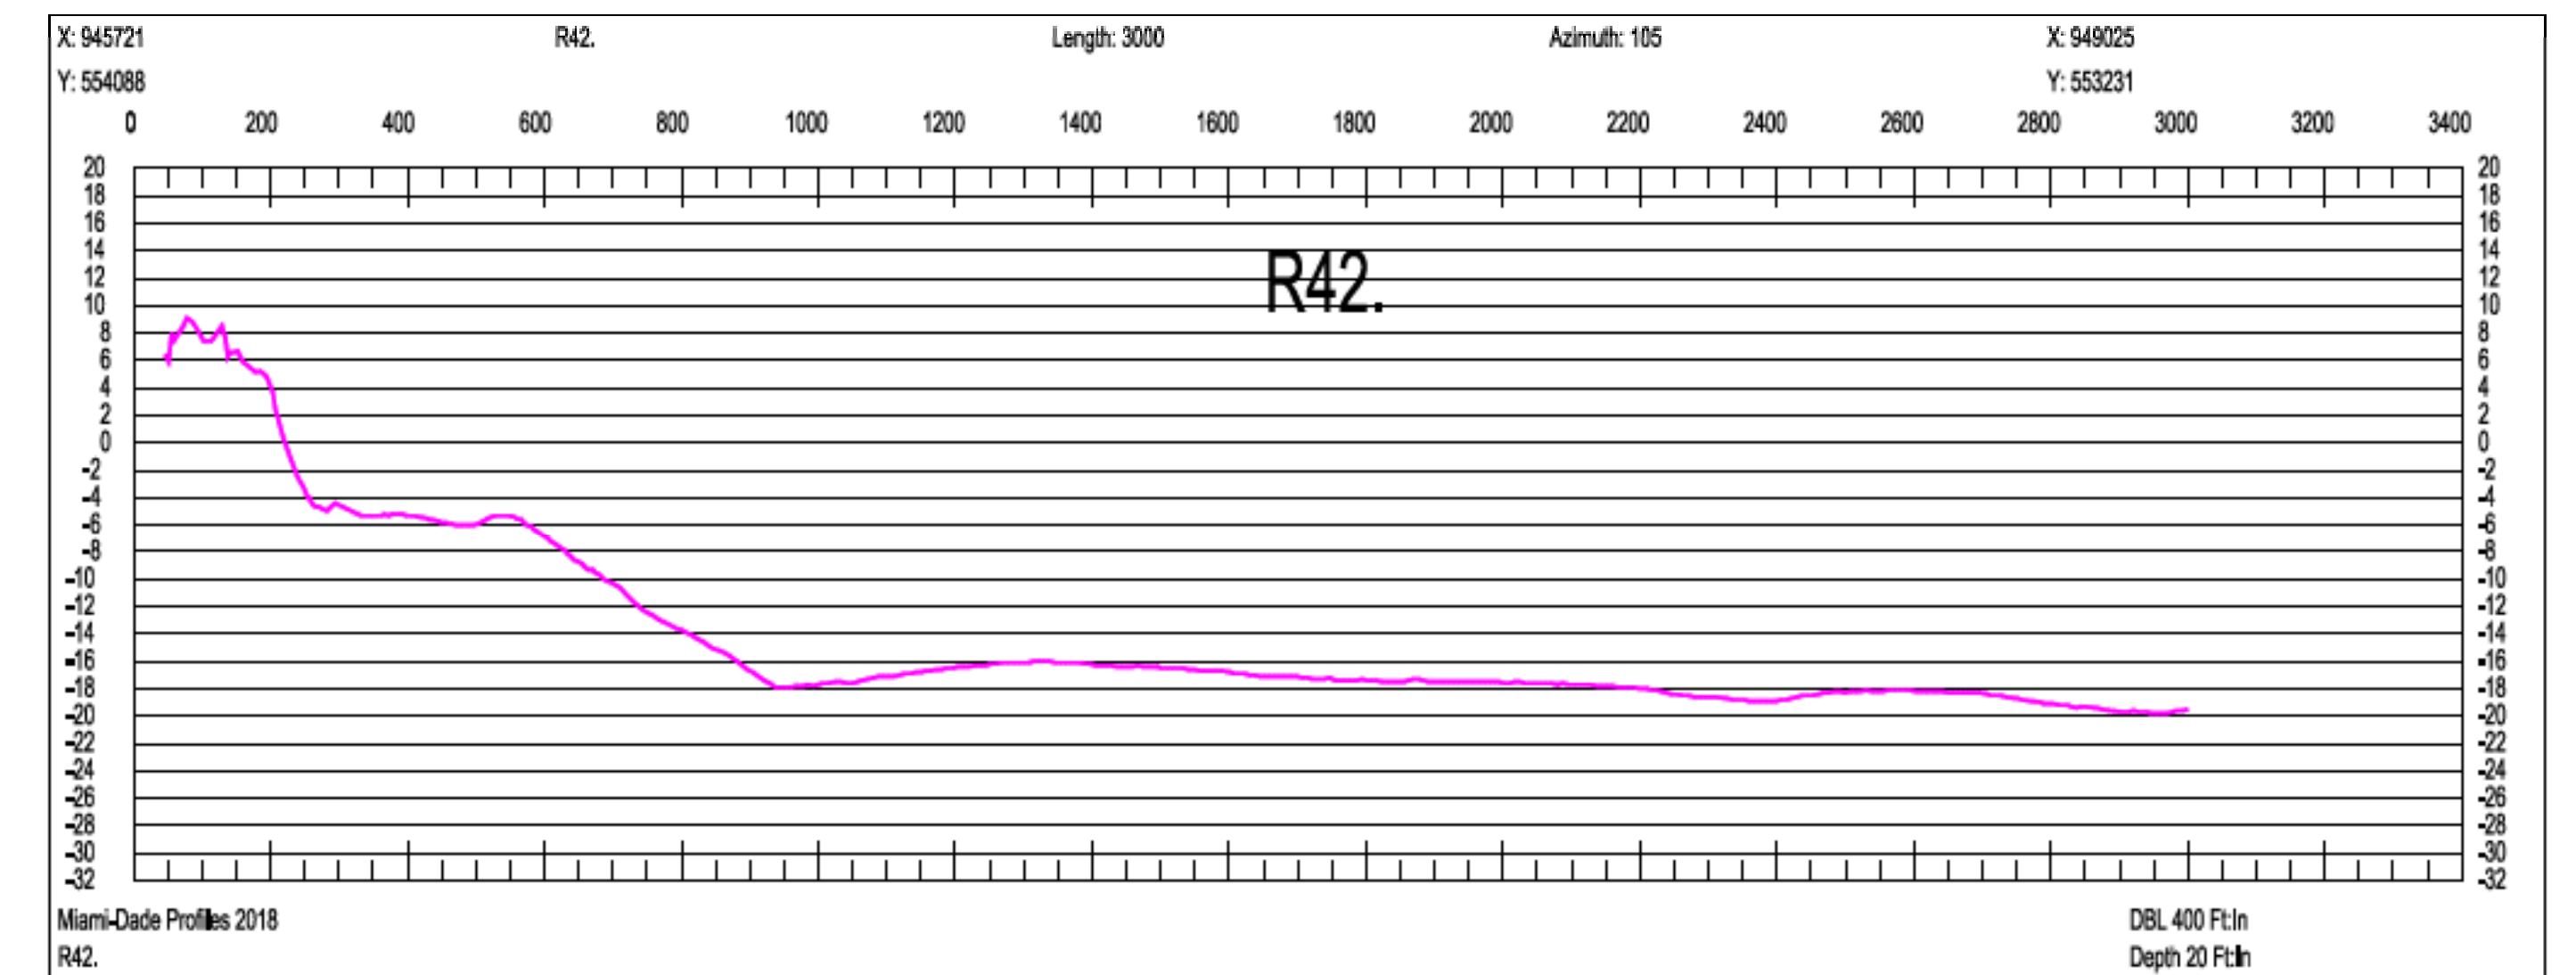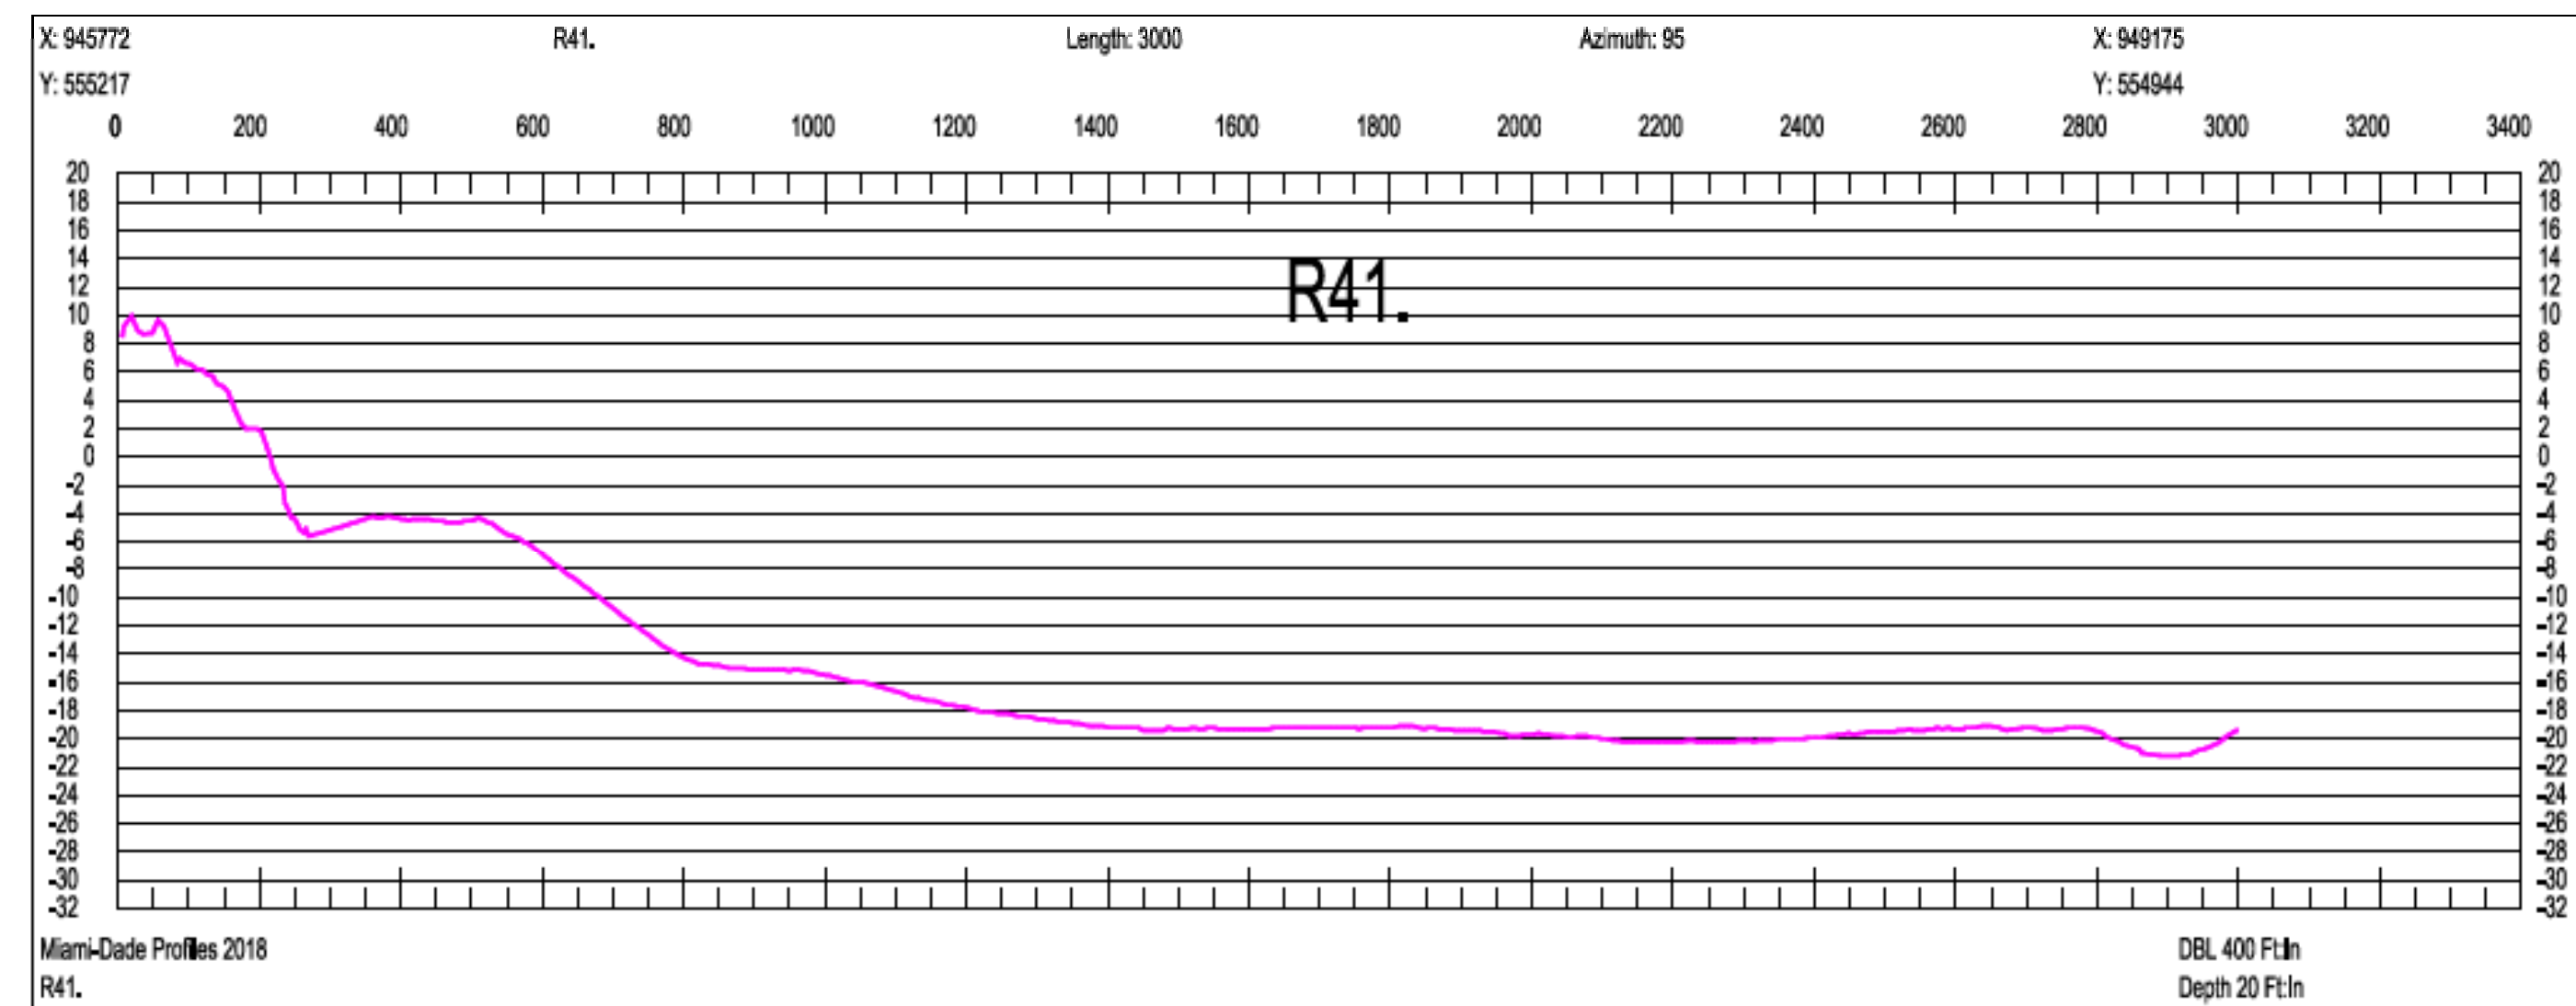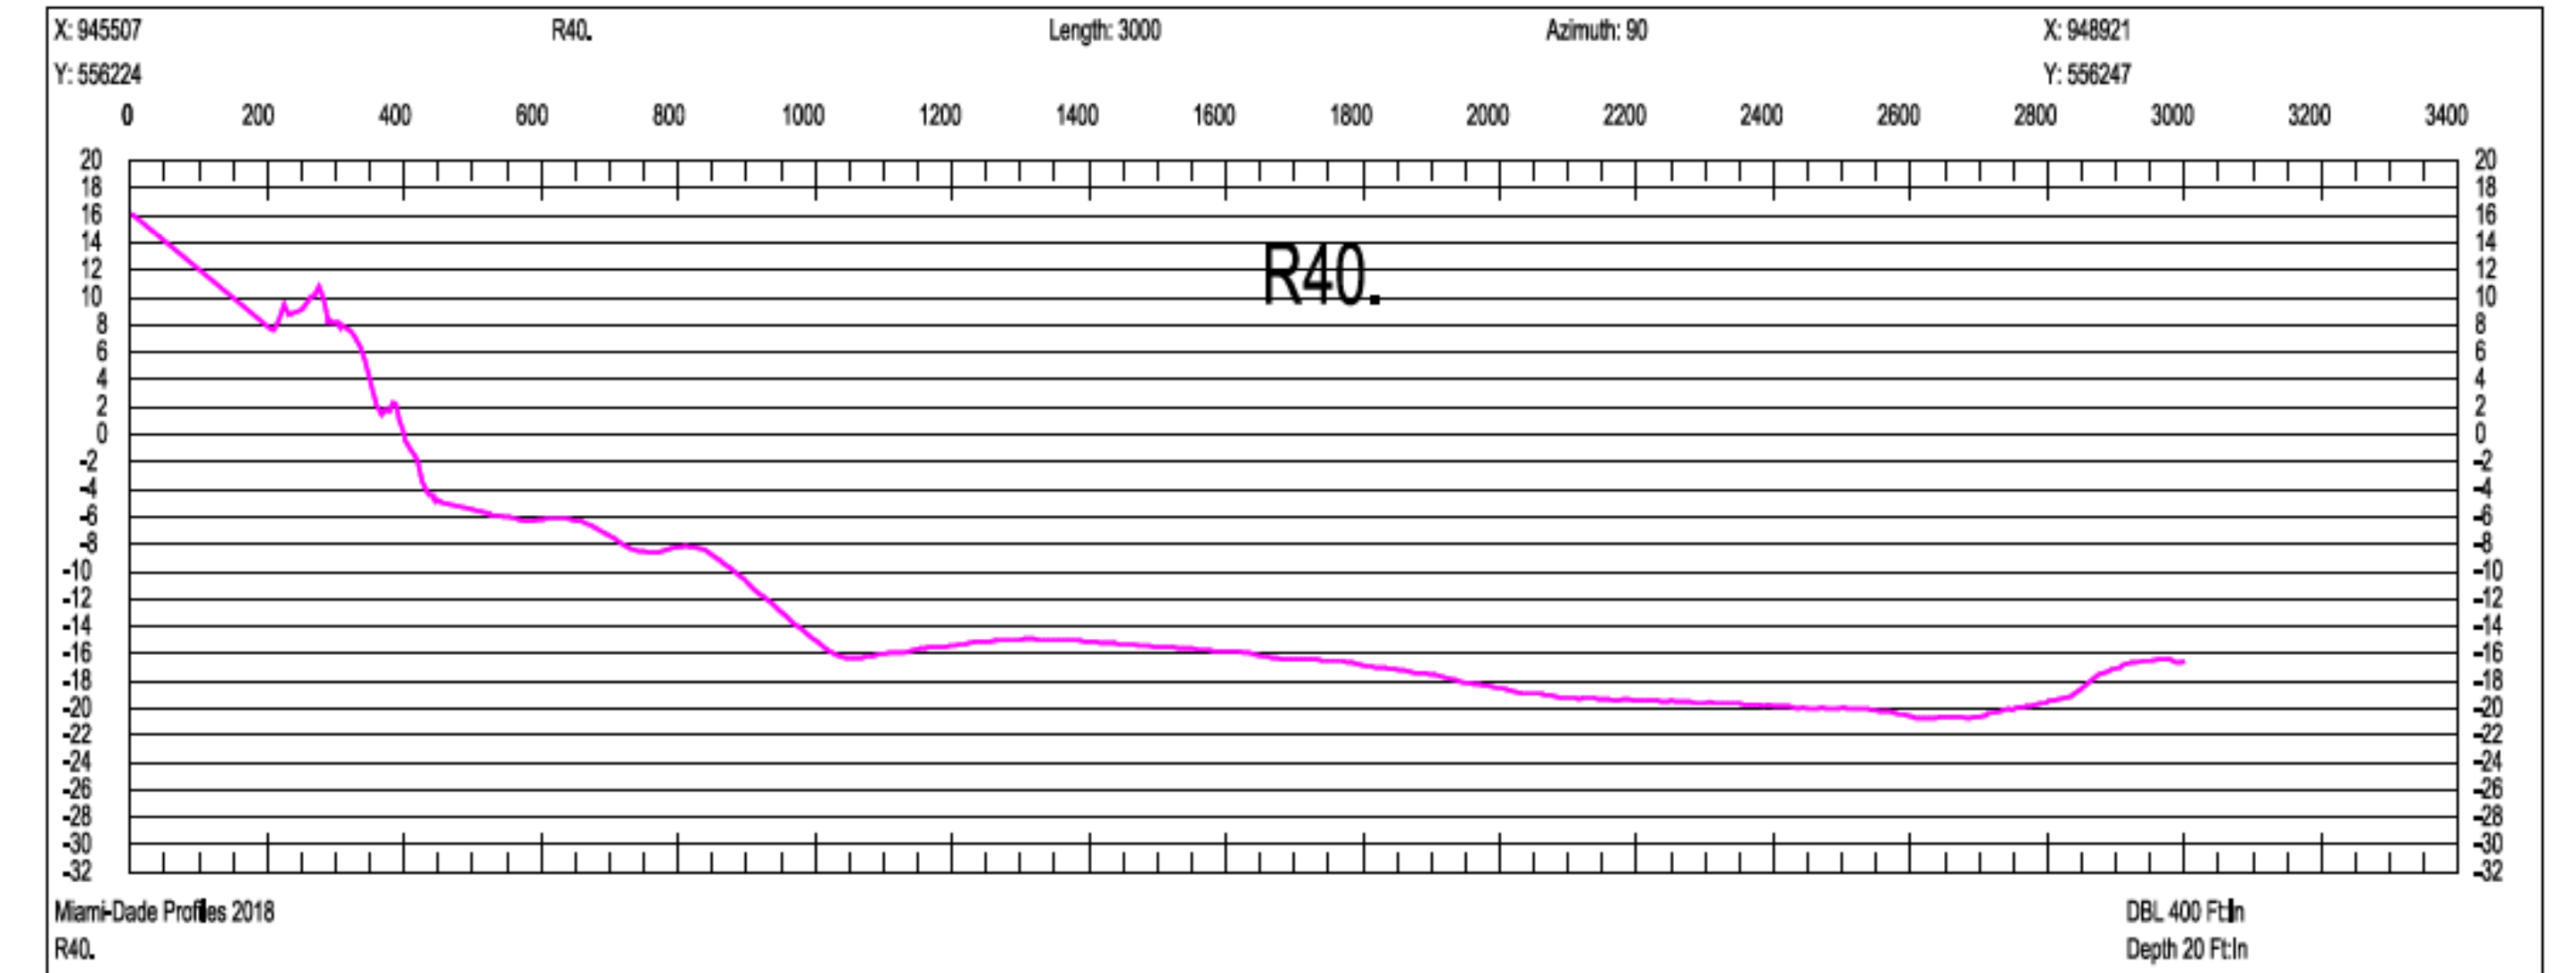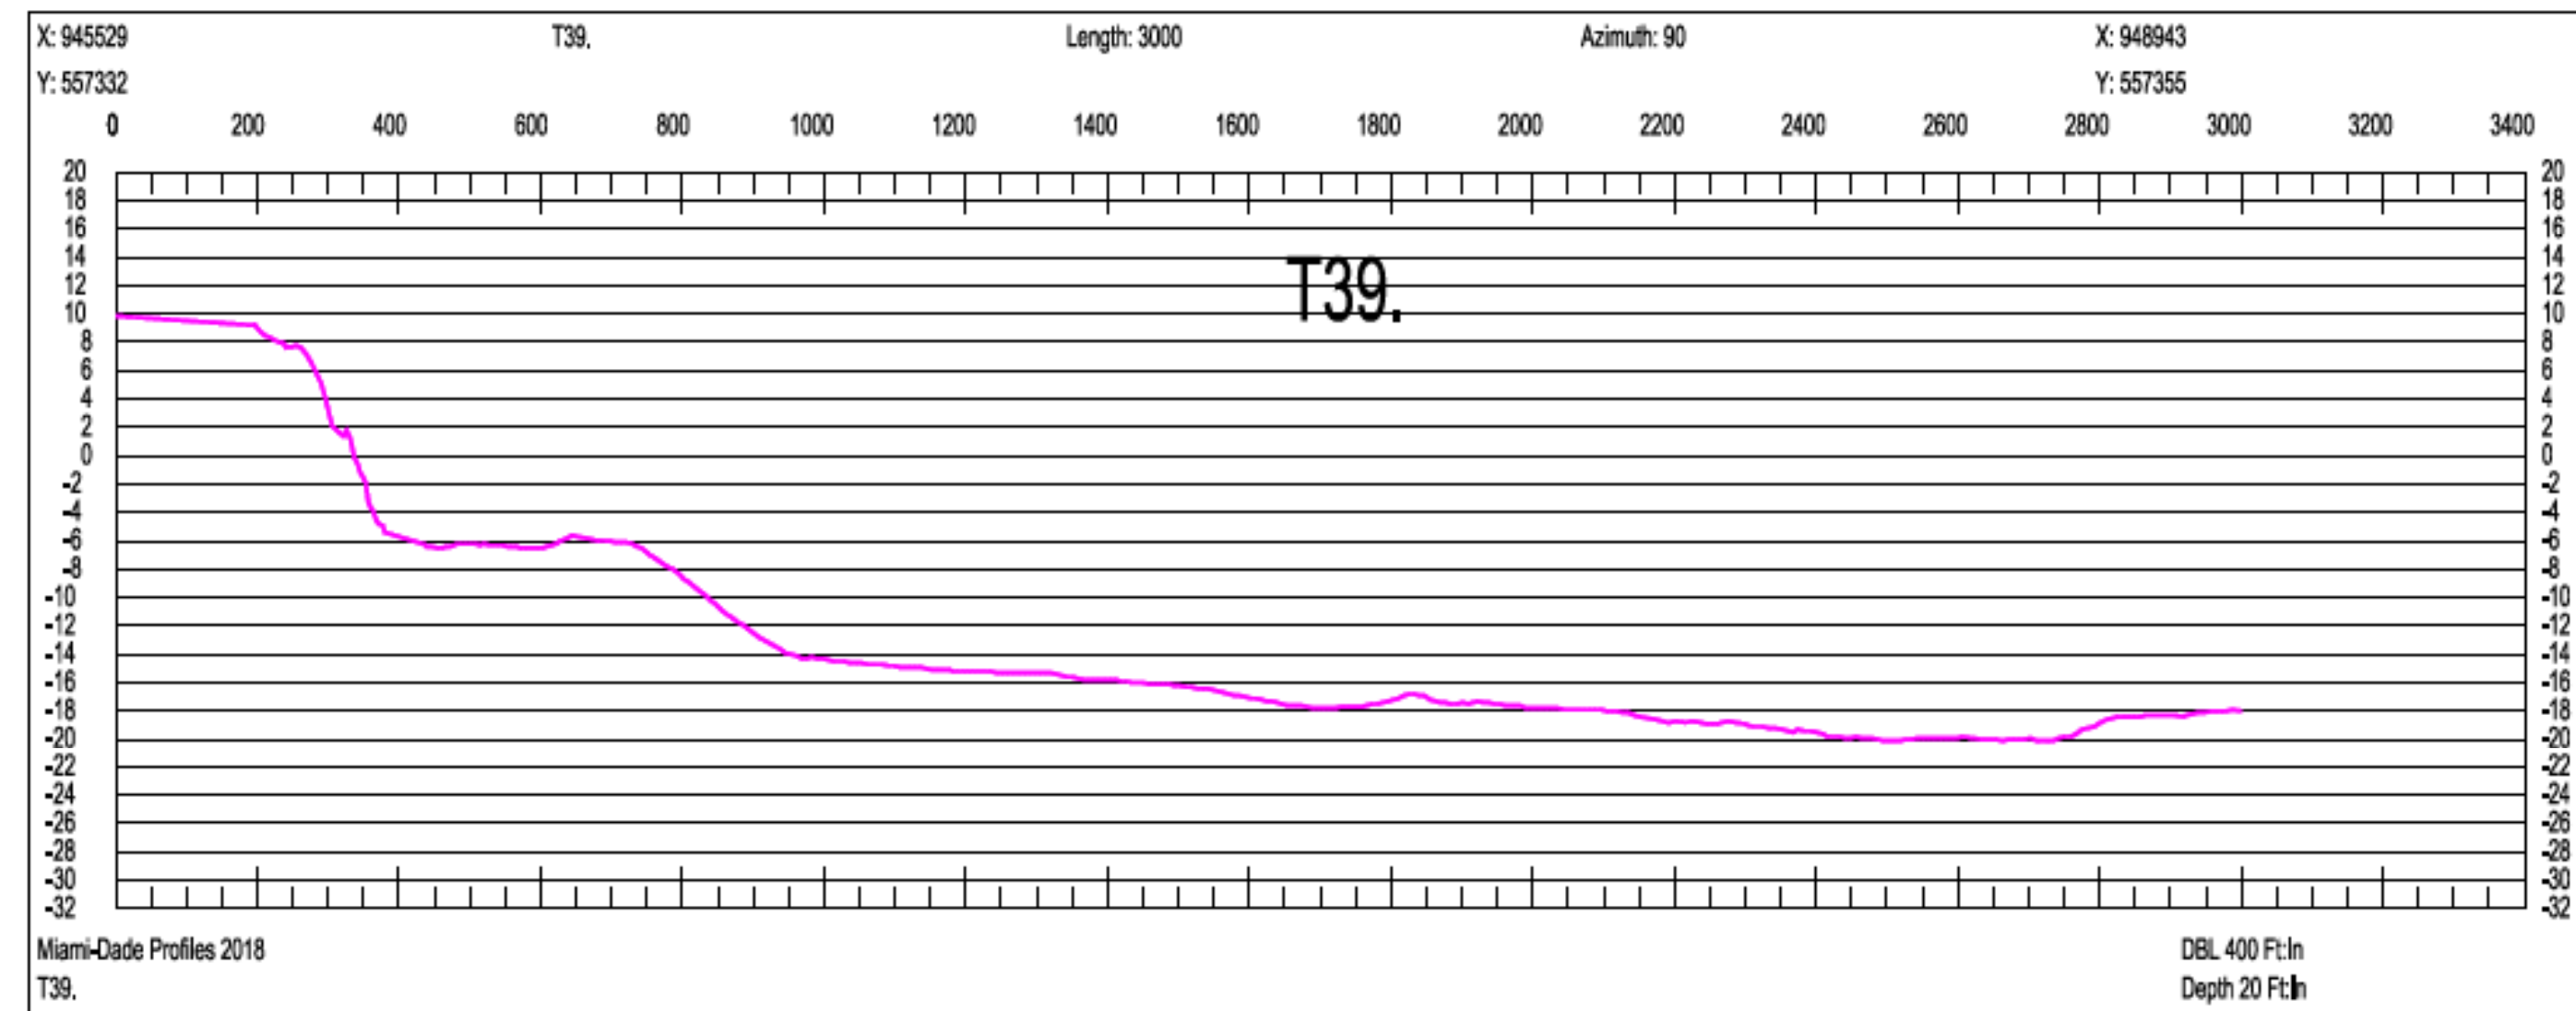

SCALE ONLY CORRECT ON A 24"x36" SHEET

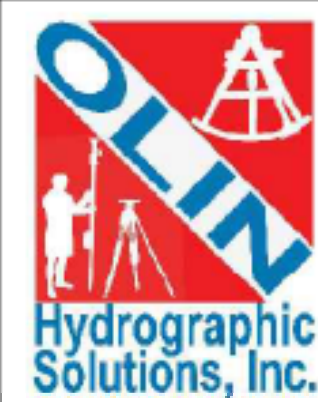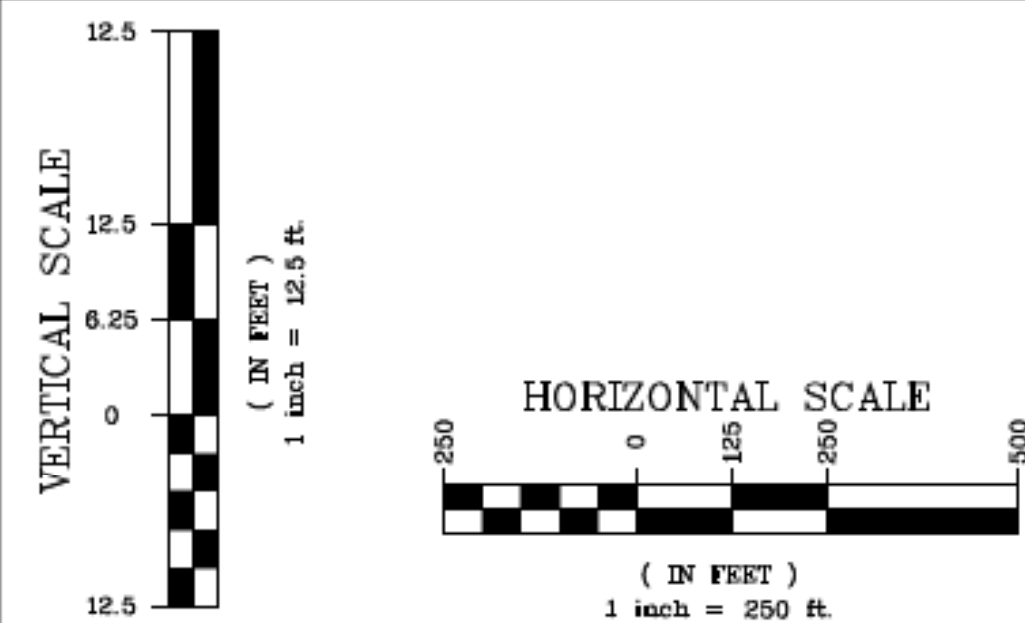

Olin Hydrographic Solutions, inc.
 2900 Calusa St, Miami, Florida, 33133
 16334 Port Dickenson, Jupiter, Florida, 33468
 Consulting Engineering, Surveying & Mapping, and Environmental Services
 Phone: (305) 619-2800 Fax: (305) 860-4411 LB # 7999 CA # 26050

PROJECT 2018 MIAMI-DADE COUNTY
ANNUAL MONITORING PROJECT



SURVEY TITLE TOPOGRAPHIC AND HYDROGRAPHIC SURVEYS

PROJECT INFORMATION

OHS JOB NO: 18-017

RELEASE DATE: APRIL 19, 2019

DRAWN BY: JE





APPROVED BY: TM

SHEET



CROSS SECTIONS

PAGE

44

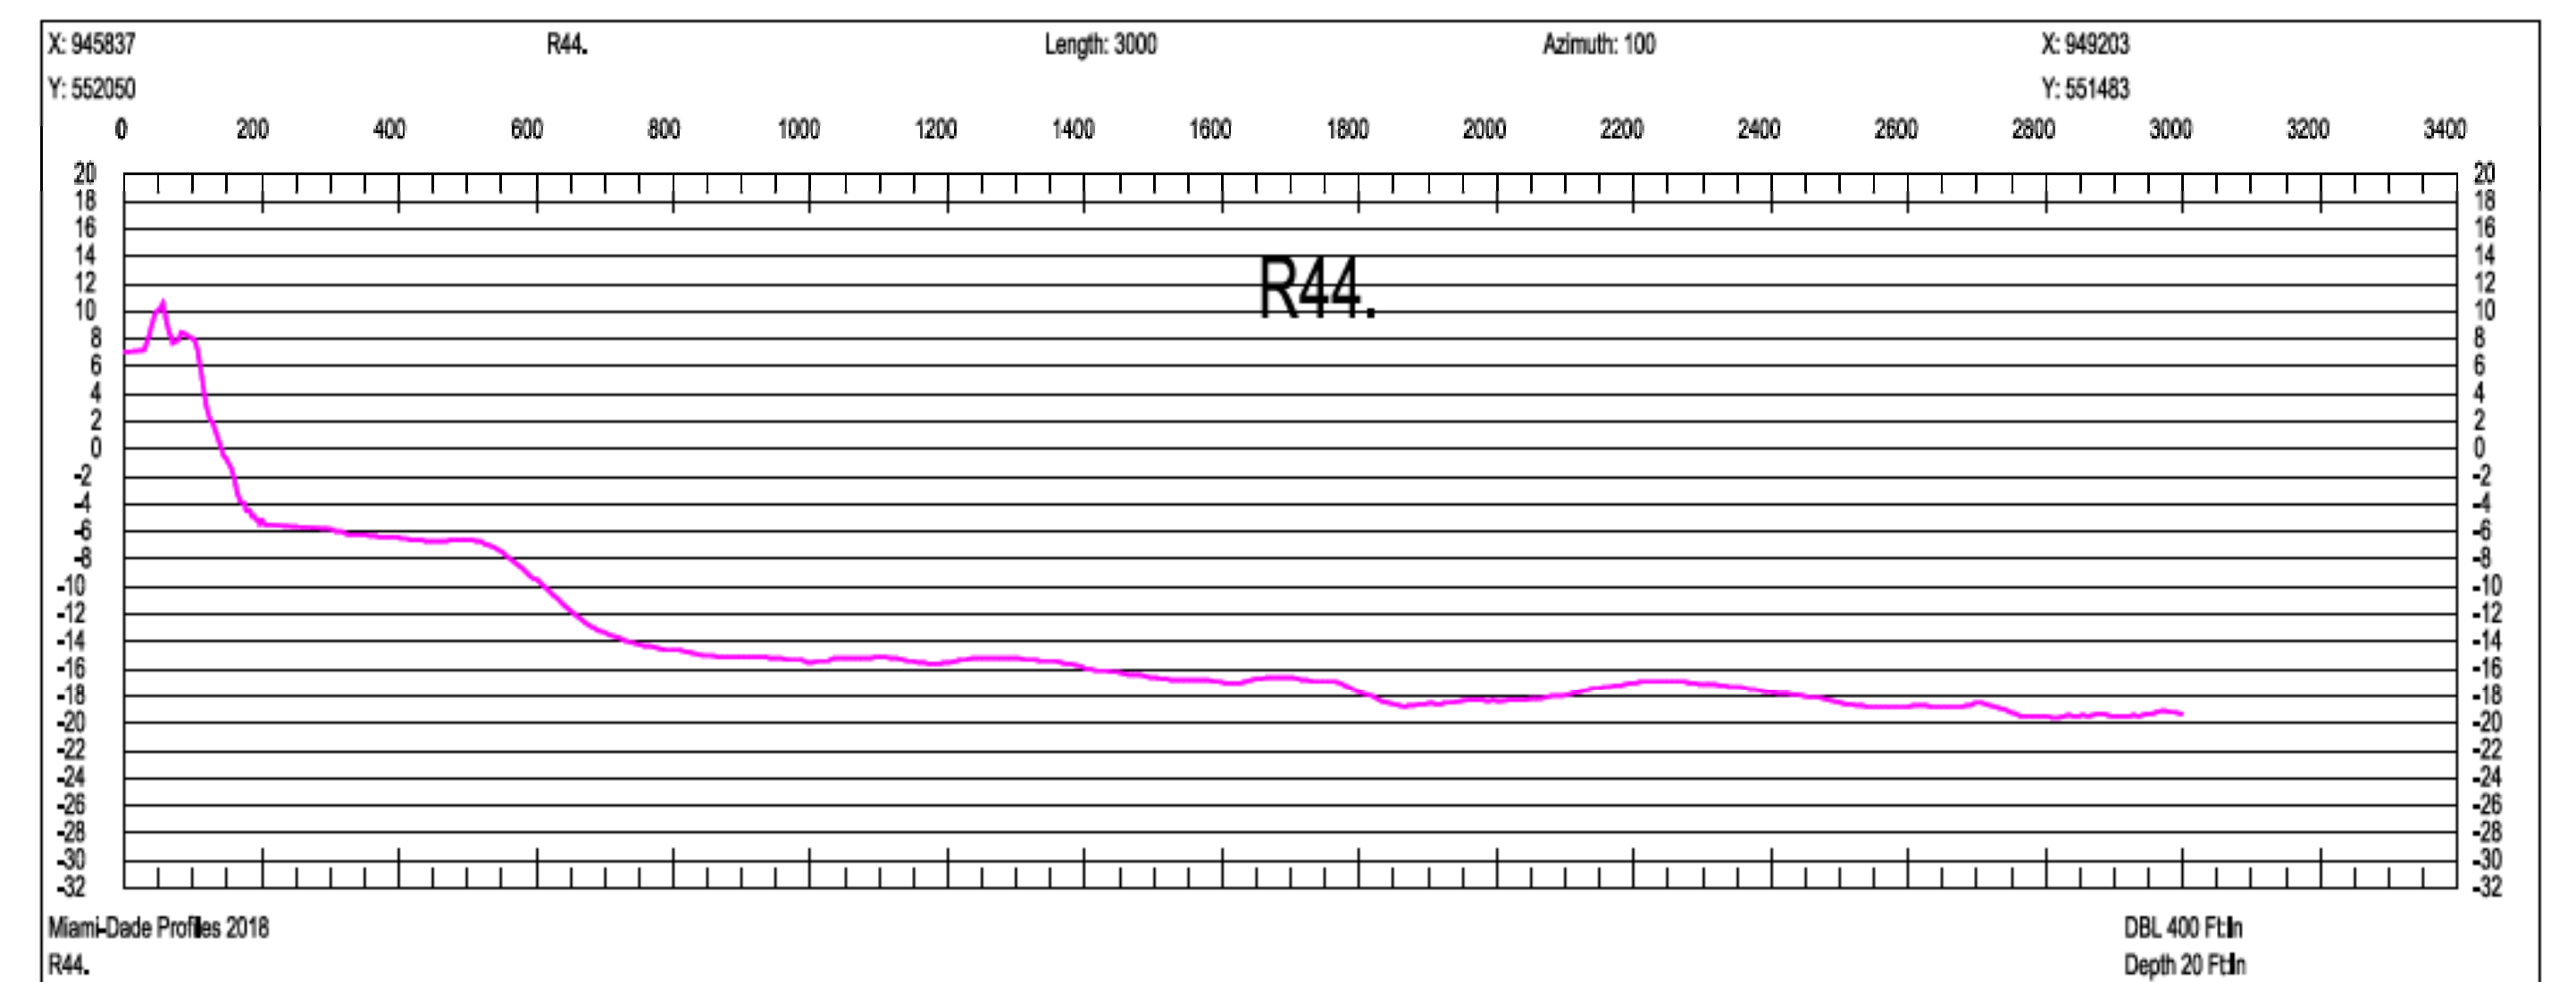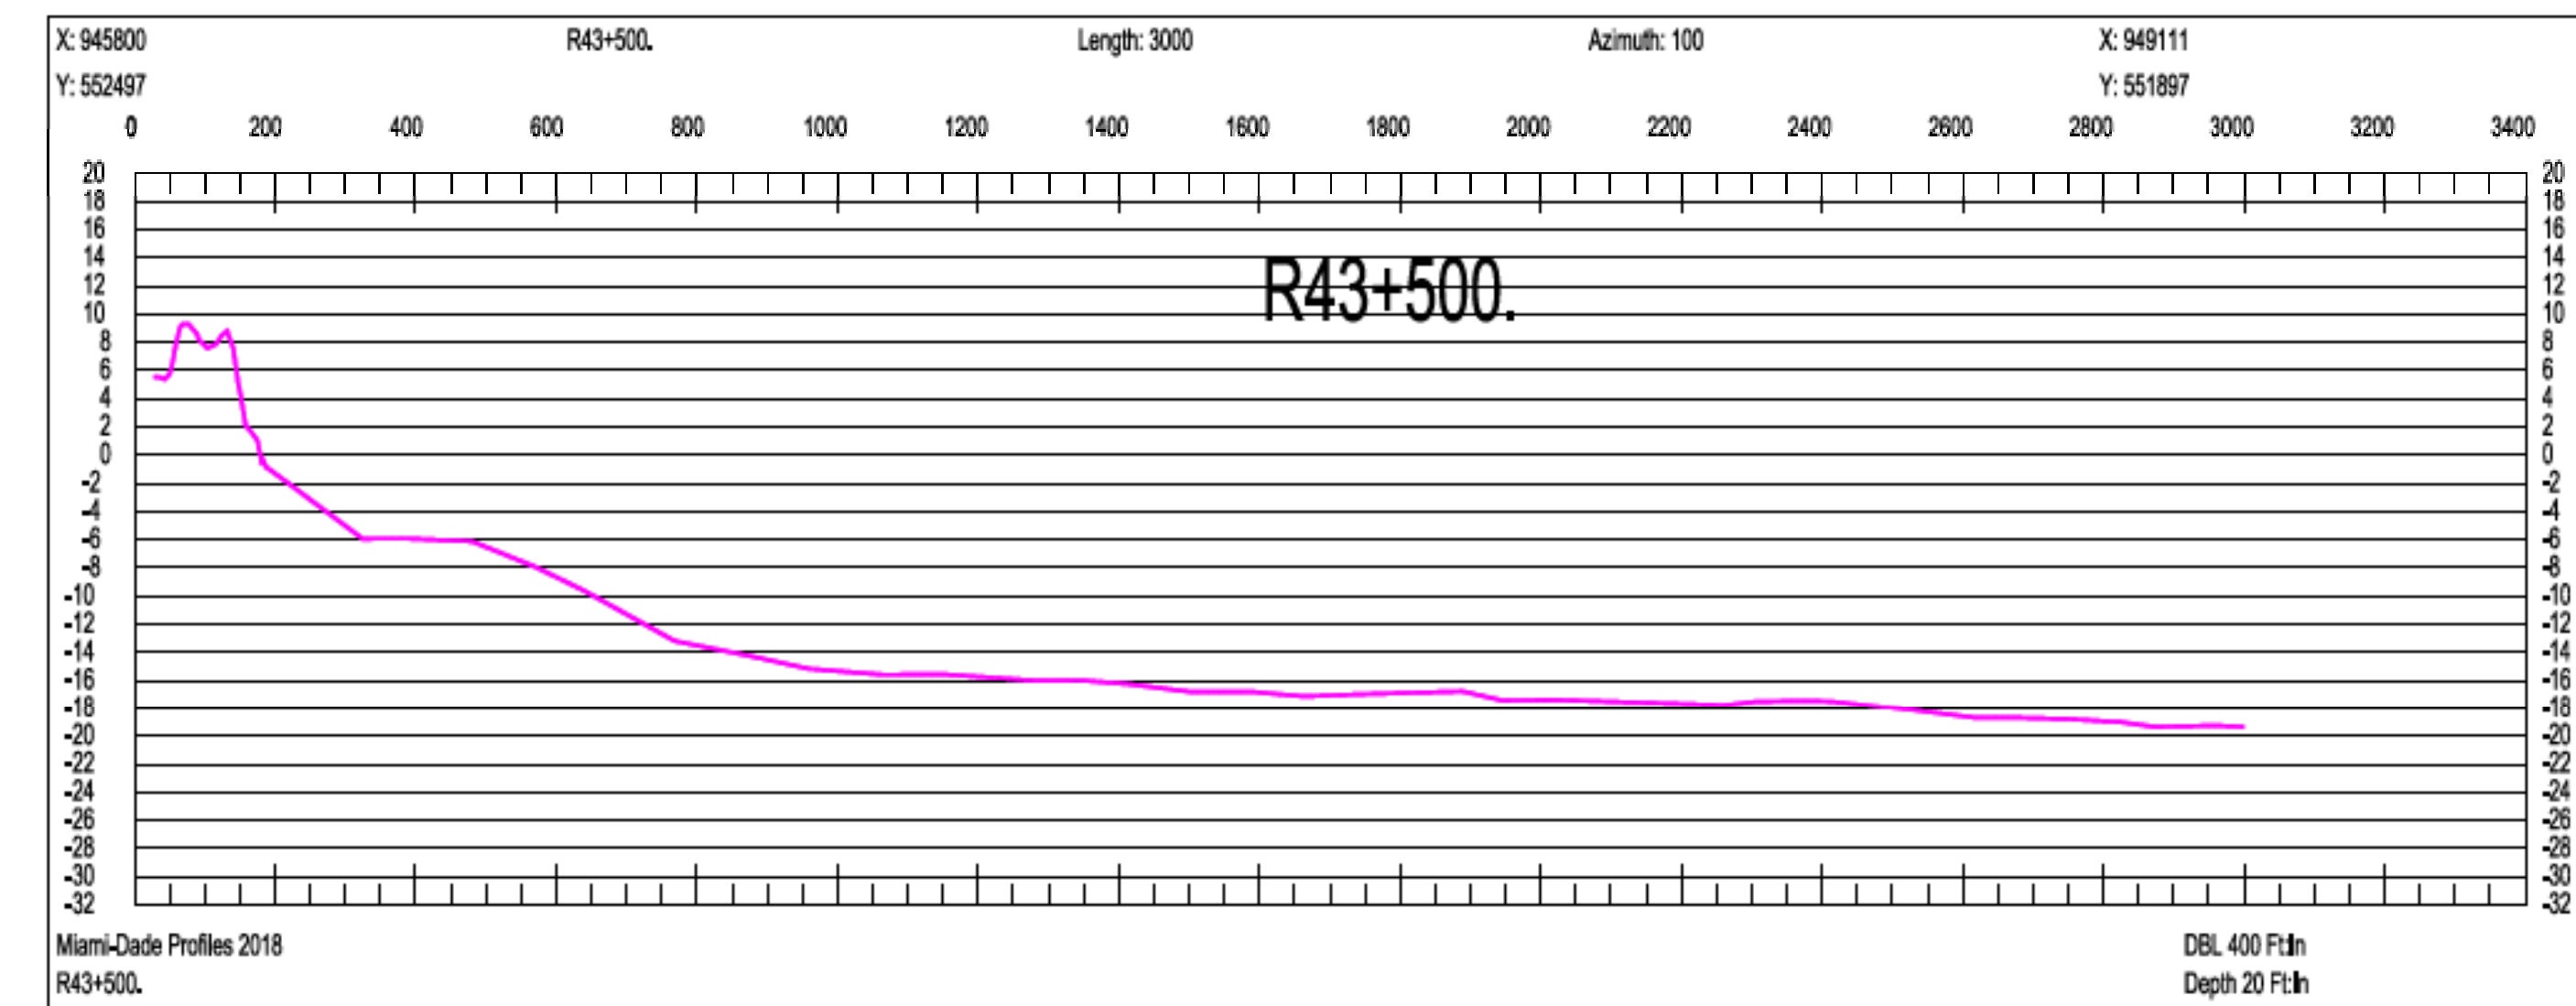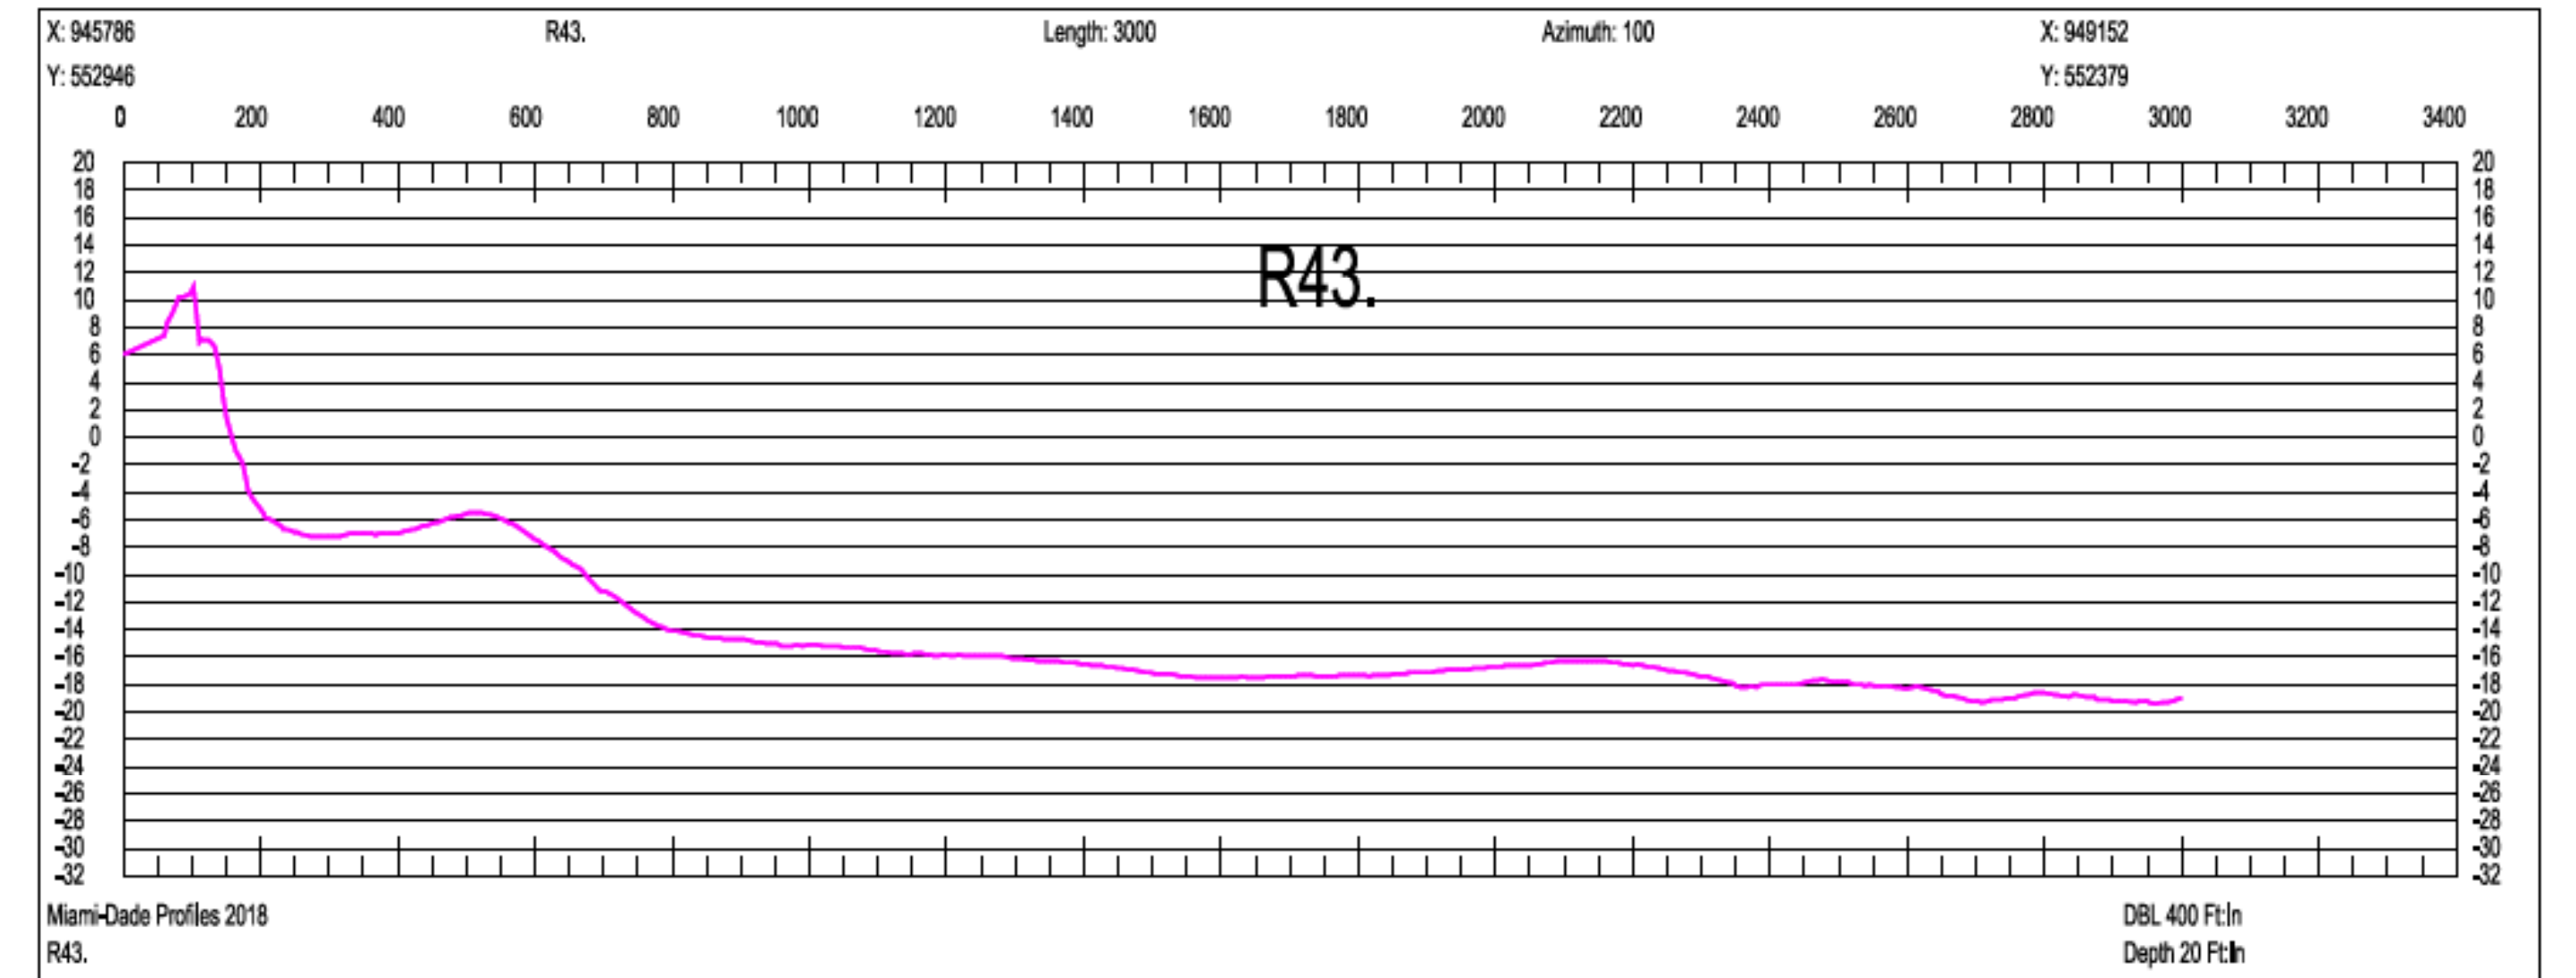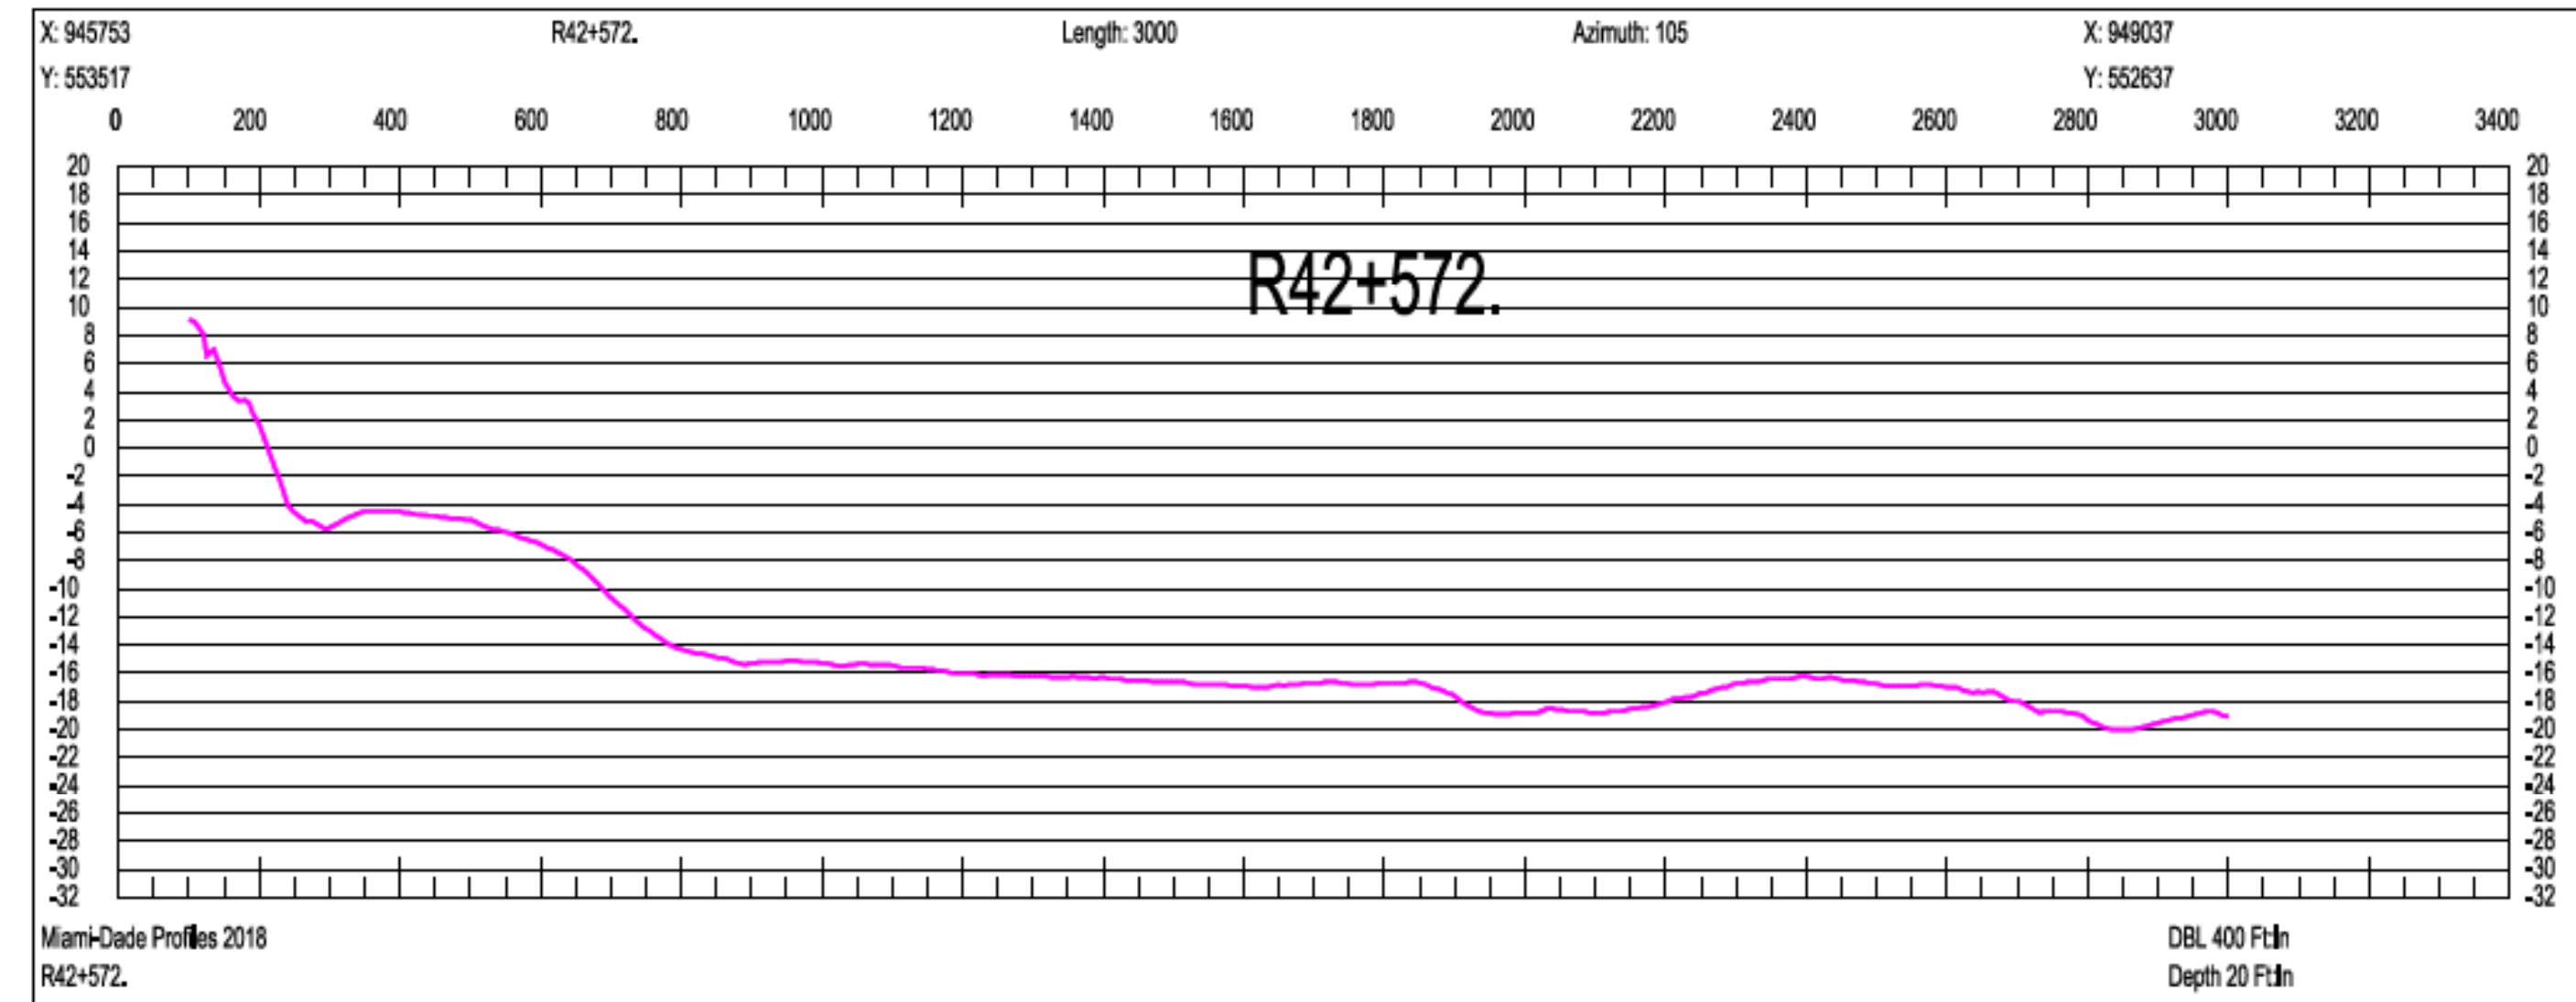

SCALE ONLY CORRECT ON A 24"x36" SHEET

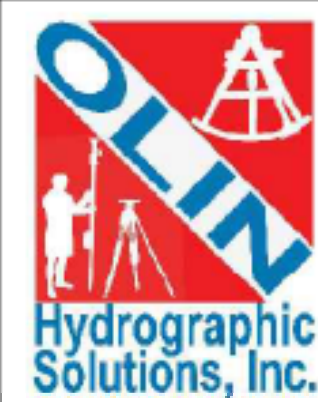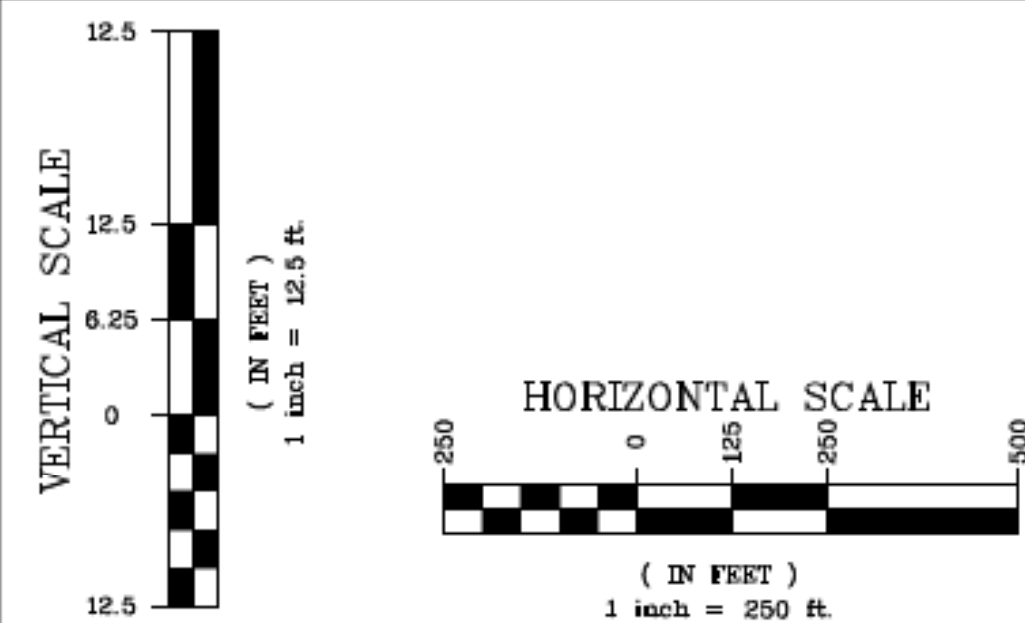

Olin Hydrographic Solutions, inc.
 2900 Calusa St, Miami, Florida, 33133
 16334 Port Dickenson, Jupiter, Florida, 33468
 Consulting Engineering, Surveying & Mapping, and Environmental Services
 Phone: (305) 619-2800 Fax: (305) 860-4411 LB # 7999 CA # 26050

PROJECT 2018 MIAMI-DADE COUNTY
 ANNUAL MONITORING PROJECT



SURVEY TITLE TOPOGRAPHIC AND HYDROGRAPHIC SURVEYS

PROJECT INFORMATION

OHS JOB NO: 18-017

RELEASE DATE: APRIL 19, 2019

DRAWN BY: JE





APPROVED BY: TM

SHEET


CROSS SECTIONS

PAGE

45

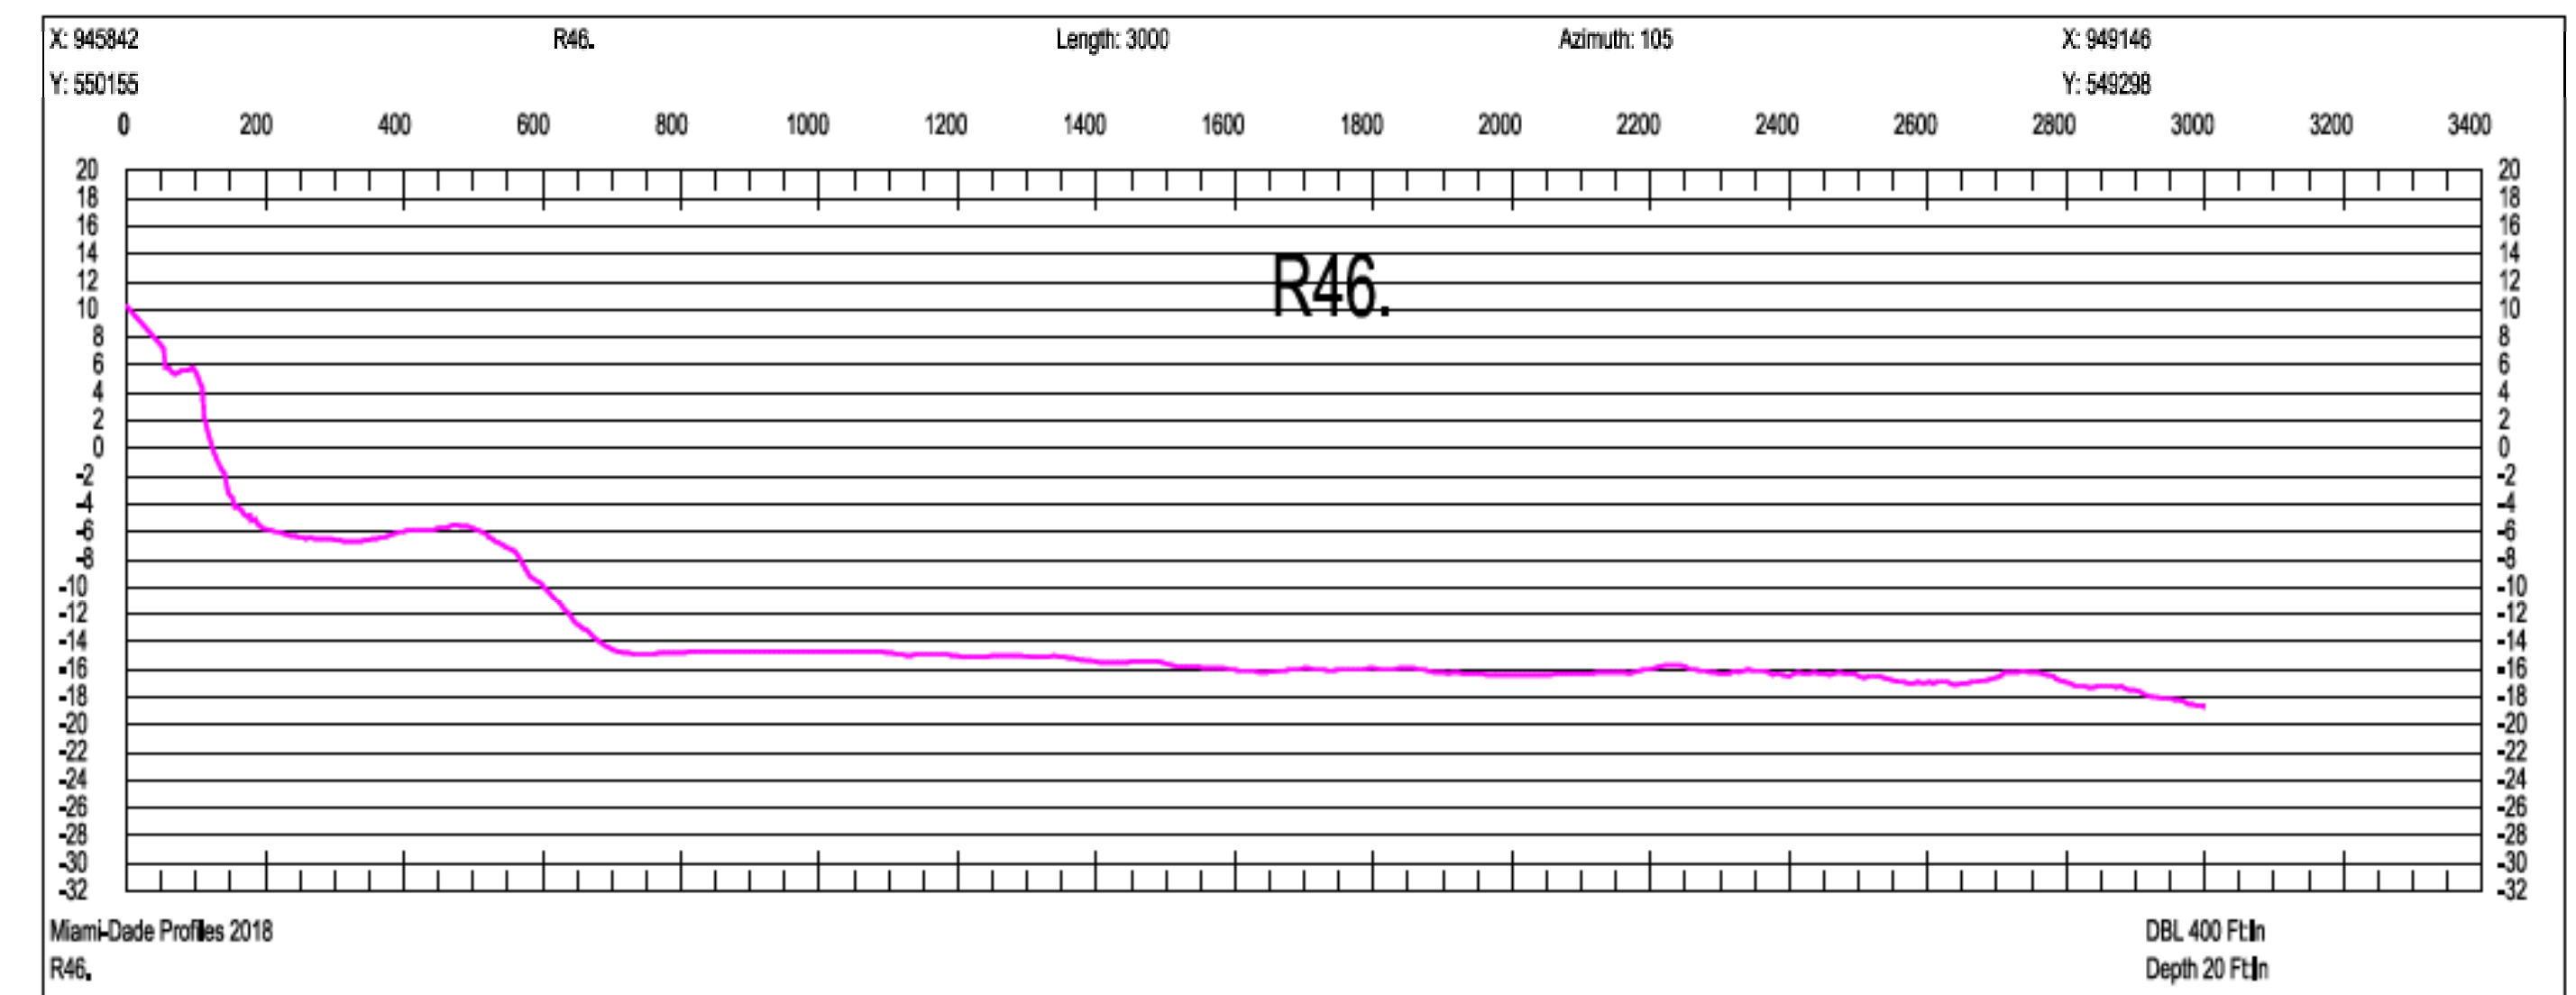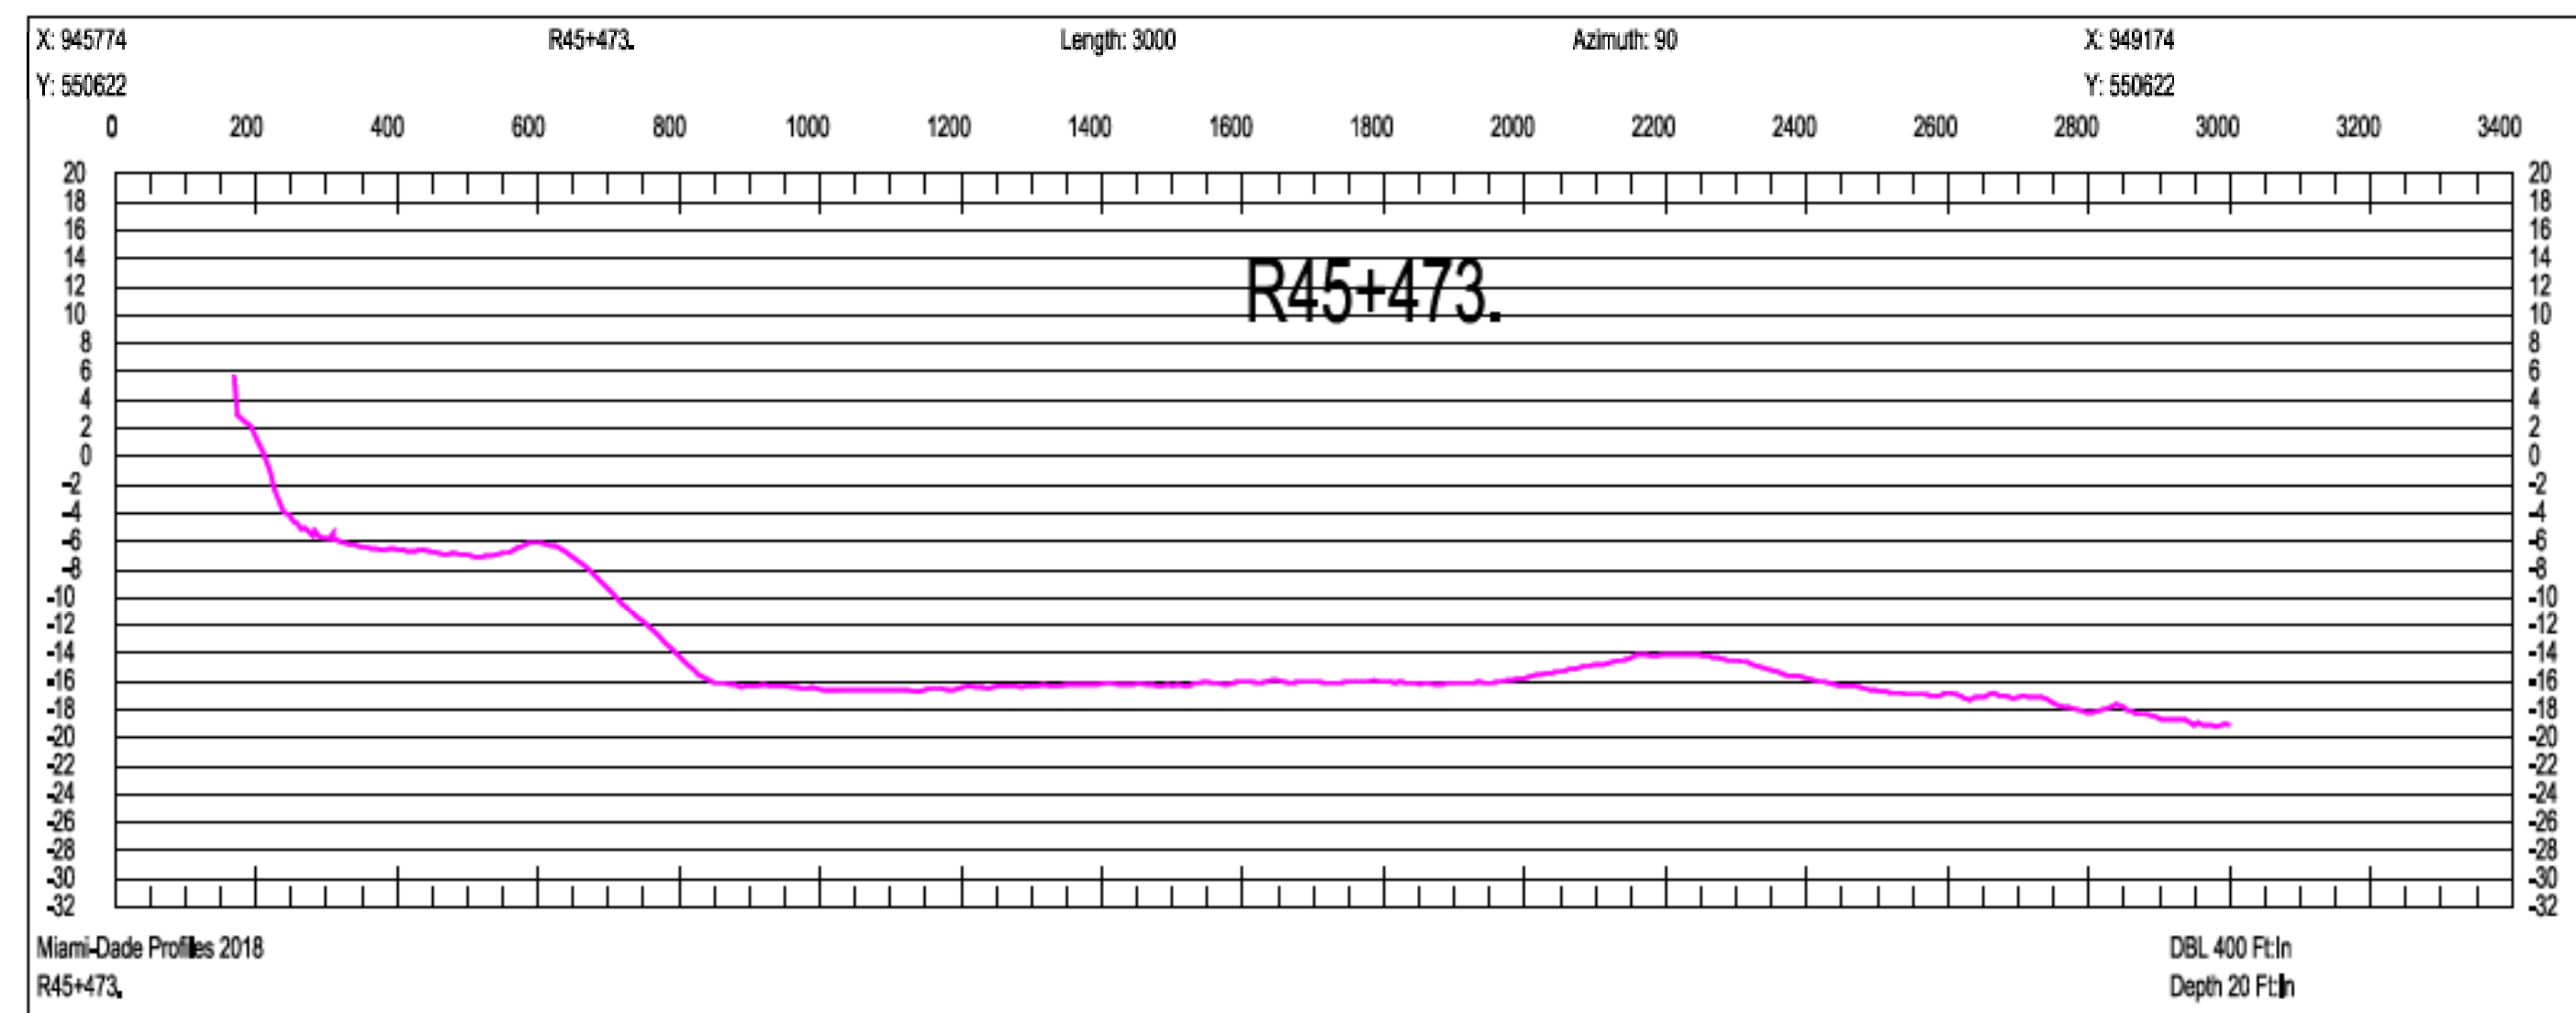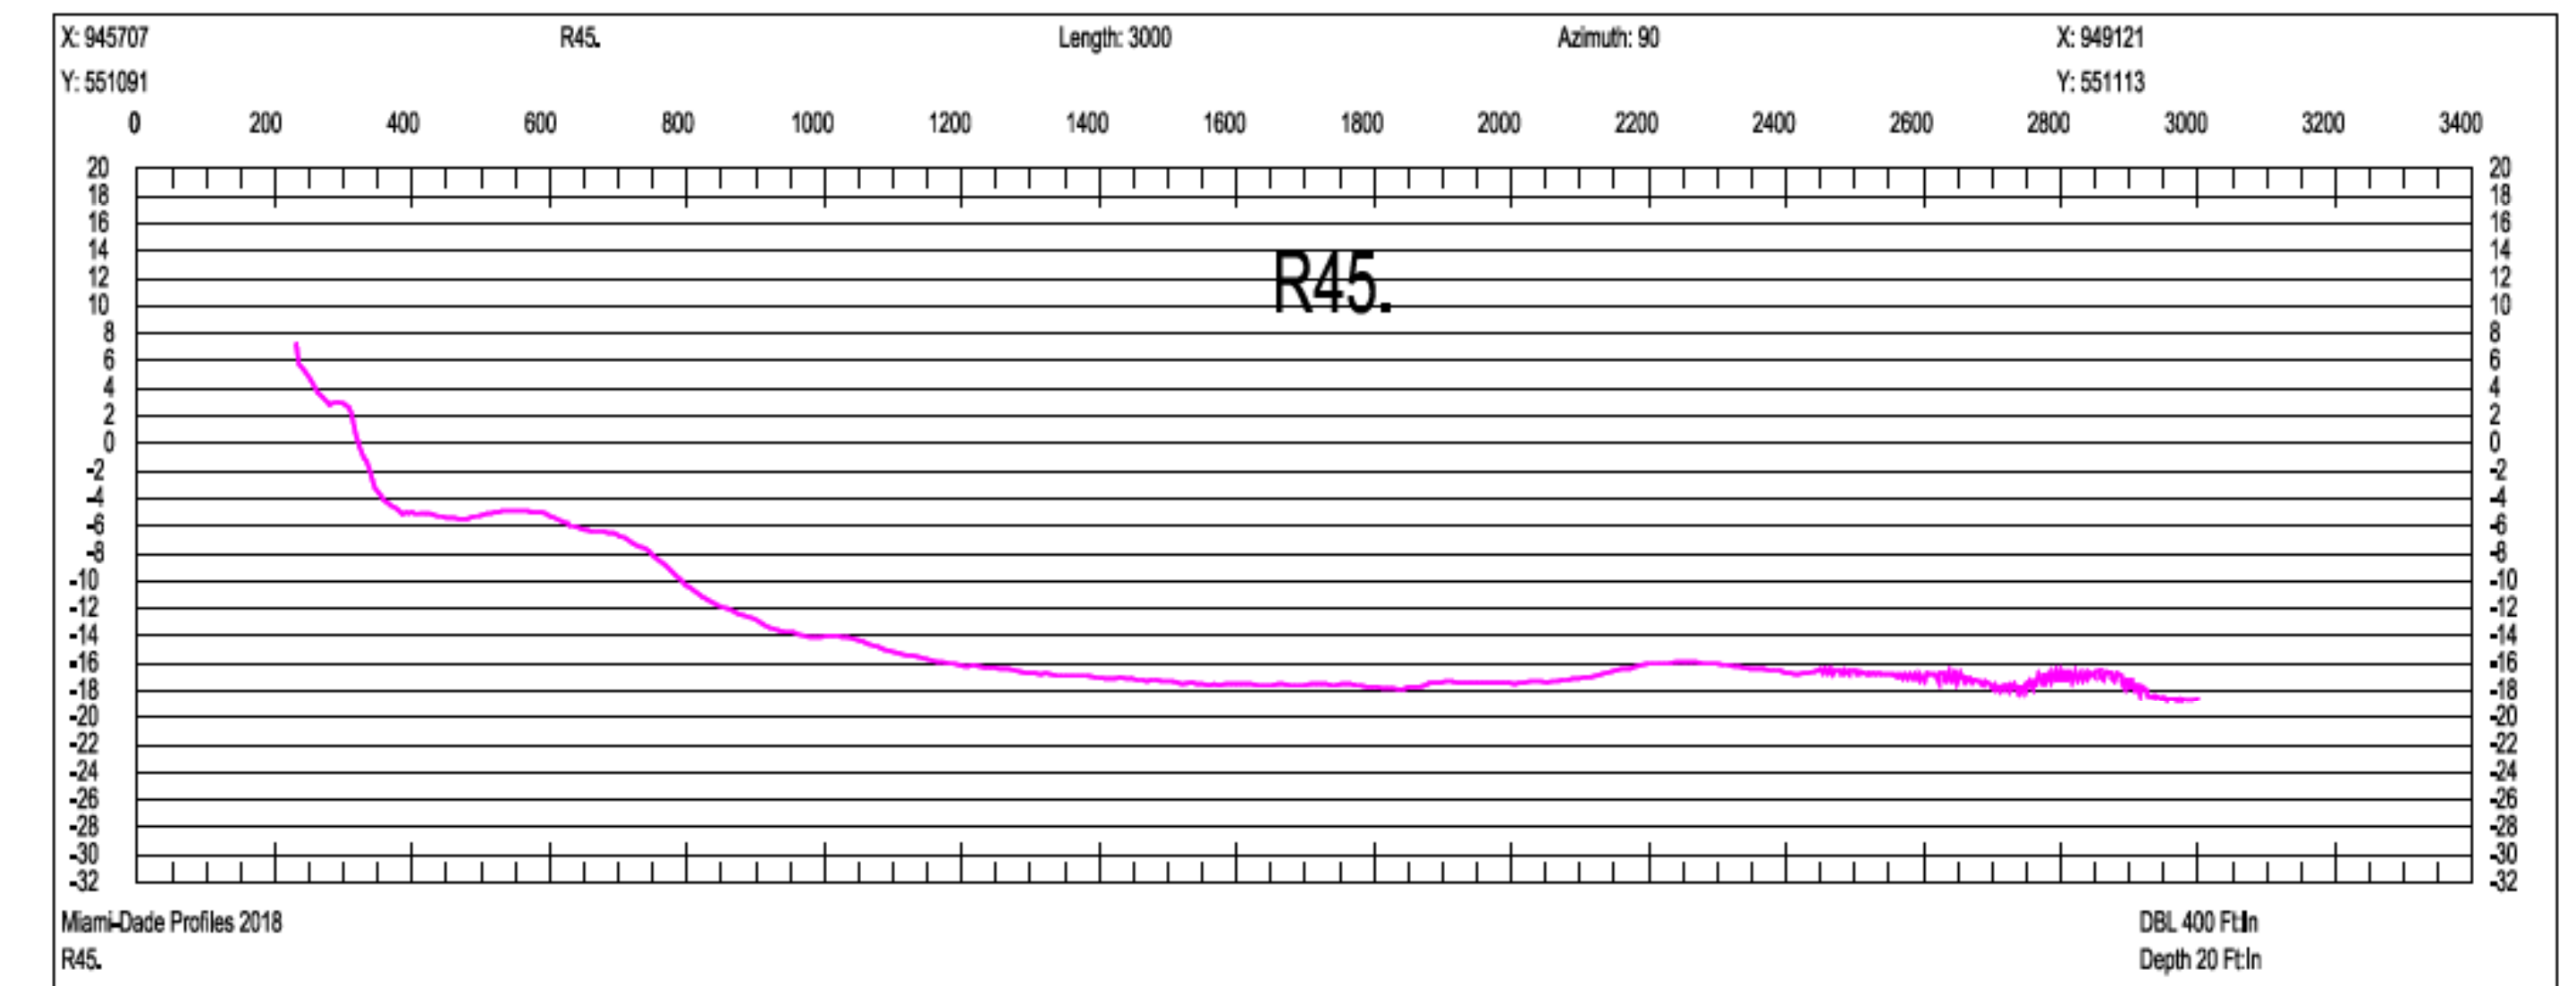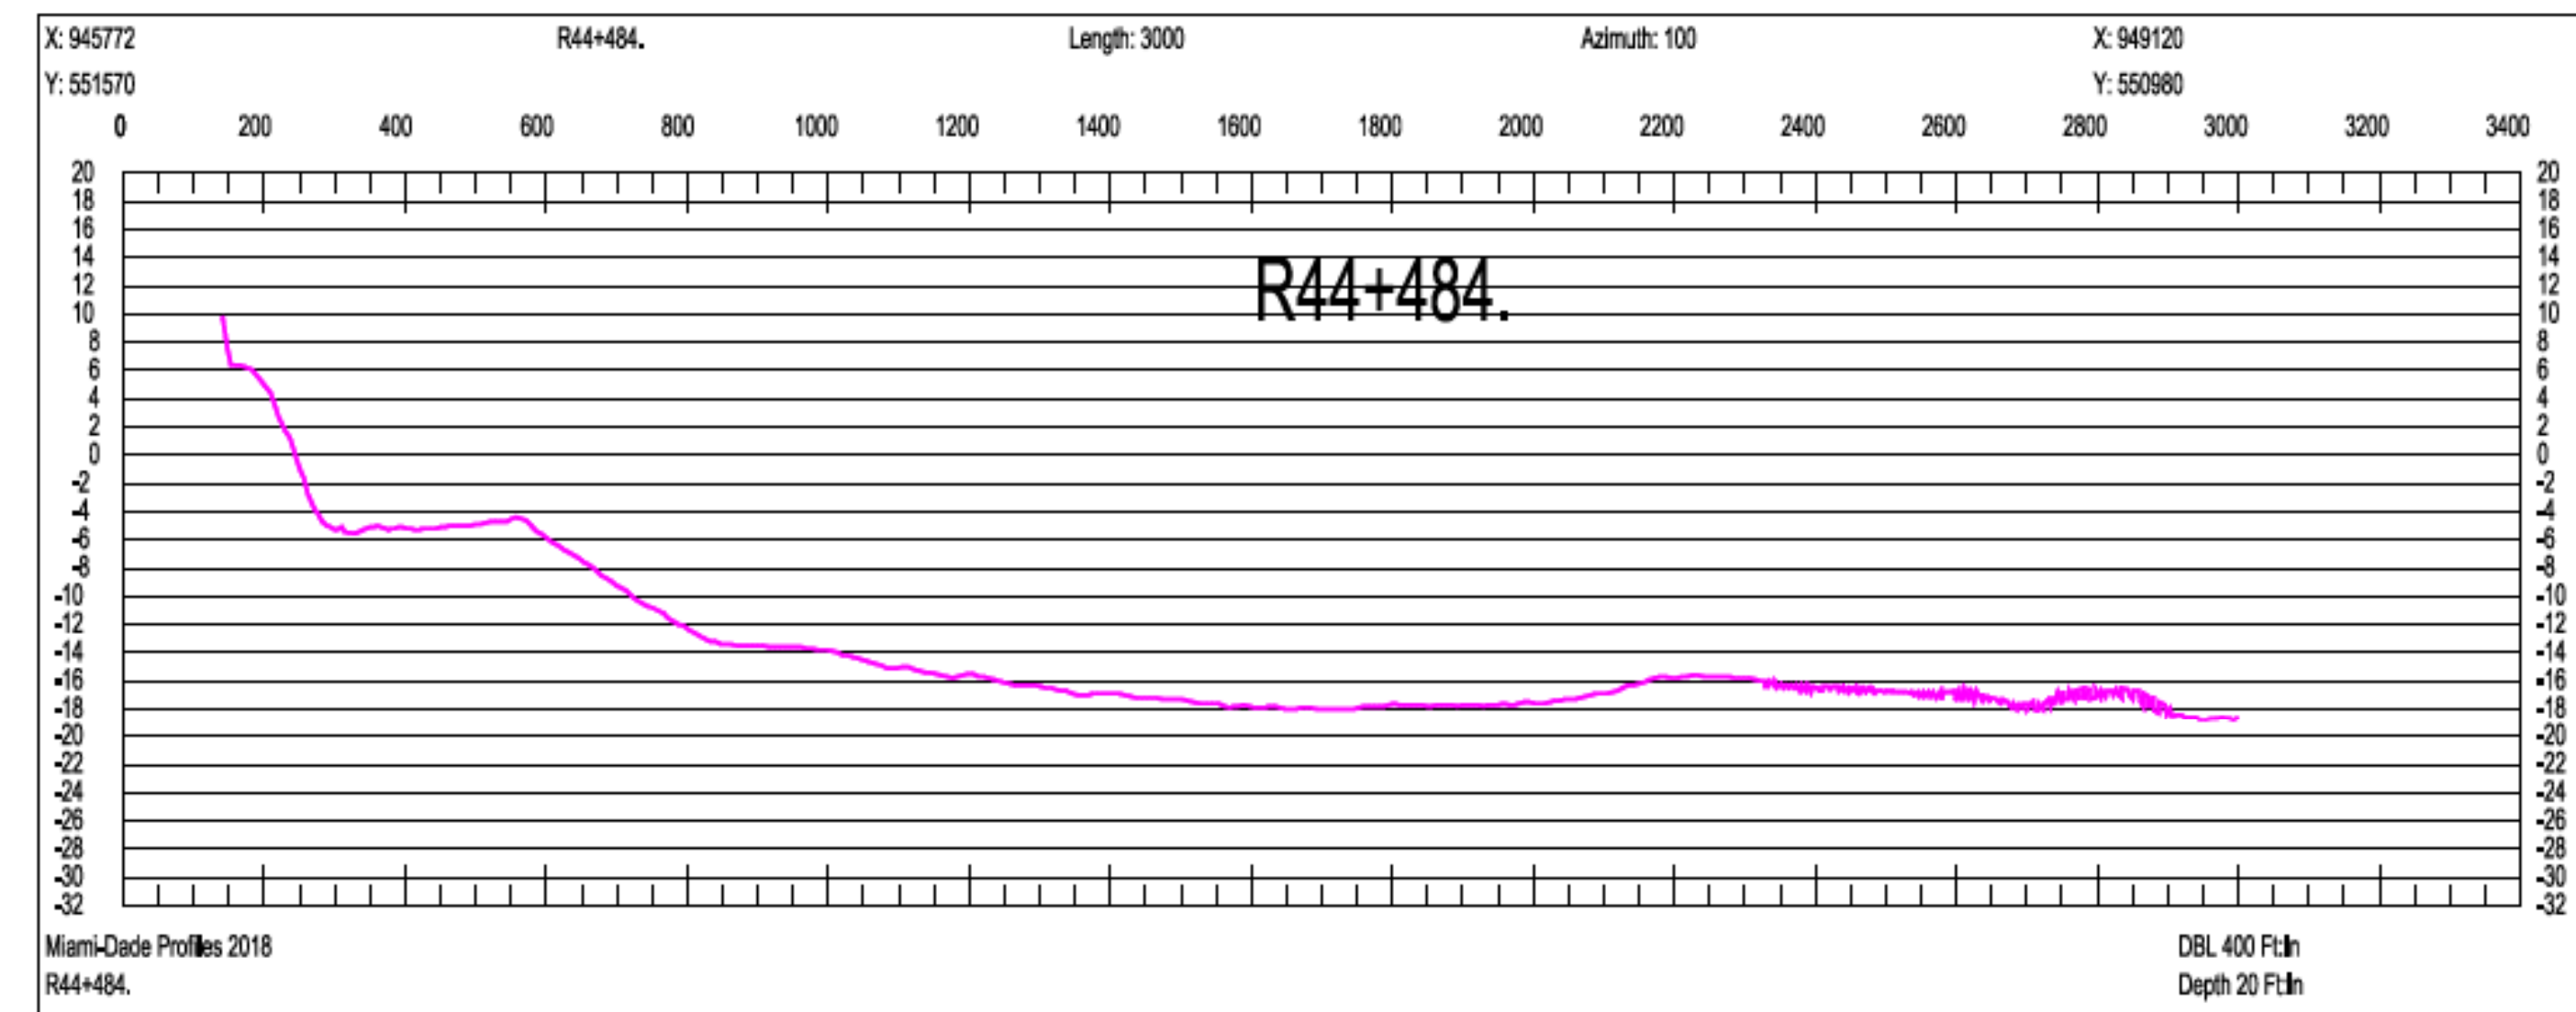

SCALE ONLY CORRECT ON A 24"x36" SHEET

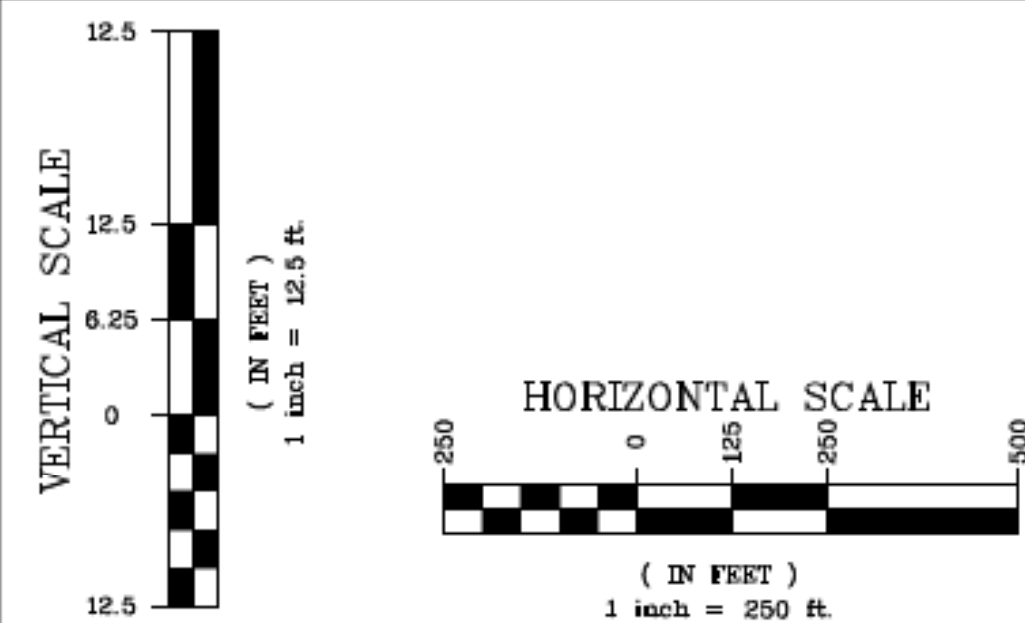

Olin Hydrographic Solutions, inc.
 2900 Calusa St, Miami, Florida, 33133
 16334 Port Dickenson, Jupiter, Florida, 33468
 Consulting Engineering, Surveying & Mapping, and Environmental Services
 Phone: (305) 619-2800 Fax: (305) 860-4411 LB # 7999 CA # 26050

PROJECT 2018 MIAMI-DADE COUNTY
 ANNUAL MONITORING PROJECT



SURVEY TITLE TOPOGRAPHIC AND HYDROGRAPHIC SURVEYS

PROJECT INFORMATION

OHS JOB NO: 18-017

RELEASE DATE: APRIL 19, 2019

DRAWN BY: JE






APPROVED BY: TM





SHEET

CROSS SECTIONS


PAGE

46

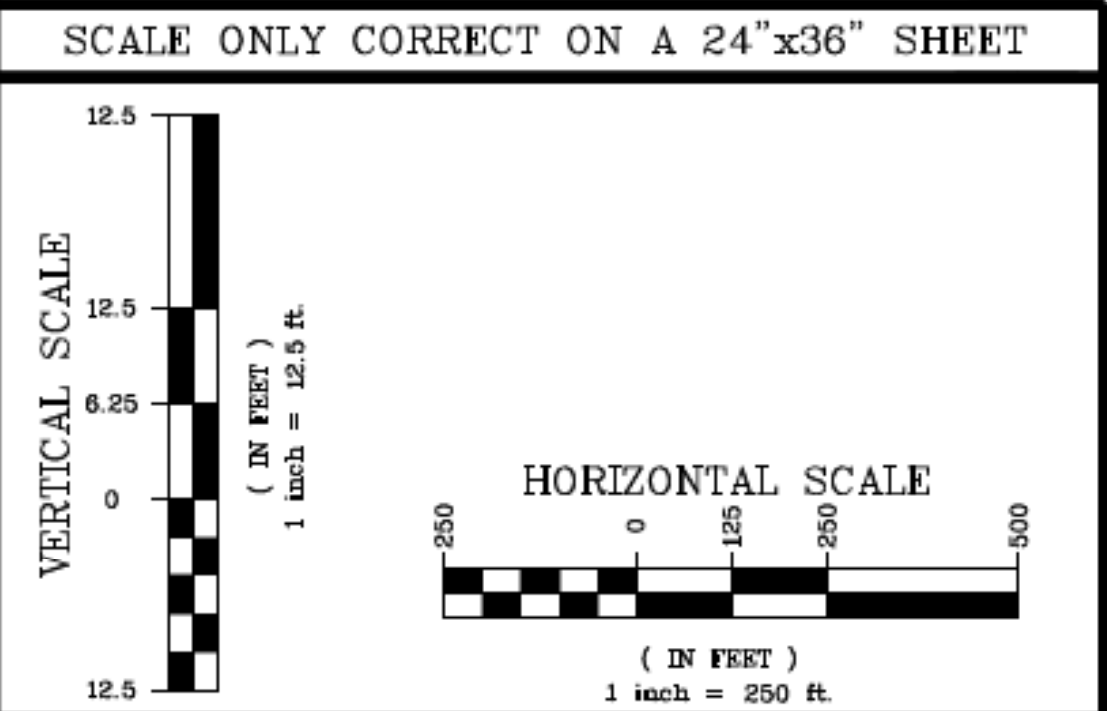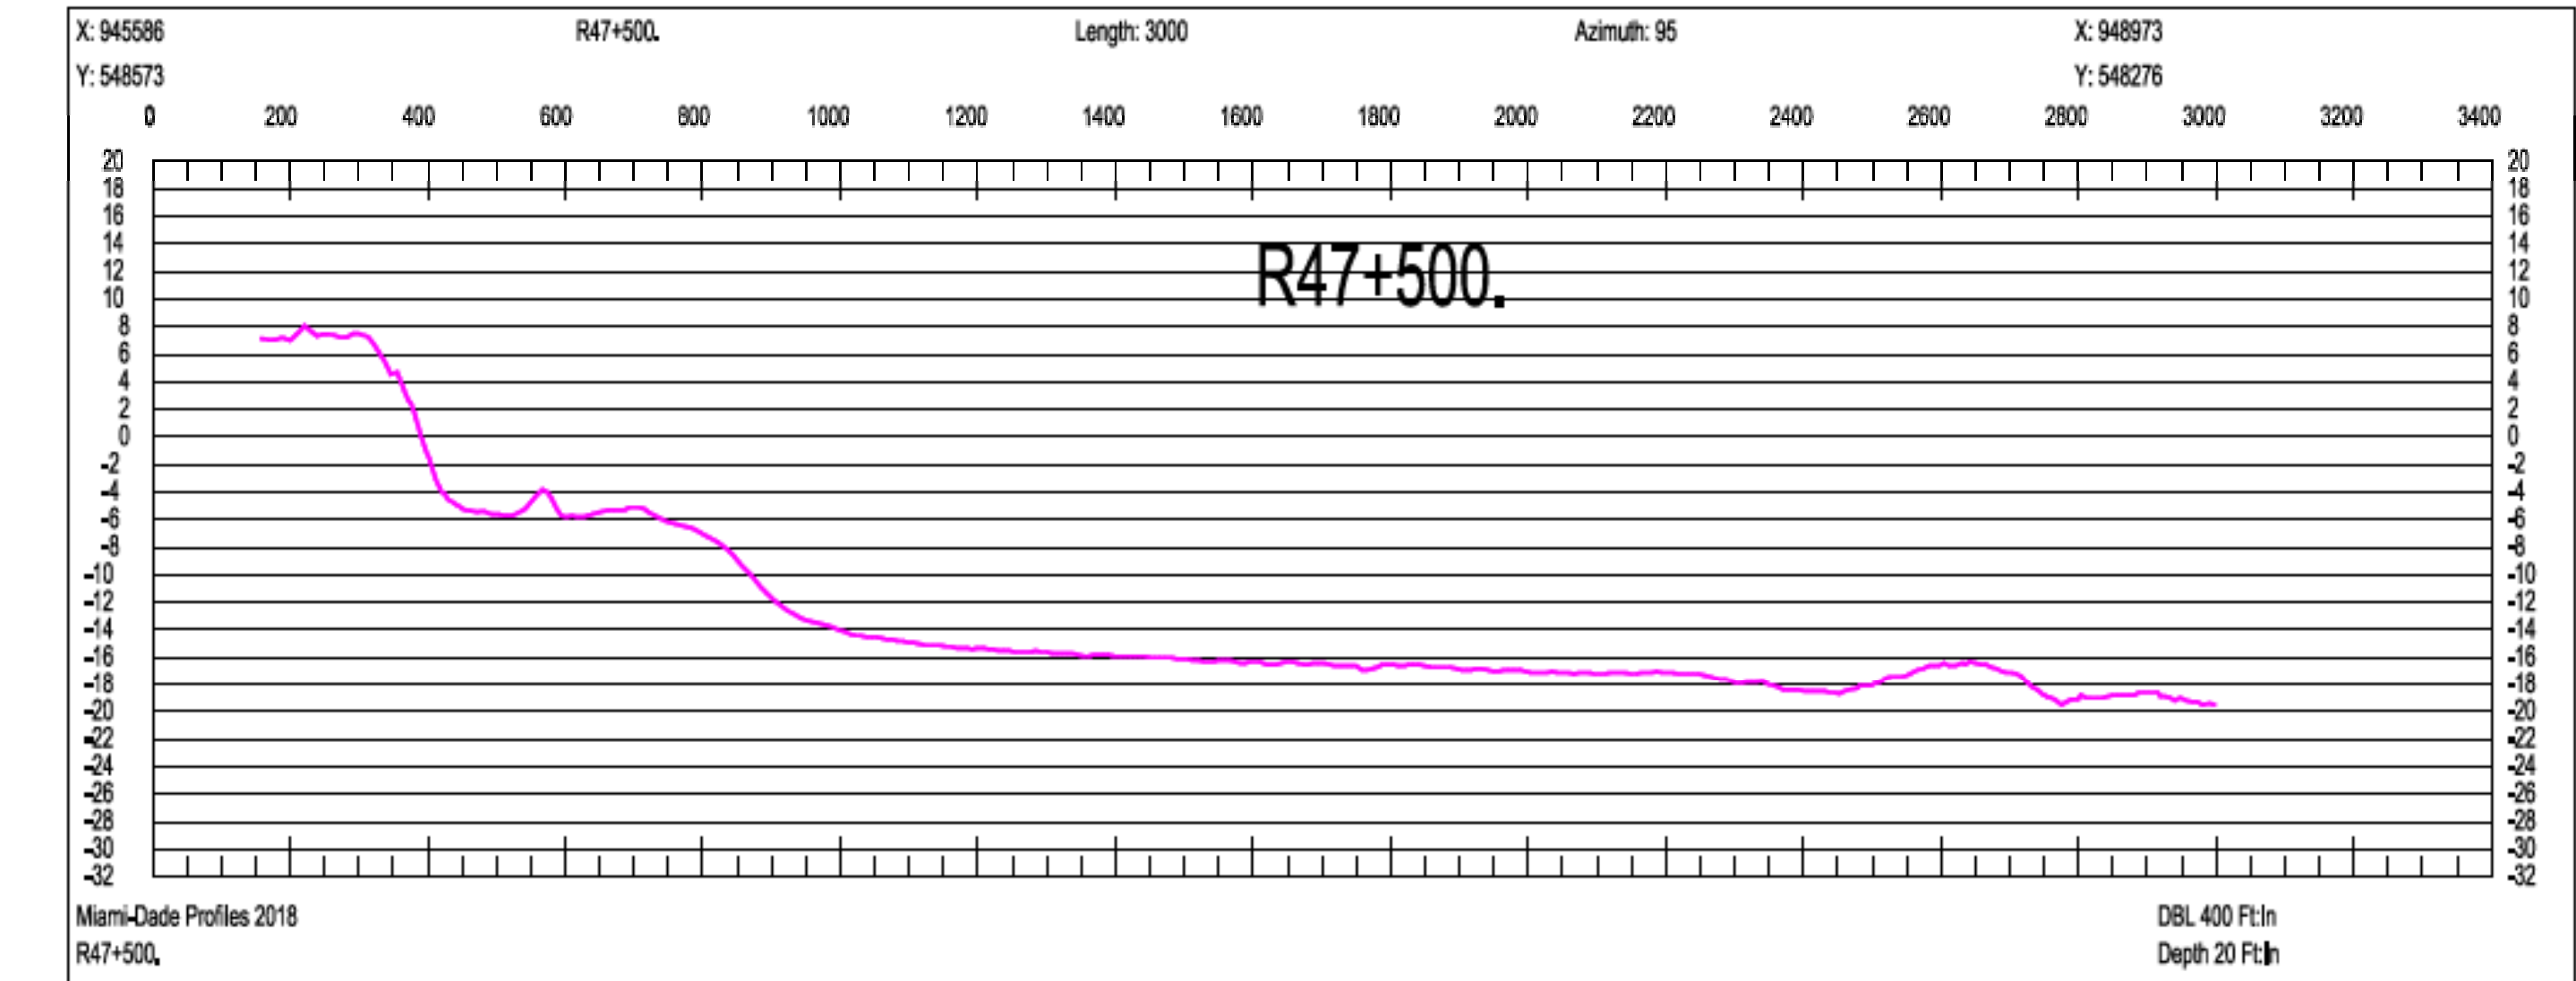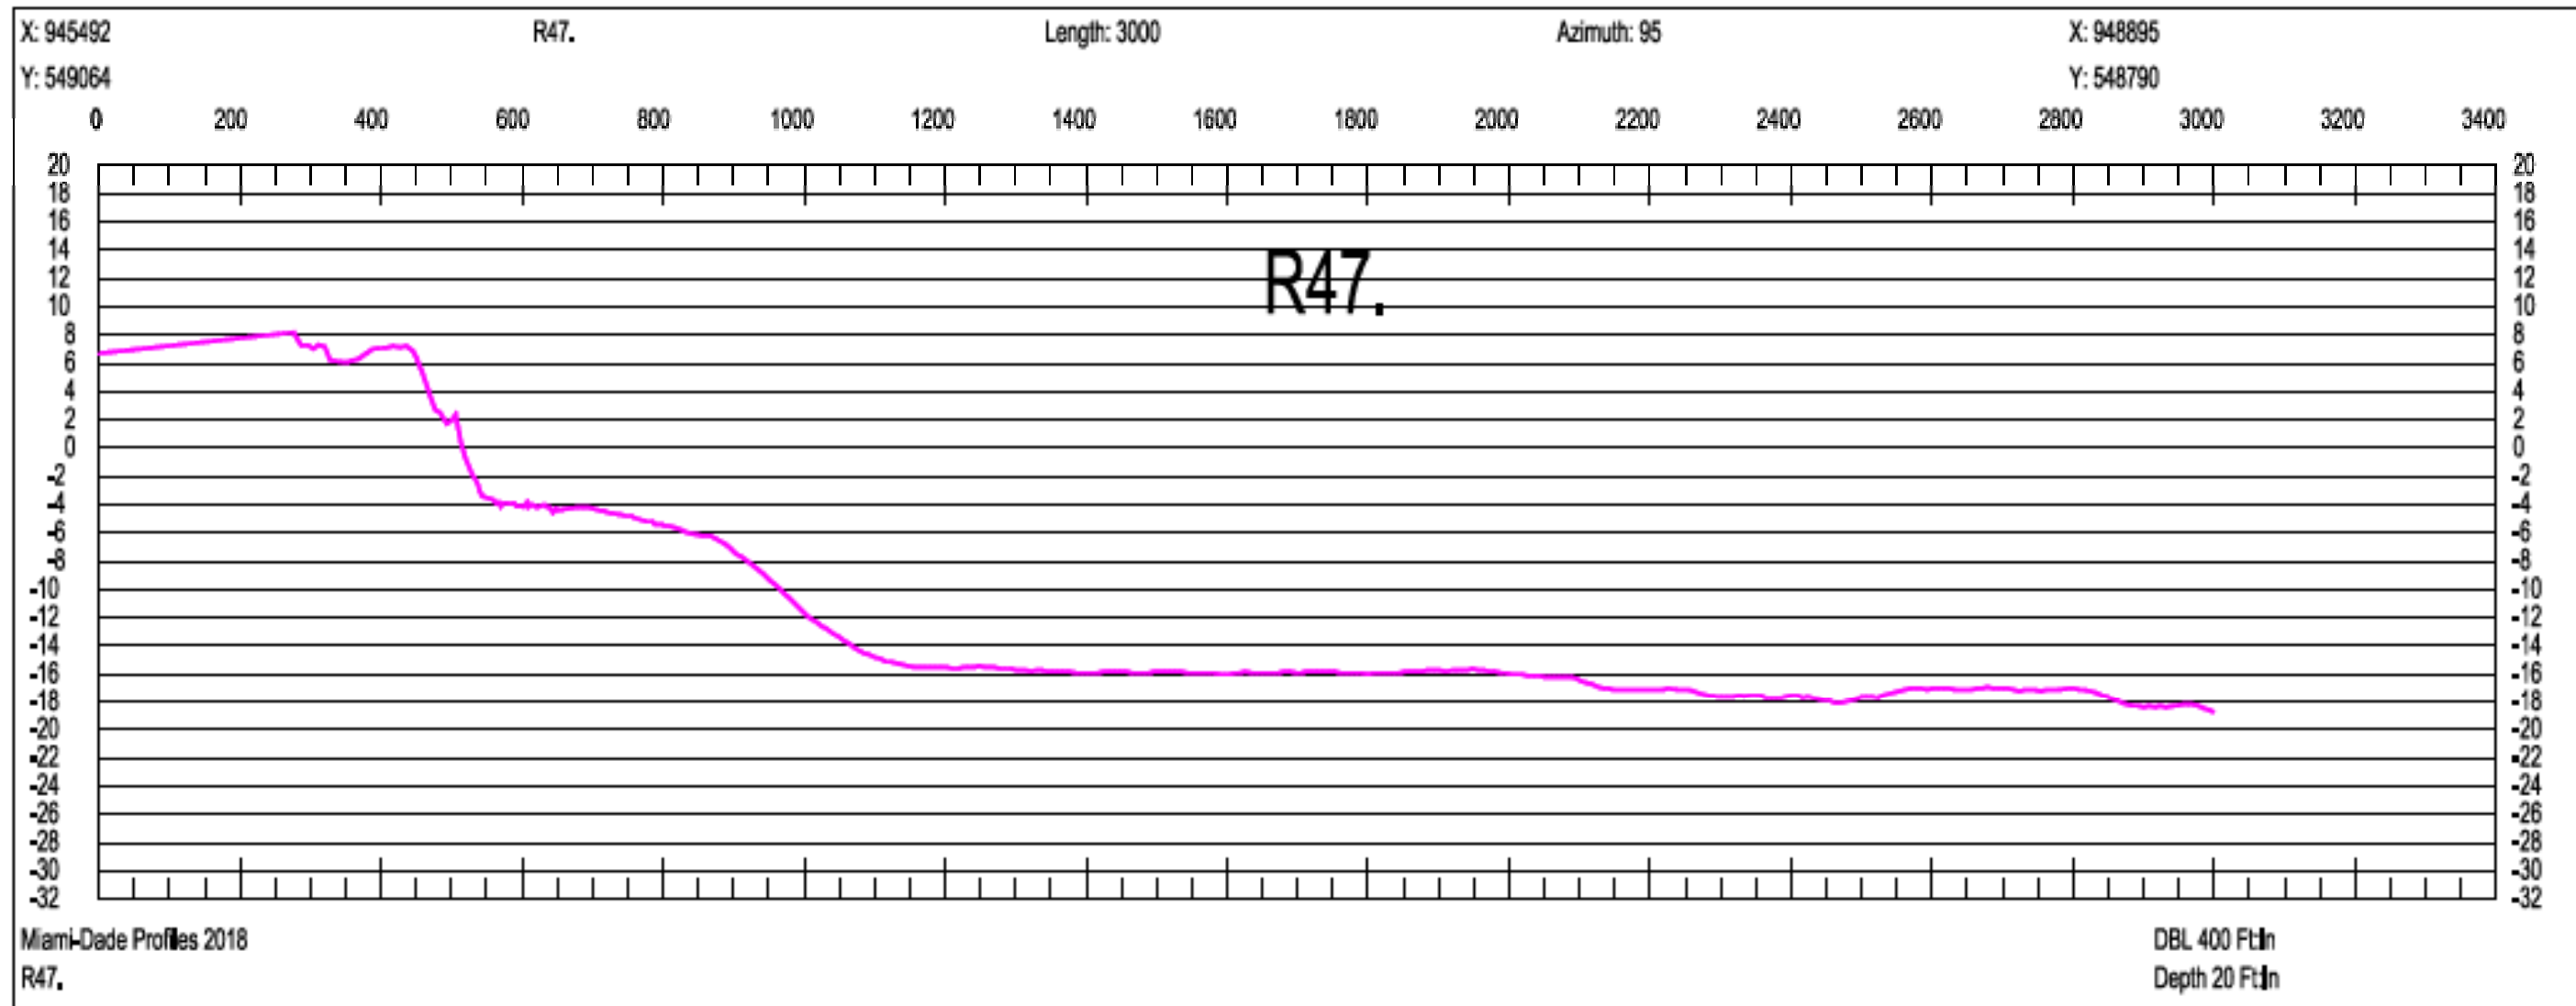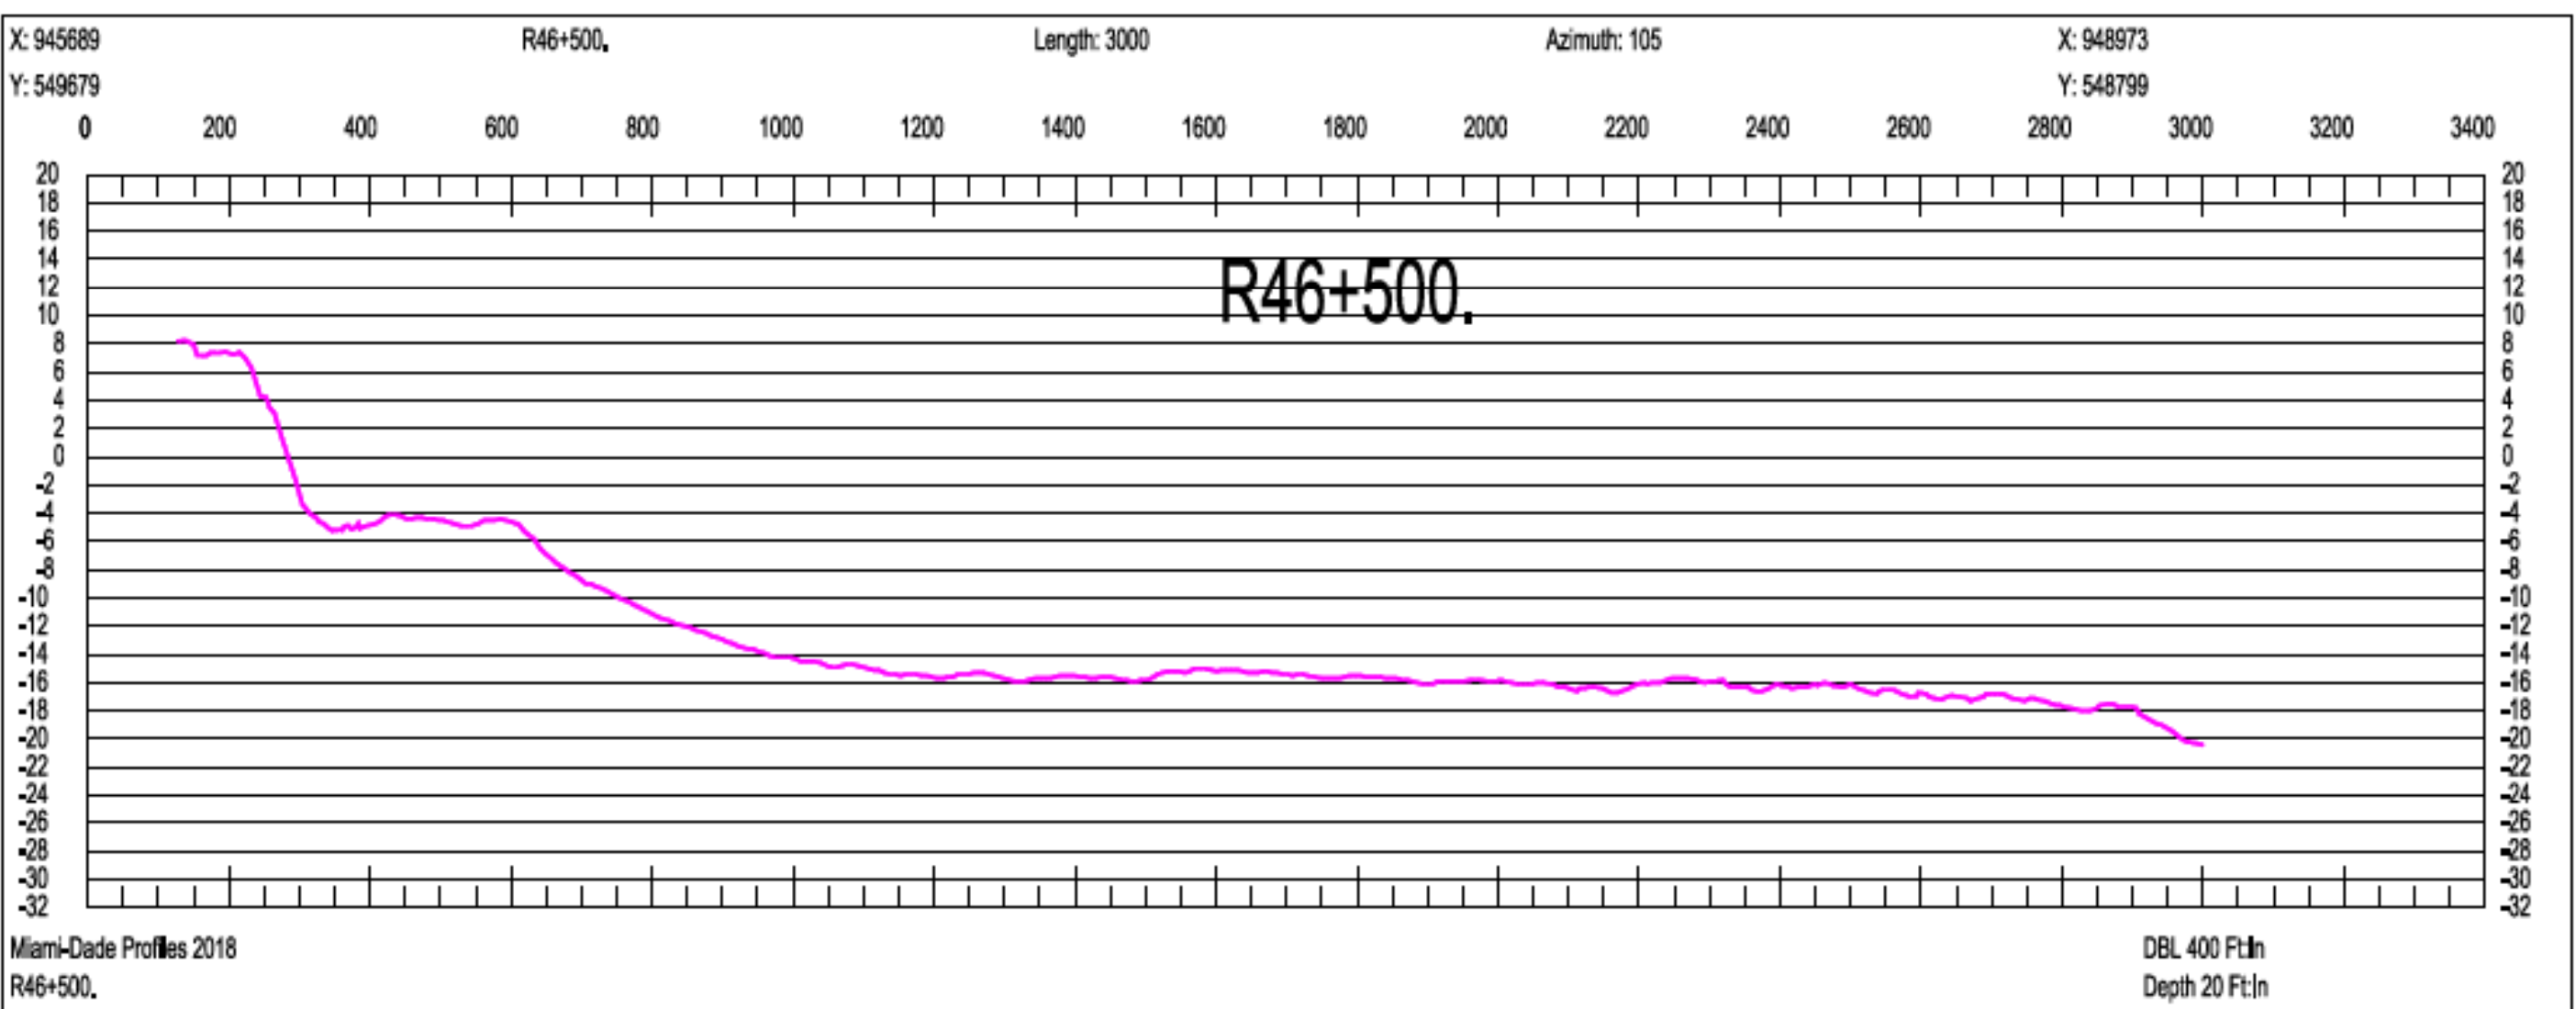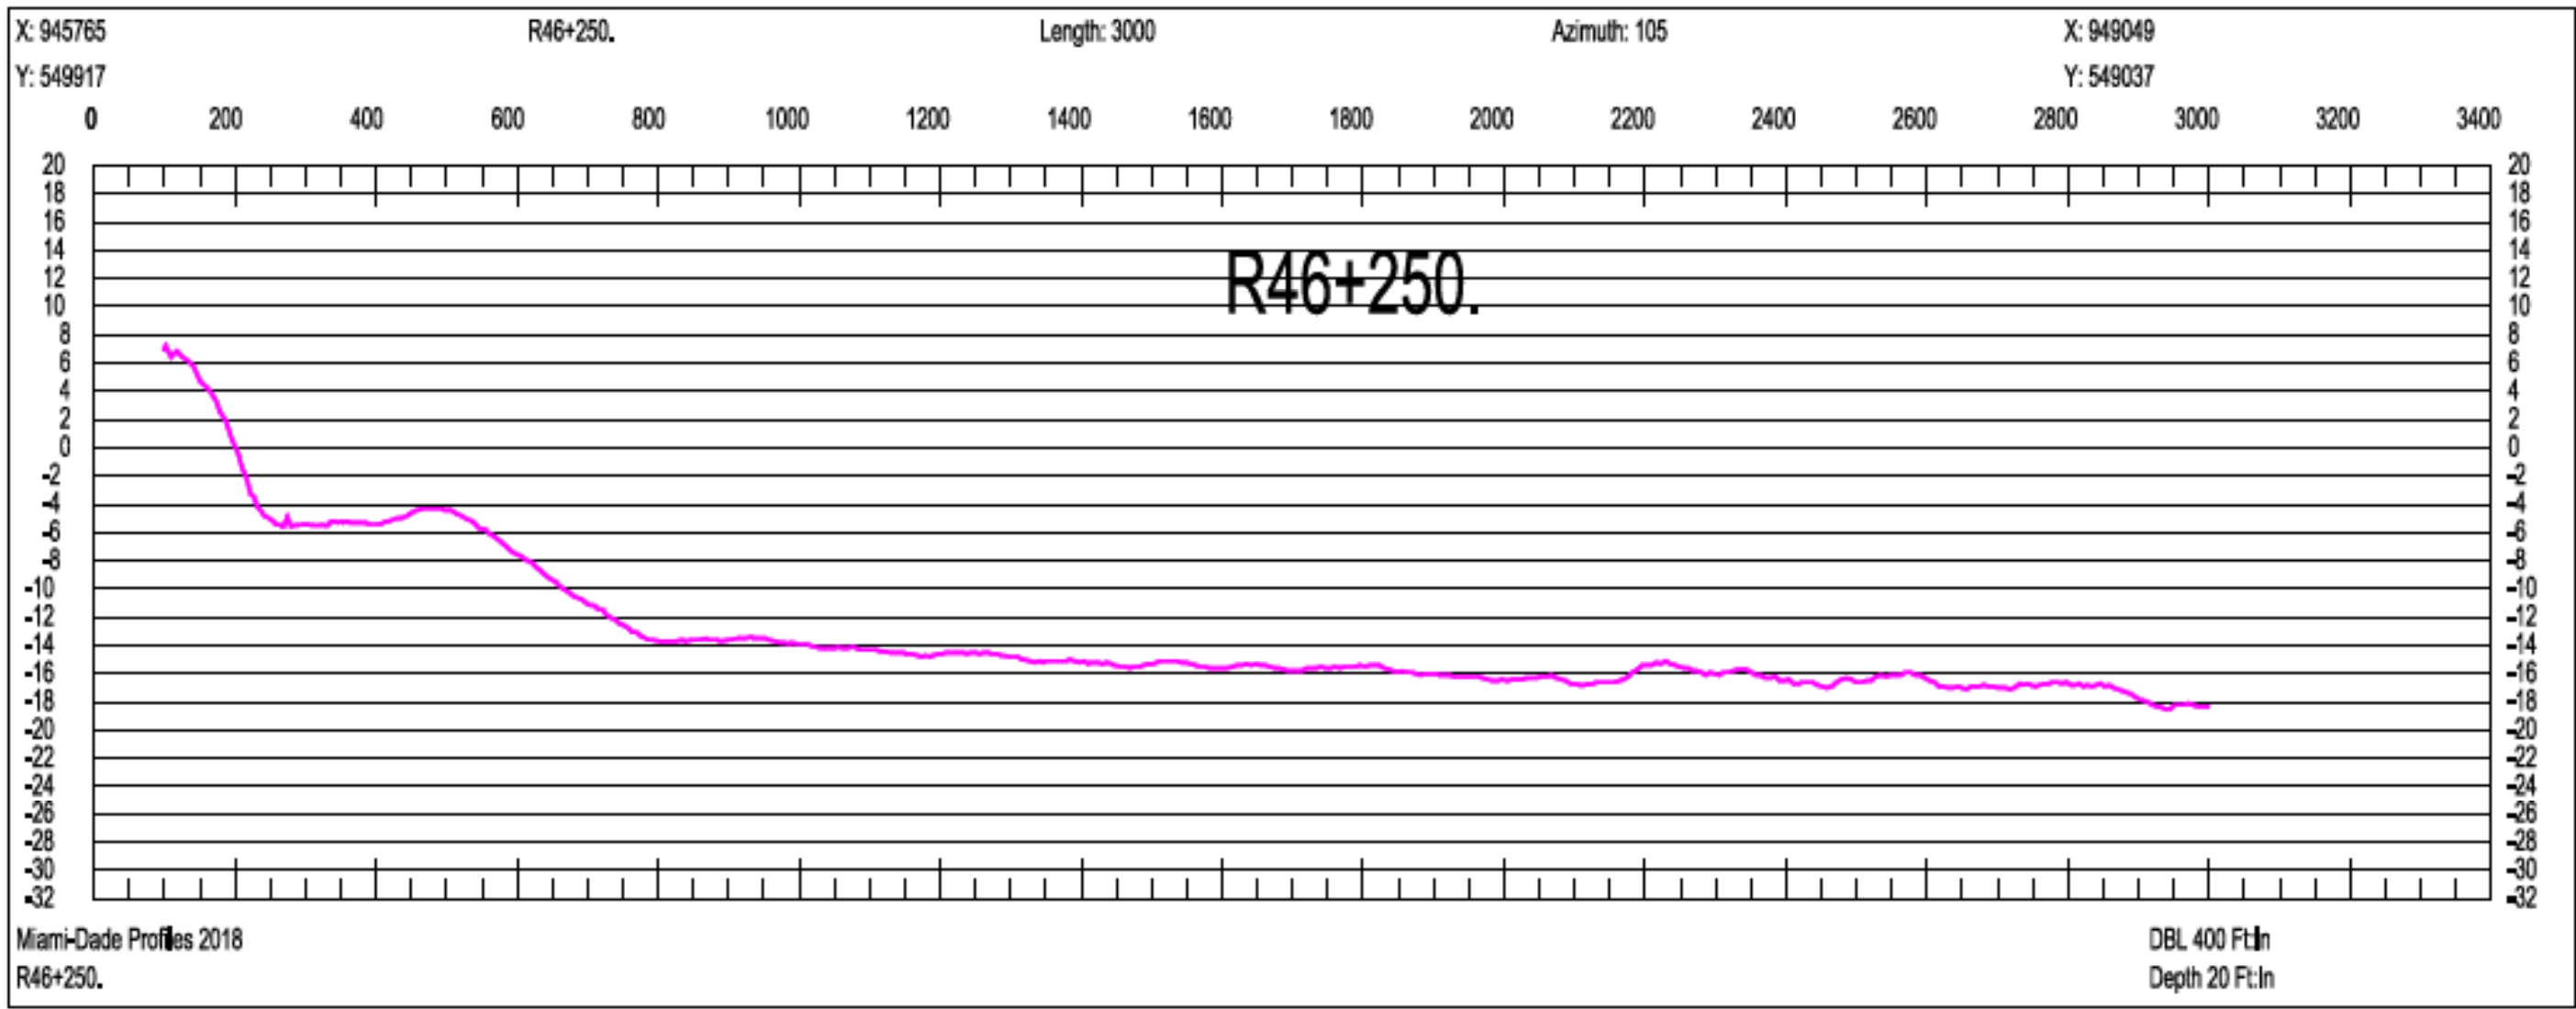

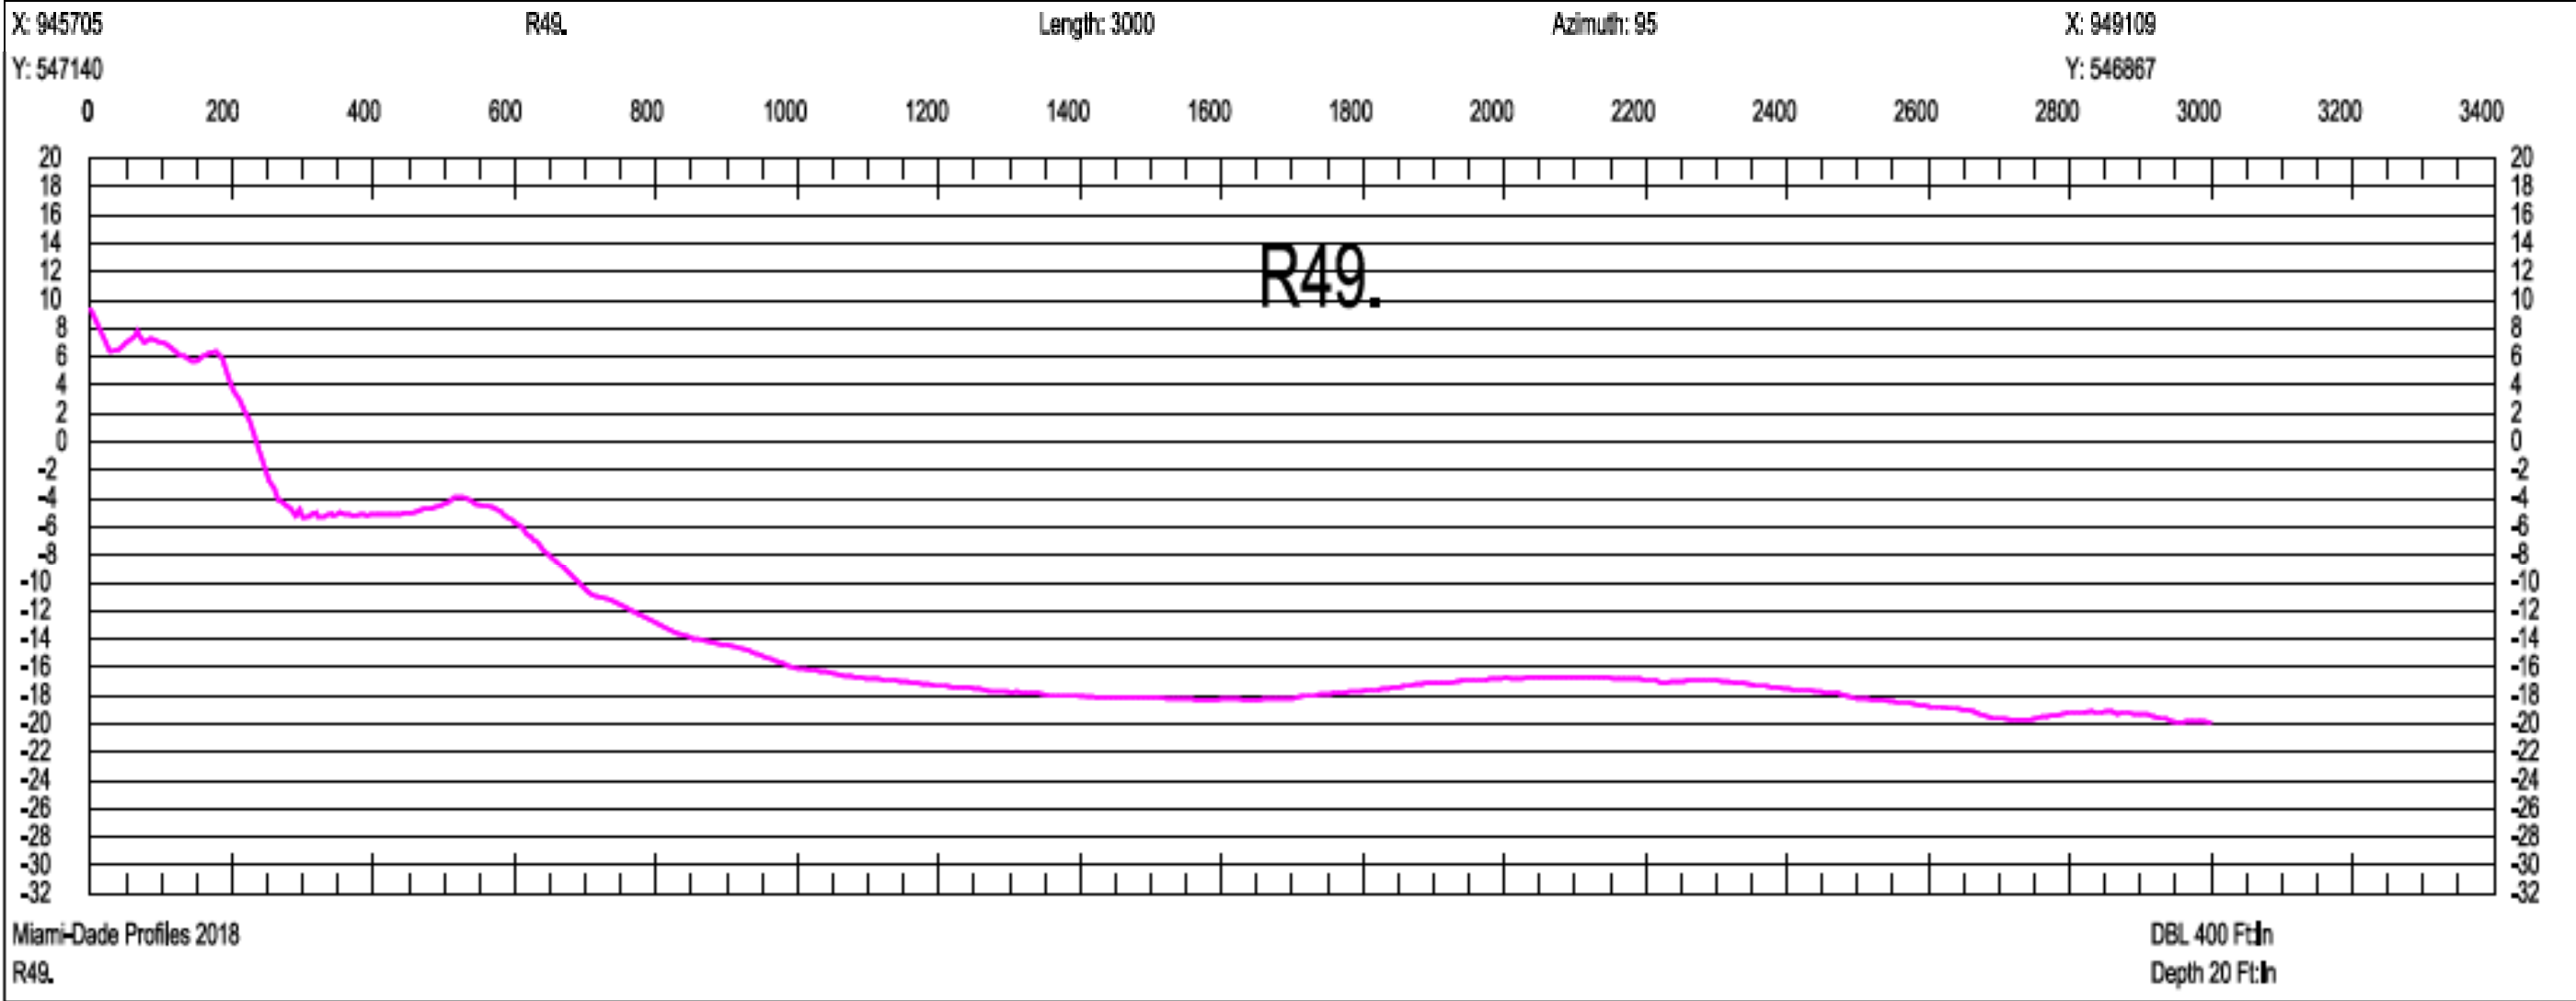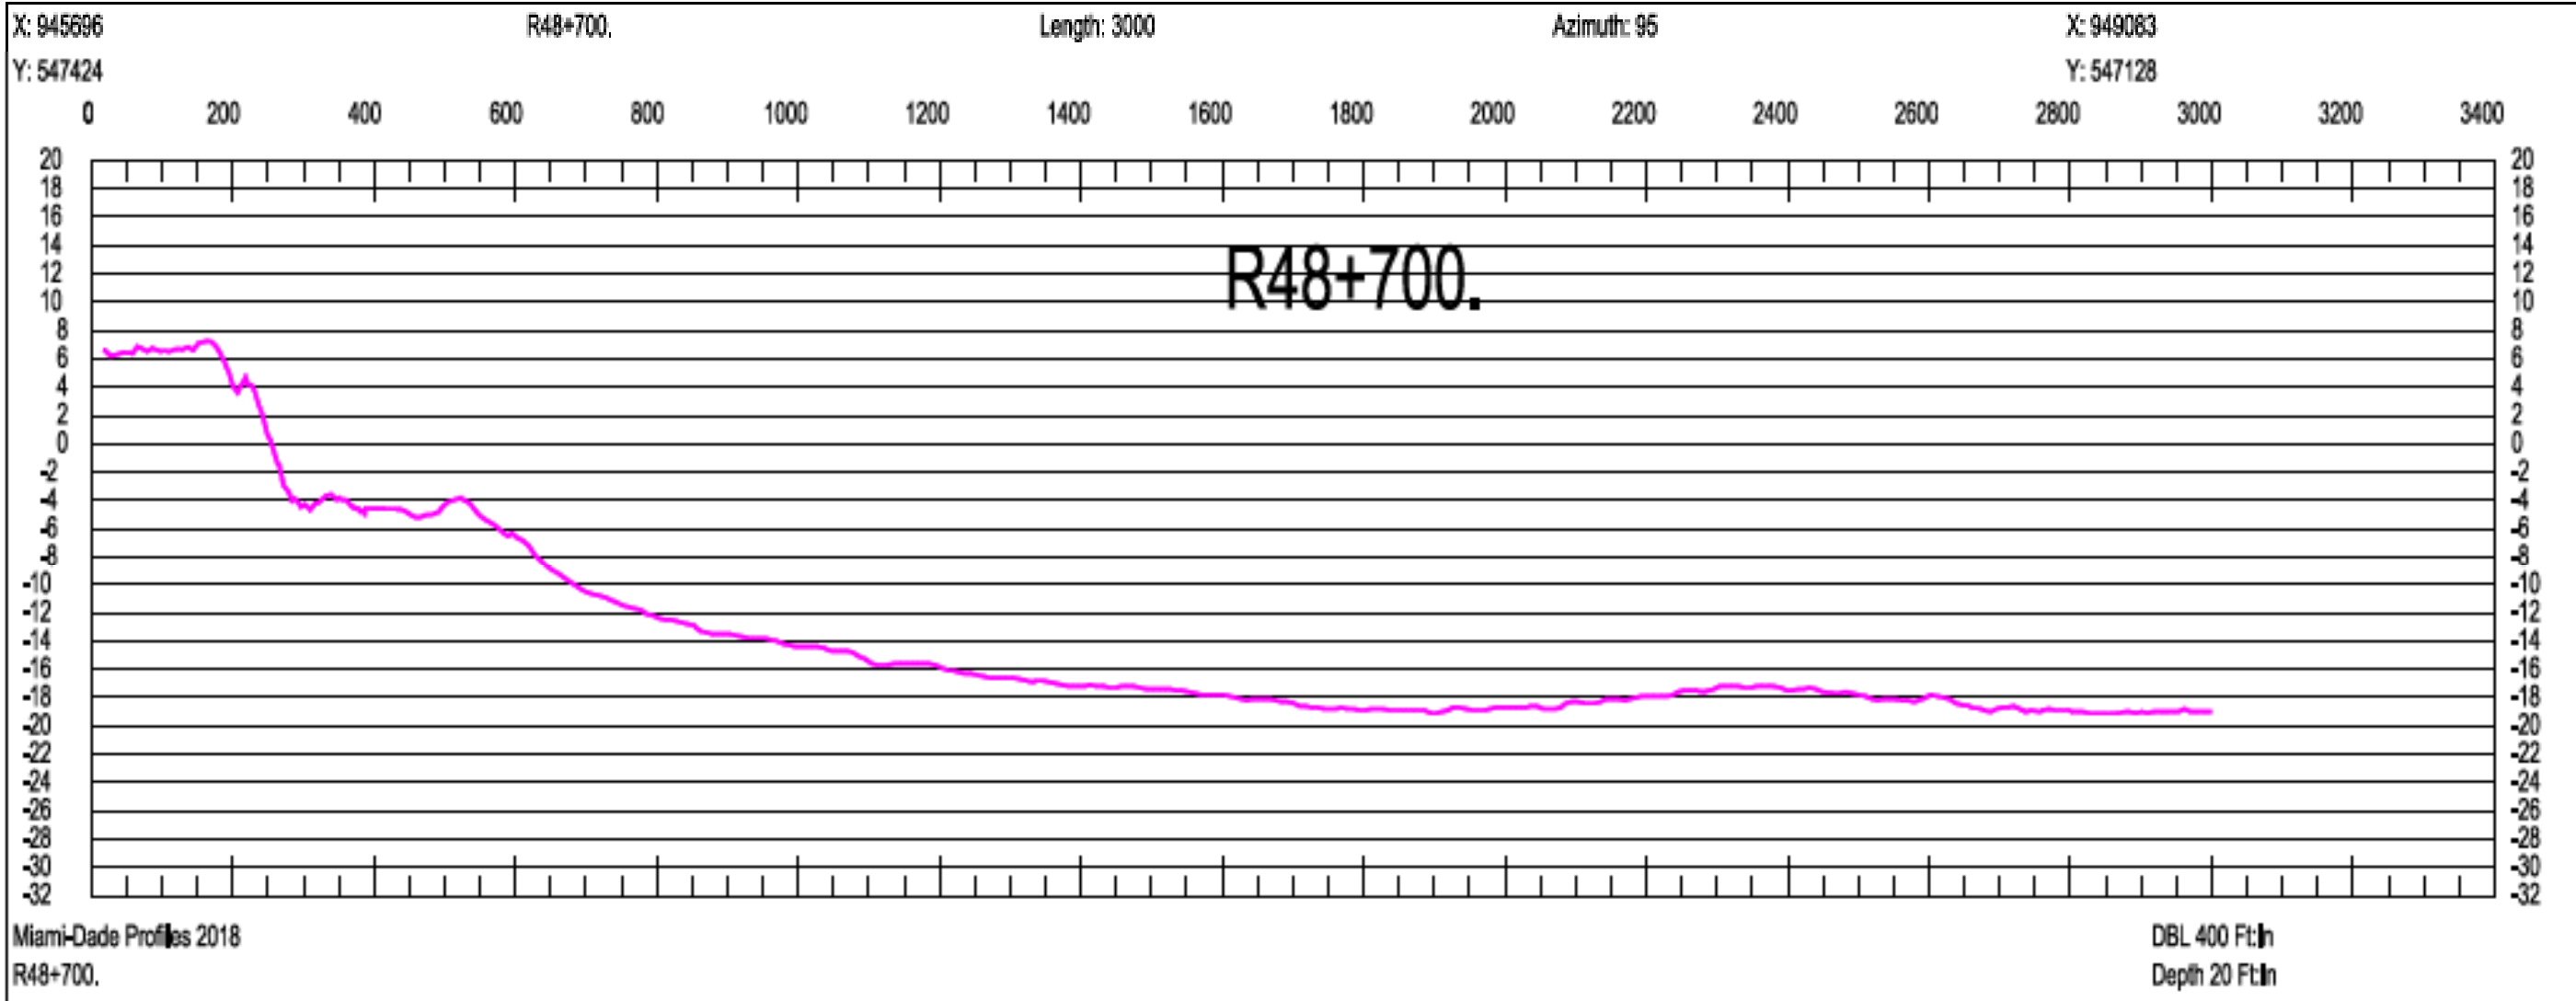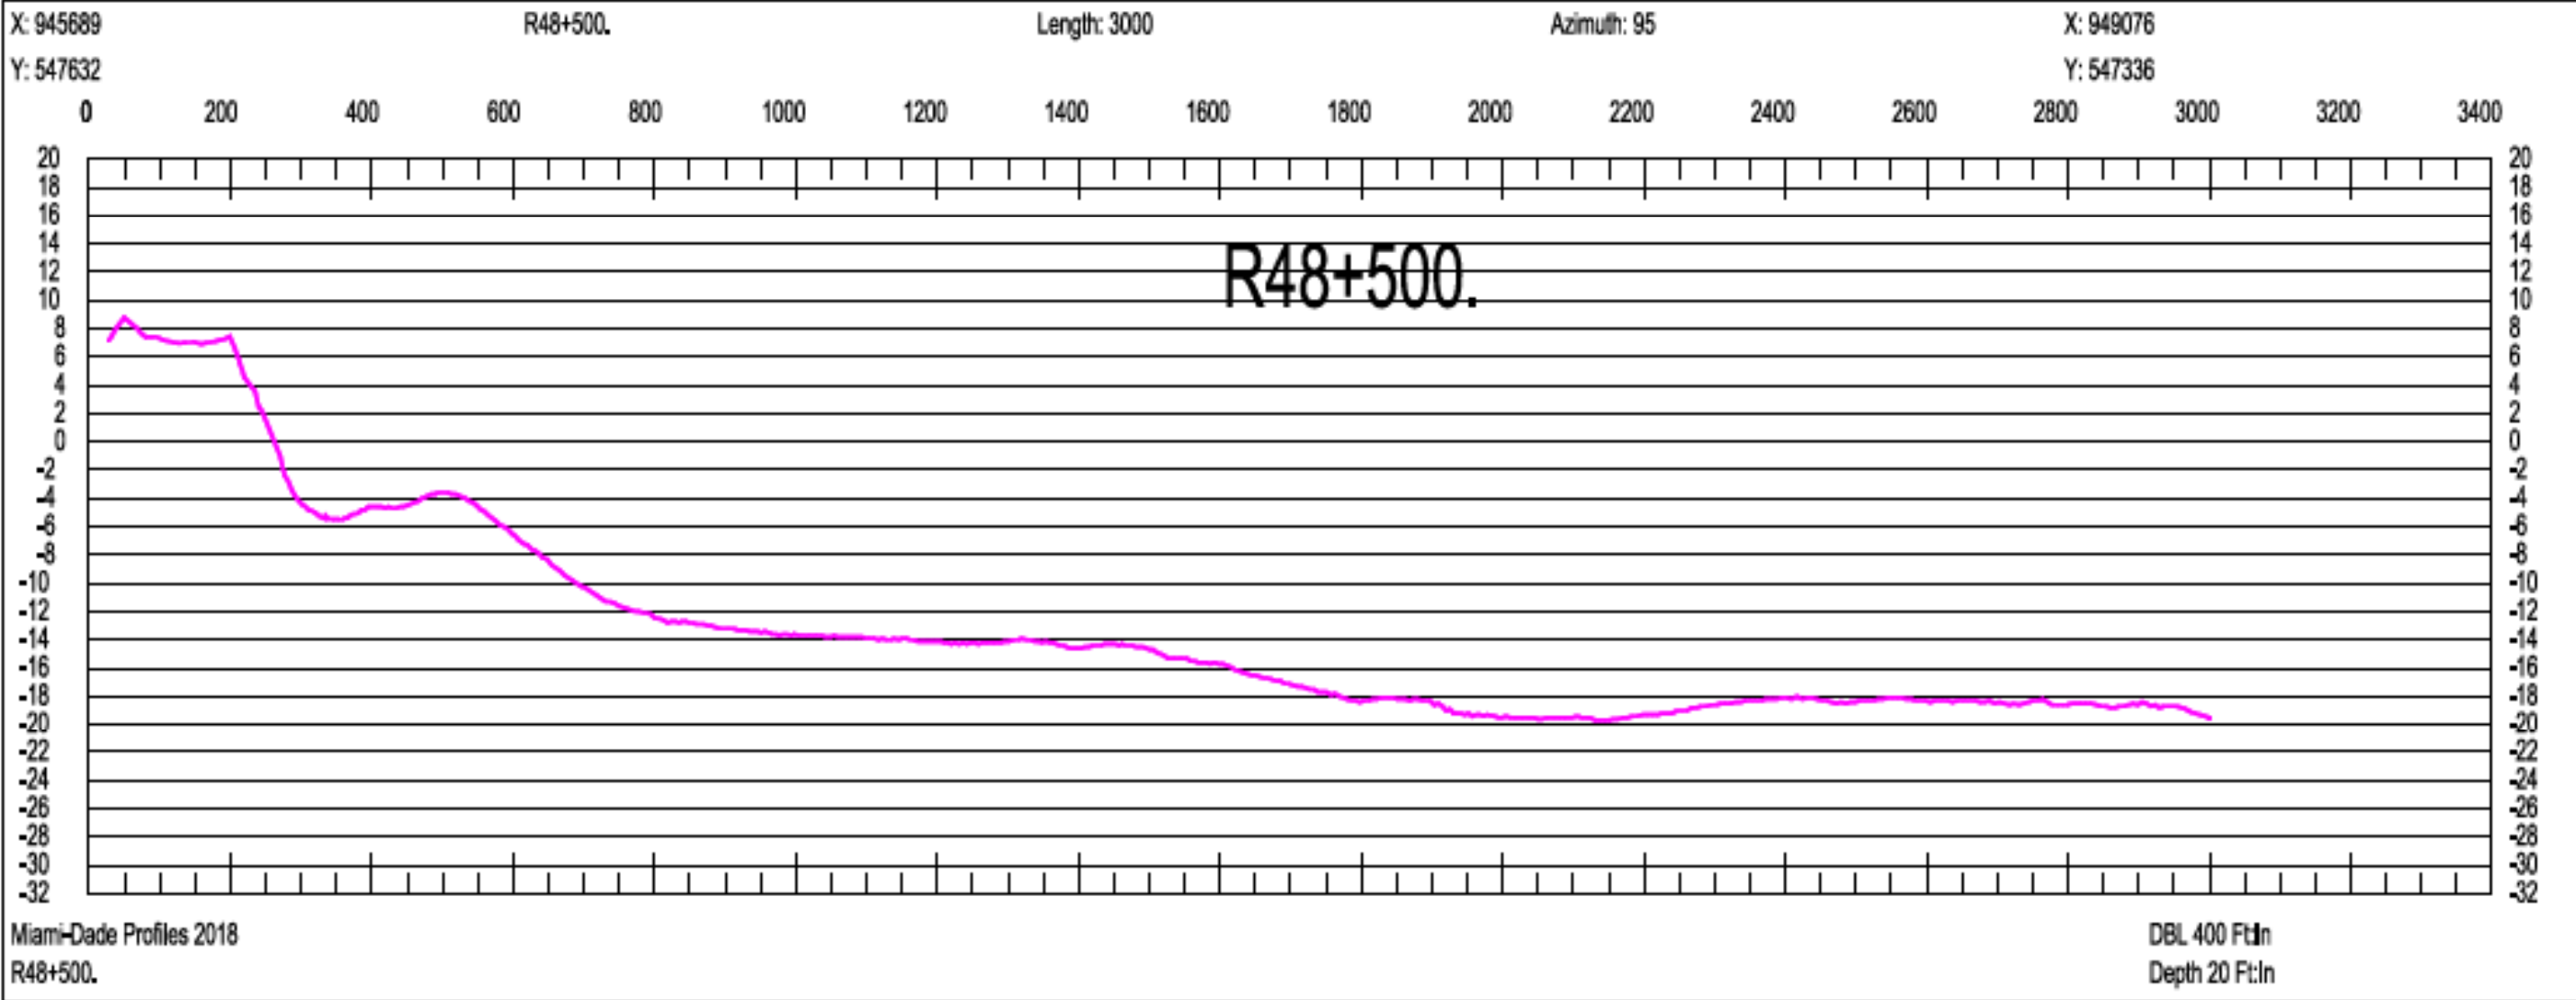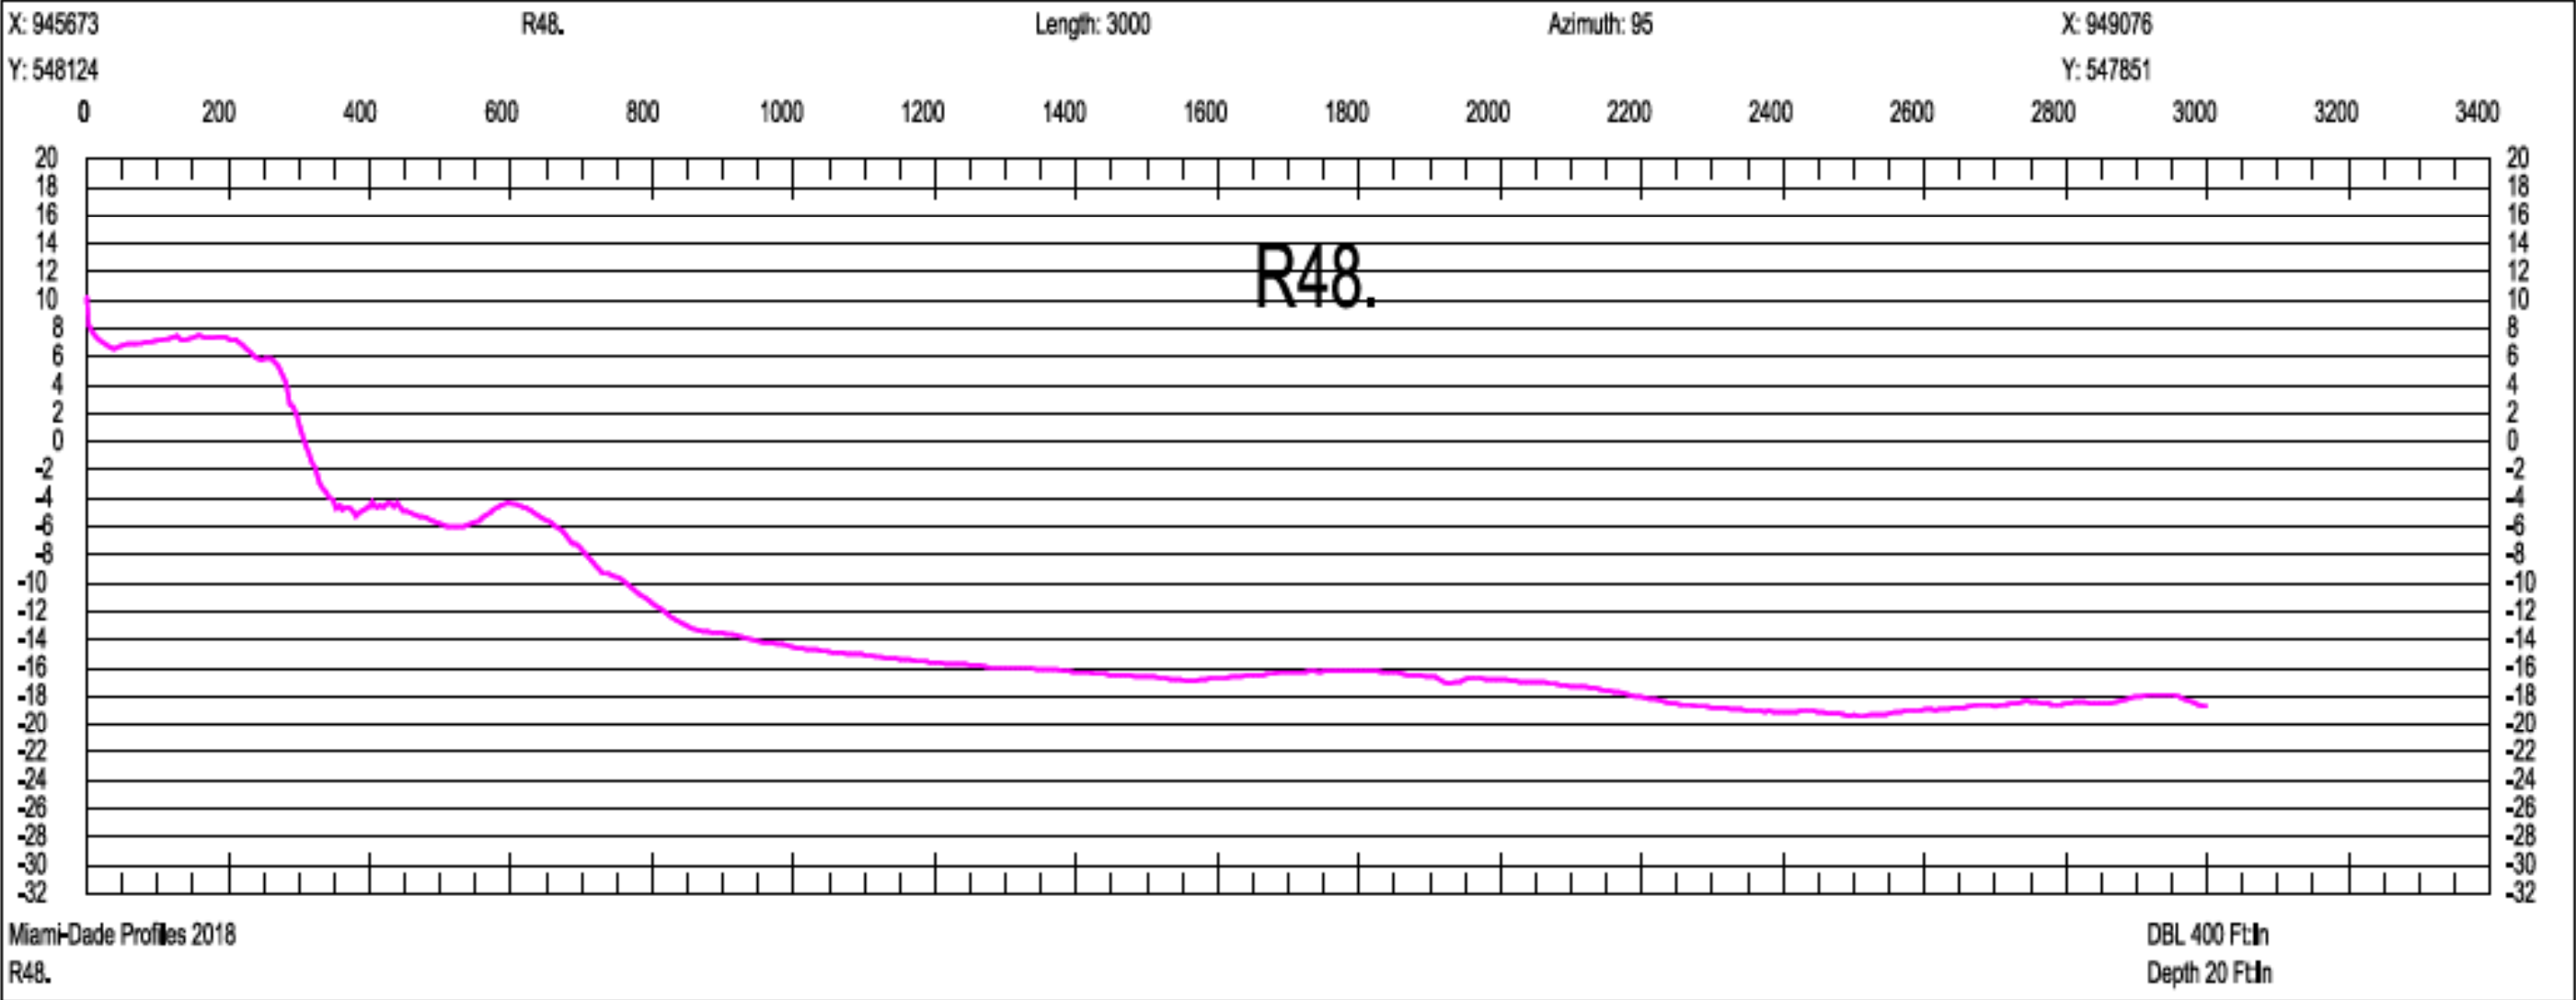

SCALE ONLY CORRECT ON A 24"x36" SHEET

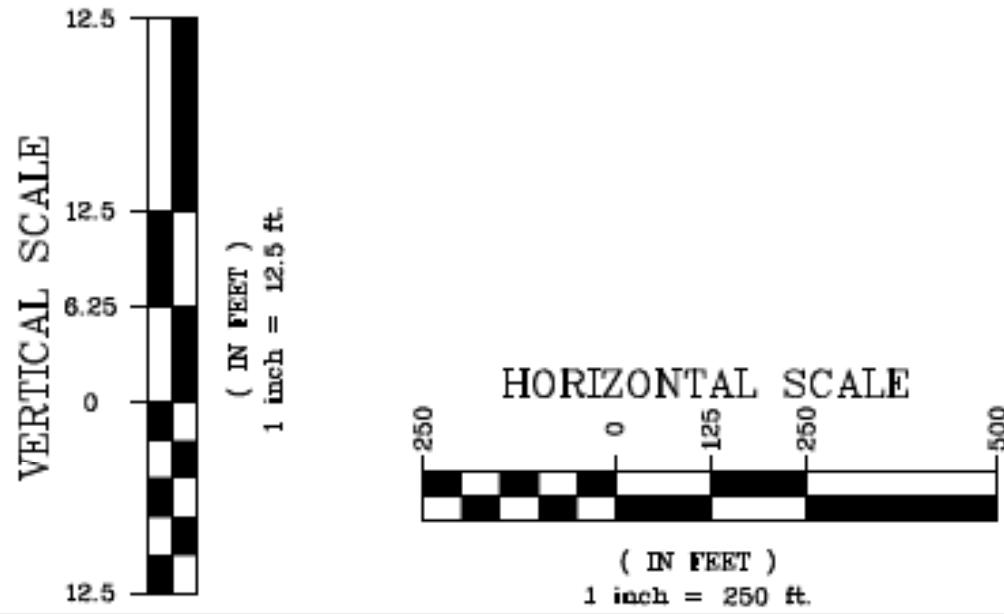

Olin Hydrographic Solutions, inc.
2900 Calusa St, Miami, Florida, 33133
16334 Port Dickenson, Jupiter, Florida, 33468
Consulting Engineering, Surveying & Mapping, and Environmental Services
Phone: (305) 619-2800 Fax: (305) 860-4411 LB # 7999 CA # 26050

PROJECT 2018 MIAMI-DADE COUNTY
ANNUAL MONITORING PROJECT



SURVEY TITLE TOPOGRAPHIC AND HYDROGRAPHIC SURVEYS

PROJECT INFORMATION

OHS JOB NO: 18-017

RELEASE DATE: APRIL 19, 2019

DRAWN BY: JE





APPROVED BY: TM

SHEET



CROSS SECTIONS

PAGE

48

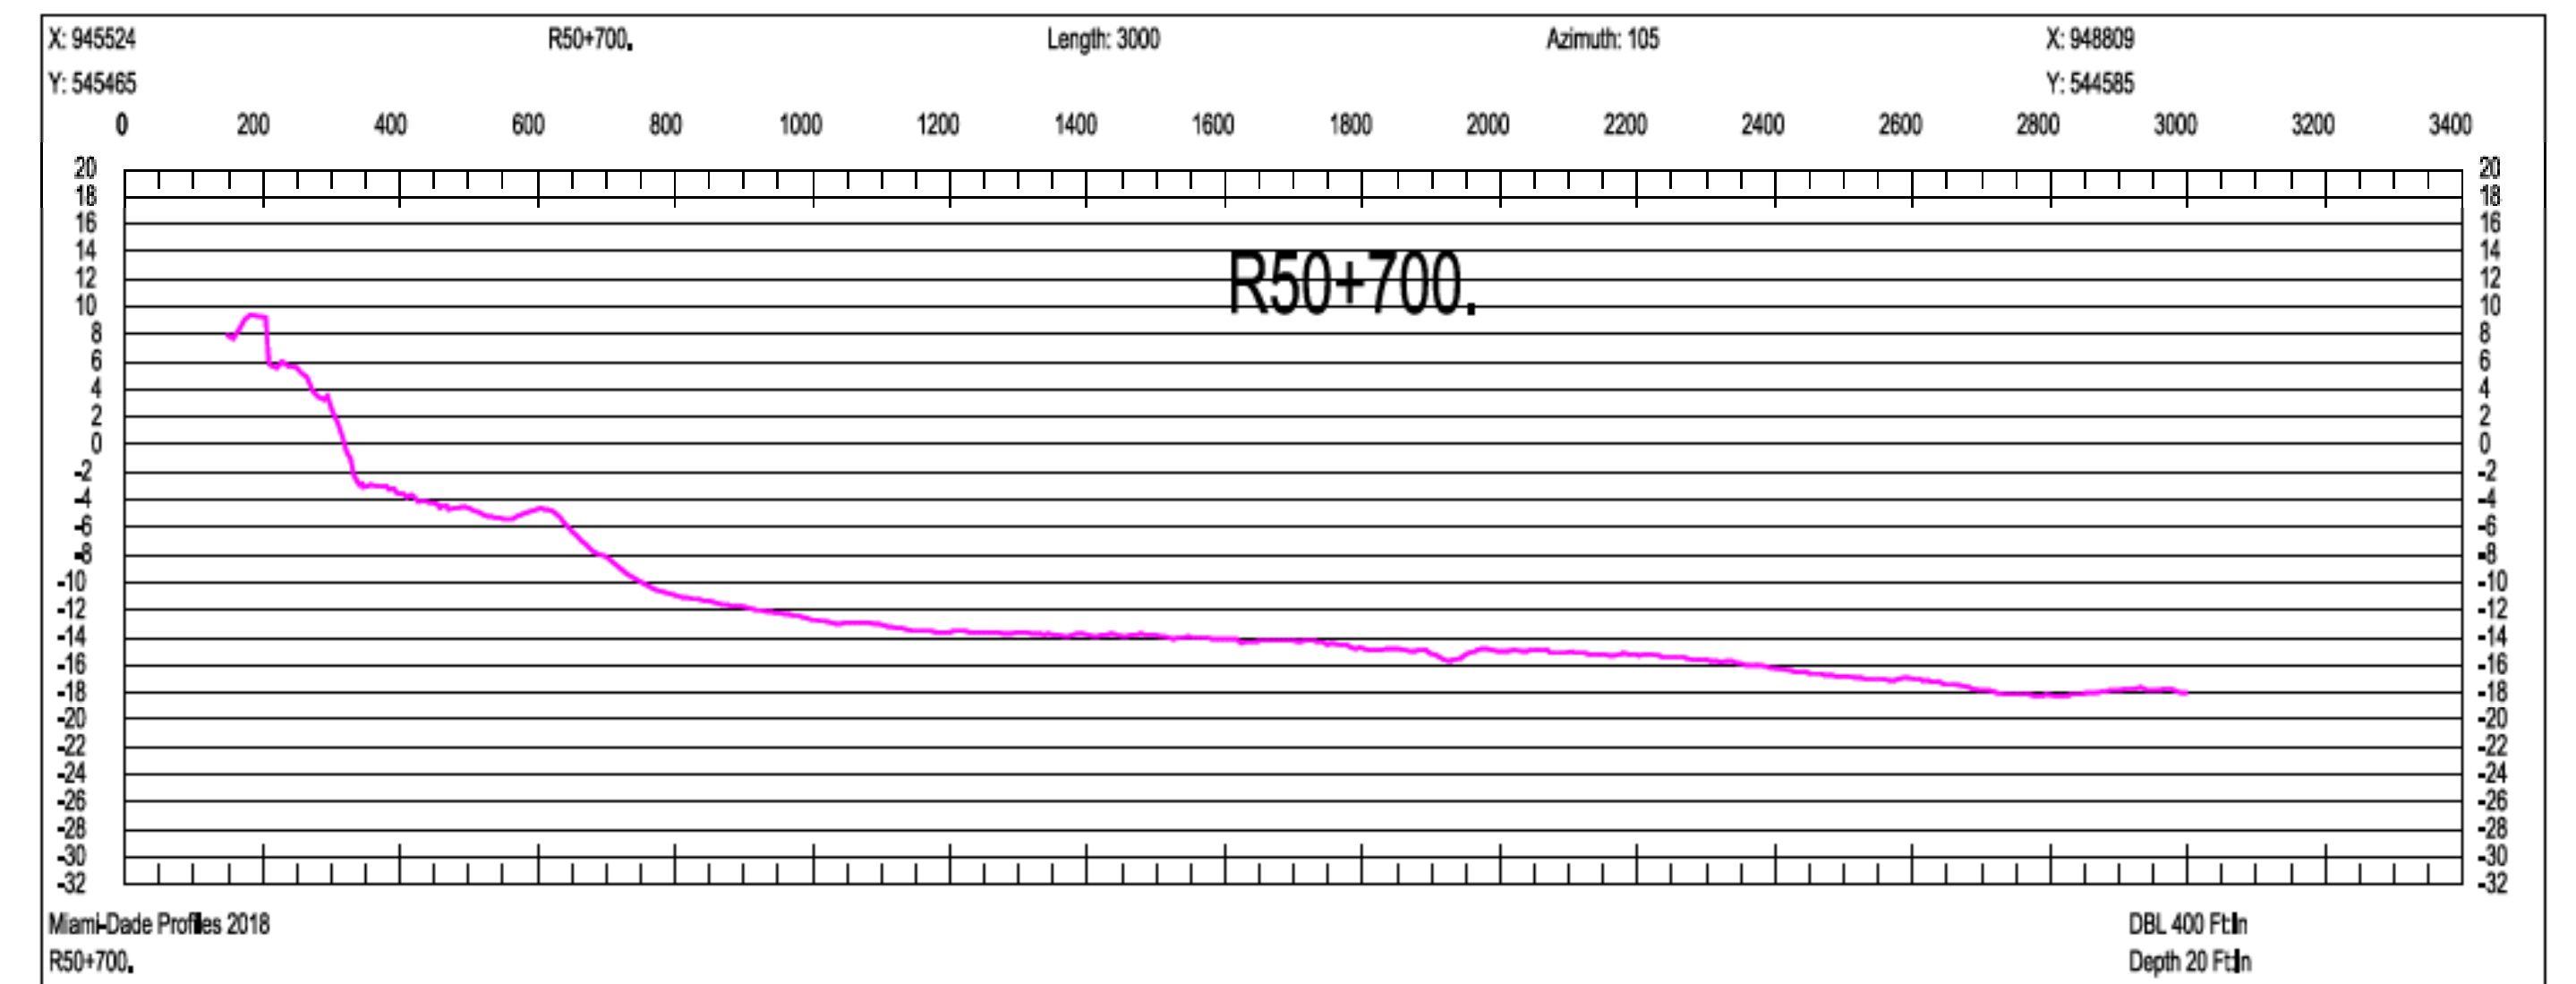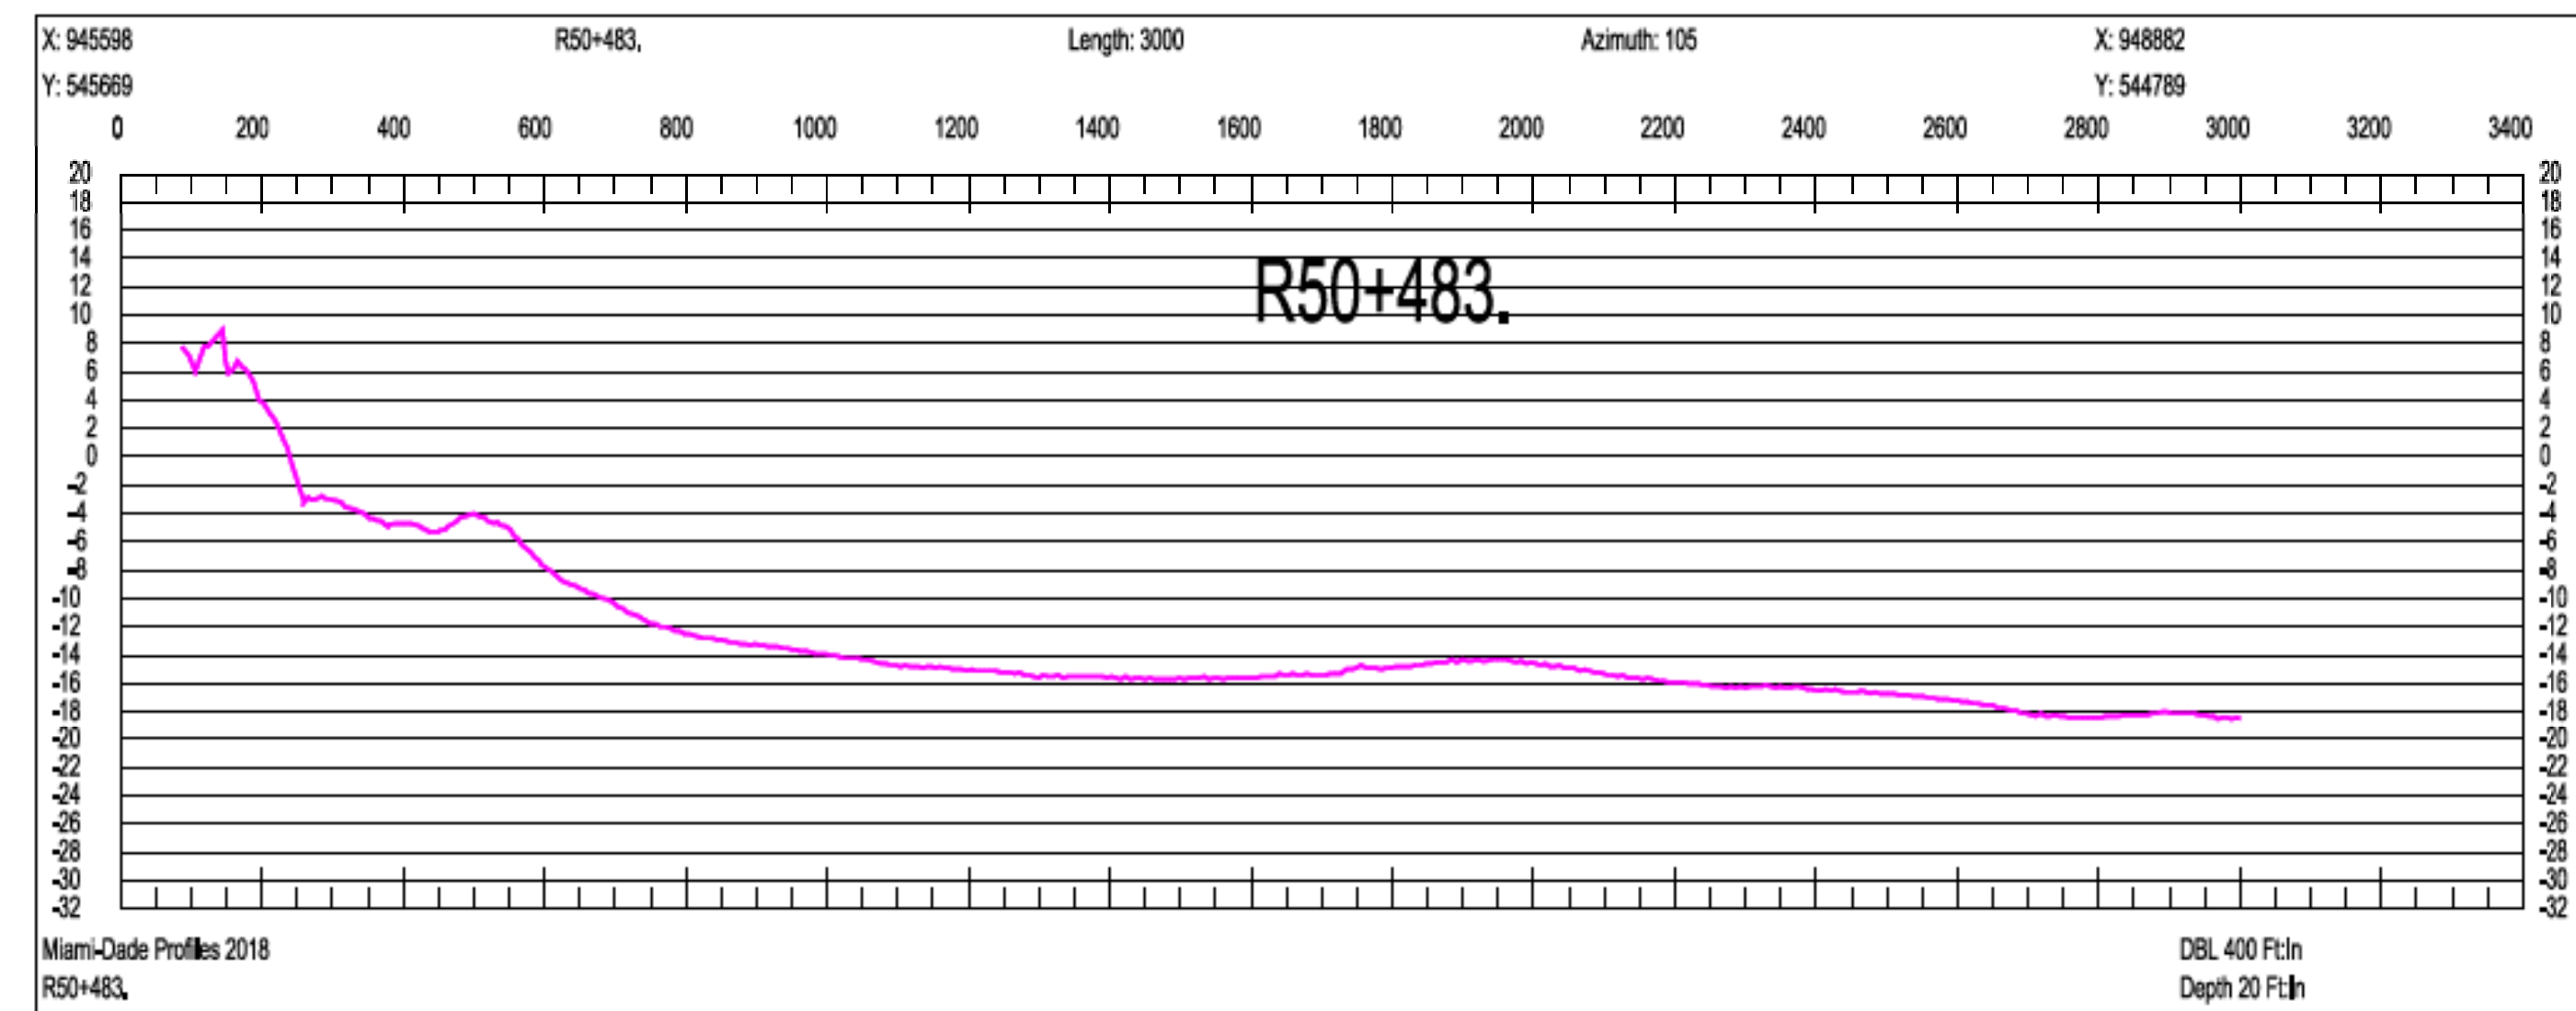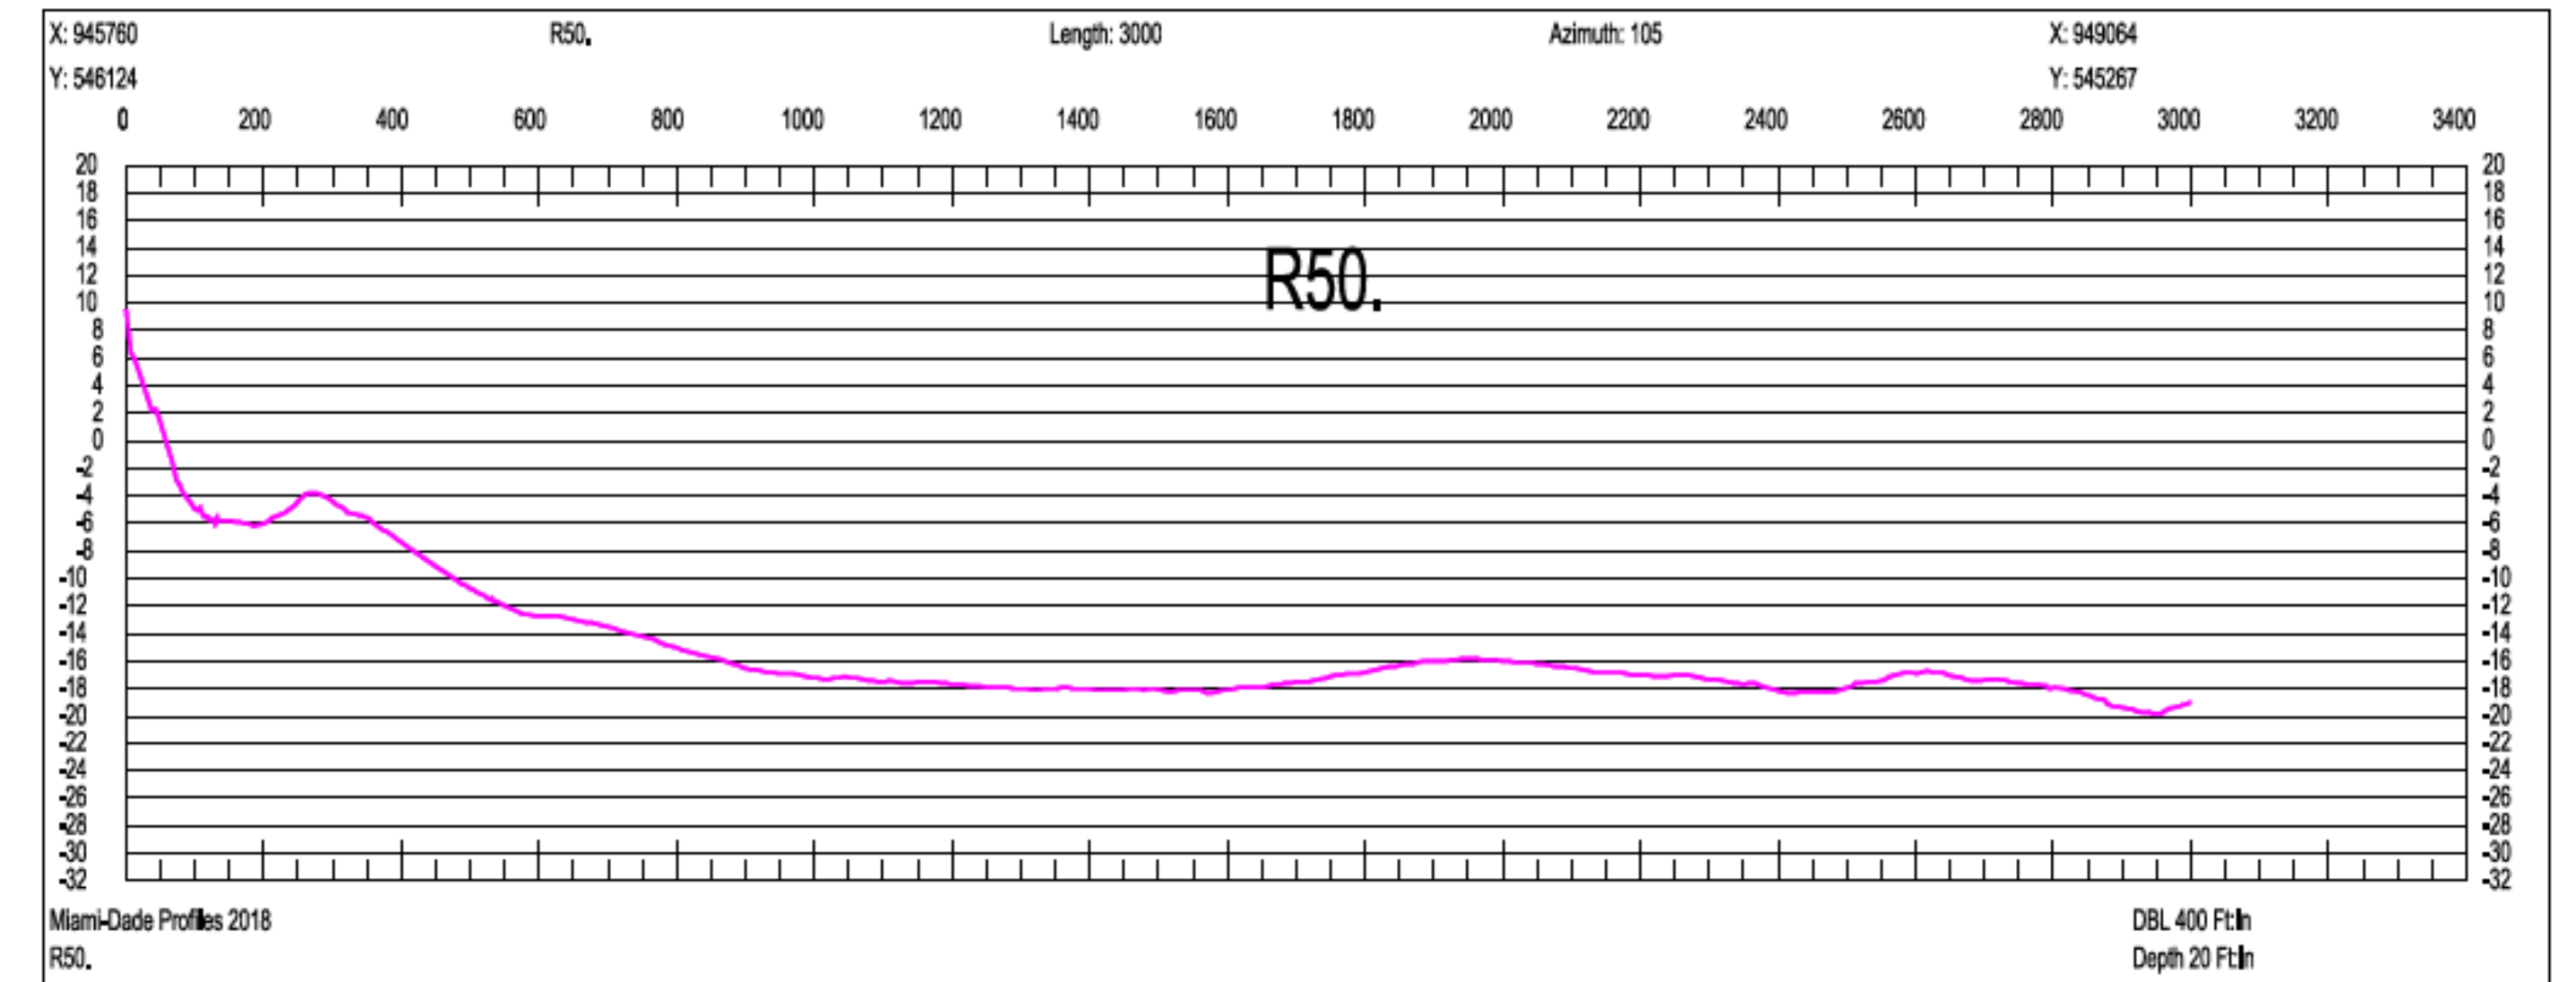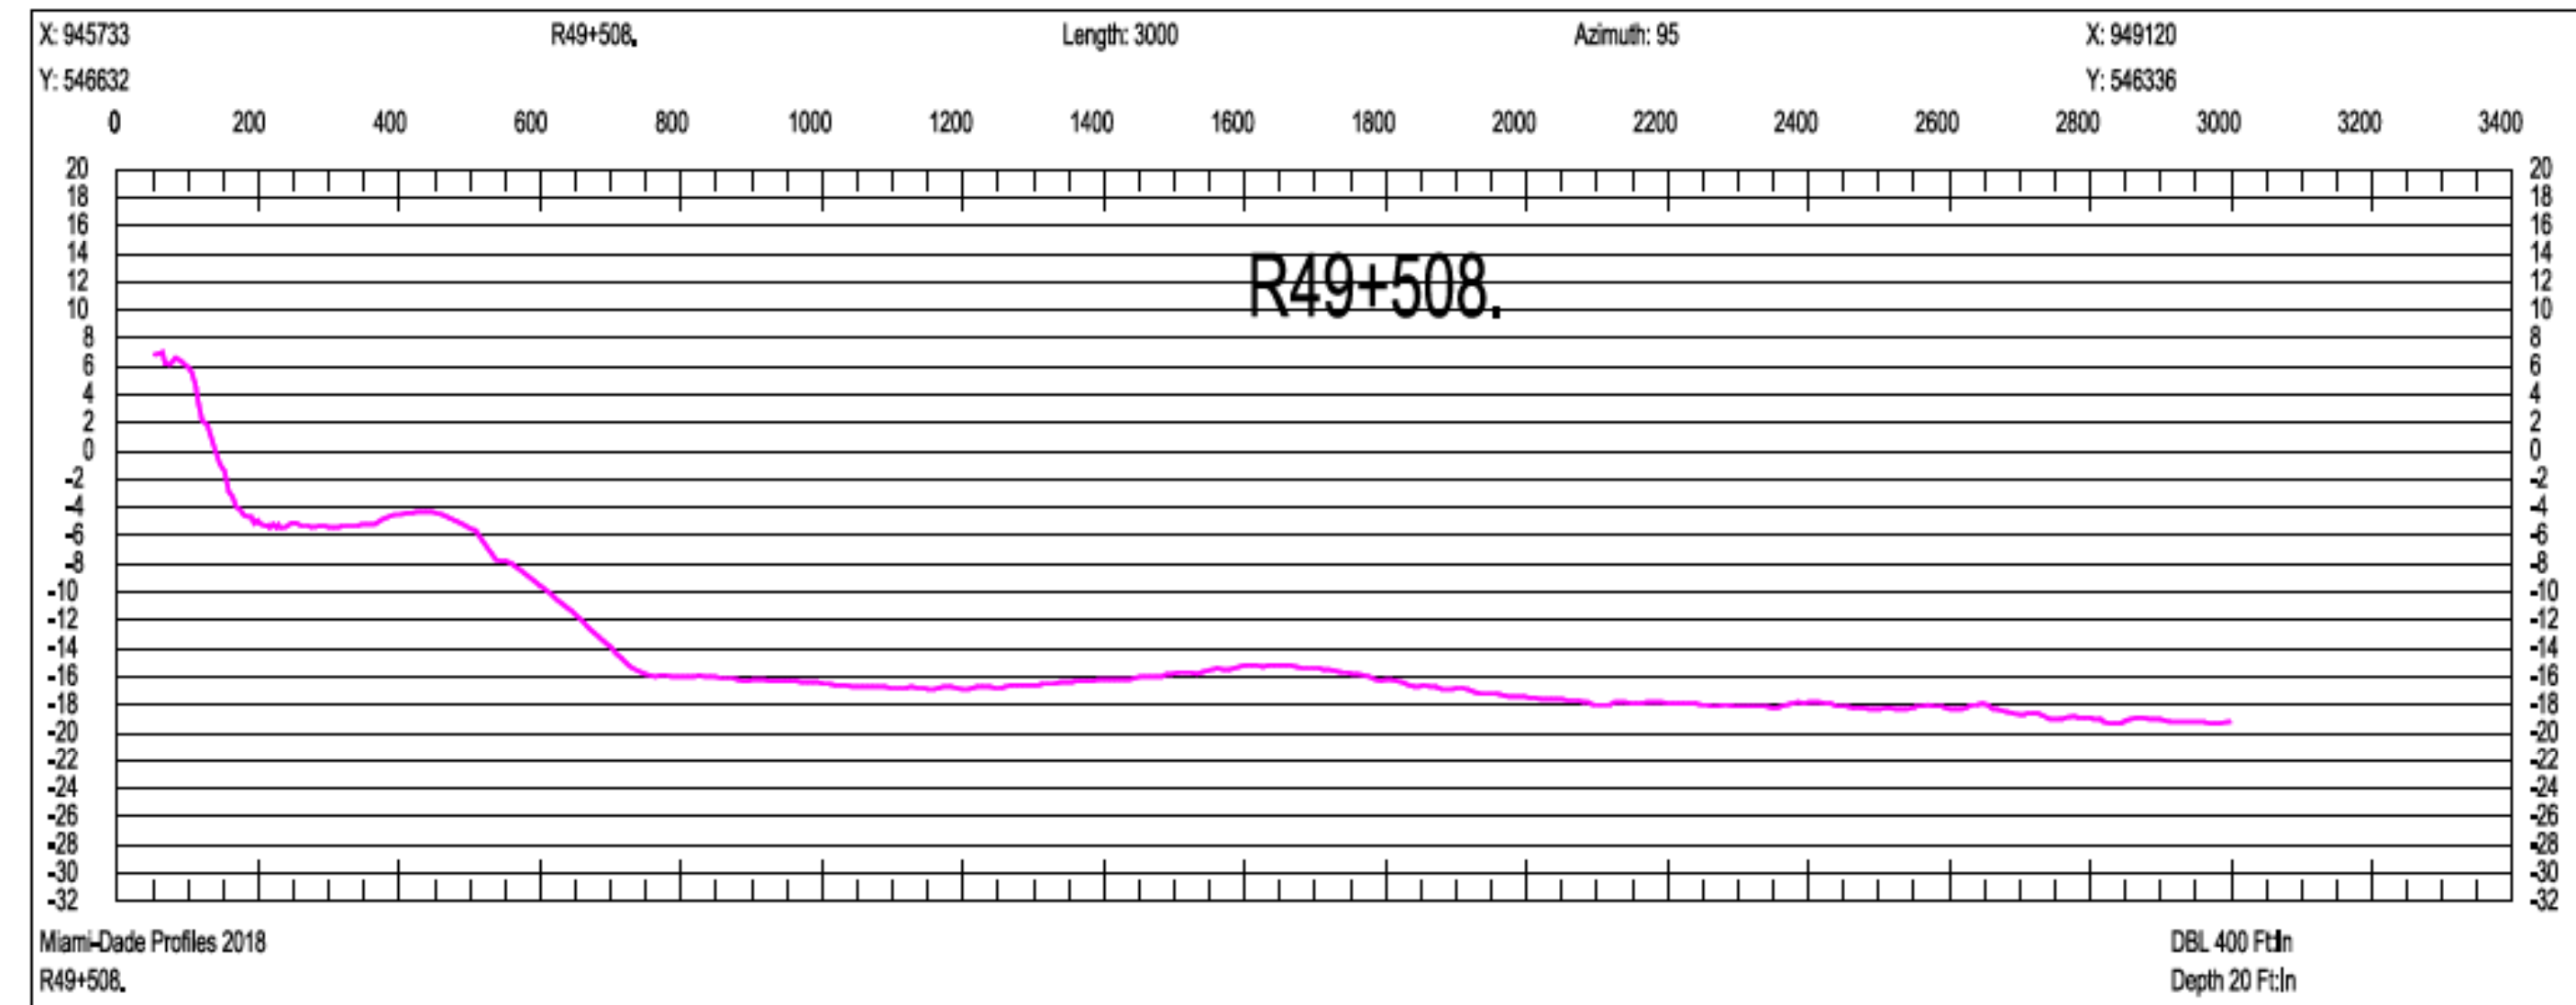

SCALE ONLY CORRECT ON A 24"x36" SHEET

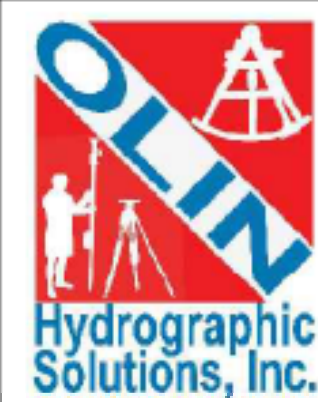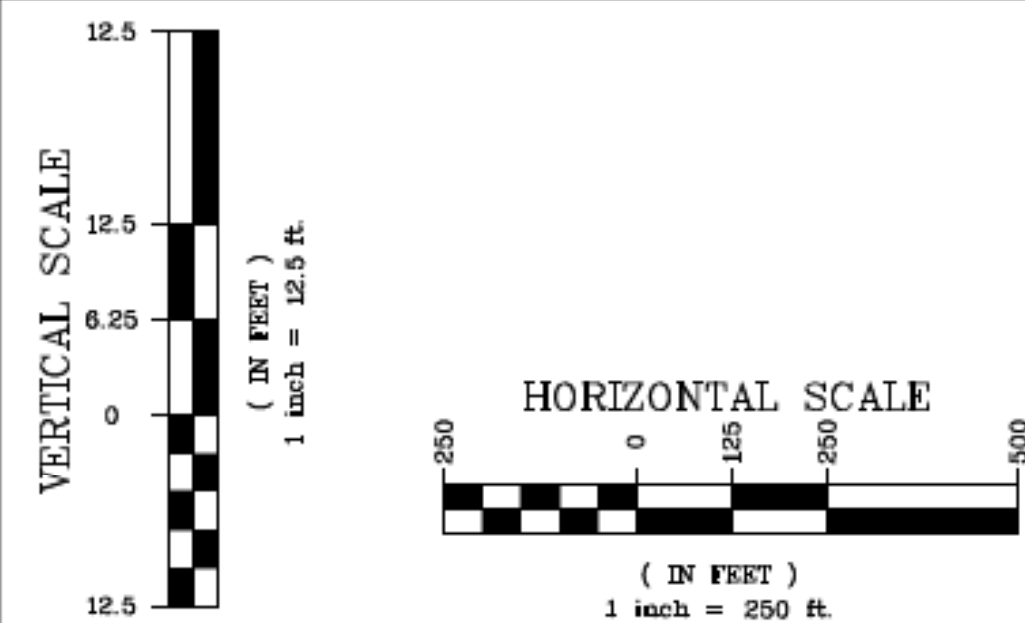

Olin Hydrographic Solutions, inc.
2900 Calusa St, Miami, Florida, 33133
16334 Port Dickenson, Jupiter, Florida, 33468
Consulting Engineering, Surveying & Mapping, and Environmental Services
Phone: (305) 619-2800 Fax: (305) 860-4411 LB # 7999 CA # 26050

PROJECT 2018 MIAMI-DADE COUNTY
ANNUAL MONITORING PROJECT



SURVEY TITLE TOPOGRAPHIC AND HYDROGRAPHIC SURVEYS

PROJECT INFORMATION

OHS JOB NO: 18-017

RELEASE DATE: APRIL 19, 2019

DRAWN BY: JE





APPROVED BY: TM

SHEET


CROSS SECTIONS

PAGE

49

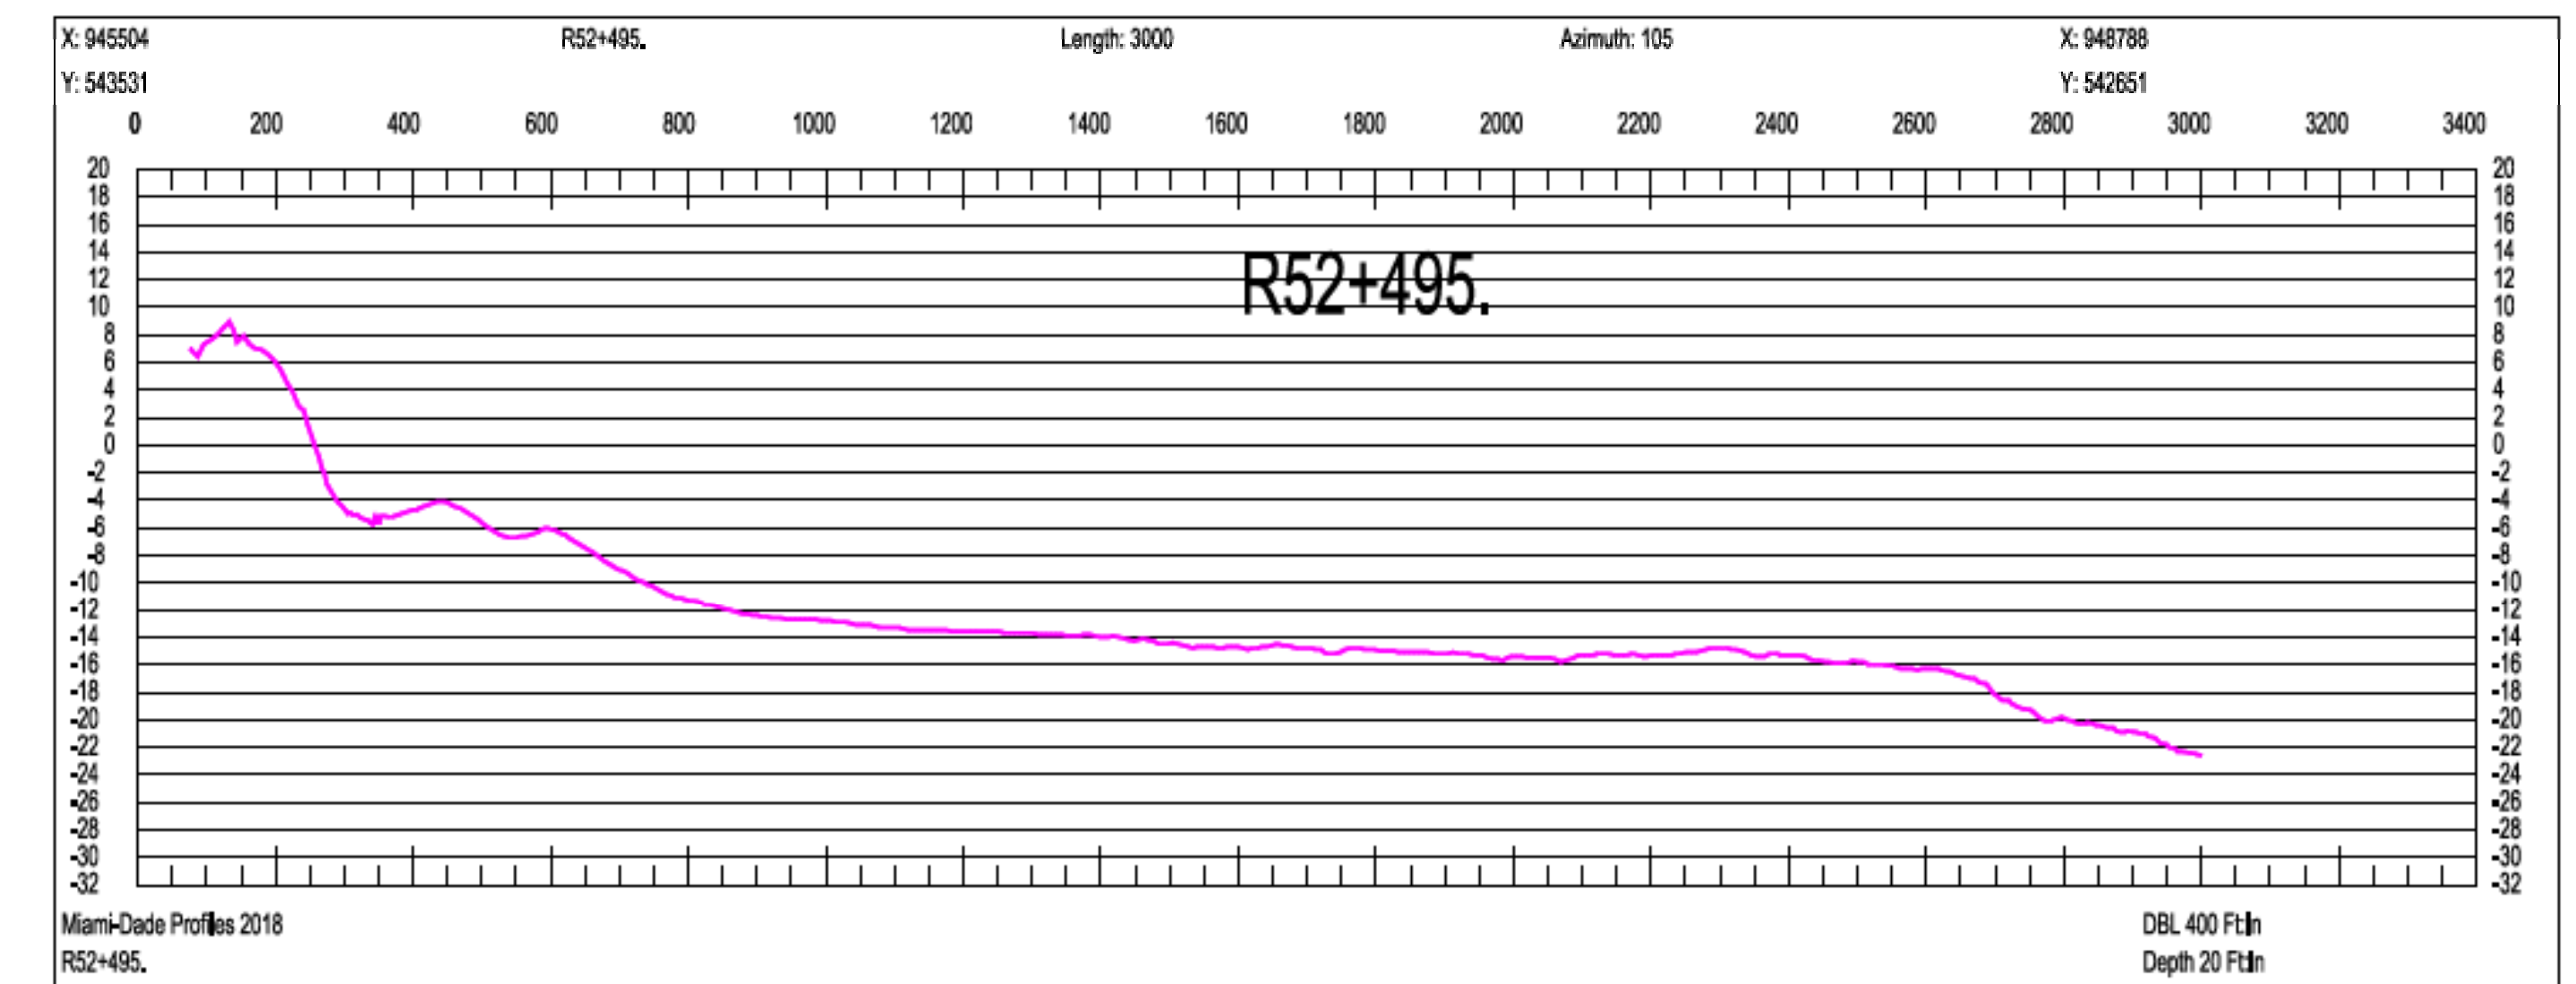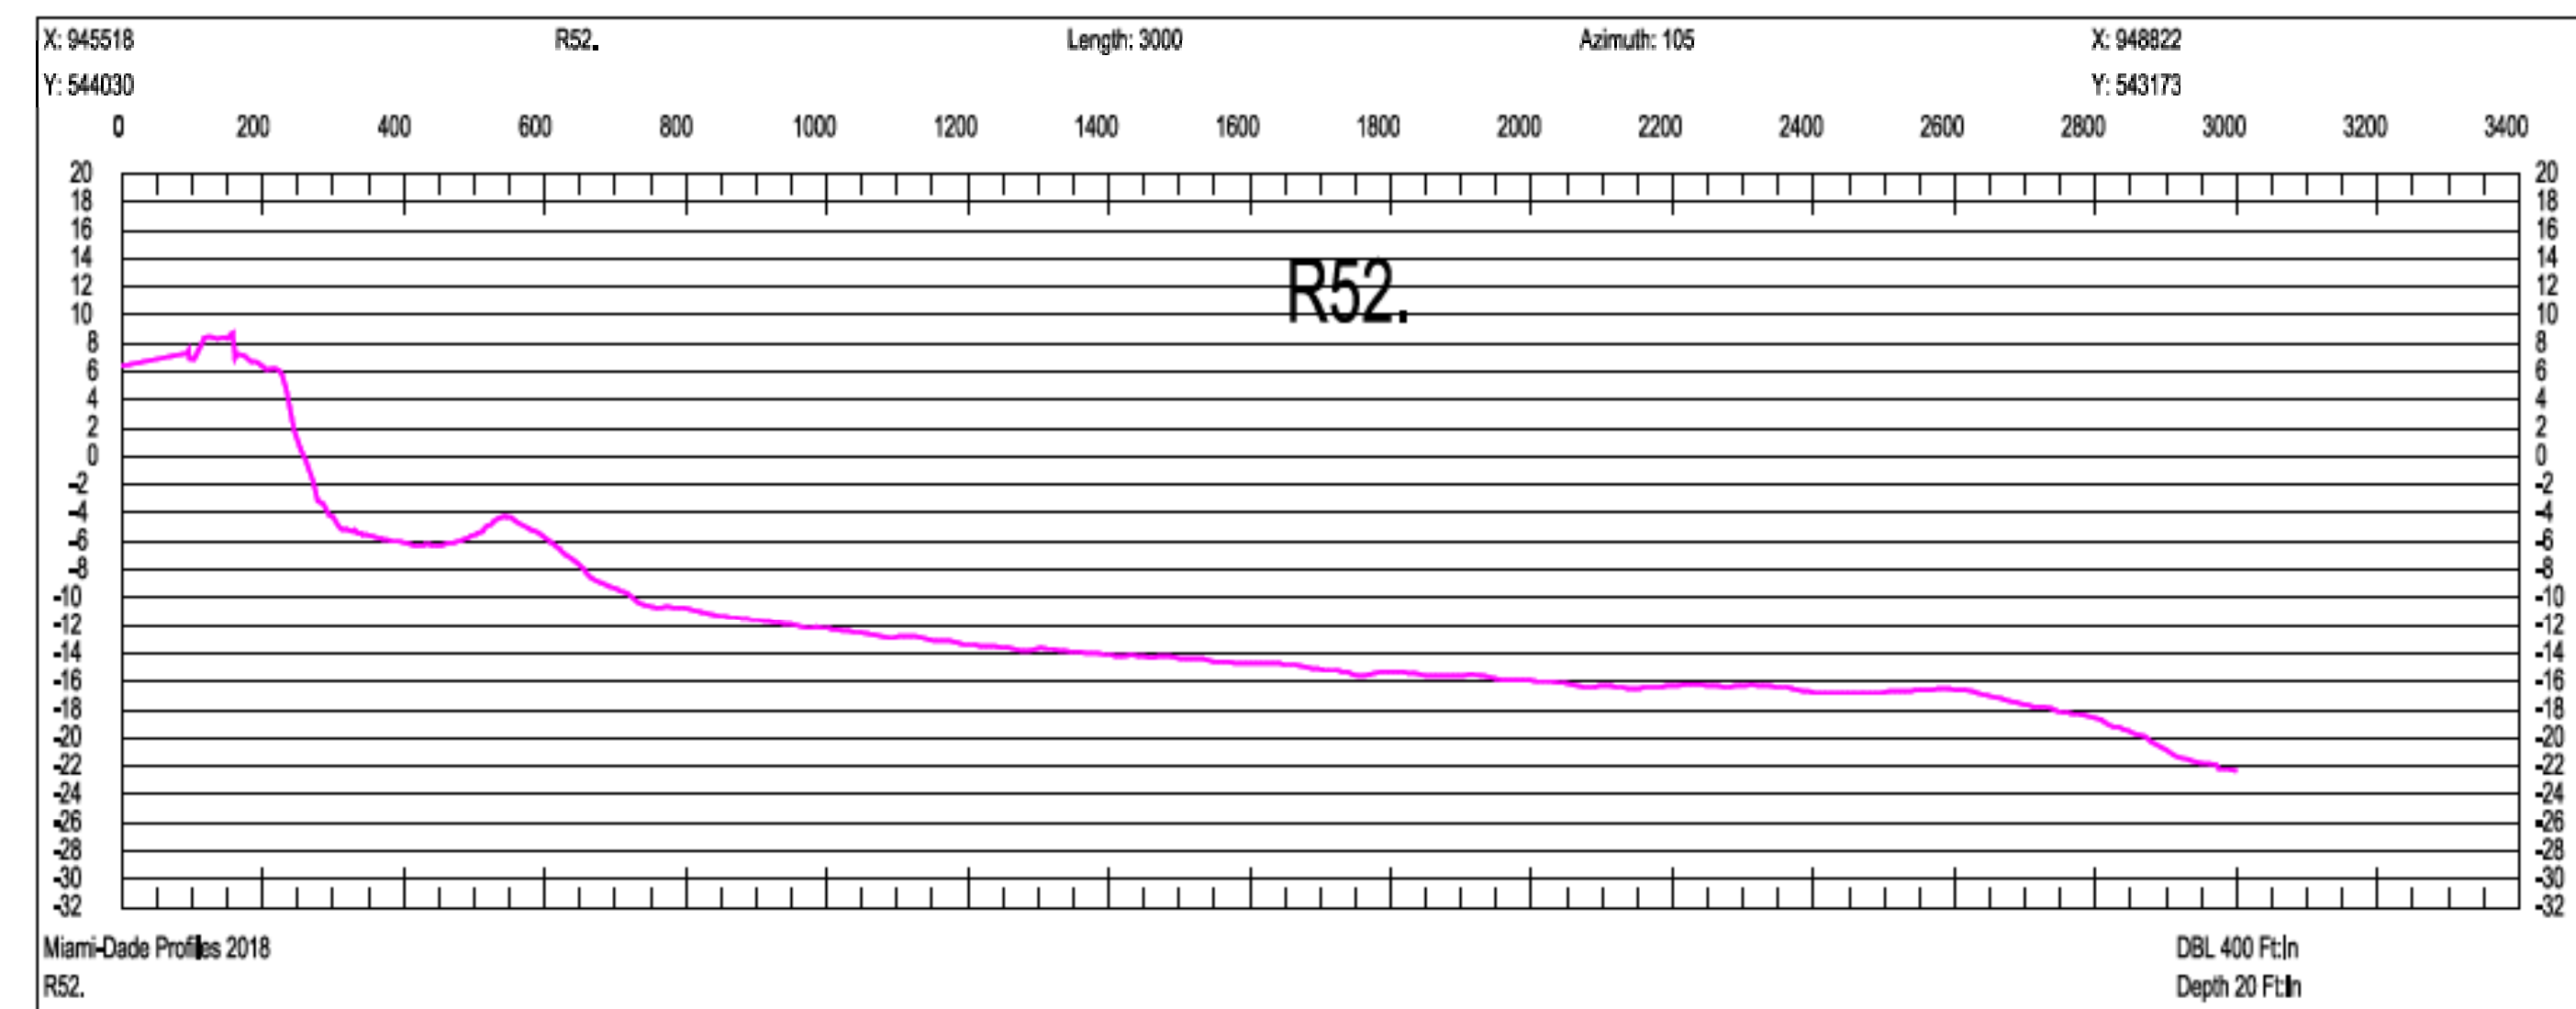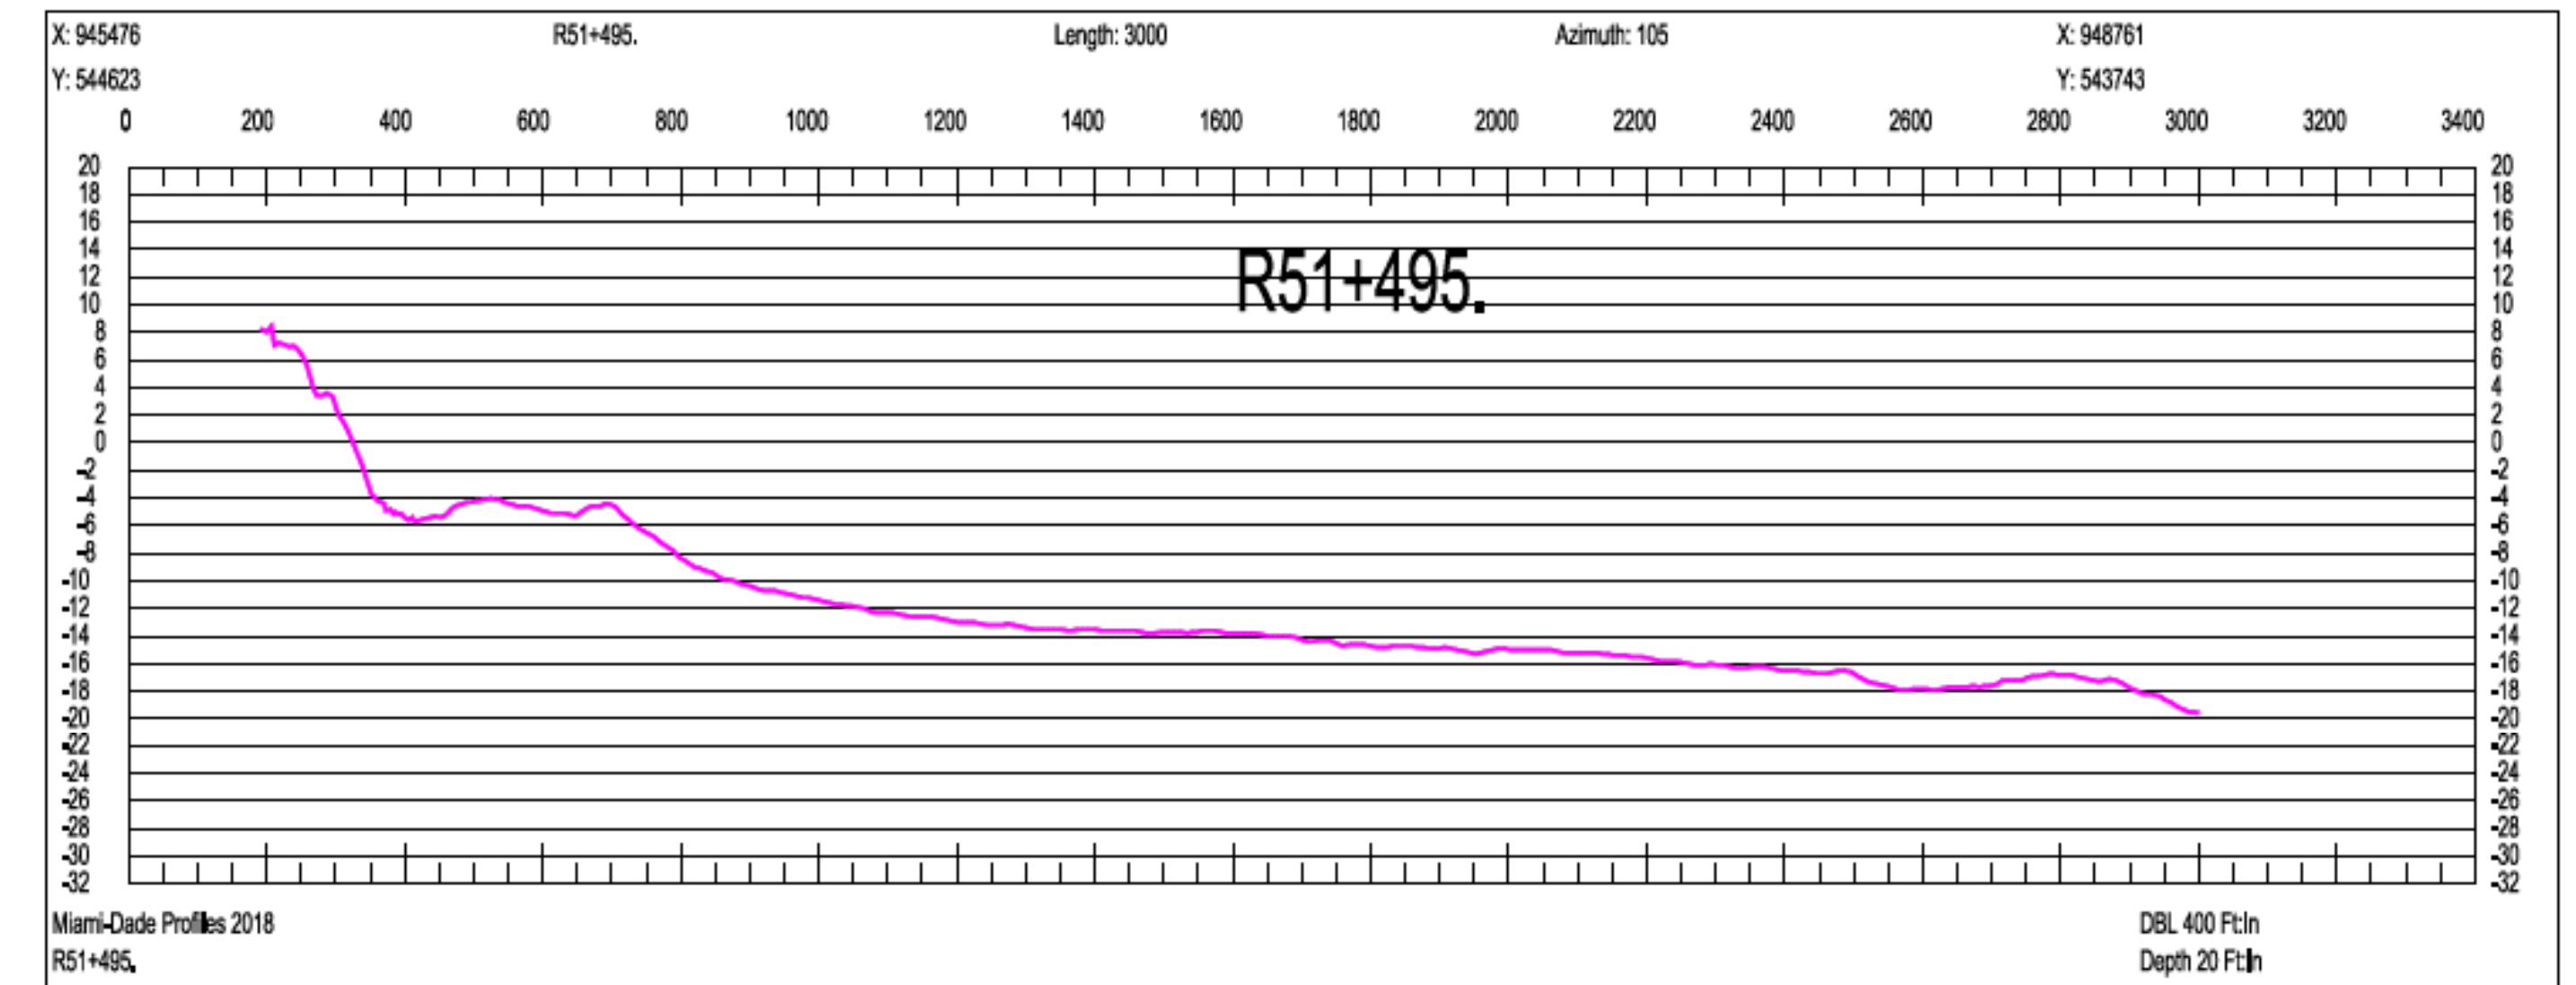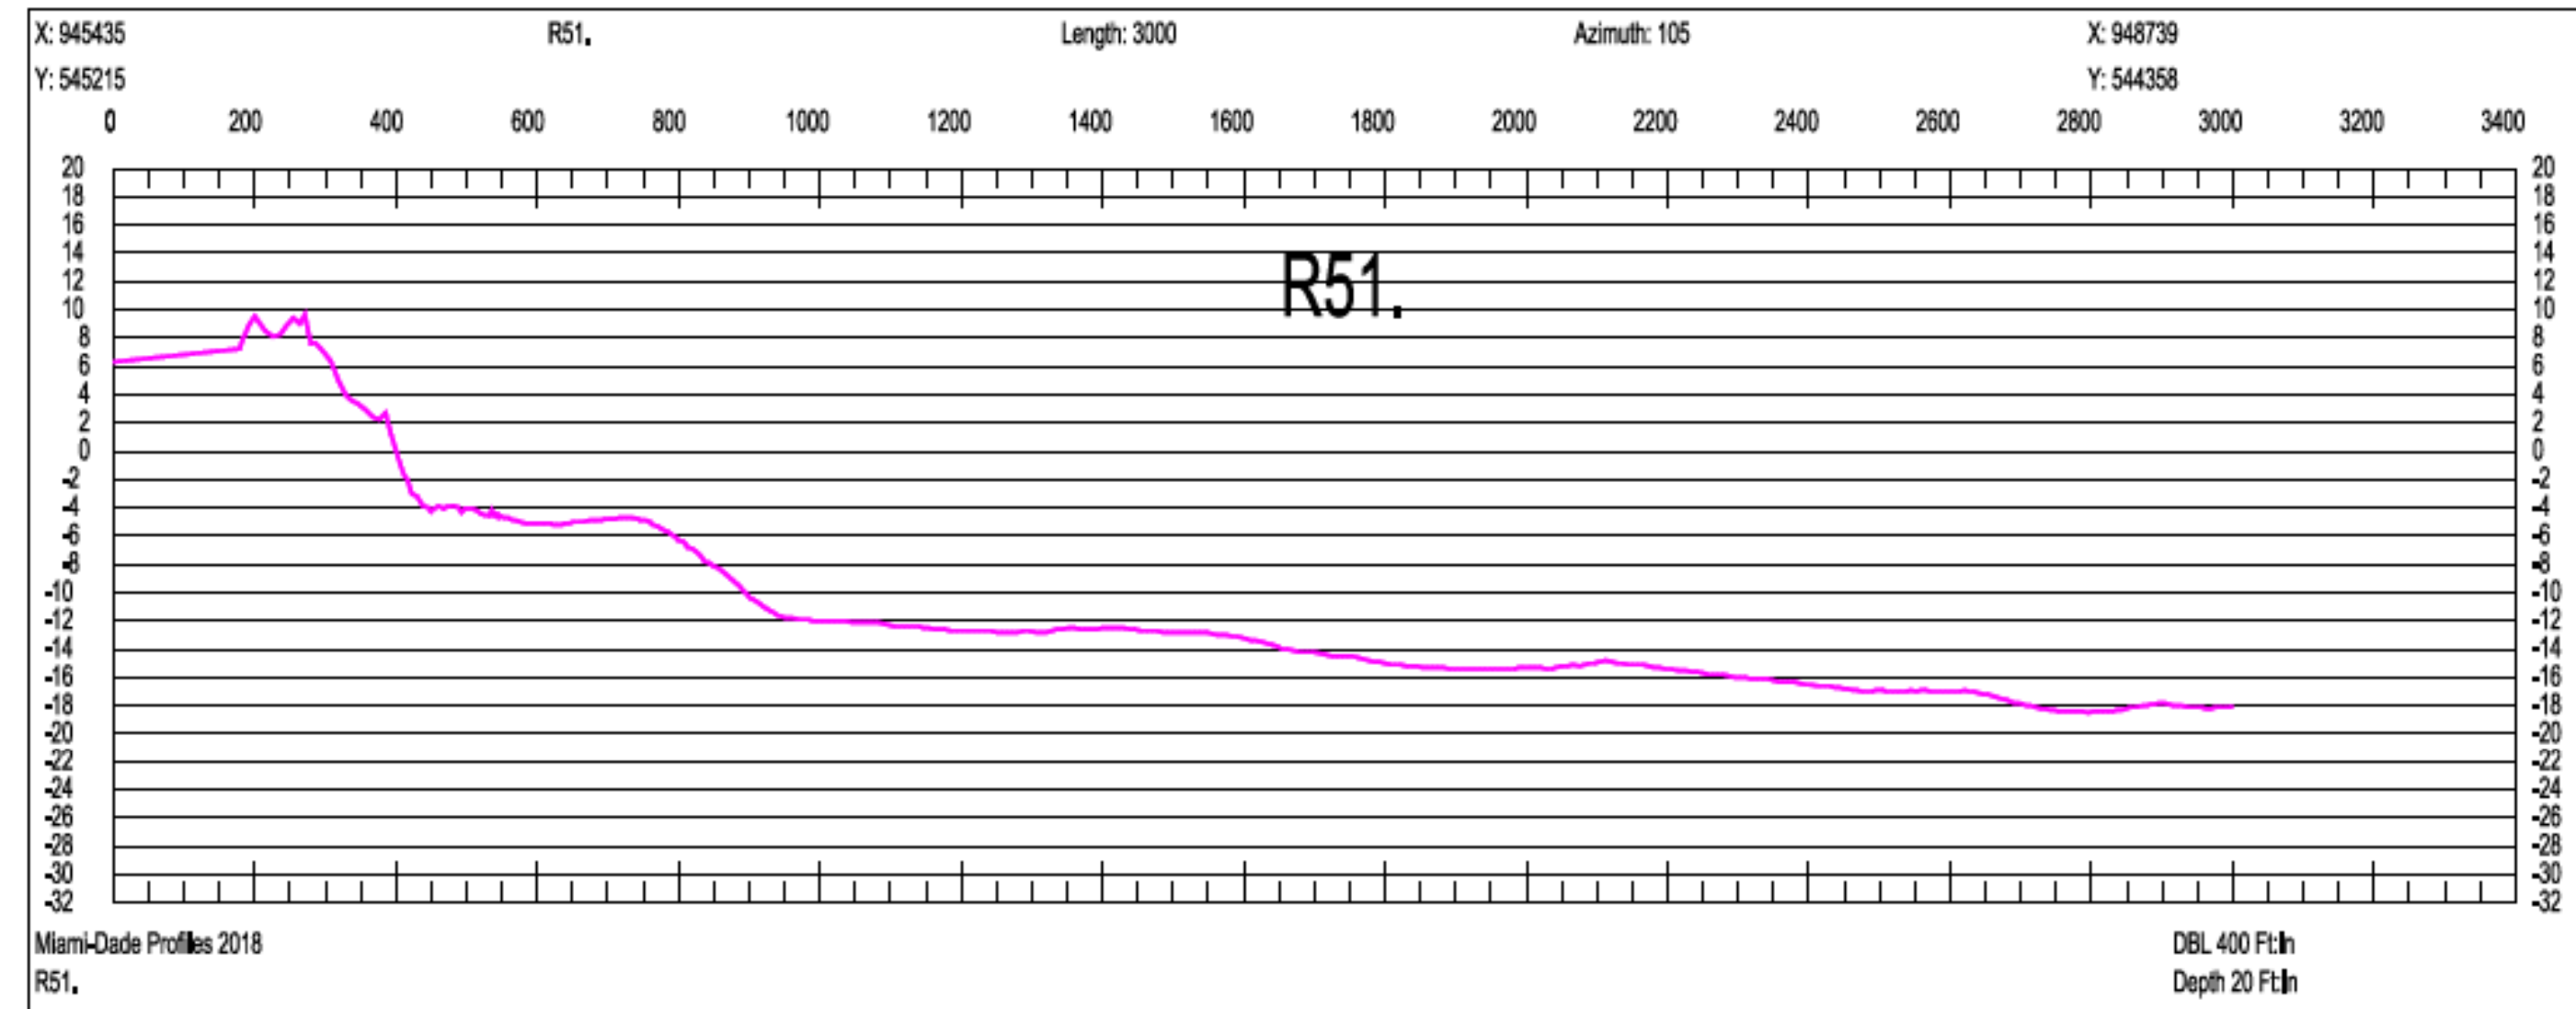

SCALE ONLY CORRECT ON A 24"x36" SHEET

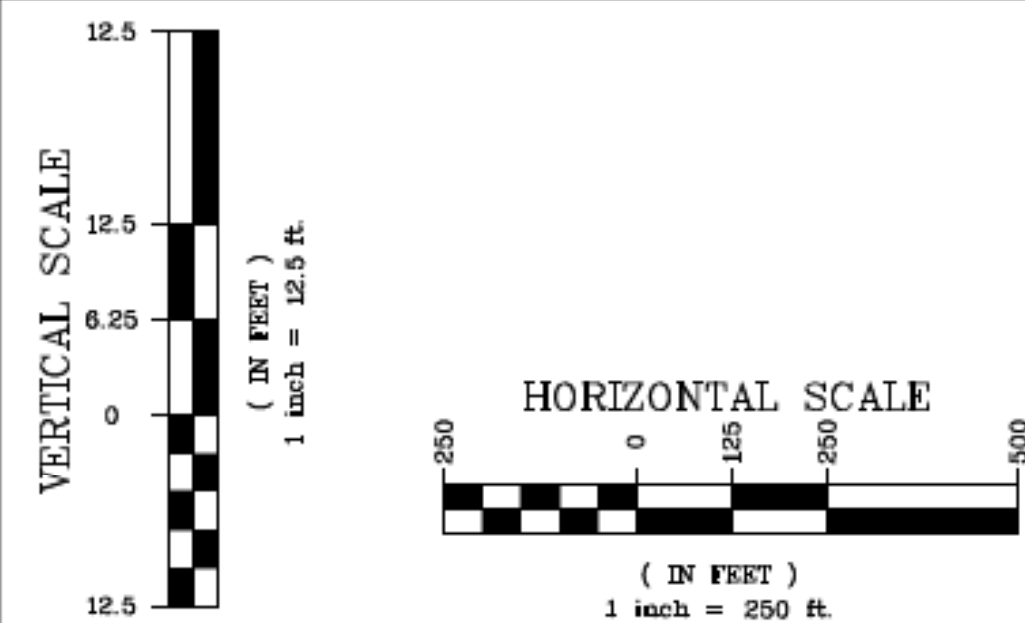

Olin Hydrographic Solutions, inc.
 2900 Calusa St, Miami, Florida, 33133
 16334 Port Dickenson, Jupiter, Florida, 33468
 Consulting Engineering, Surveying & Mapping, and Environmental Services
 Phone: (305) 619-2800 Fax: (305) 860-4411 LB # 7999 CA # 26050

PROJECT 2018 MIAMI-DADE COUNTY
 ANNUAL MONITORING PROJECT



SURVEY TITLE TOPOGRAPHIC AND HYDROGRAPHIC SURVEYS

PROJECT INFORMATION

OHS JOB NO: 18-017

RELEASE DATE: APRIL 19, 2019

DRAWN BY: JE





APPROVED BY: TM

SHEET


CROSS SECTIONS

PAGE

50

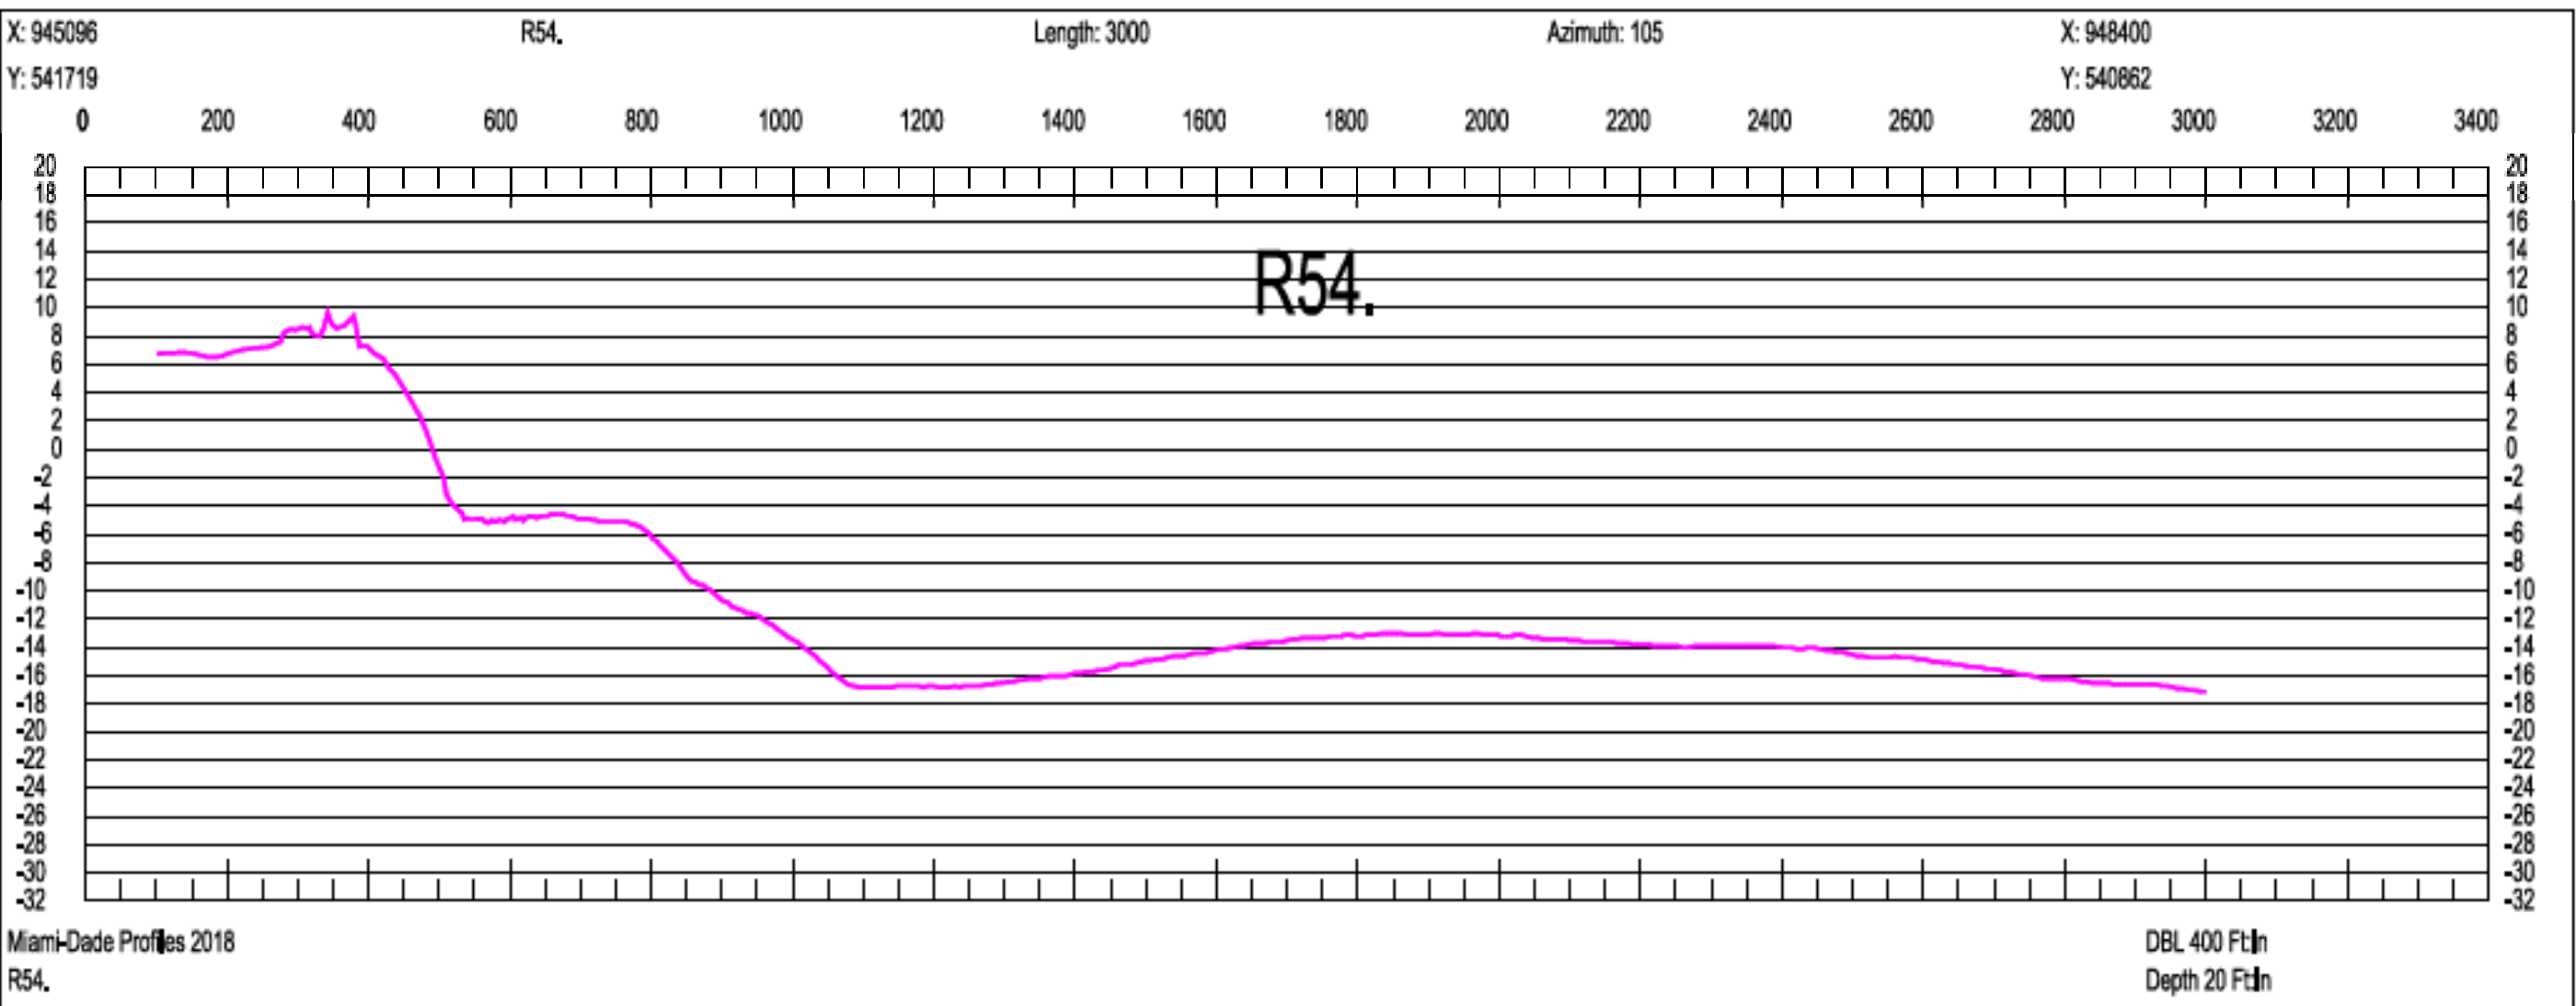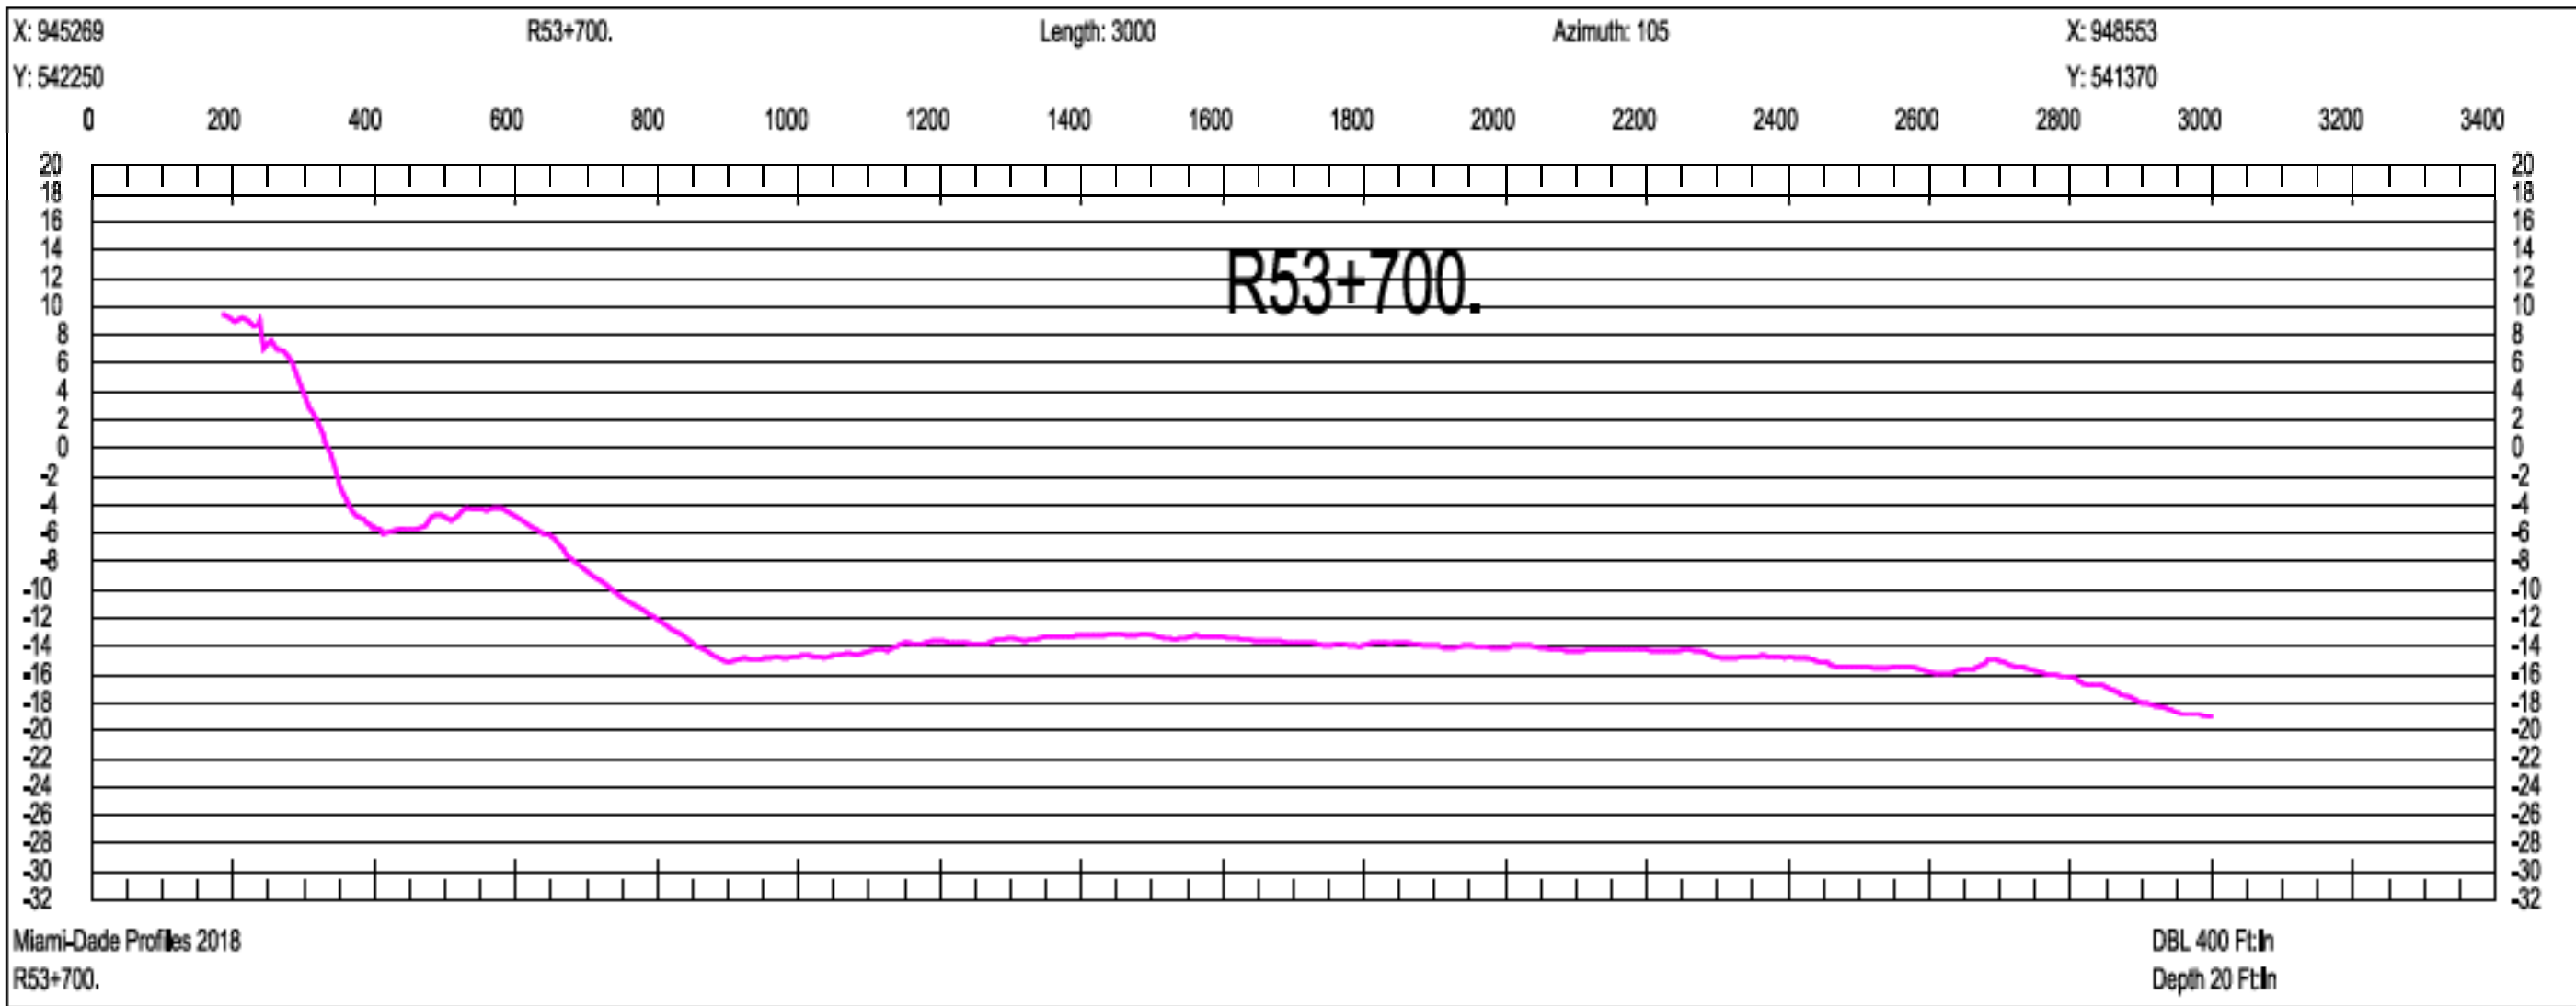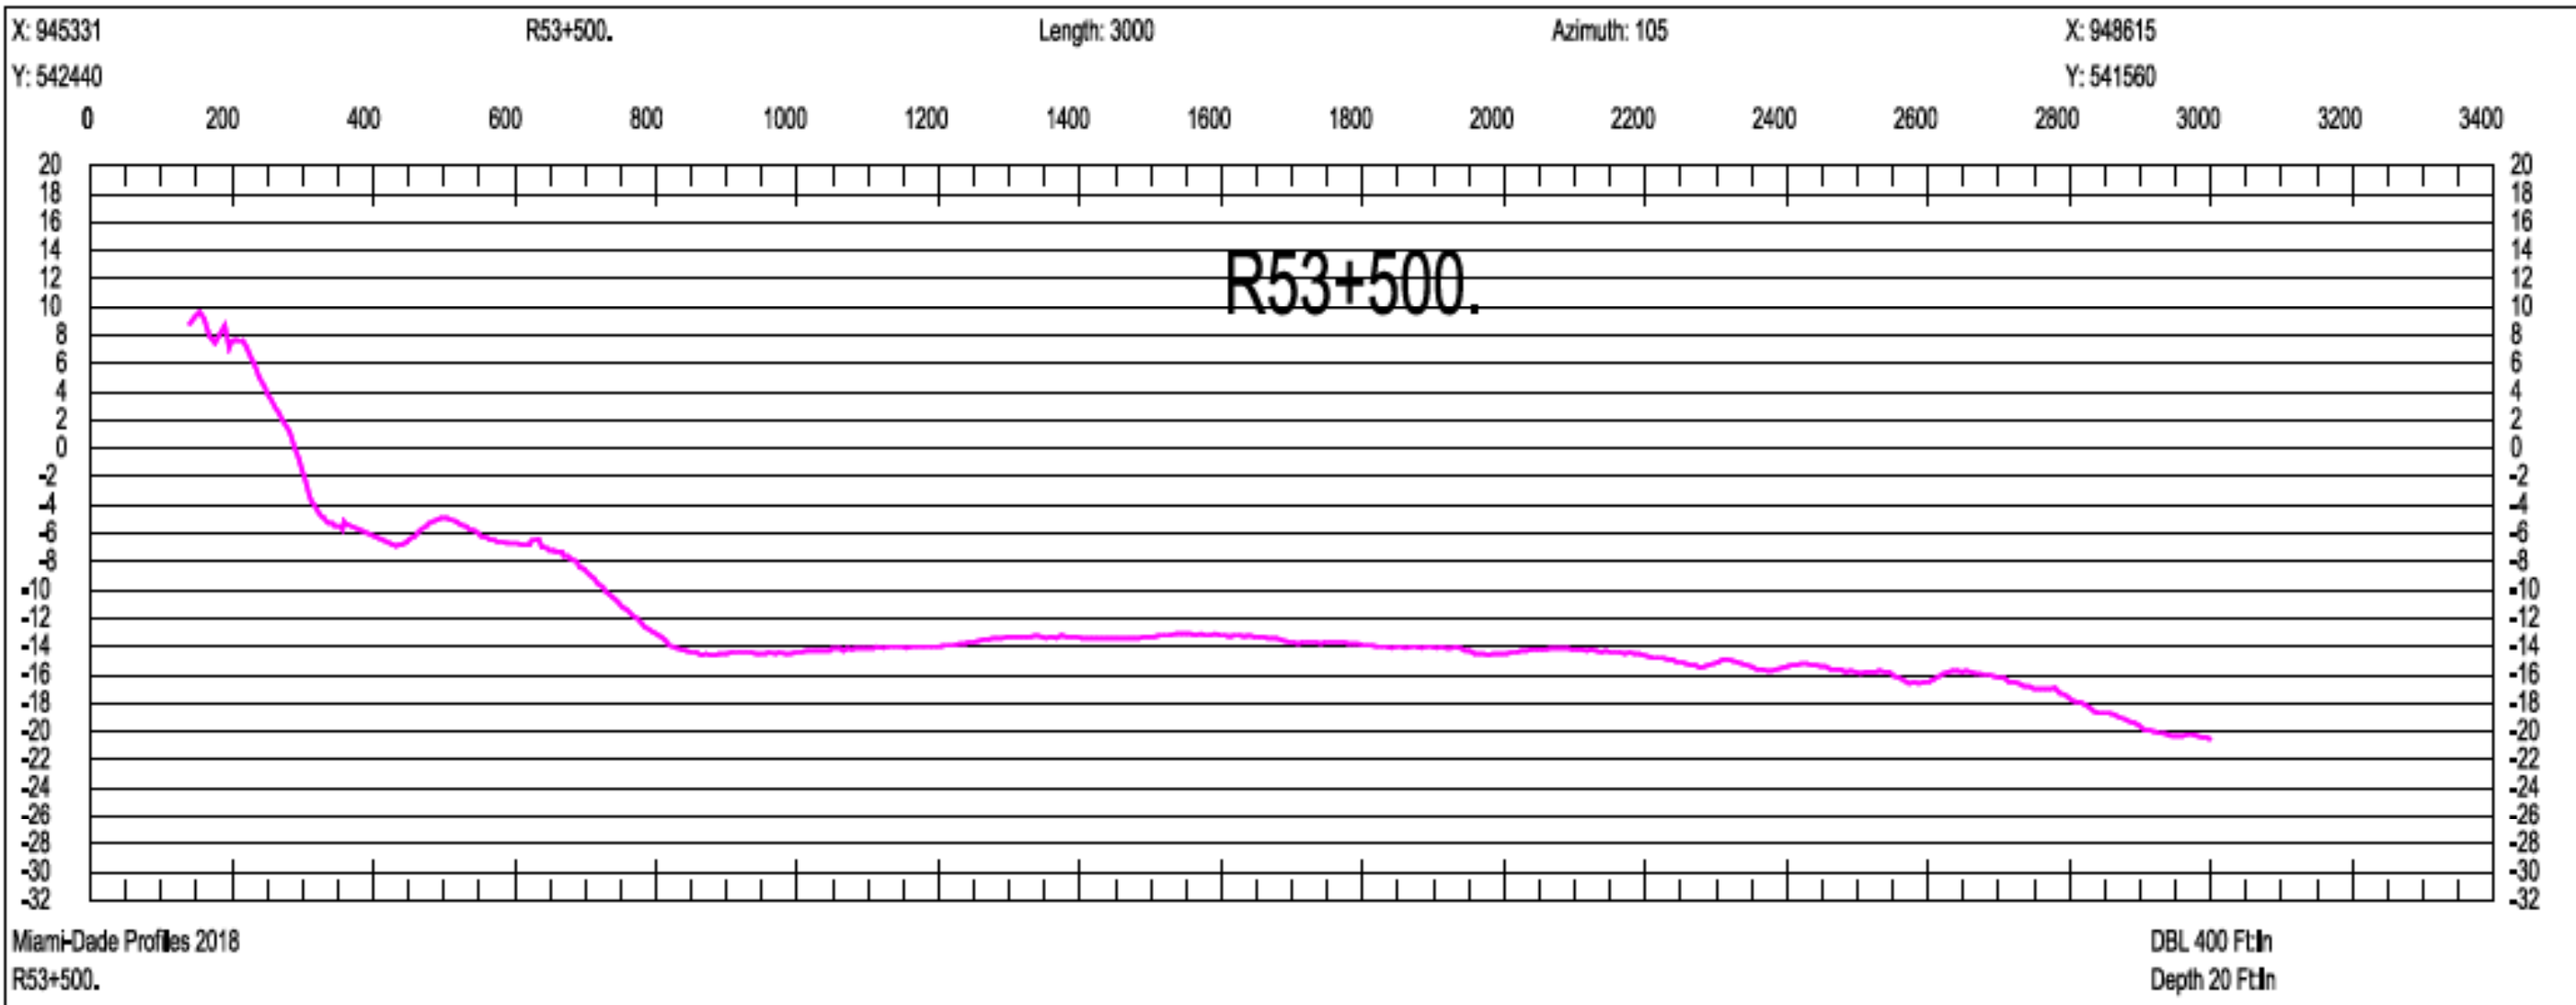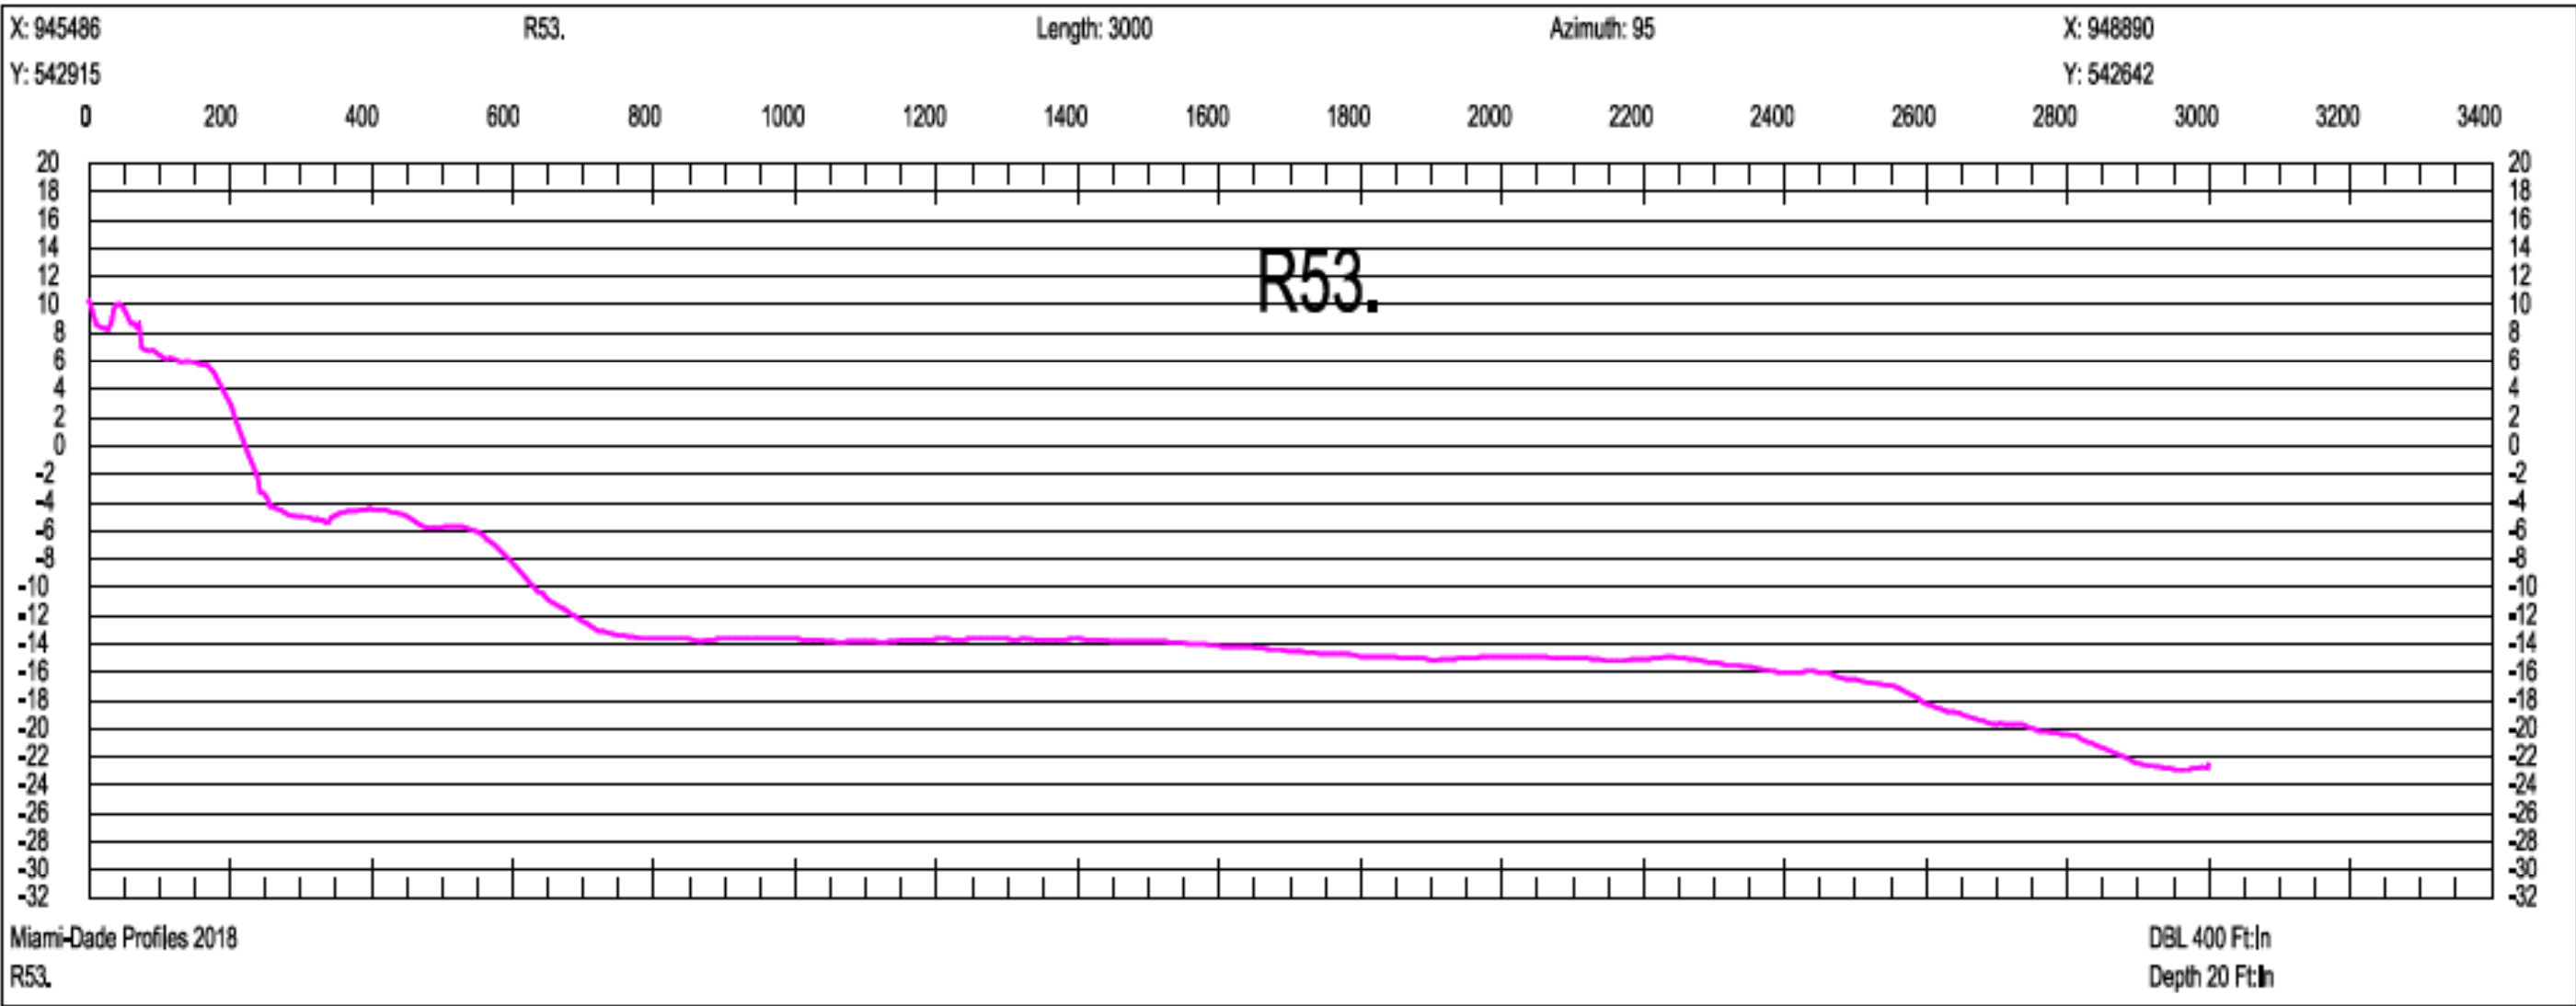

SCALE ONLY CORRECT ON A 24"x36" SHEET

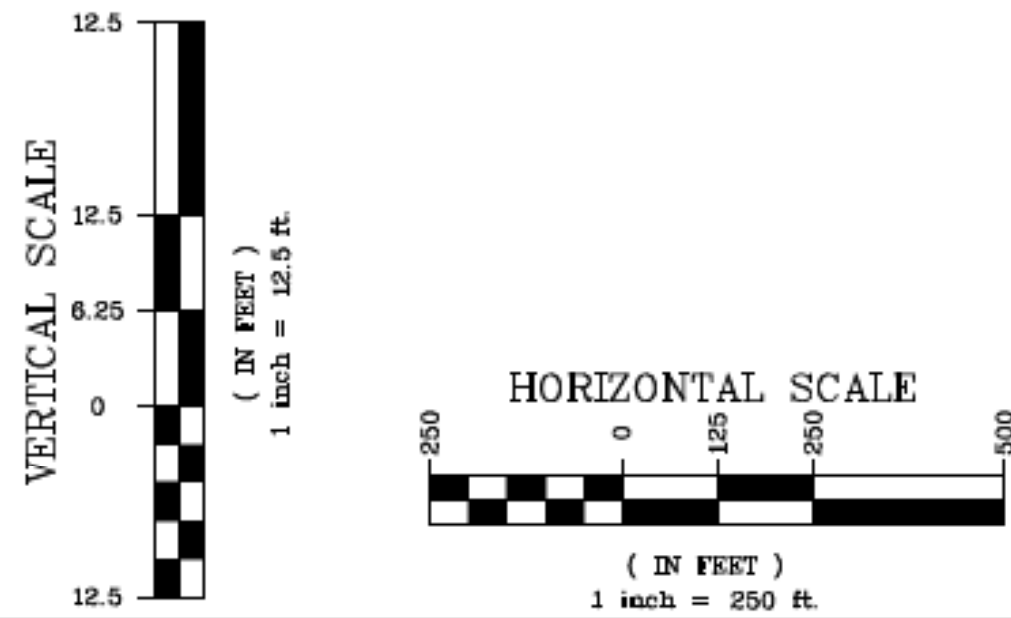

Olin Hydrographic Solutions, inc.
2900 Calusa St, Miami, Florida, 33133
16334 Port Dickenson, Jupiter, Florida, 33468
Consulting Engineering, Surveying & Mapping, and Environmental Services
Phone: (305) 619-2800 Fax: (305) 860-4411 LB # 7999 CA # 26050

PROJECT 2018 MIAMI-DADE COUNTY
ANNUAL MONITORING PROJECT



SURVEY TITLE TOPOGRAPHIC AND HYDROGRAPHIC SURVEYS

PROJECT INFORMATION

OHS JOB NO: 18-017

RELEASE DATE: APRIL 19, 2019

DRAWN BY: JE





APPROVED BY: TM

SHEET


CROSS SECTIONS

PAGE

51

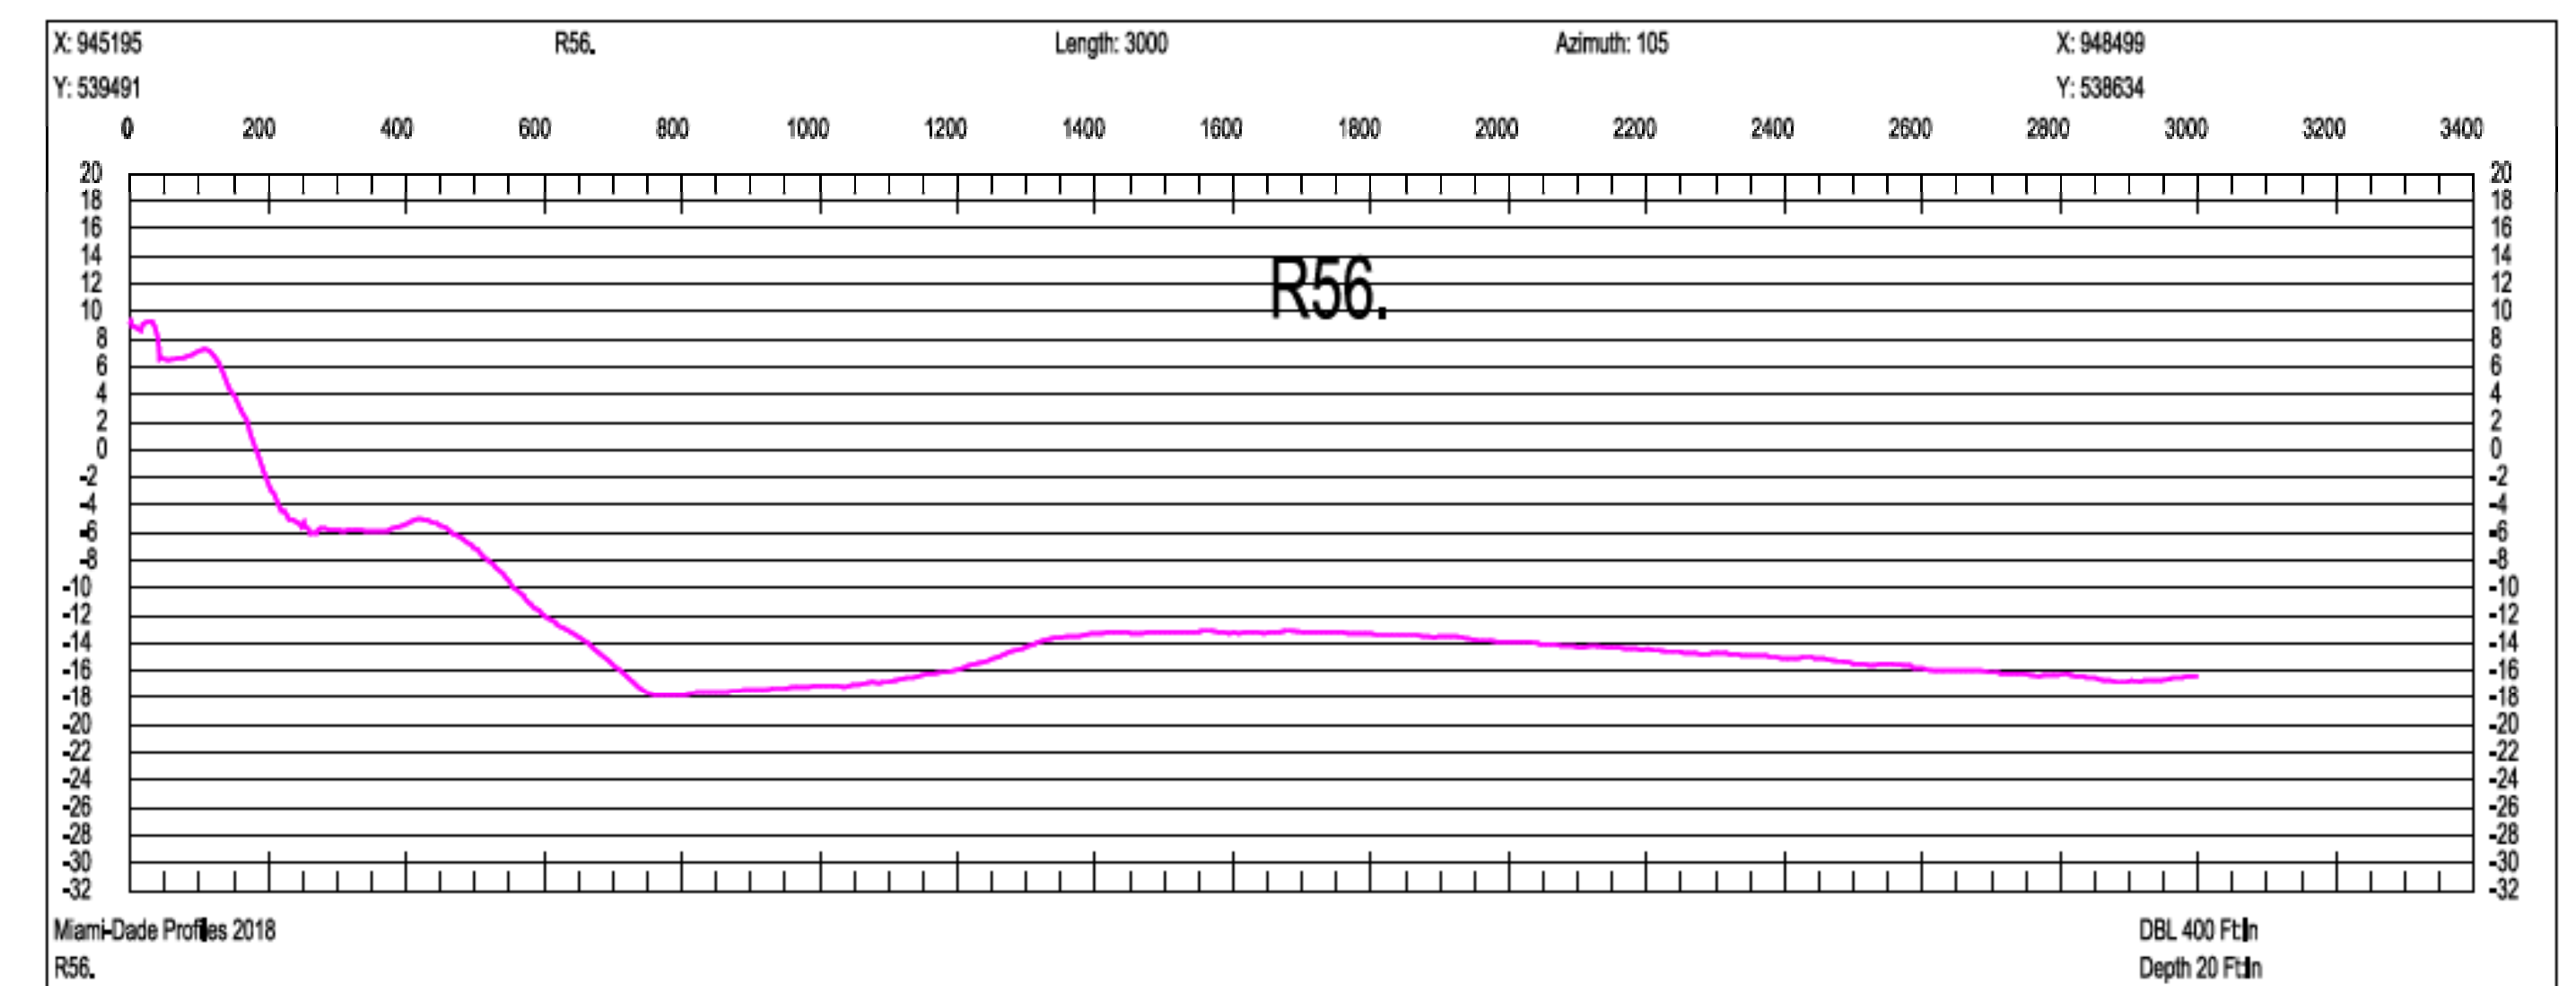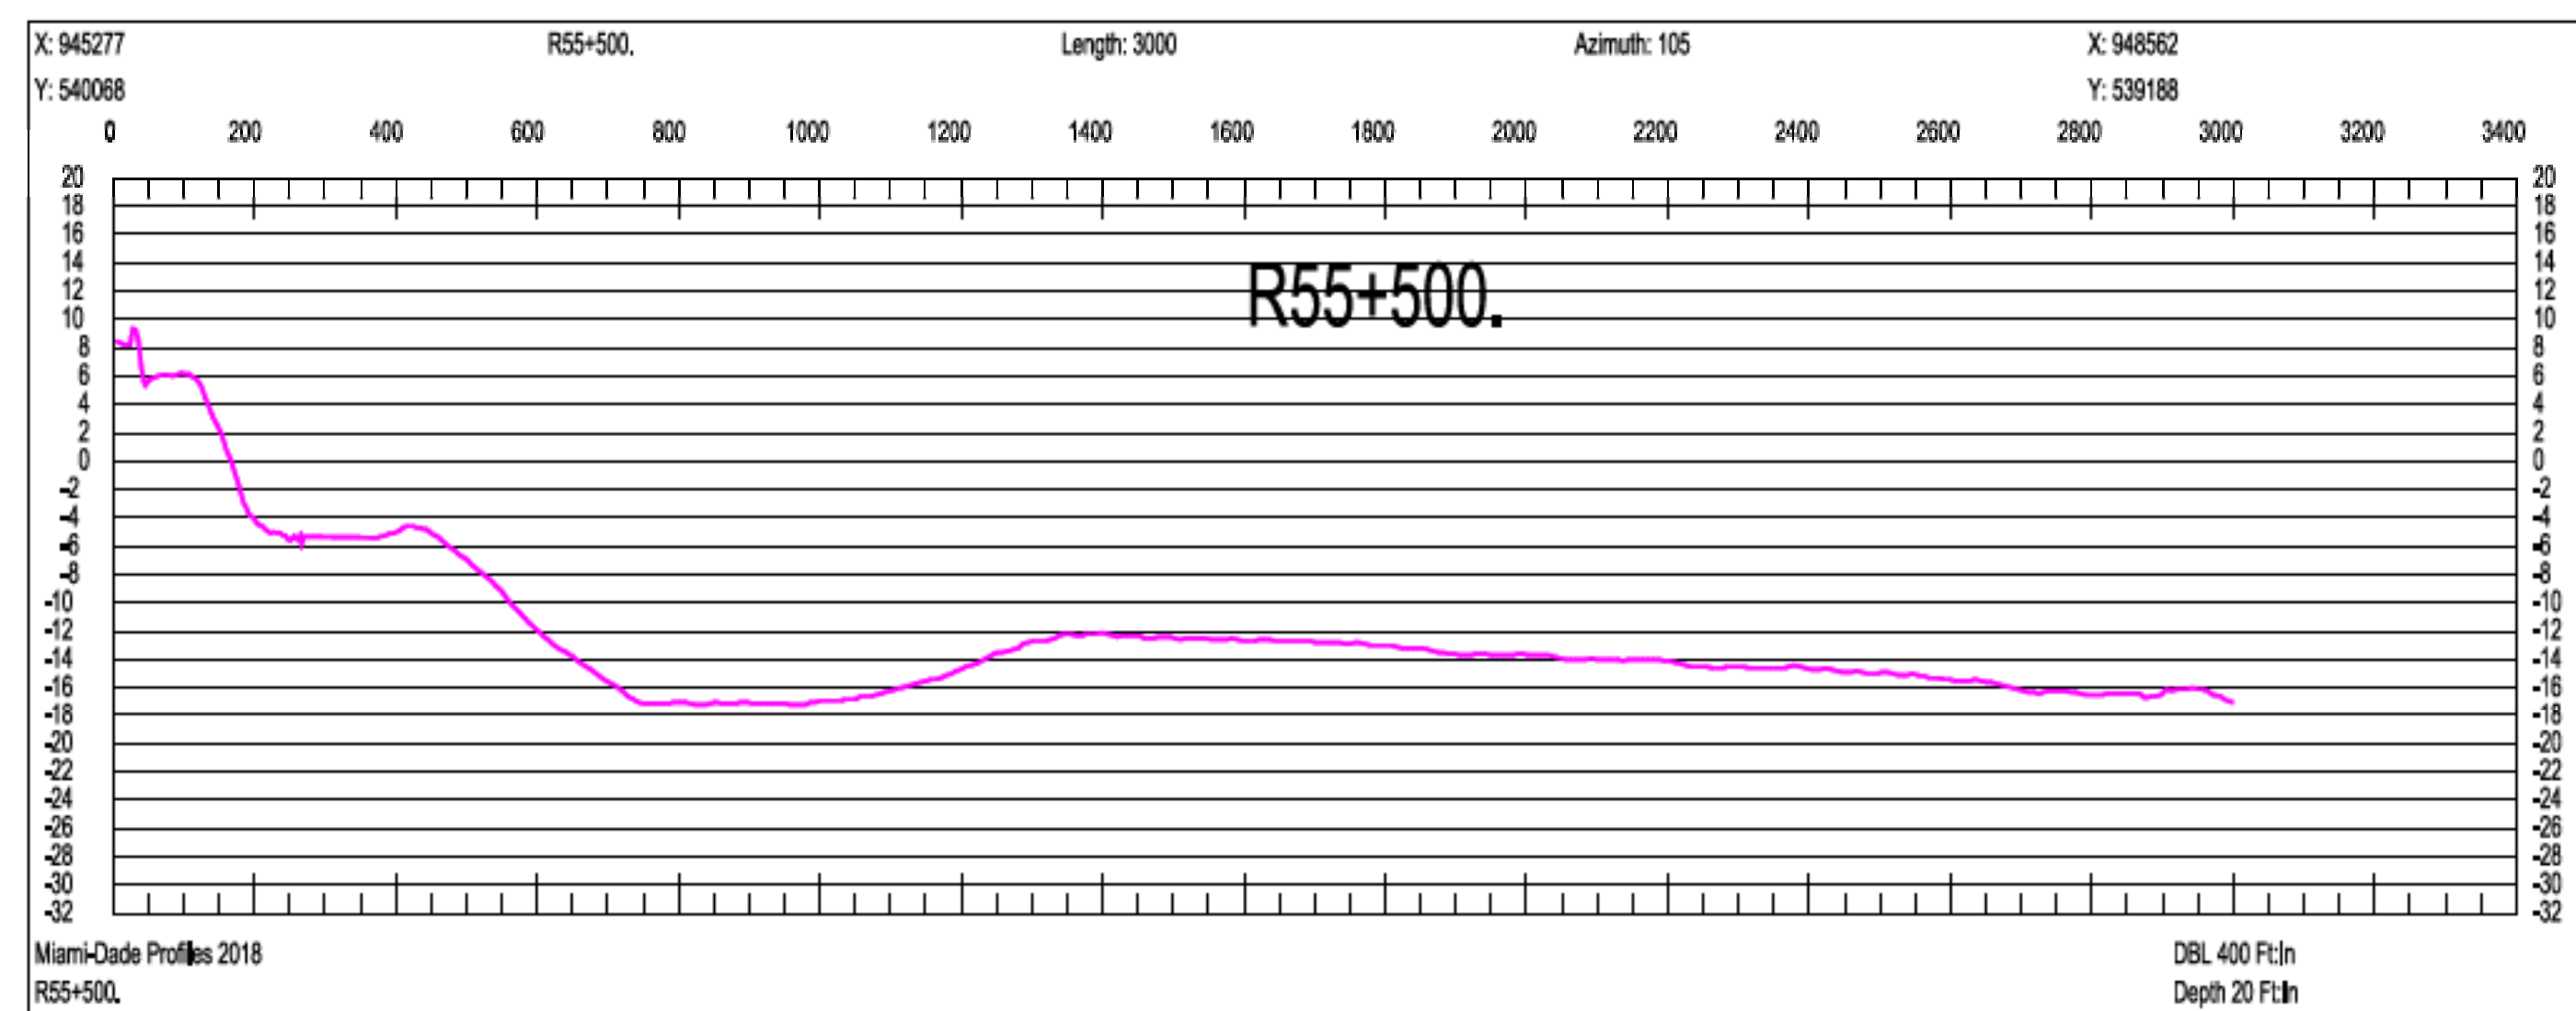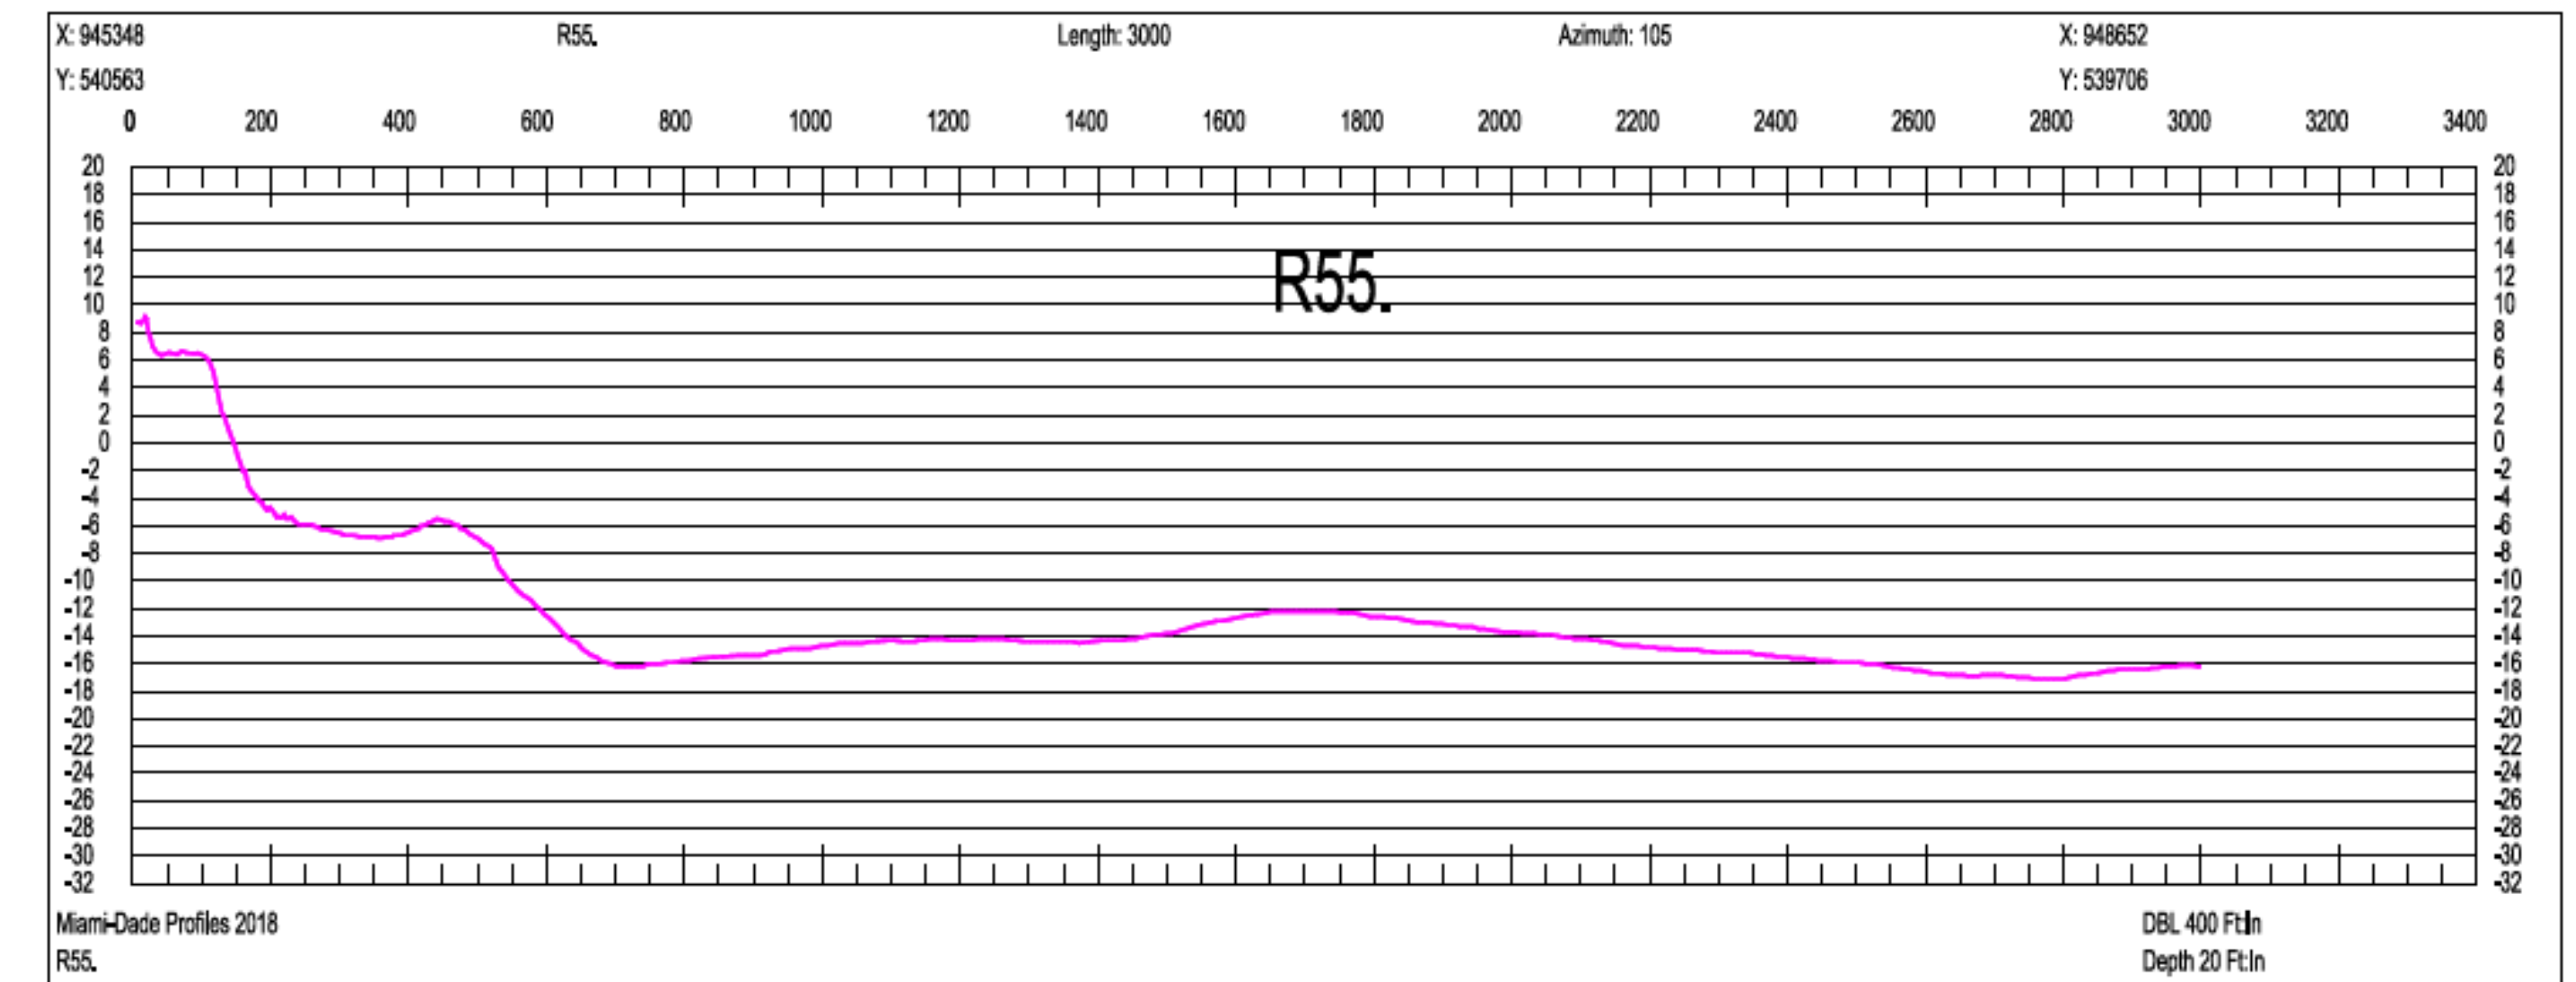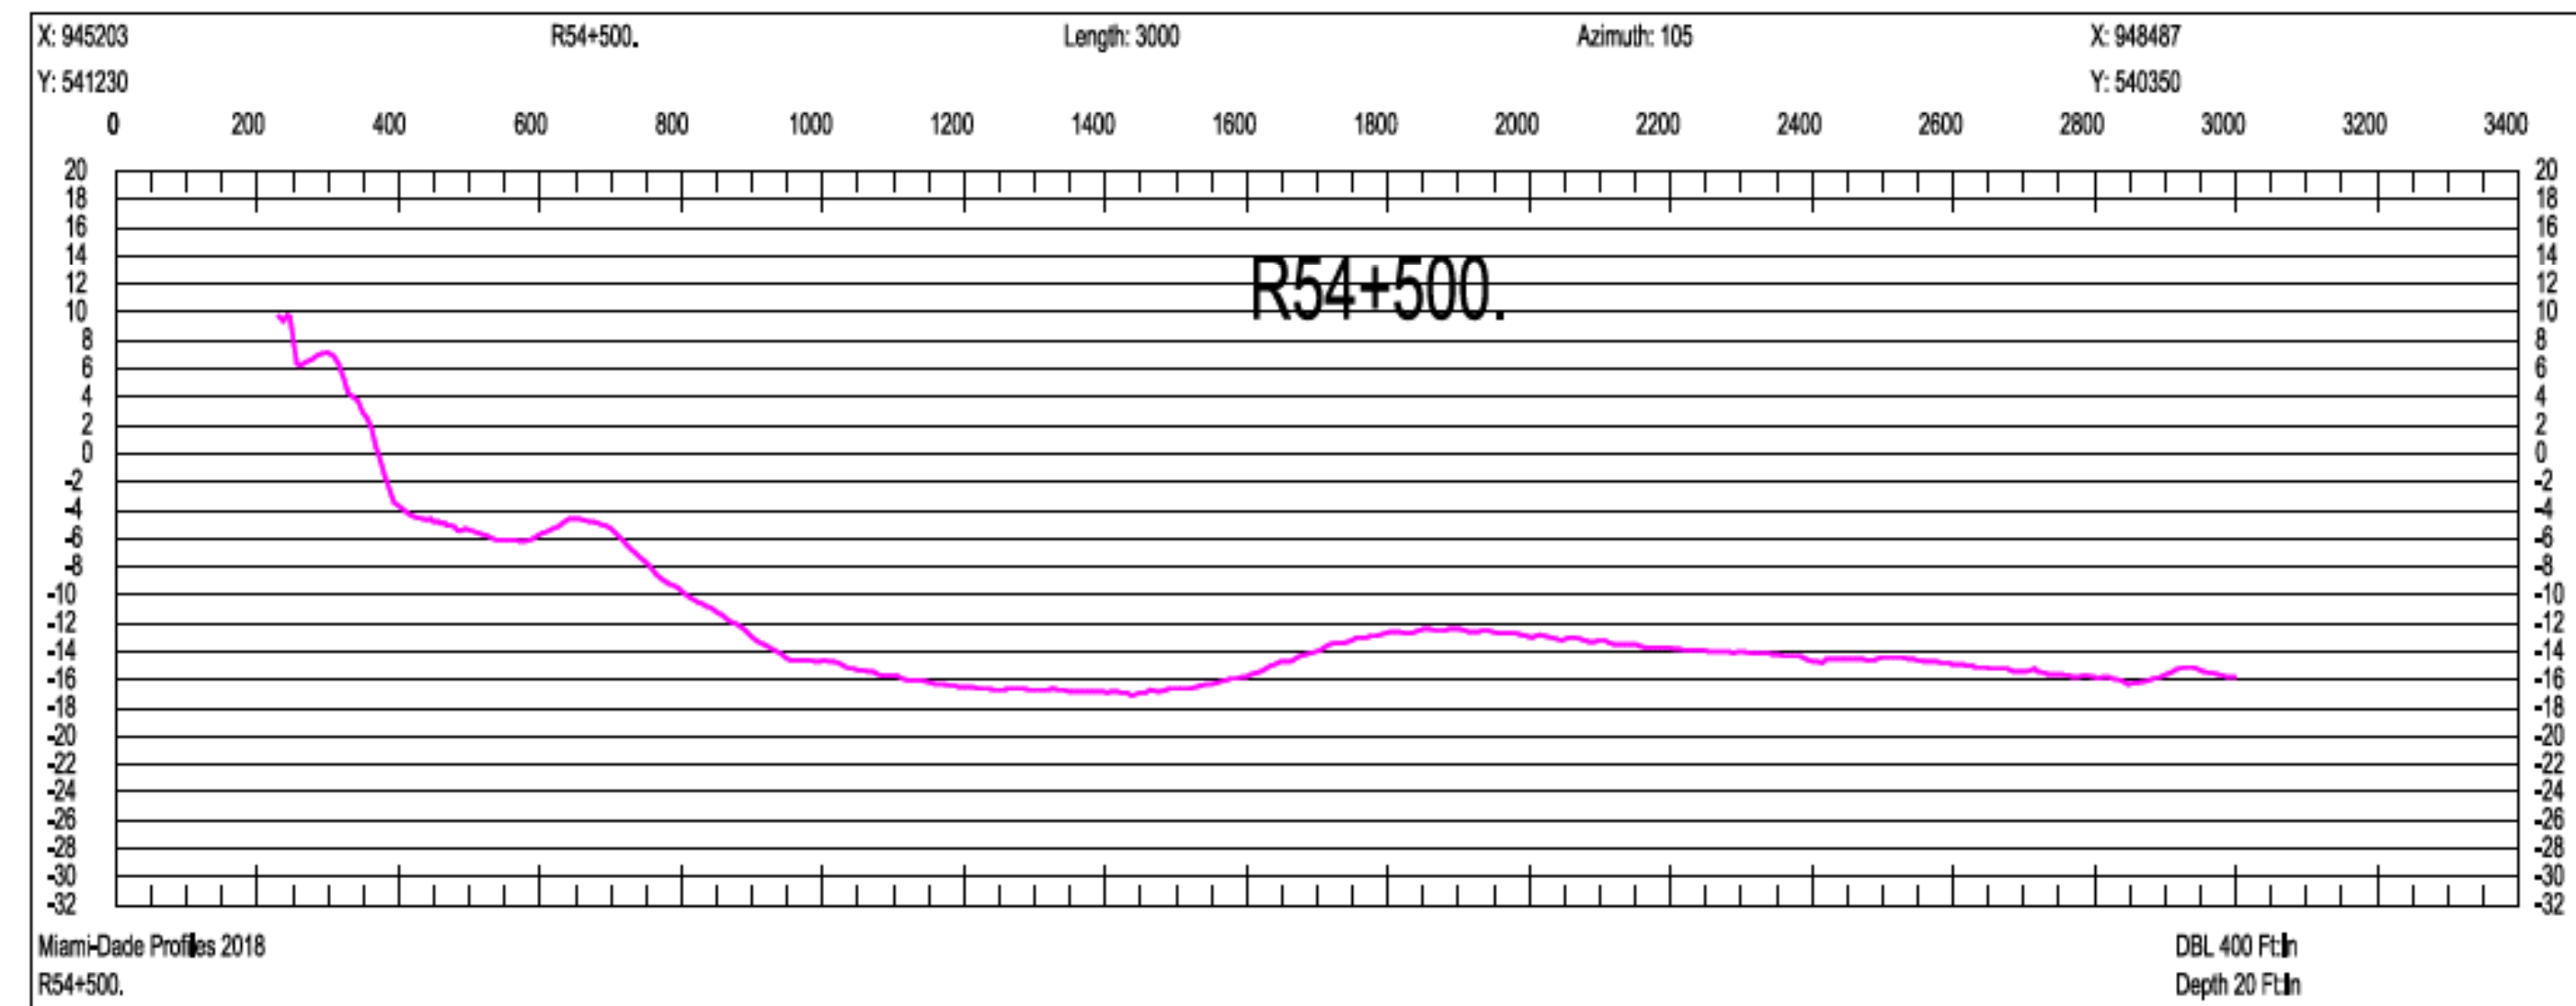

SCALE ONLY CORRECT ON A 24"x36" SHEET

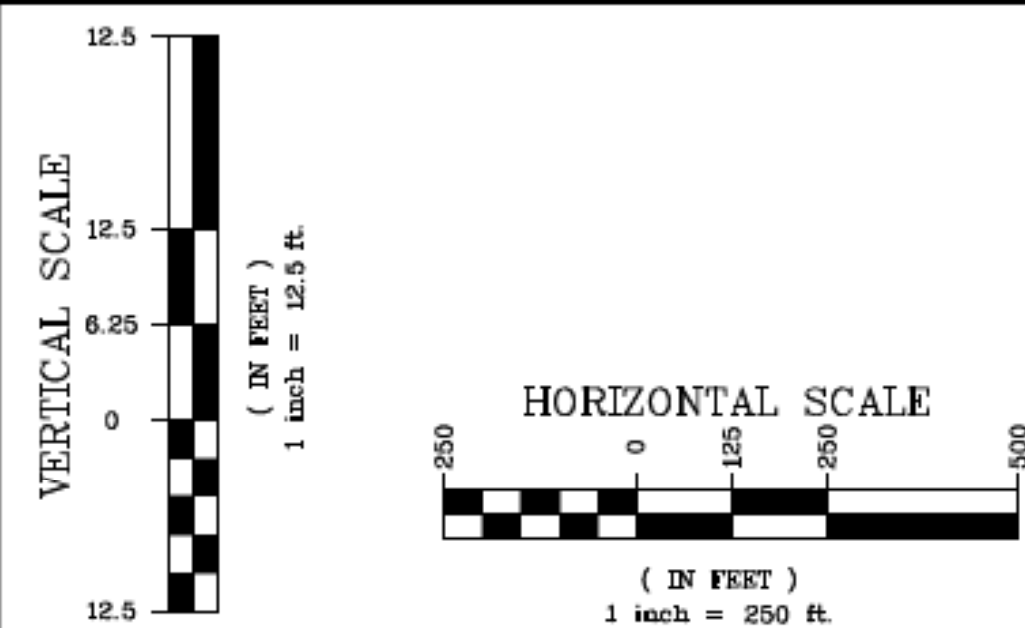

Olin Hydrographic Solutions, inc.
2900 Calusa St, Miami, Florida, 33133
16334 Port Dickenson, Jupiter, Florida, 33468
Consulting Engineering, Surveying & Mapping, and Environmental Services
Phone: (305) 619-2800 Fax: (305) 860-4411 LB # 7999 CA # 26050

PROJECT 2018 MIAMI-DADE COUNTY
ANNUAL MONITORING PROJECT



SURVEY TITLE TOPOGRAPHIC AND HYDROGRAPHIC SURVEYS

PROJECT INFORMATION

OHS JOB NO: 18-017

RELEASE DATE: APRIL 19, 2019

DRAWN BY: JE





APPROVED BY: TM

SHEET


CROSS SECTIONS

PAGE

52

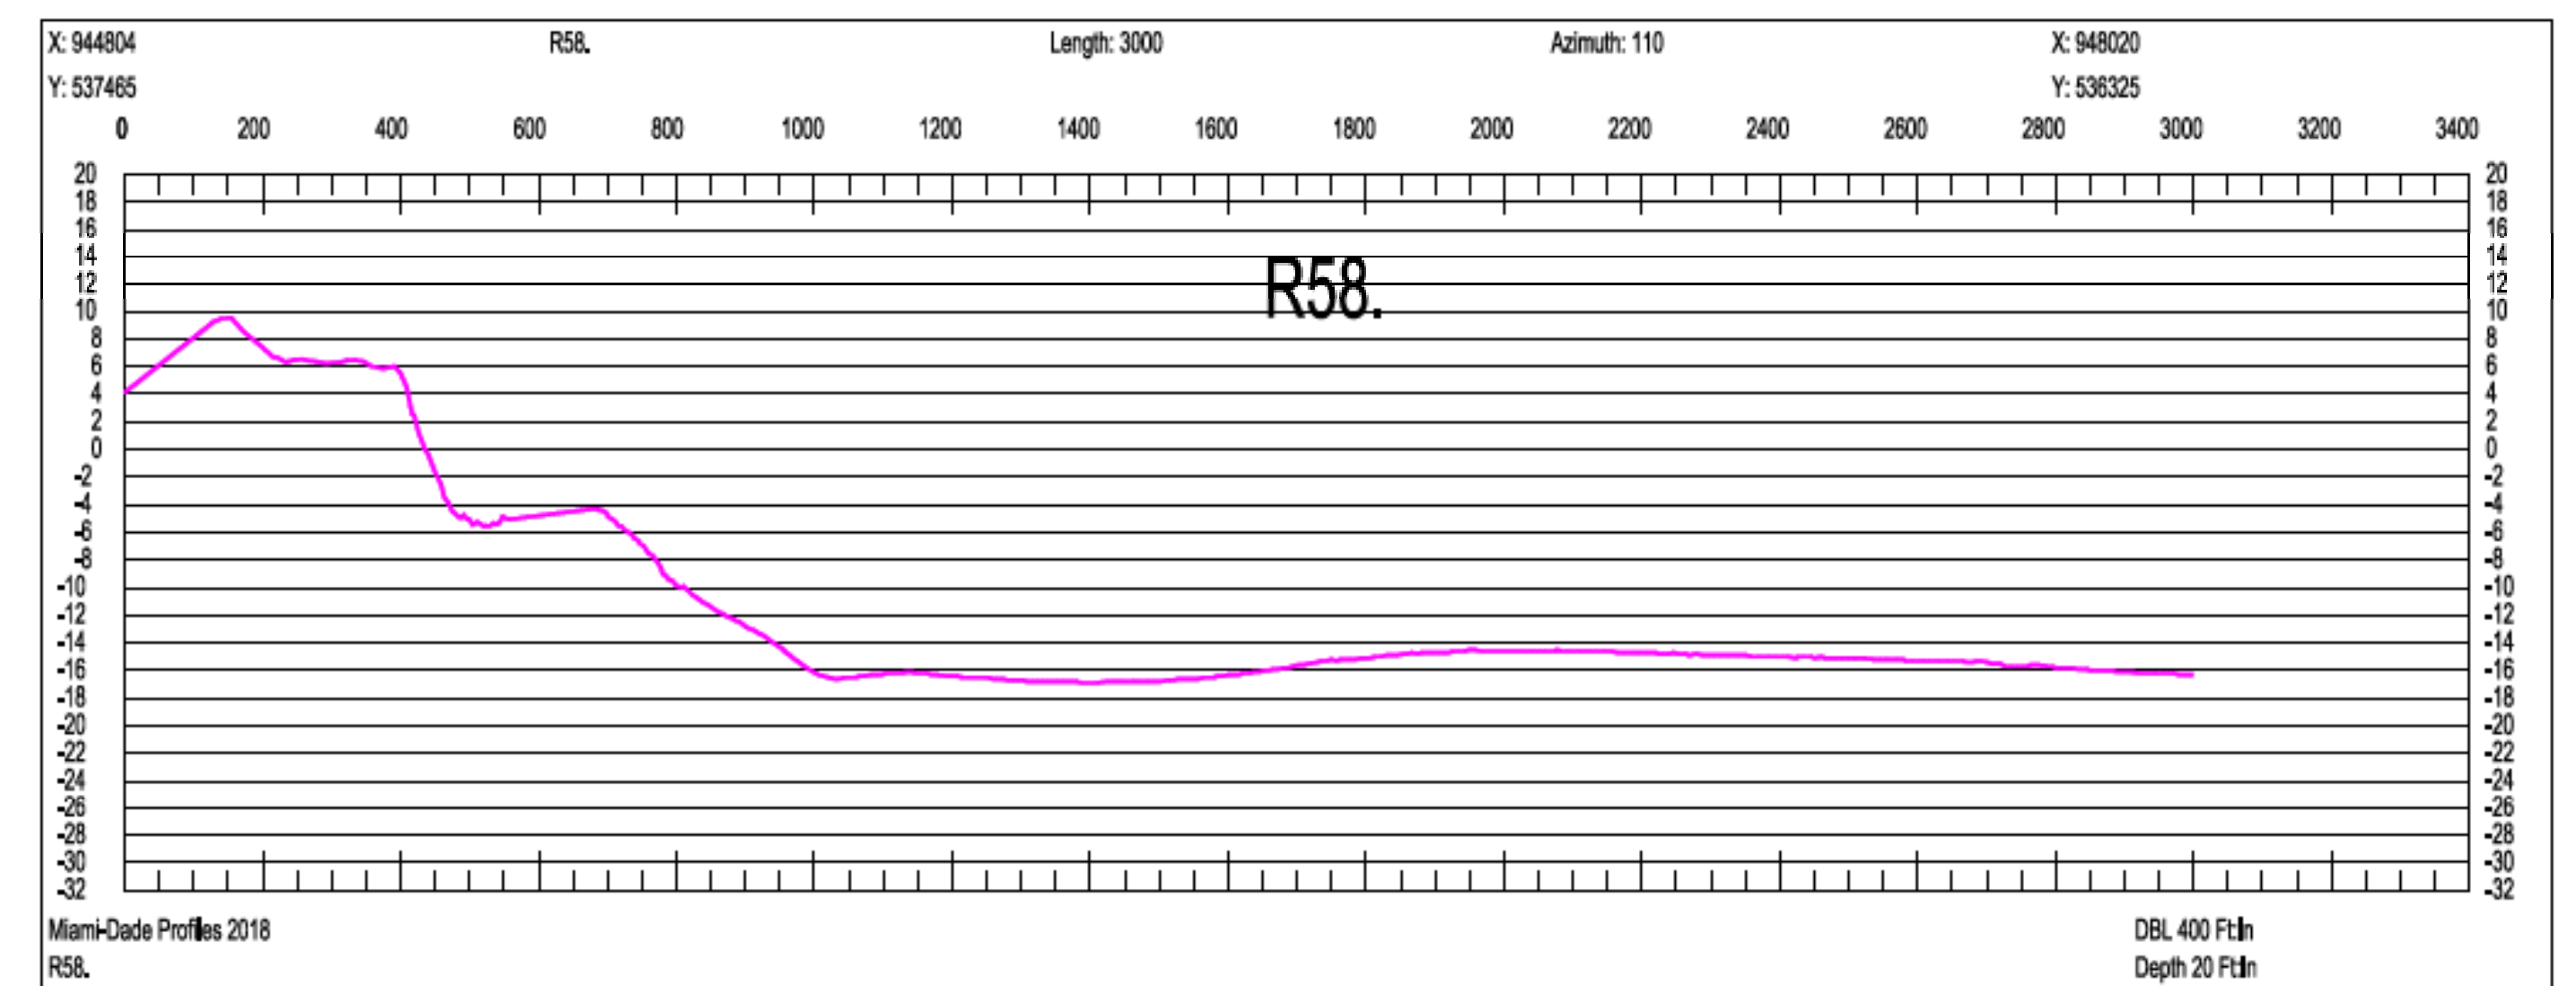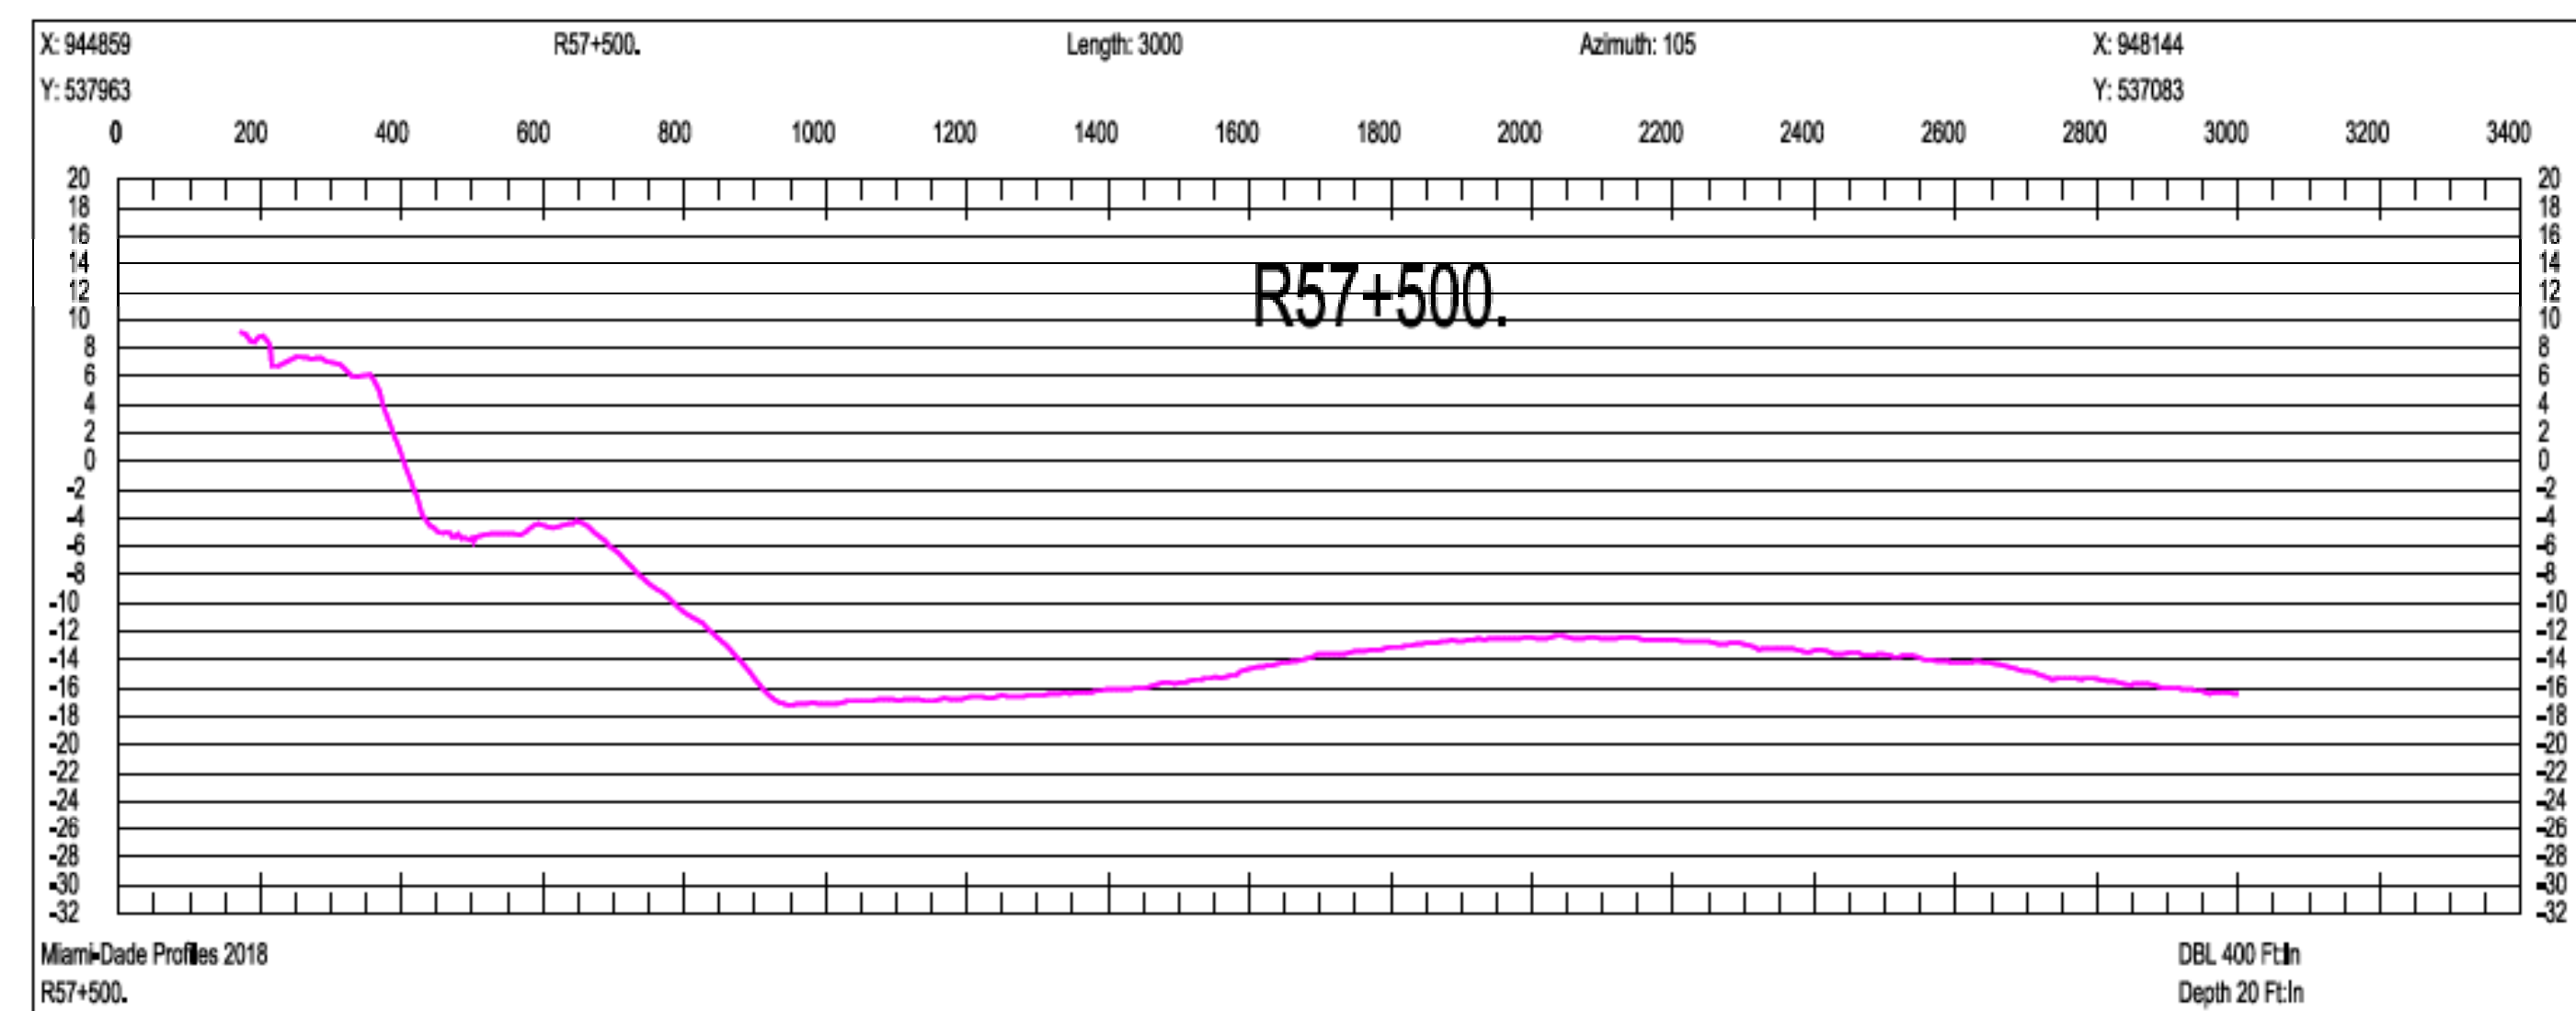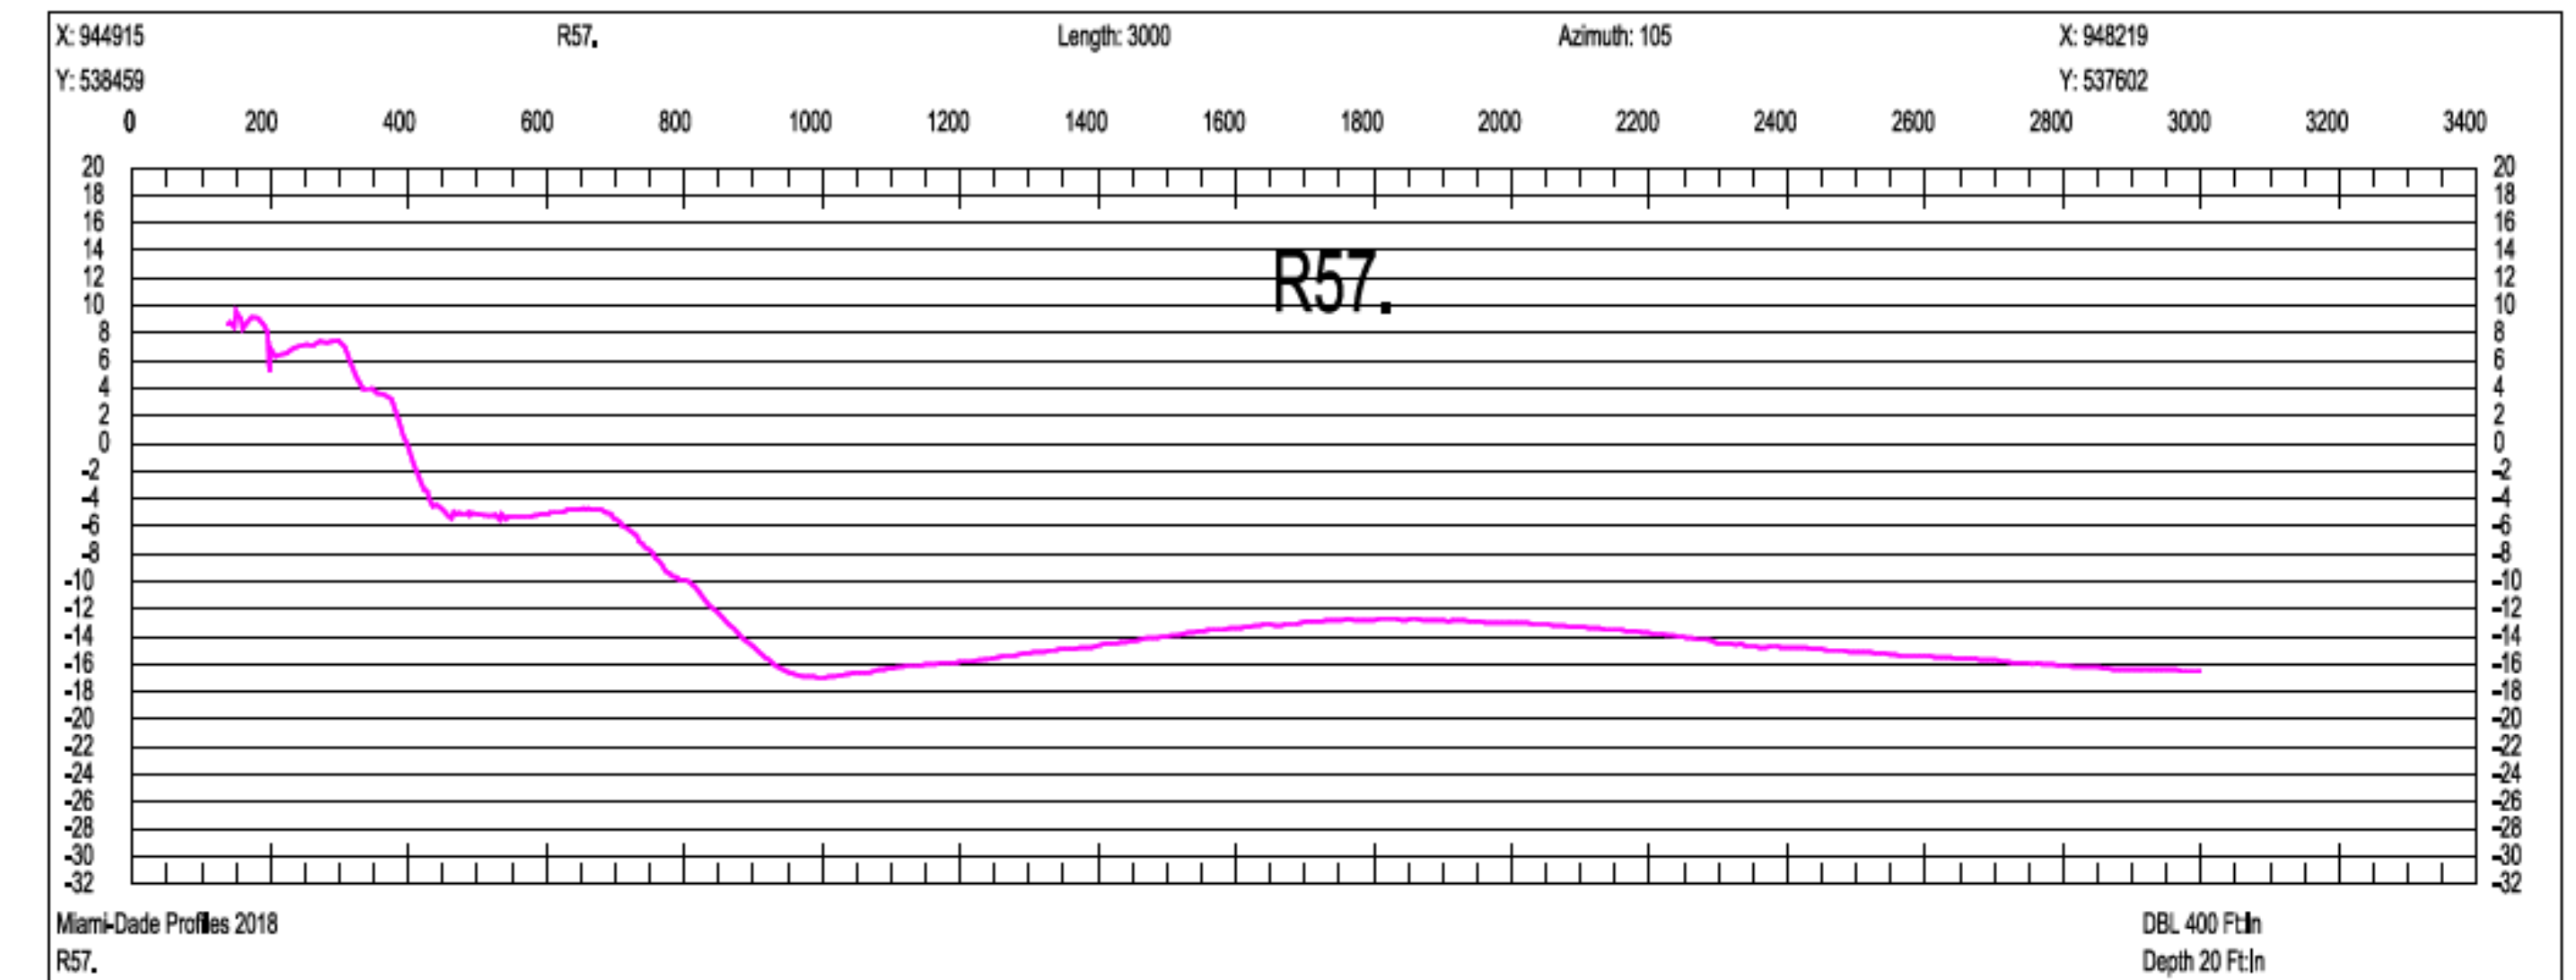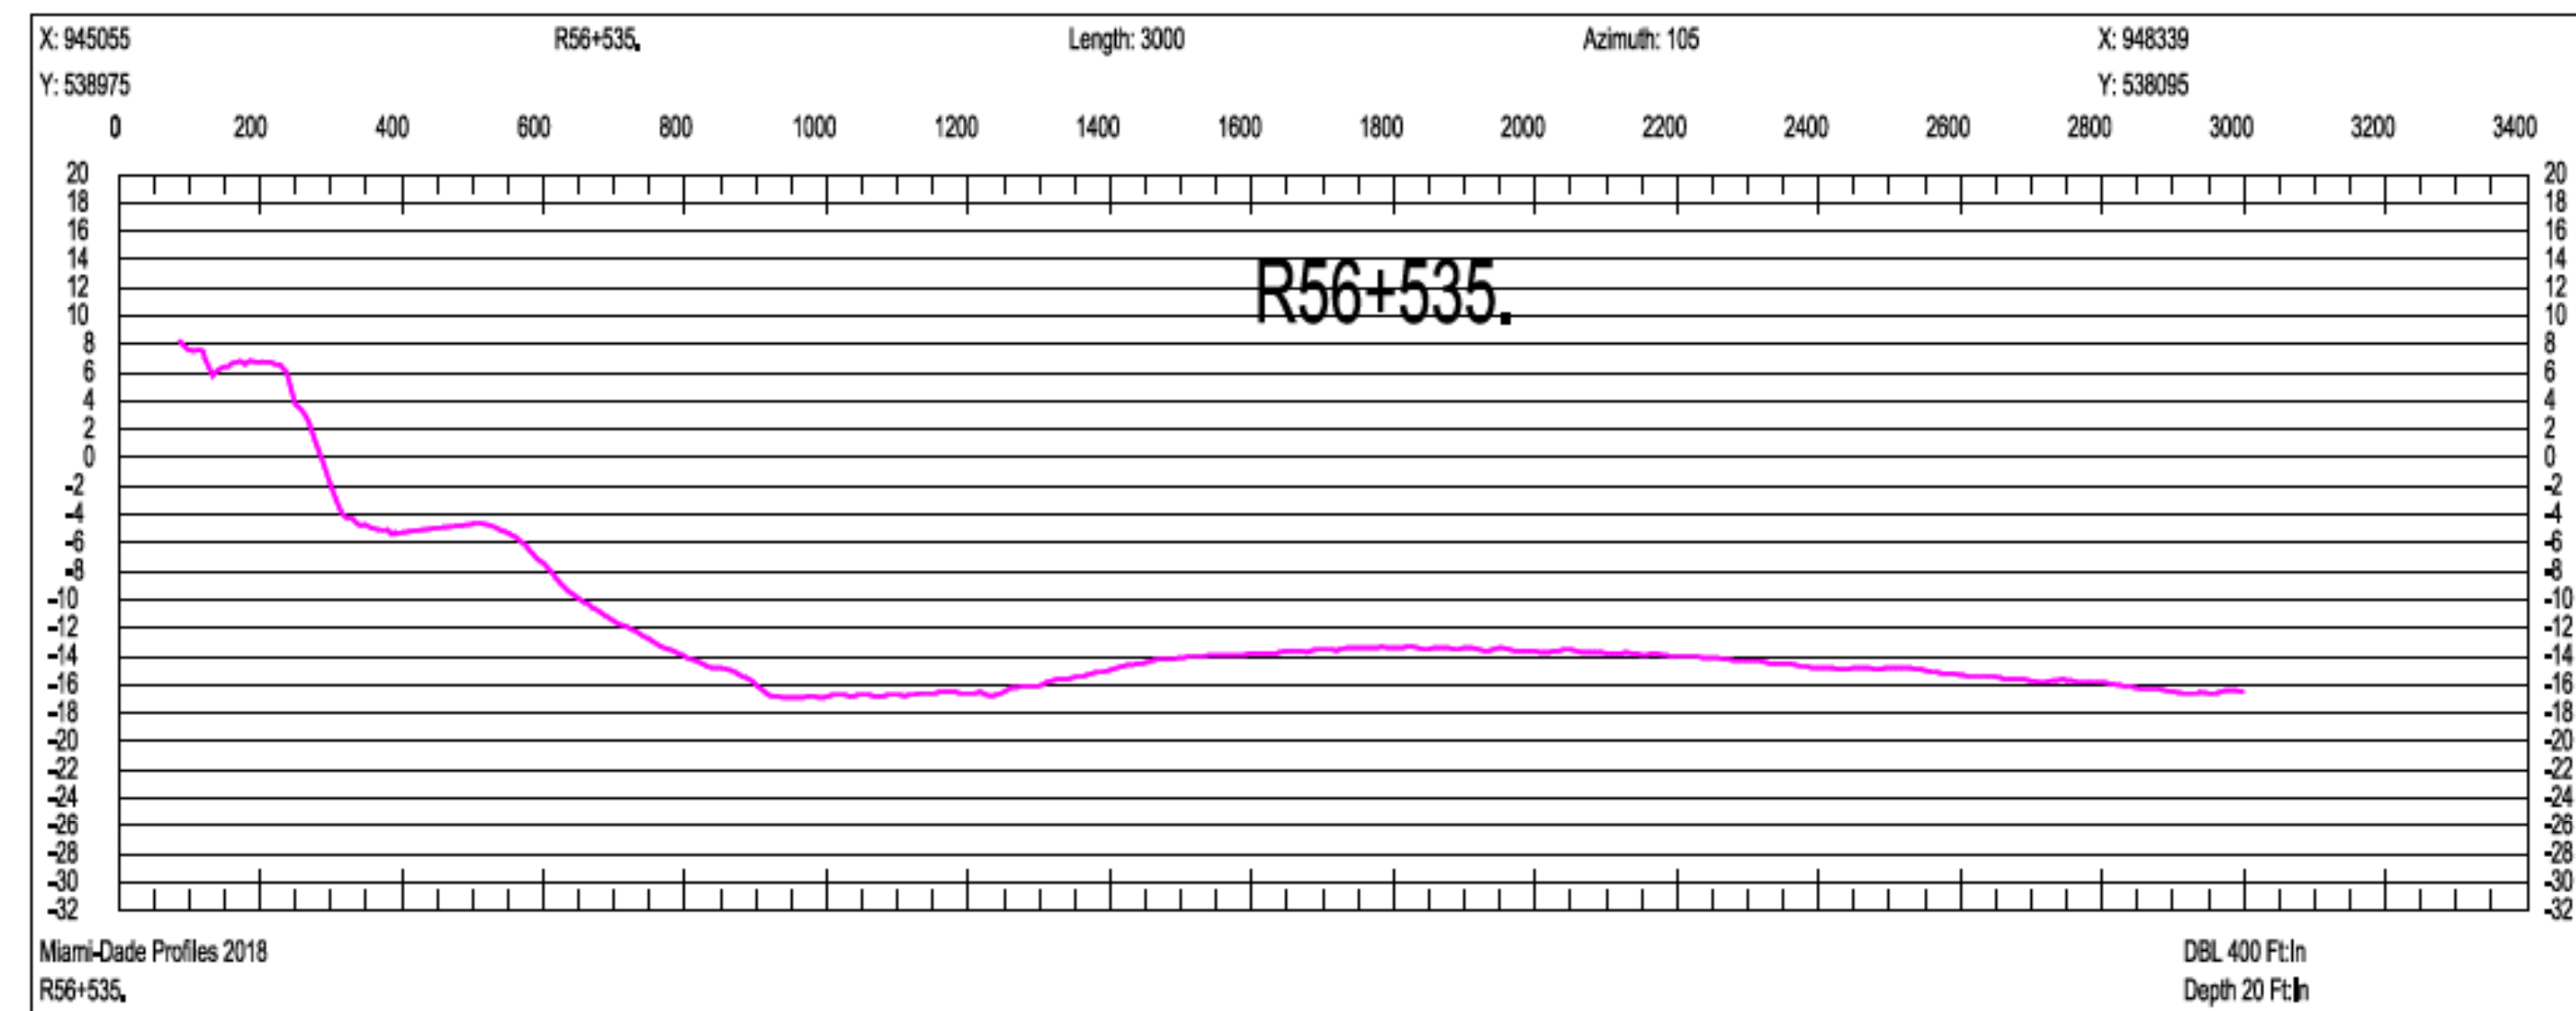

SCALE ONLY CORRECT ON A 24"x36" SHEET

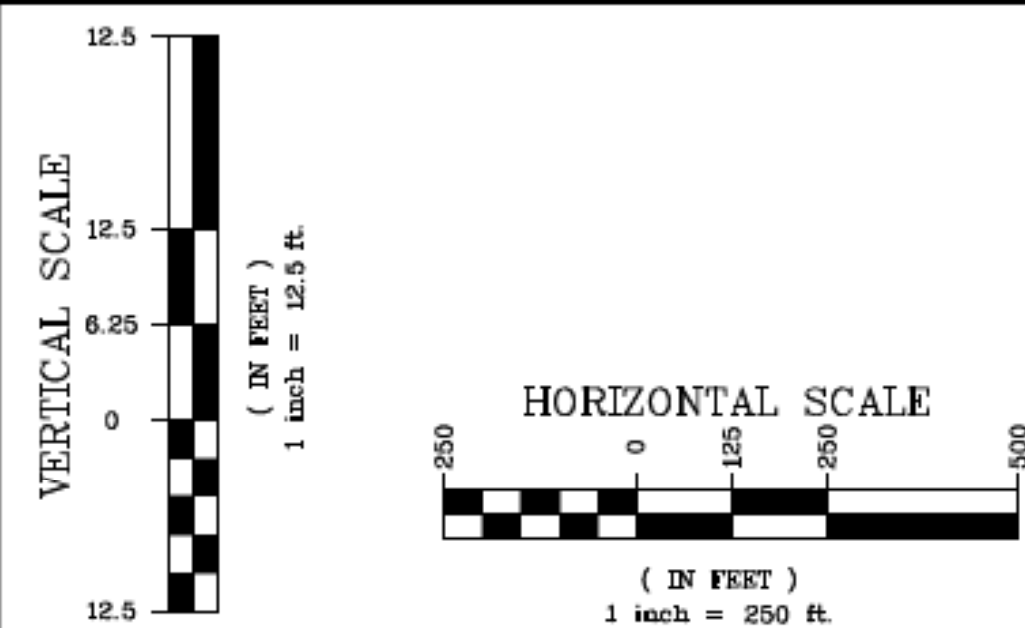

Olin Hydrographic Solutions, inc.
 2900 Calusa St, Miami, Florida, 33133
 16334 Port Dickenson, Jupiter, Florida, 33468
 Consulting Engineering, Surveying & Mapping, and Environmental Services
 Phone: (305) 619-2800 Fax: (305) 860-4411 LB # 7999 CA # 26050

PROJECT 2018 MIAMI-DADE COUNTY
 ANNUAL MONITORING PROJECT



SURVEY TITLE TOPOGRAPHIC AND HYDROGRAPHIC SURVEYS

PROJECT INFORMATION

OHS JOB NO: 18-017

RELEASE DATE: APRIL 19, 2019

DRAWN BY: JE





APPROVED BY: TM

SHEET


CROSS SECTIONS

PAGE

53

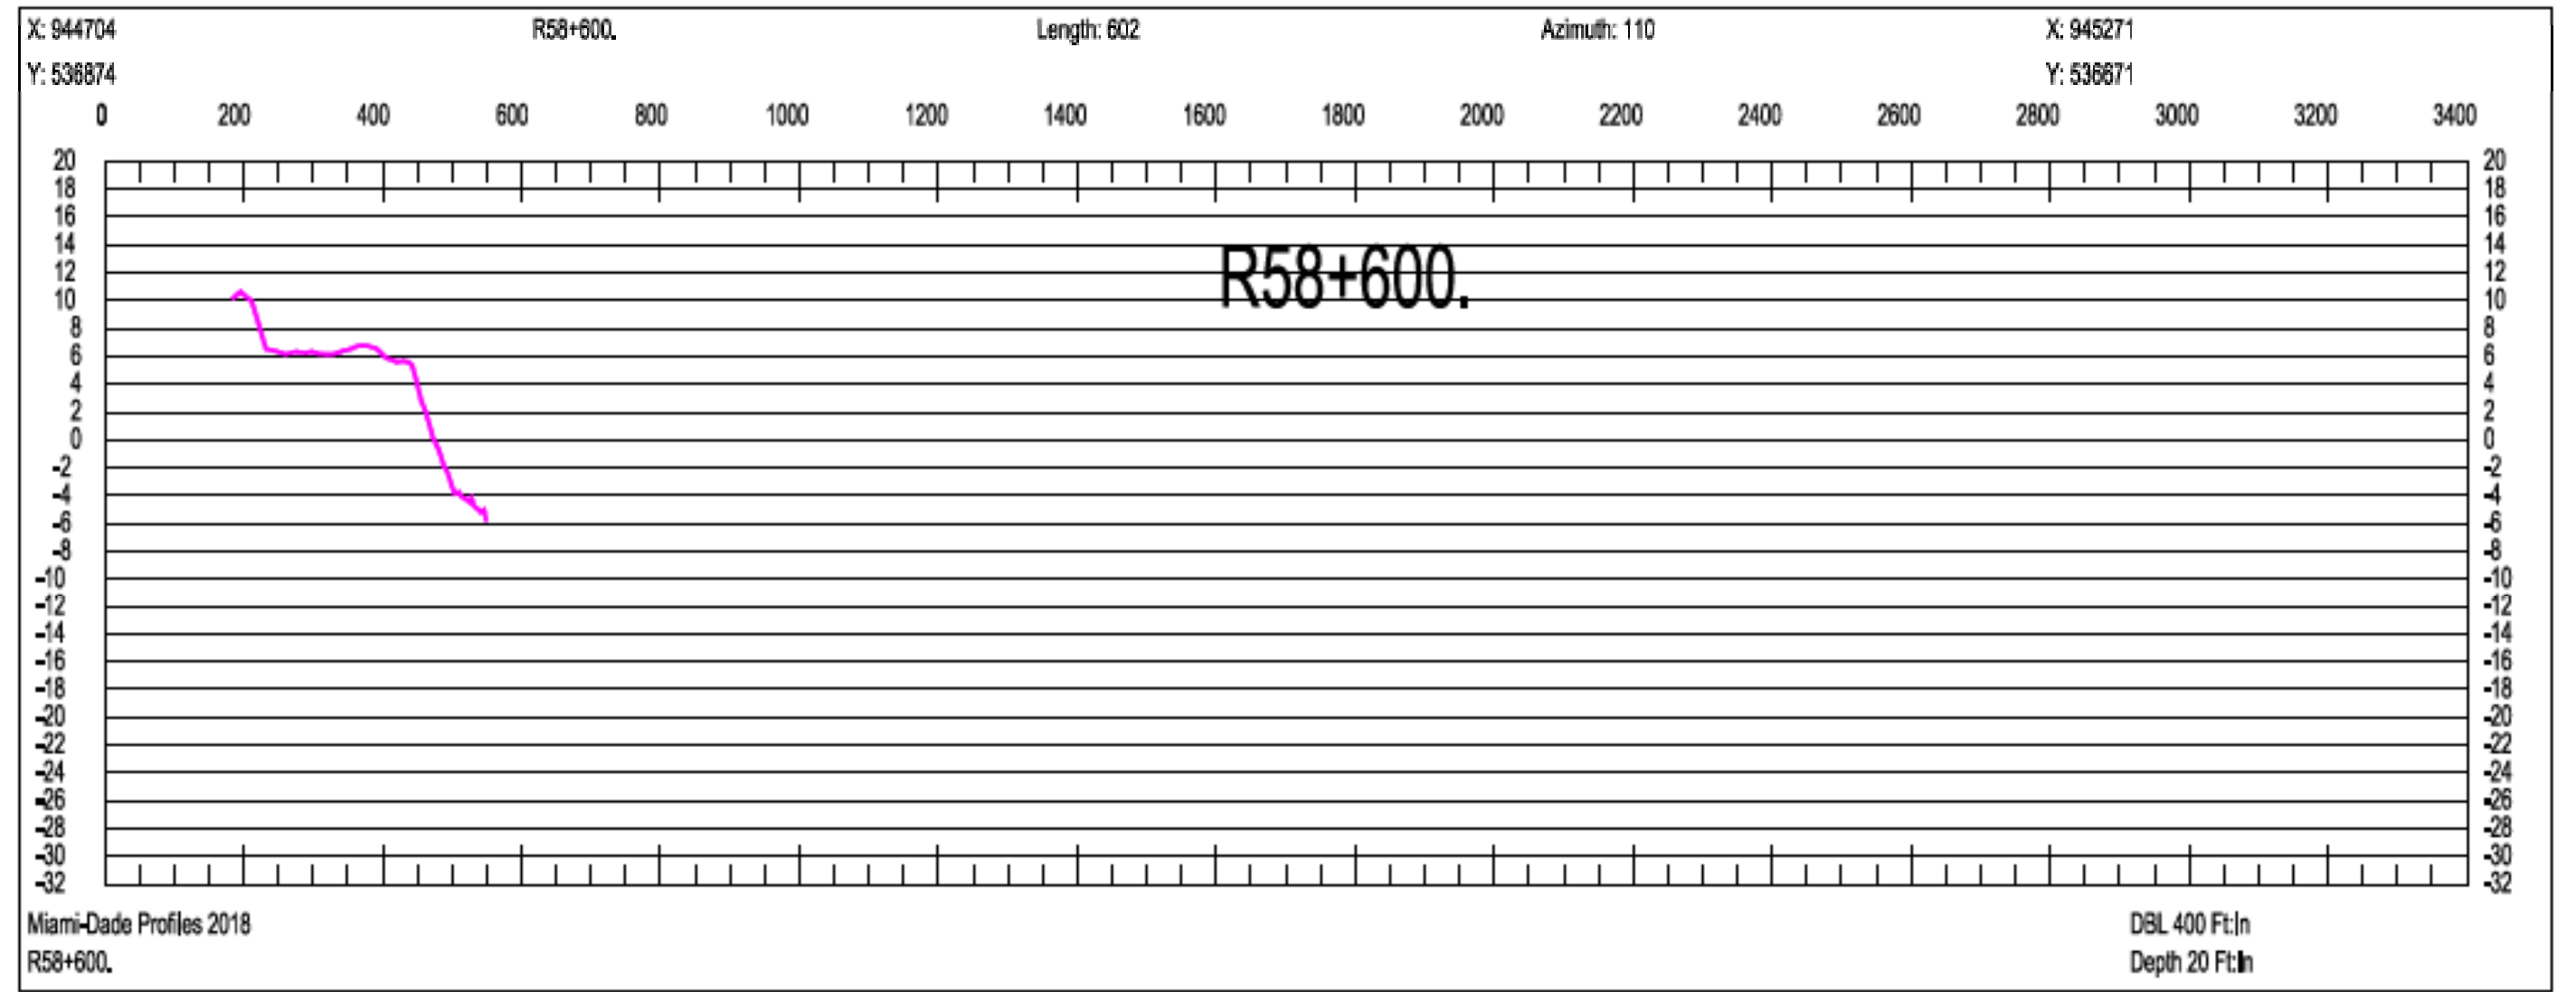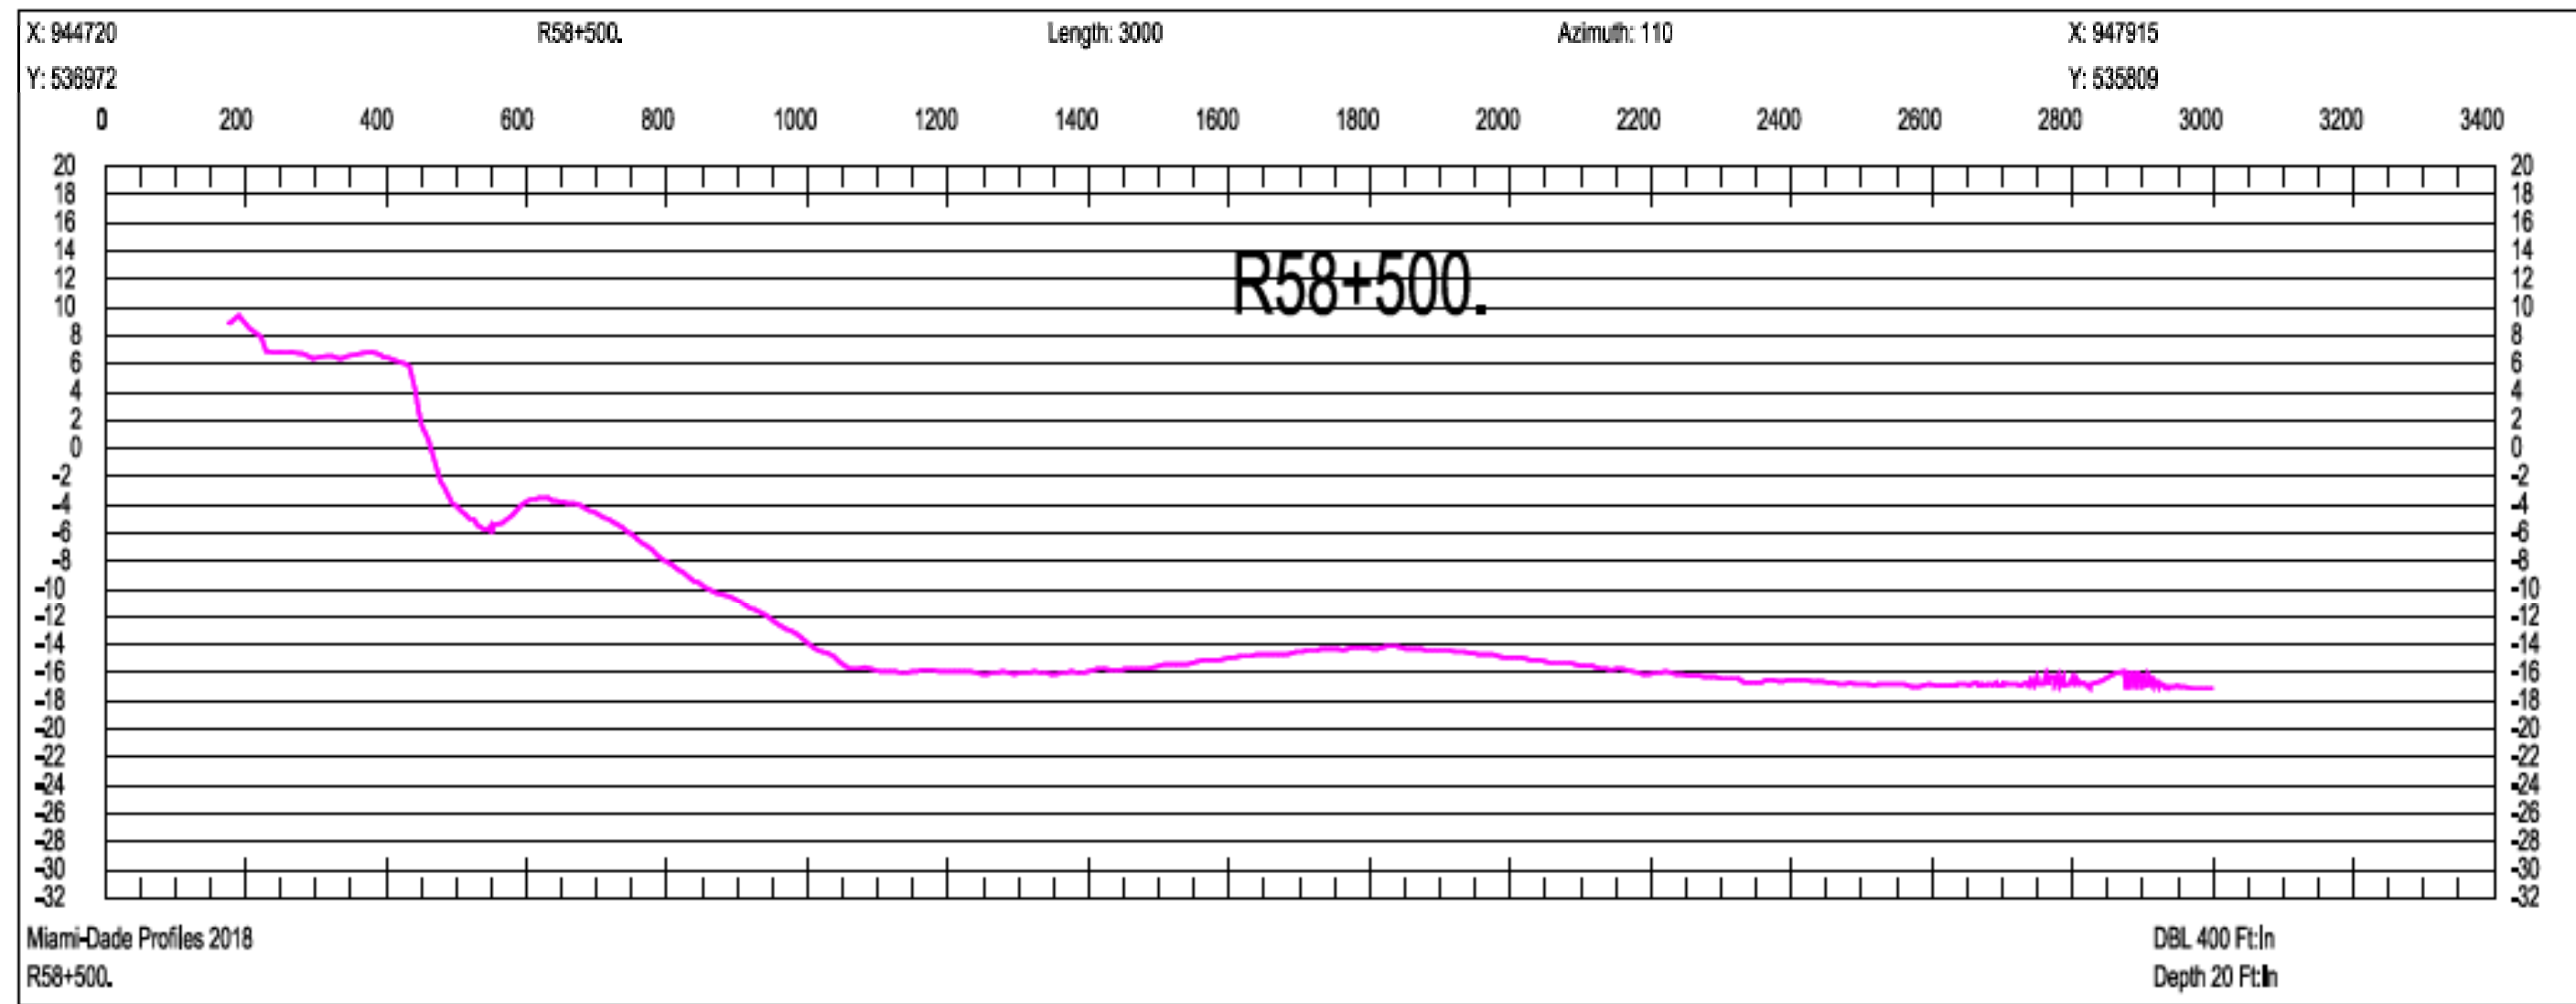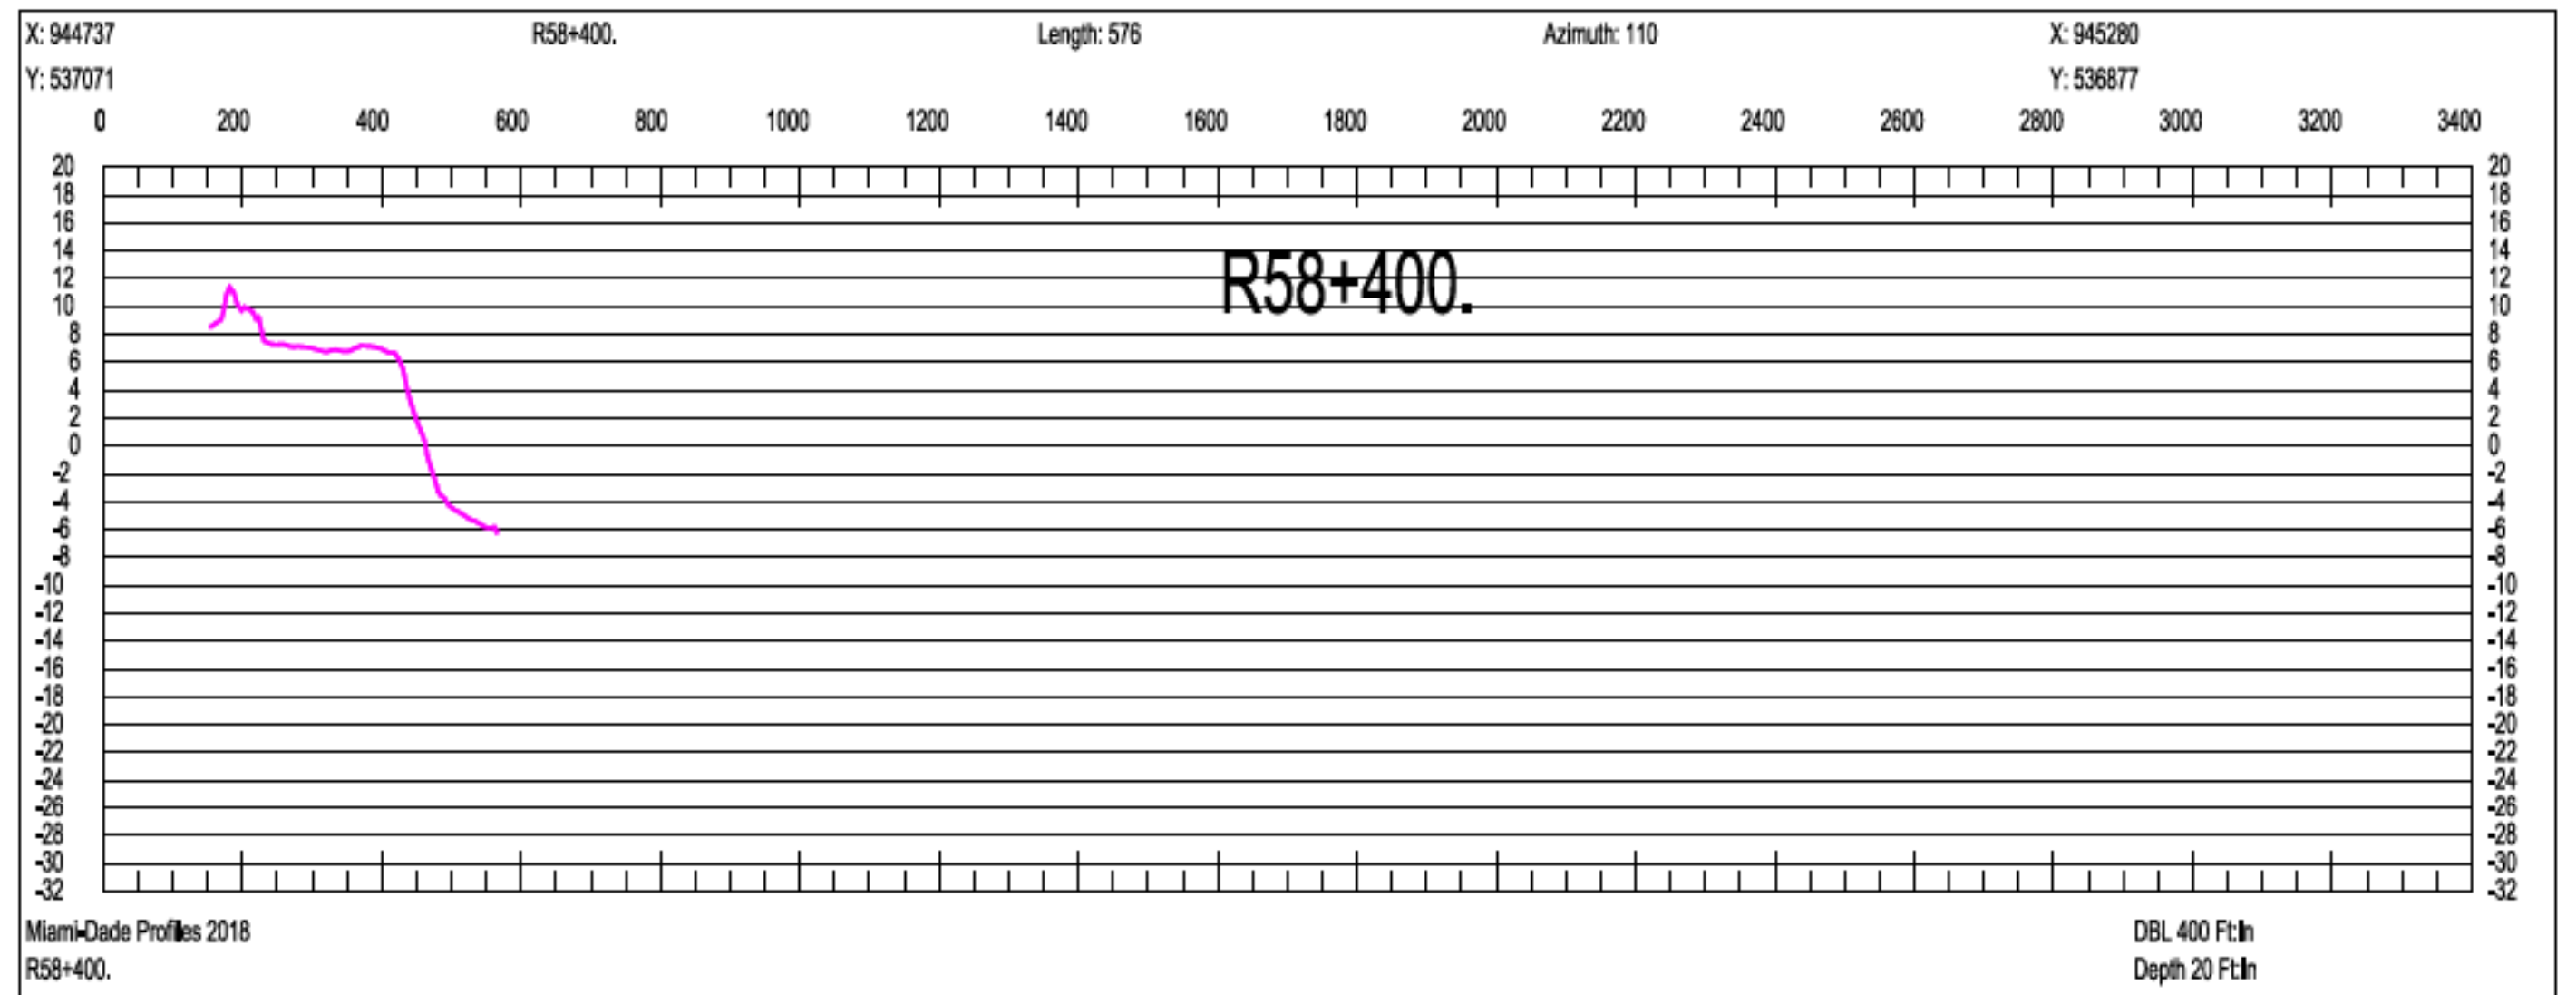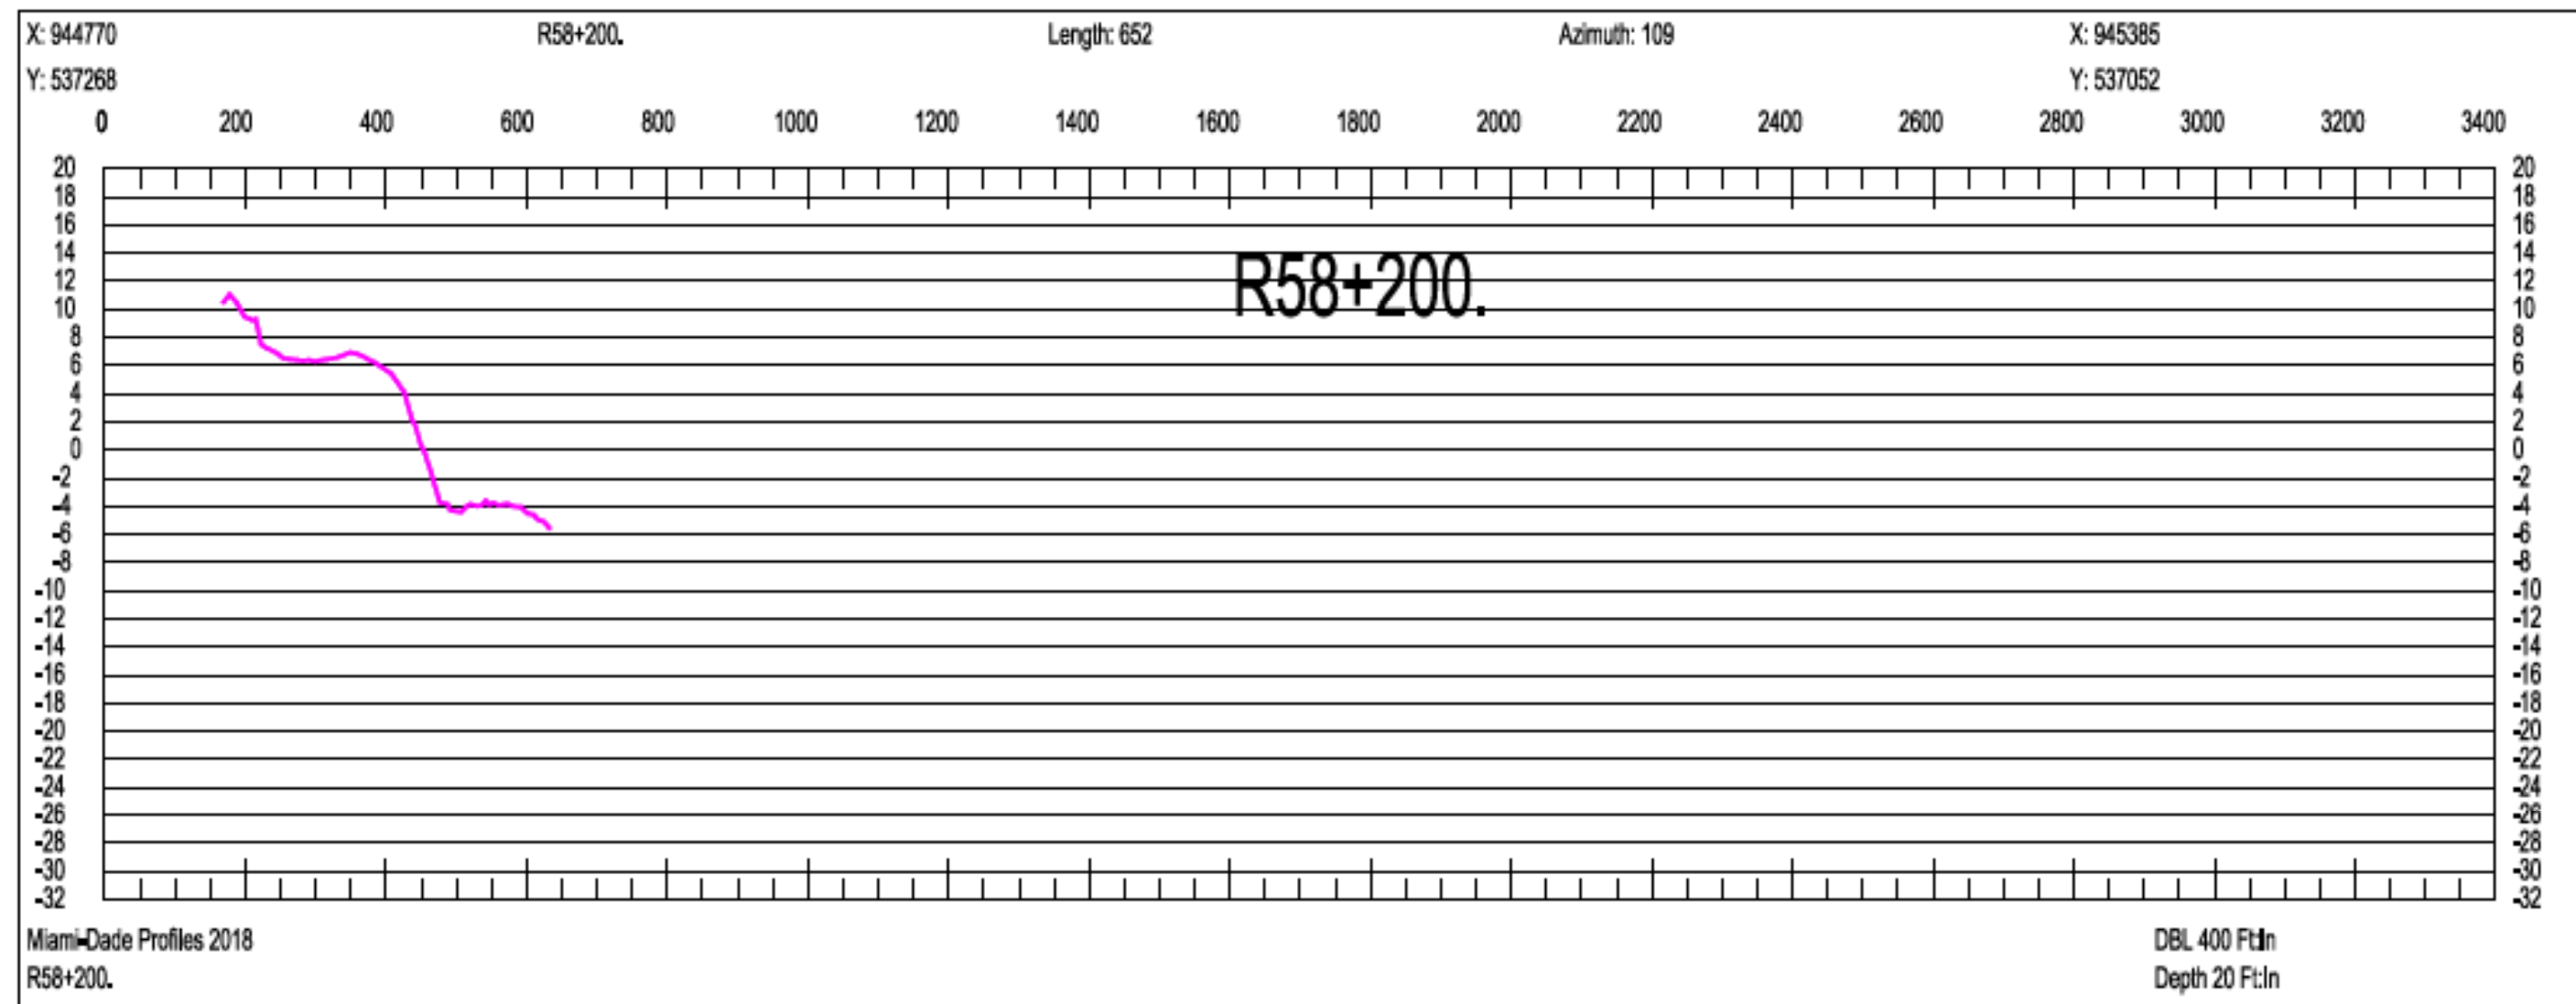

SCALE ONLY CORRECT ON A 24"x36" SHEET

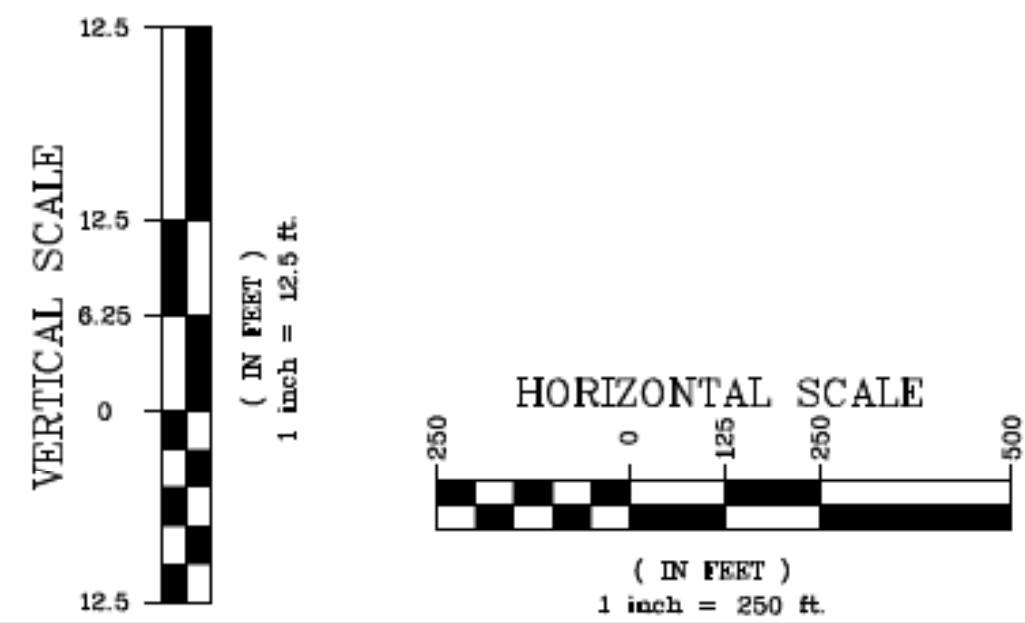

Olin Hydrographic Solutions, inc.
 2900 Calusa St, Miami, Florida, 33133
 16334 Port Dickenson, Jupiter, Florida, 33468
 Consulting Engineering, Surveying & Mapping, and Environmental Services
 Phone: (305) 619-2800 Fax: (305) 860-4411 LB # 7999 CA # 26050

PROJECT 2018 MIAMI-DADE COUNTY
 ANNUAL MONITORING PROJECT



SURVEY TITLE TOPOGRAPHIC AND HYDROGRAPHIC SURVEYS

PROJECT INFORMATION

OHS JOB NO: 18-017

RELEASE DATE: APRIL 19, 2019

DRAWN BY: JE





APPROVED BY: TM

SHEET


CROSS SECTIONS

PAGE

54

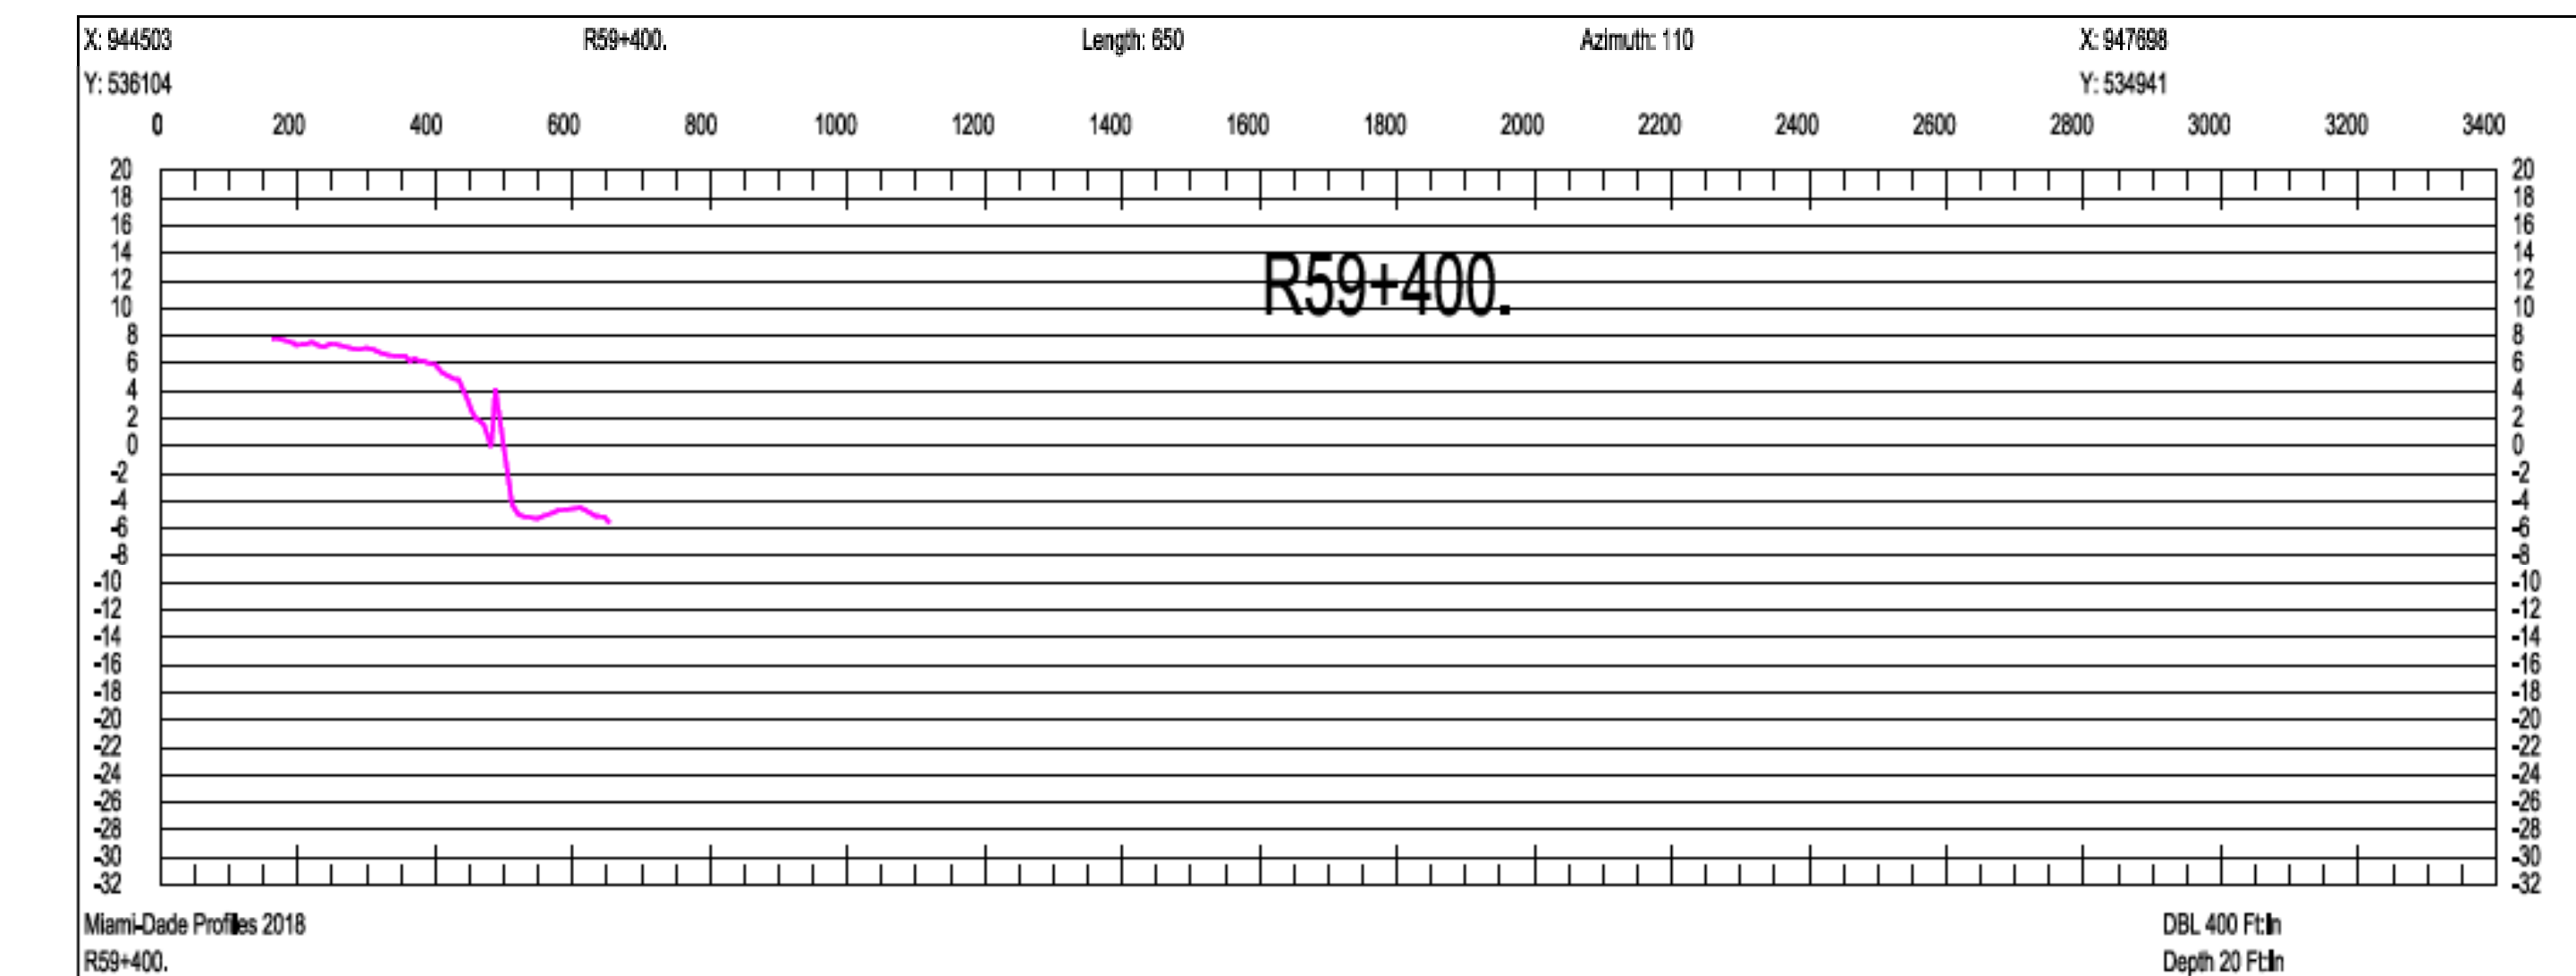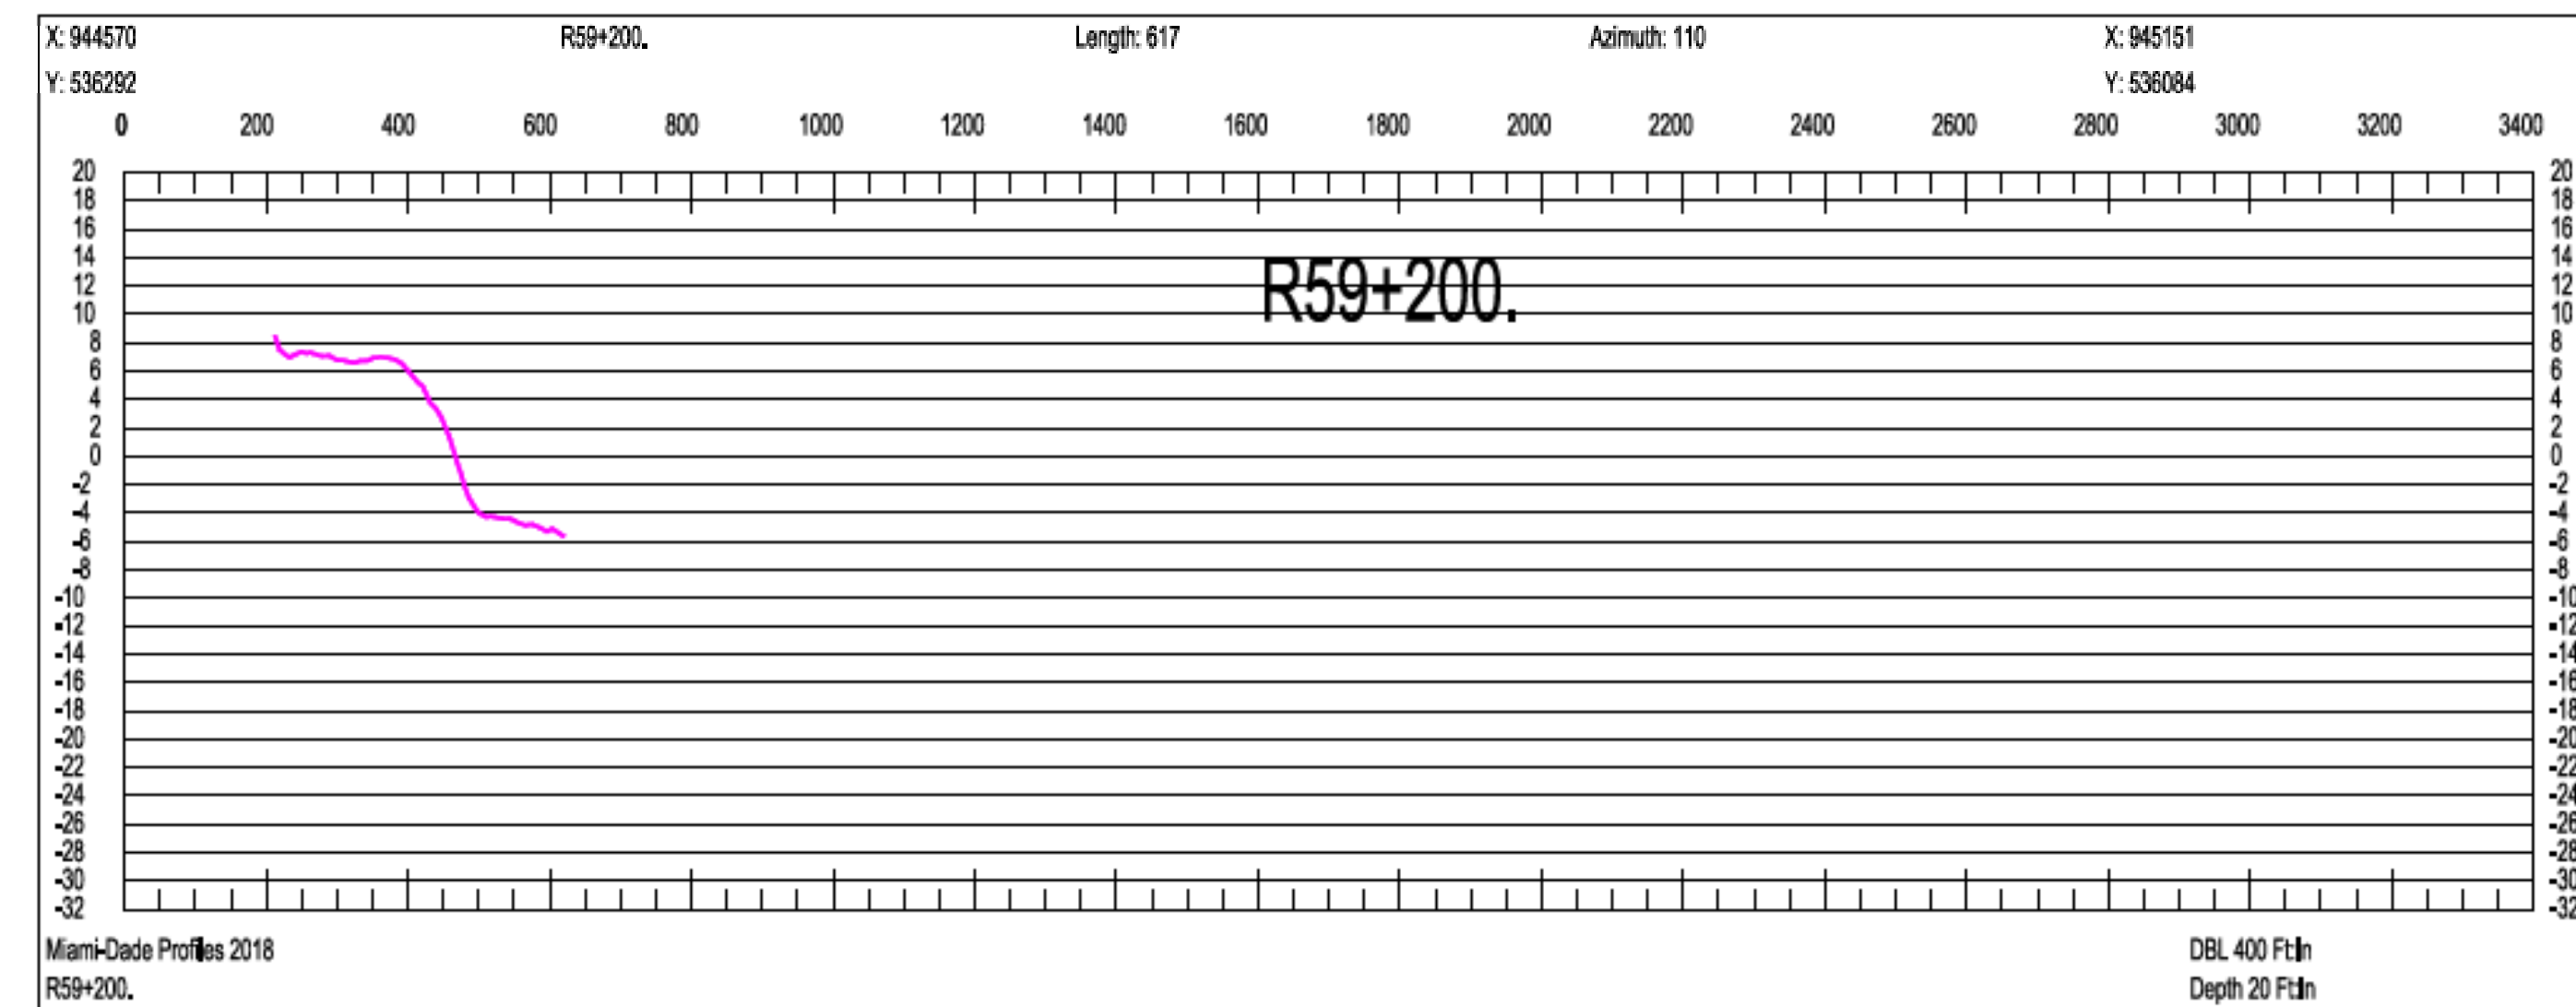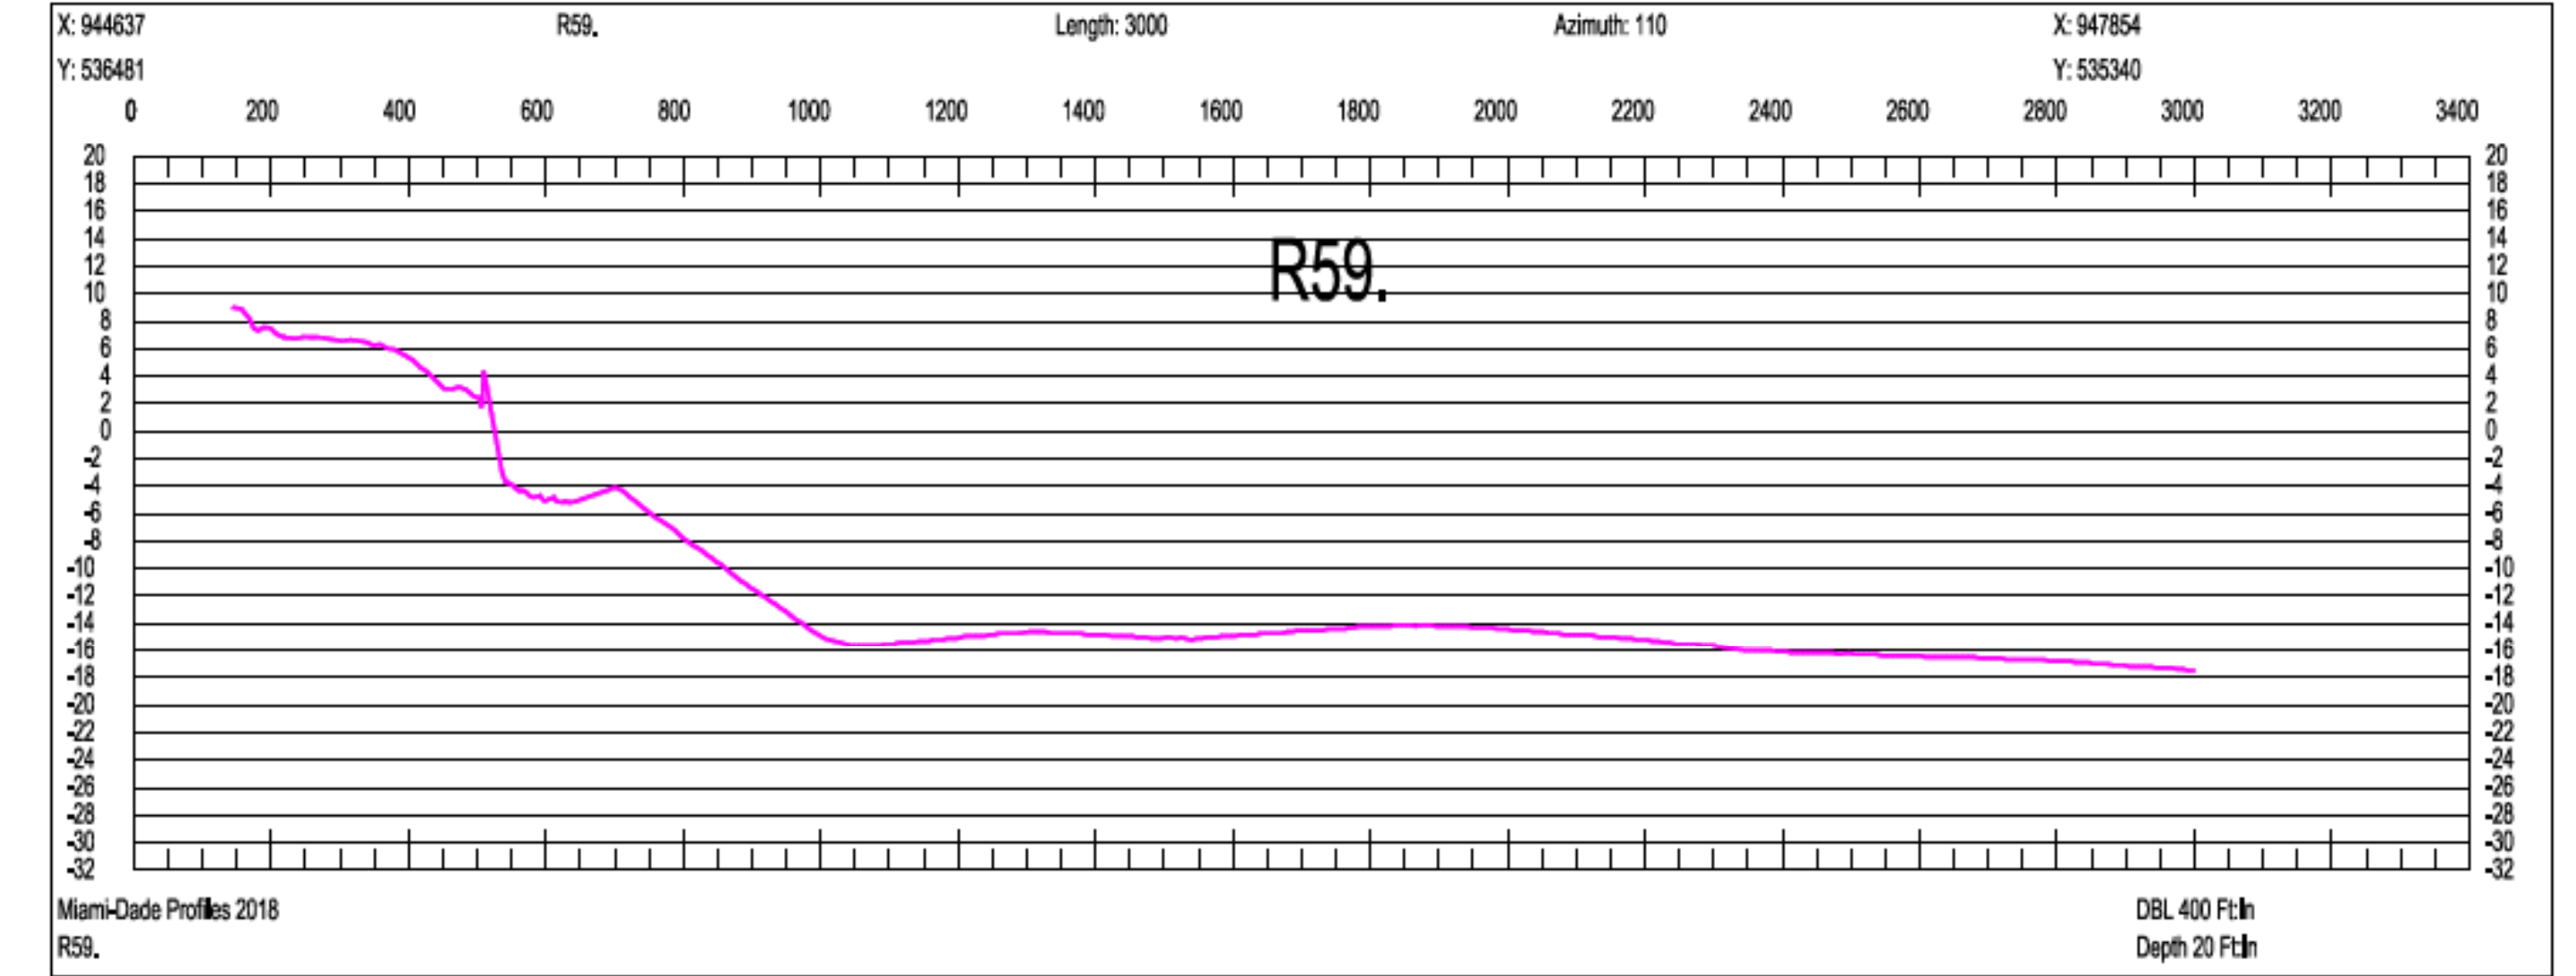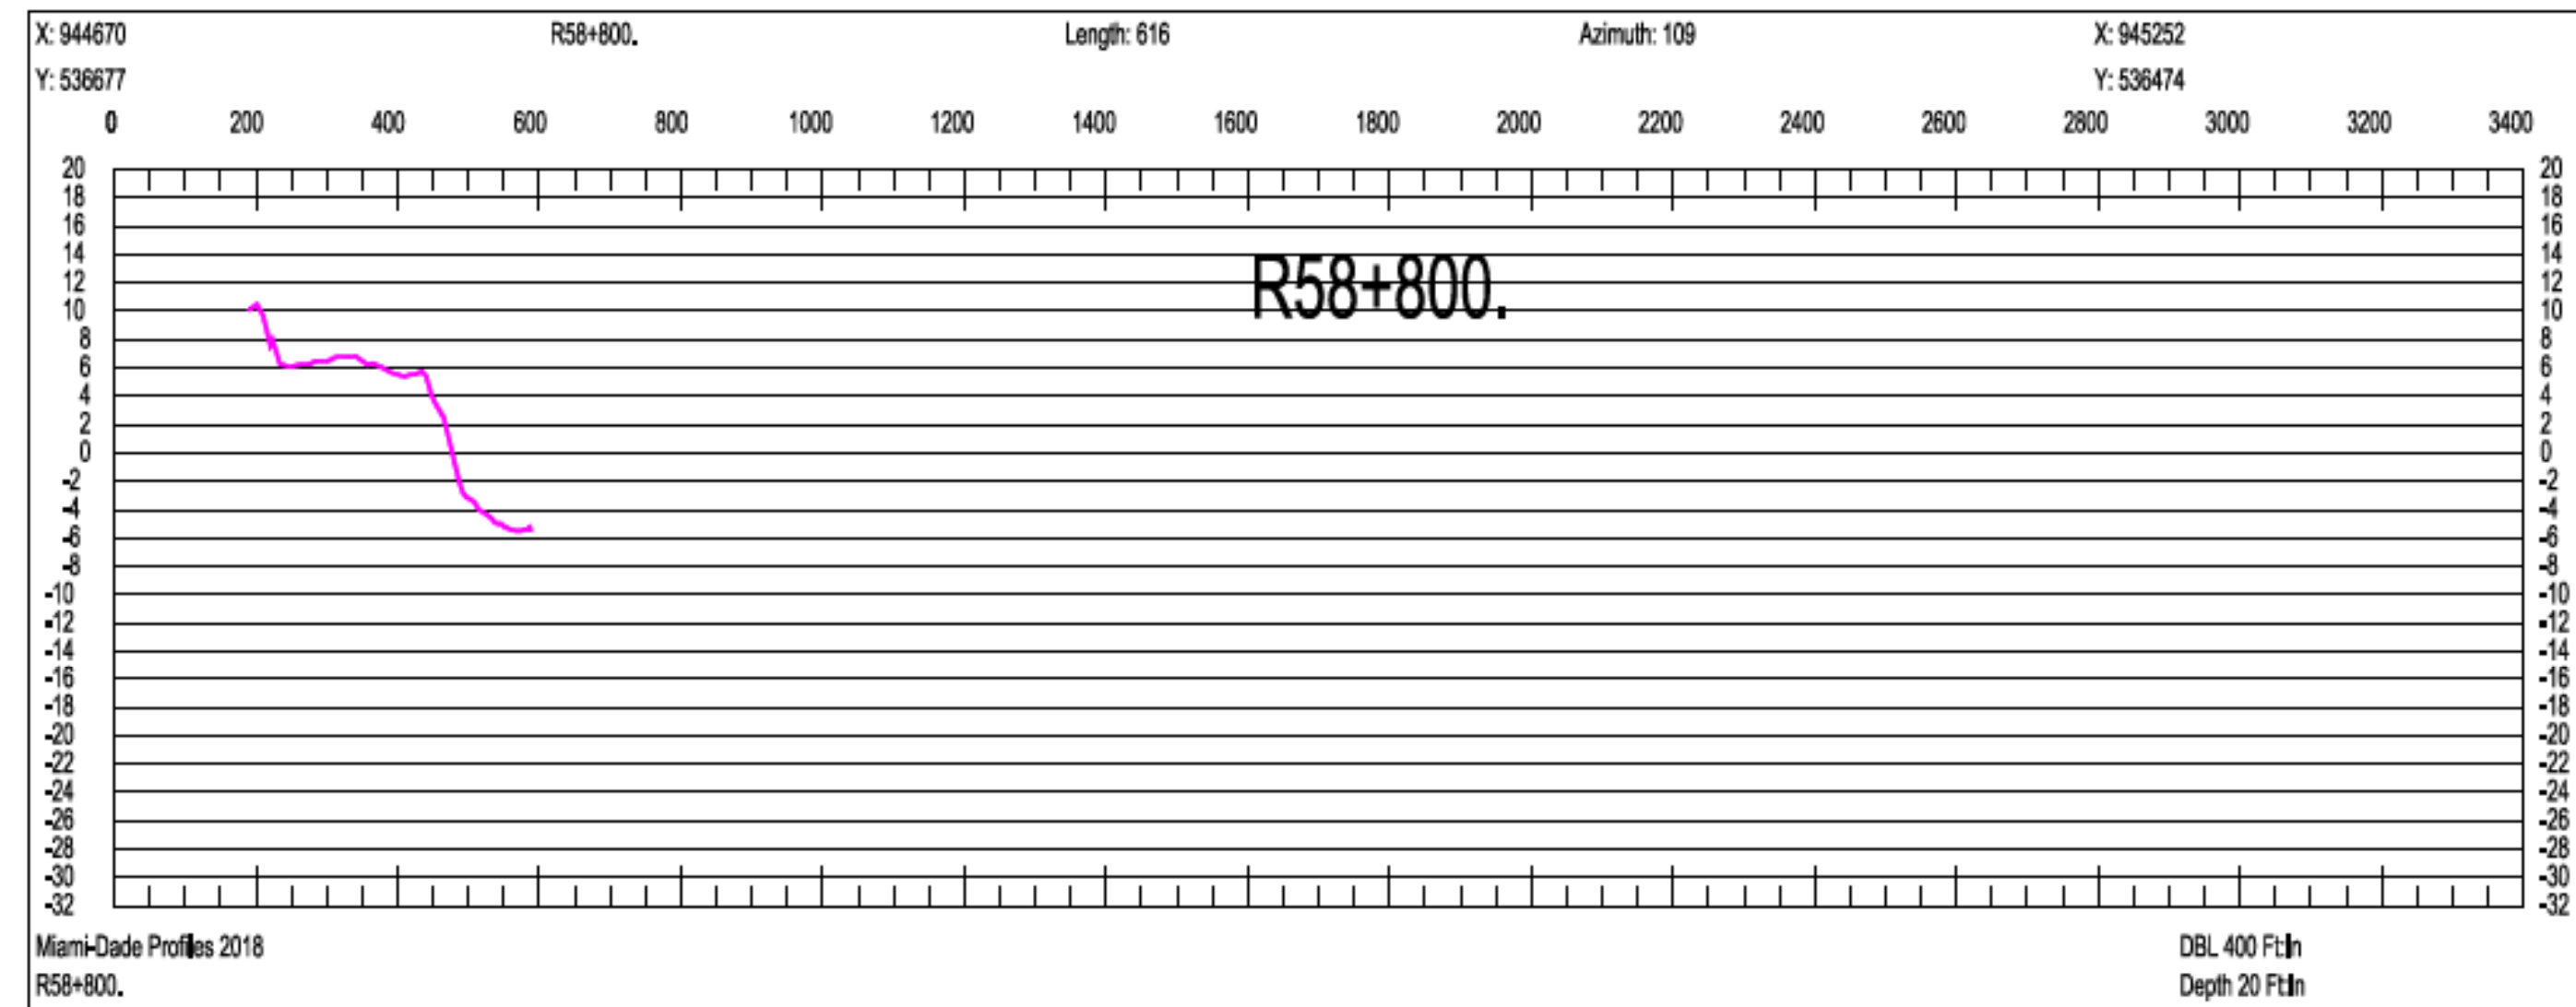

SCALE ONLY CORRECT ON A 24"x36" SHEET

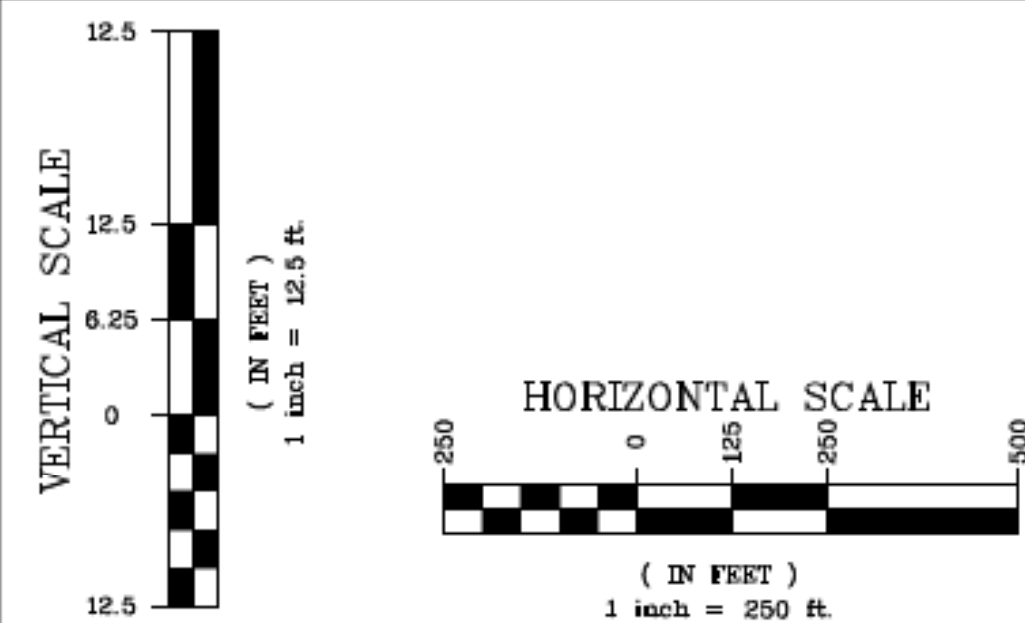

Olin Hydrographic Solutions, inc.
 2900 Calusa St, Miami, Florida, 33133
 16334 Port Dickenson, Jupiter, Florida, 33468
 Consulting Engineering, Surveying & Mapping, and Environmental Services
 Phone: (305) 619-2800 Fax: (305) 860-4411 LB # 7999 CA # 26050

PROJECT 2018 MIAMI-DADE COUNTY
 ANNUAL MONITORING PROJECT



SURVEY TITLE TOPOGRAPHIC AND HYDROGRAPHIC SURVEYS

PROJECT INFORMATION

OHS JOB NO: 18-017

RELEASE DATE: APRIL 19, 2019

DRAWN BY: JE





APPROVED BY: TM

SHEET



CROSS SECTIONS

PAGE

55

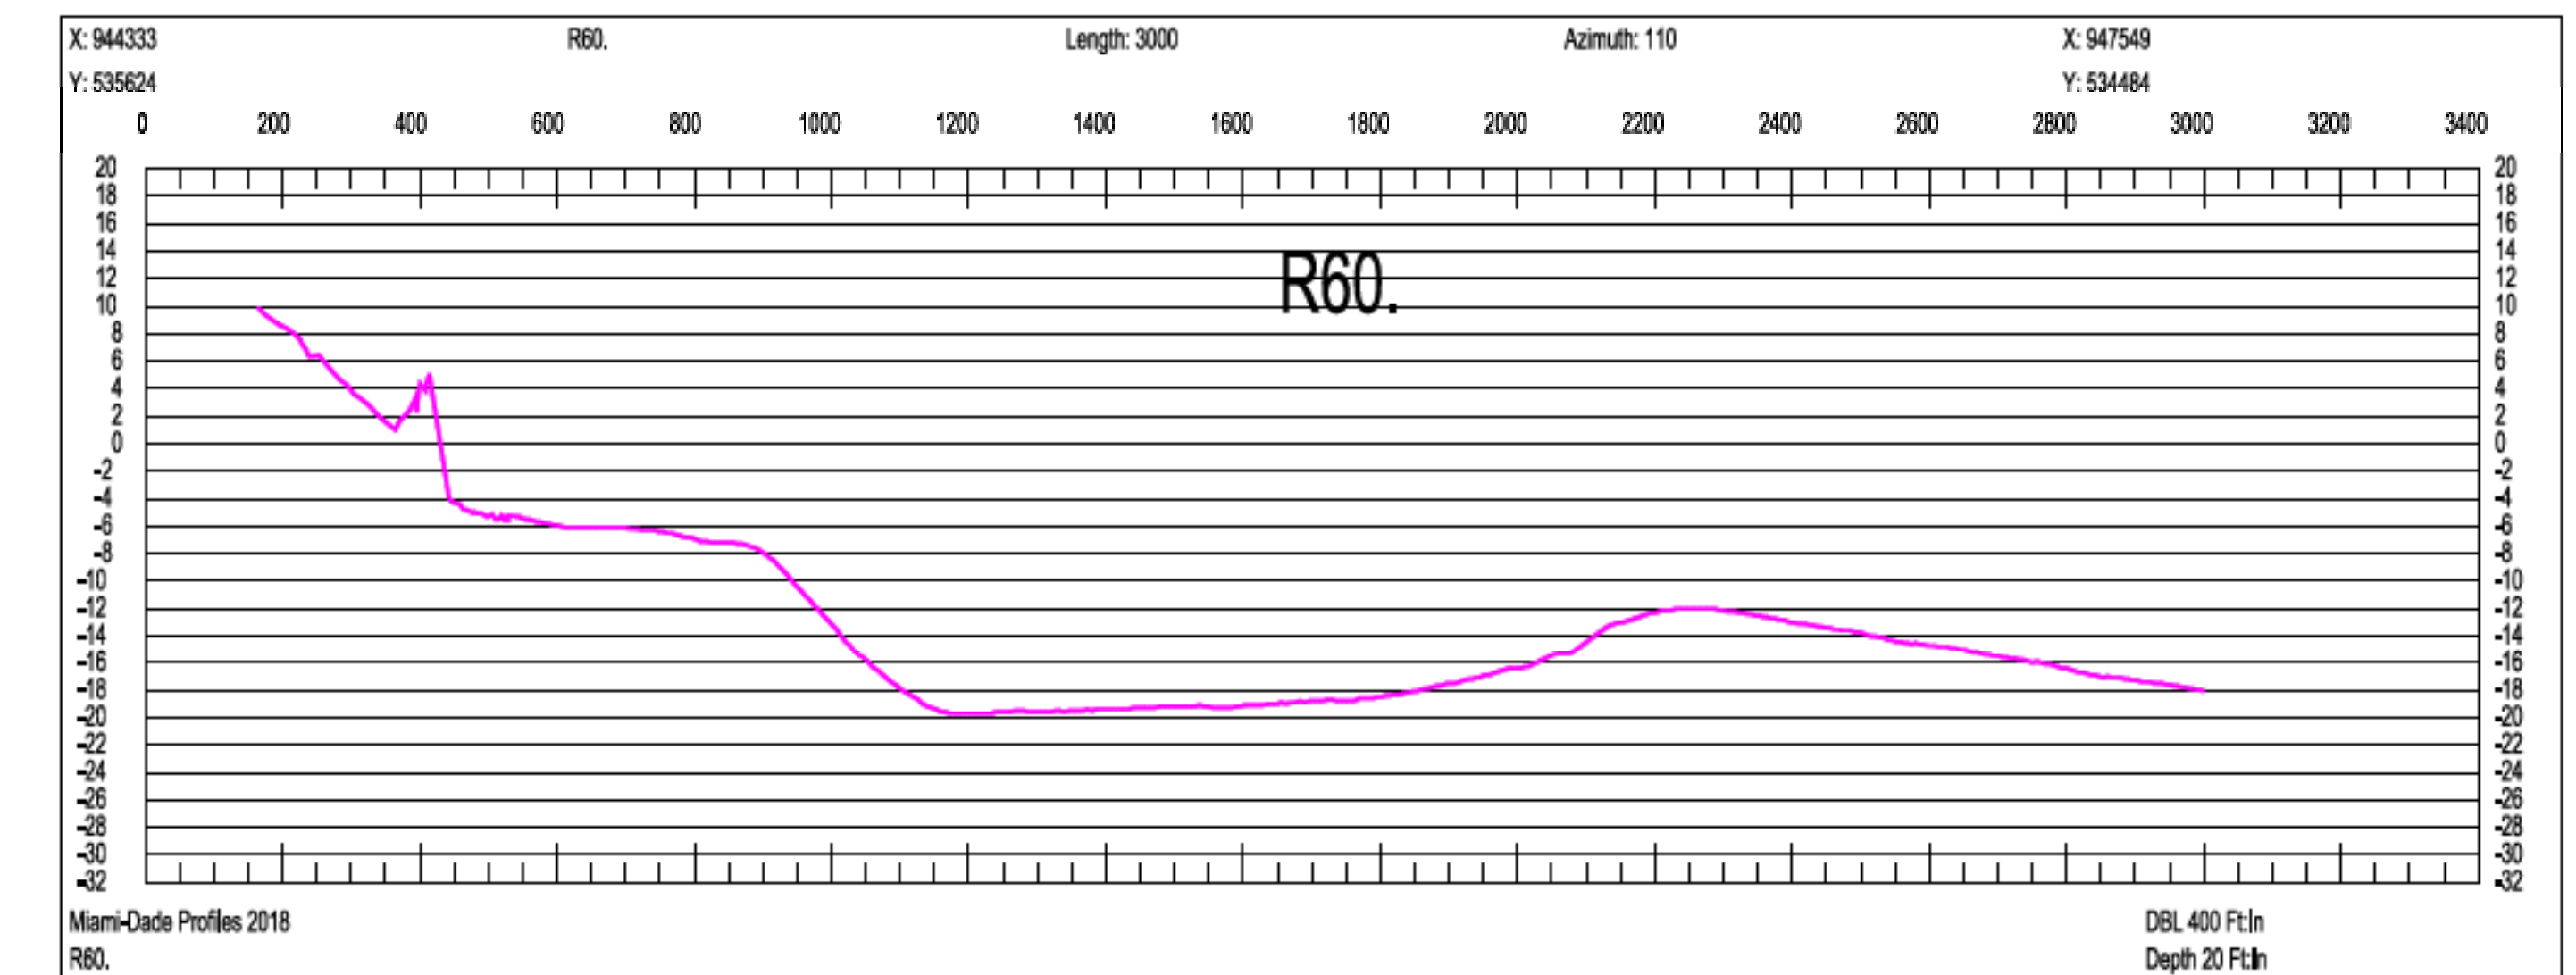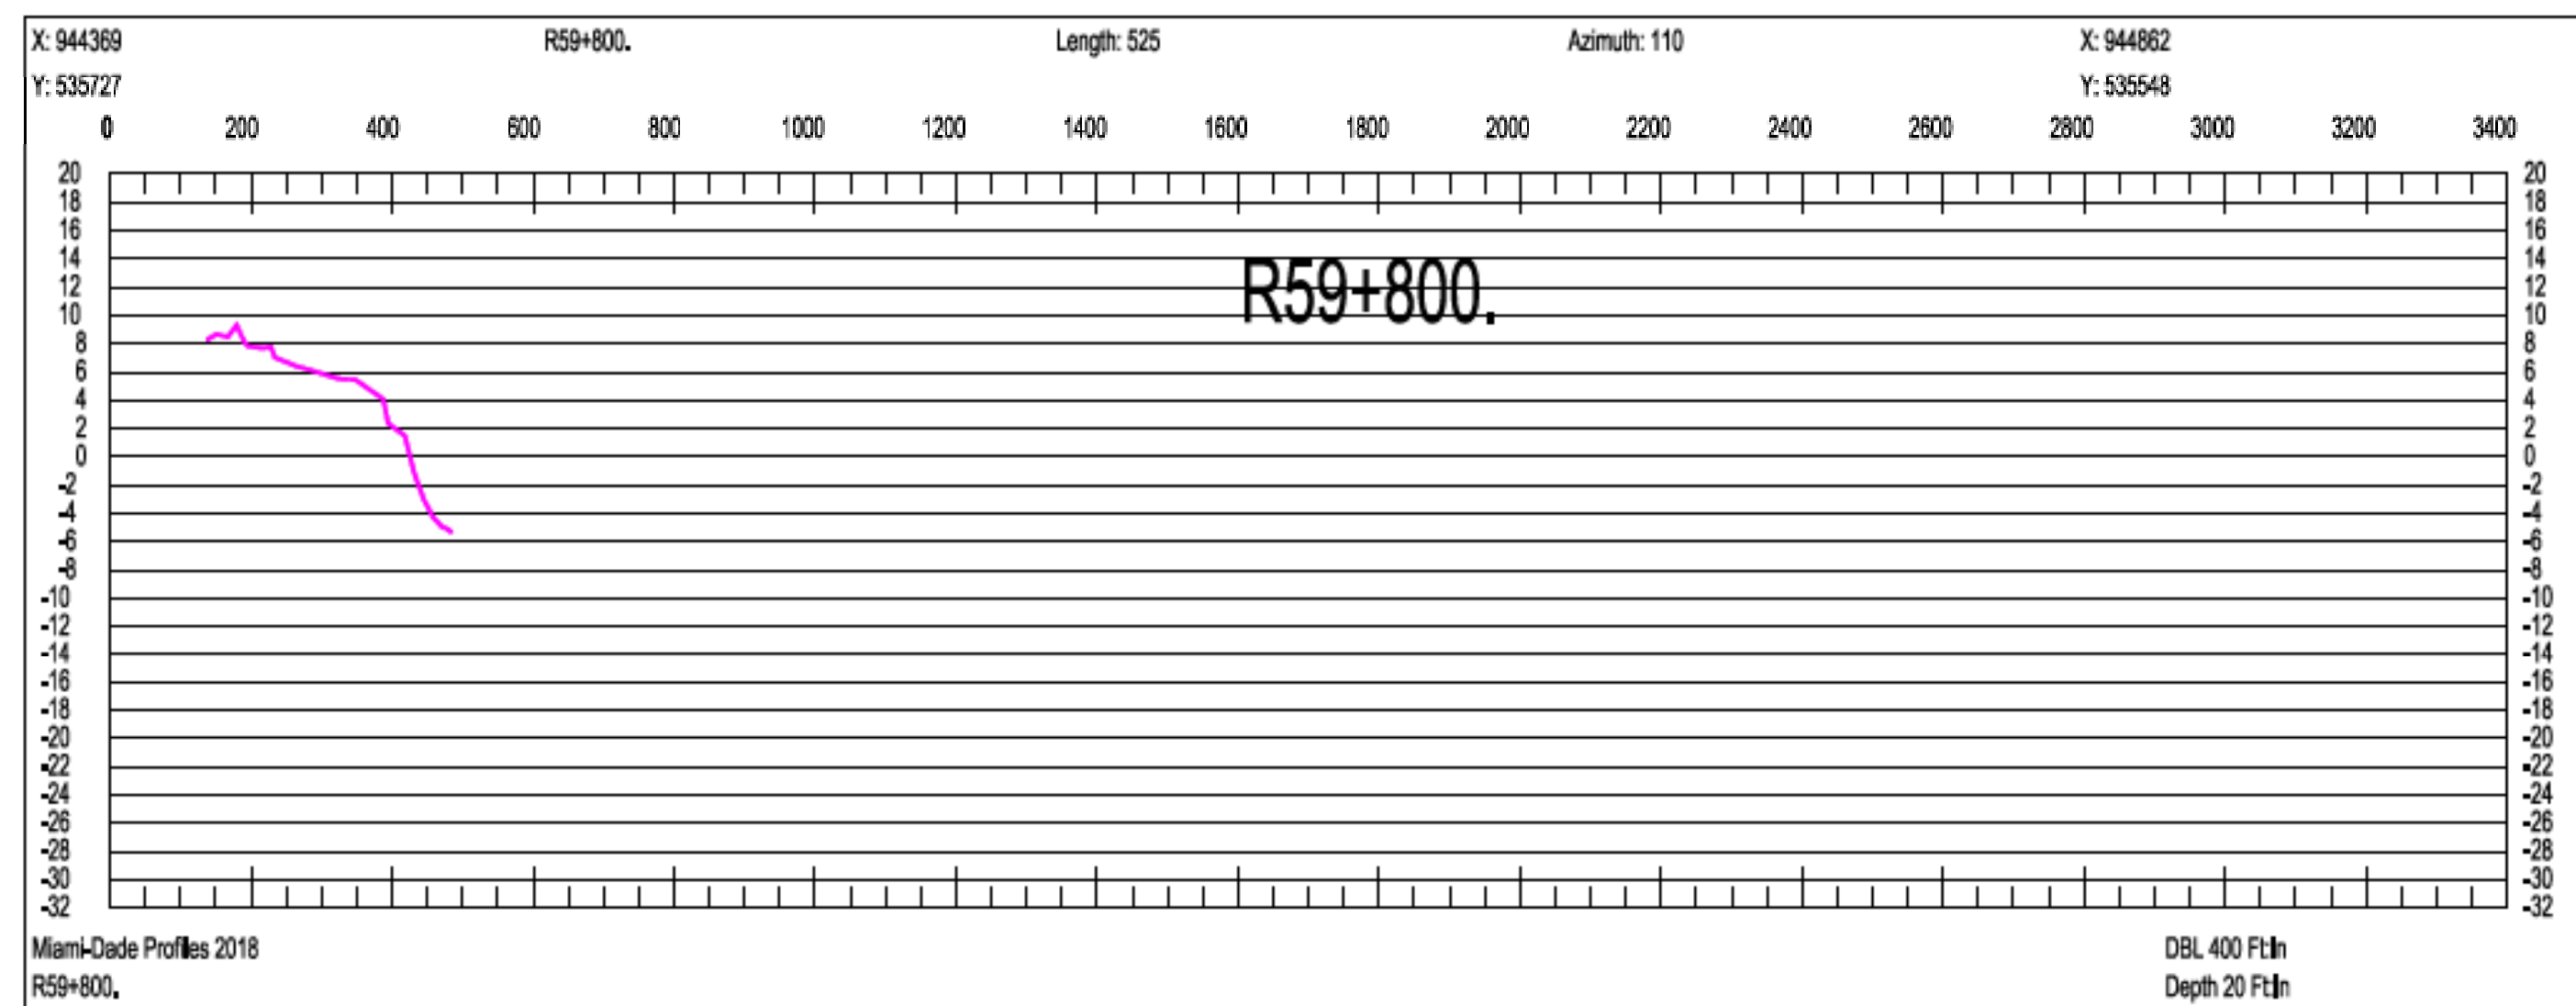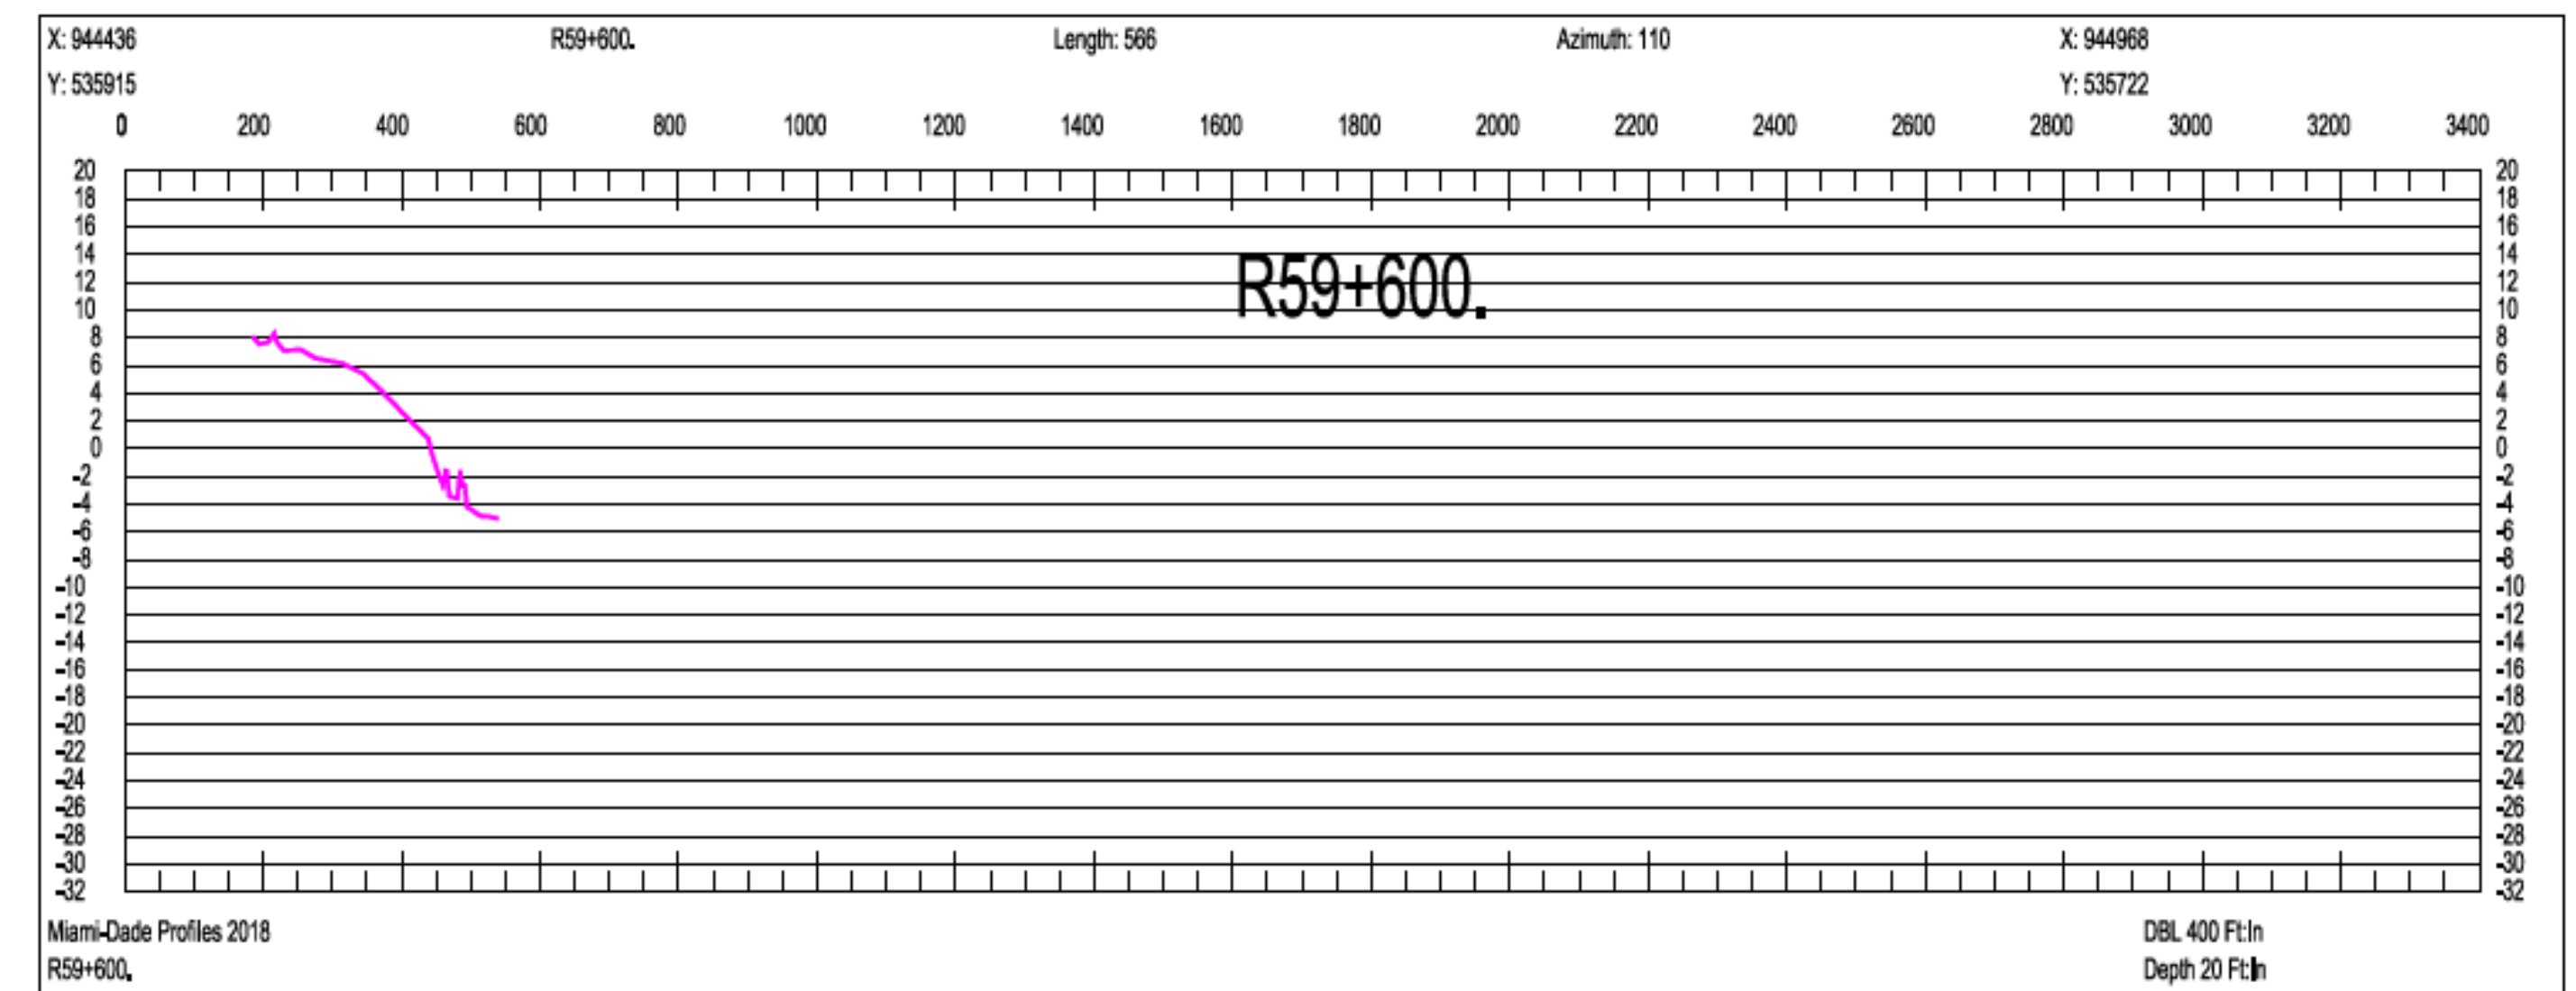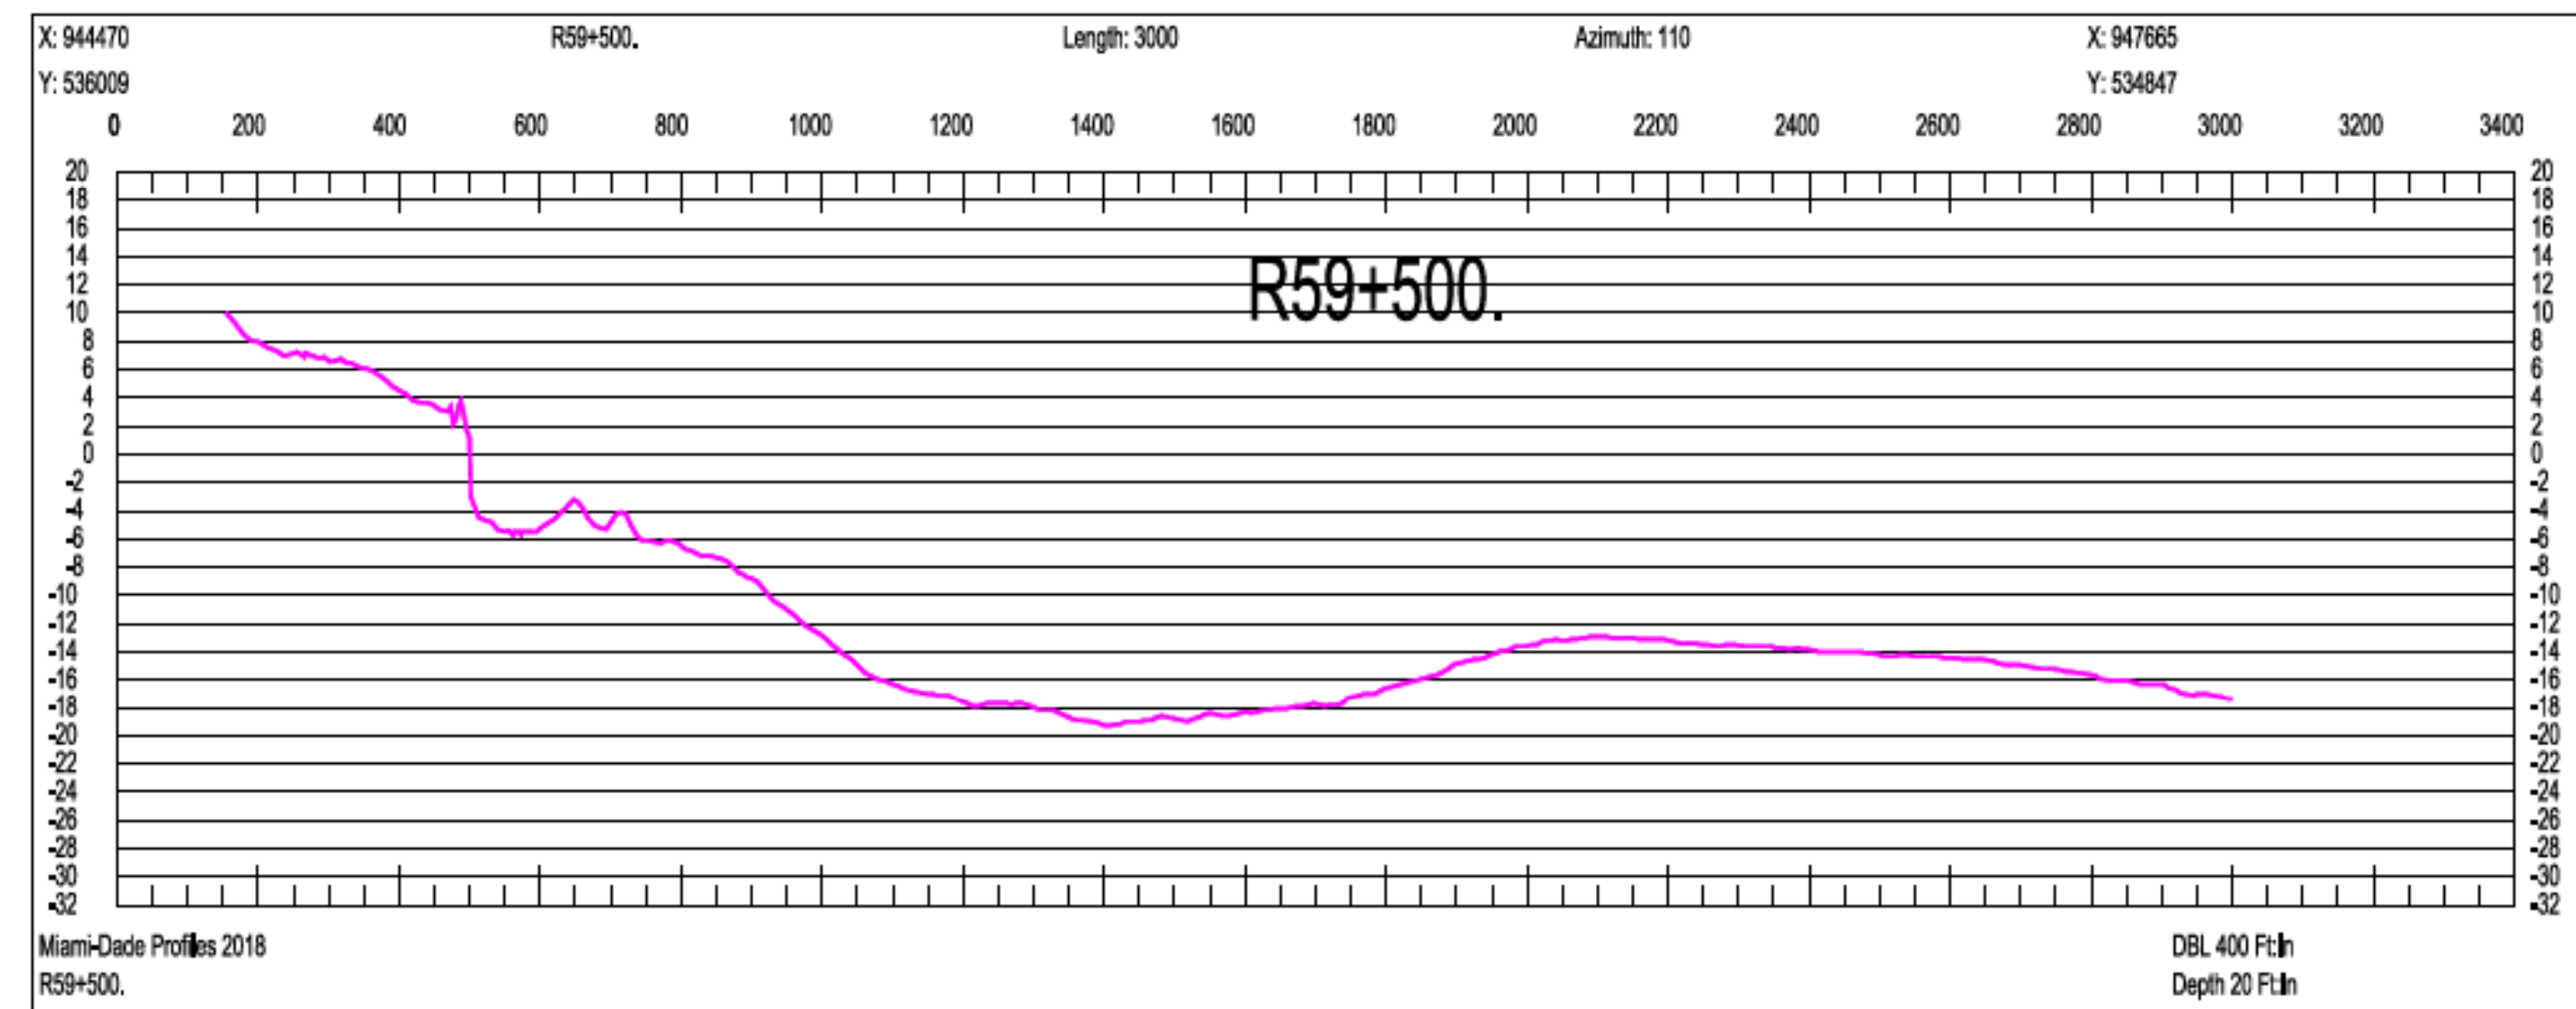

SCALE ONLY CORRECT ON A 24"x36" SHEET

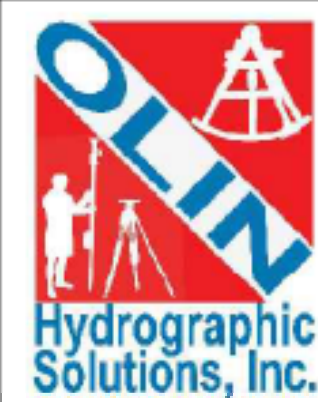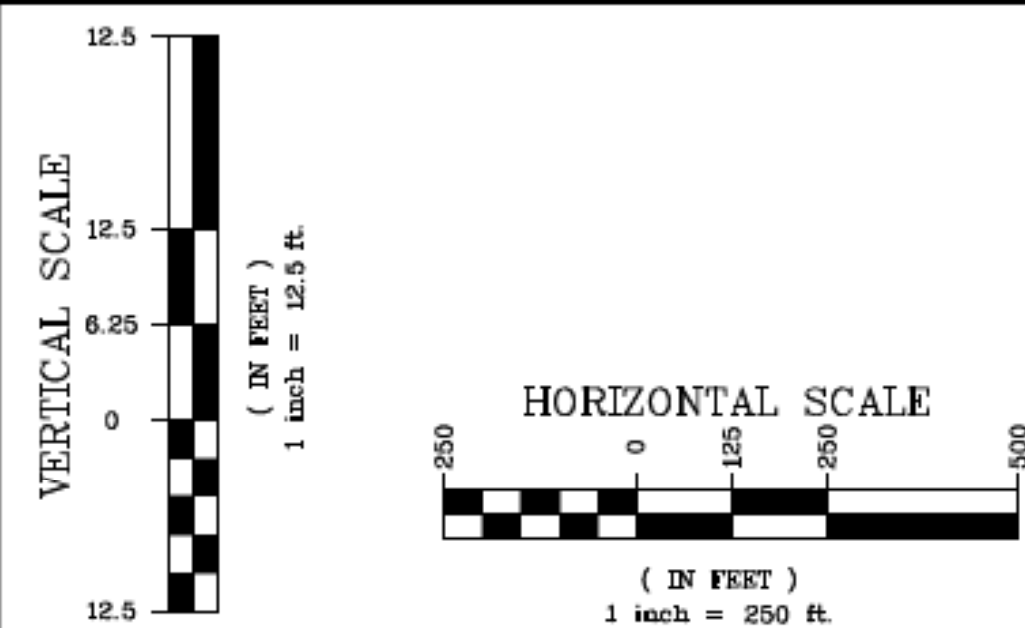

Olin Hydrographic Solutions, inc.
2900 Calusa St, Miami, Florida, 33133
16334 Port Dickenson, Jupiter, Florida, 33468
Consulting Engineering, Surveying & Mapping, and Environmental Services
Phone: (305) 619-2800 Fax: (305) 860-4411 LB # 7999 CA # 26050

PROJECT 2018 MIAMI-DADE COUNTY
ANNUAL MONITORING PROJECT



SURVEY TITLE TOPOGRAPHIC AND HYDROGRAPHIC SURVEYS

PROJECT INFORMATION

OHS JOB NO: 18-017

RELEASE DATE: APRIL 19, 2019

DRAWN BY: JE





APPROVED BY: TM

SHEET


CROSS SECTIONS

PAGE

56

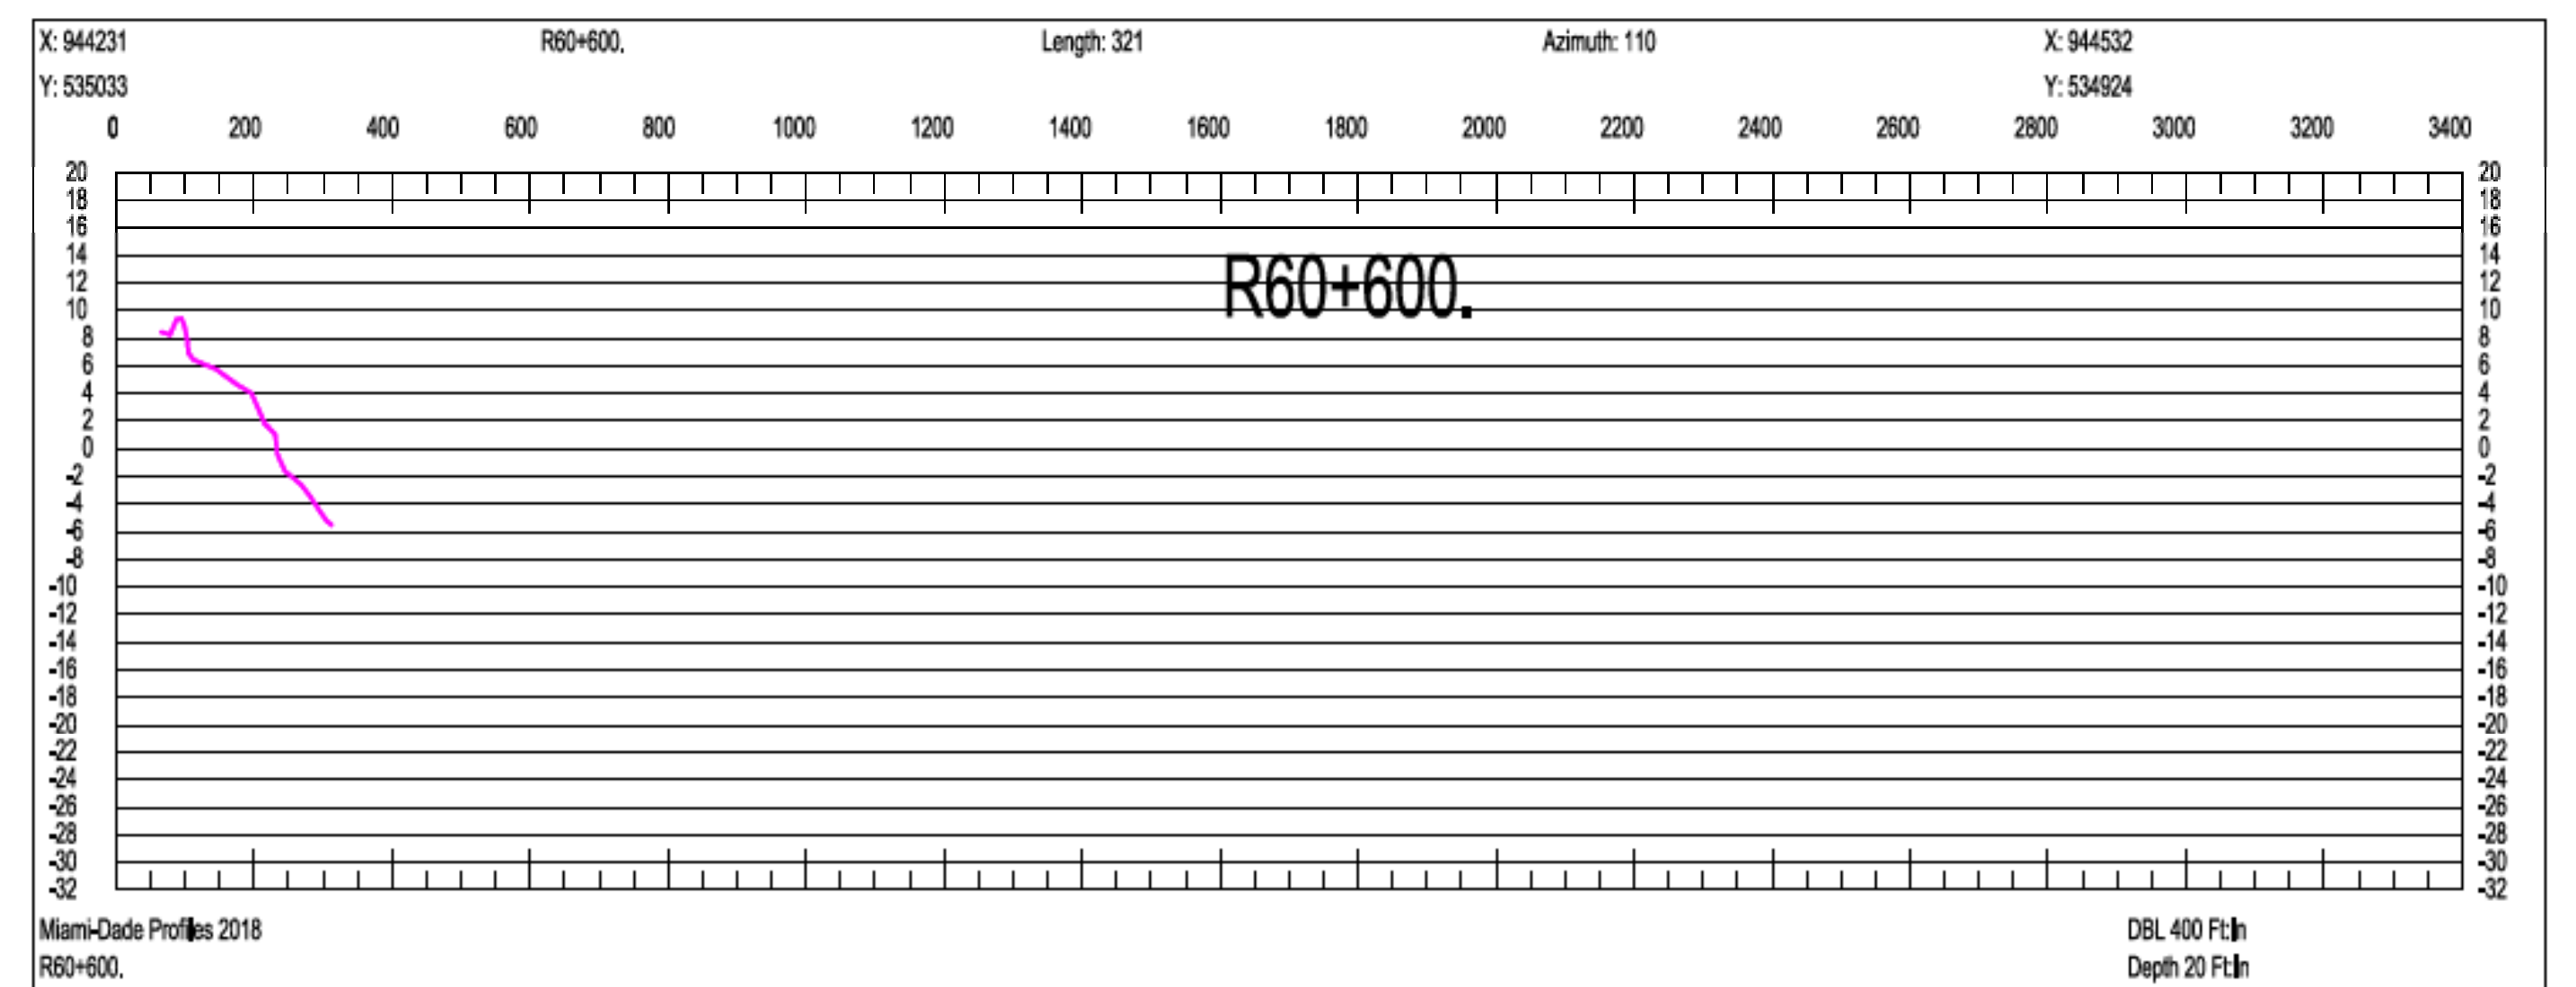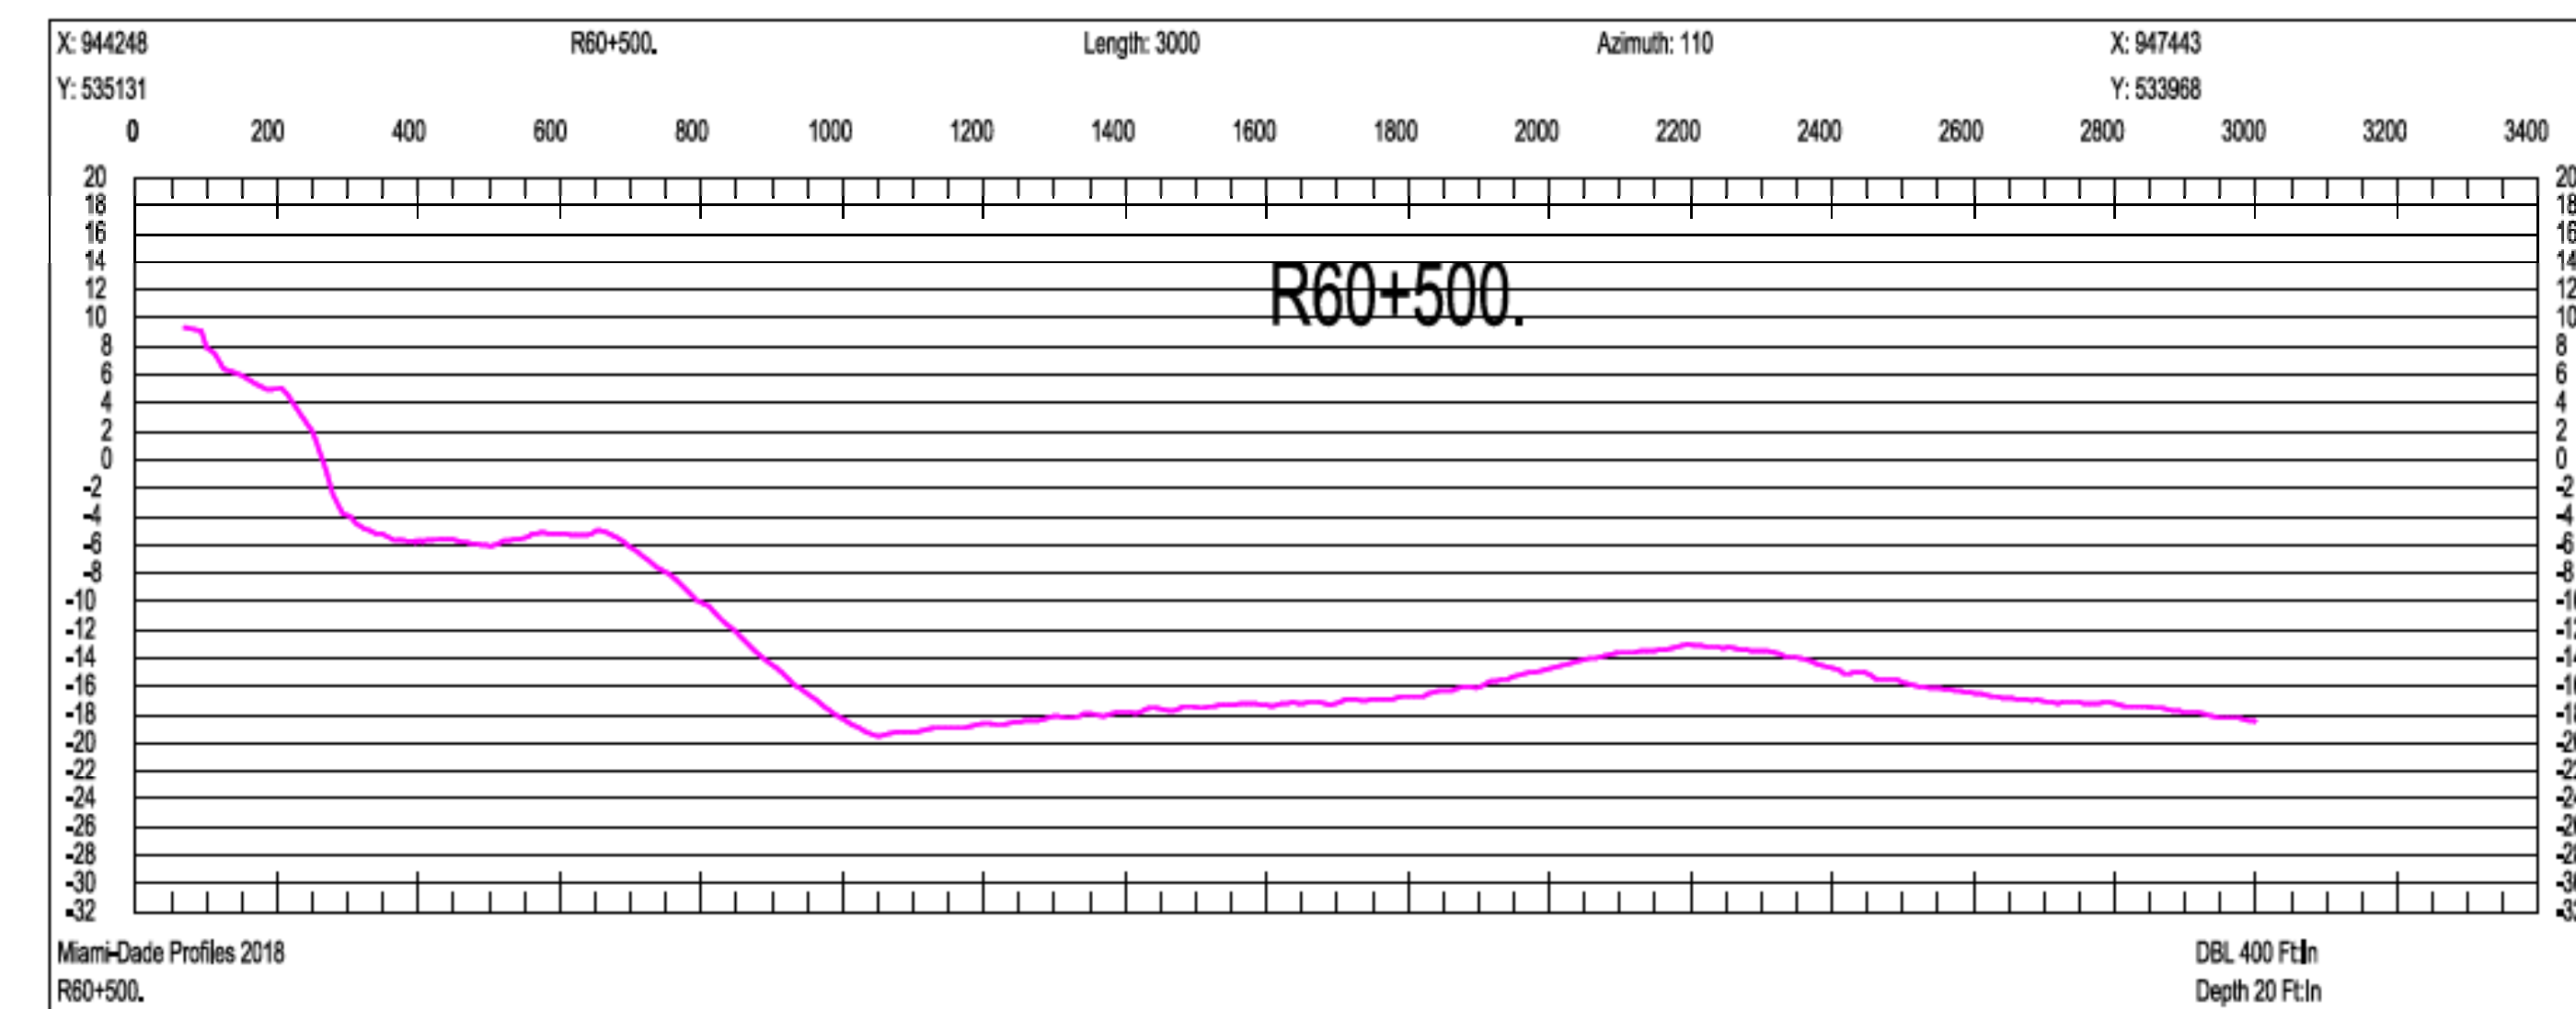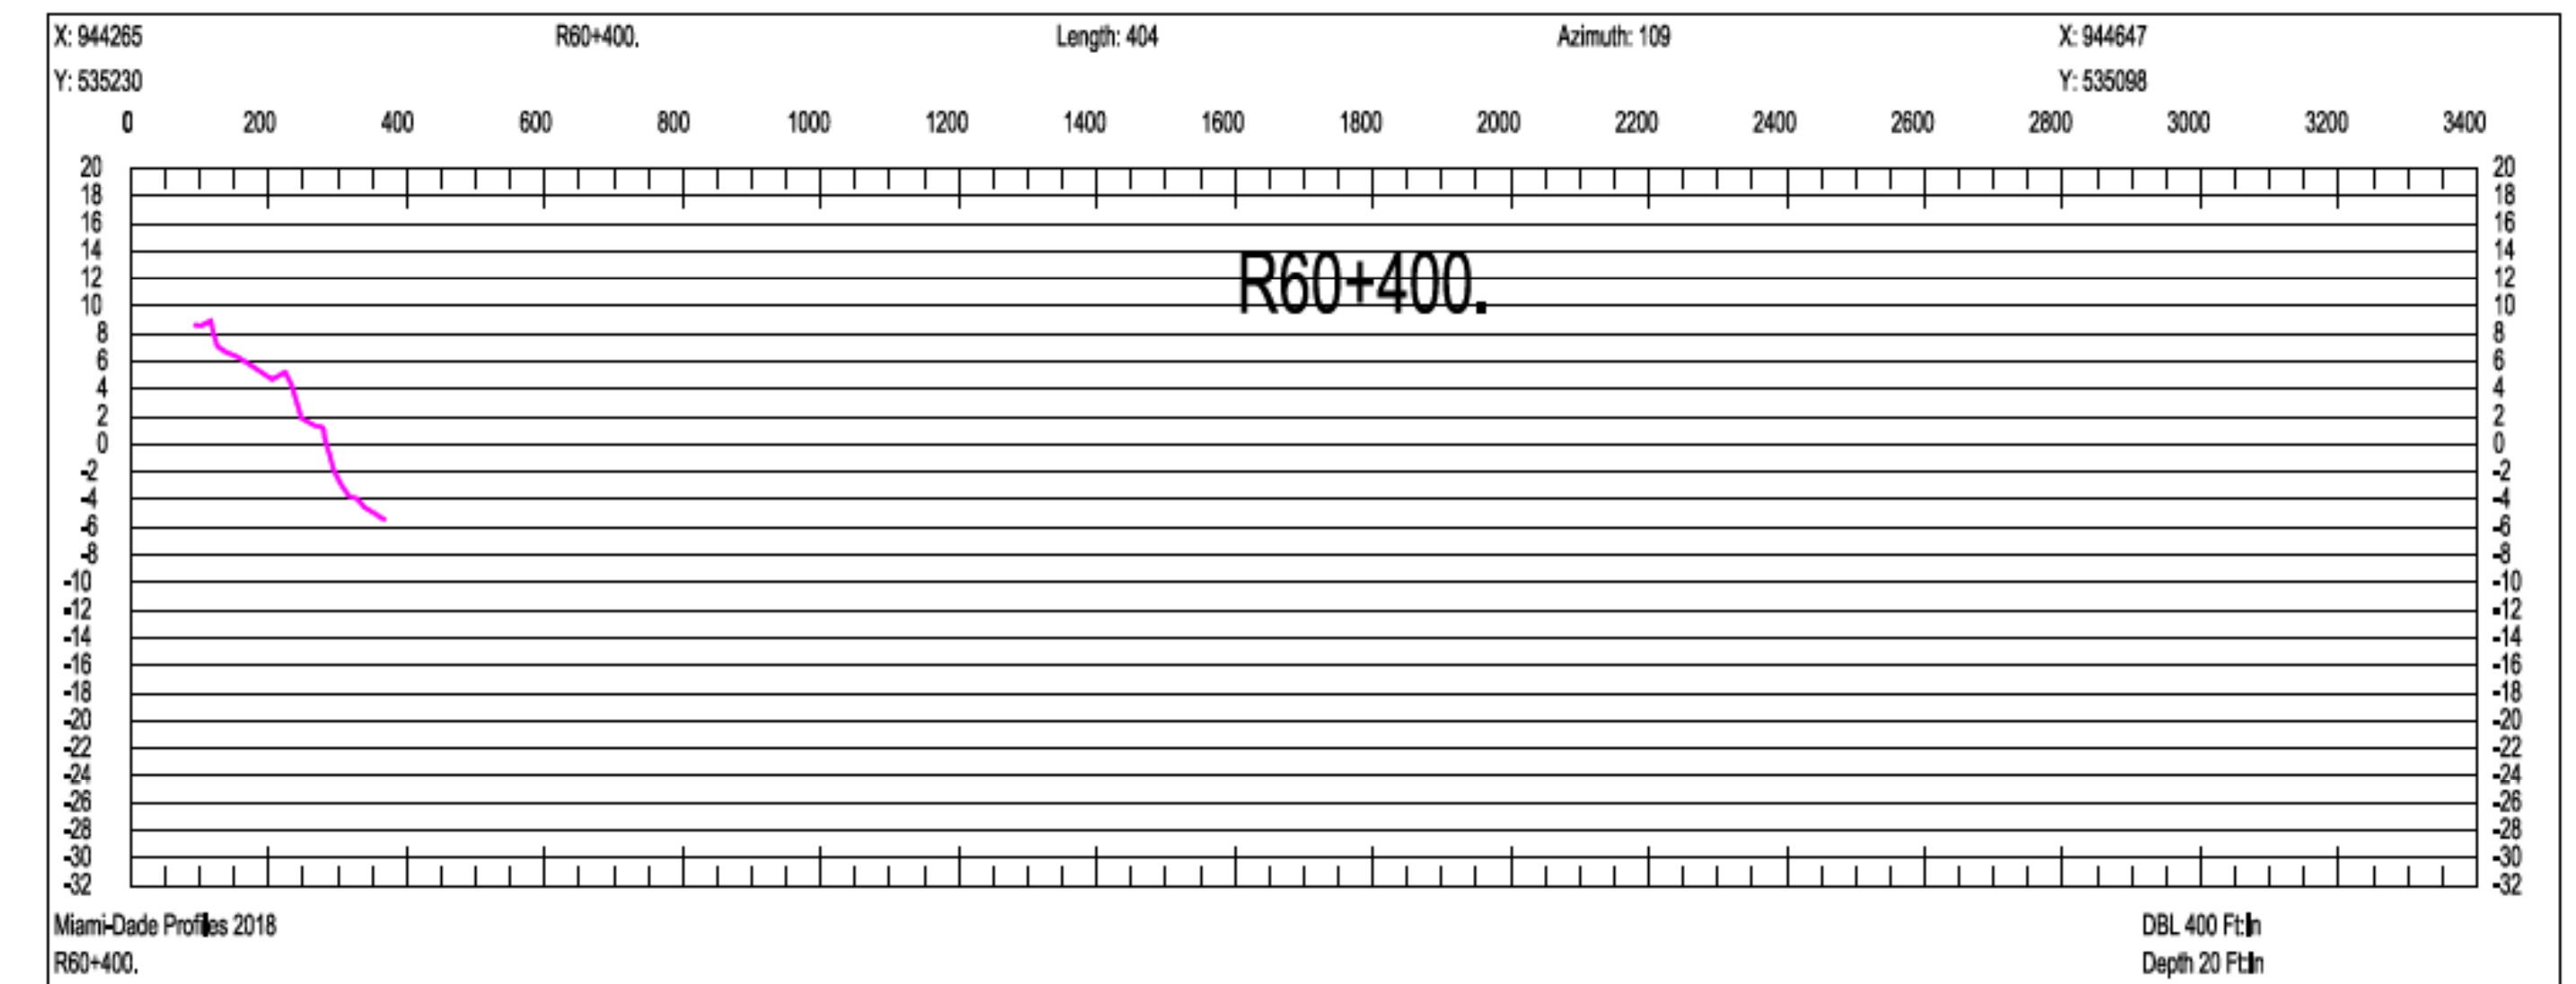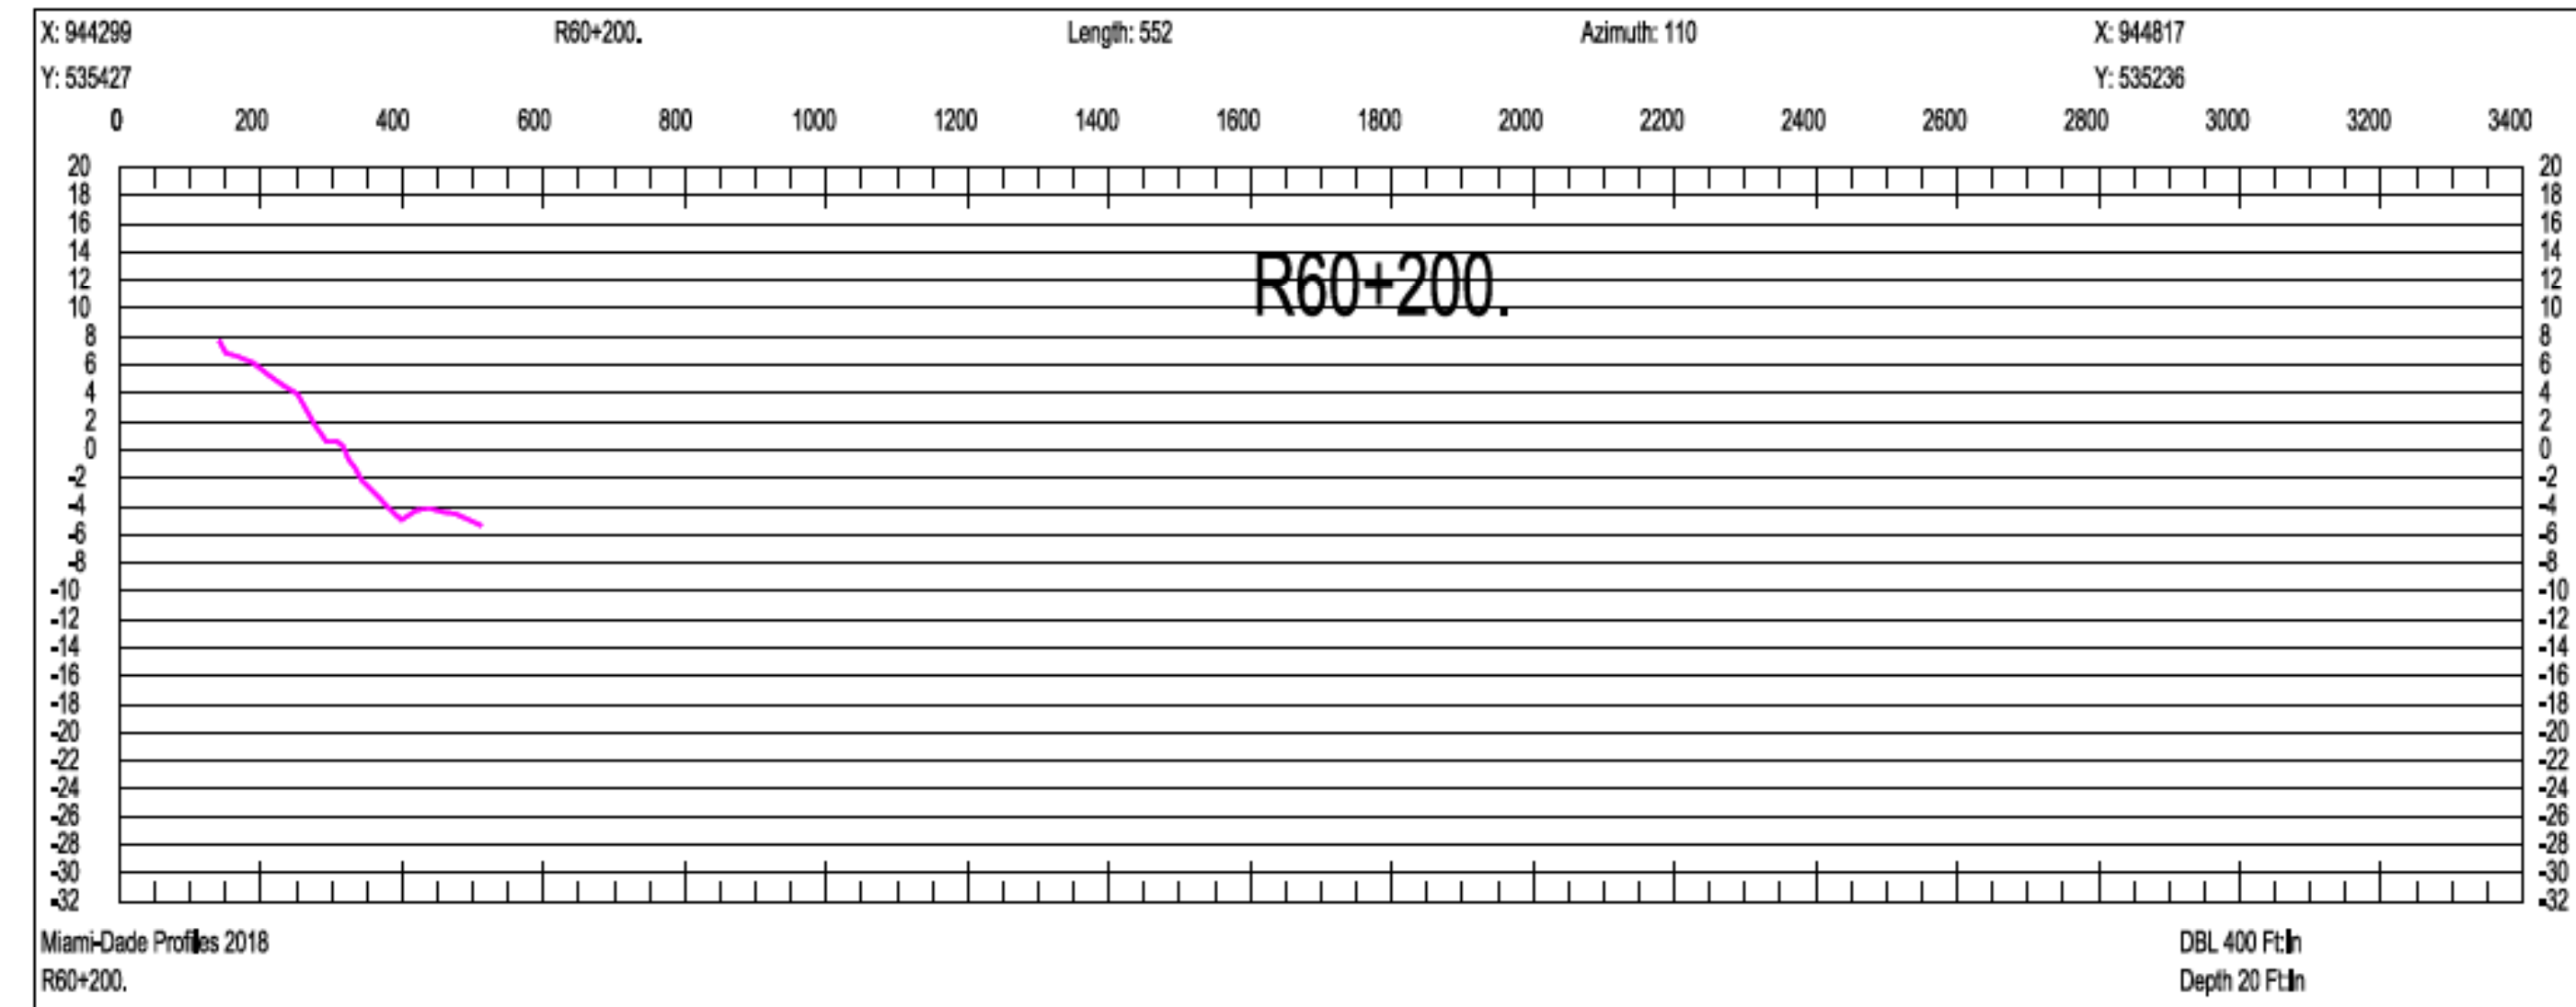

SCALE ONLY CORRECT ON A 24"x36" SHEET

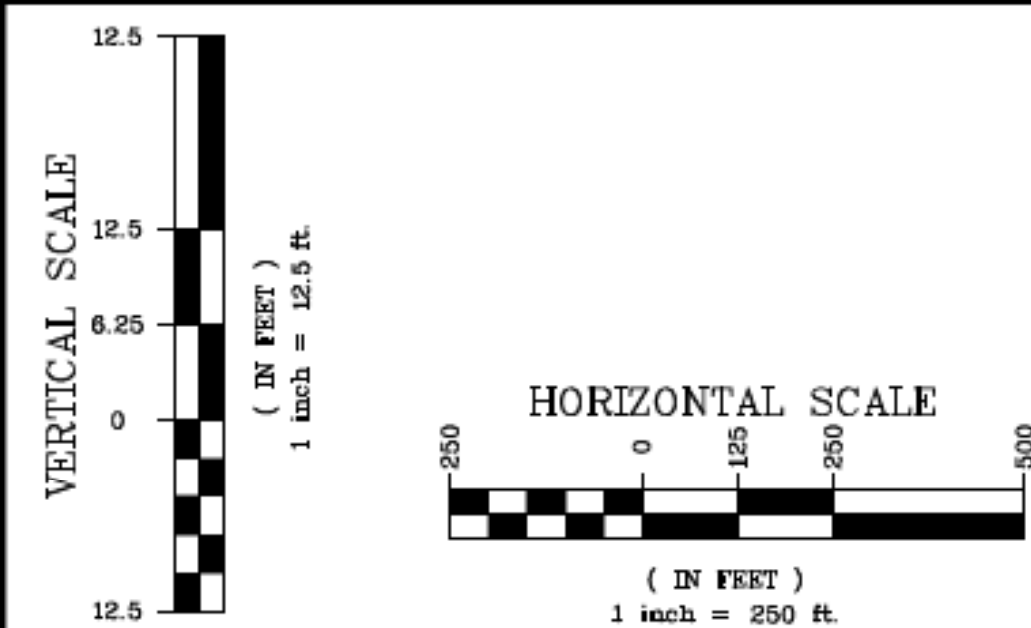

Olin Hydrographic Solutions, inc.
2900 Calusa St, Miami, Florida, 33133
16334 Port Dickenson, Jupiter, Florida, 33468
Consulting Engineering, Surveying & Mapping, and Environmental Services
Phone: (305) 619-2800 Fax: (305) 860-4411 LB # 7999 CA # 26050

PROJECT 2018 MIAMI-DADE COUNTY
ANNUAL MONITORING PROJECT



SURVEY TITLE TOPOGRAPHIC AND HYDROGRAPHIC SURVEYS

PROJECT INFORMATION

OHS JOB NO: 18-017

RELEASE DATE: APRIL 19, 2019

DRAWN BY: JE





APPROVED BY: TM

SHEET



CROSS SECTIONS

PAGE

57

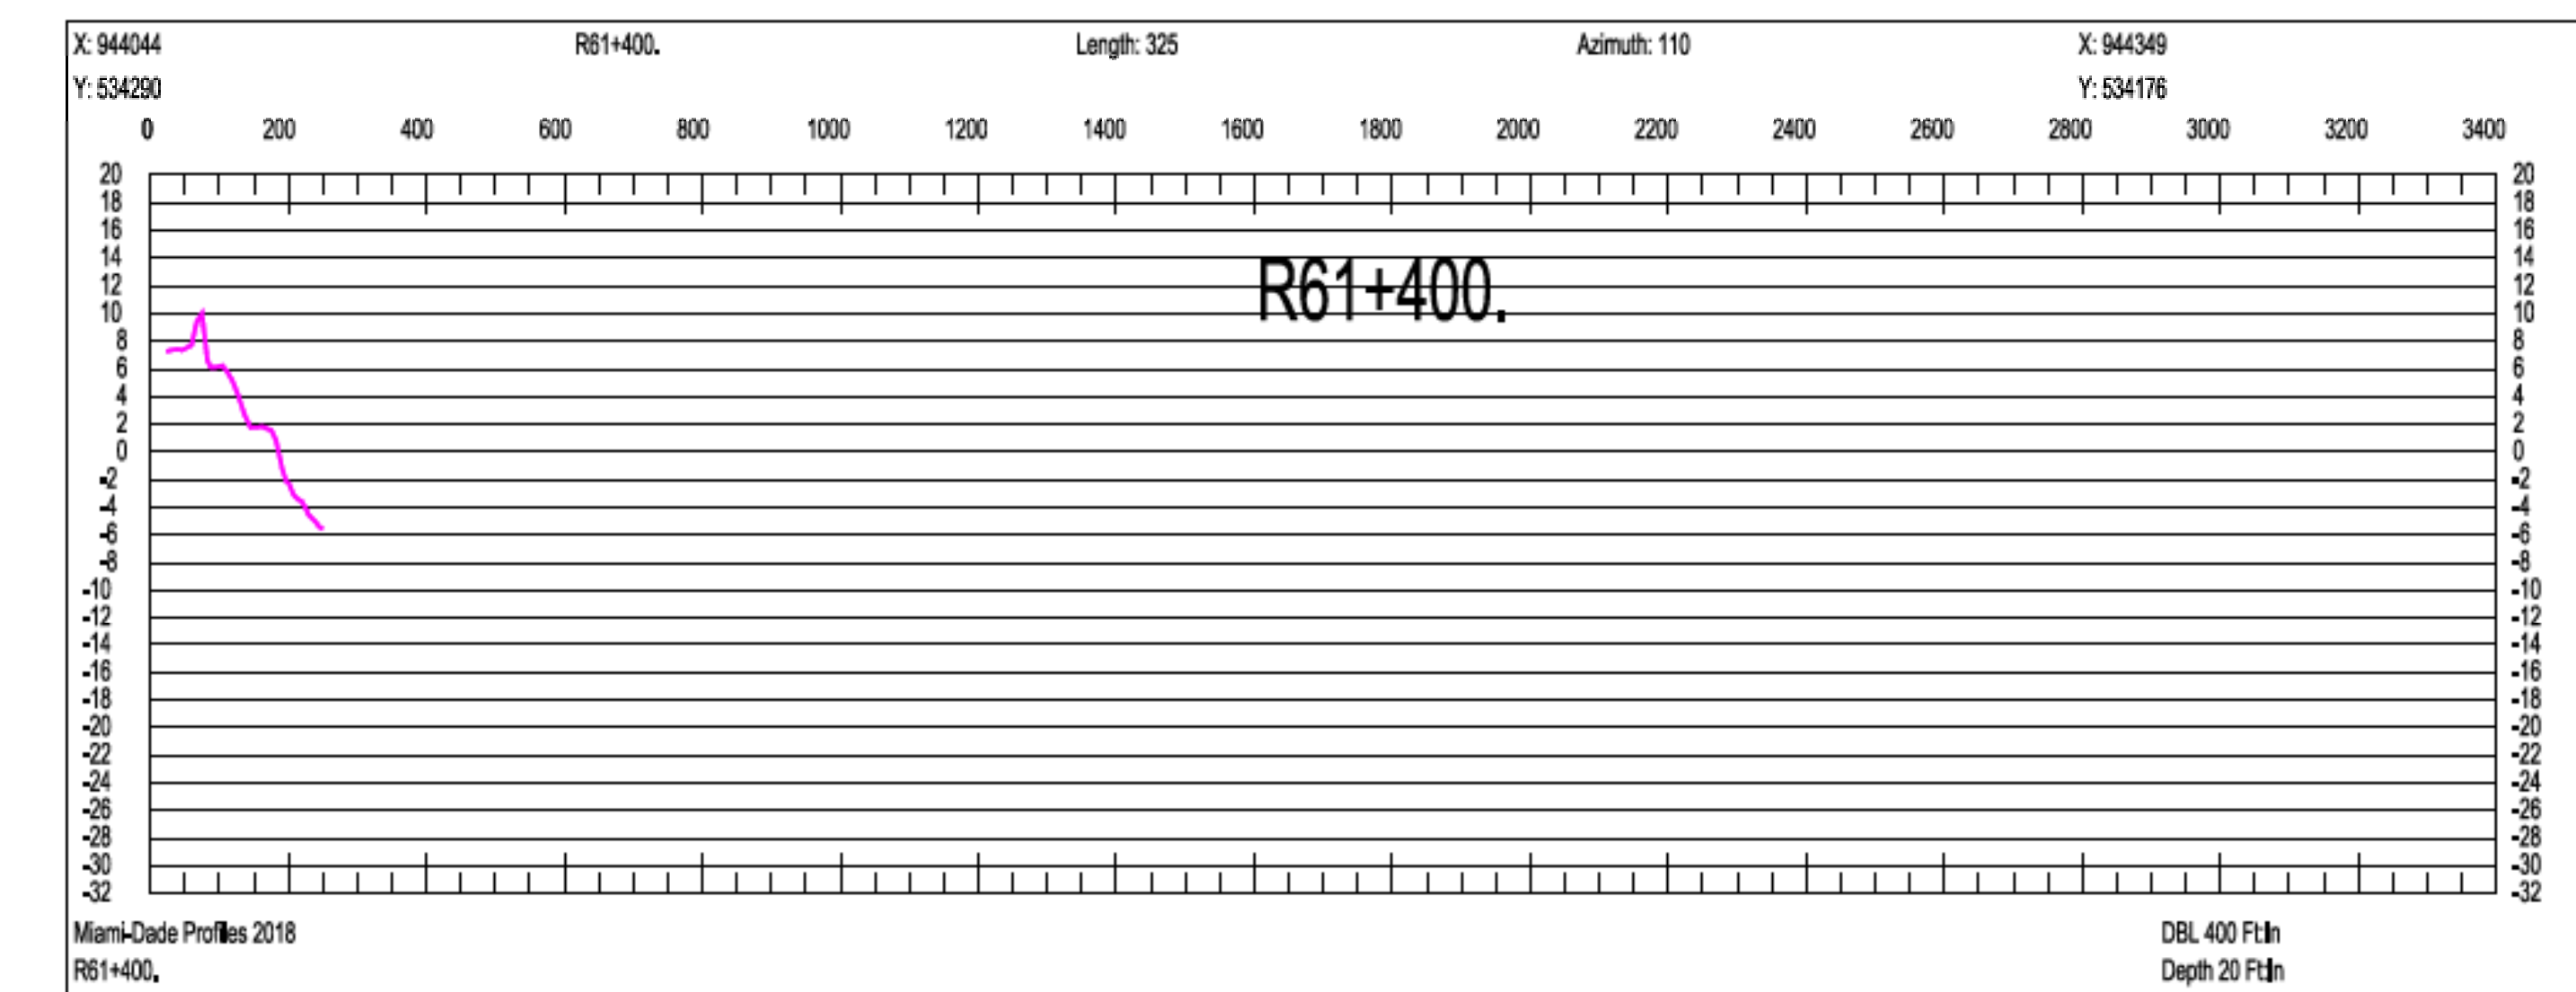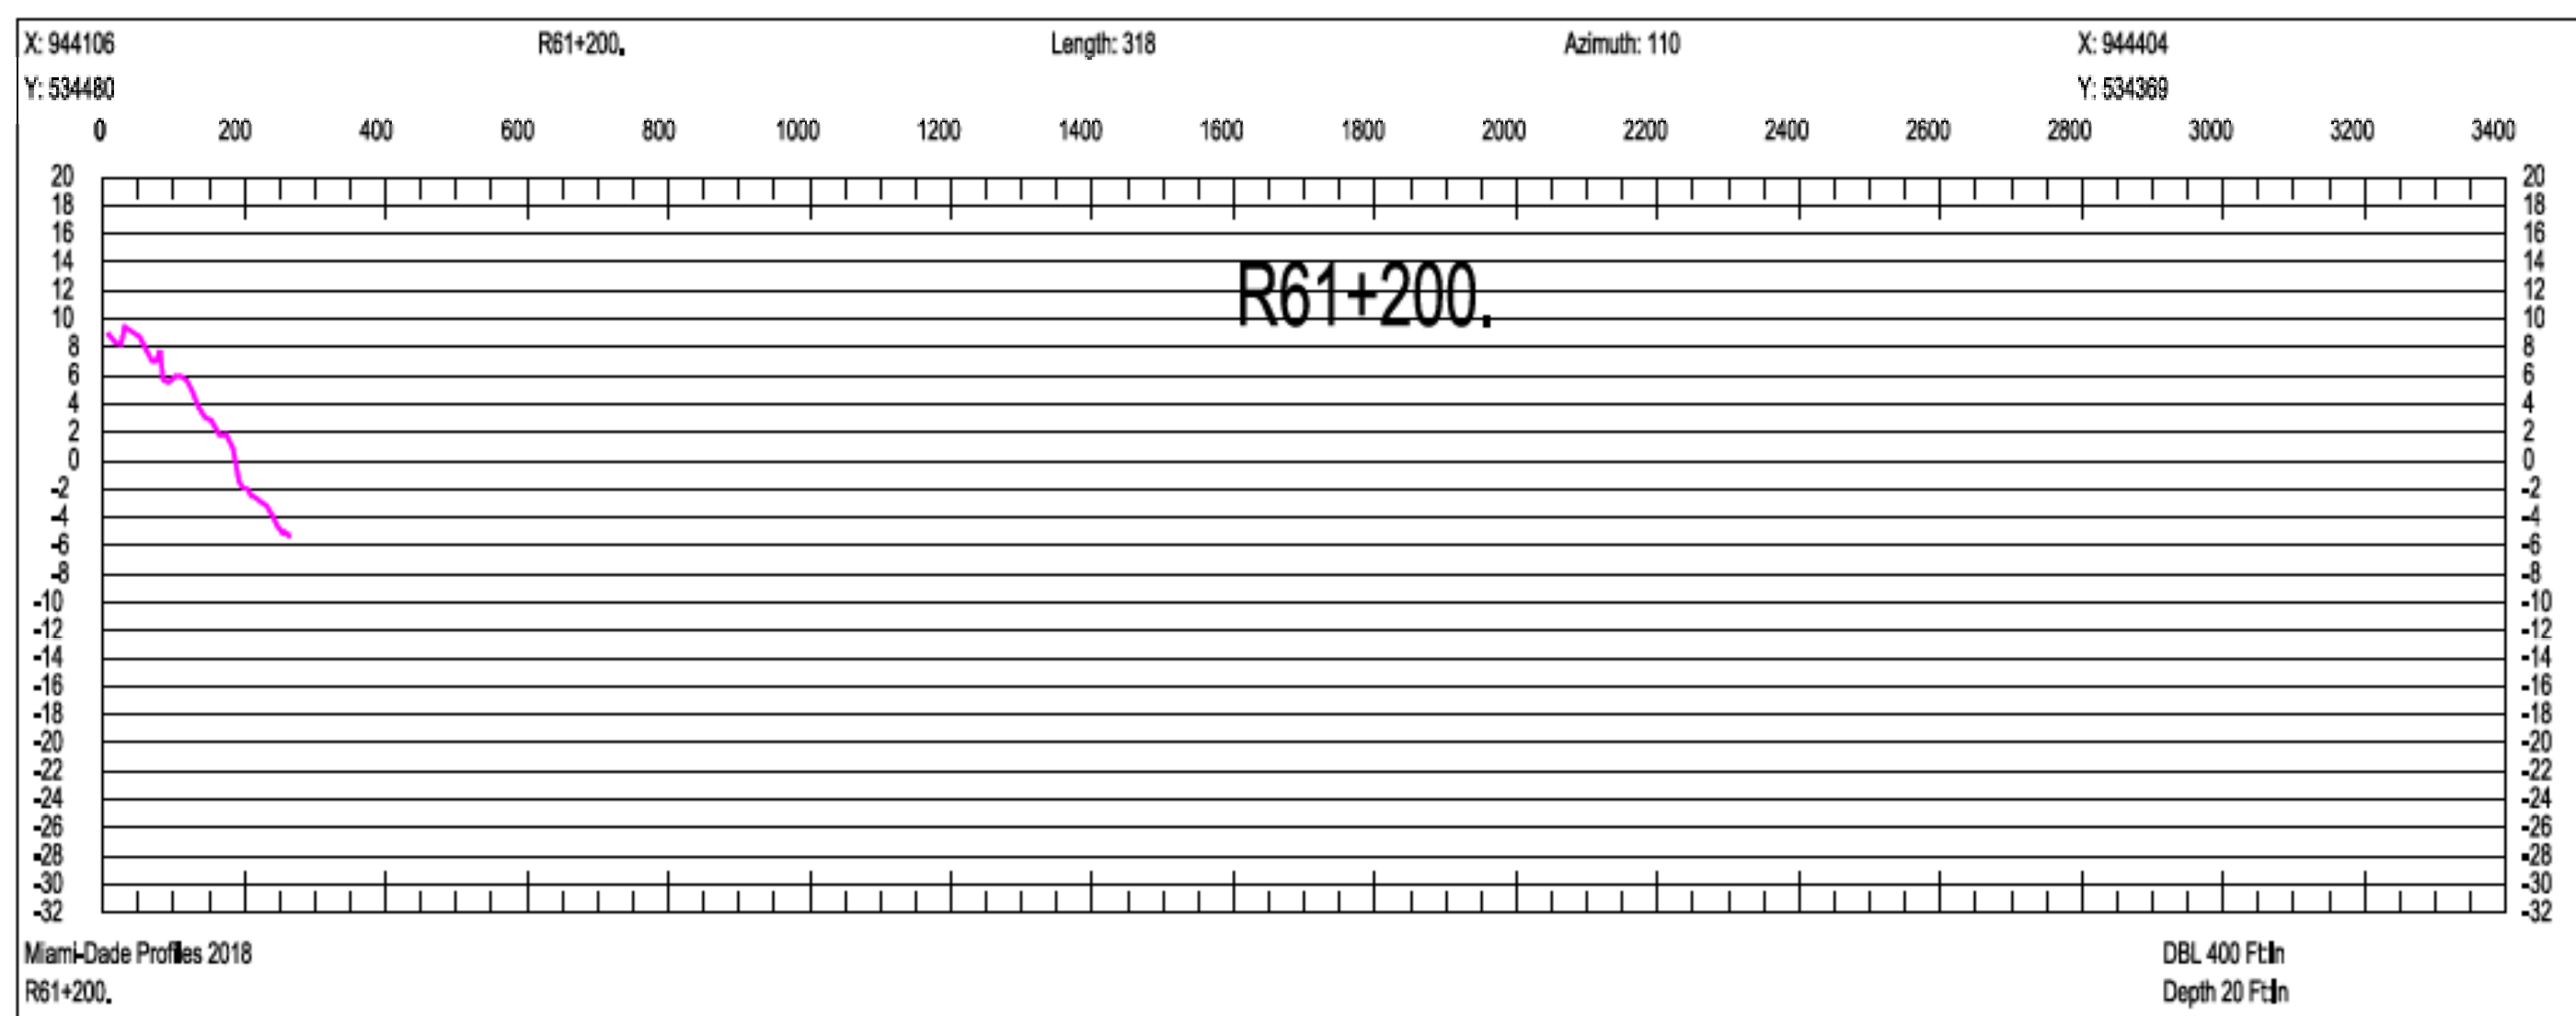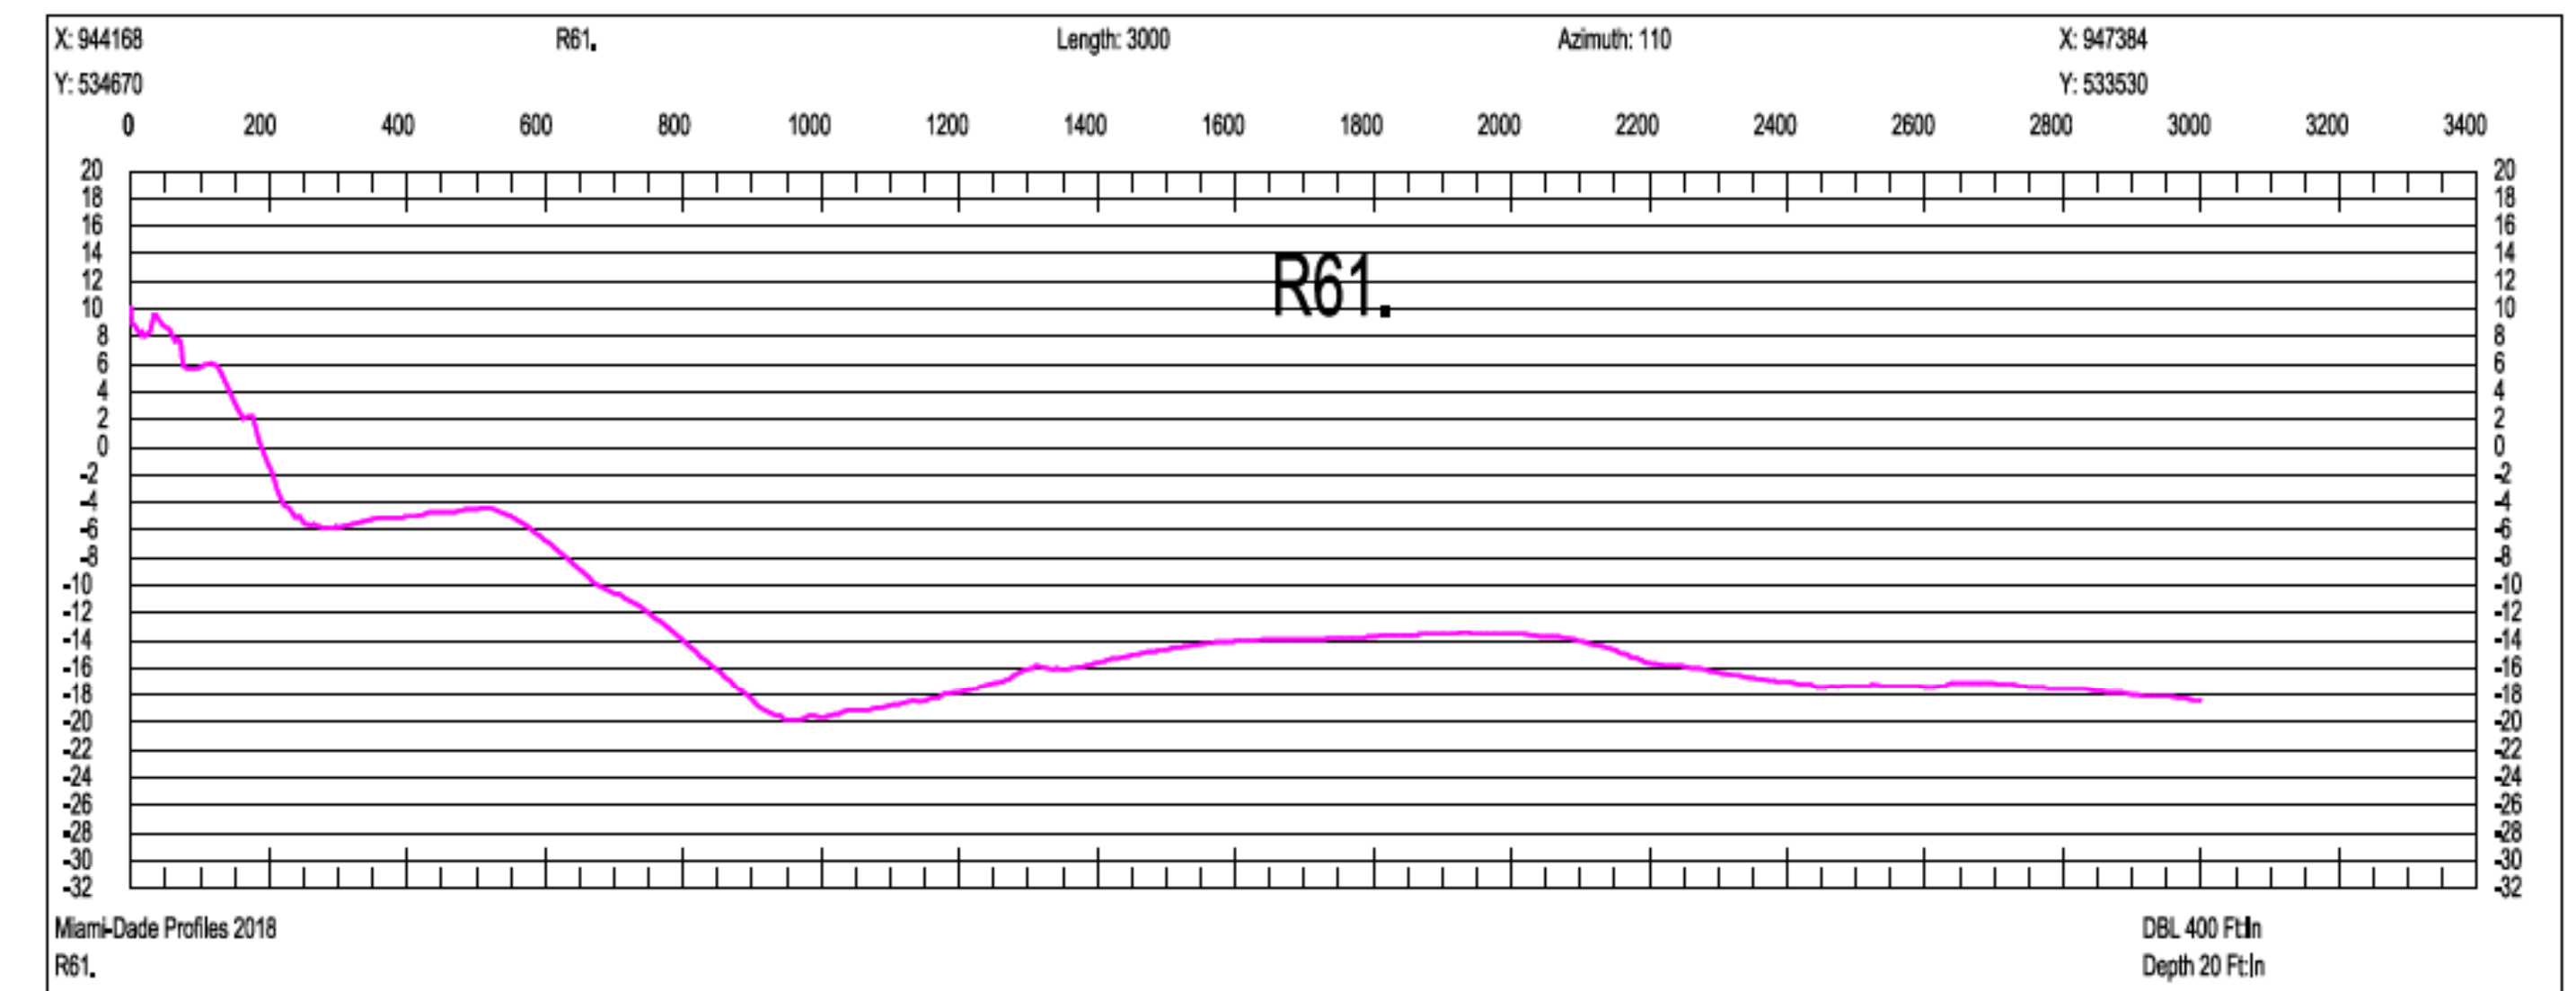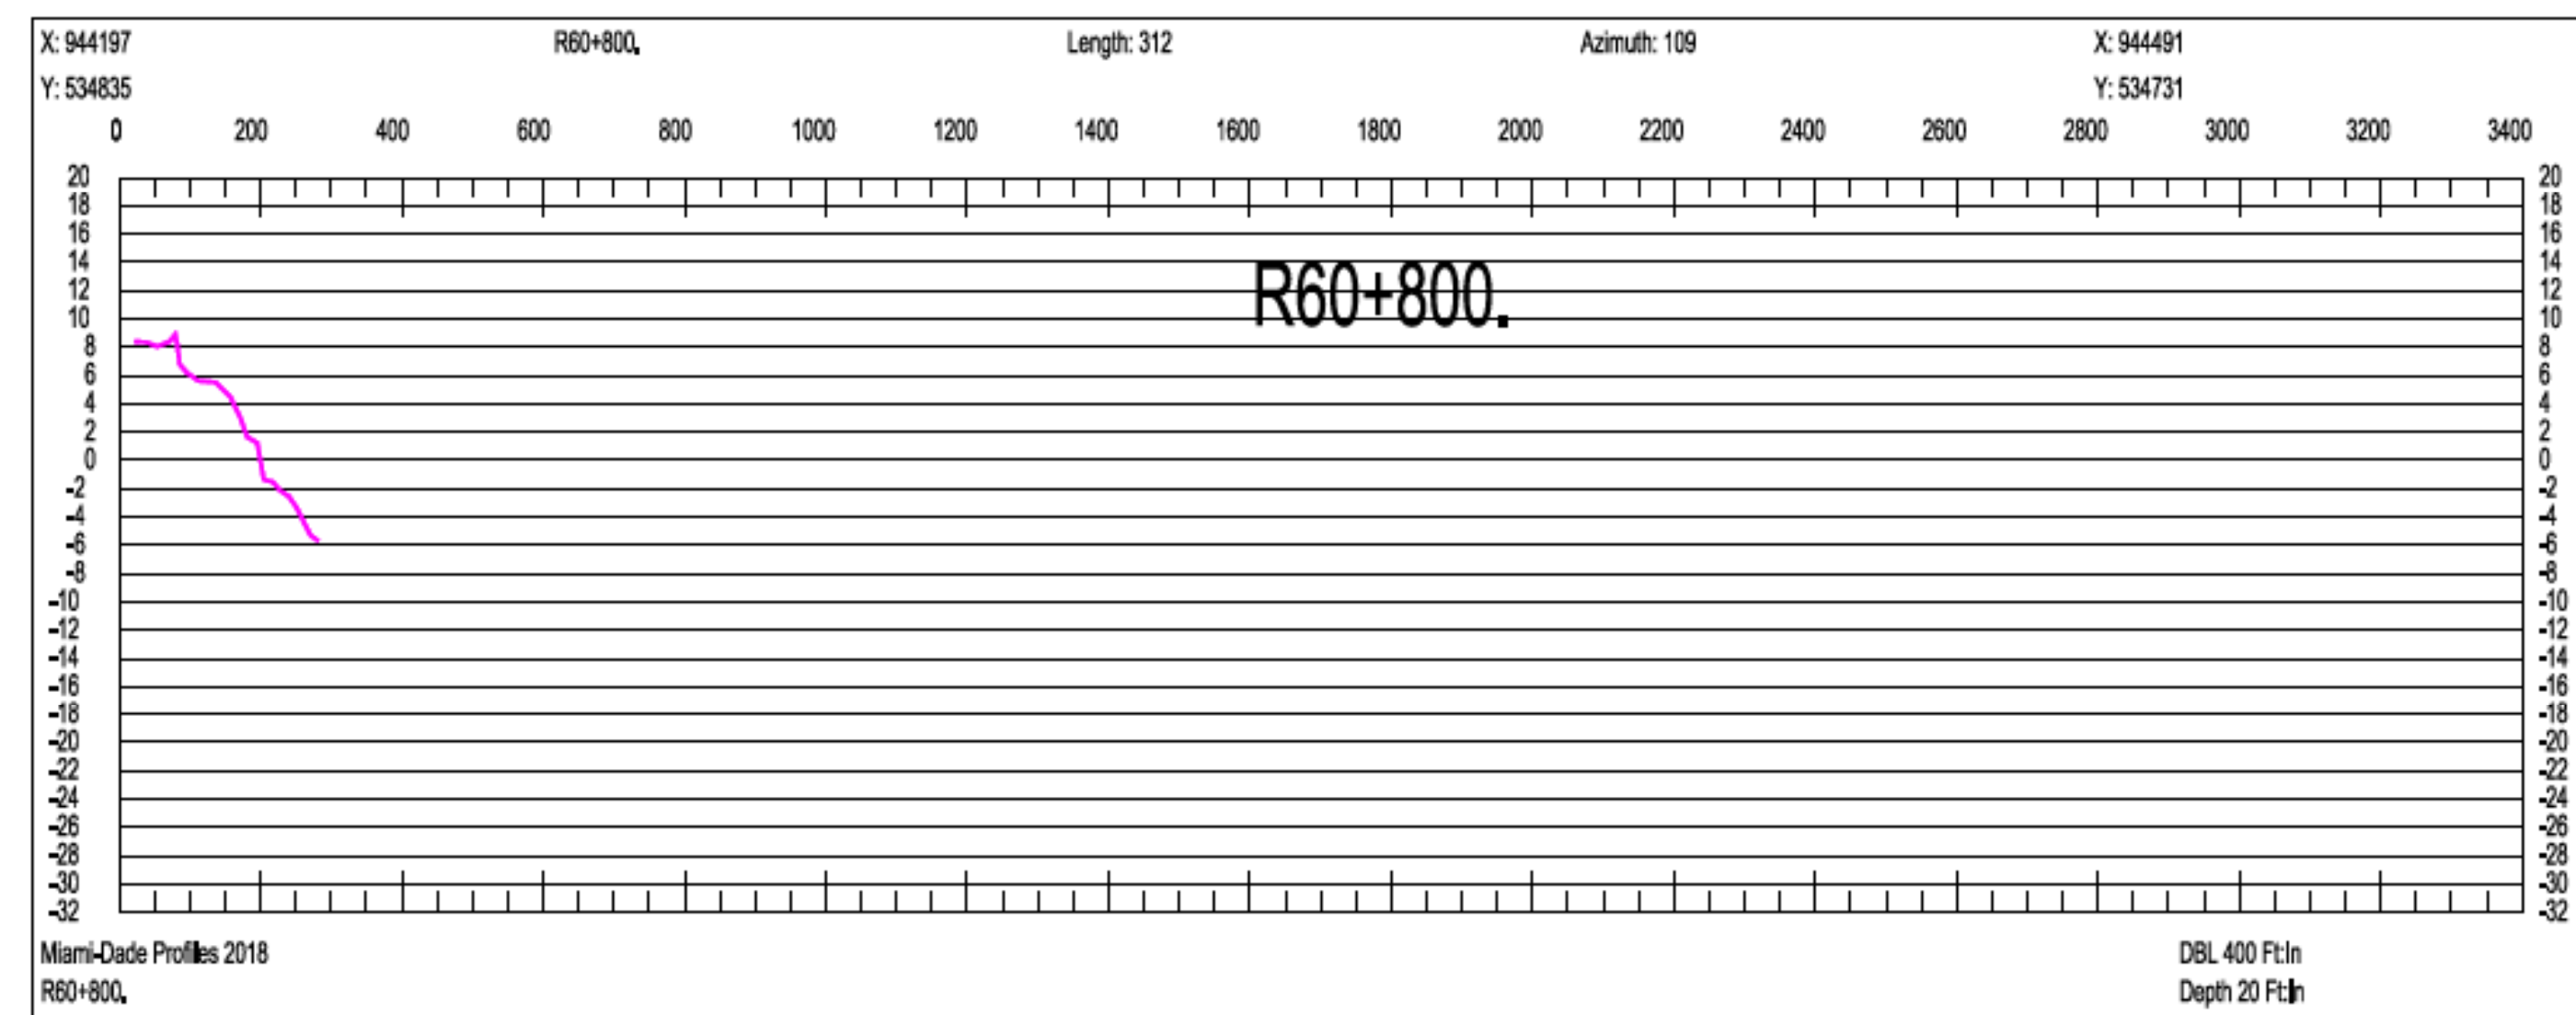

SCALE ONLY CORRECT ON A 24"x36" SHEET

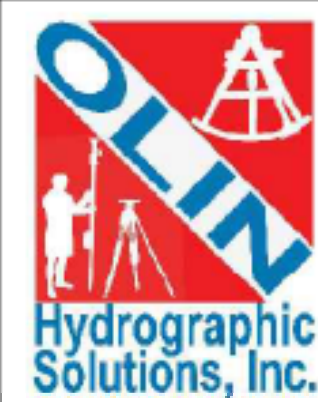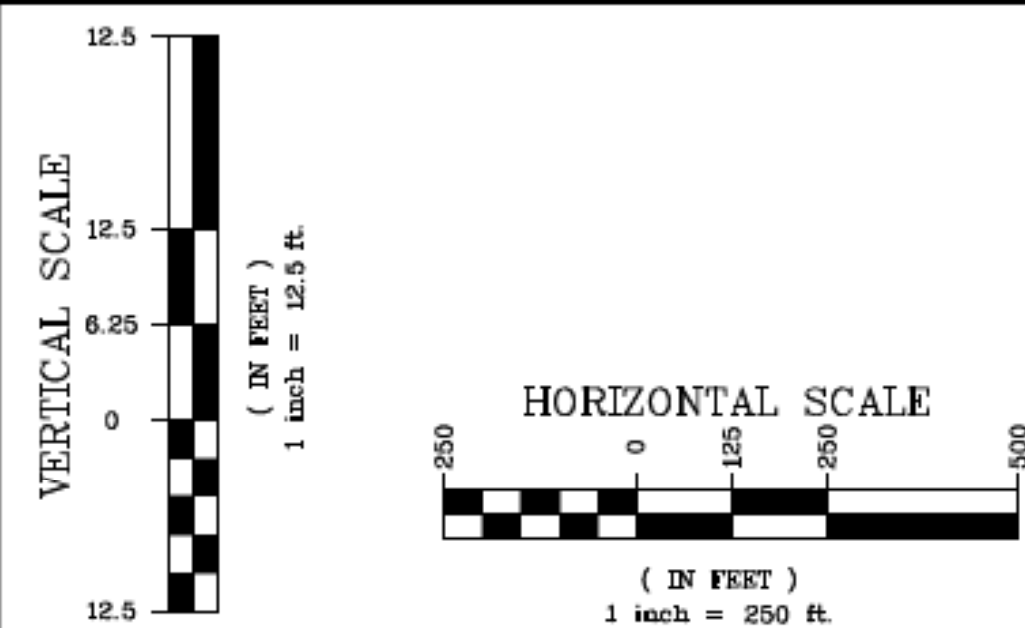

Olin Hydrographic Solutions, inc.
2900 Calusa St, Miami, Florida, 33133
16334 Port Dickenson, Jupiter, Florida, 33468
Consulting Engineering, Surveying & Mapping, and Environmental Services
Phone: (305) 619-2800 Fax: (305) 860-4411 LB # 7999 CA # 26050

PROJECT 2018 MIAMI-DADE COUNTY
ANNUAL MONITORING PROJECT



SURVEY TITLE TOPOGRAPHIC AND HYDROGRAPHIC SURVEYS

PROJECT INFORMATION

OHS JOB NO: 18-017

RELEASE DATE: APRIL 19, 2019

DRAWN BY: JE





APPROVED BY: TM

SHEET


CROSS SECTIONS

PAGE

58

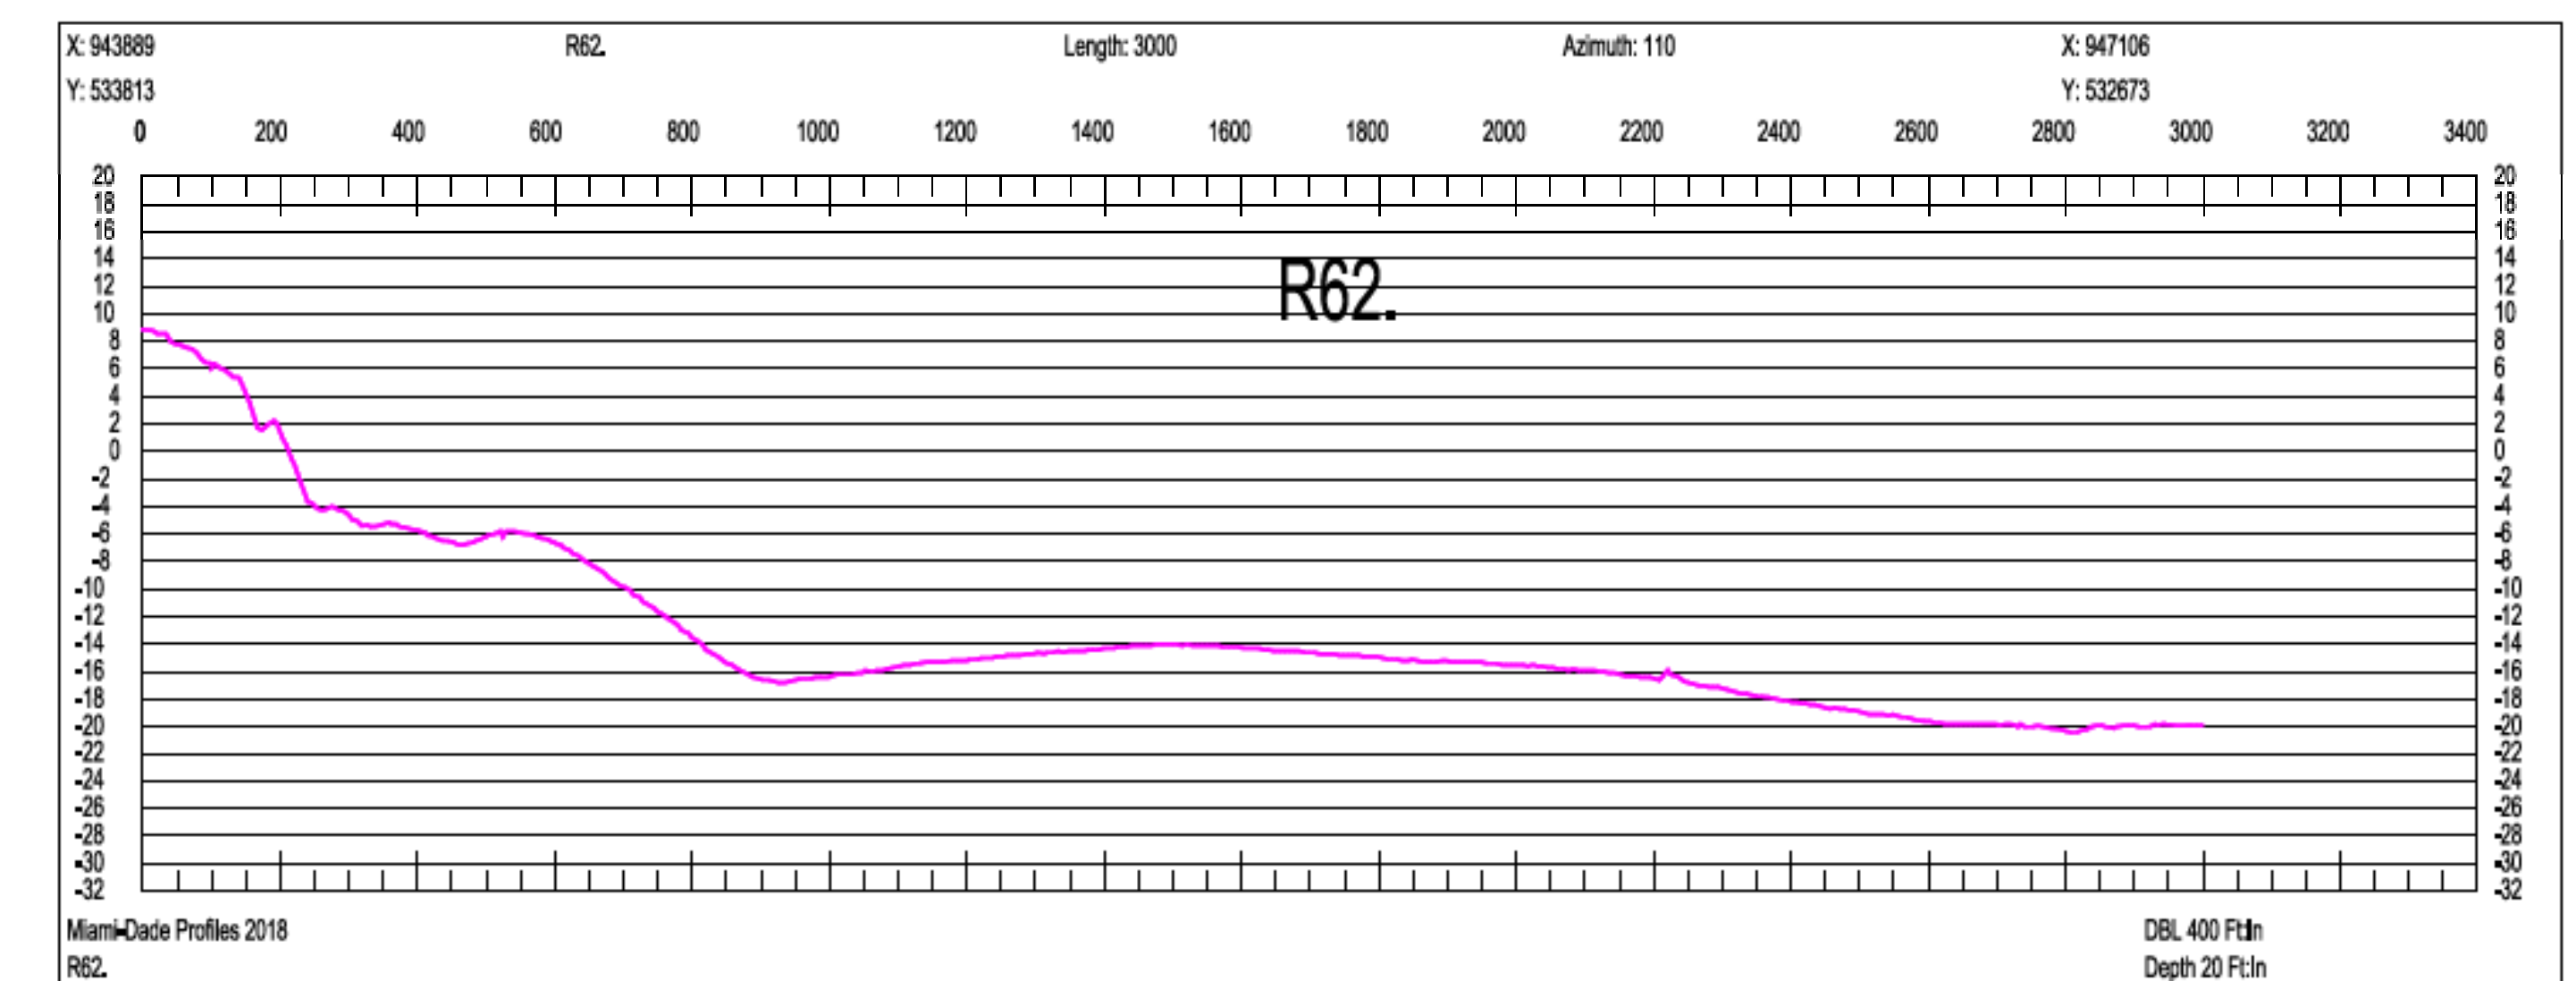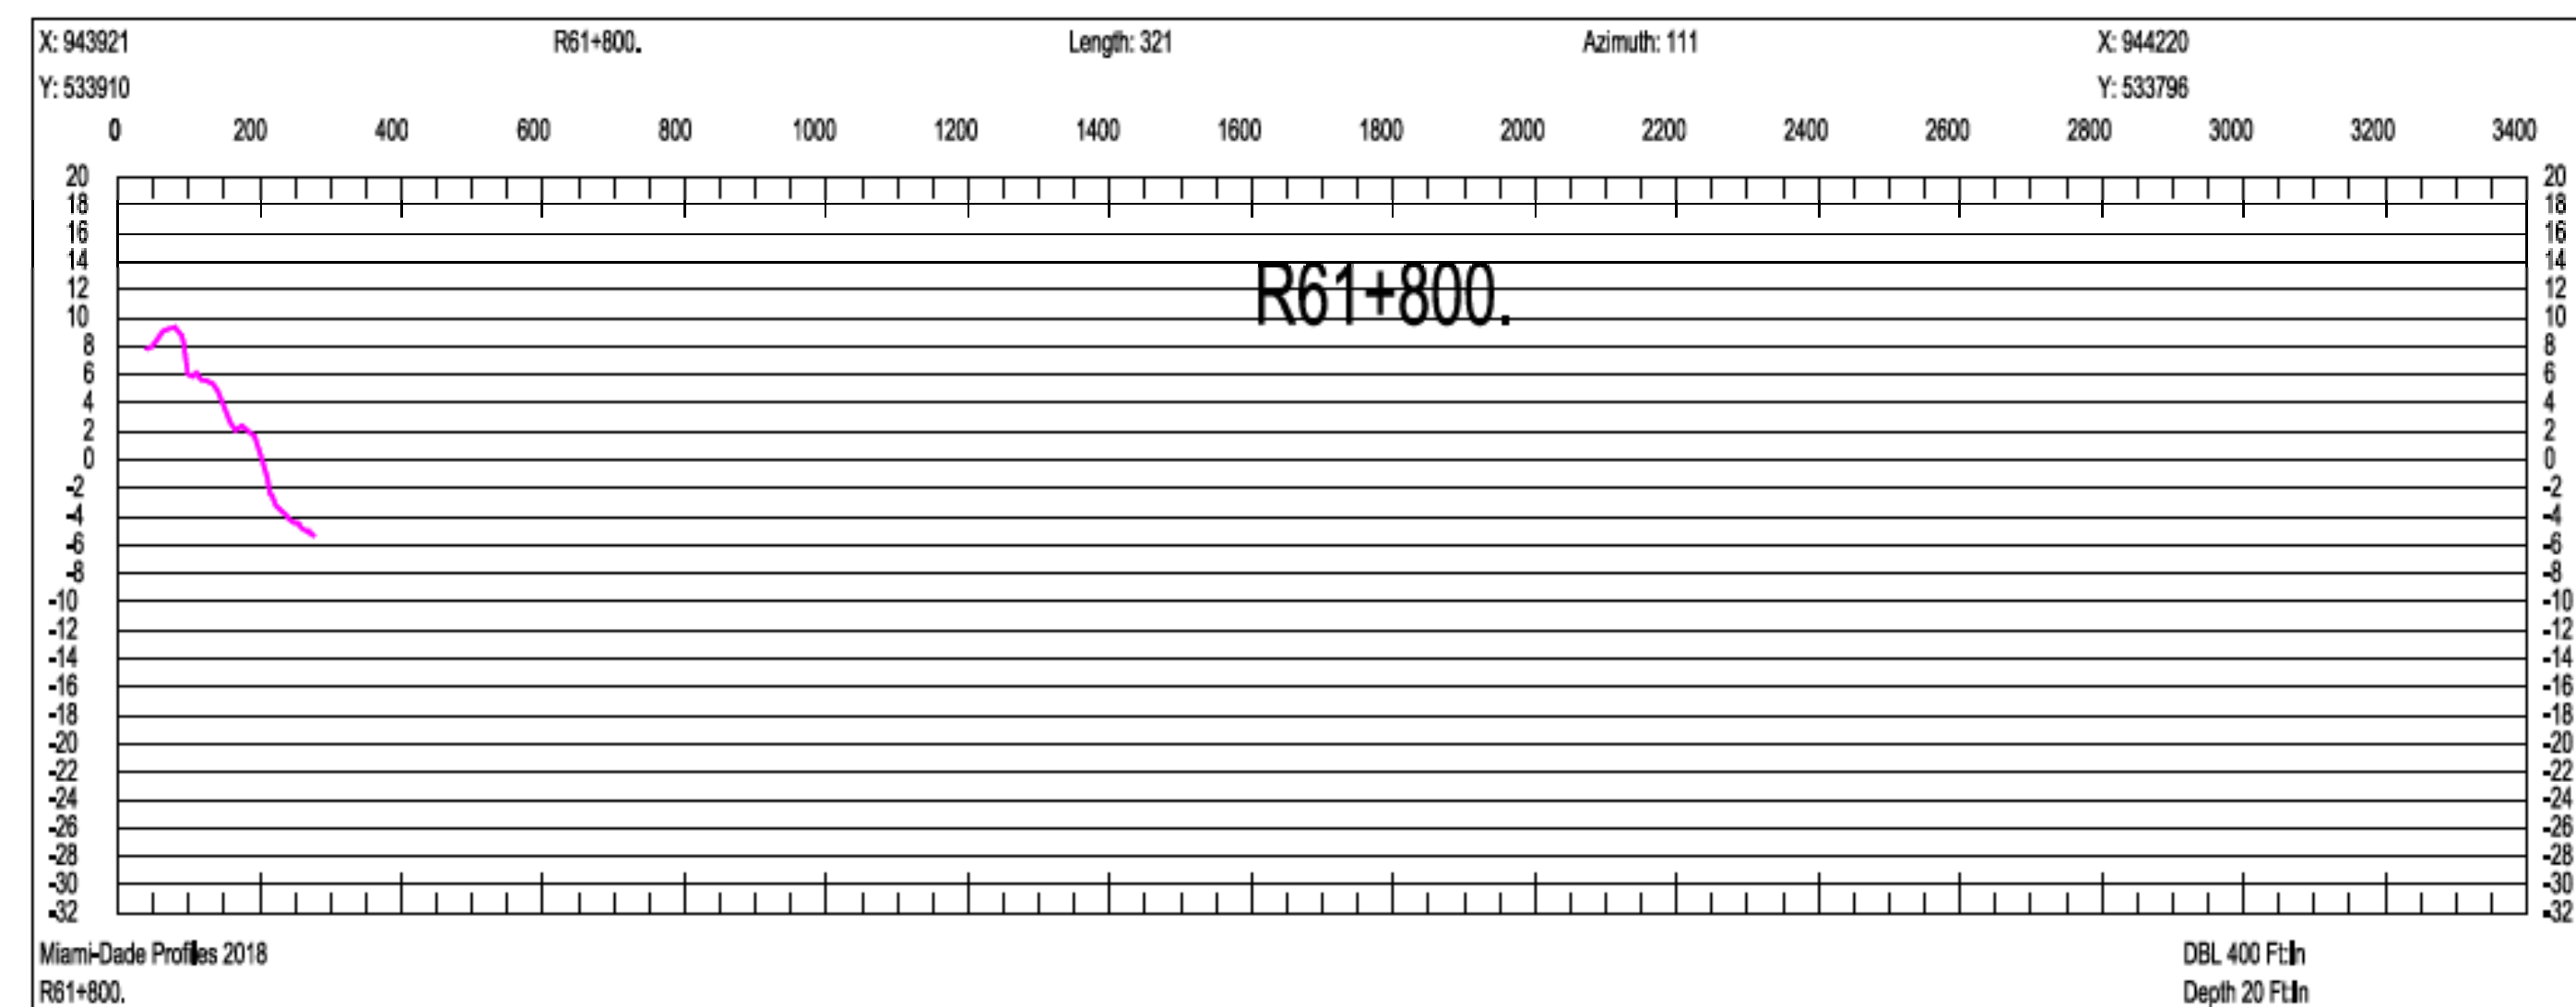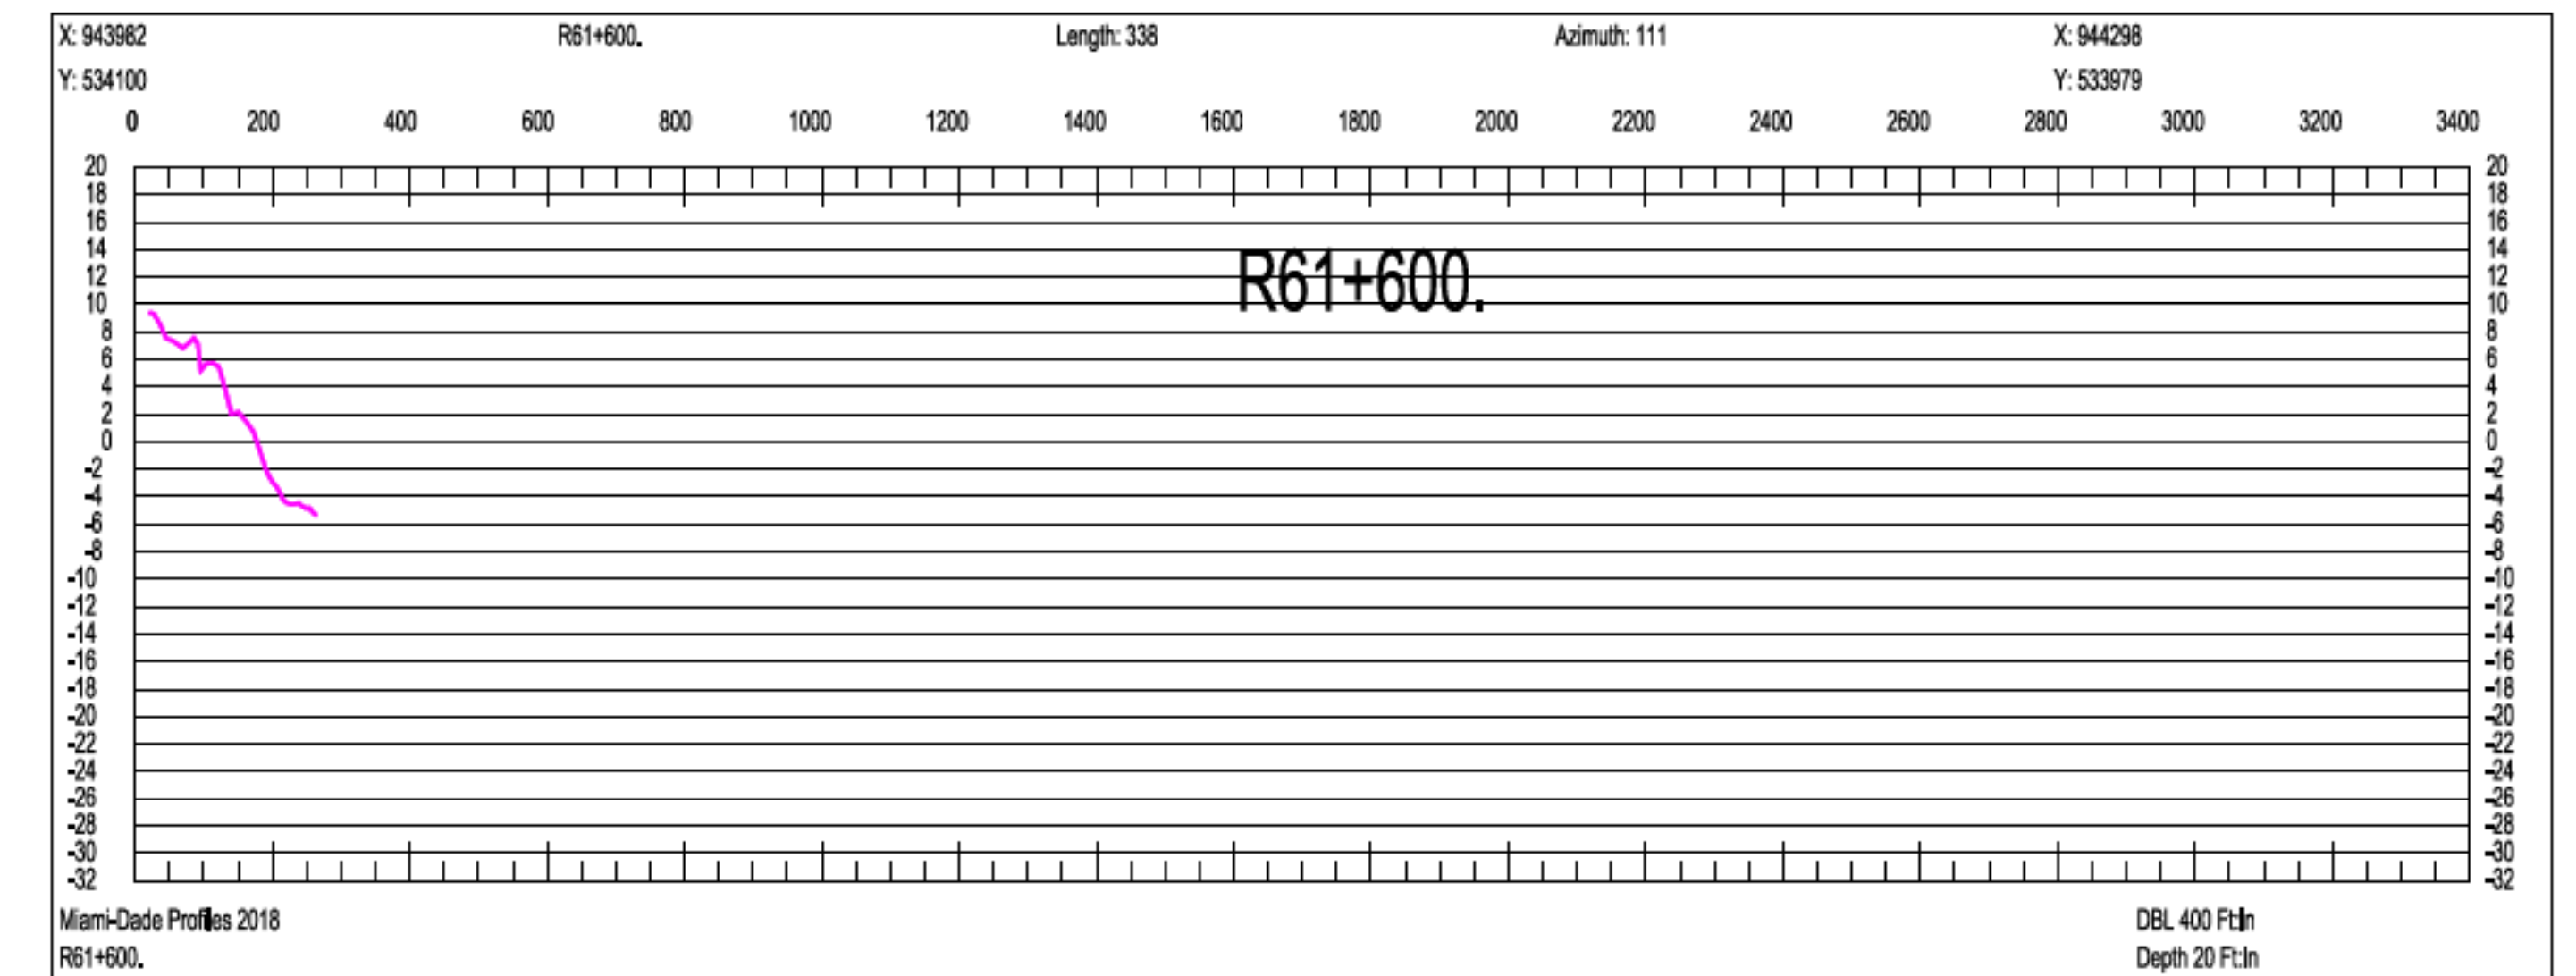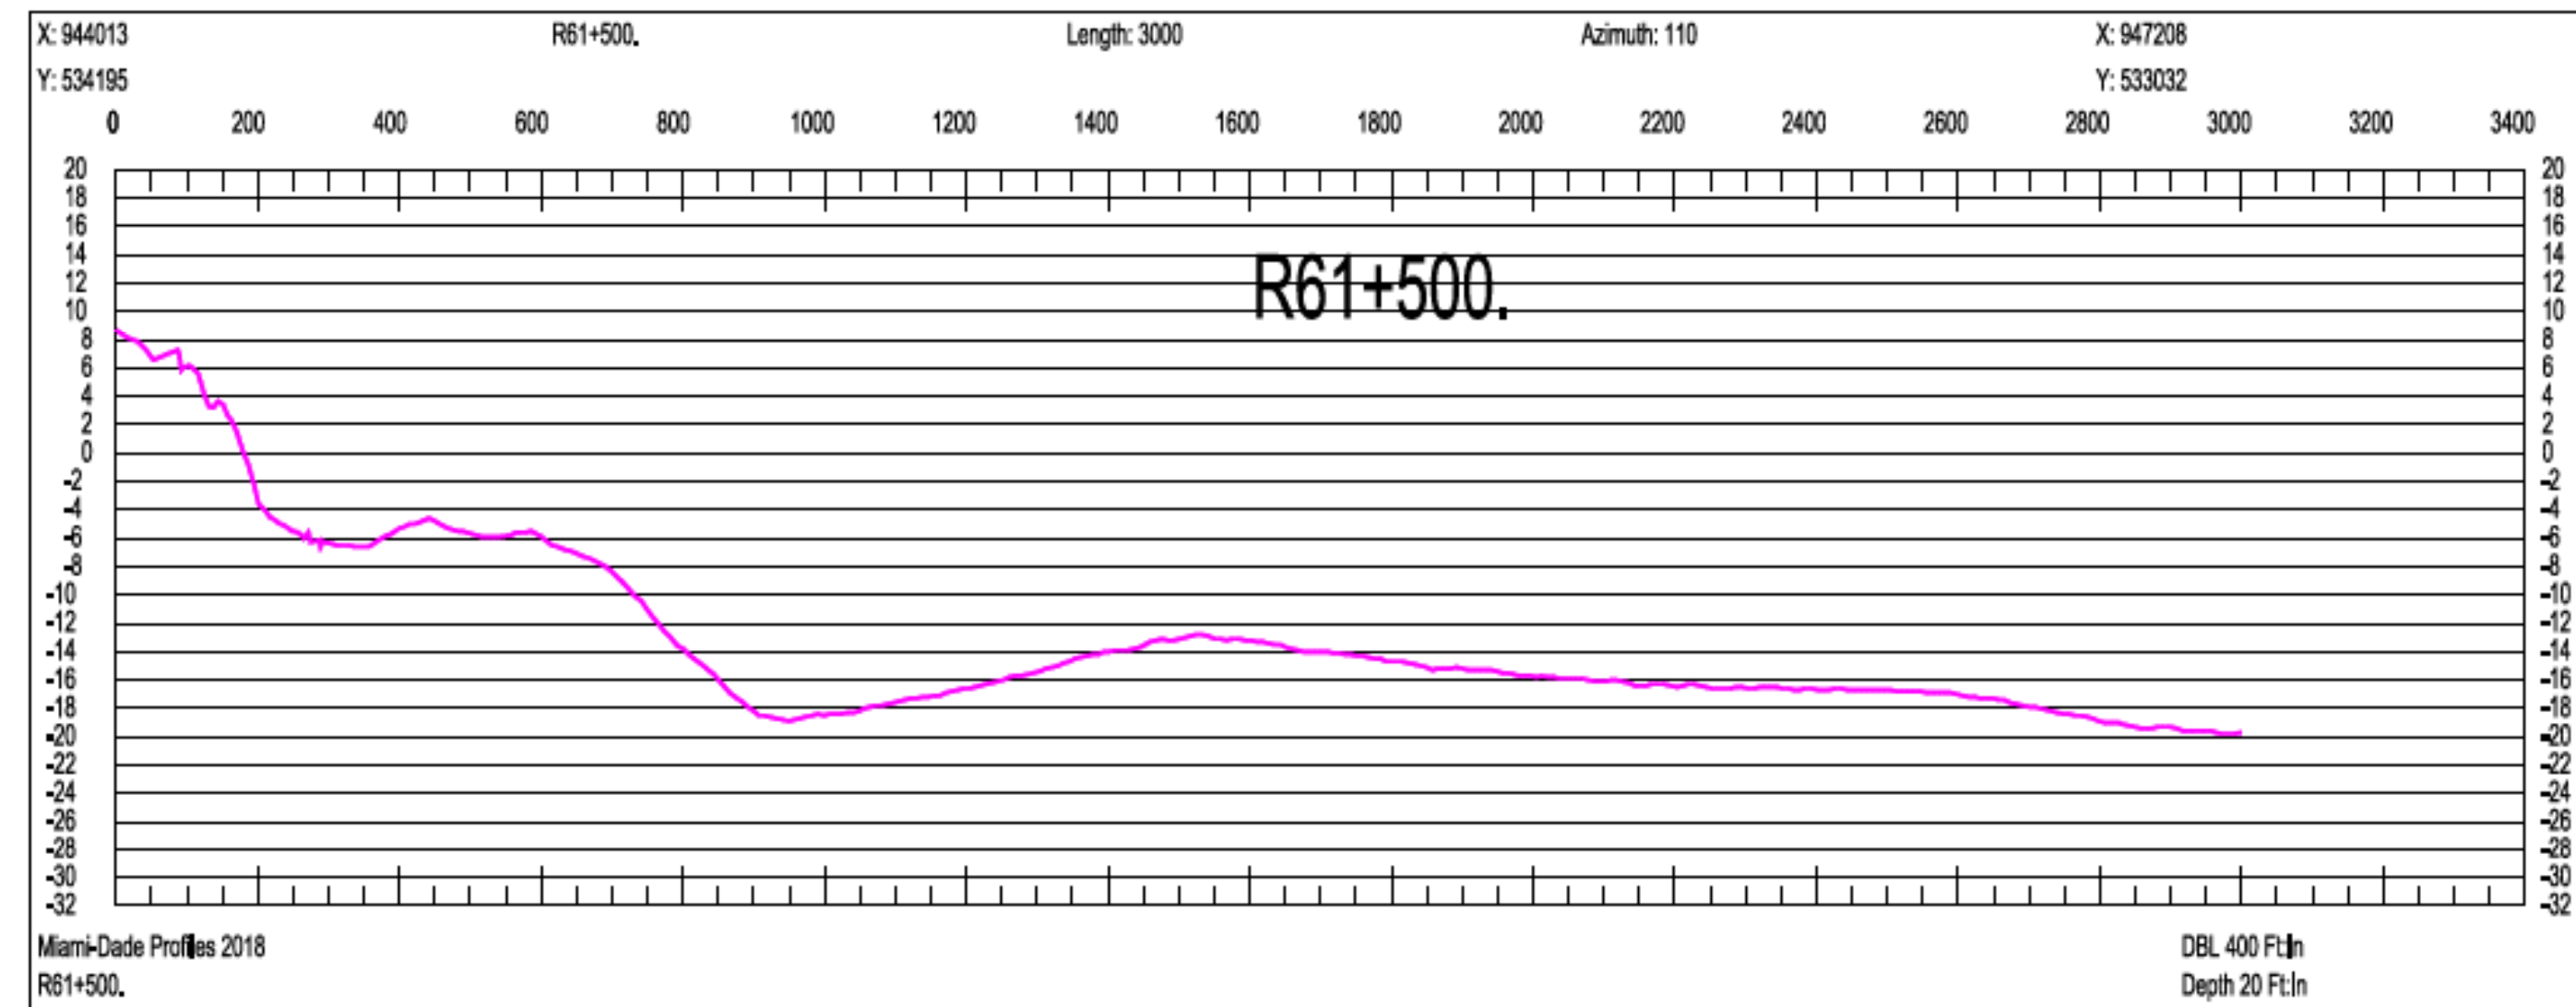

SCALE ONLY CORRECT ON A 24"x36" SHEET

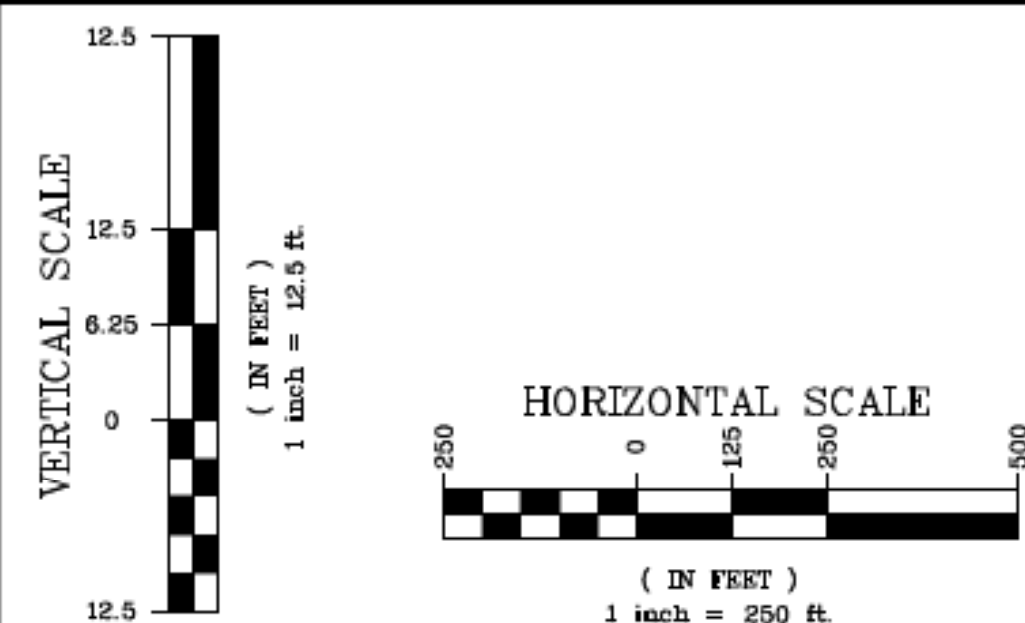

Olin Hydrographic Solutions, inc.
 2900 Calusa St, Miami, Florida, 33133
 16334 Port Dickenson, Jupiter, Florida, 33468
 Consulting Engineering, Surveying & Mapping, and Environmental Services
 Phone: (305) 619-2800 Fax: (305) 860-4411 LB # 7999 CA # 26050

PROJECT 2018 MIAMI-DADE COUNTY
 ANNUAL MONITORING PROJECT



SURVEY TITLE TOPOGRAPHIC AND HYDROGRAPHIC SURVEYS

PROJECT INFORMATION

OHS JOB NO: 18-017

RELEASE DATE: APRIL 19, 2019





DRAWN BY: JE

APPROVED BY: TM


SHEET CROSS SECTIONS

PAGE

59

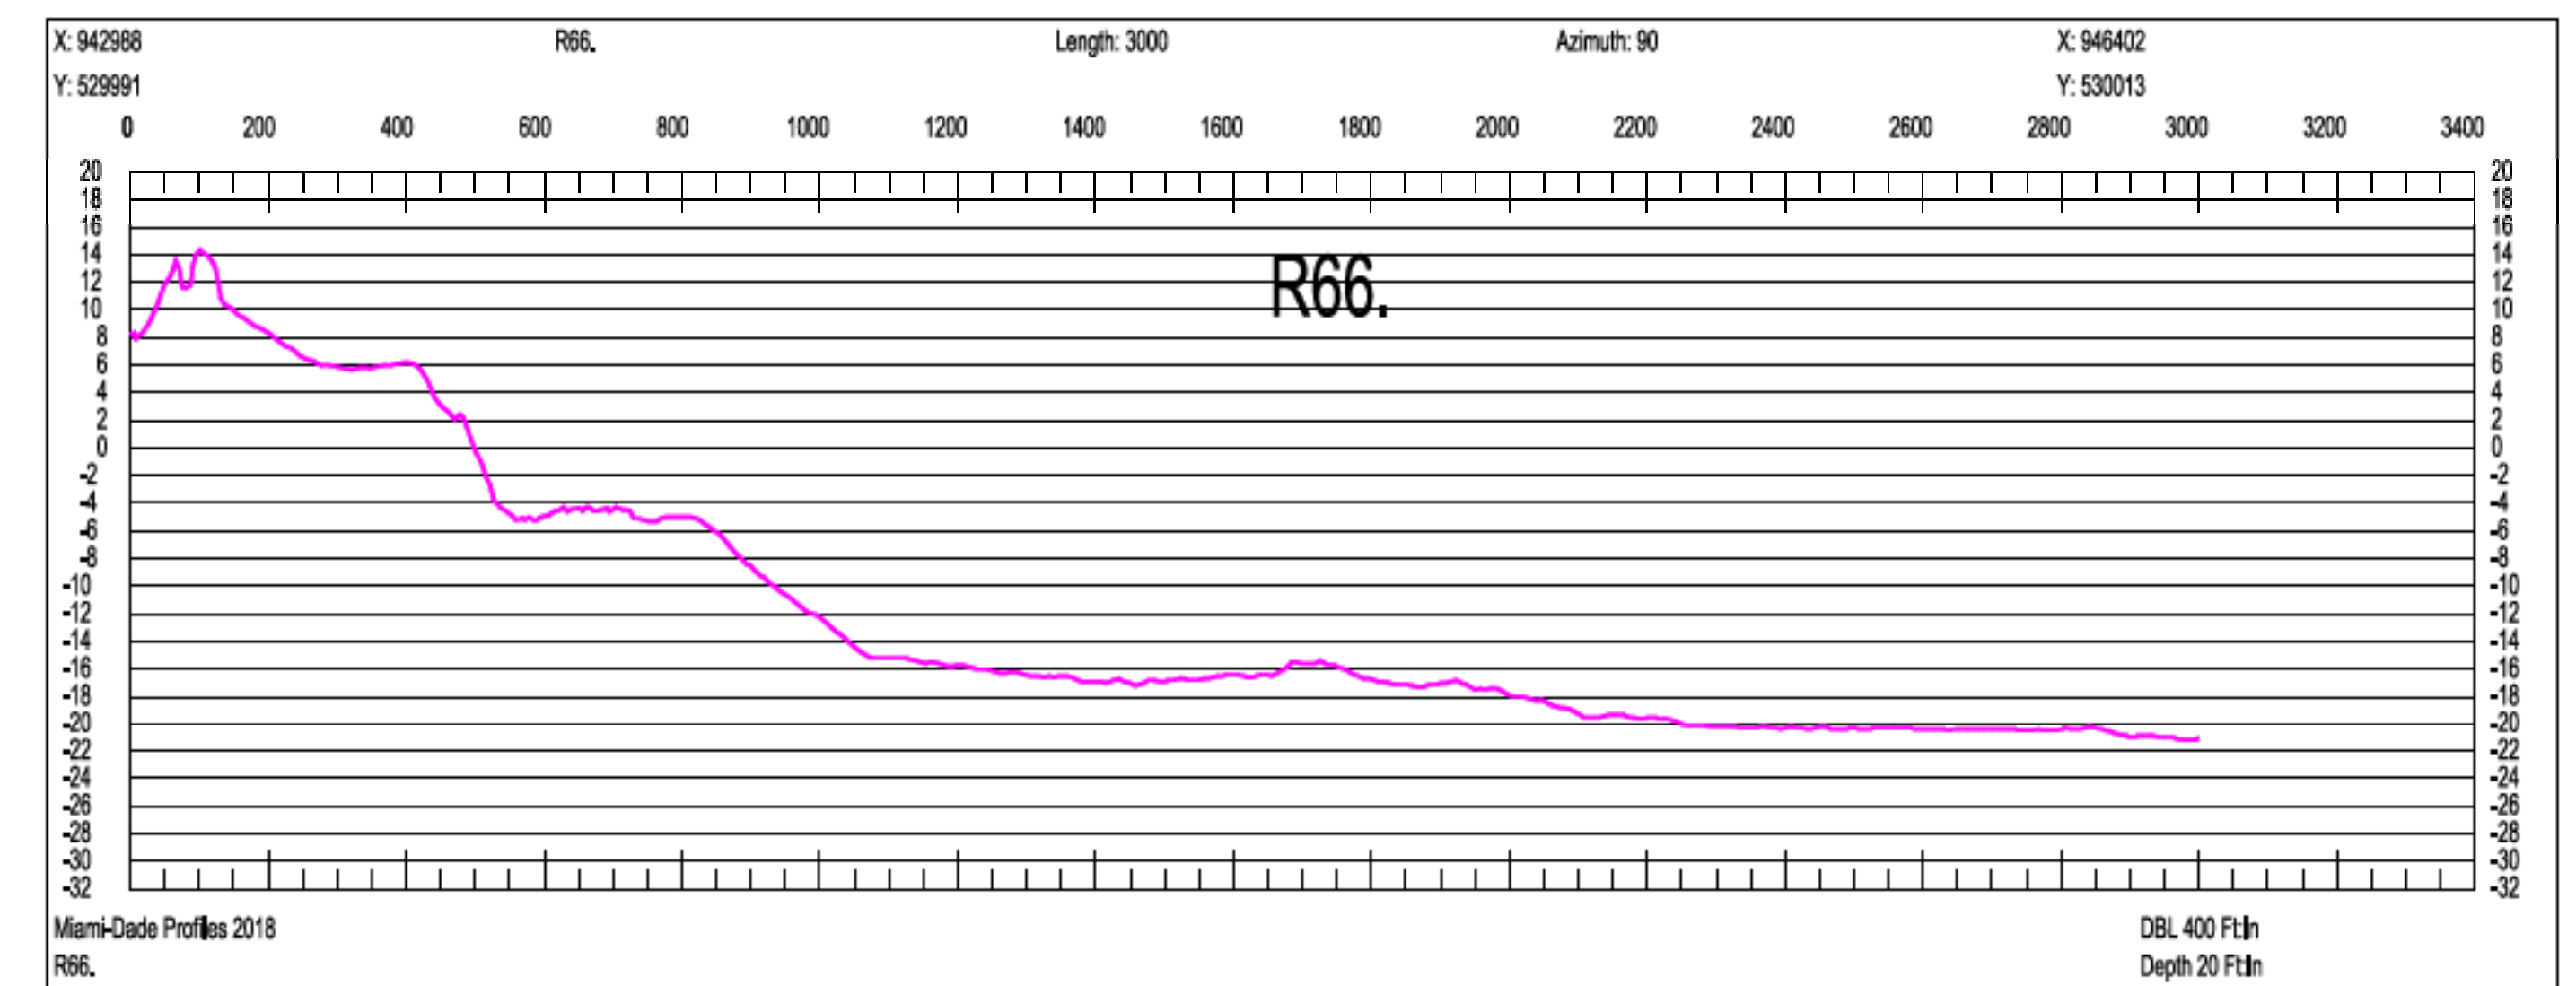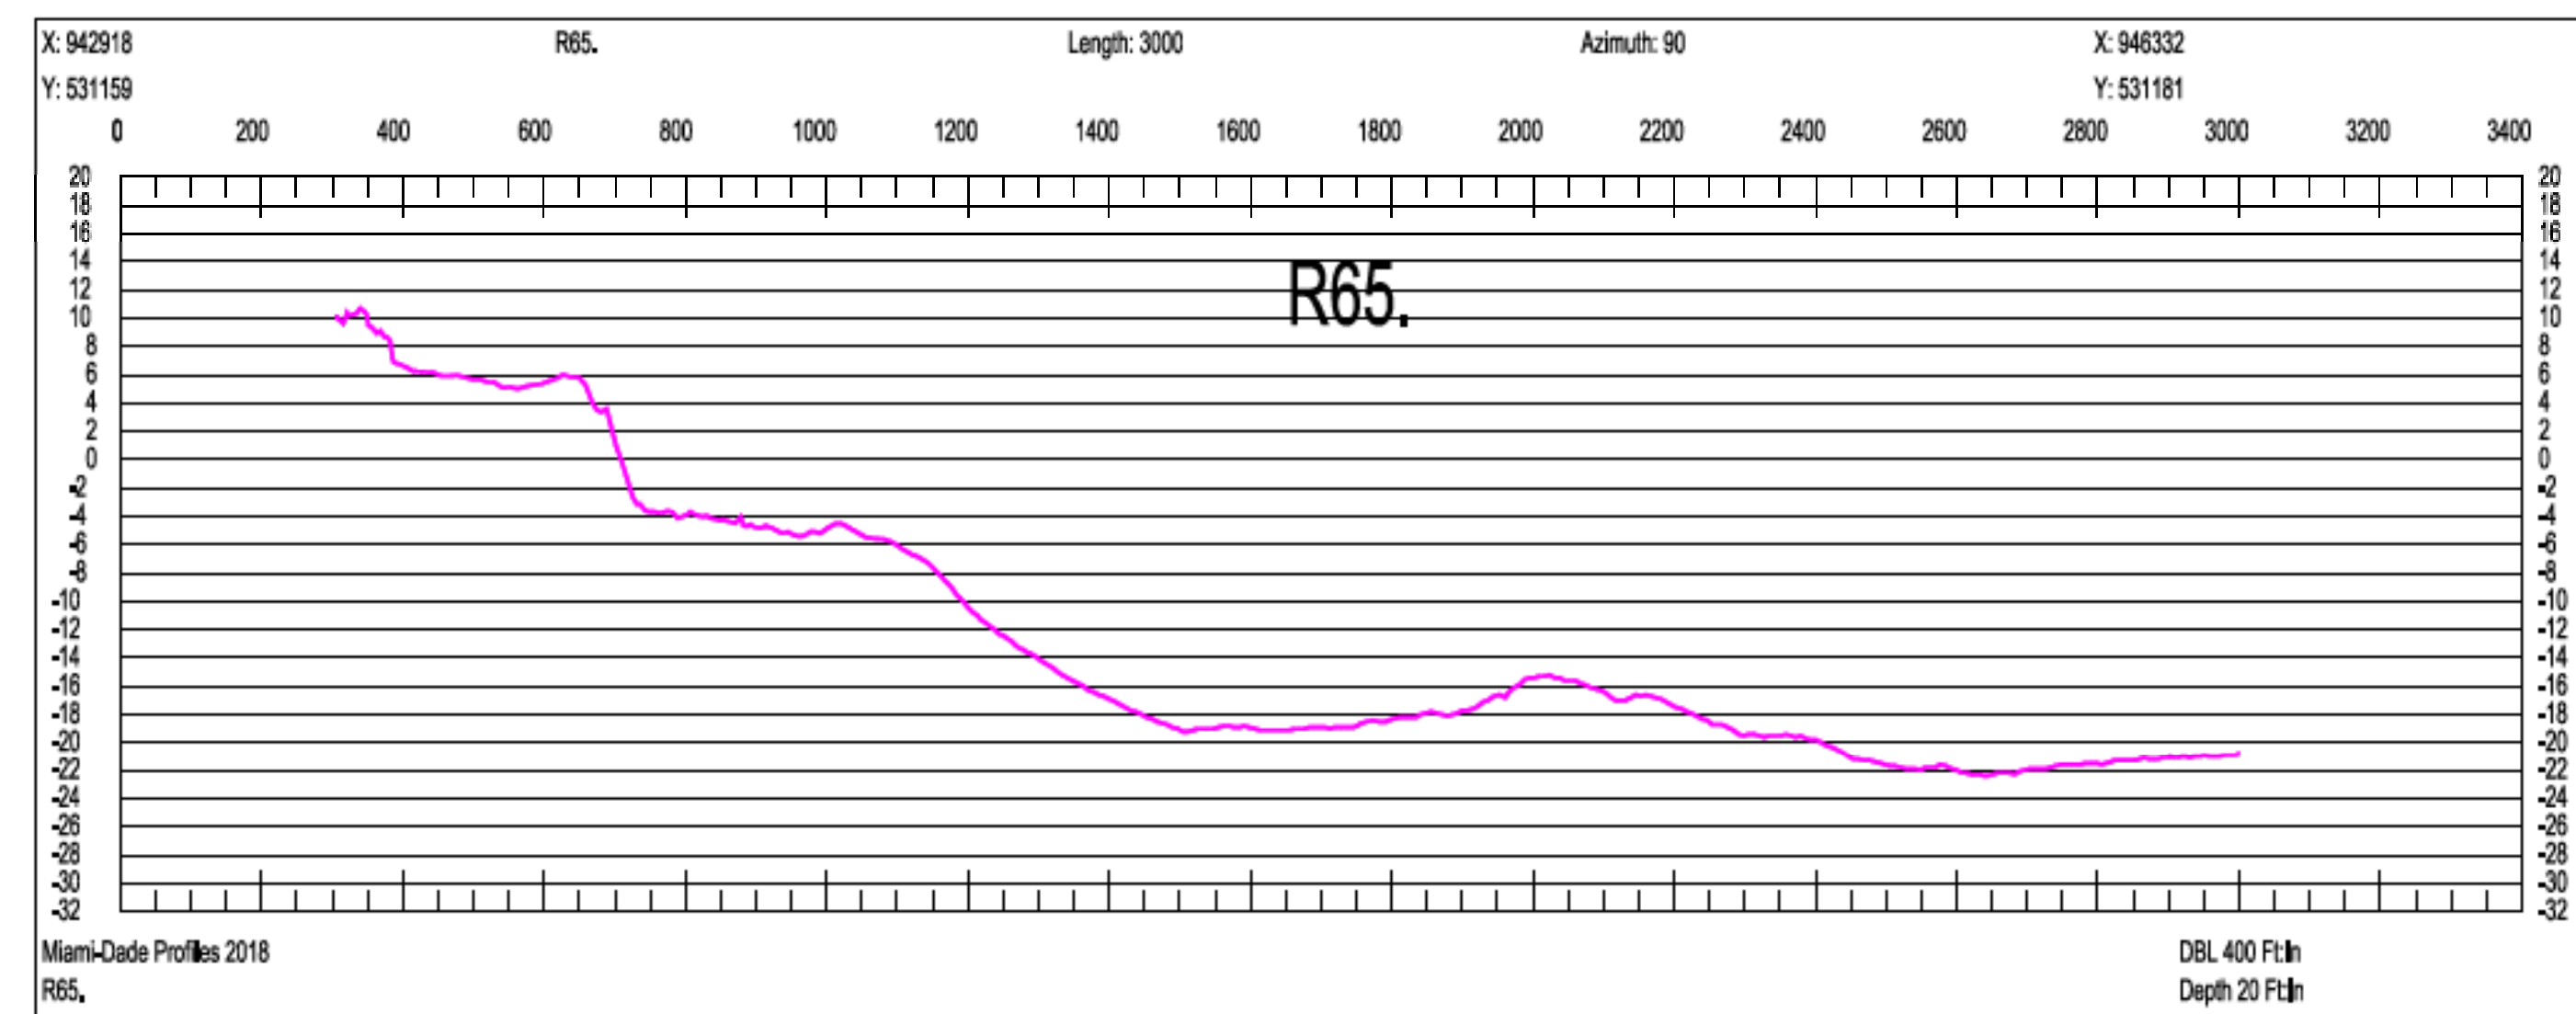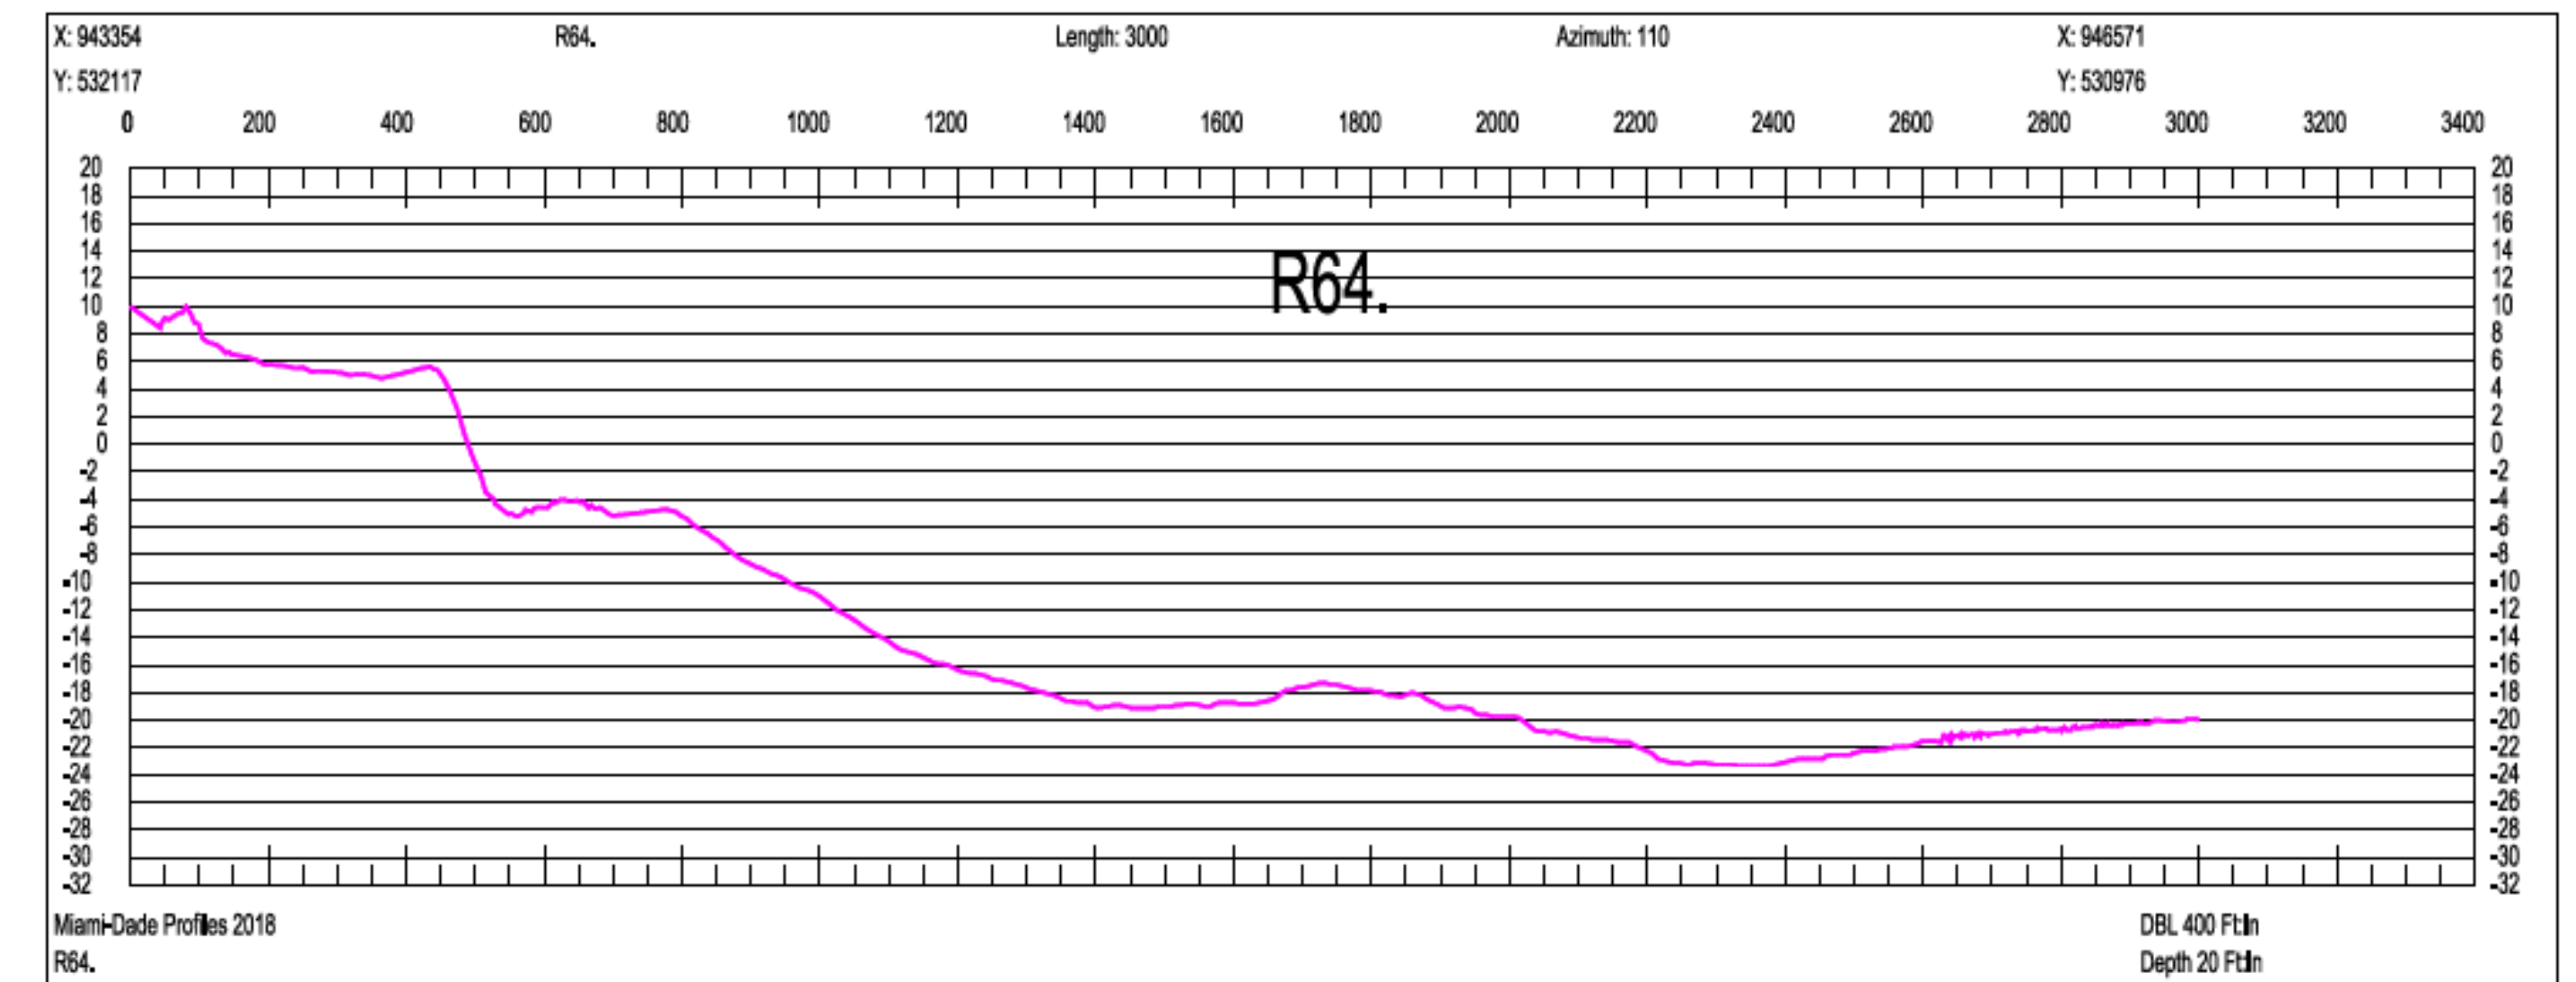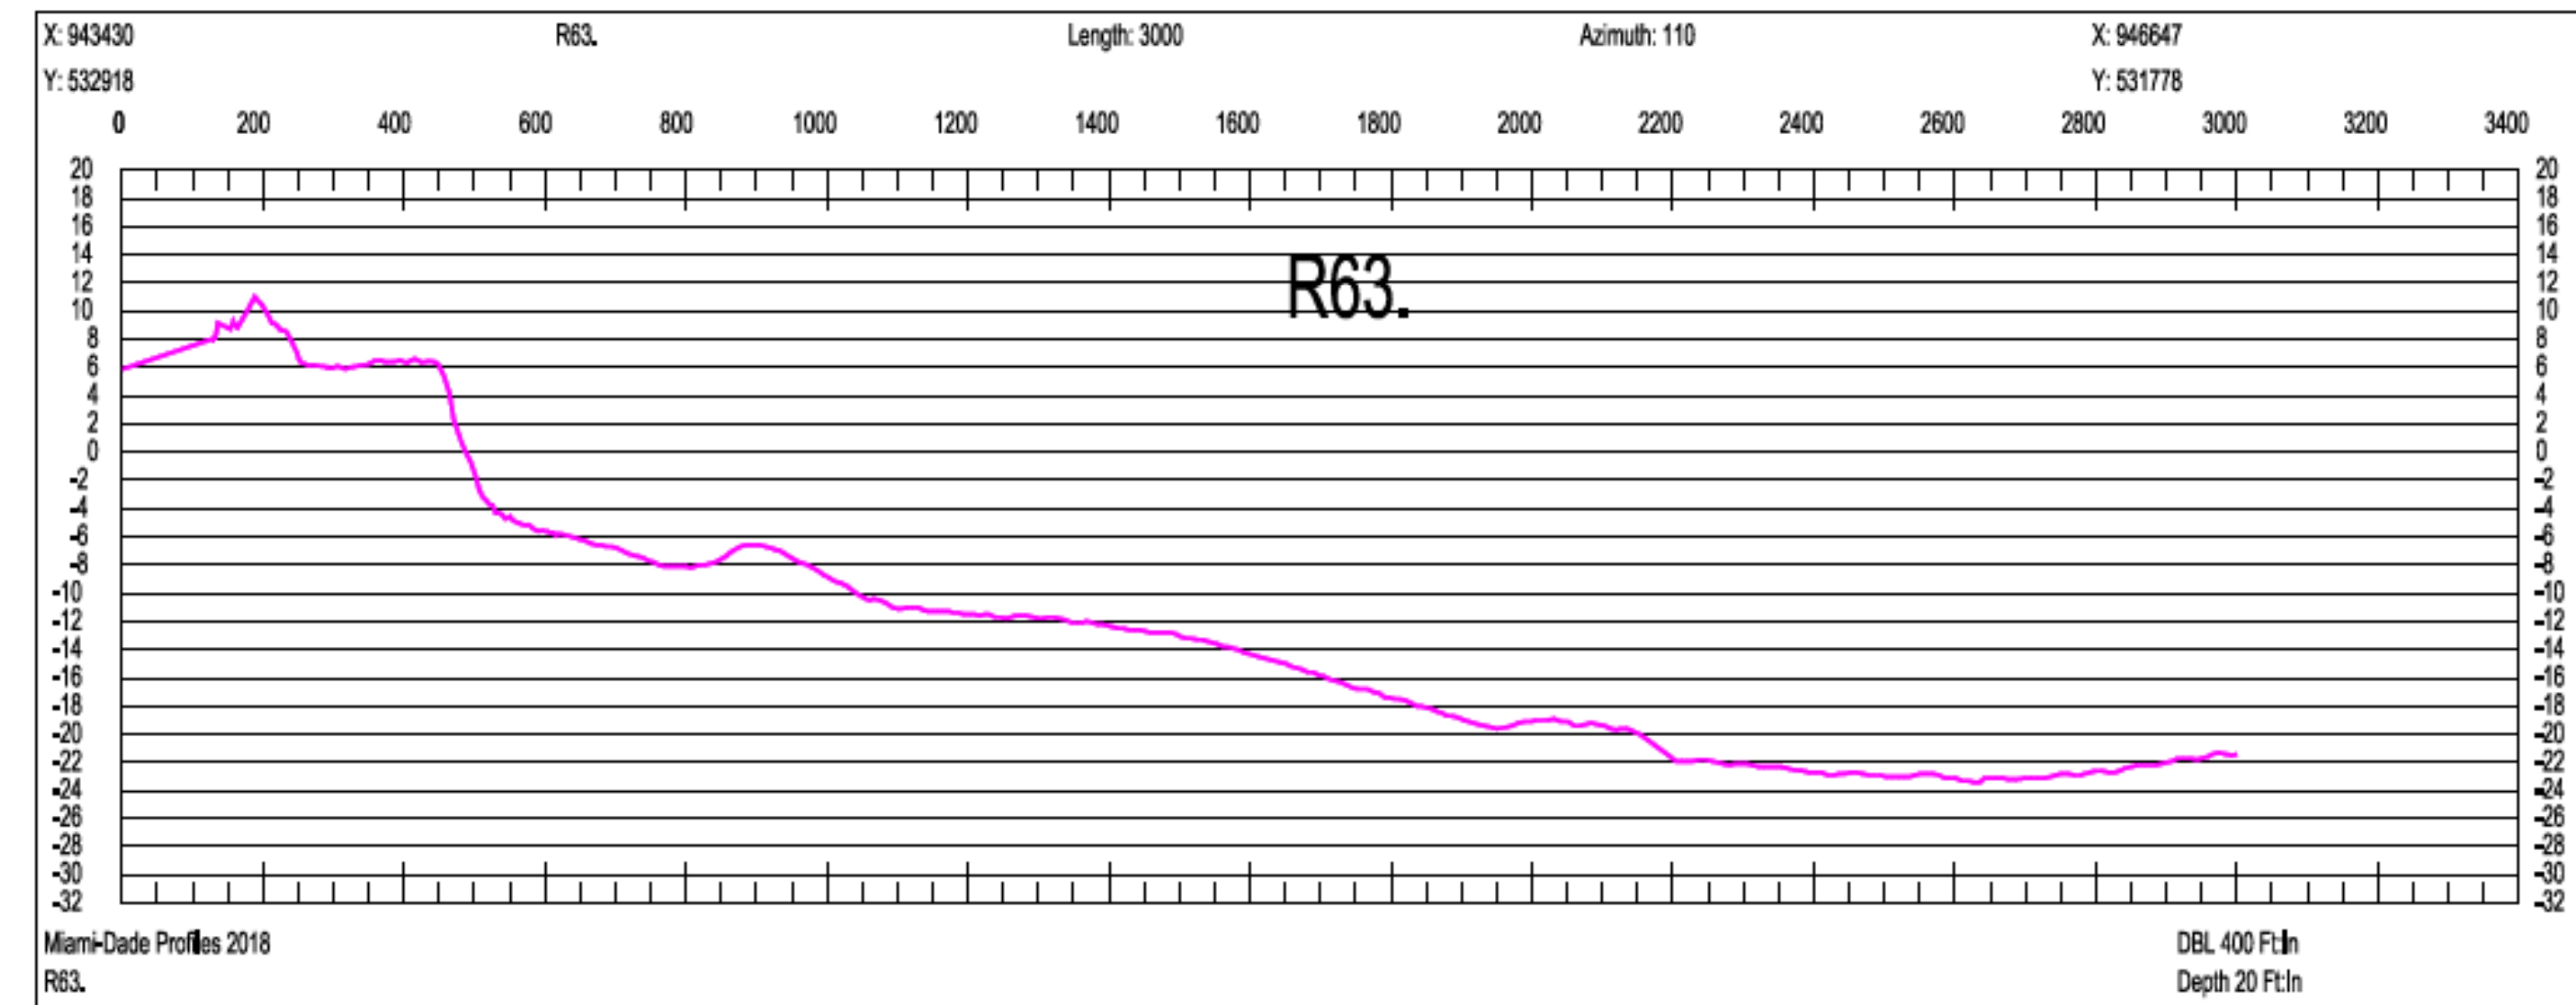

SCALE ONLY CORRECT ON A 24"x36" SHEET

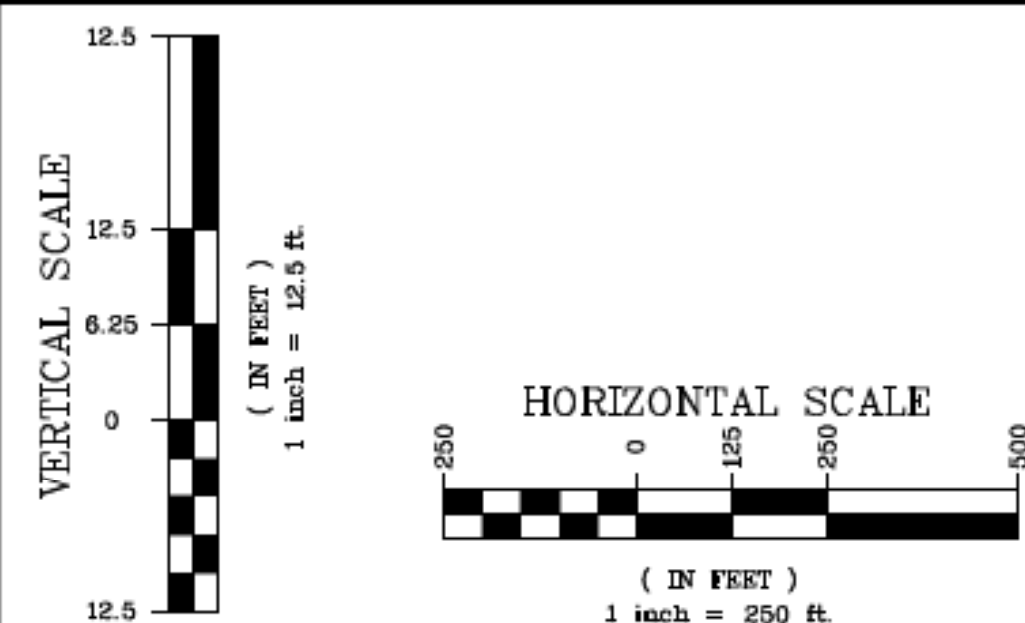

Olin Hydrographic Solutions, inc.
 2900 Calusa St, Miami, Florida, 33133
 16334 Port Dickenson, Jupiter, Florida, 33468
 Consulting Engineering, Surveying & Mapping, and Environmental Services
 Phone: (305) 619-2800 Fax: (305) 860-4411 LB # 7999 CA # 26050

PROJECT 2018 MIAMI-DADE COUNTY
 ANNUAL MONITORING PROJECT



SURVEY TITLE TOPOGRAPHIC AND HYDROGRAPHIC SURVEYS

PROJECT INFORMATION

OHS JOB NO: 18-017

RELEASE DATE: APRIL 19, 2019

DRAWN BY: JE





APPROVED BY: TM

SHEET


CROSS SECTIONS

PAGE

60

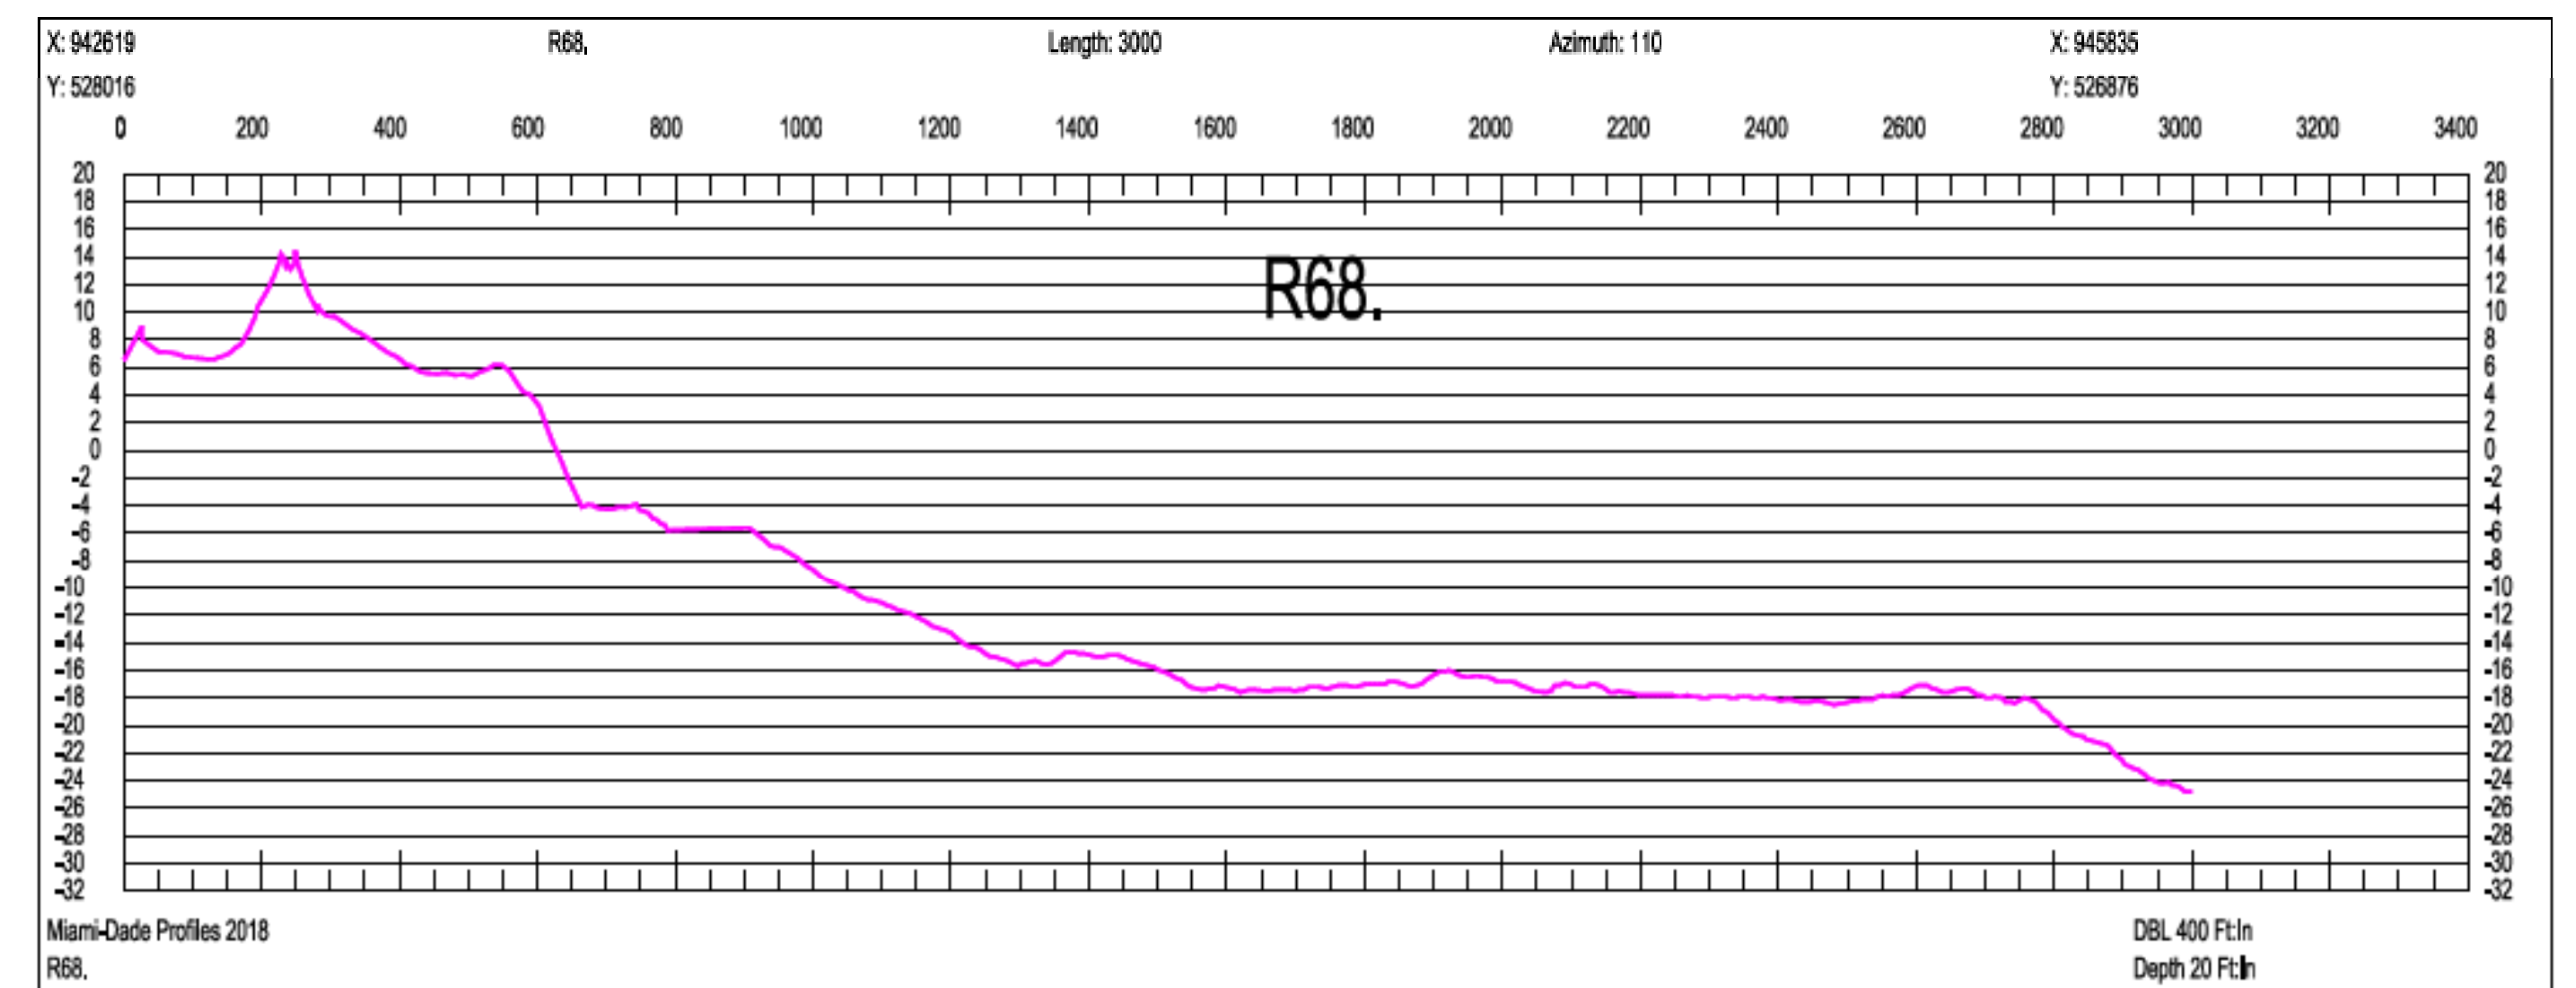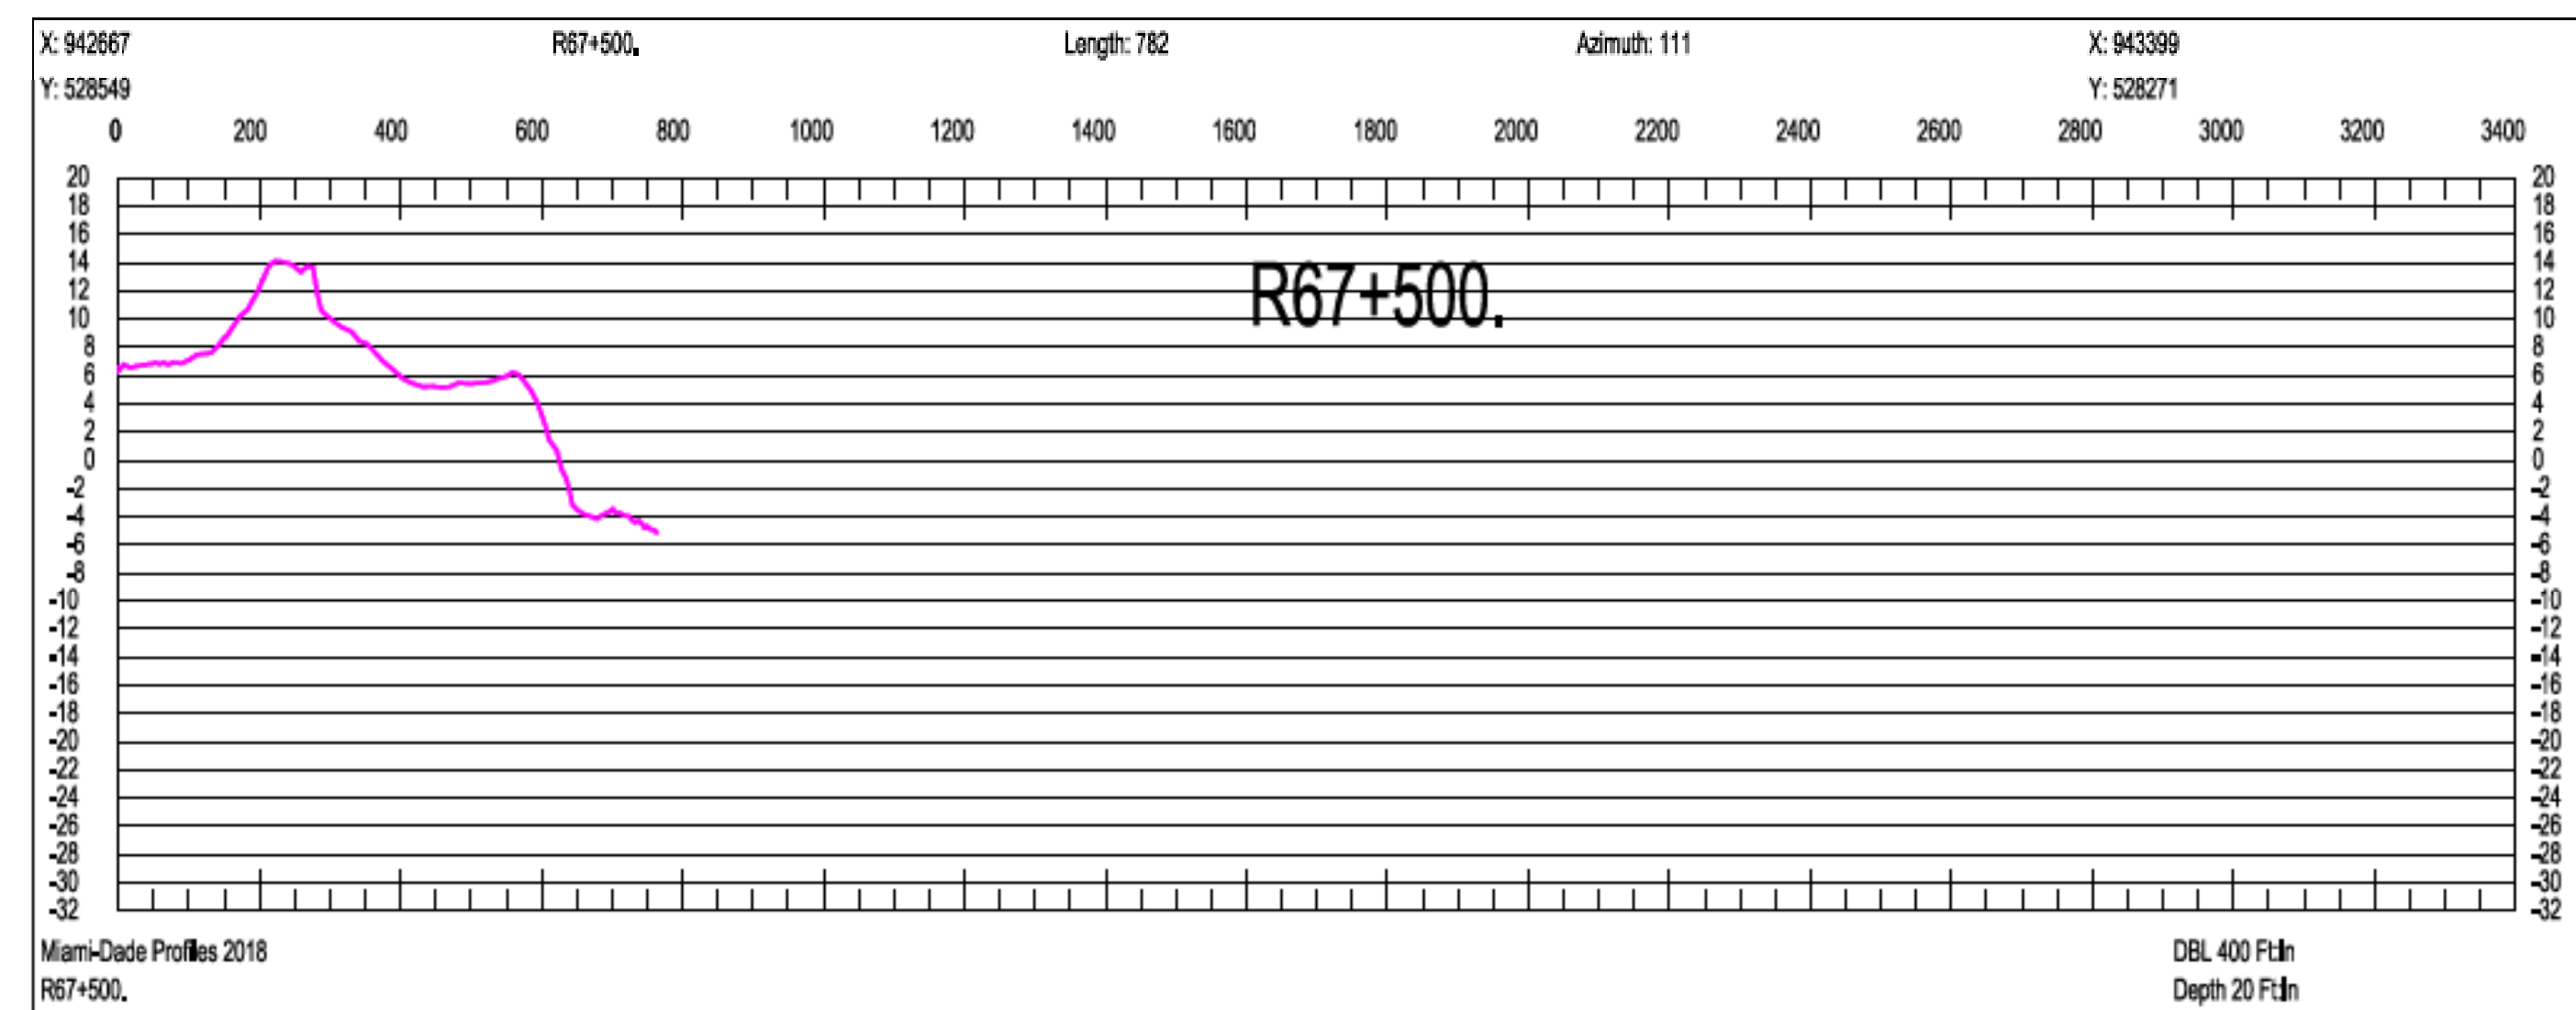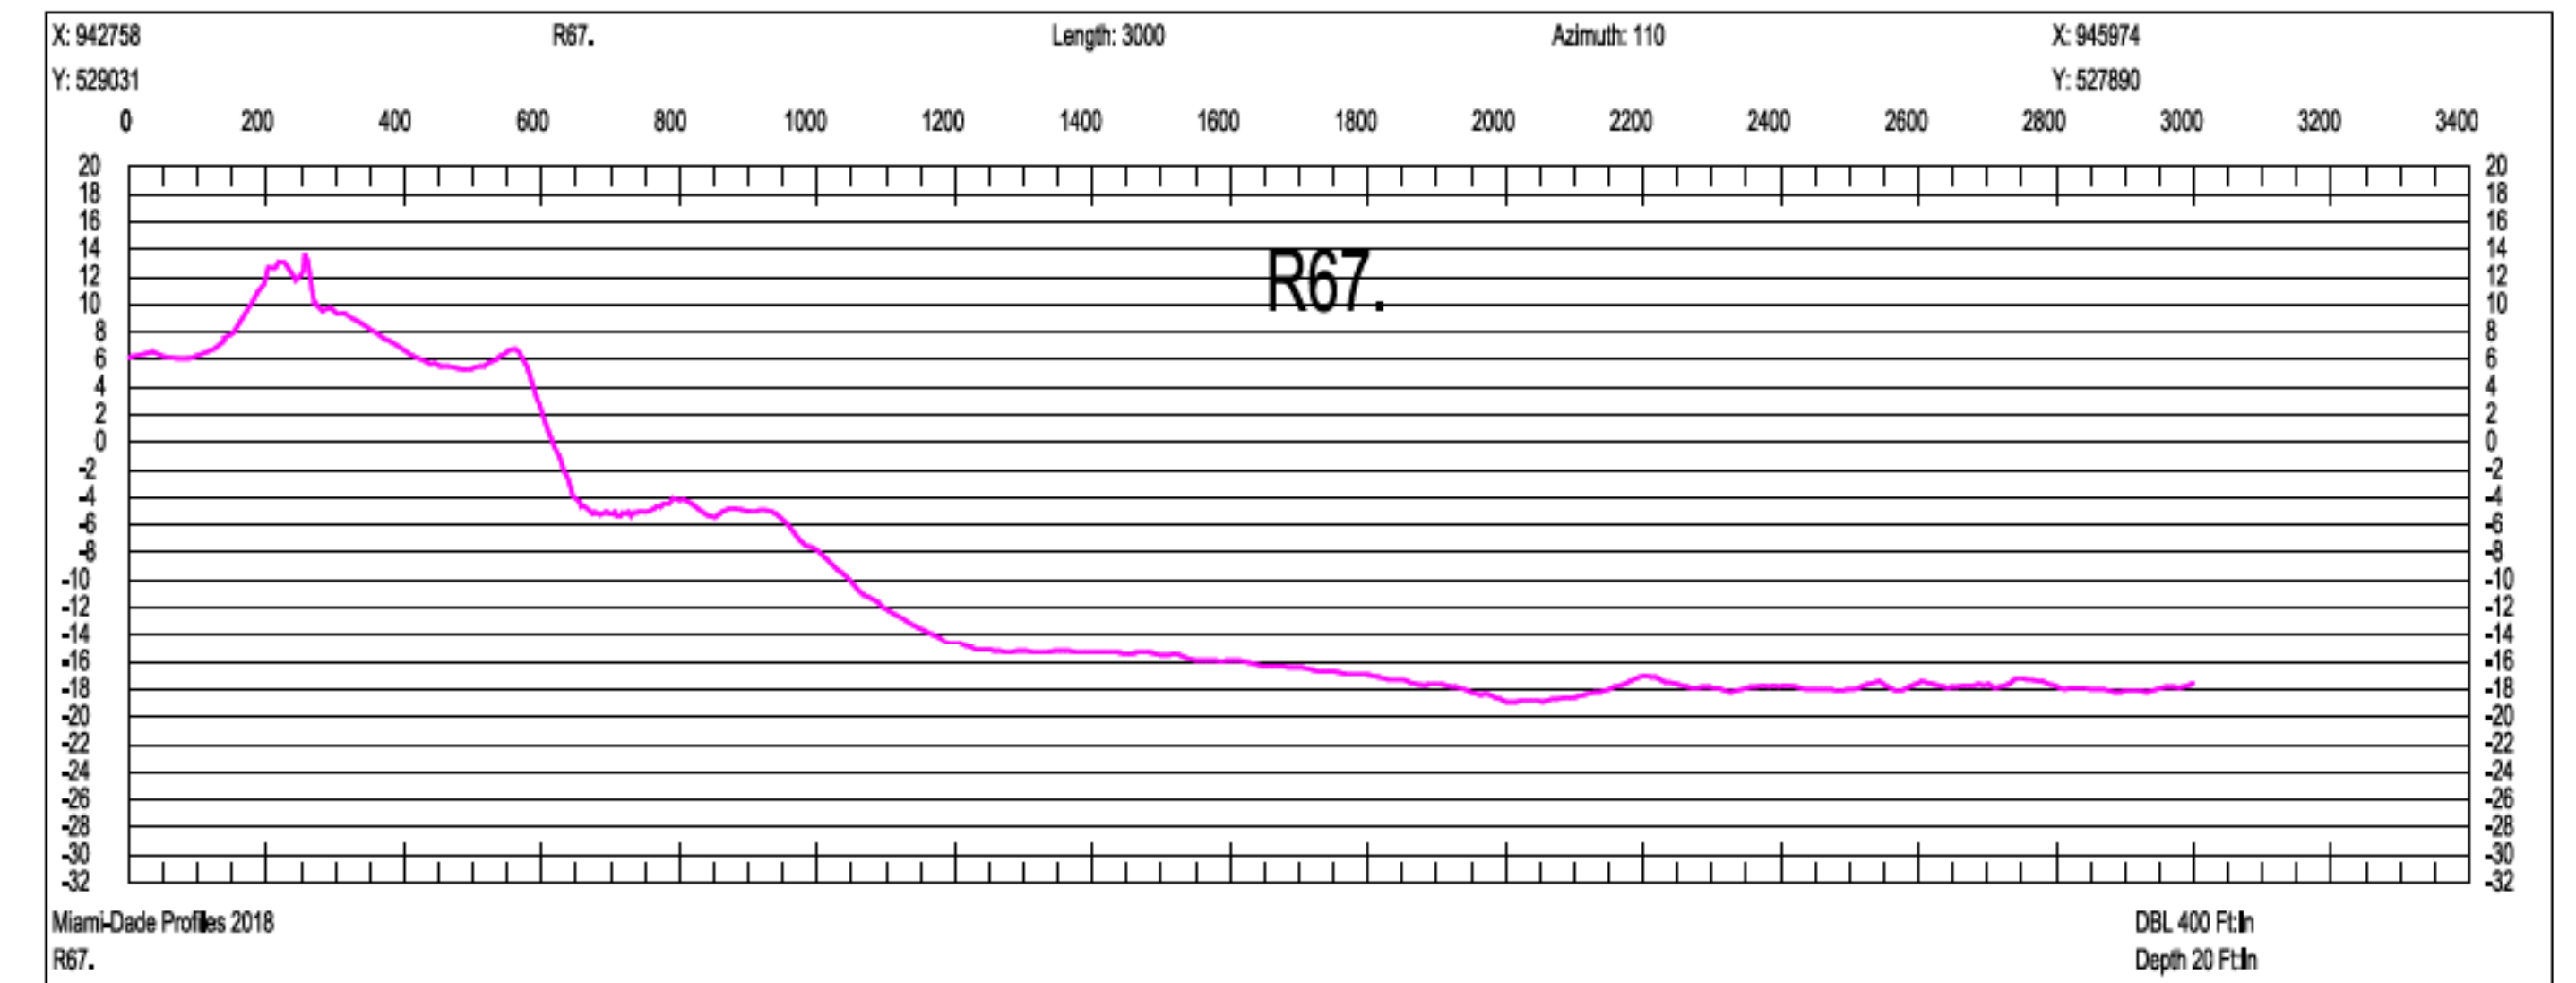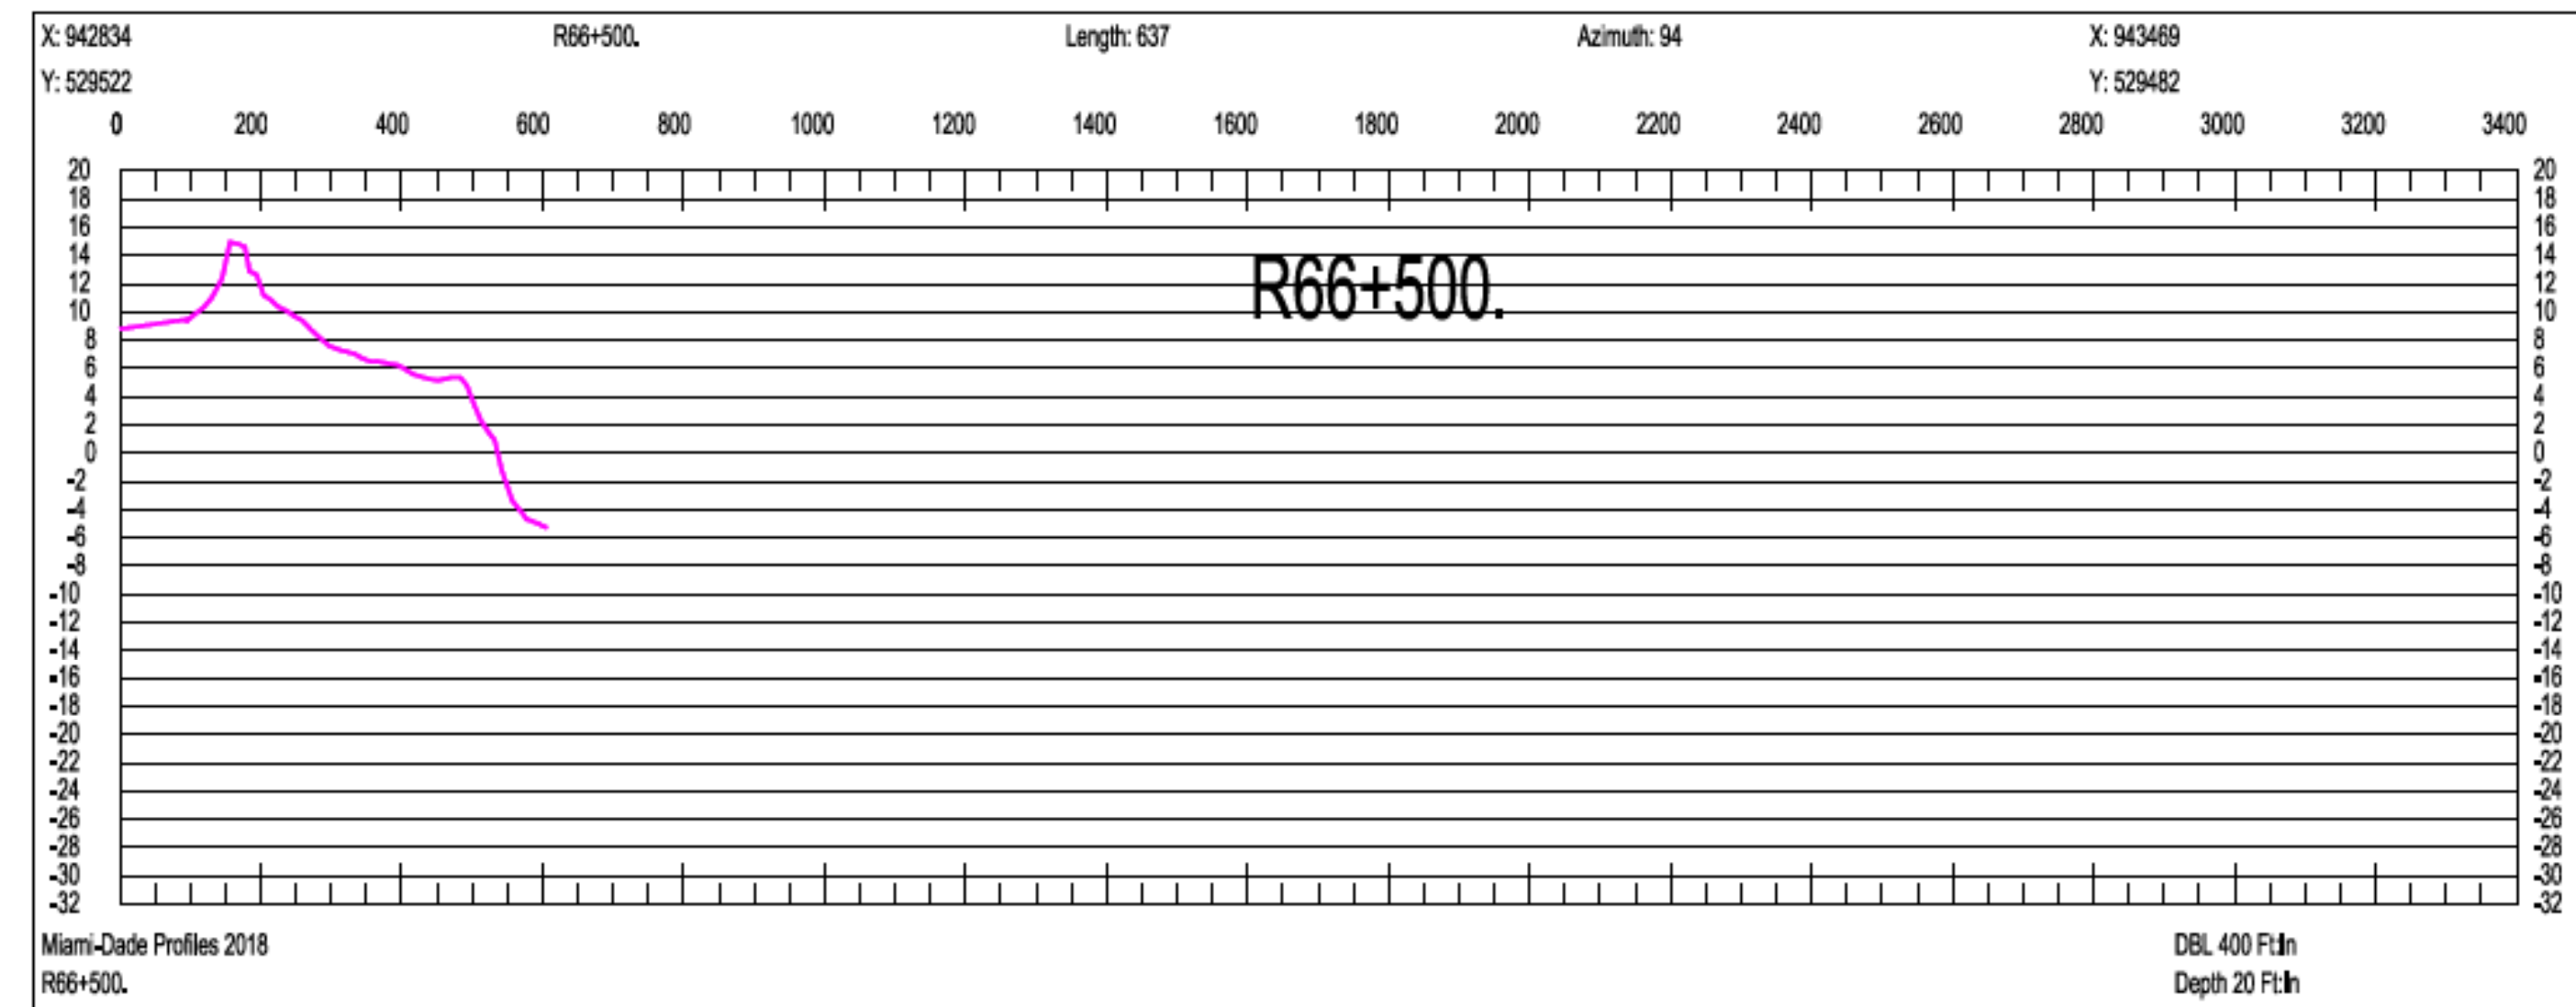

SCALE ONLY CORRECT ON A 24"x36" SHEET

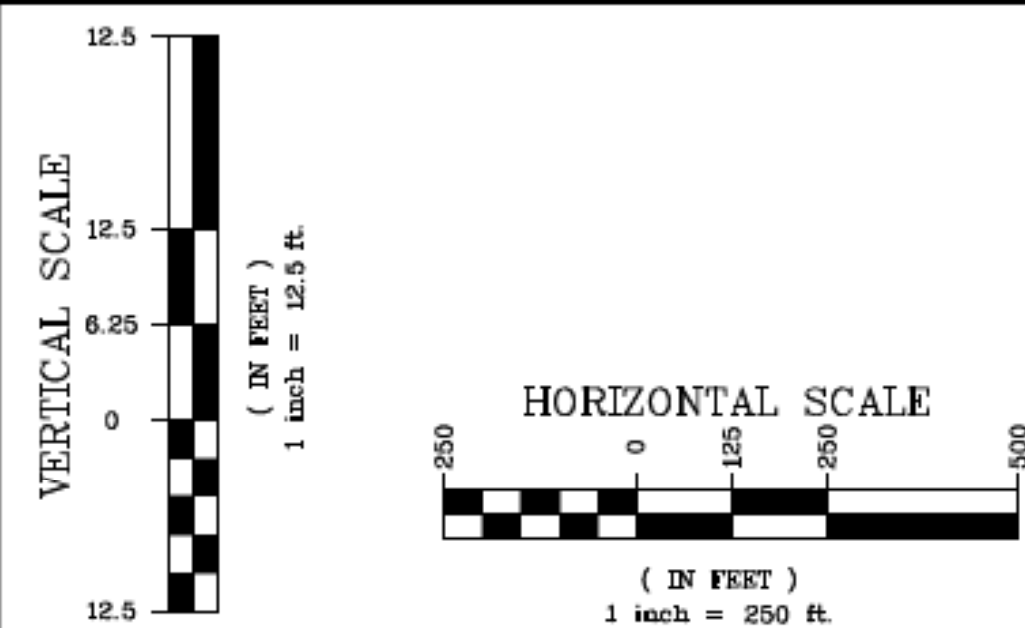

Olin Hydrographic Solutions, inc.
2900 Calusa St, Miami, Florida, 33133
16334 Port Dickenson, Jupiter, Florida, 33468
Consulting Engineering, Surveying & Mapping, and Environmental Services
Phone: (305) 619-2800 Fax: (305) 860-4411 LB # 7999 CA # 26050

PROJECT 2018 MIAMI-DADE COUNTY
ANNUAL MONITORING PROJECT



SURVEY TITLE TOPOGRAPHIC AND HYDROGRAPHIC SURVEYS

PROJECT INFORMATION

OHS JOB NO: 18-017

RELEASE DATE: APRIL 19, 2019

DRAWN BY: JE





APPROVED BY: TM

SHEET


CROSS SECTIONS

PAGE

61

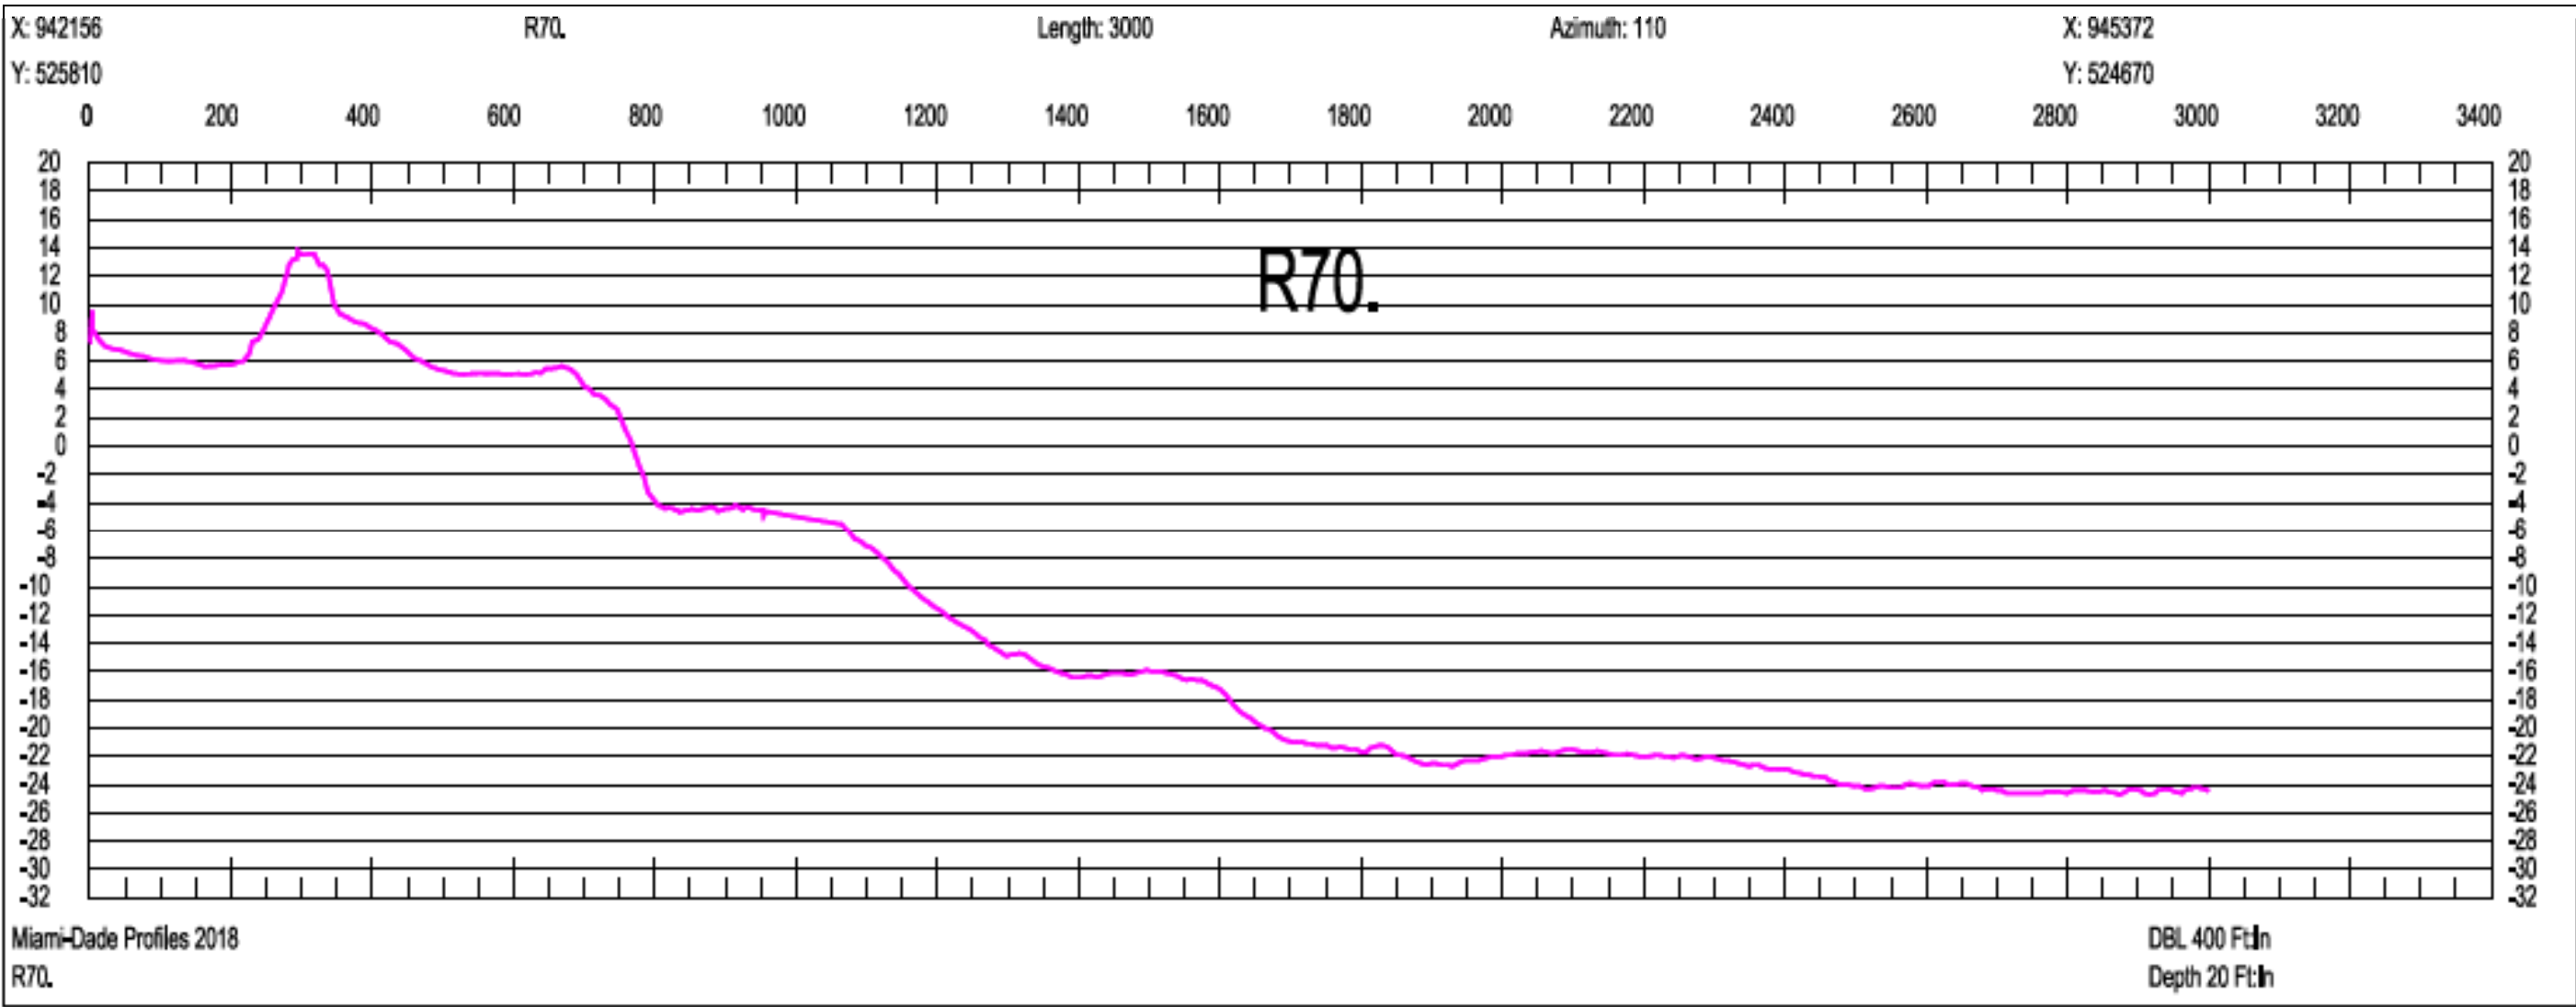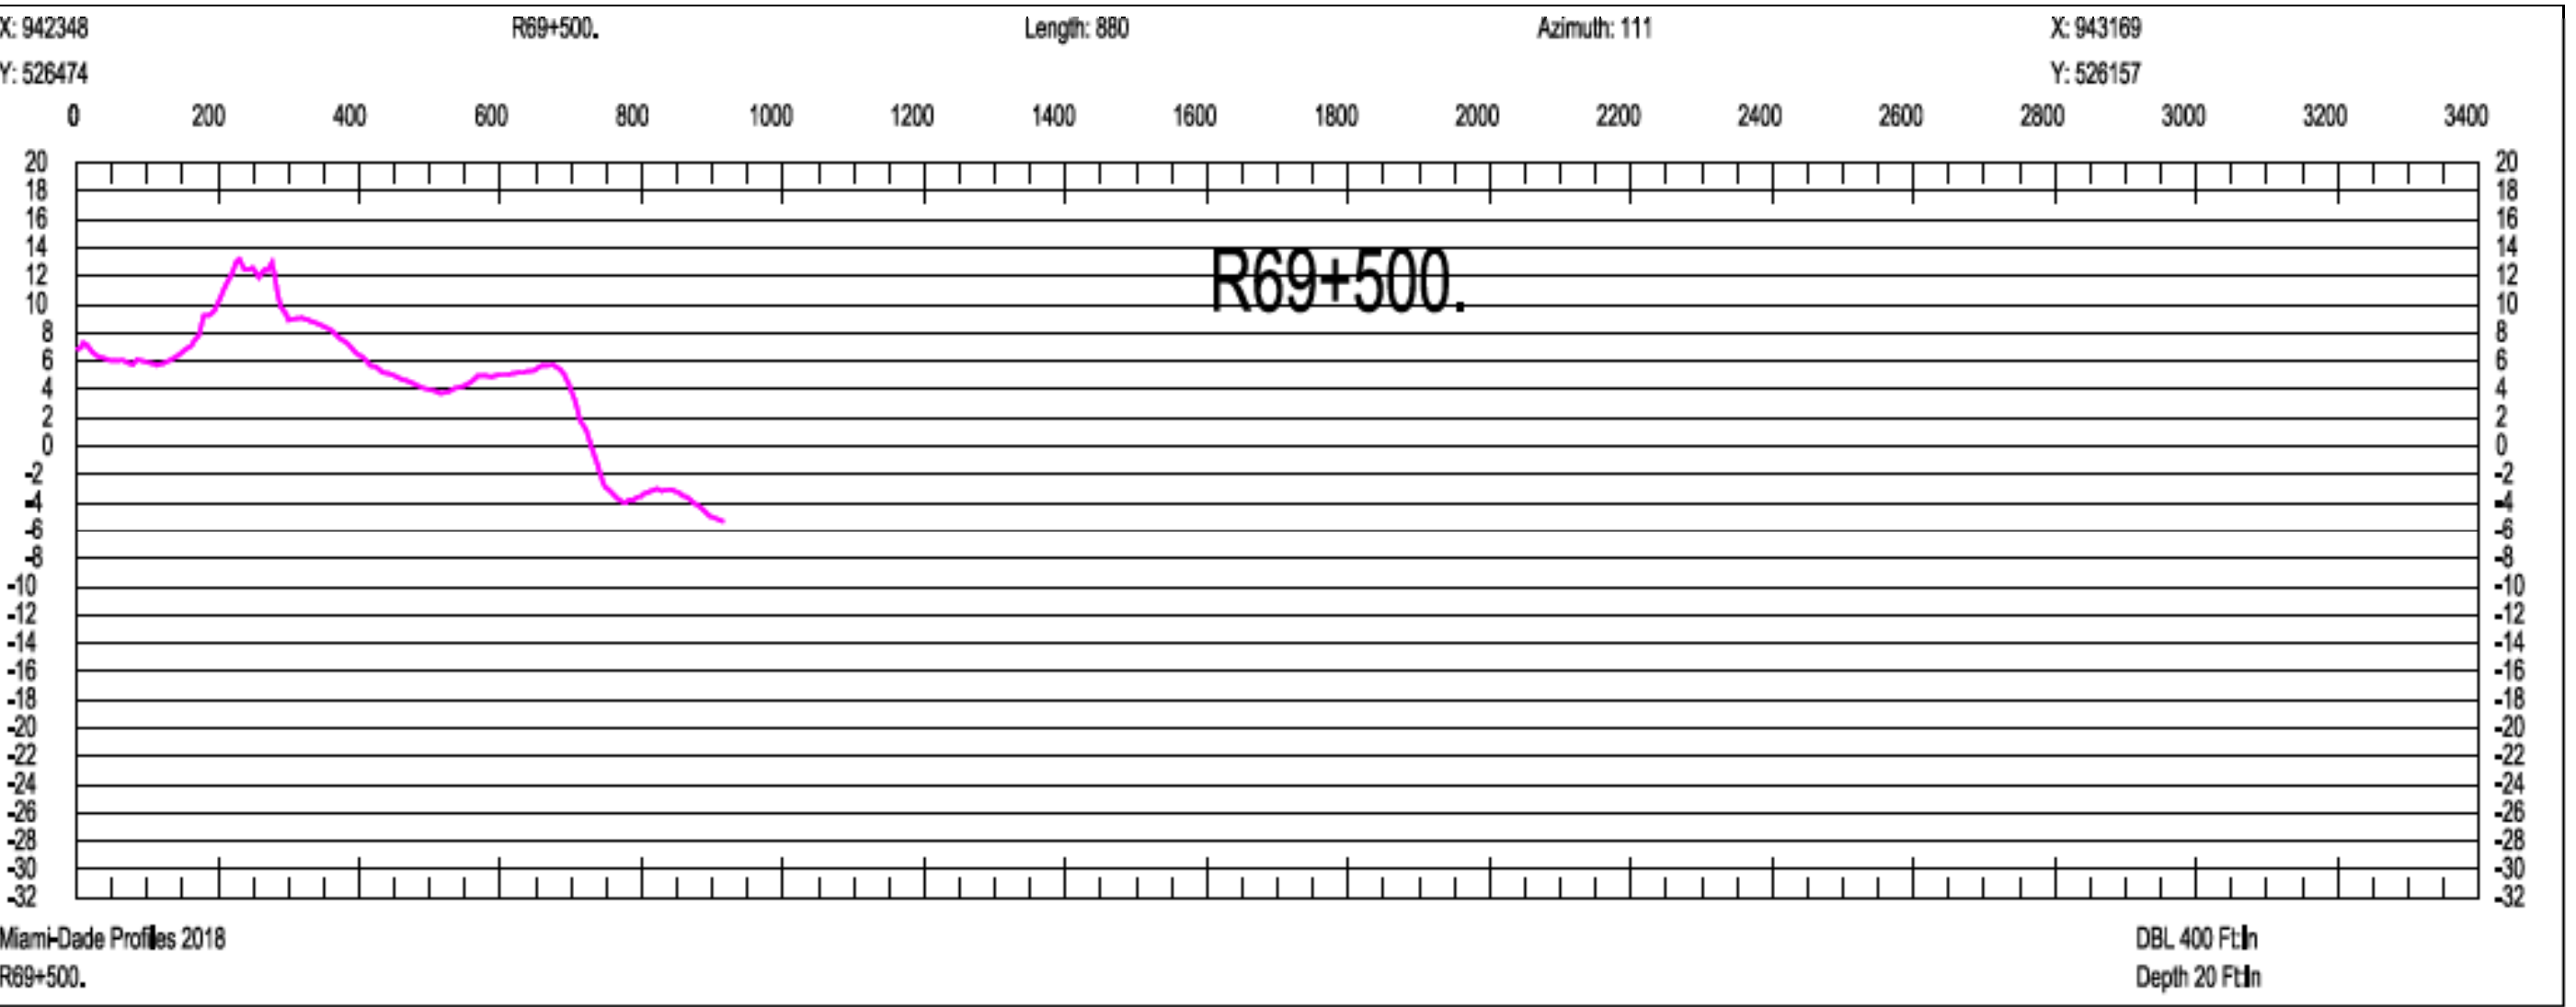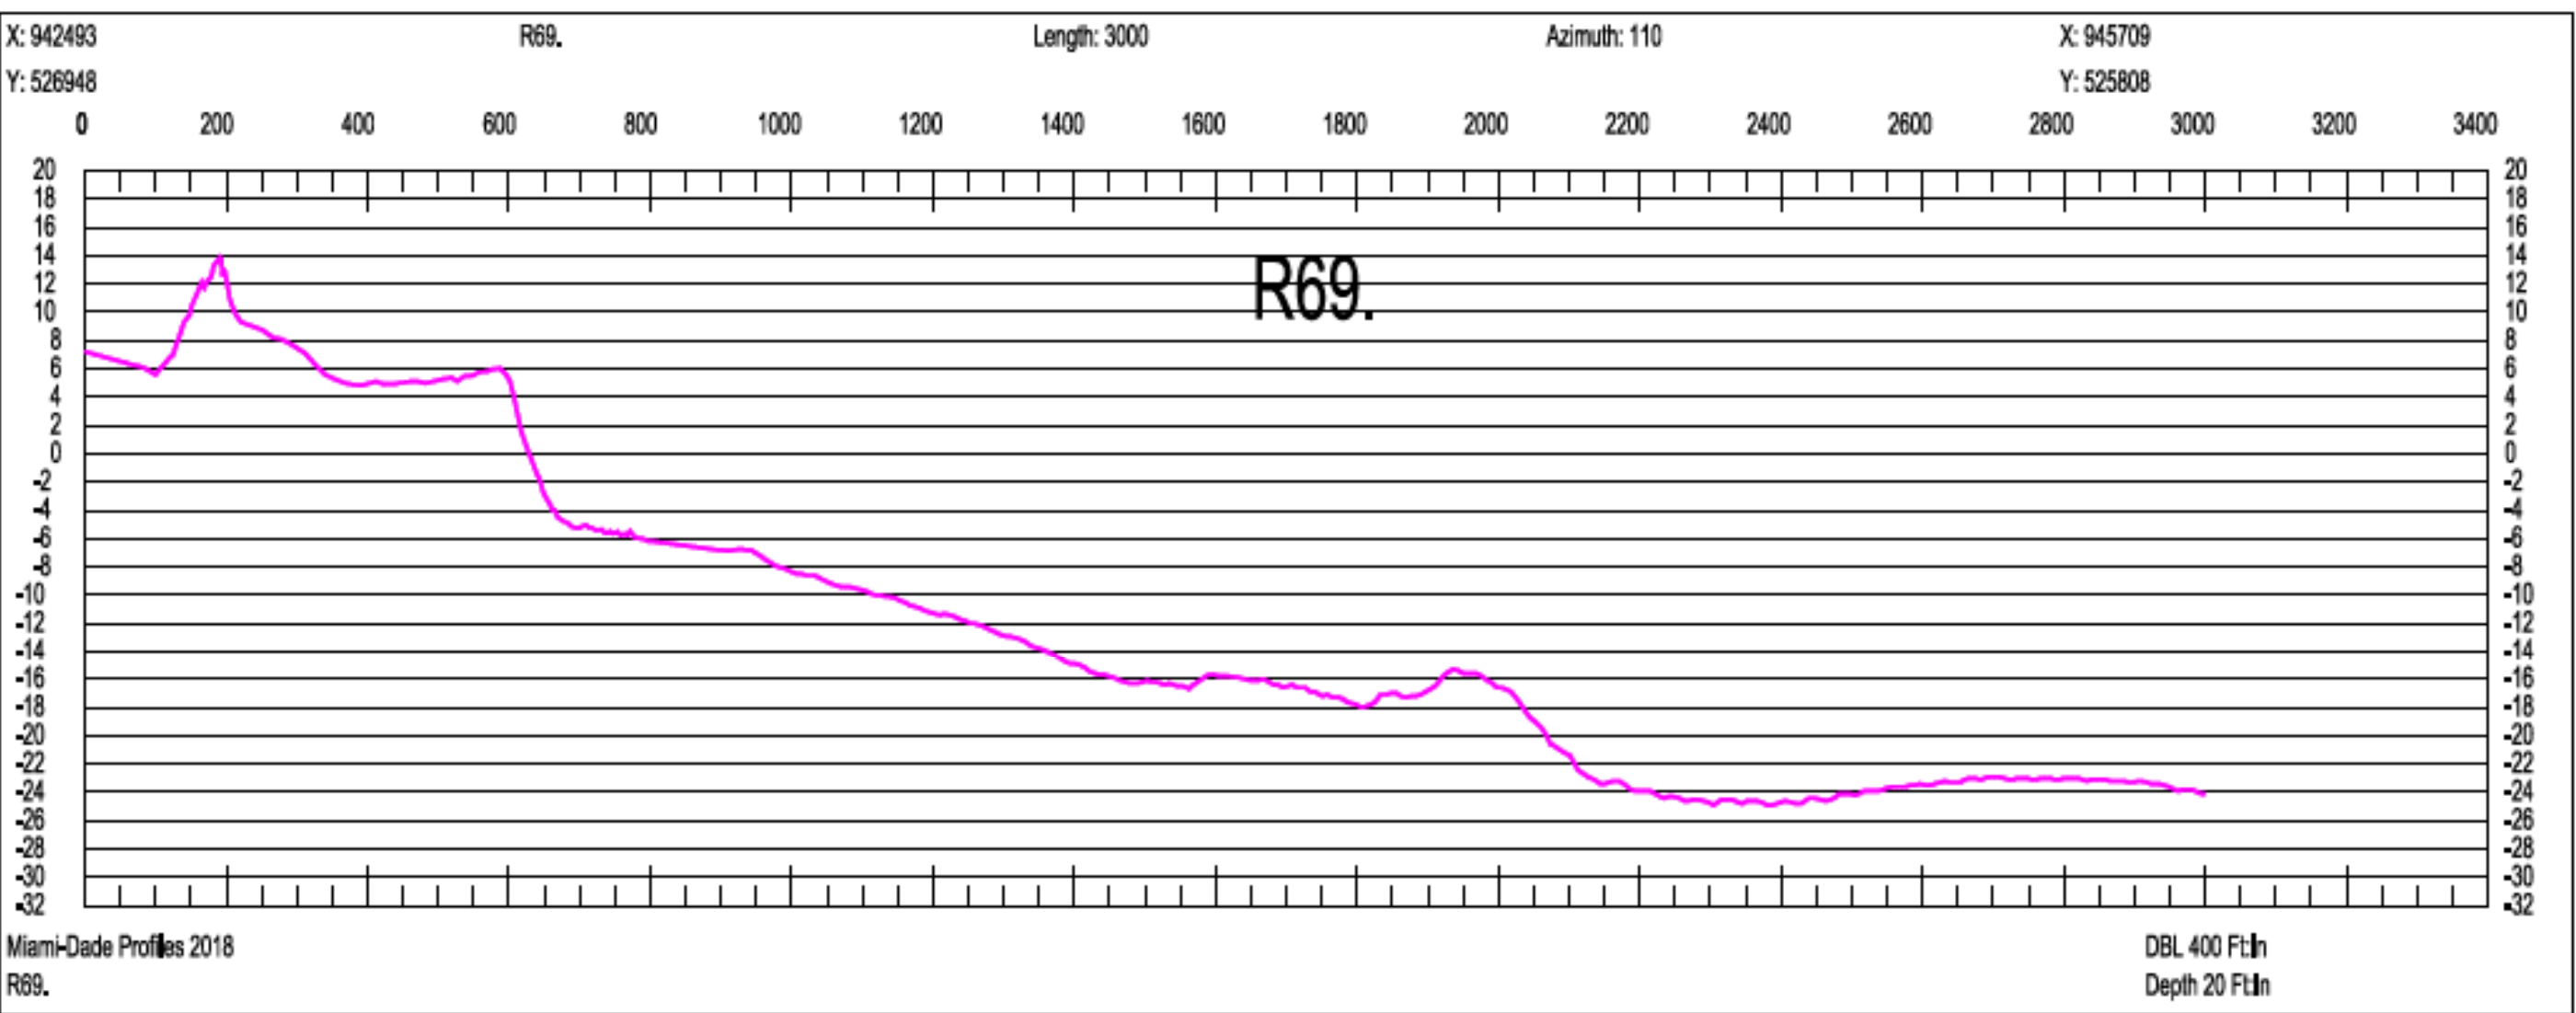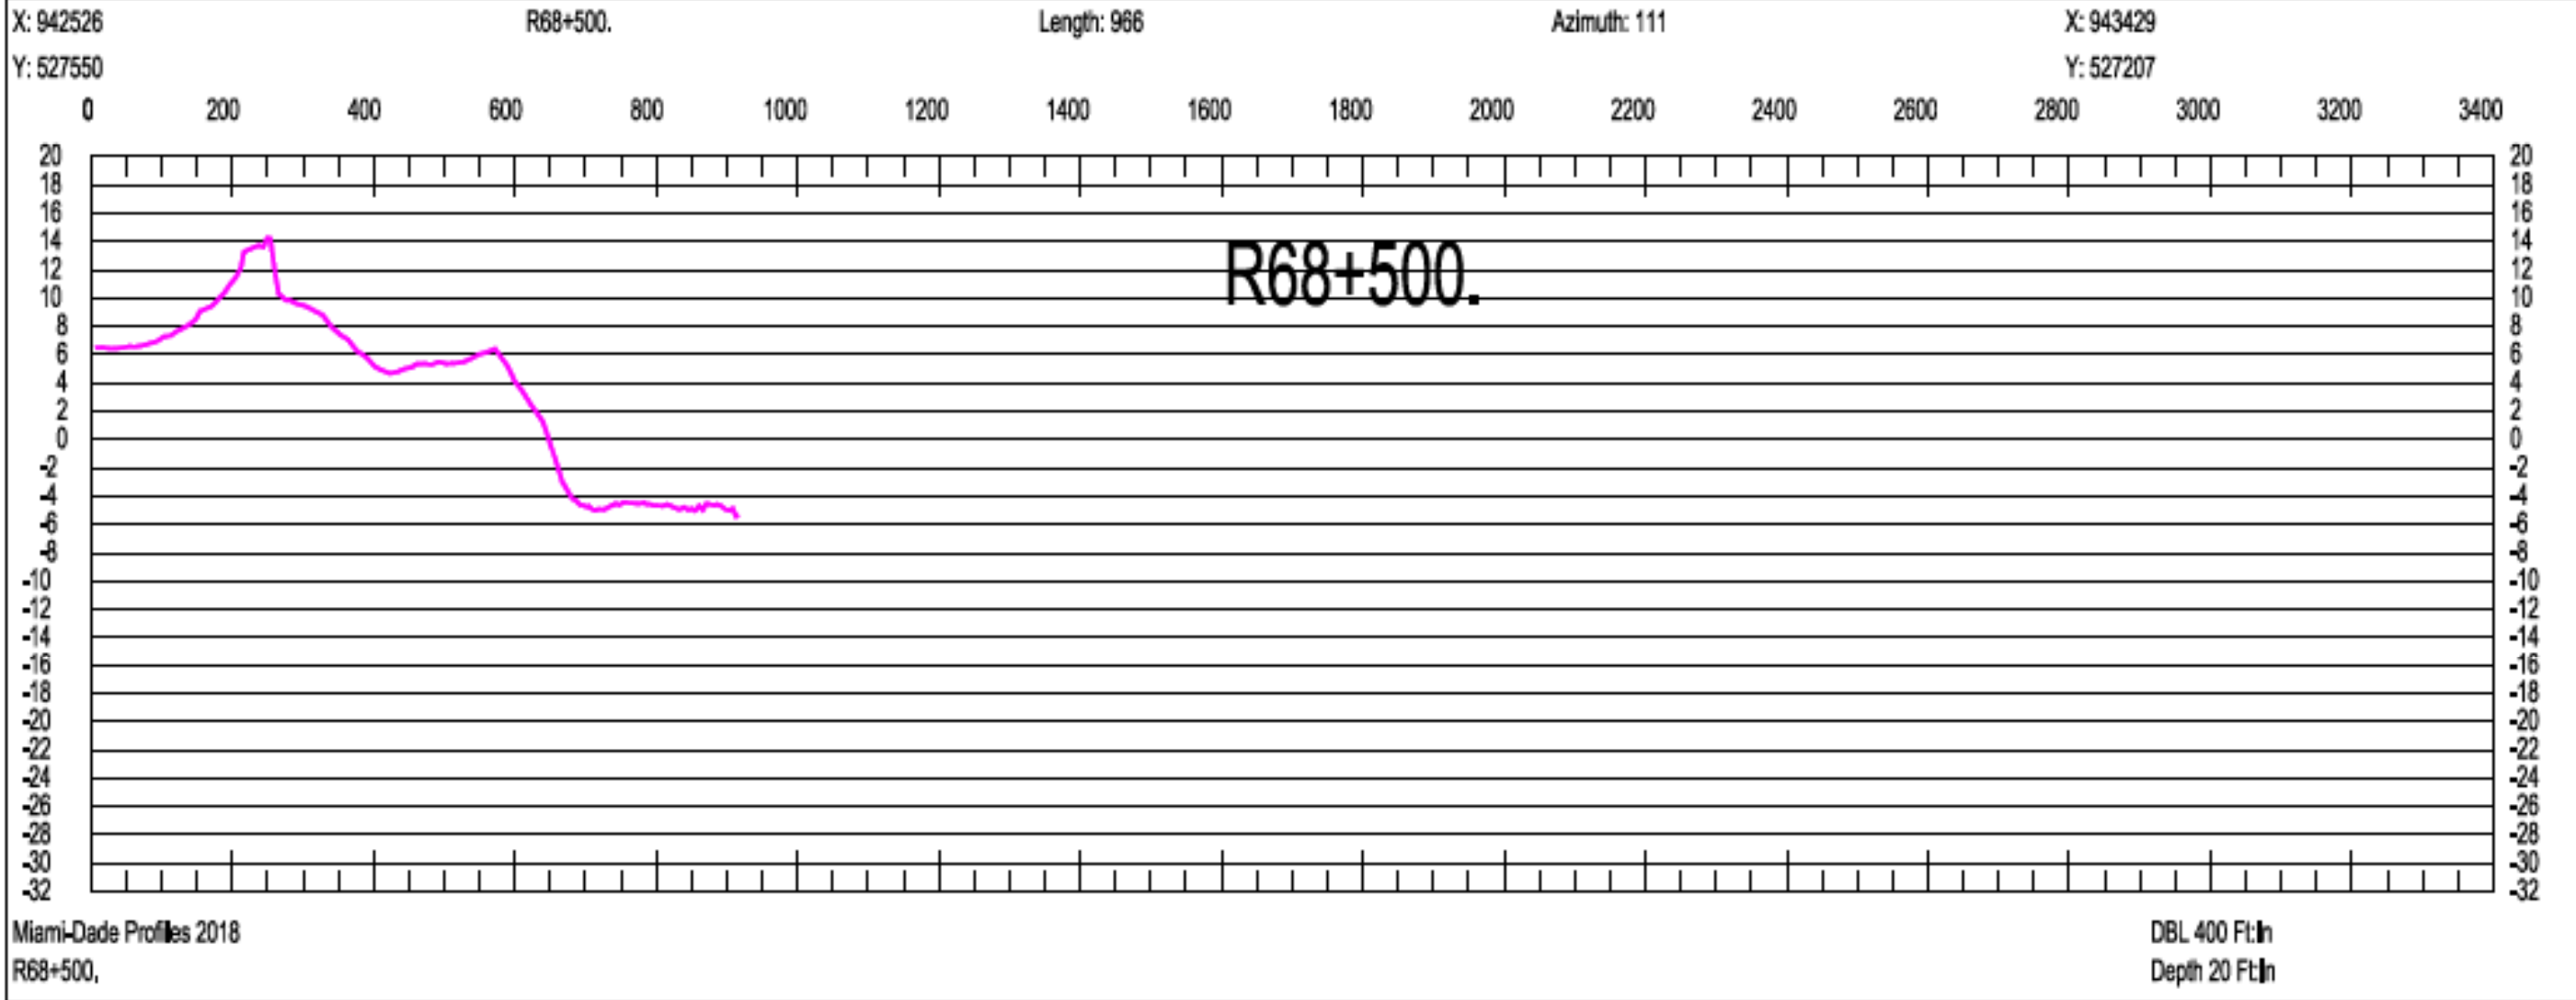

SCALE ONLY CORRECT ON A 24"x36" SHEET

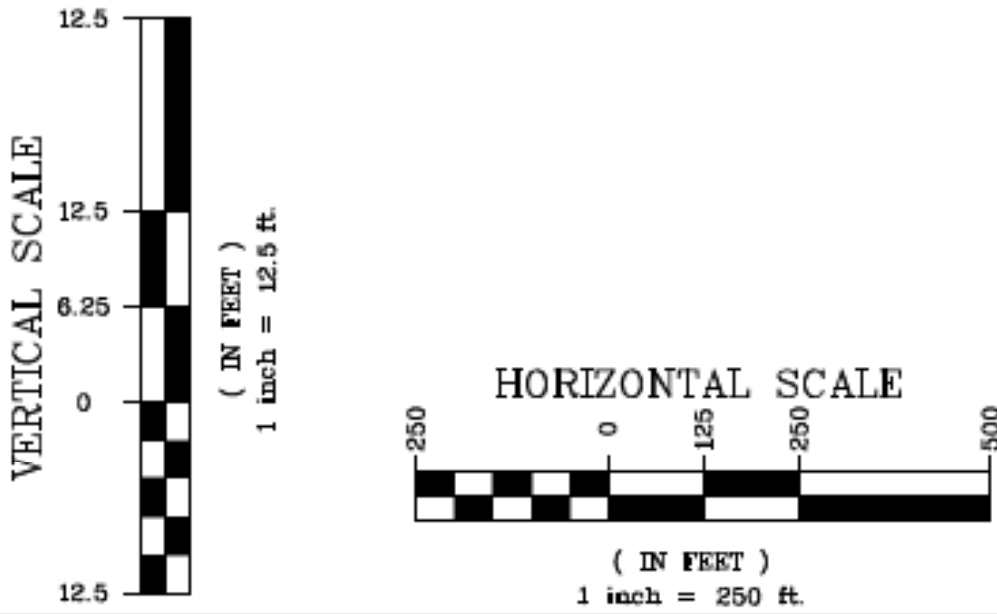

Olin Hydrographic Solutions, inc.
2900 Calusa St, Miami, Florida, 33133
16334 Port Dickenson, Jupiter, Florida, 33468
Consulting Engineering, Surveying & Mapping, and Environmental Services
Phone: (305) 619-2800 Fax: (305) 860-4411 LB # 7999 CA # 26050

PROJECT 2018 MIAMI-DADE COUNTY
ANNUAL MONITORING PROJECT



SURVEY TITLE TOPOGRAPHIC AND HYDROGRAPHIC SURVEYS





PROJECT INFORMATION

OHS JOB NO: 18-017
RELEASE DATE: APRIL 19, 2019
DRAWN BY: JE
APPROVED BY: TM


SHEET CROSS SECTIONS

PAGE

62

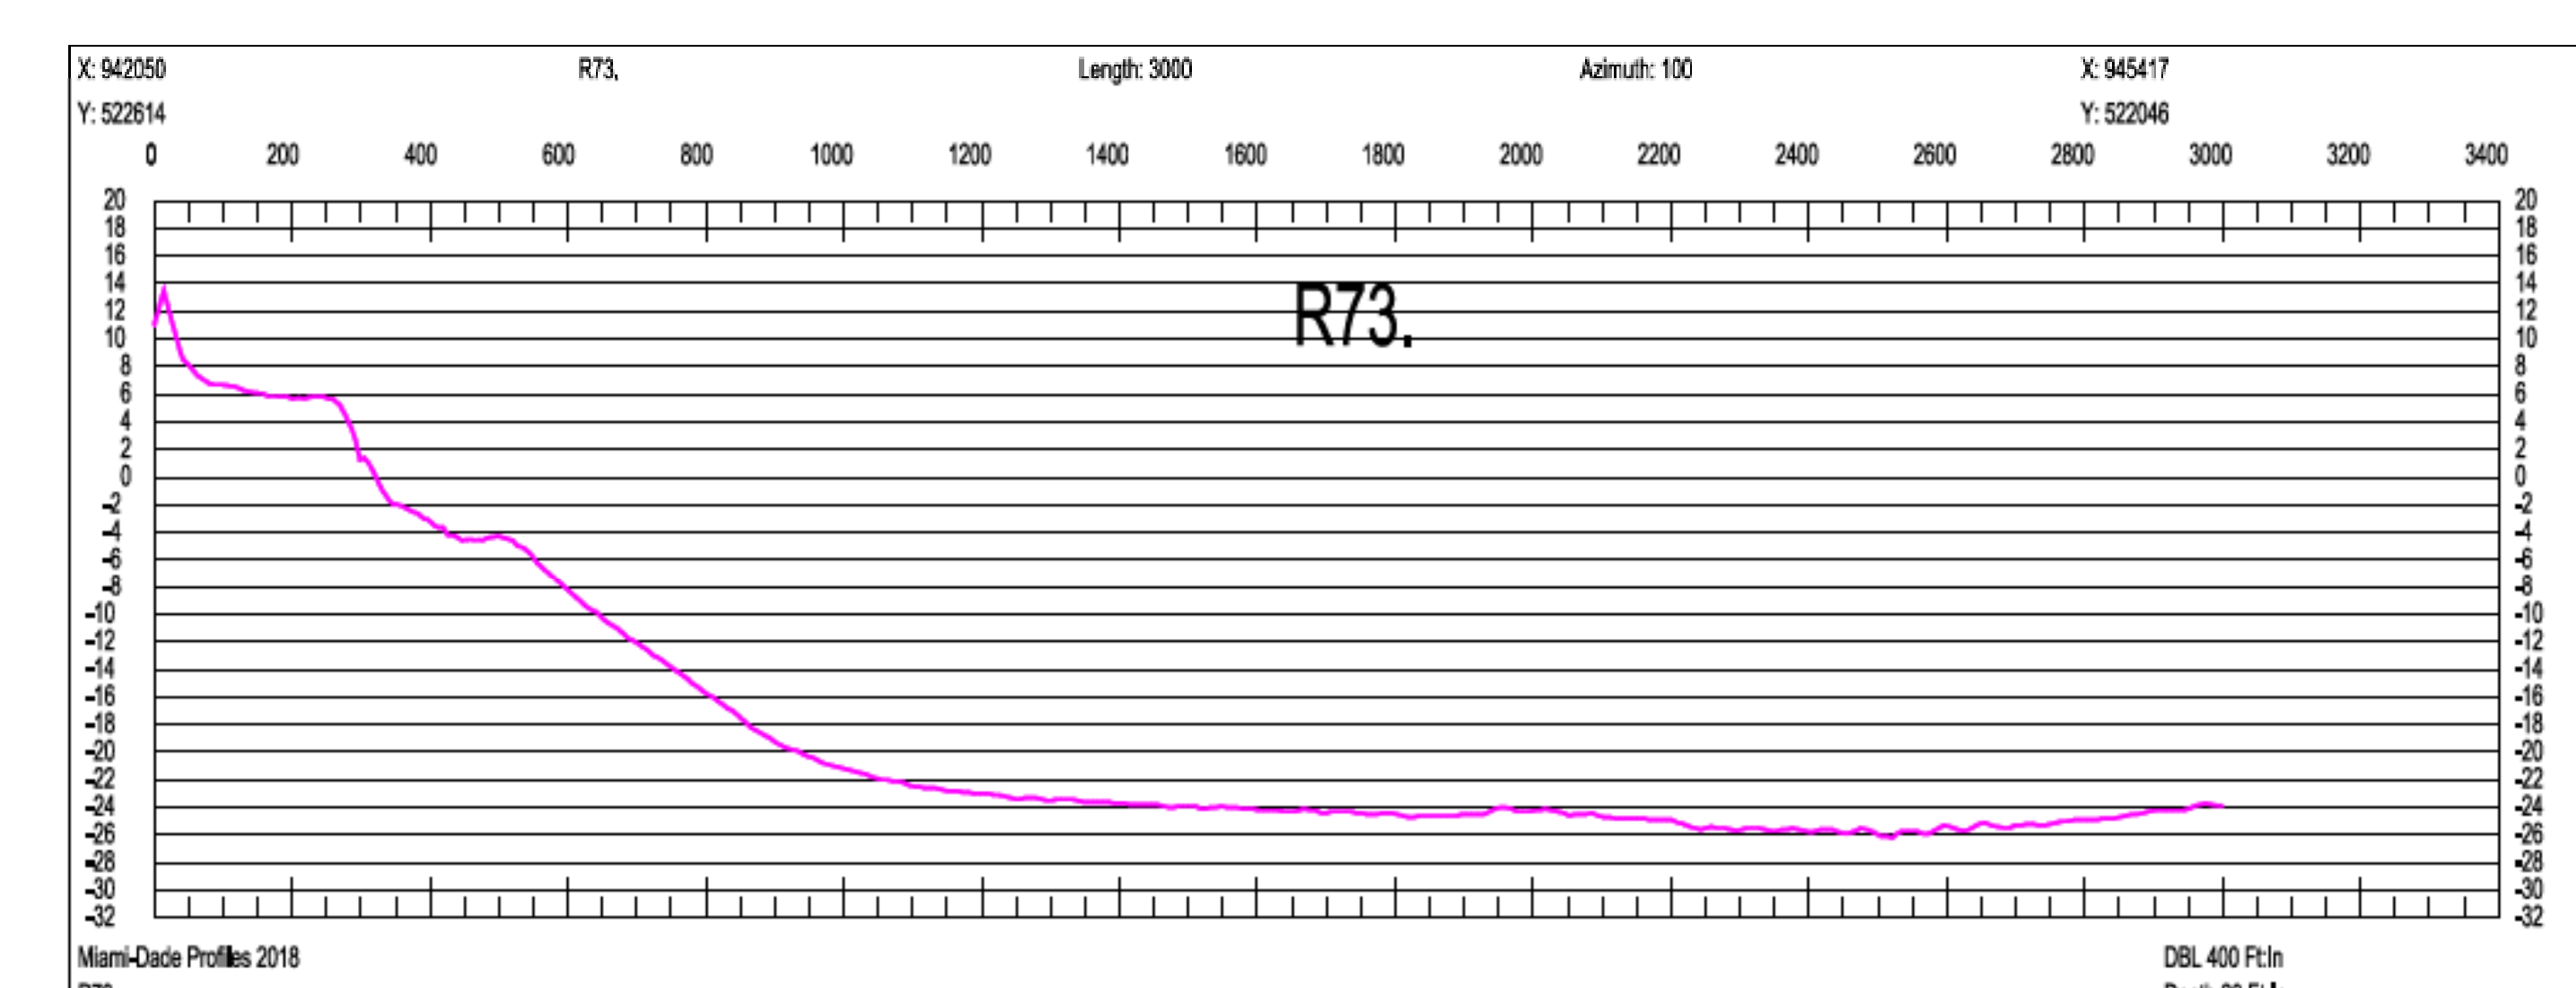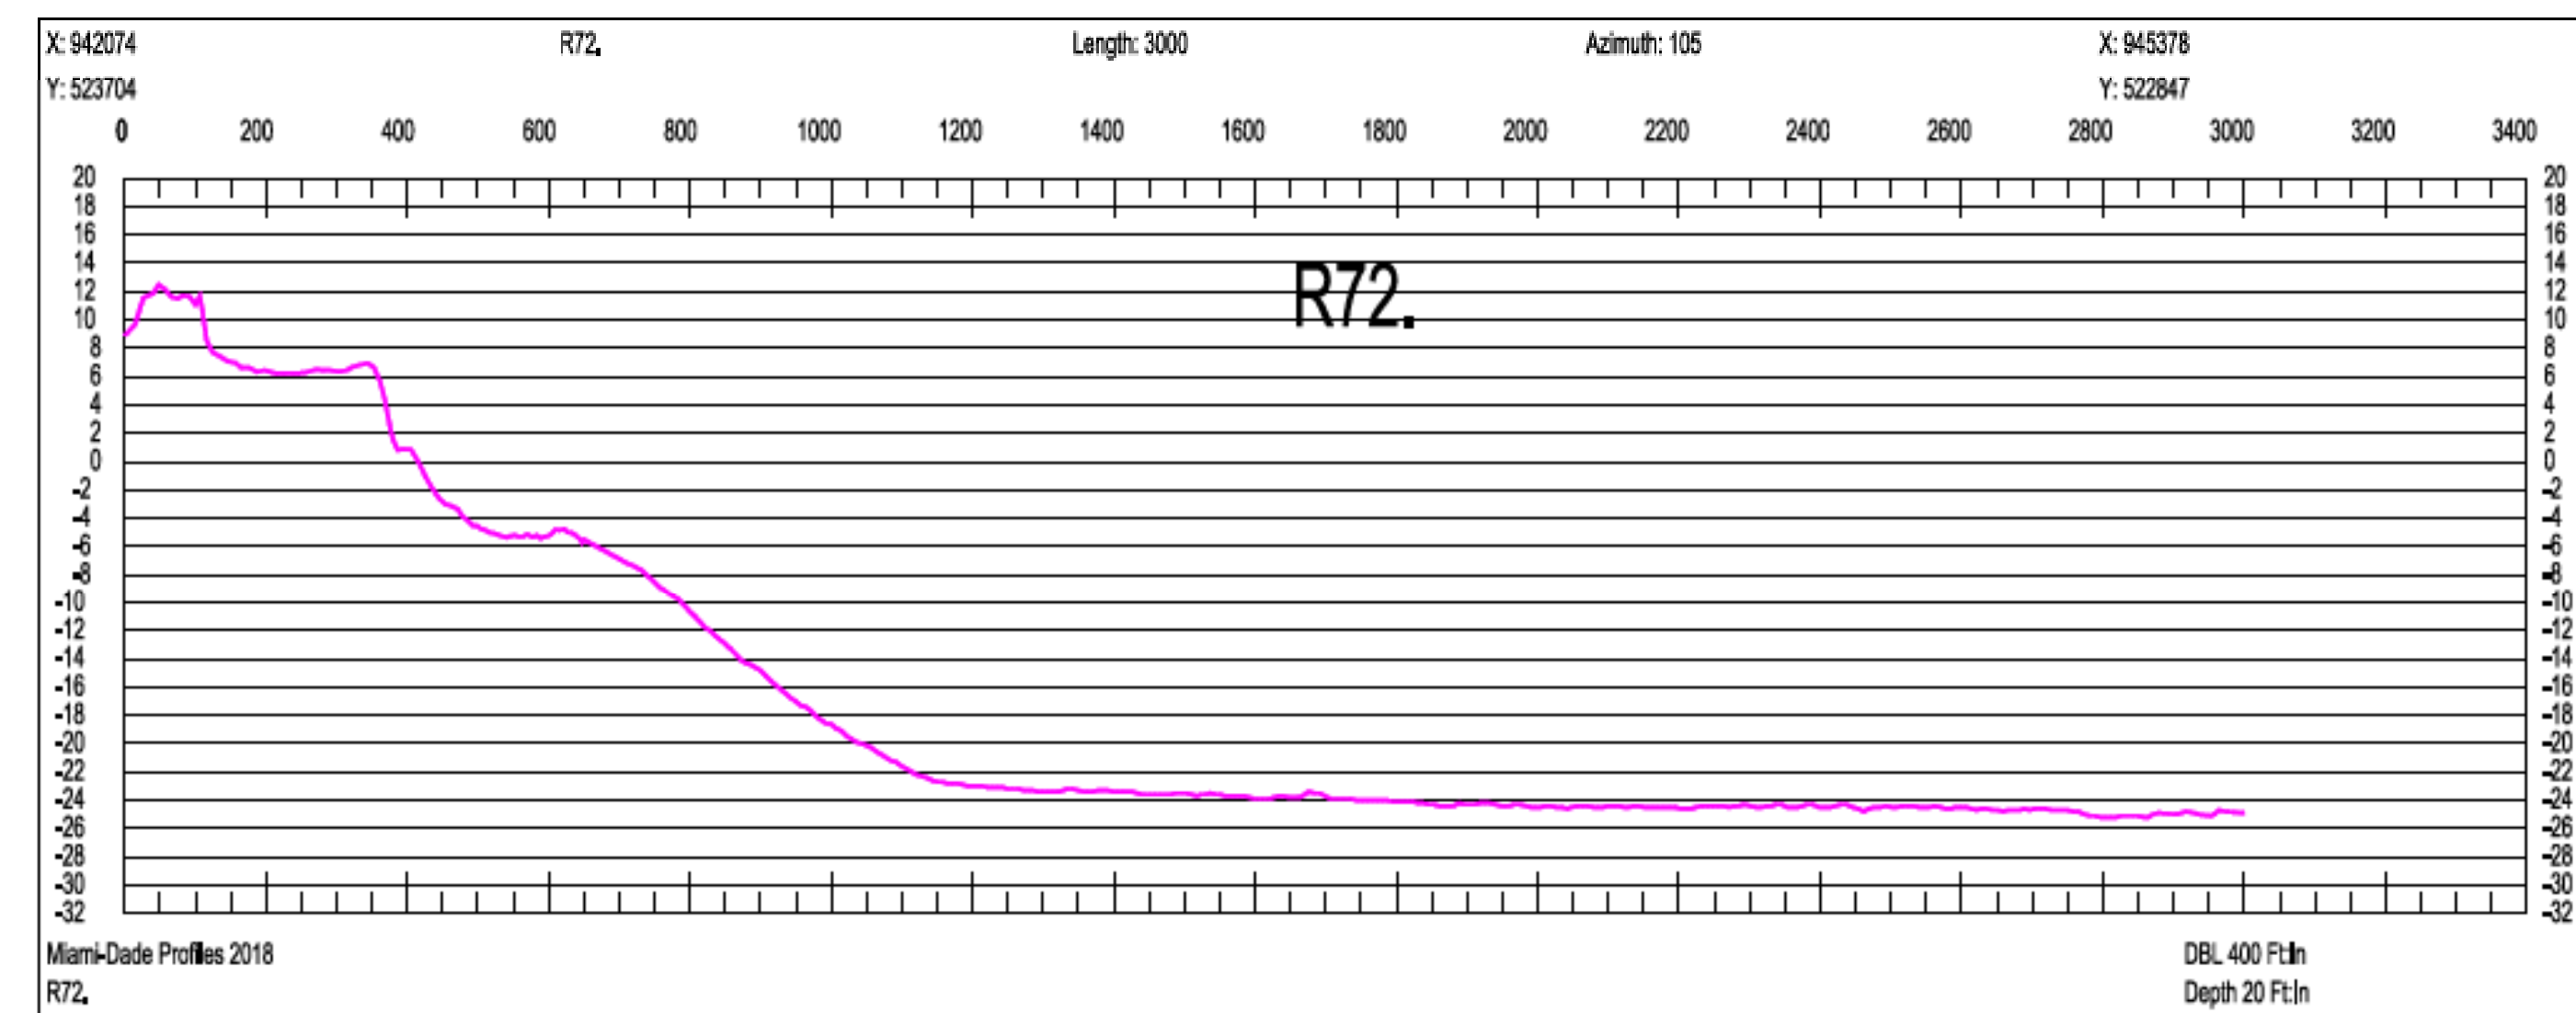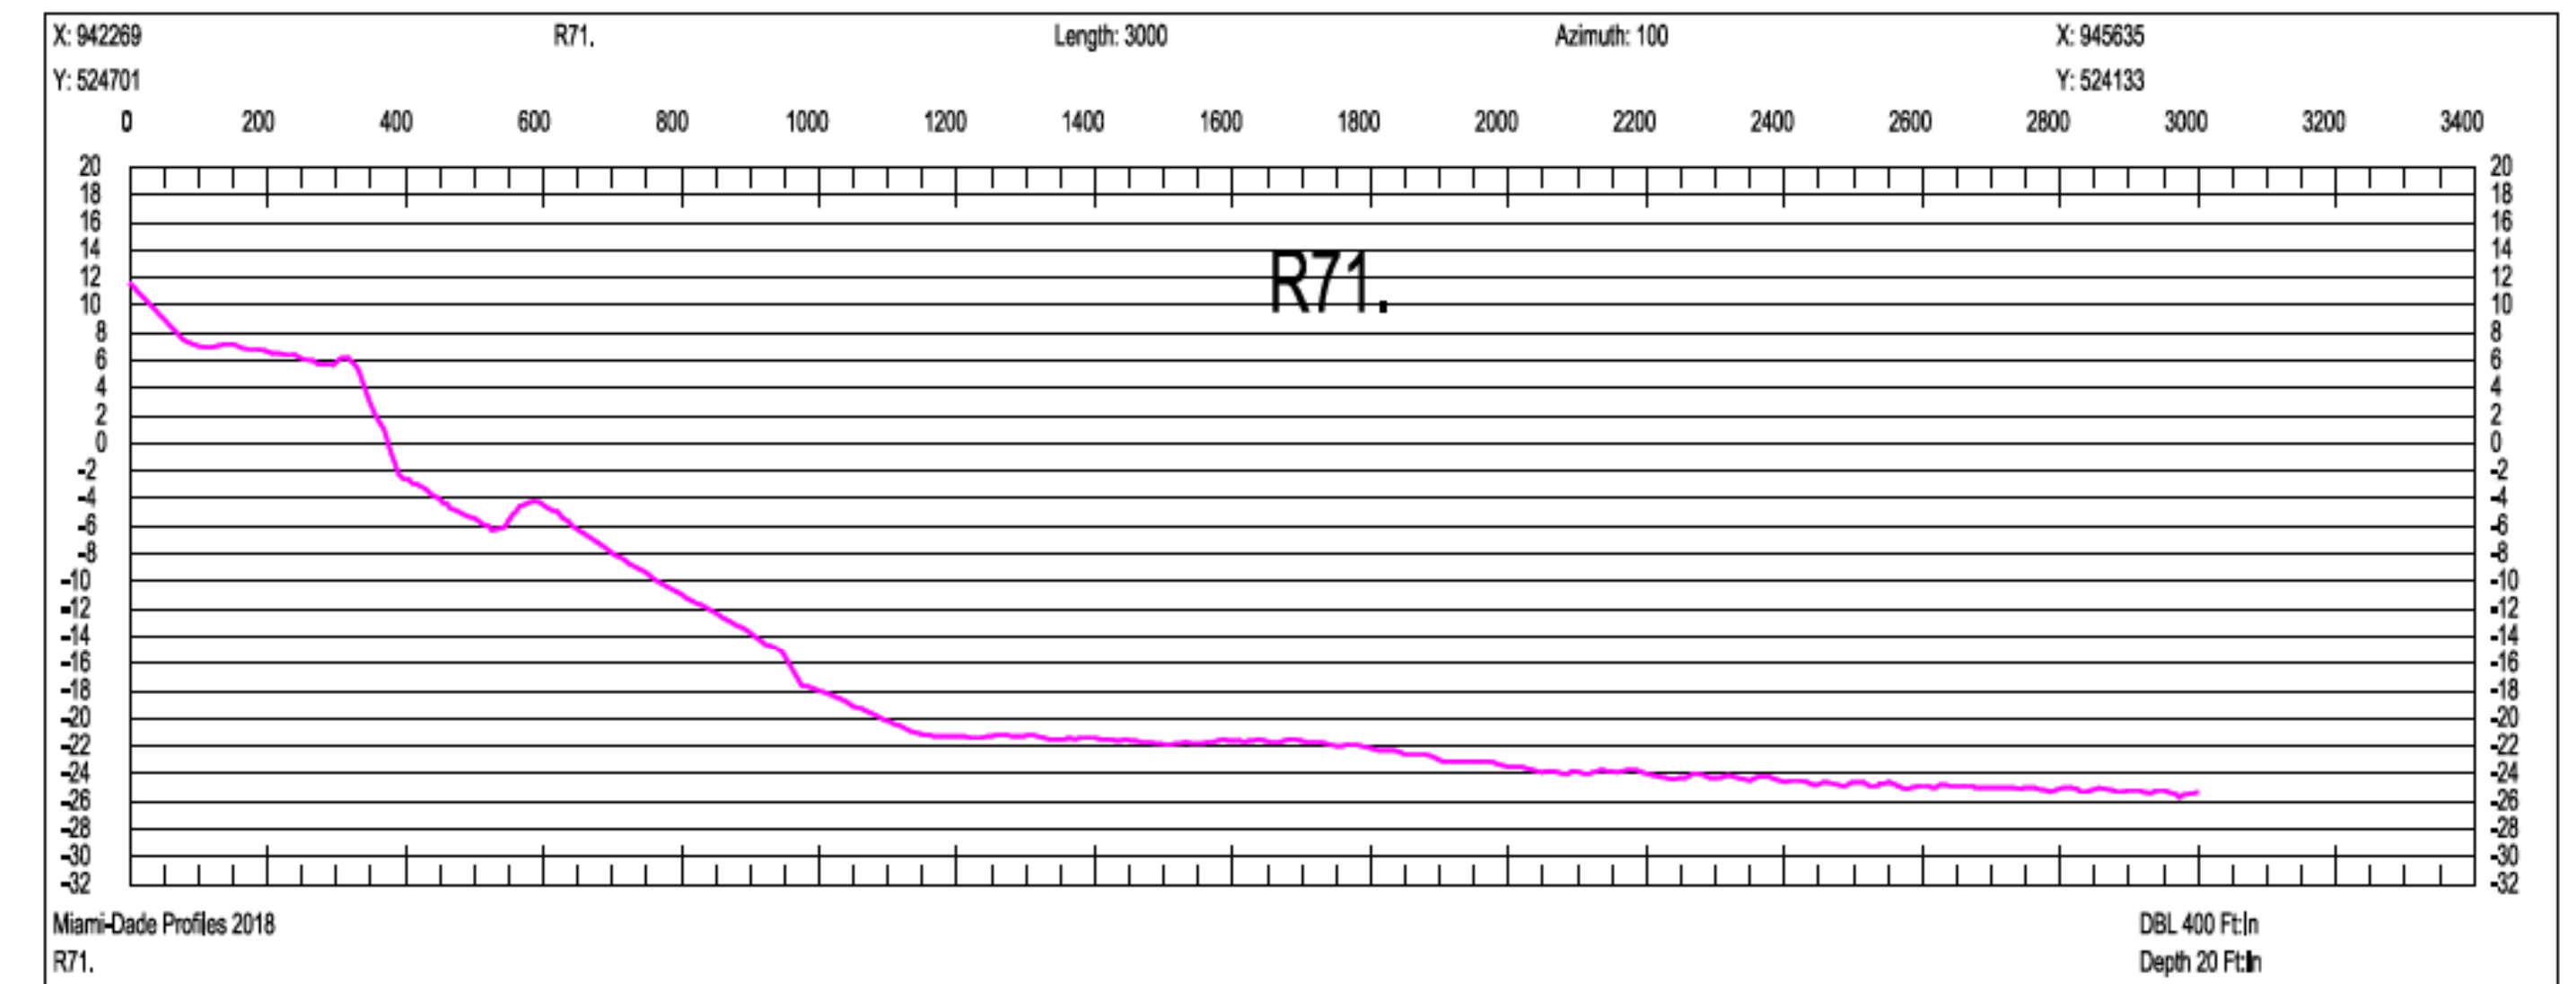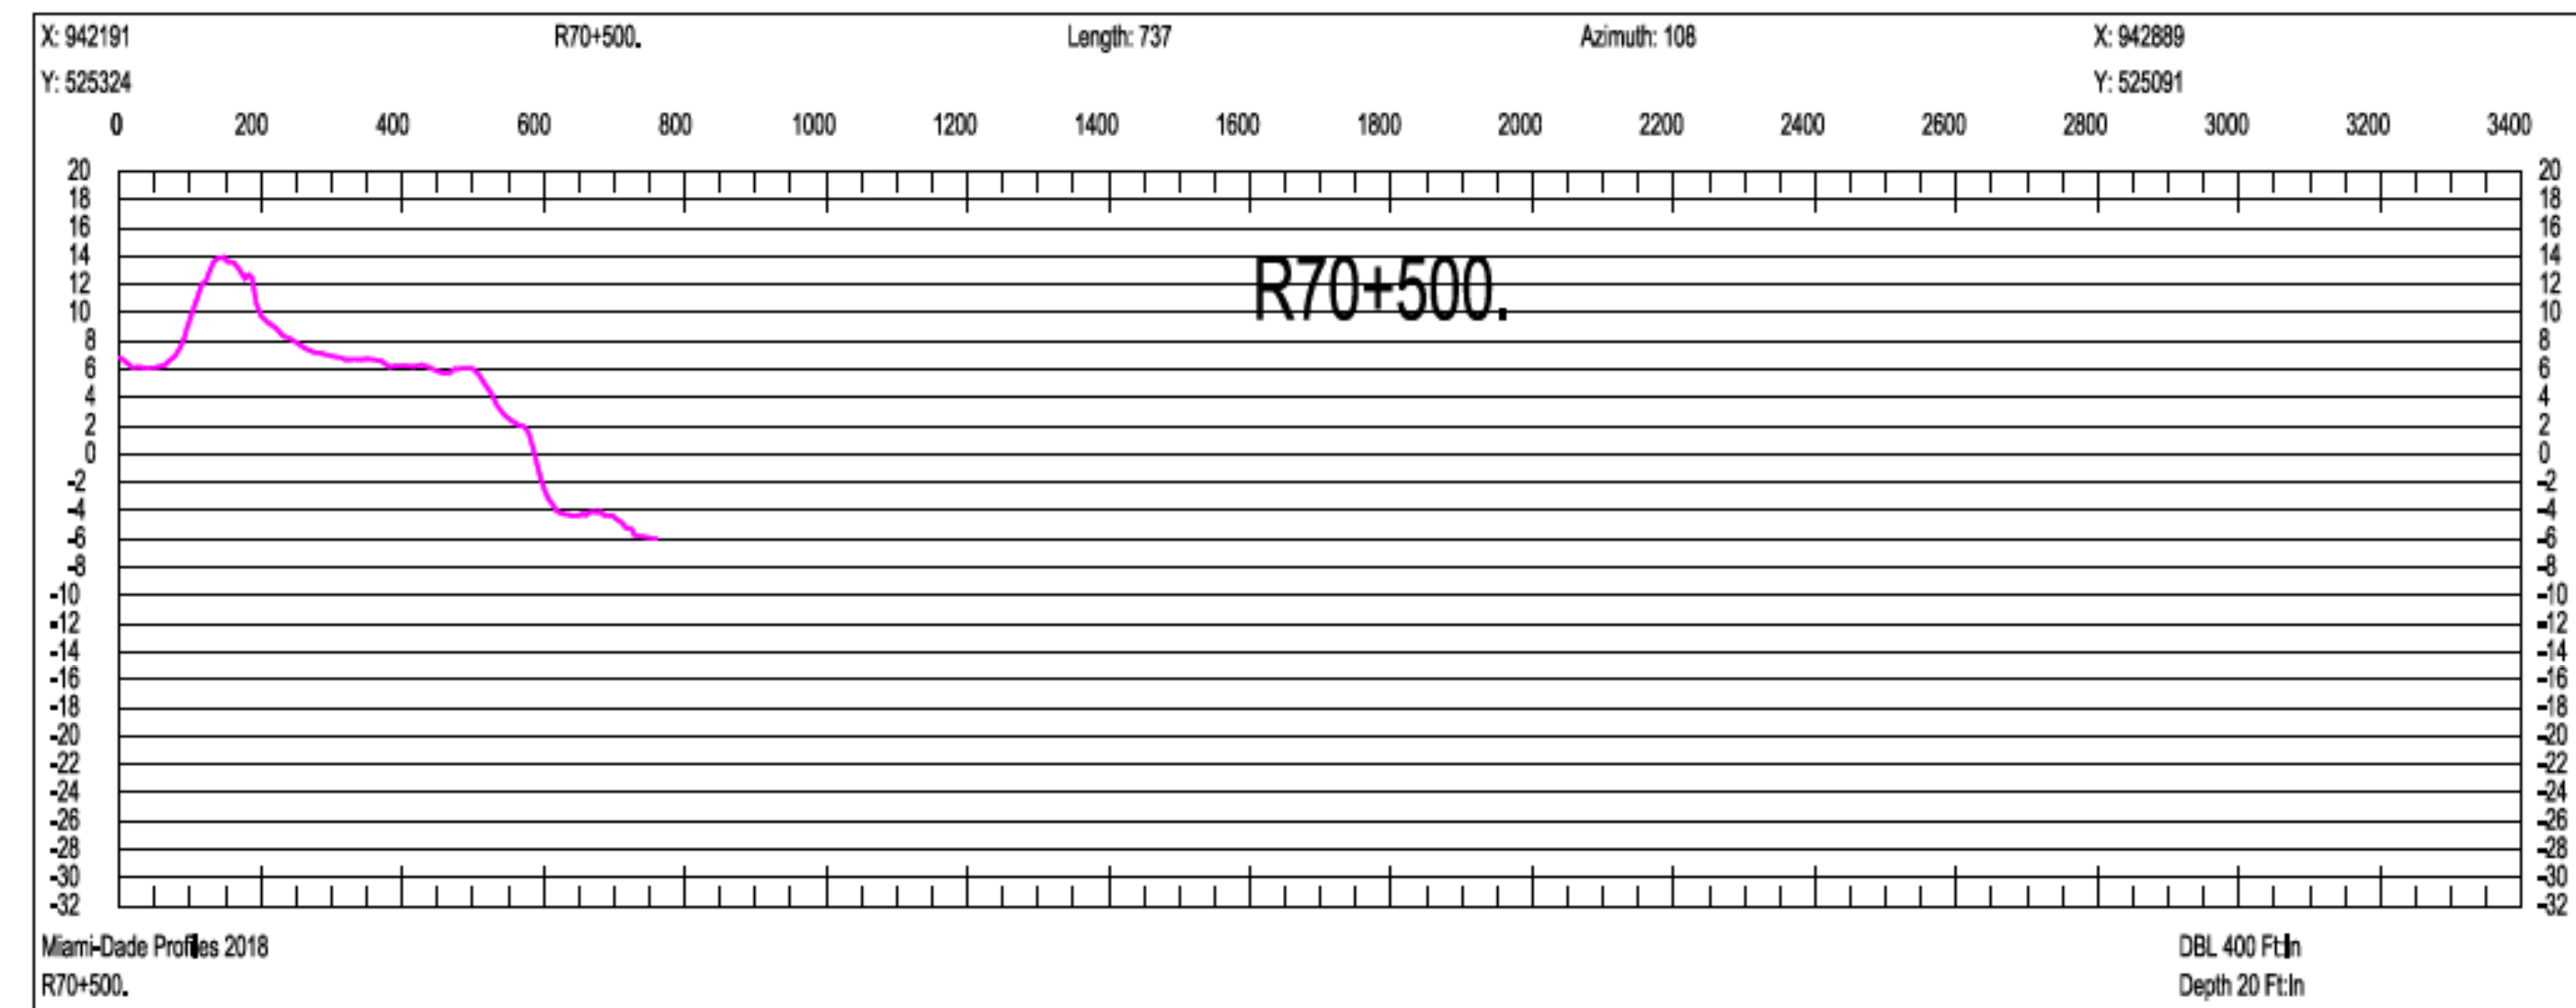

SCALE ONLY CORRECT ON A 24"x36" SHEET

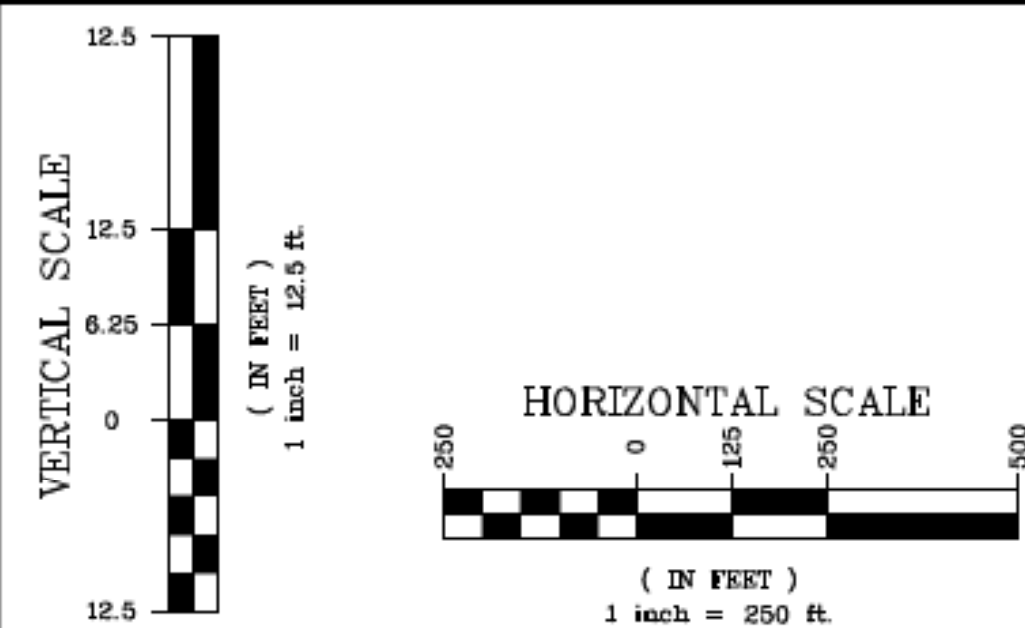

Olin Hydrographic Solutions, inc.
 2900 Calusa St, Miami, Florida, 33133
 16334 Port Dickenson, Jupiter, Florida, 33468
 Consulting Engineering, Surveying & Mapping, and Environmental Services
 Phone: (305) 619-2800 Fax: (305) 860-4411 LB # 7999 CA # 26050

PROJECT 2018 MIAMI-DADE COUNTY
 ANNUAL MONITORING PROJECT



SURVEY TITLE TOPOGRAPHIC AND HYDROGRAPHIC SURVEYS

PROJECT INFORMATION

OHS JOB NO: 18-017

RELEASE DATE: APRIL 19, 2019

DRAWN BY: JE





APPROVED BY: TM

SHEET


CROSS SECTIONS

PAGE

63

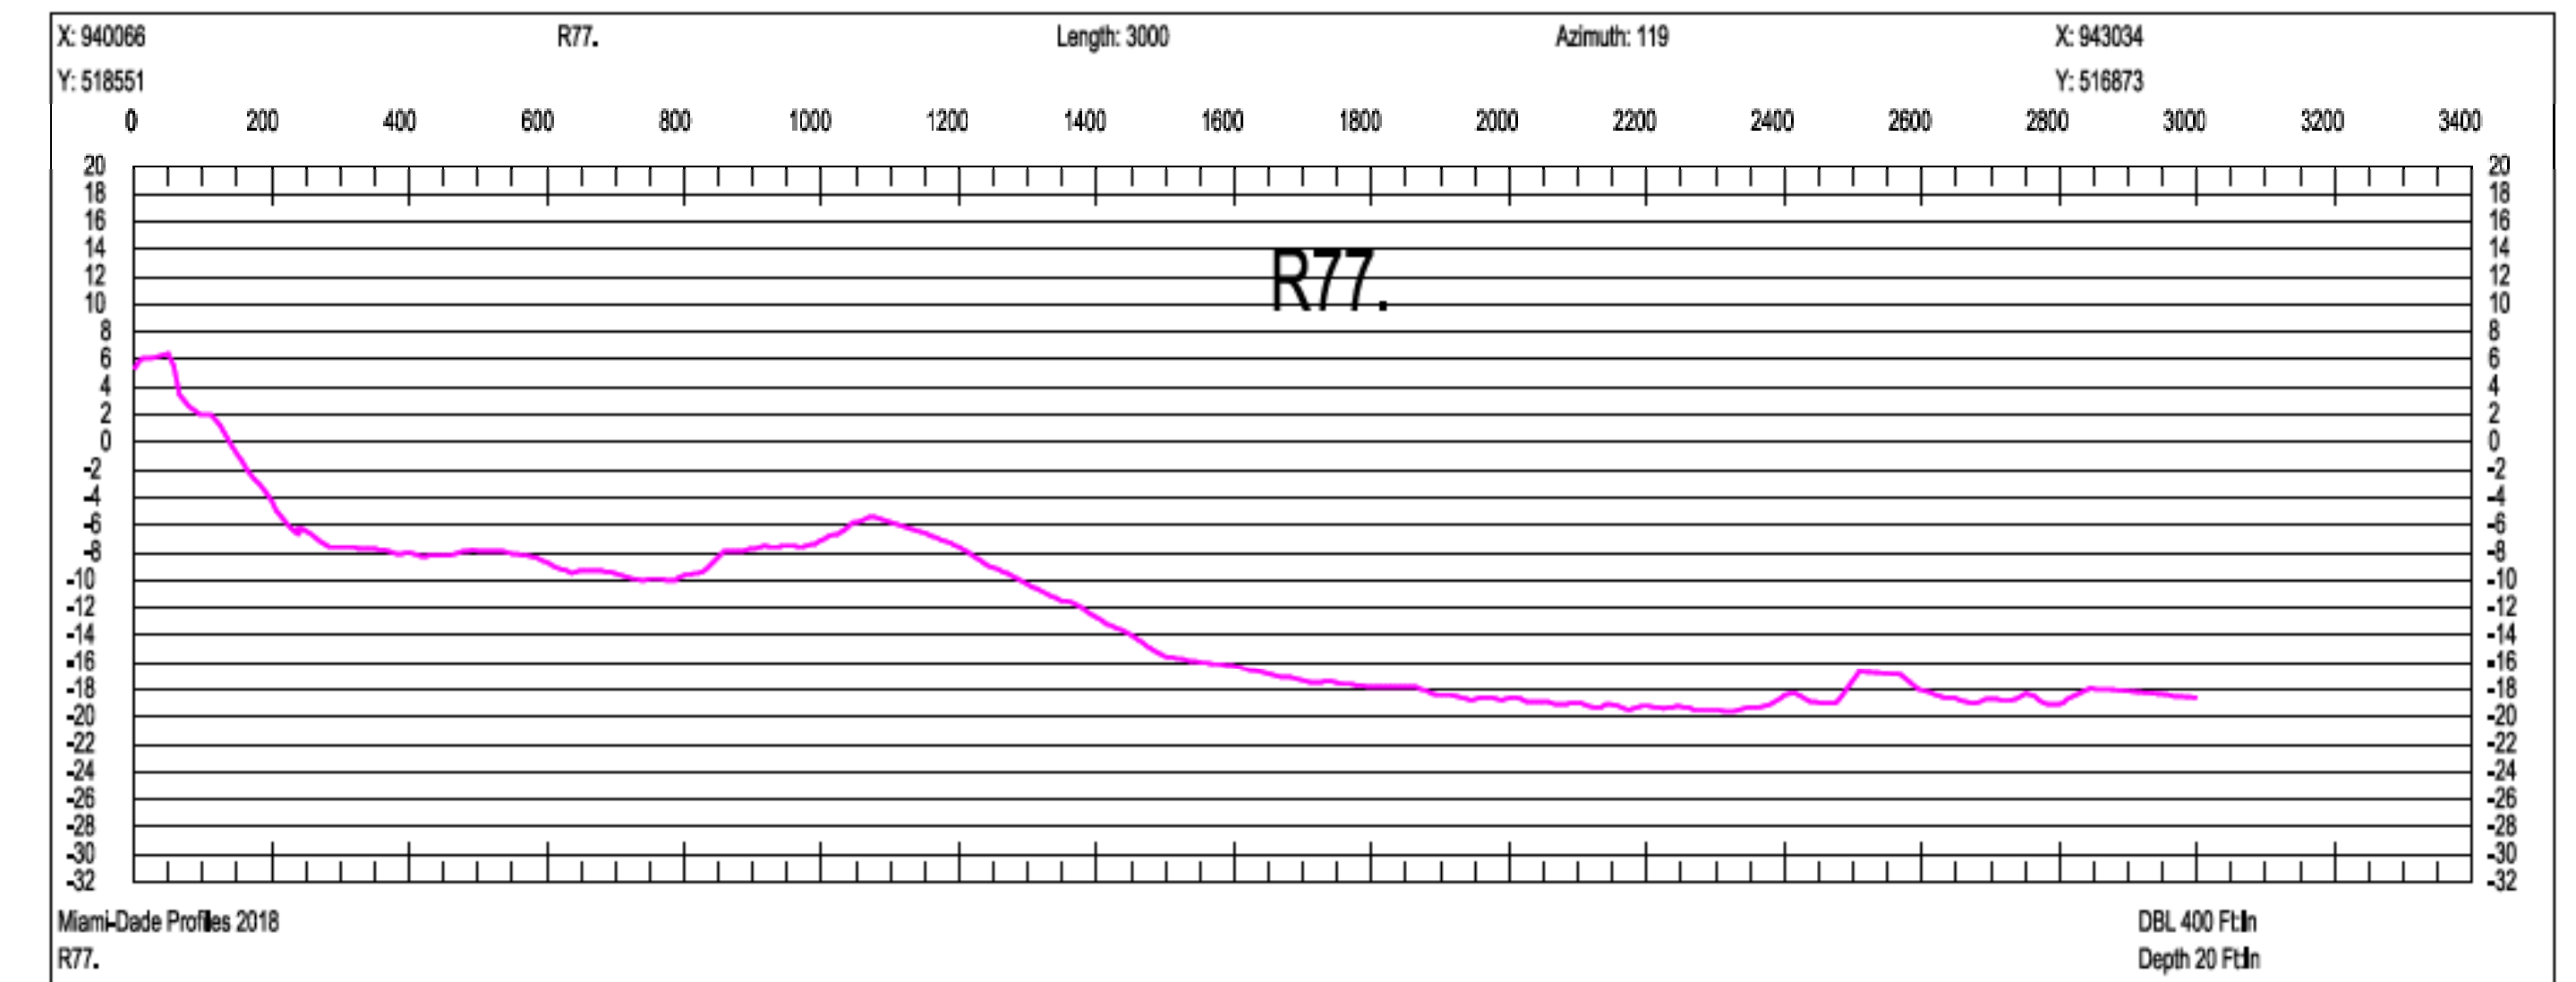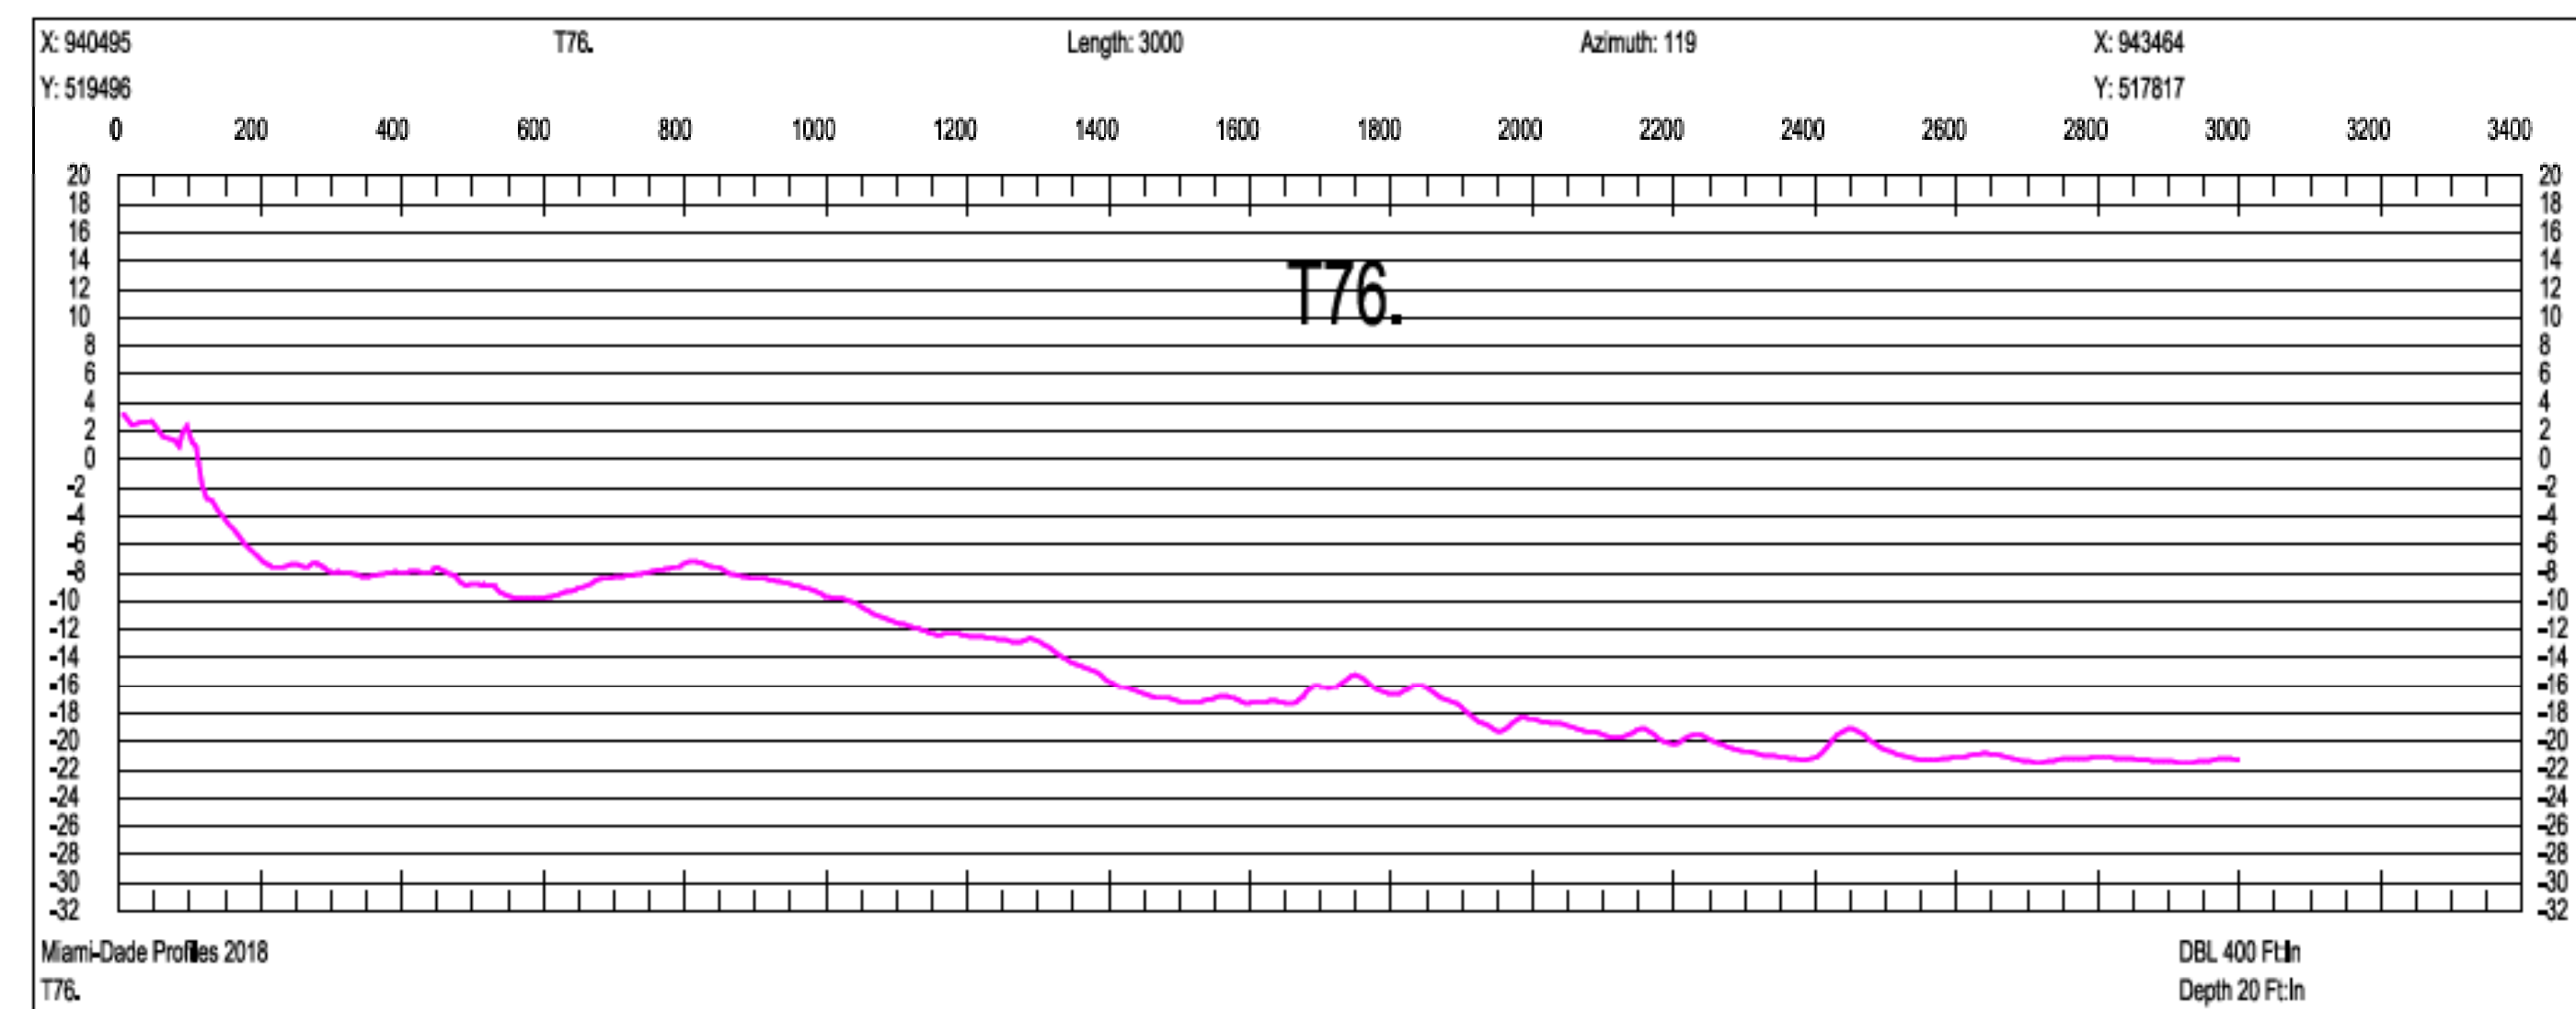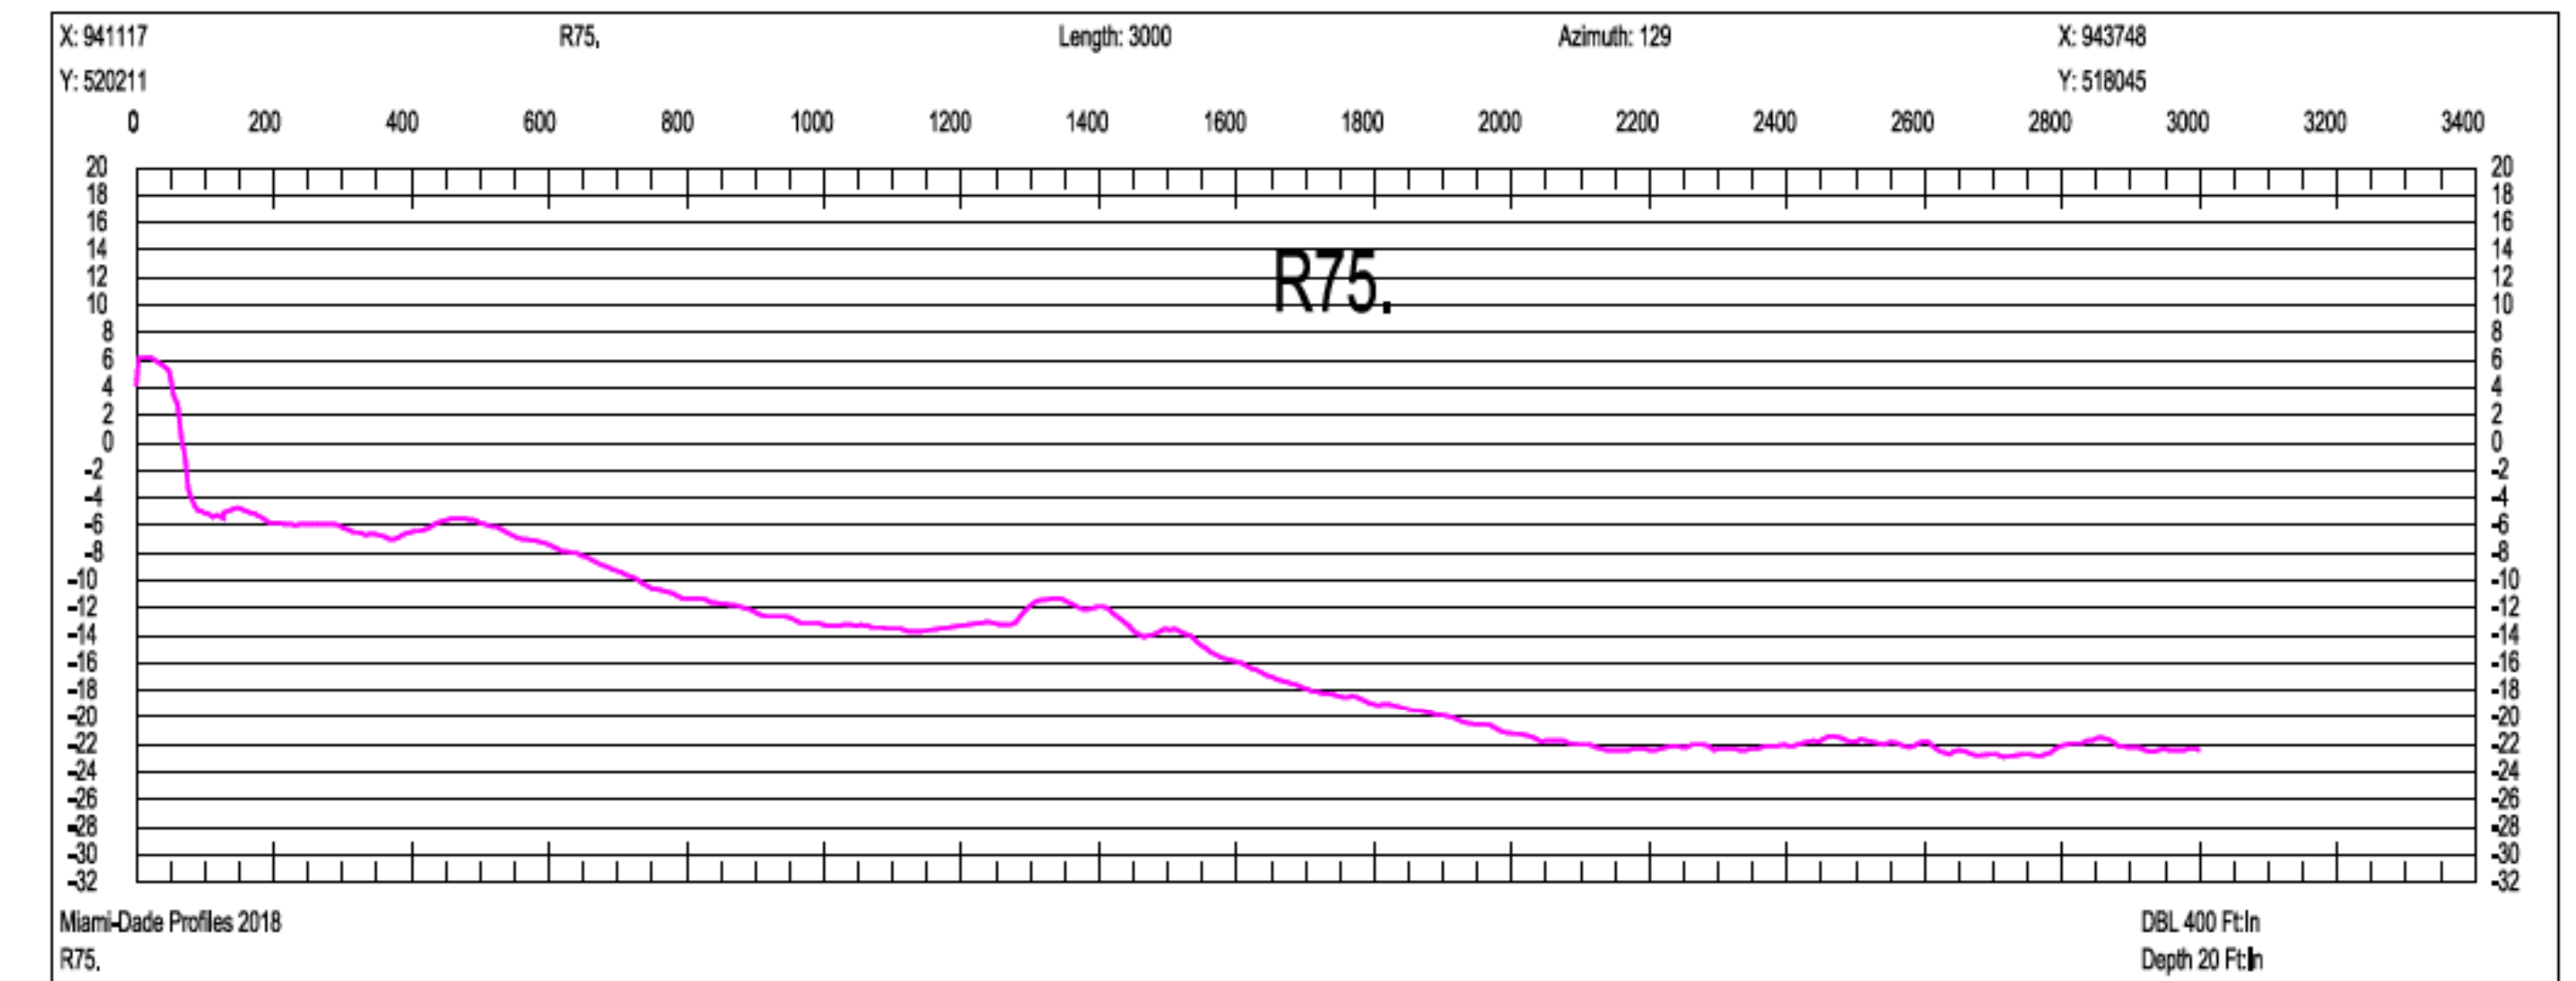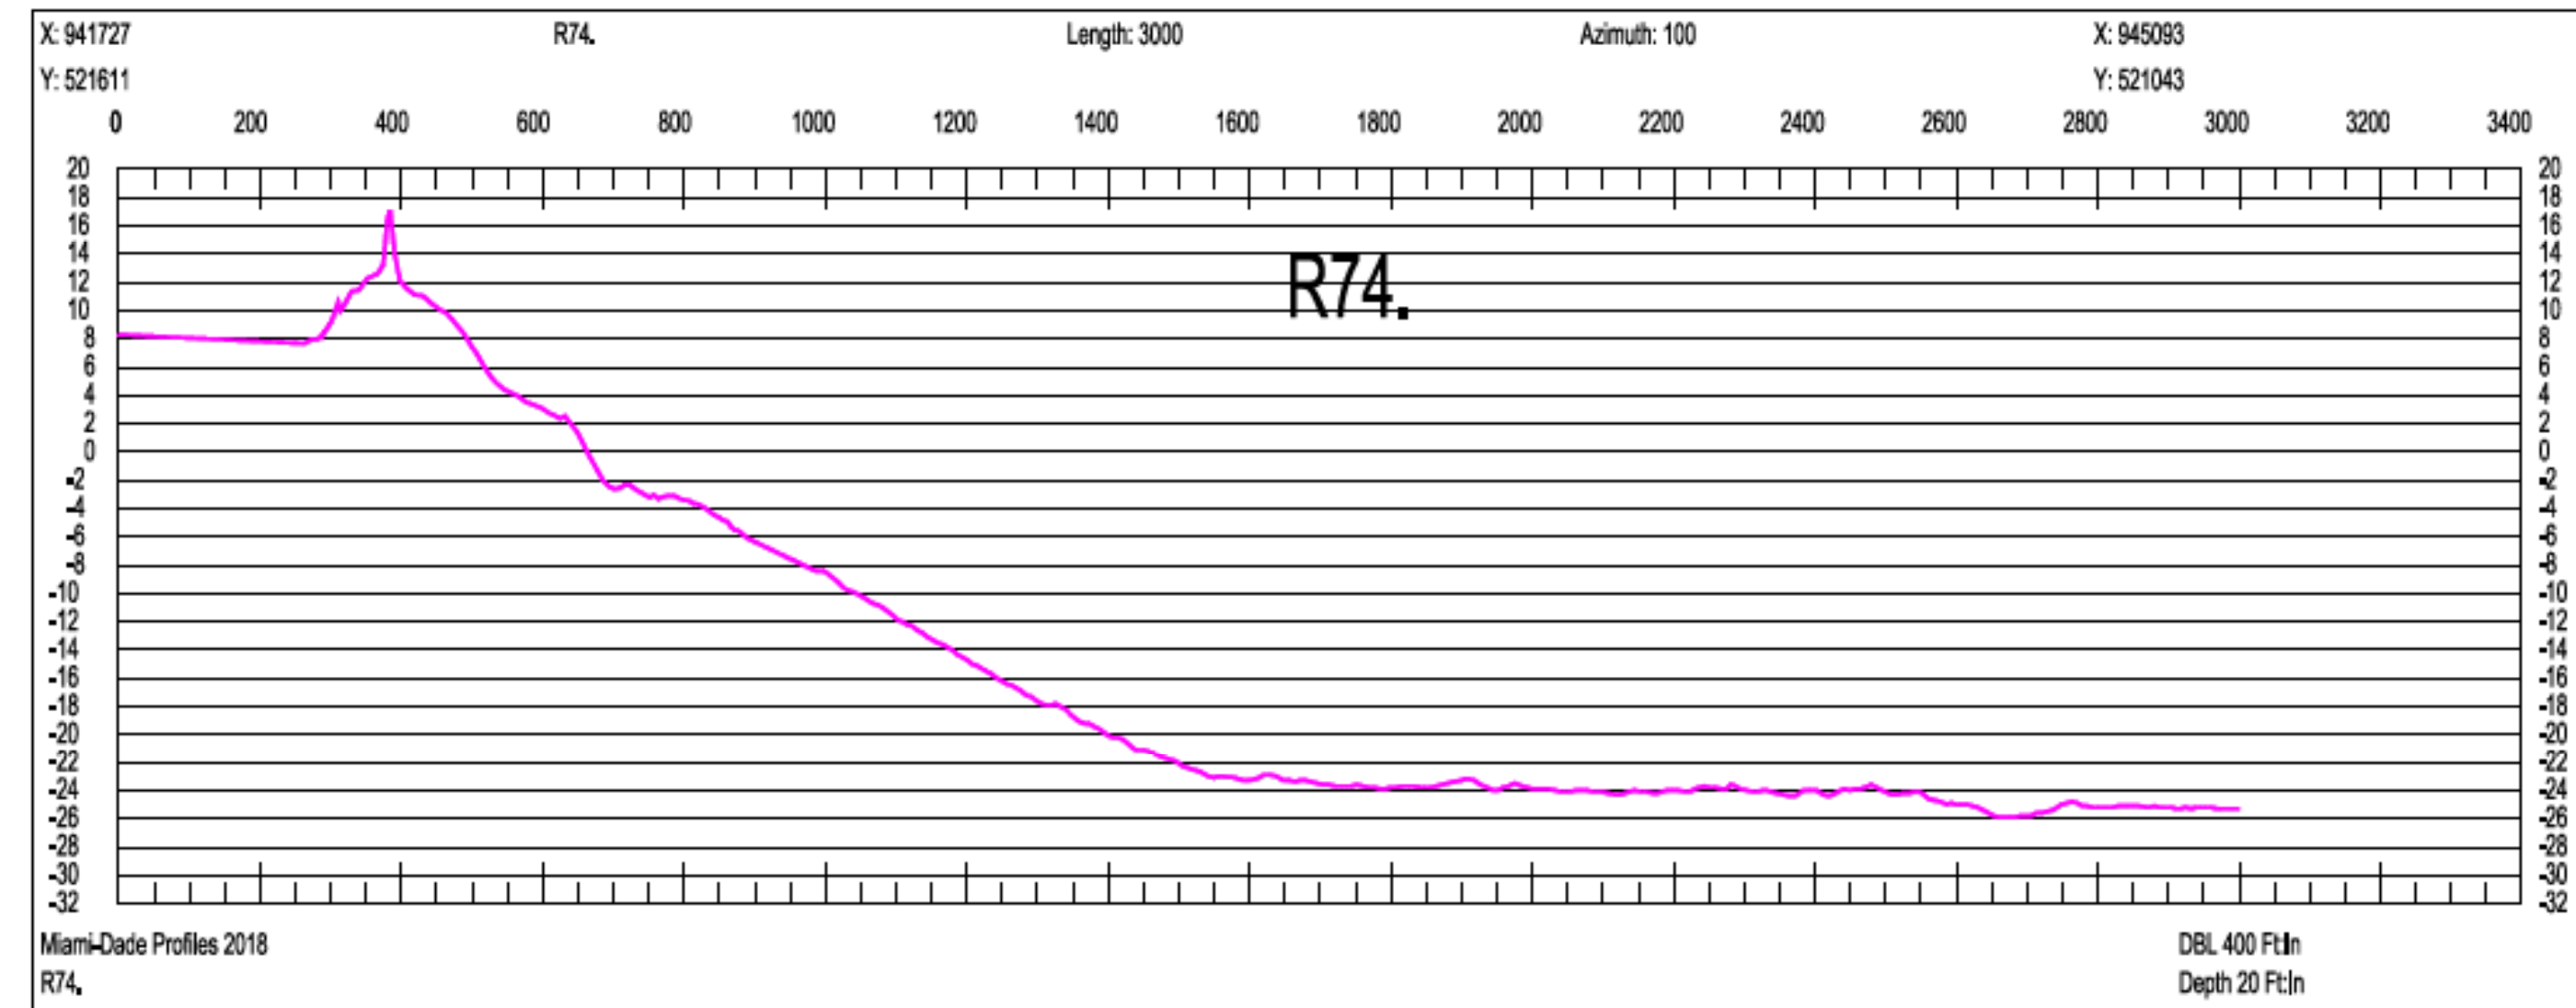

SCALE ONLY CORRECT ON A 24"x36" SHEET

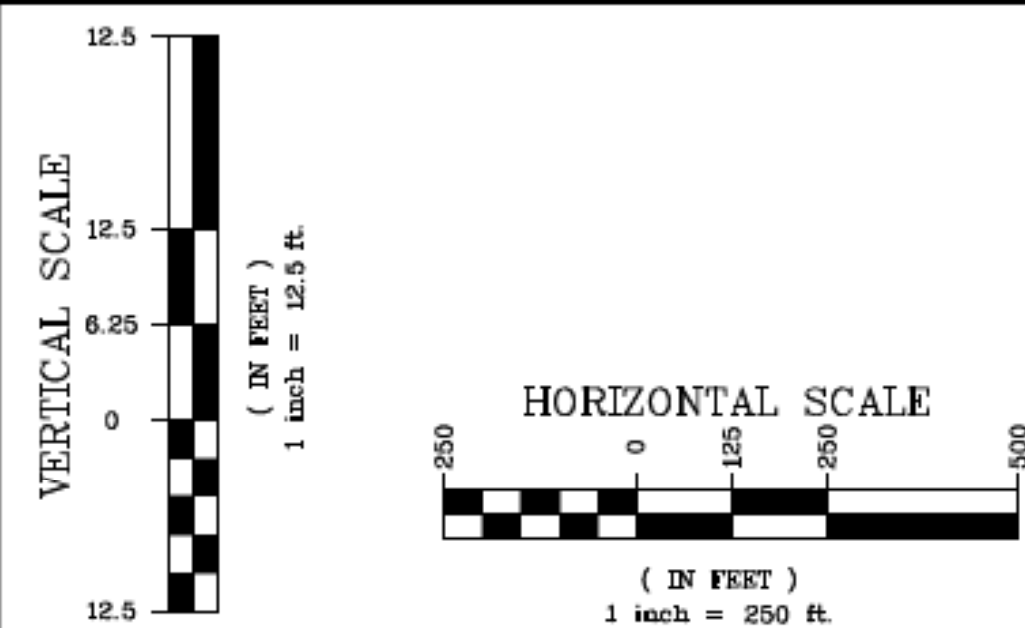

Olin Hydrographic Solutions, inc.
2900 Calusa St, Miami, Florida, 33133
16334 Port Dickenson, Jupiter, Florida, 33468
Consulting Engineering, Surveying & Mapping, and Environmental Services
Phone: (305) 619-2800 Fax: (305) 860-4411 LB # 7999 CA # 26050

PROJECT 2018 MIAMI-DADE COUNTY
ANNUAL MONITORING PROJECT



SURVEY TITLE TOPOGRAPHIC AND HYDROGRAPHIC SURVEYS

PROJECT INFORMATION

OHS JOB NO: 18-017

RELEASE DATE: APRIL 19, 2019

DRAWN BY: JE





APPROVED BY: TM

SHEET


CROSS SECTIONS

PAGE

64

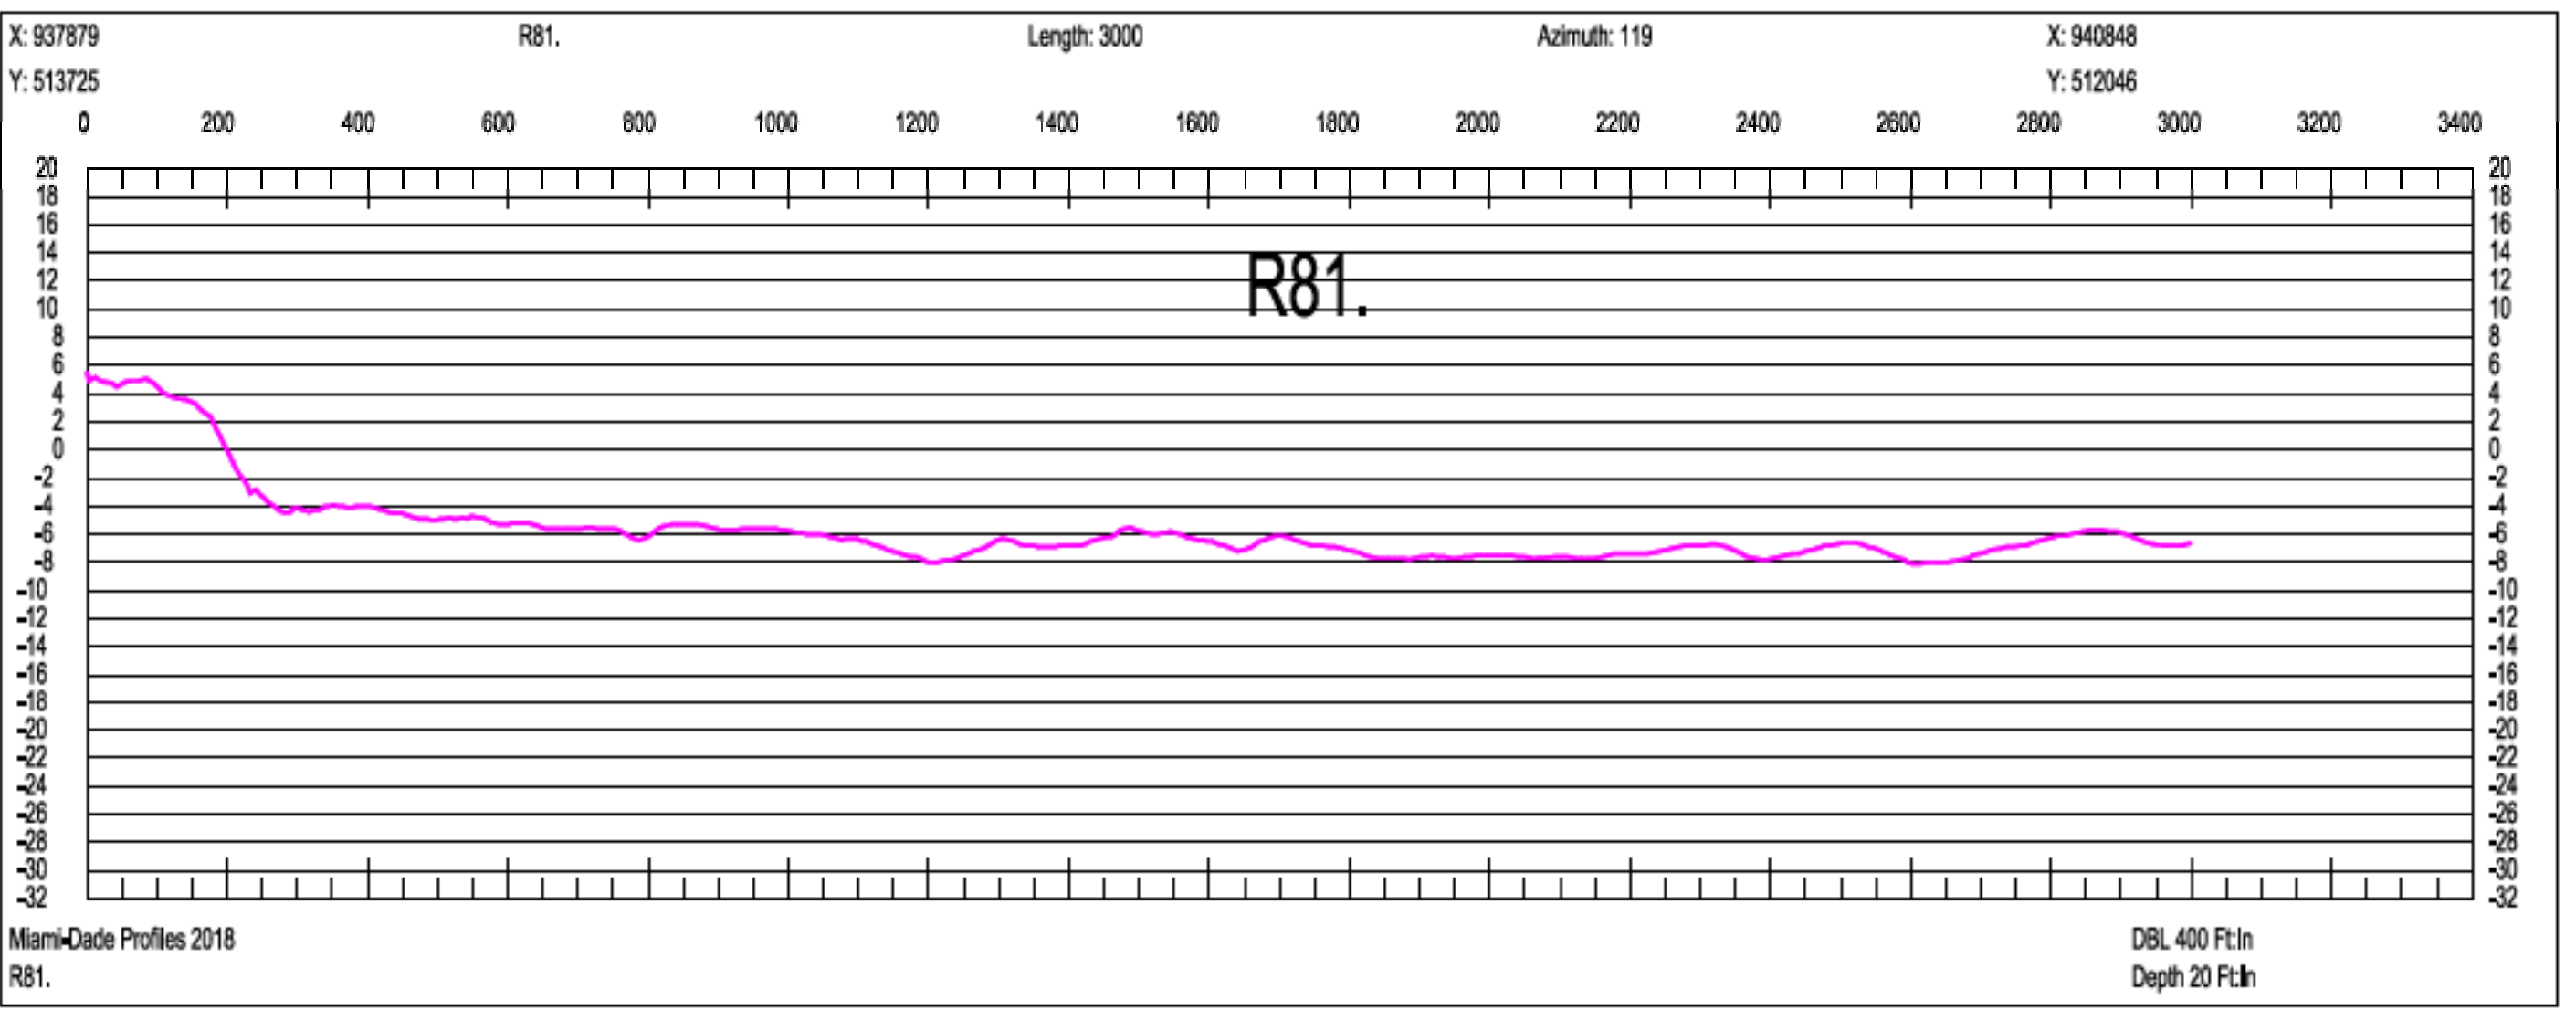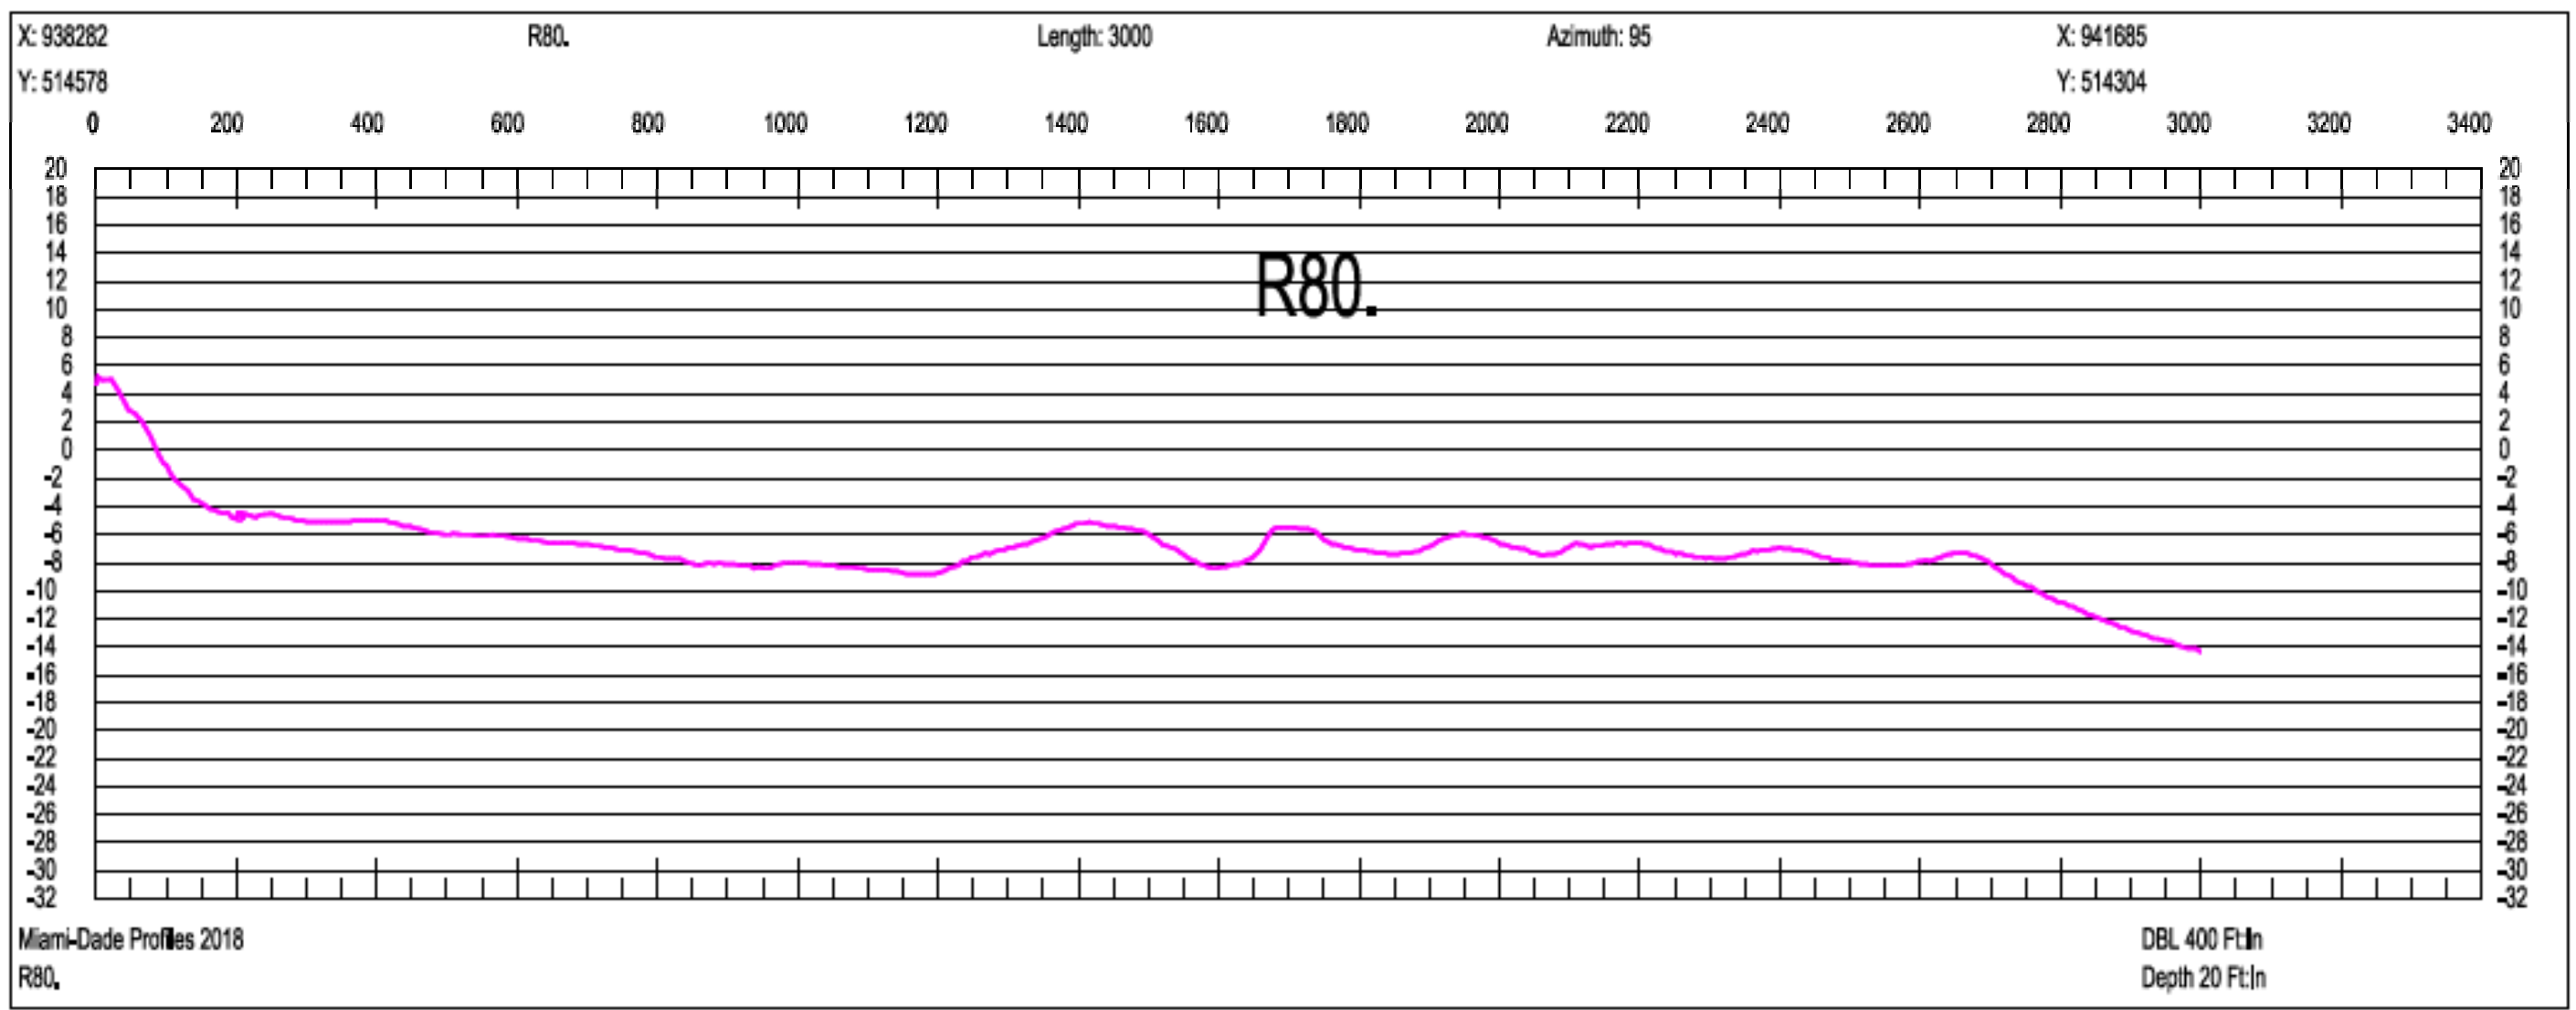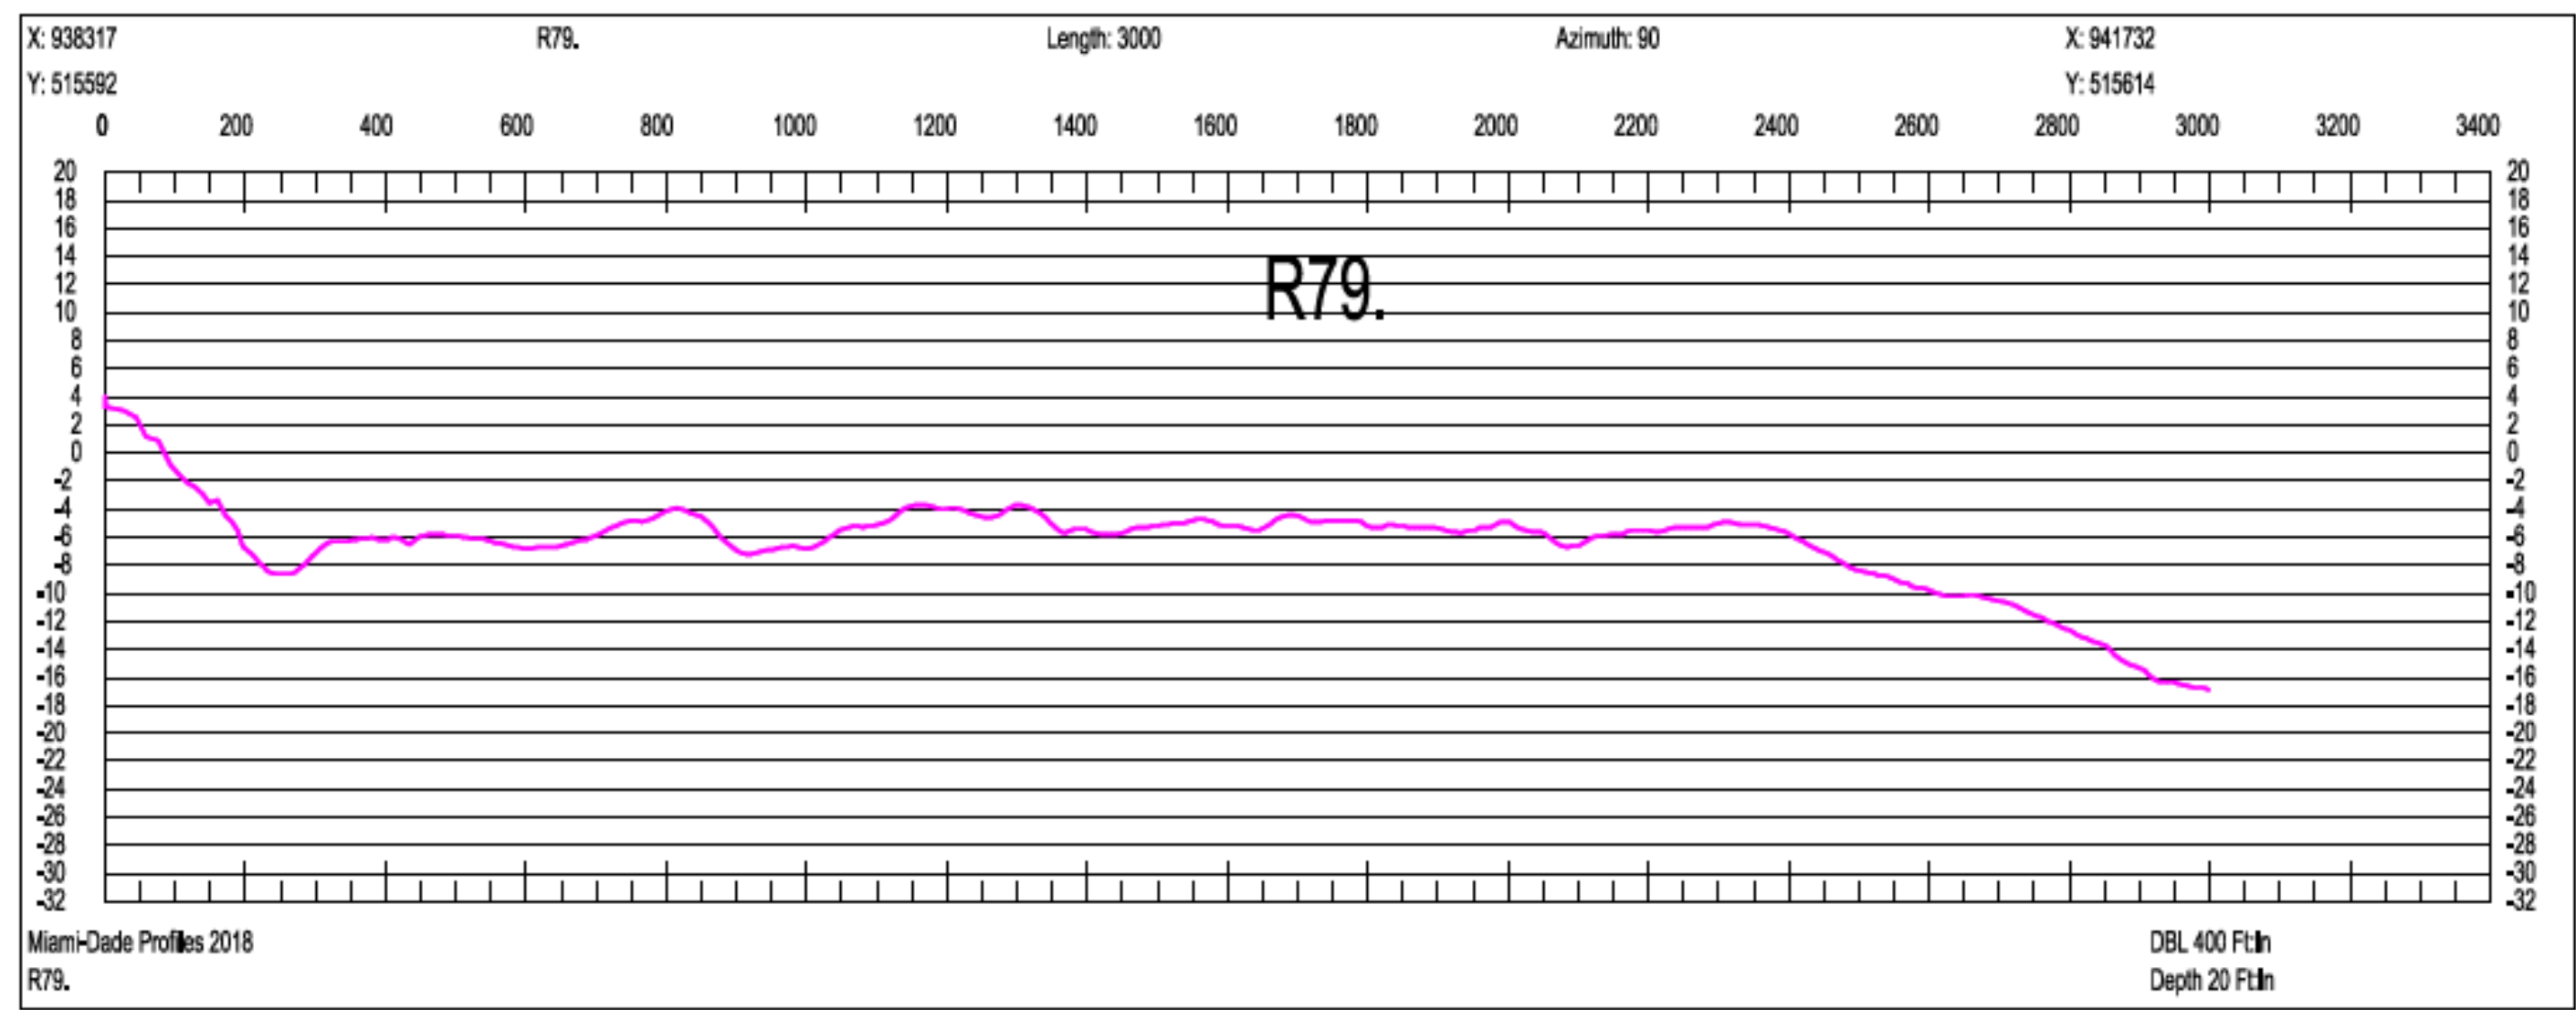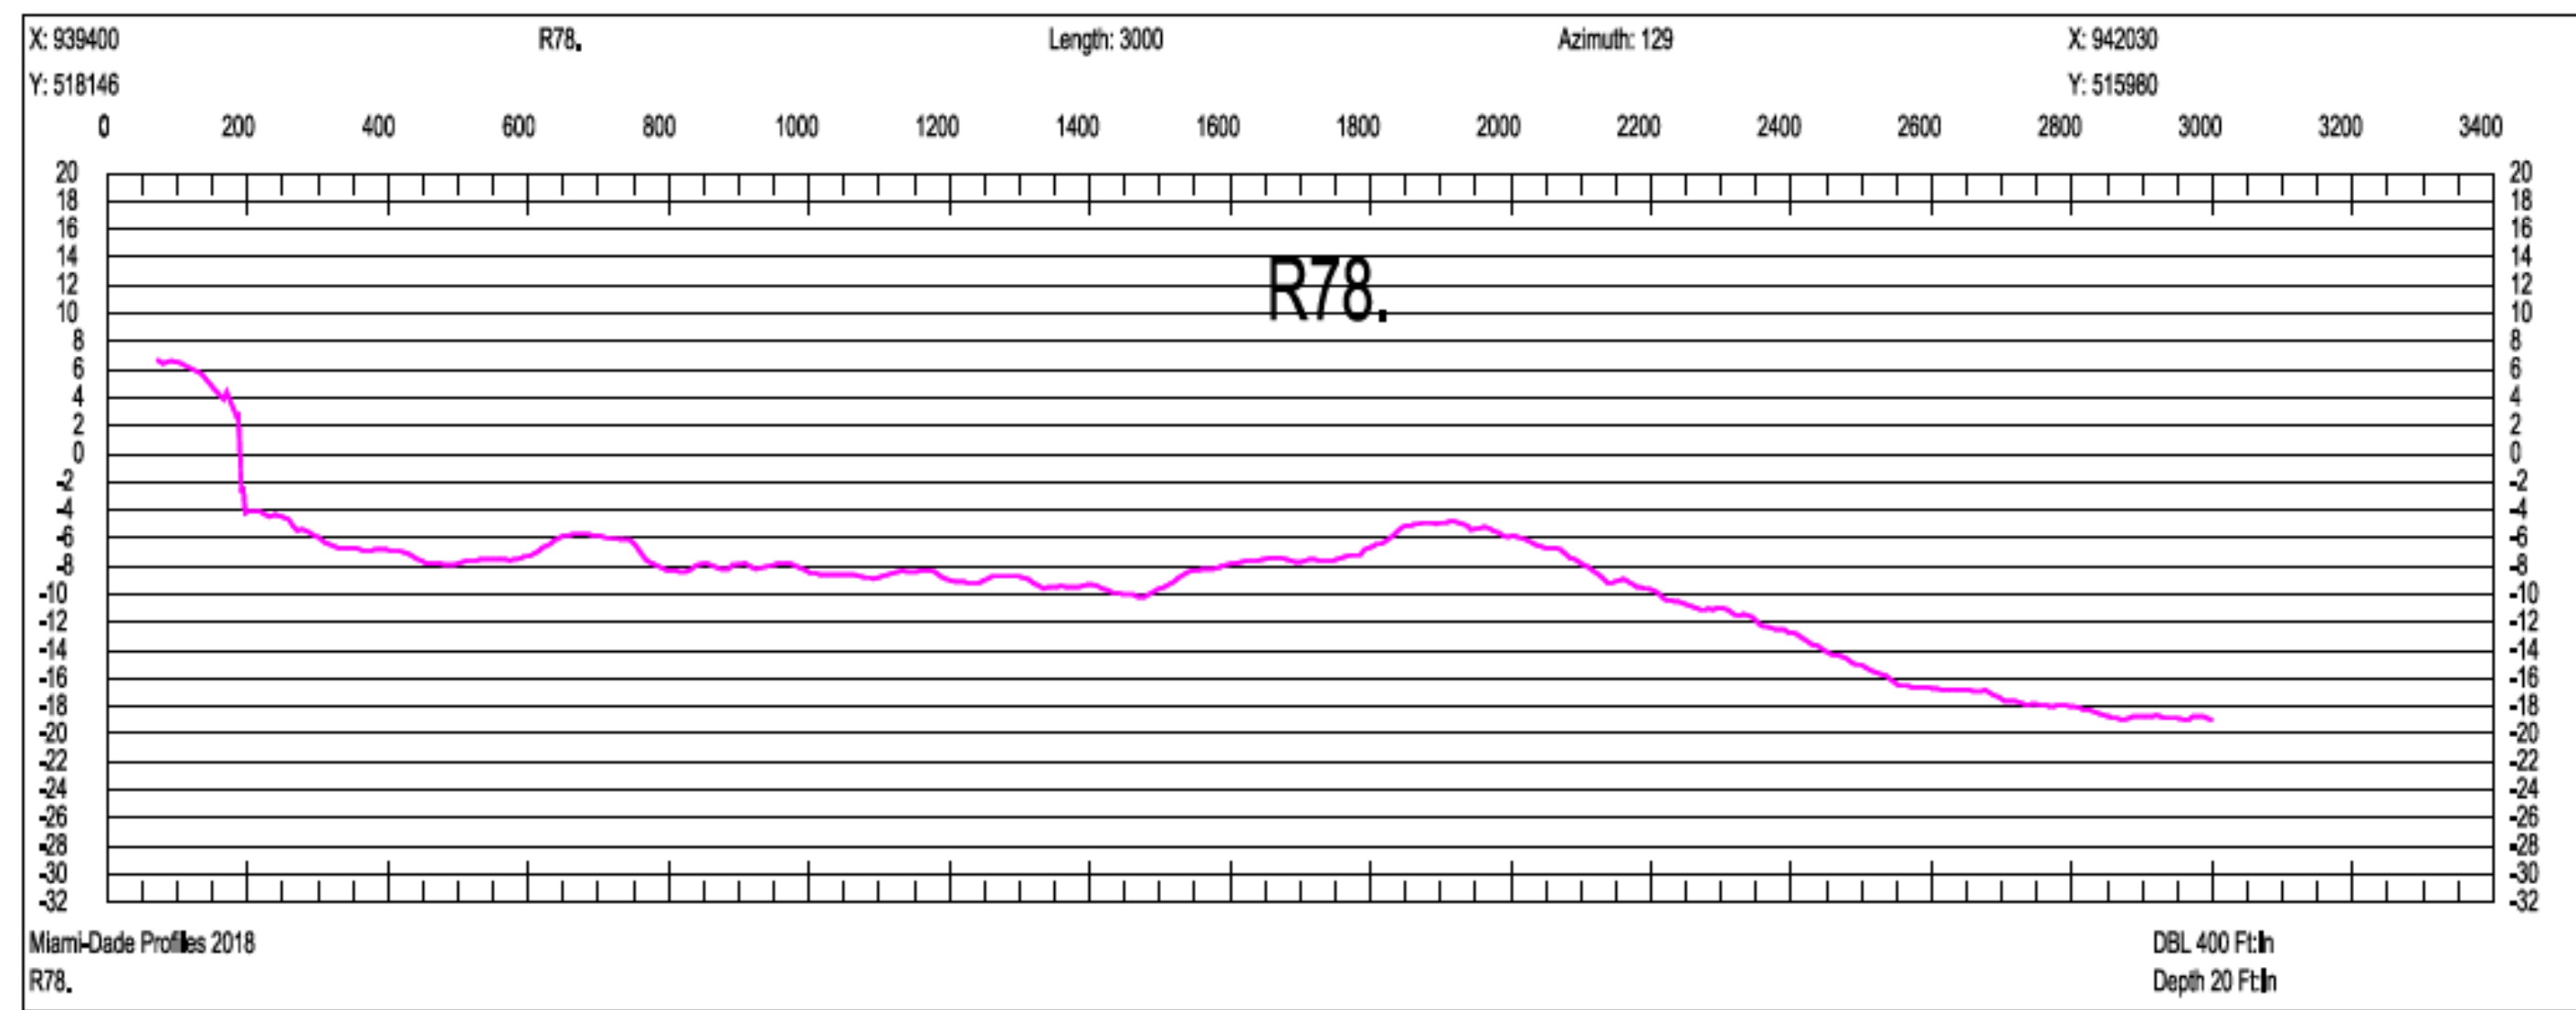

SCALE ONLY CORRECT ON A 24"x36" SHEET

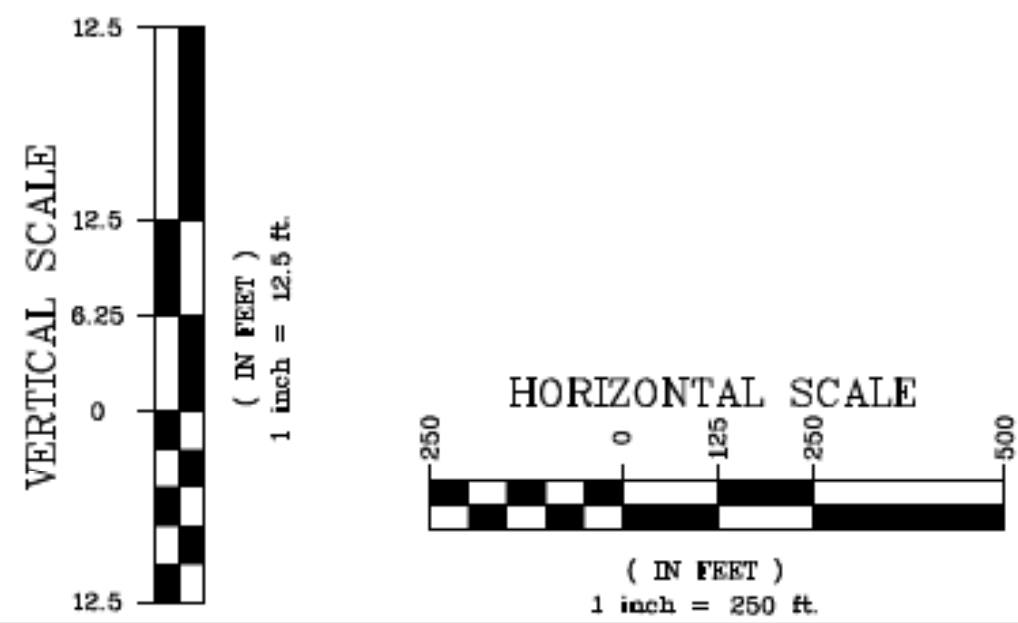

Olin Hydrographic Solutions, inc.
2900 Calusa St, Miami, Florida, 33133
16334 Port Dickenson, Jupiter, Florida, 33468
Consulting Engineering, Surveying & Mapping, and Environmental Services
Phone: (305) 619-2800 Fax: (305) 860-4411 LB # 7999 CA # 26050

PROJECT 2018 MIAMI-DADE COUNTY
ANNUAL MONITORING PROJECT



SURVEY TITLE TOPOGRAPHIC AND HYDROGRAPHIC SURVEYS

PROJECT INFORMATION

OHS JOB NO: 18-017

RELEASE DATE: APRIL 19, 2019

DRAWN BY: JE





APPROVED BY: TM

SHEET


CROSS SECTIONS

PAGE

65

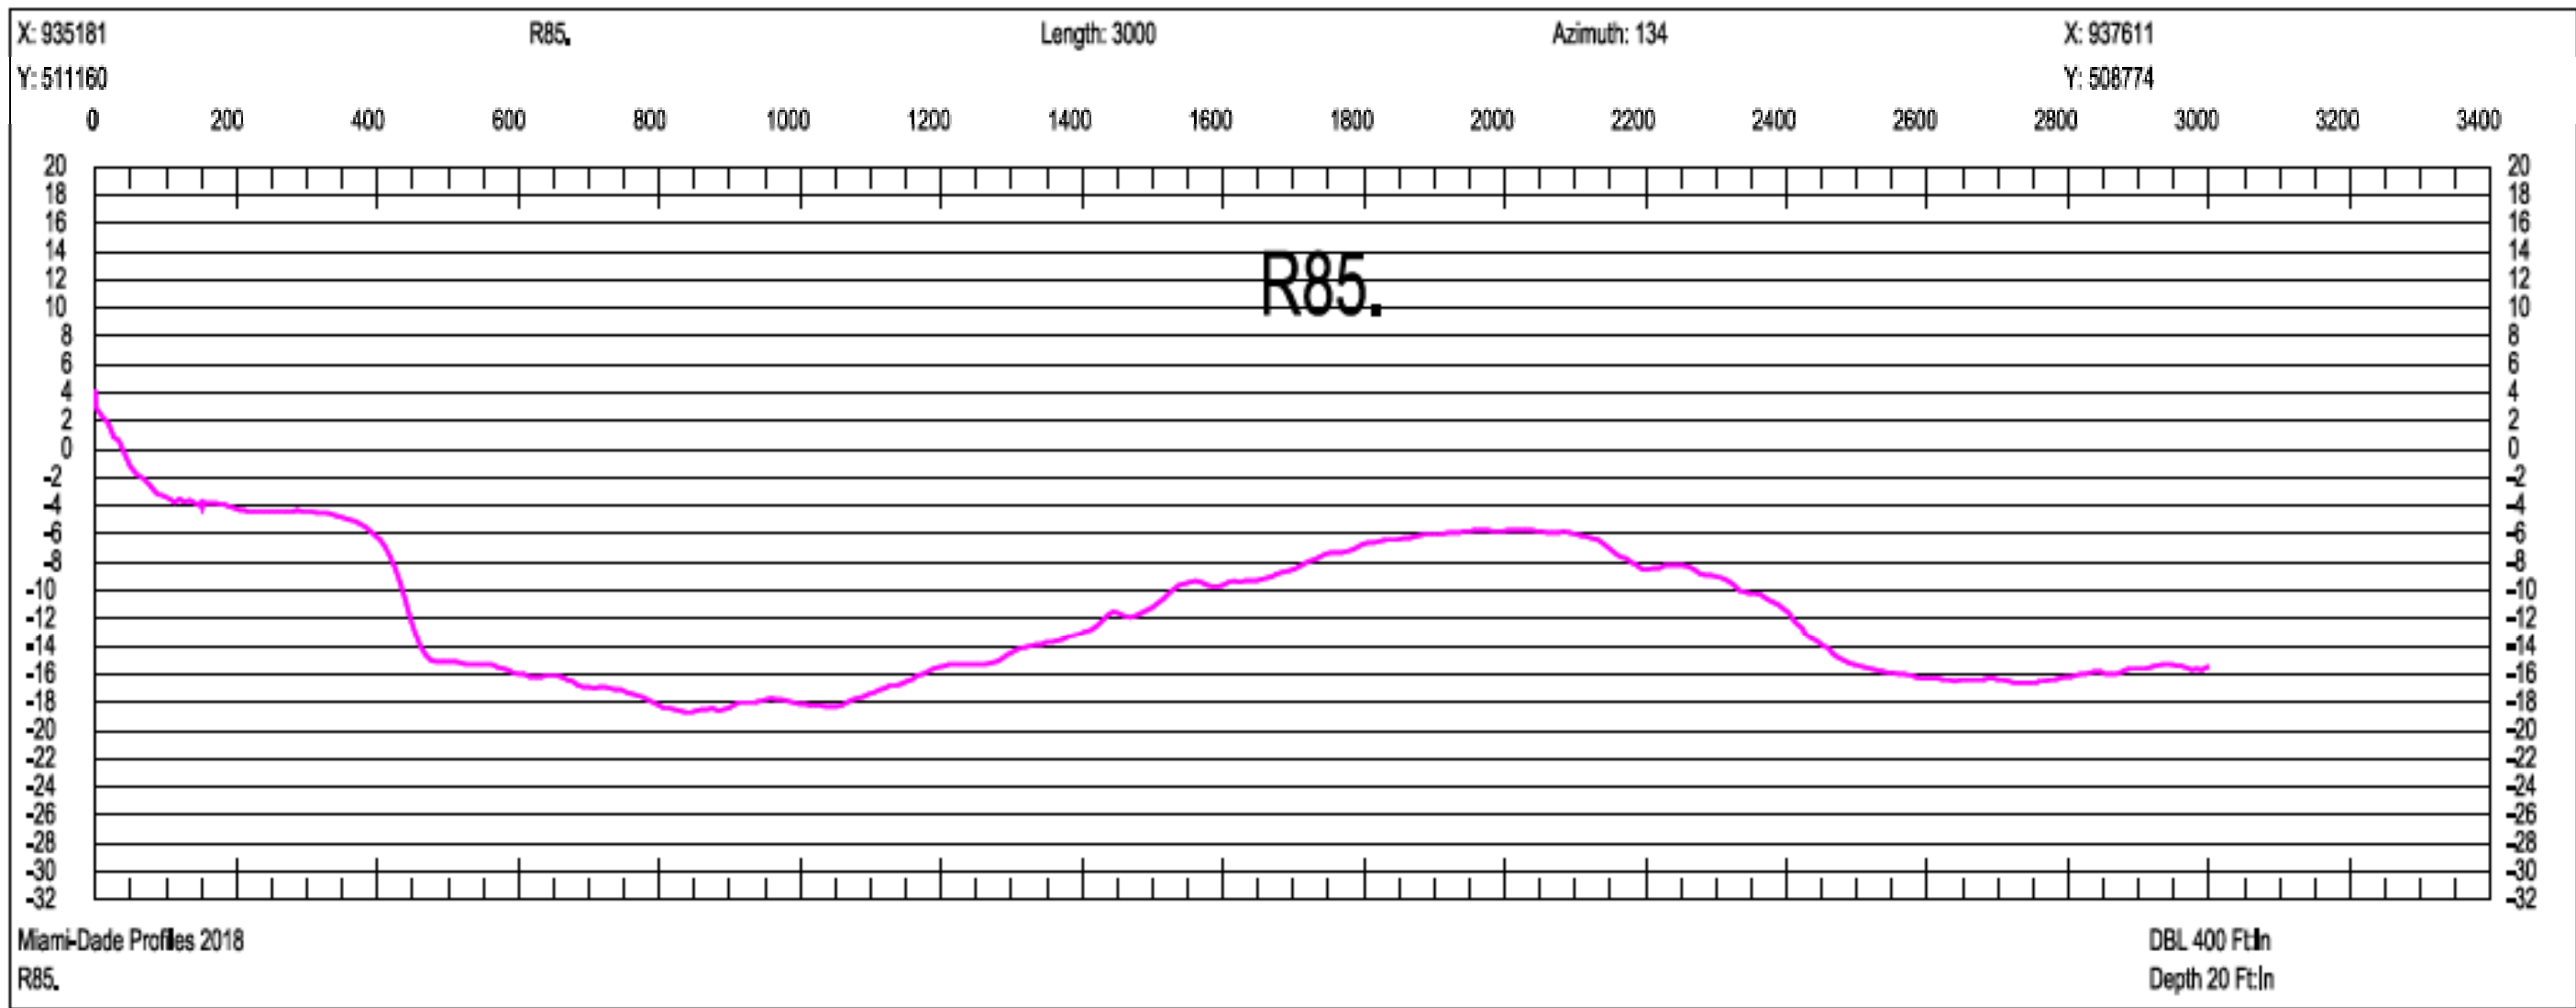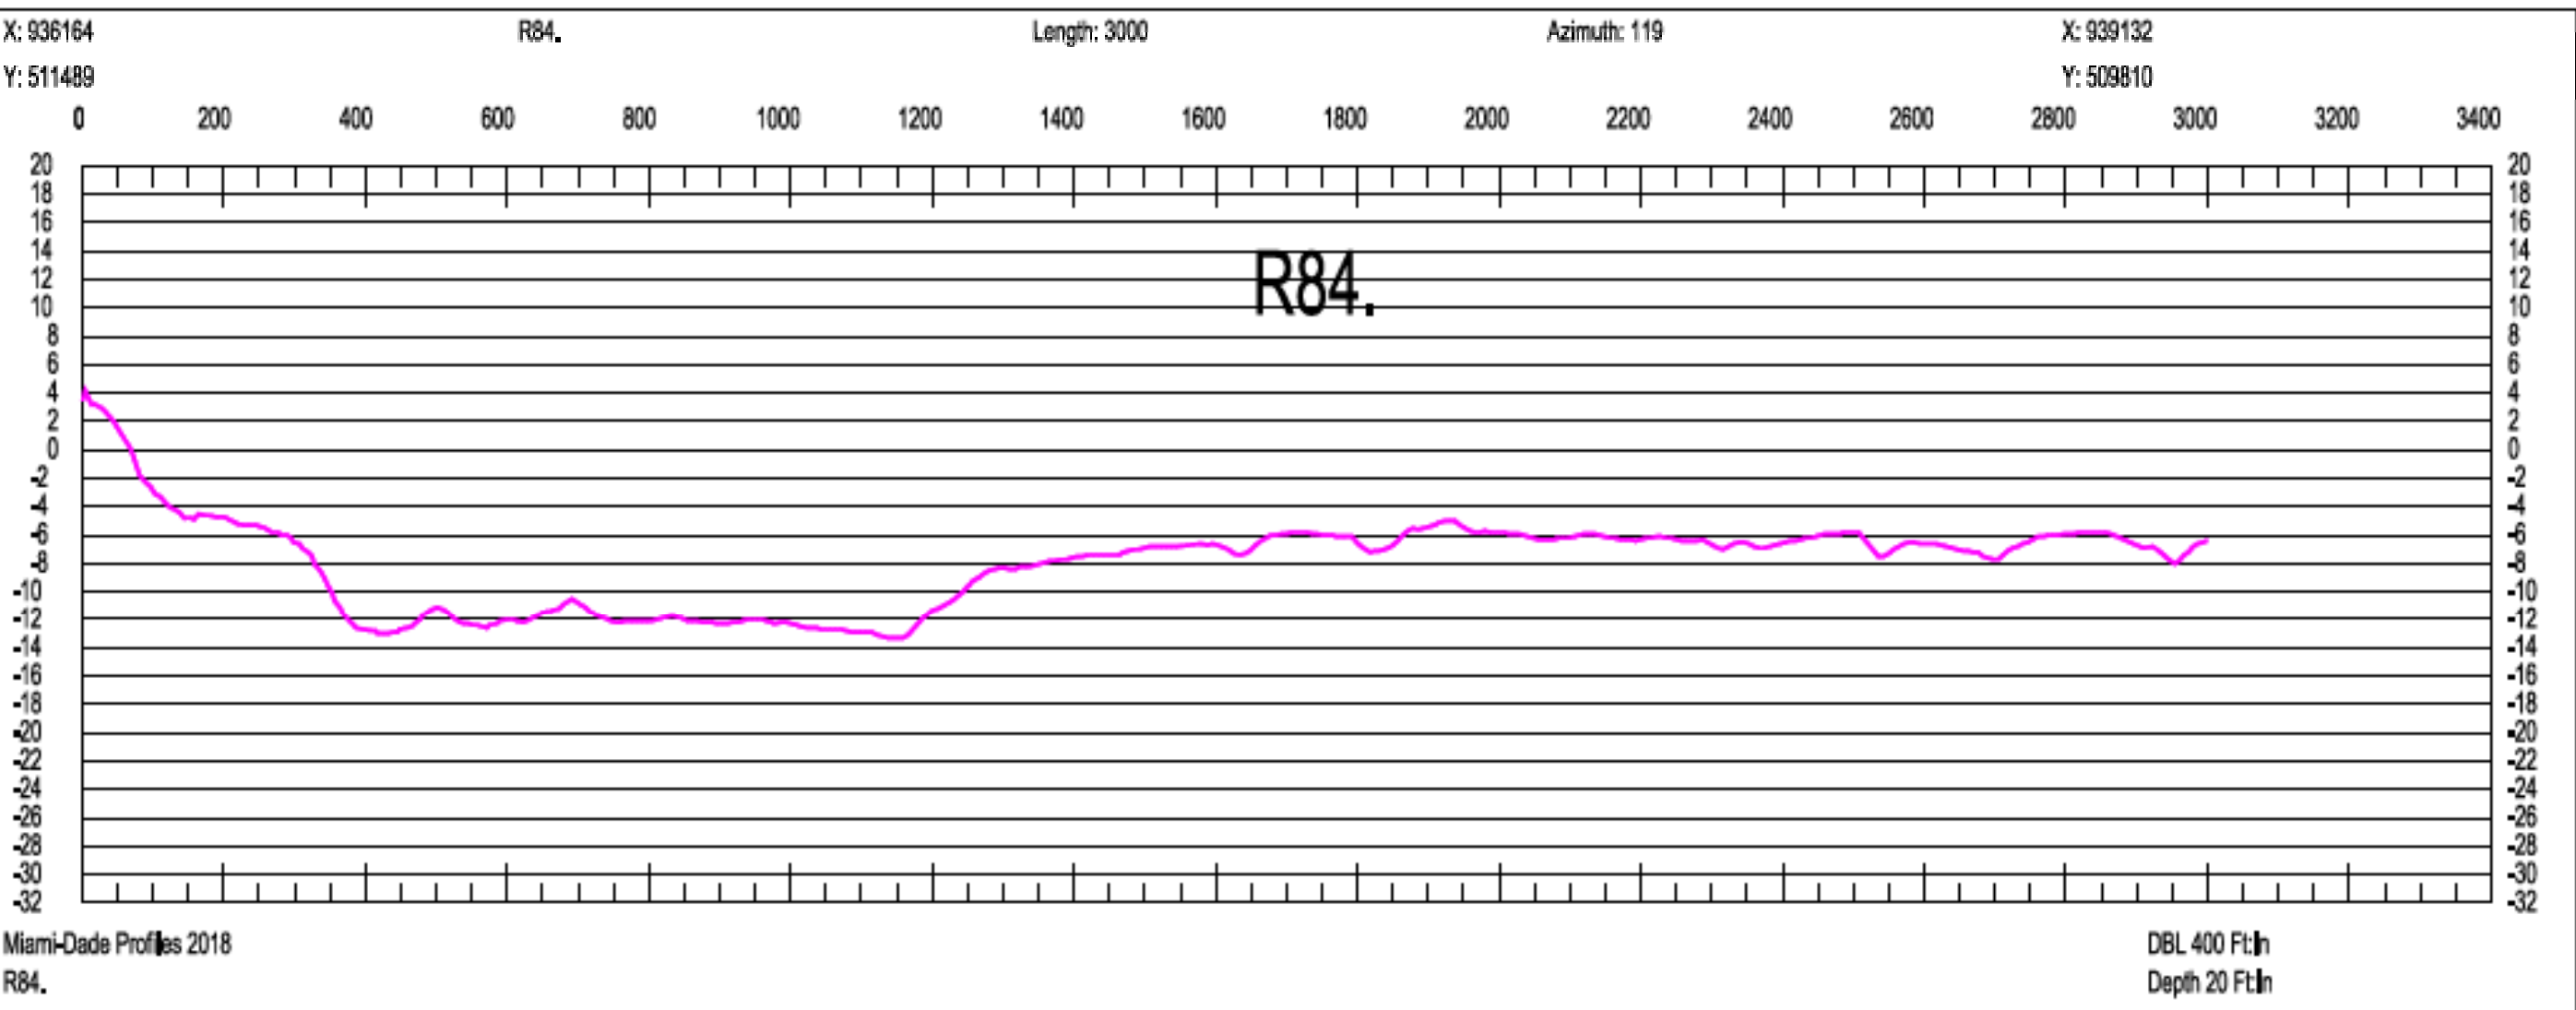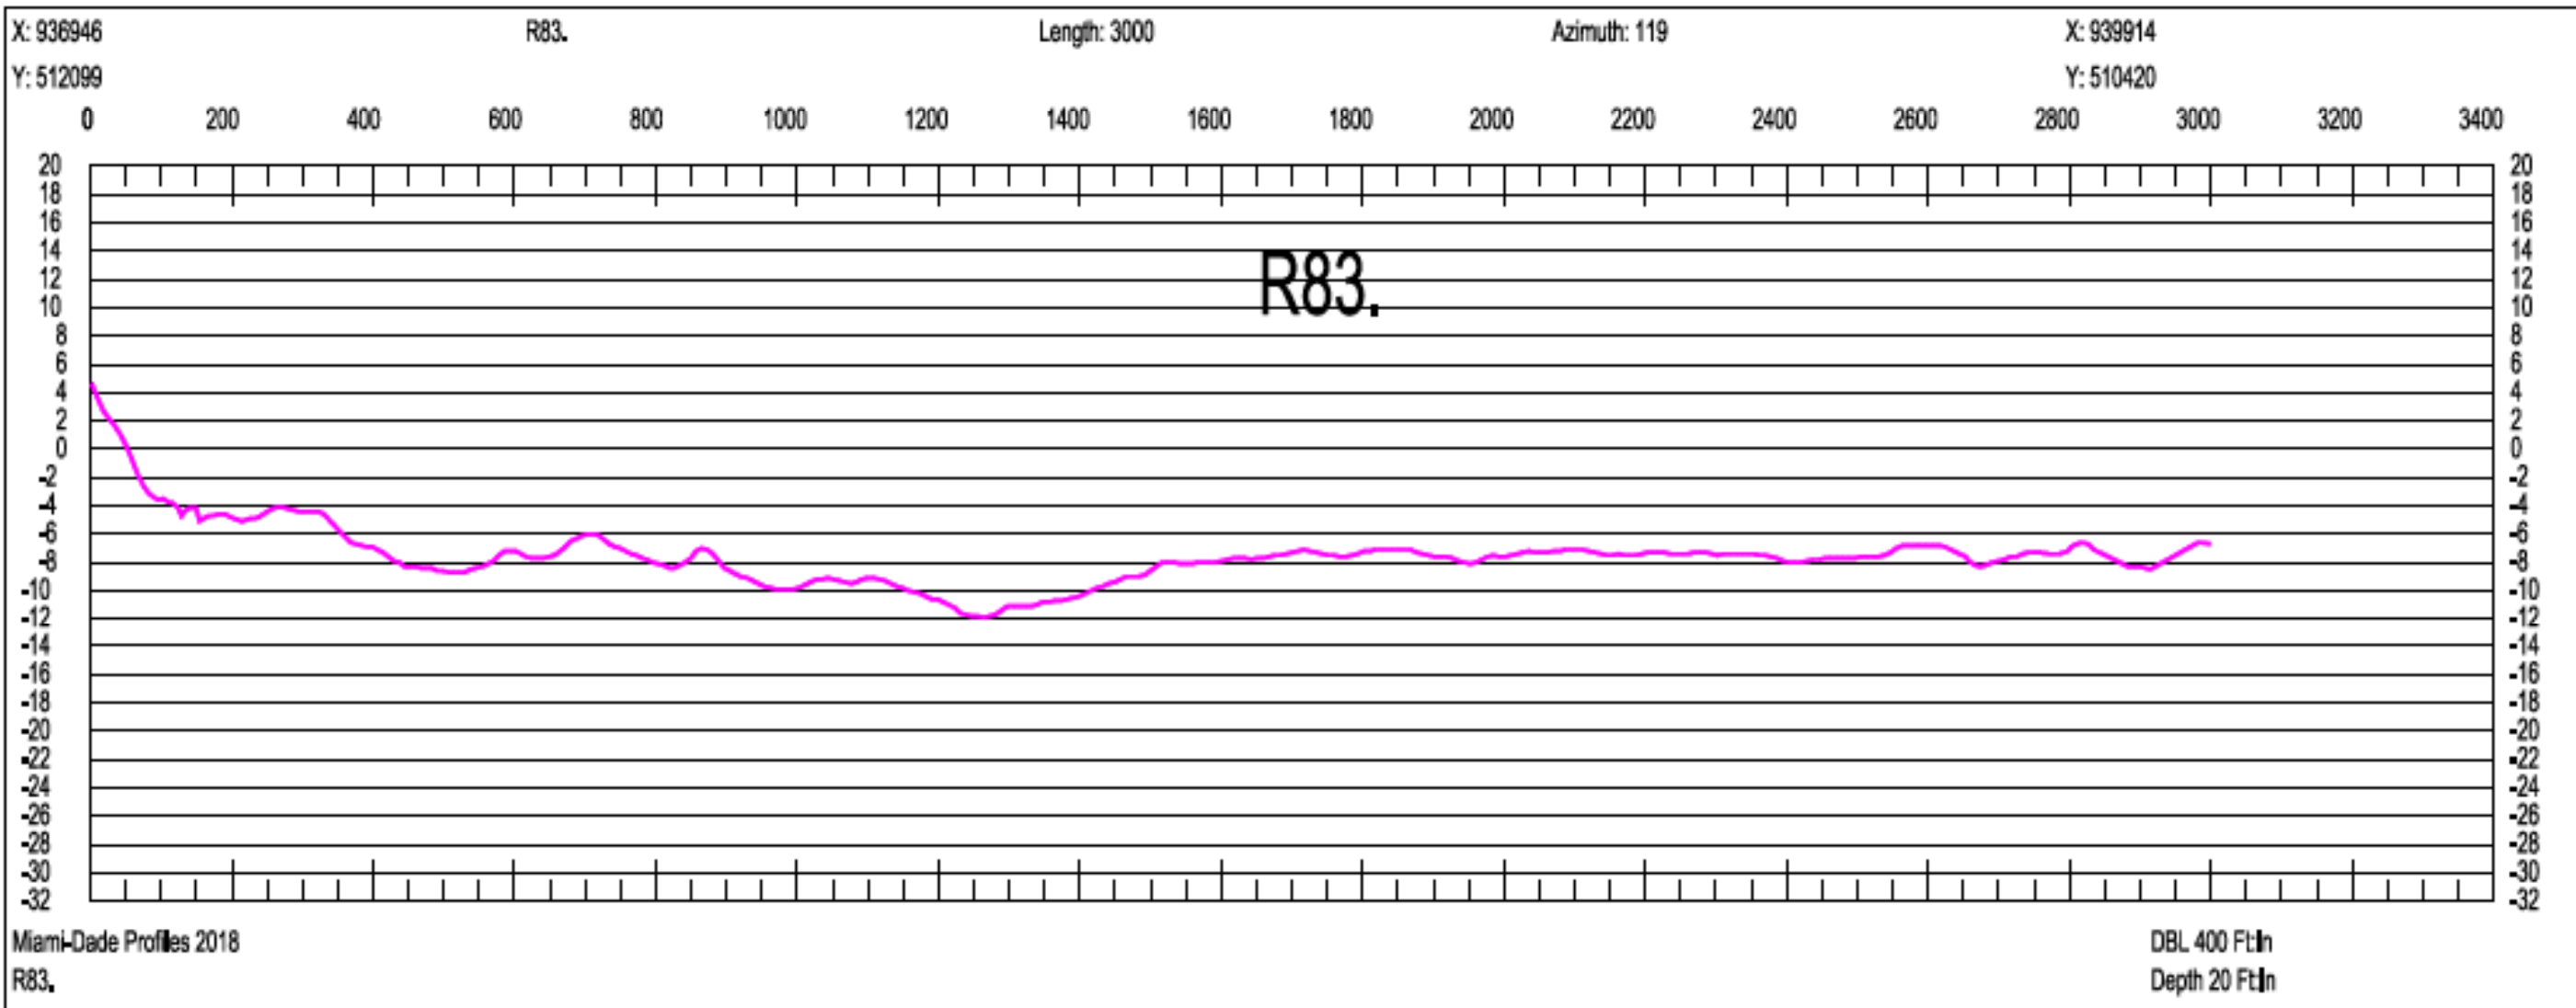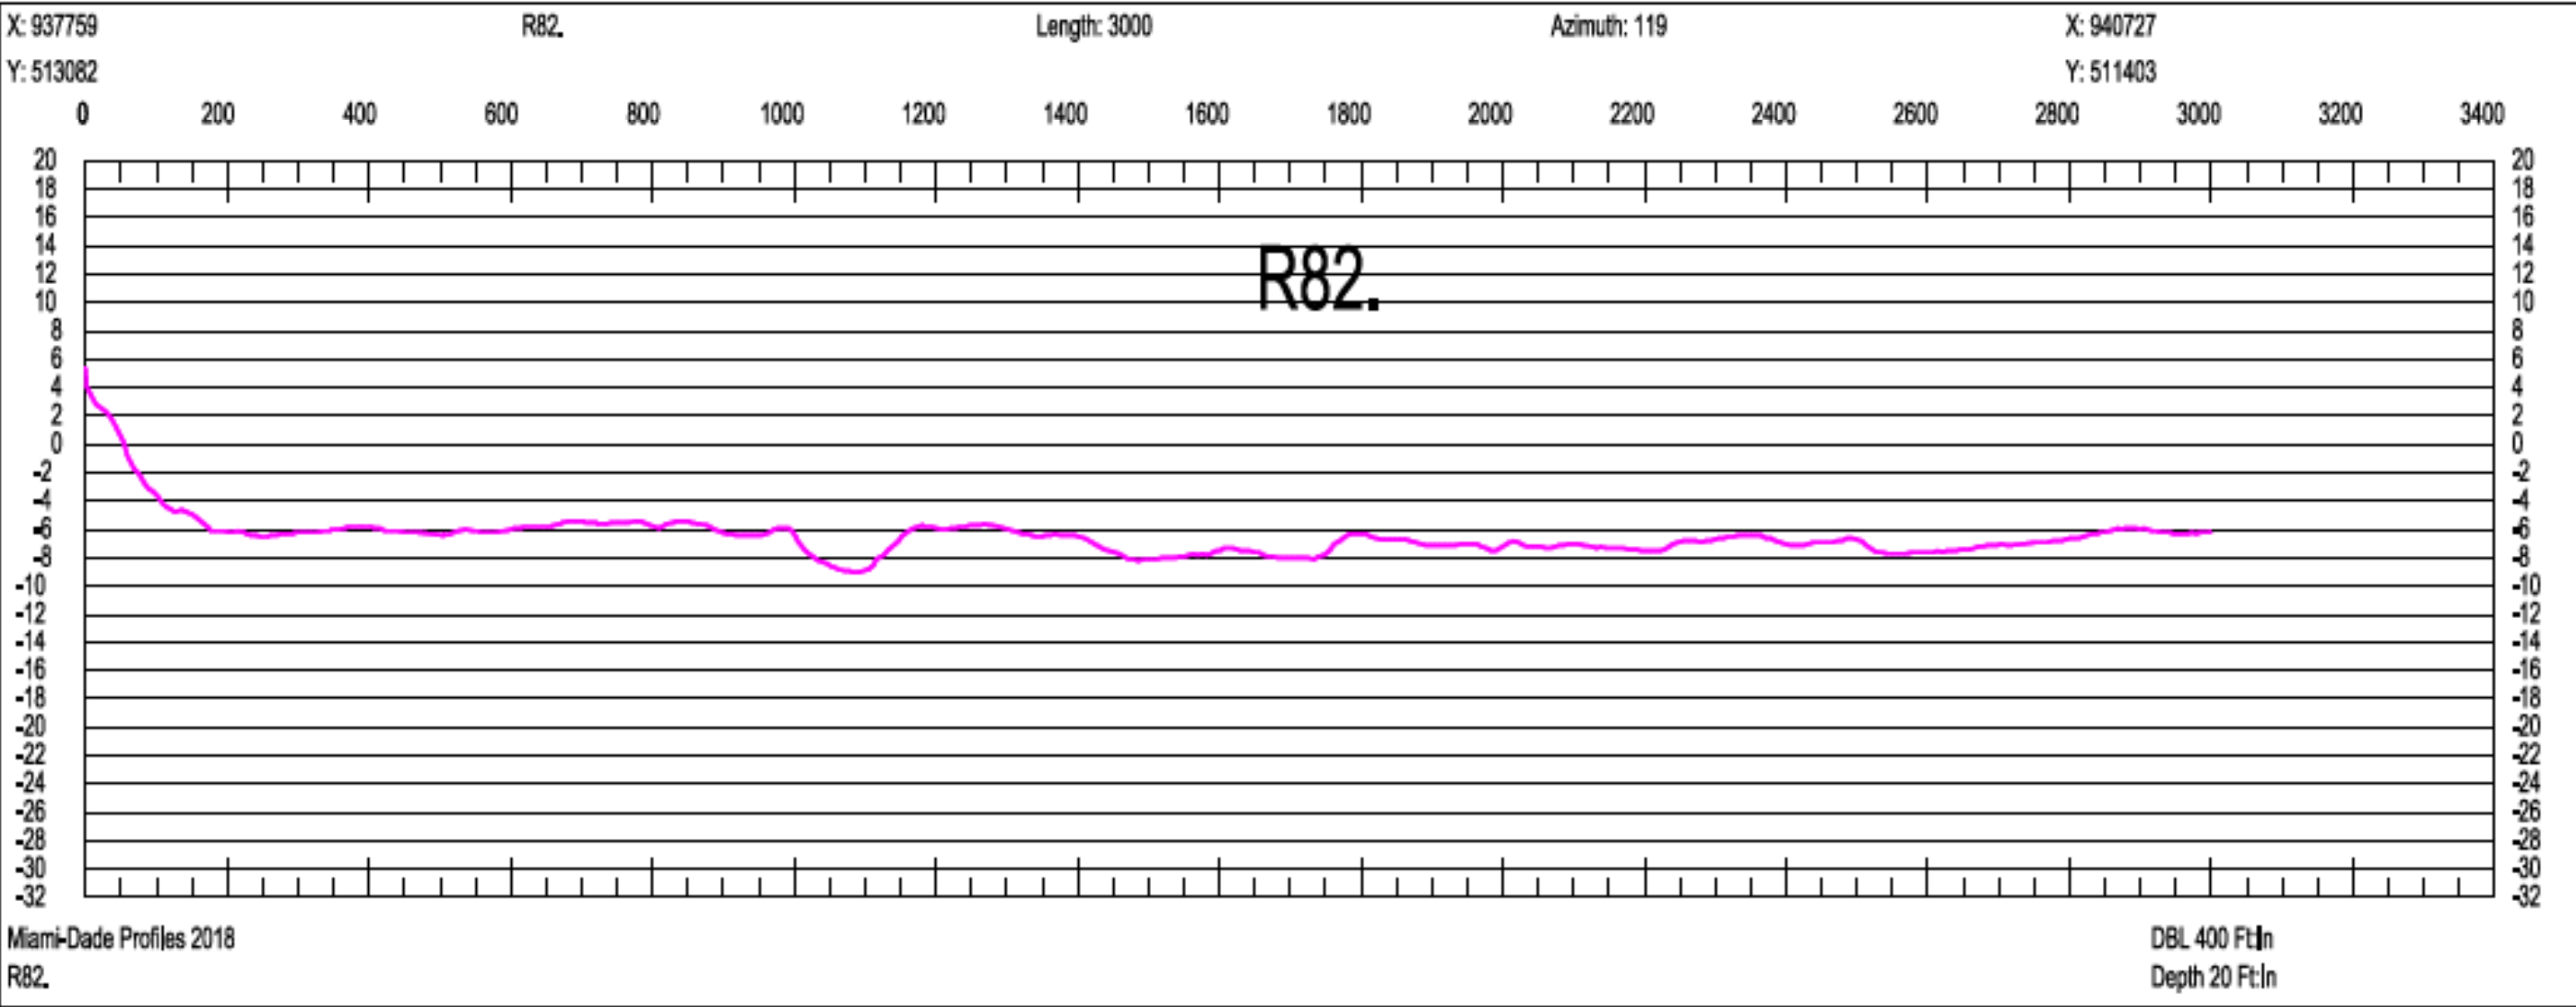

SCALE ONLY CORRECT ON A 24"x36" SHEET

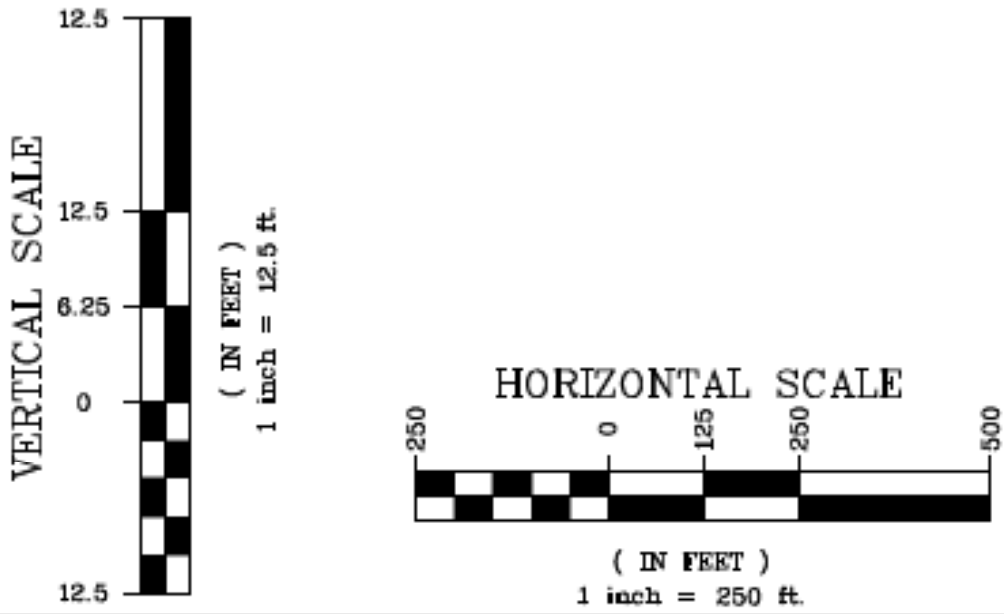

Olin Hydrographic Solutions, inc.

2900 Calusa St, Miami, Florida, 33133

16334 Port Dickenson, Jupiter, Florida, 33468

Consulting Engineering, Surveying & Mapping, and Environmental Services

Phone: (305) 619-2800

Fax: (305) 860-4411

LB # 7999

CA # 26050

PROJECT

2018 MIAMI-DADE COUNTY
ANNUAL MONITORING PROJECT



SURVEY TITLE

TOPOGRAPHIC AND HYDROGRAPHIC SURVEYS

PROJECT INFORMATION

OHS JOB NO: 18-017

RELEASE DATE: APRIL 19, 2019

DRAWN BY: JE





APPROVED BY: TM

SHEET


CROSS SECTIONS

PAGE

66

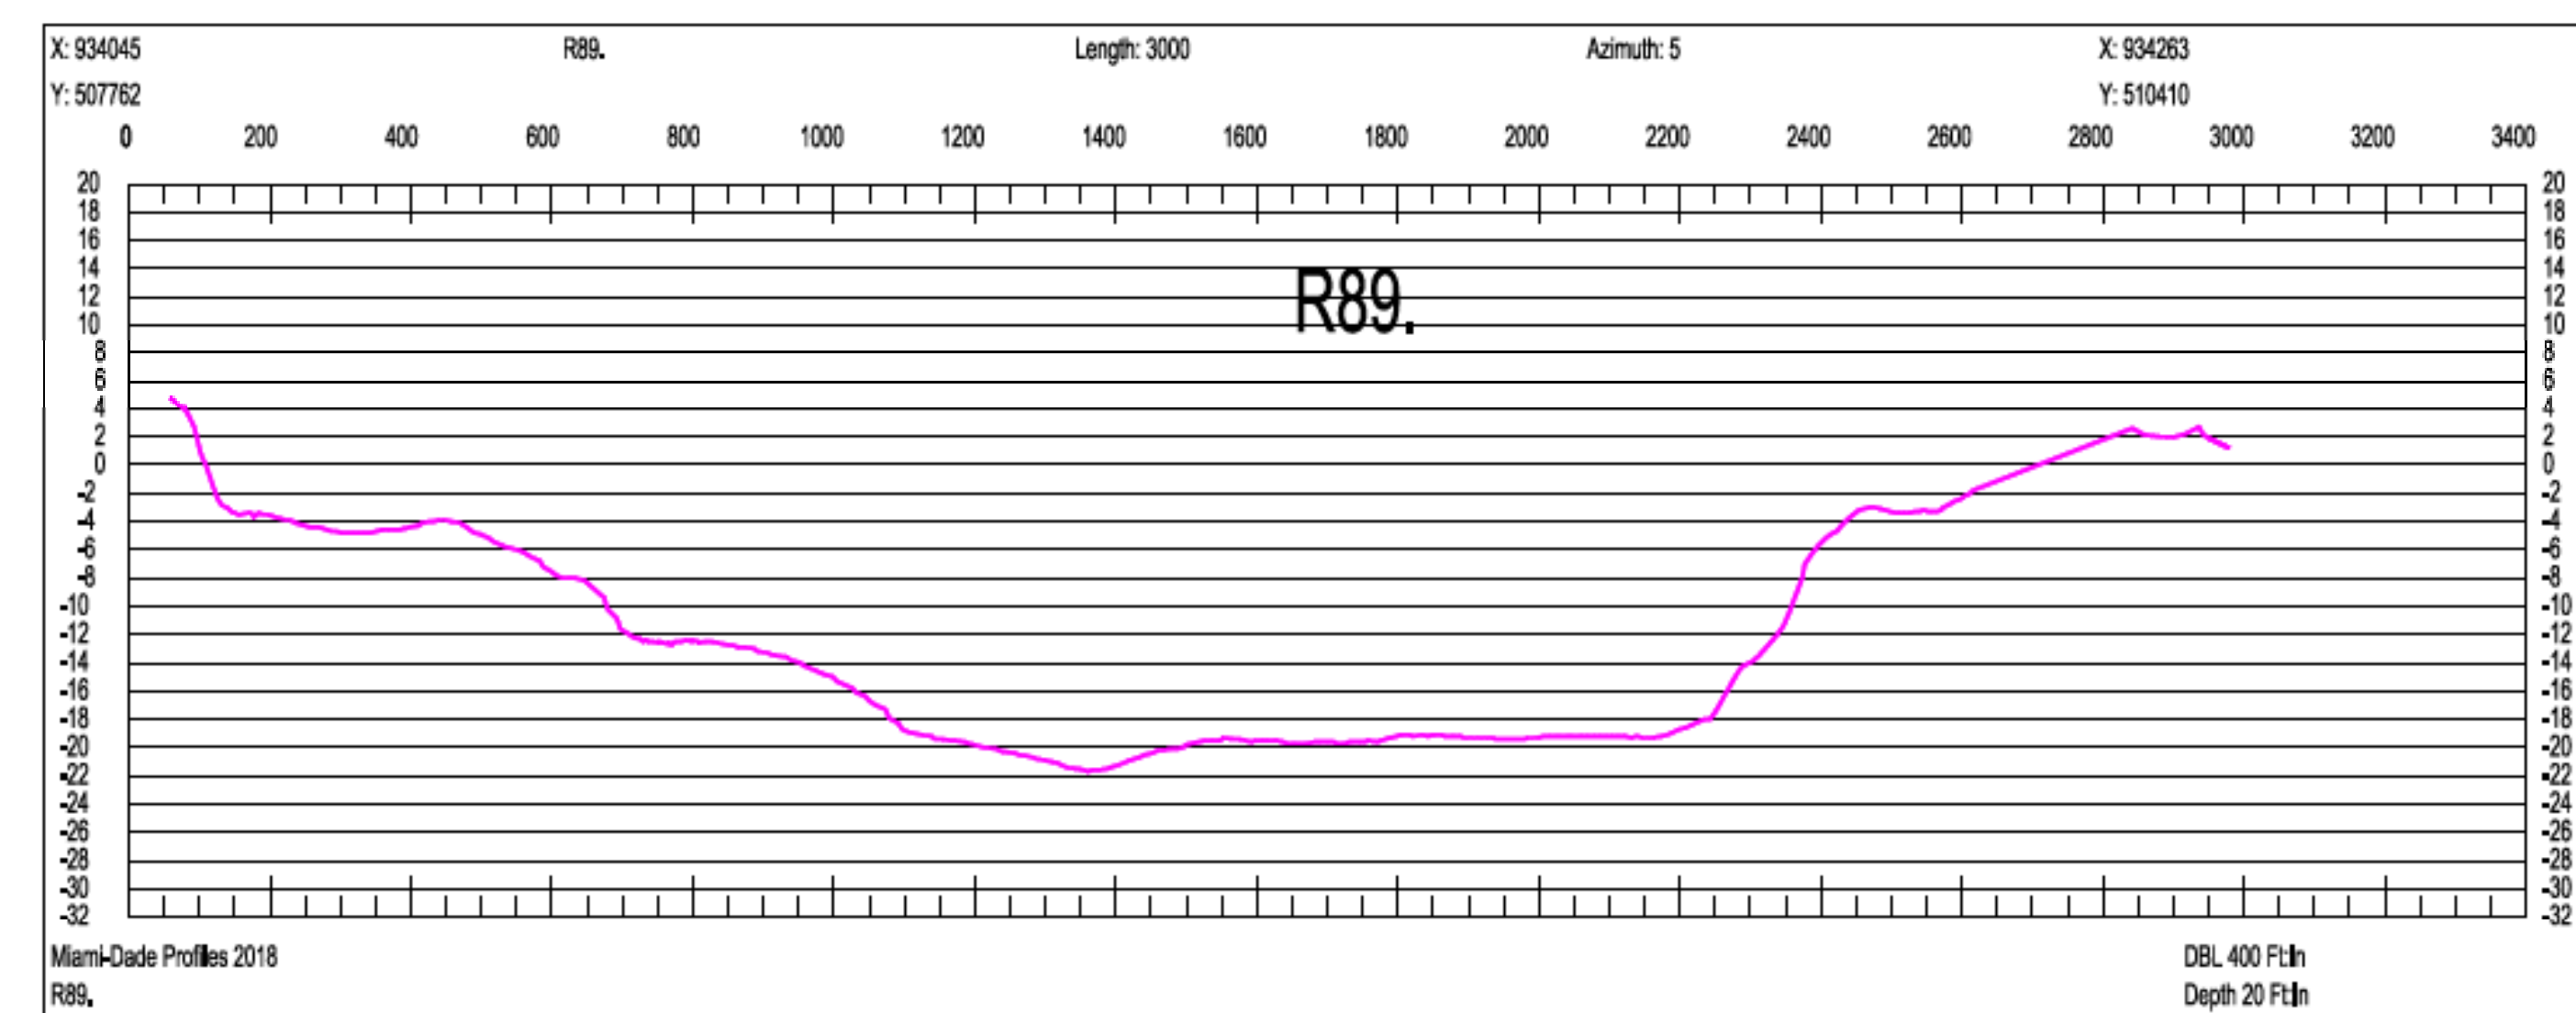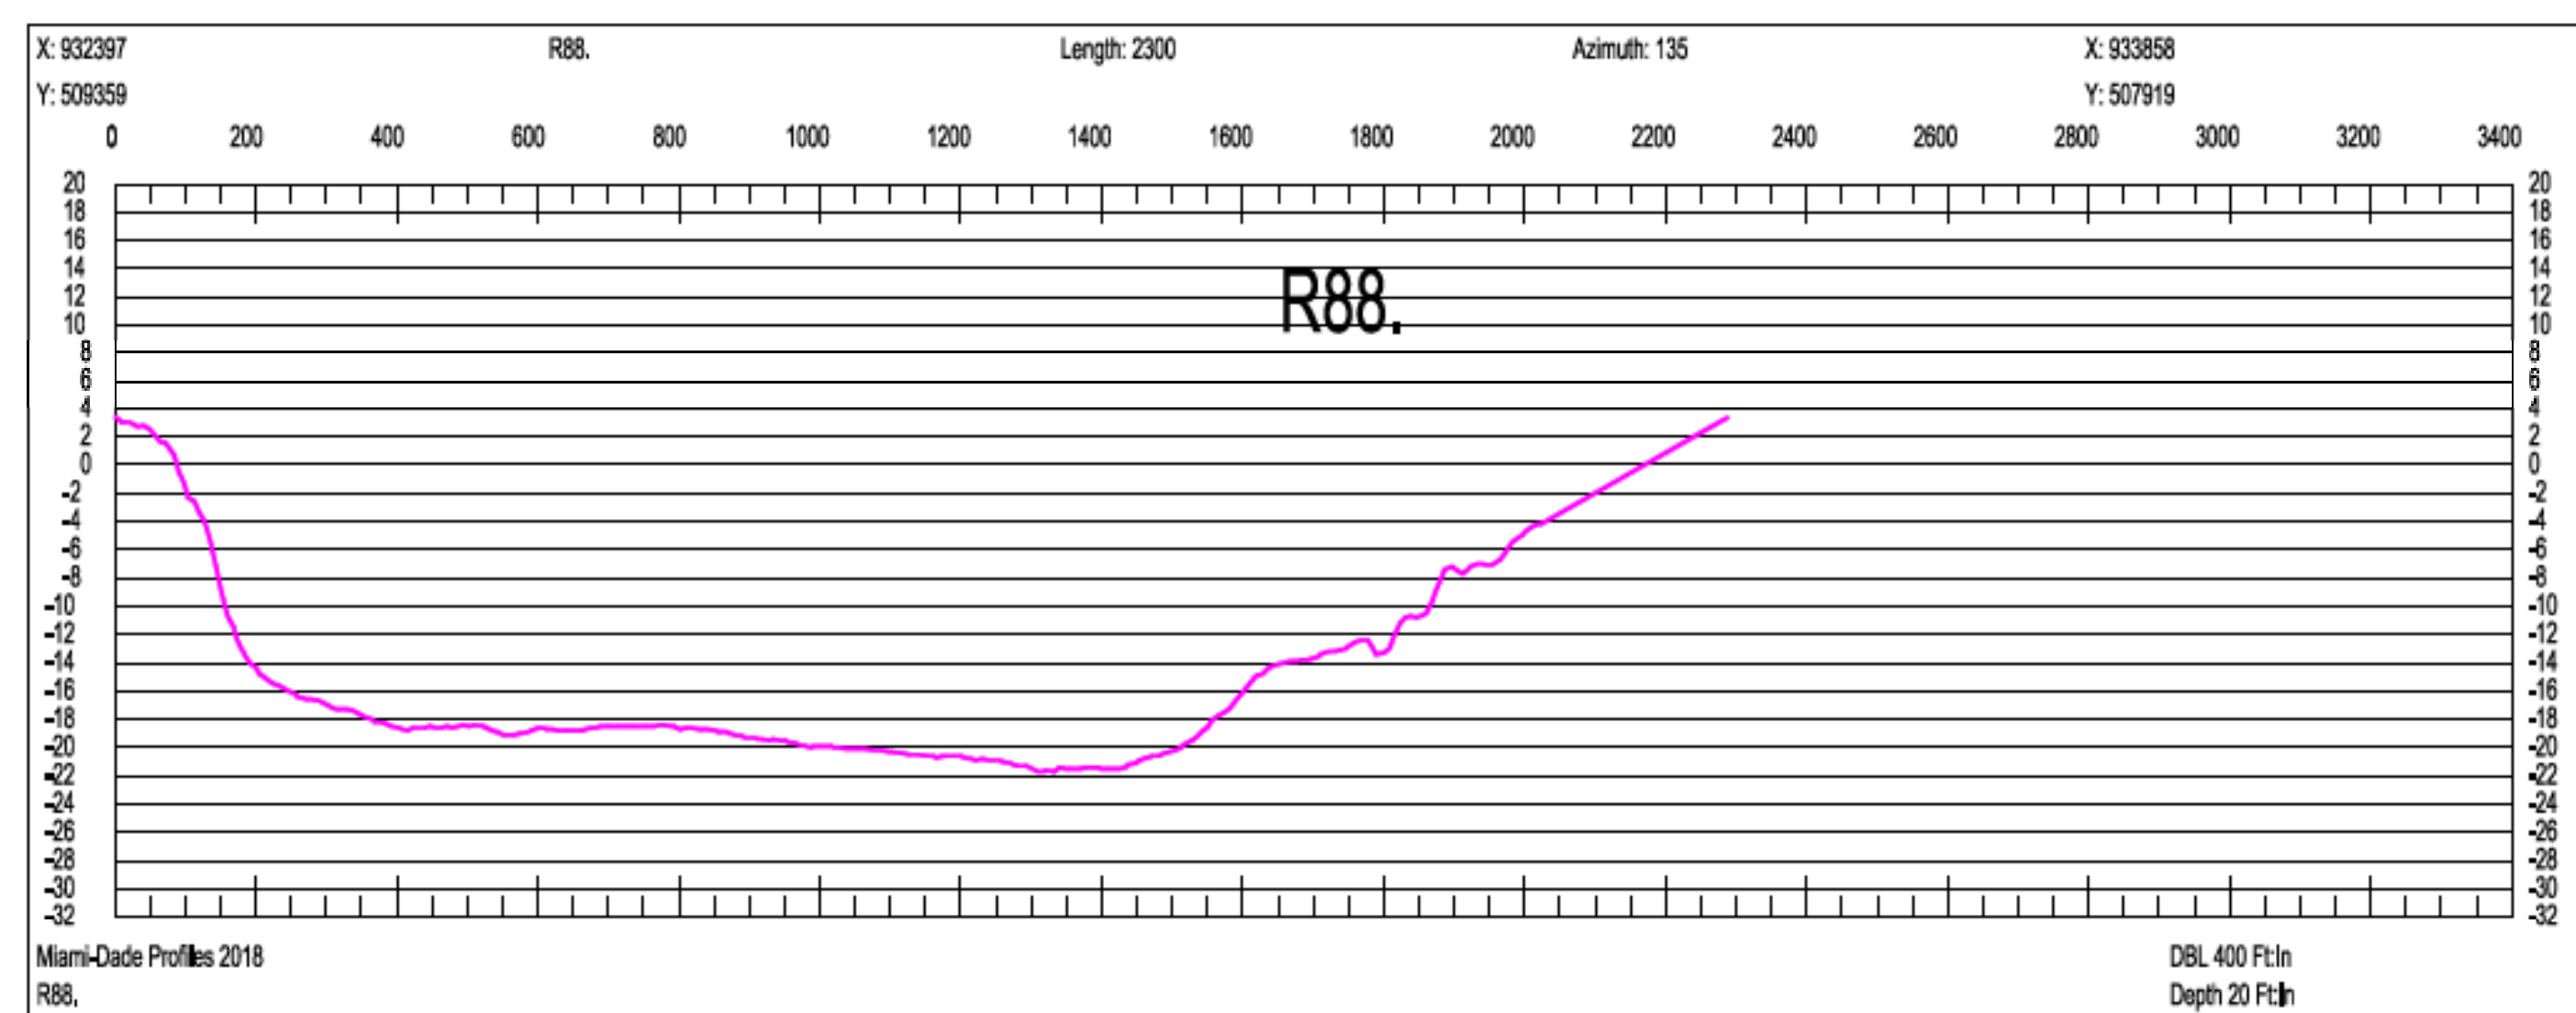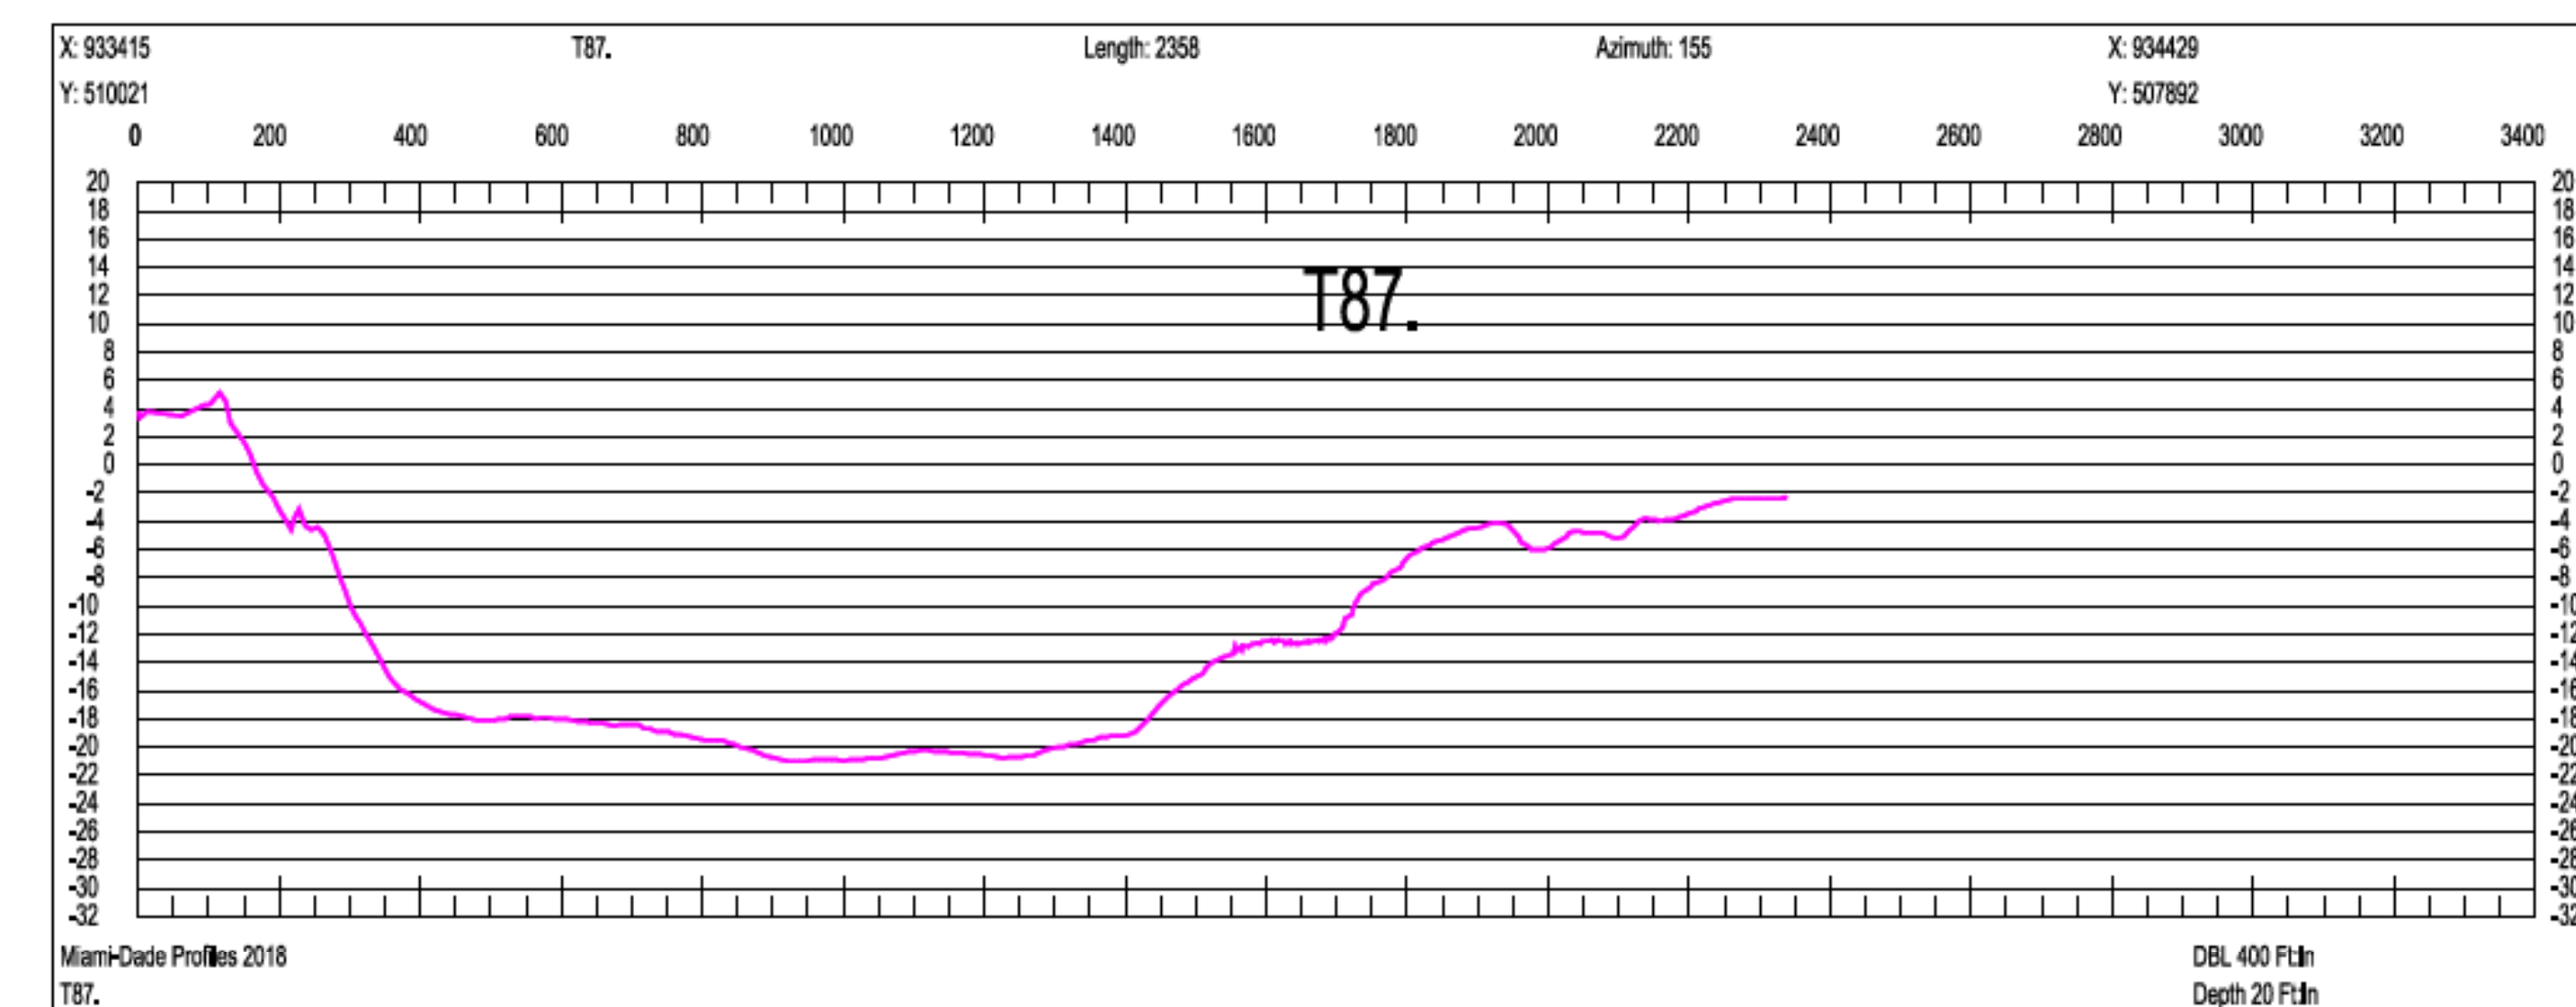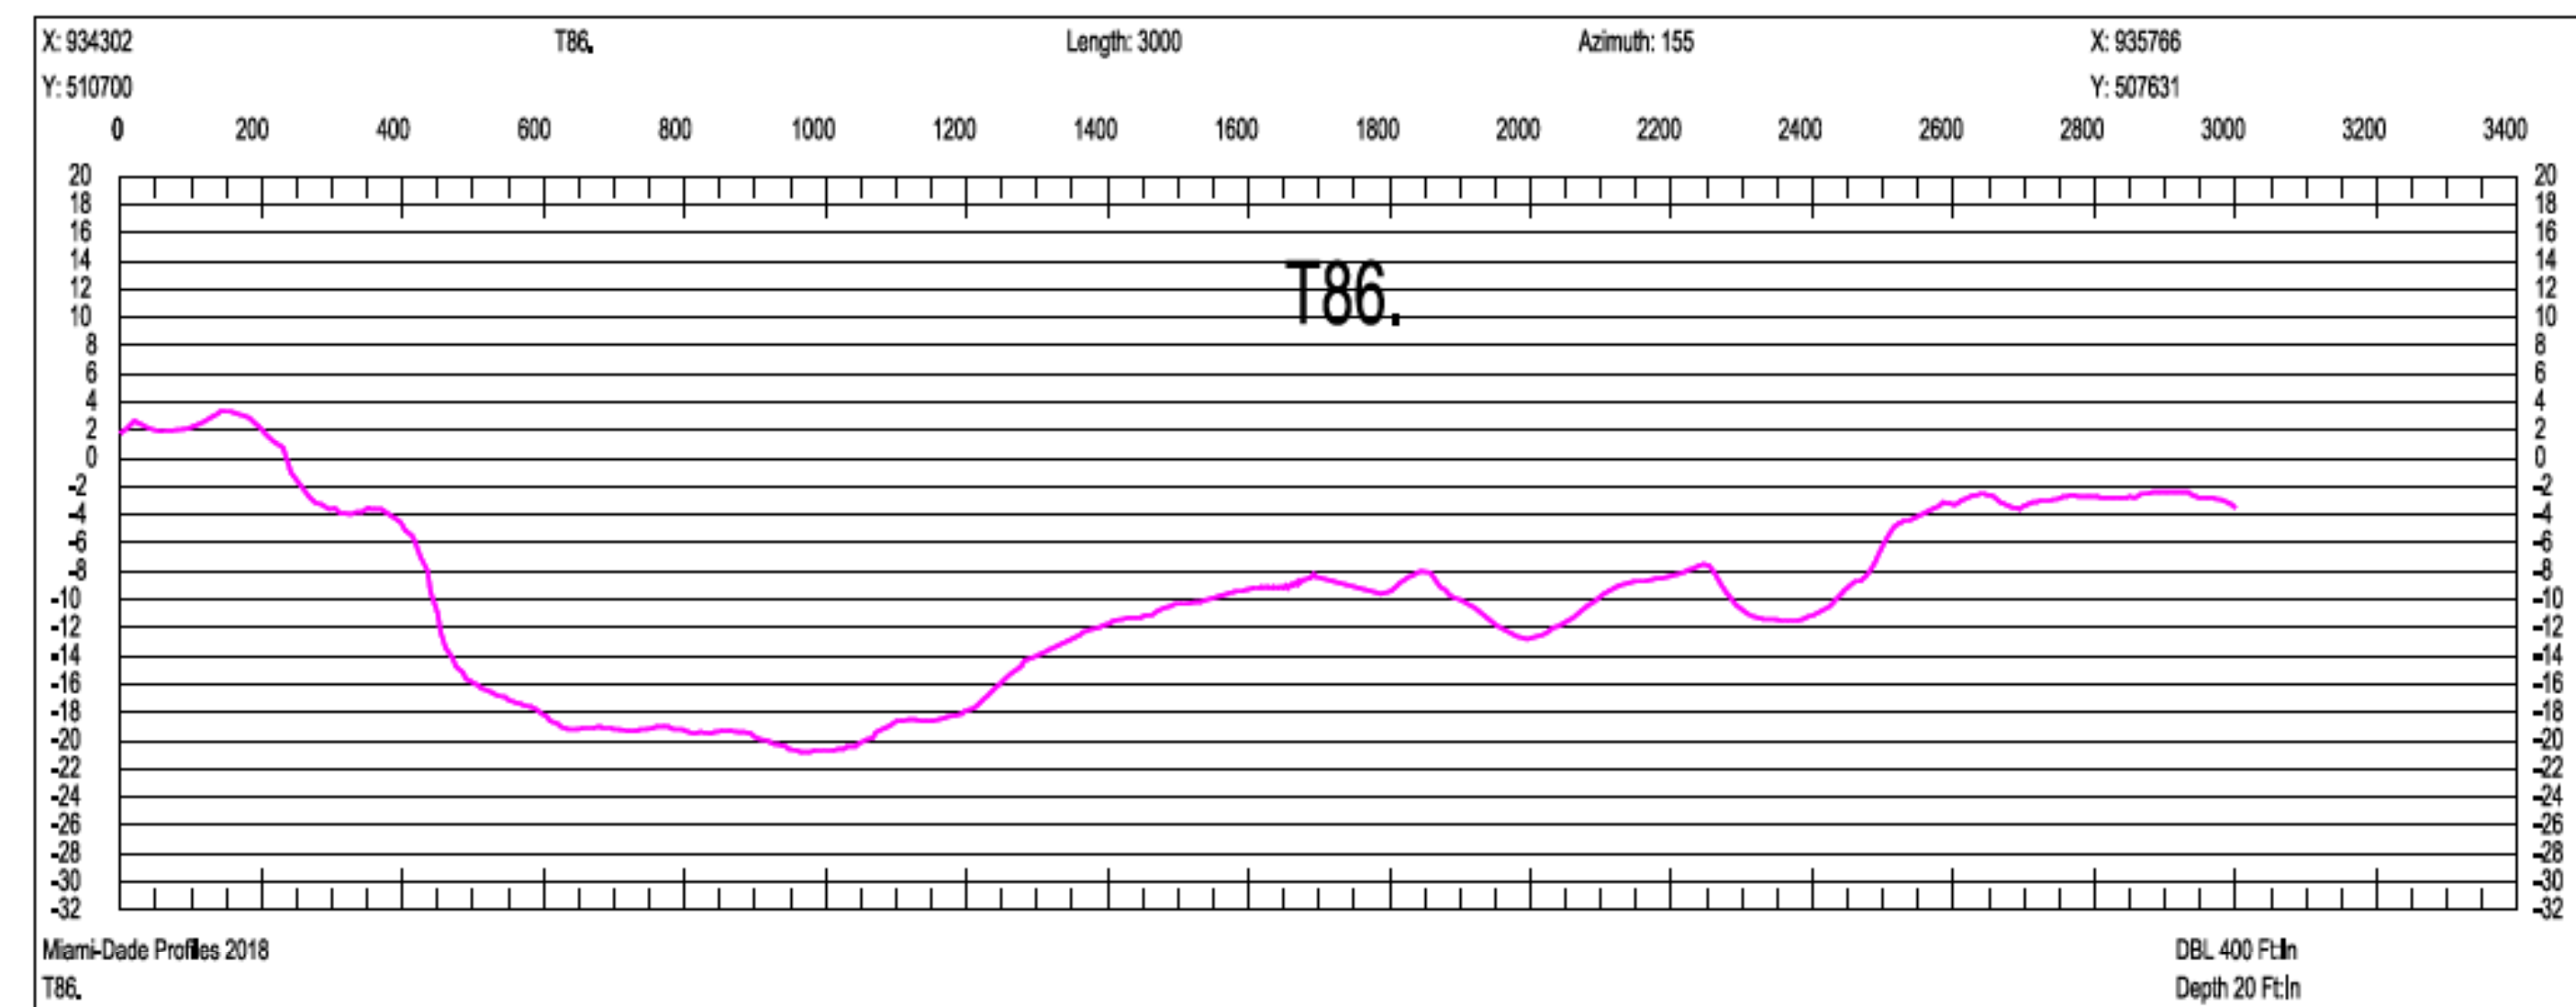

SCALE ONLY CORRECT ON A 24"x36" SHEET

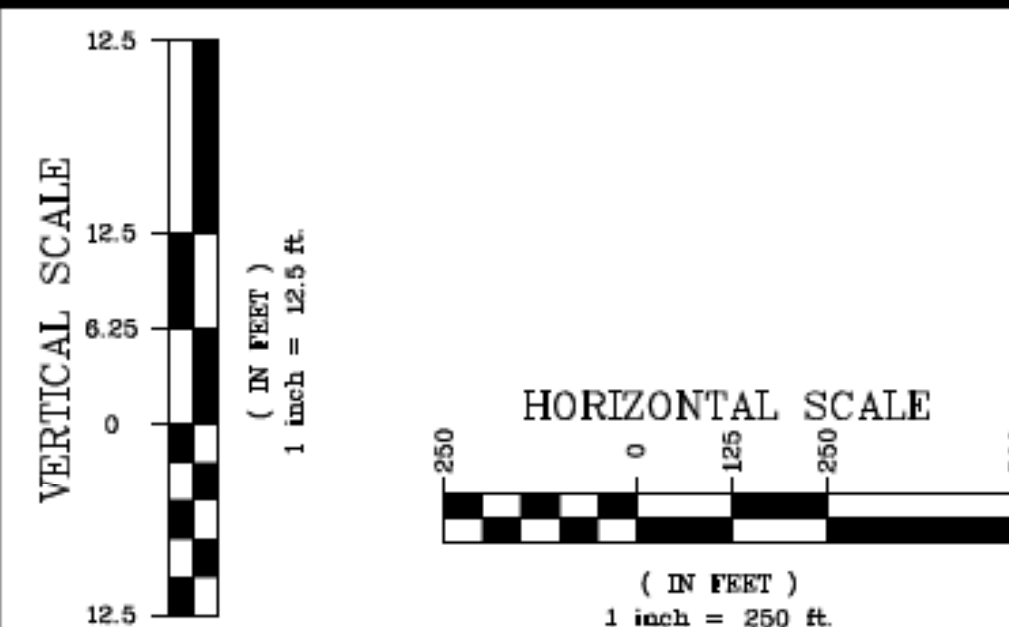

Olin Hydrographic Solutions, inc.
 2900 Calusa St, Miami, Florida, 33133
 16334 Port Dickenson, Jupiter, Florida, 33468
 Consulting Engineering, Surveying & Mapping, and Environmental Services
 Phone: (305) 619-2800 Fax: (305) 860-4411 LB # 7999 CA # 26050

PROJECT 2018 MIAMI-DADE COUNTY
 ANNUAL MONITORING PROJECT



SURVEY TITLE TOPOGRAPHIC AND HYDROGRAPHIC SURVEYS

PROJECT INFORMATION

OHS JOB NO: 18-017

RELEASE DATE: APRIL 19, 2019






DRAWN BY: JE





APPROVED BY: TM

SHEET CROSS SECTIONS


PAGE

67

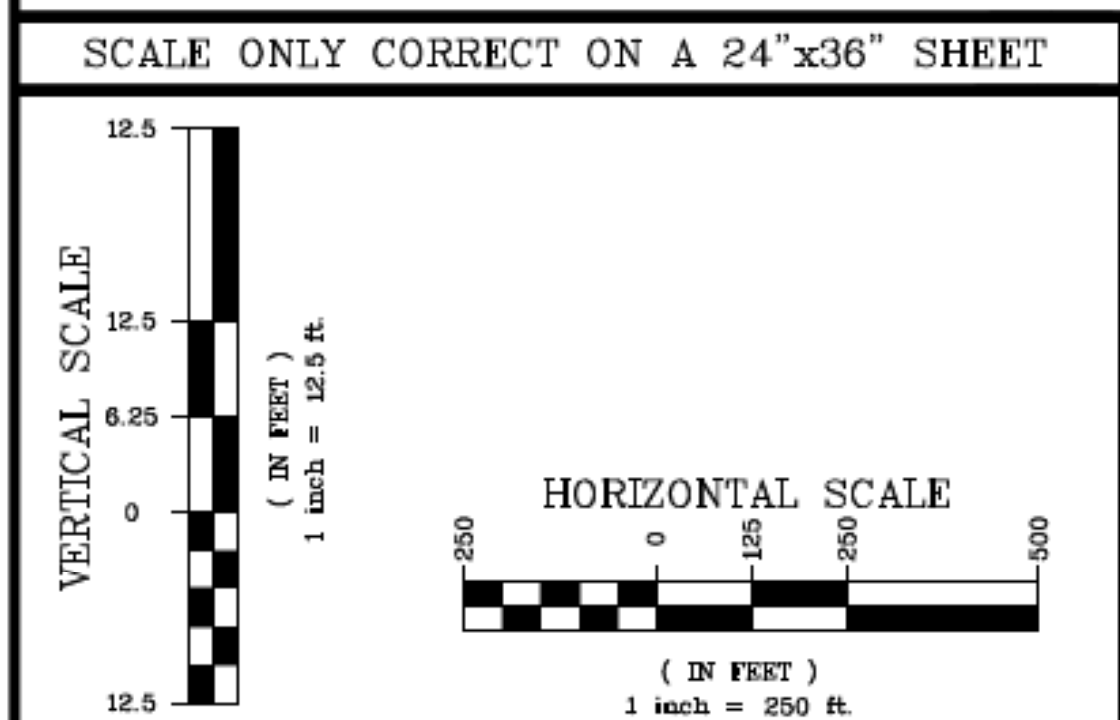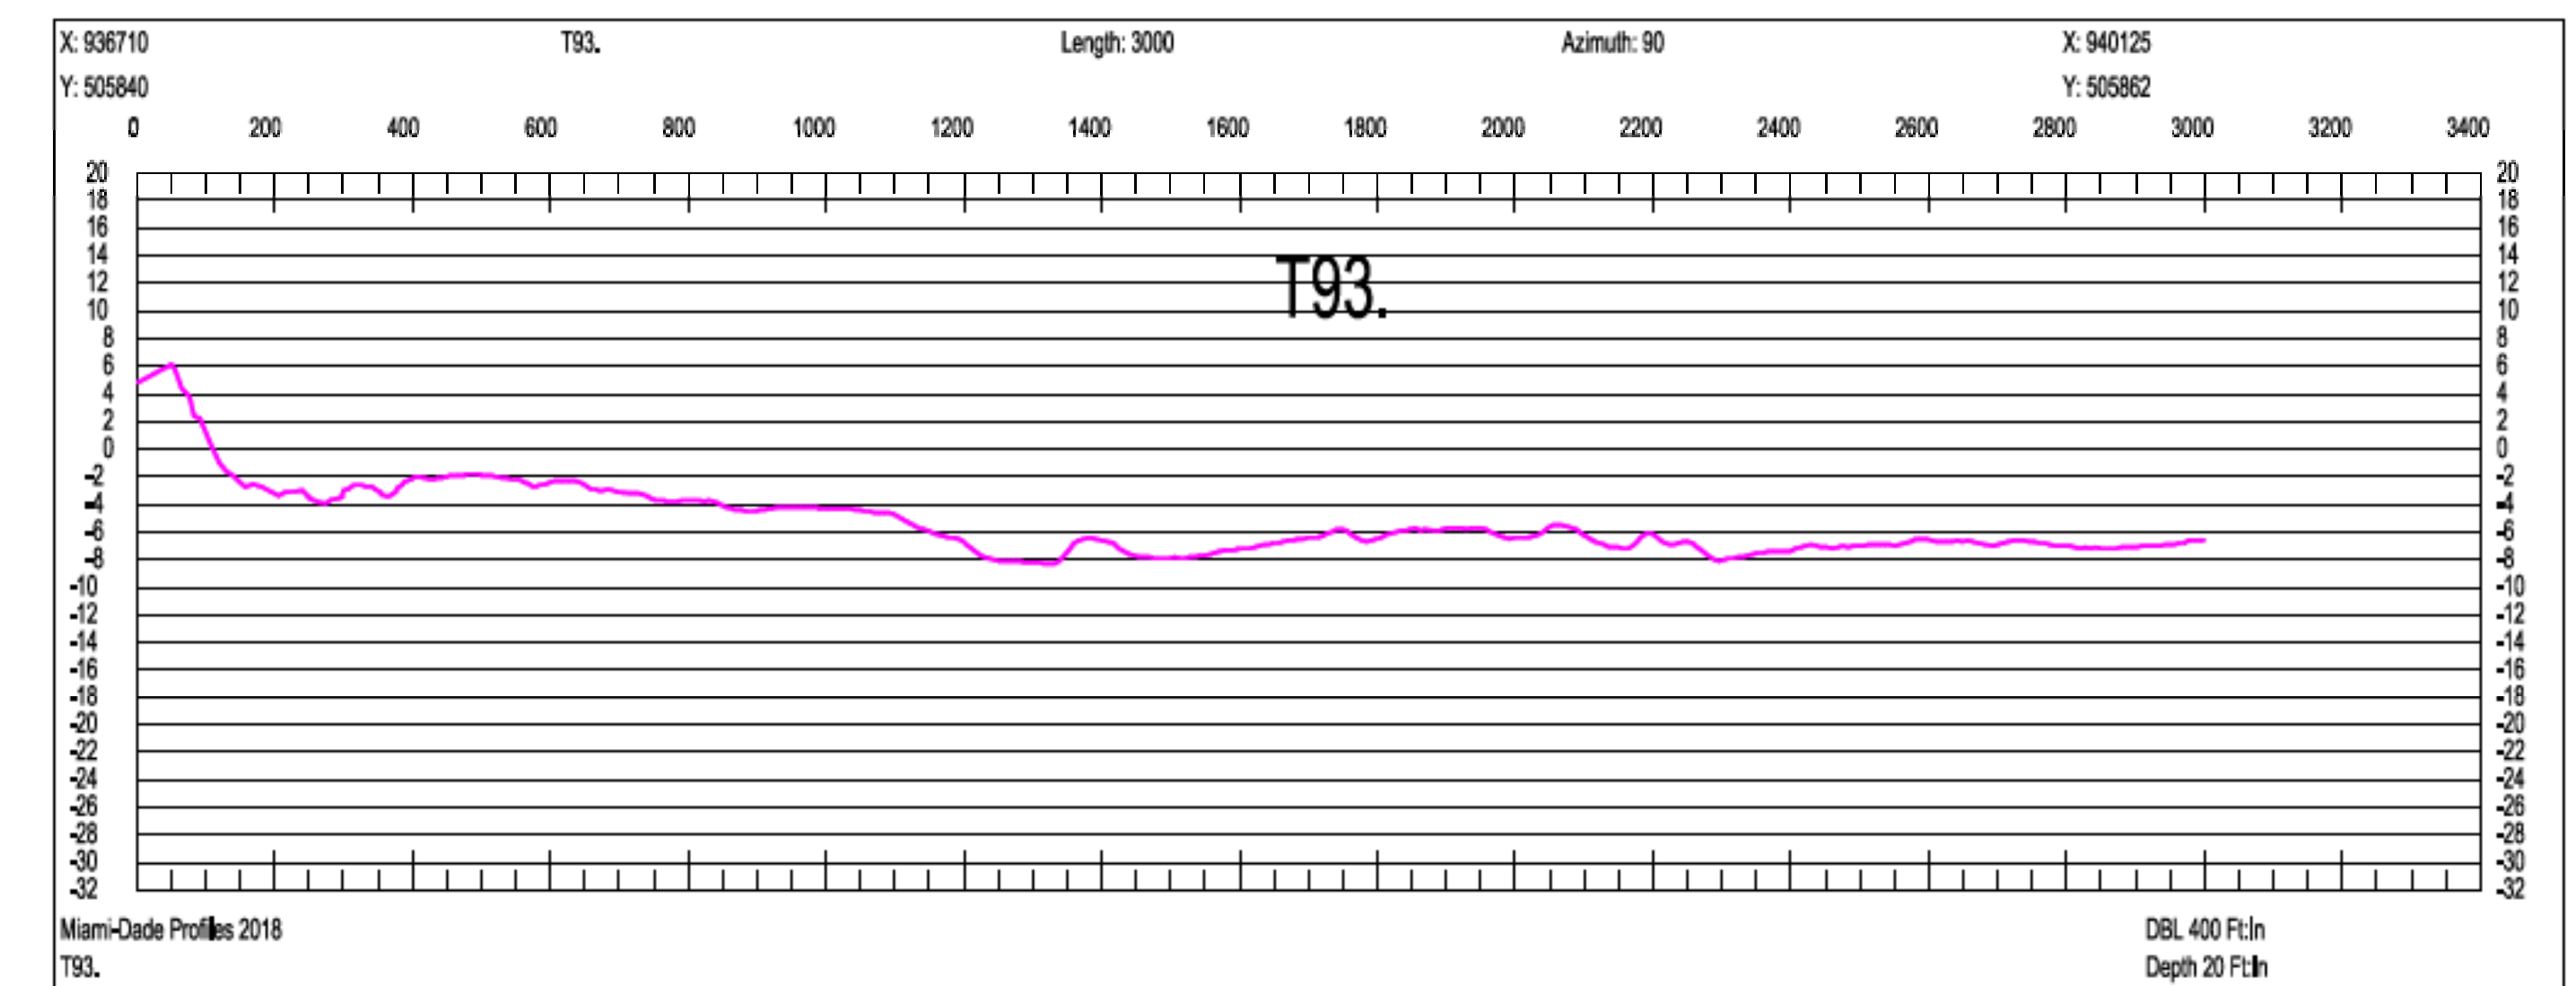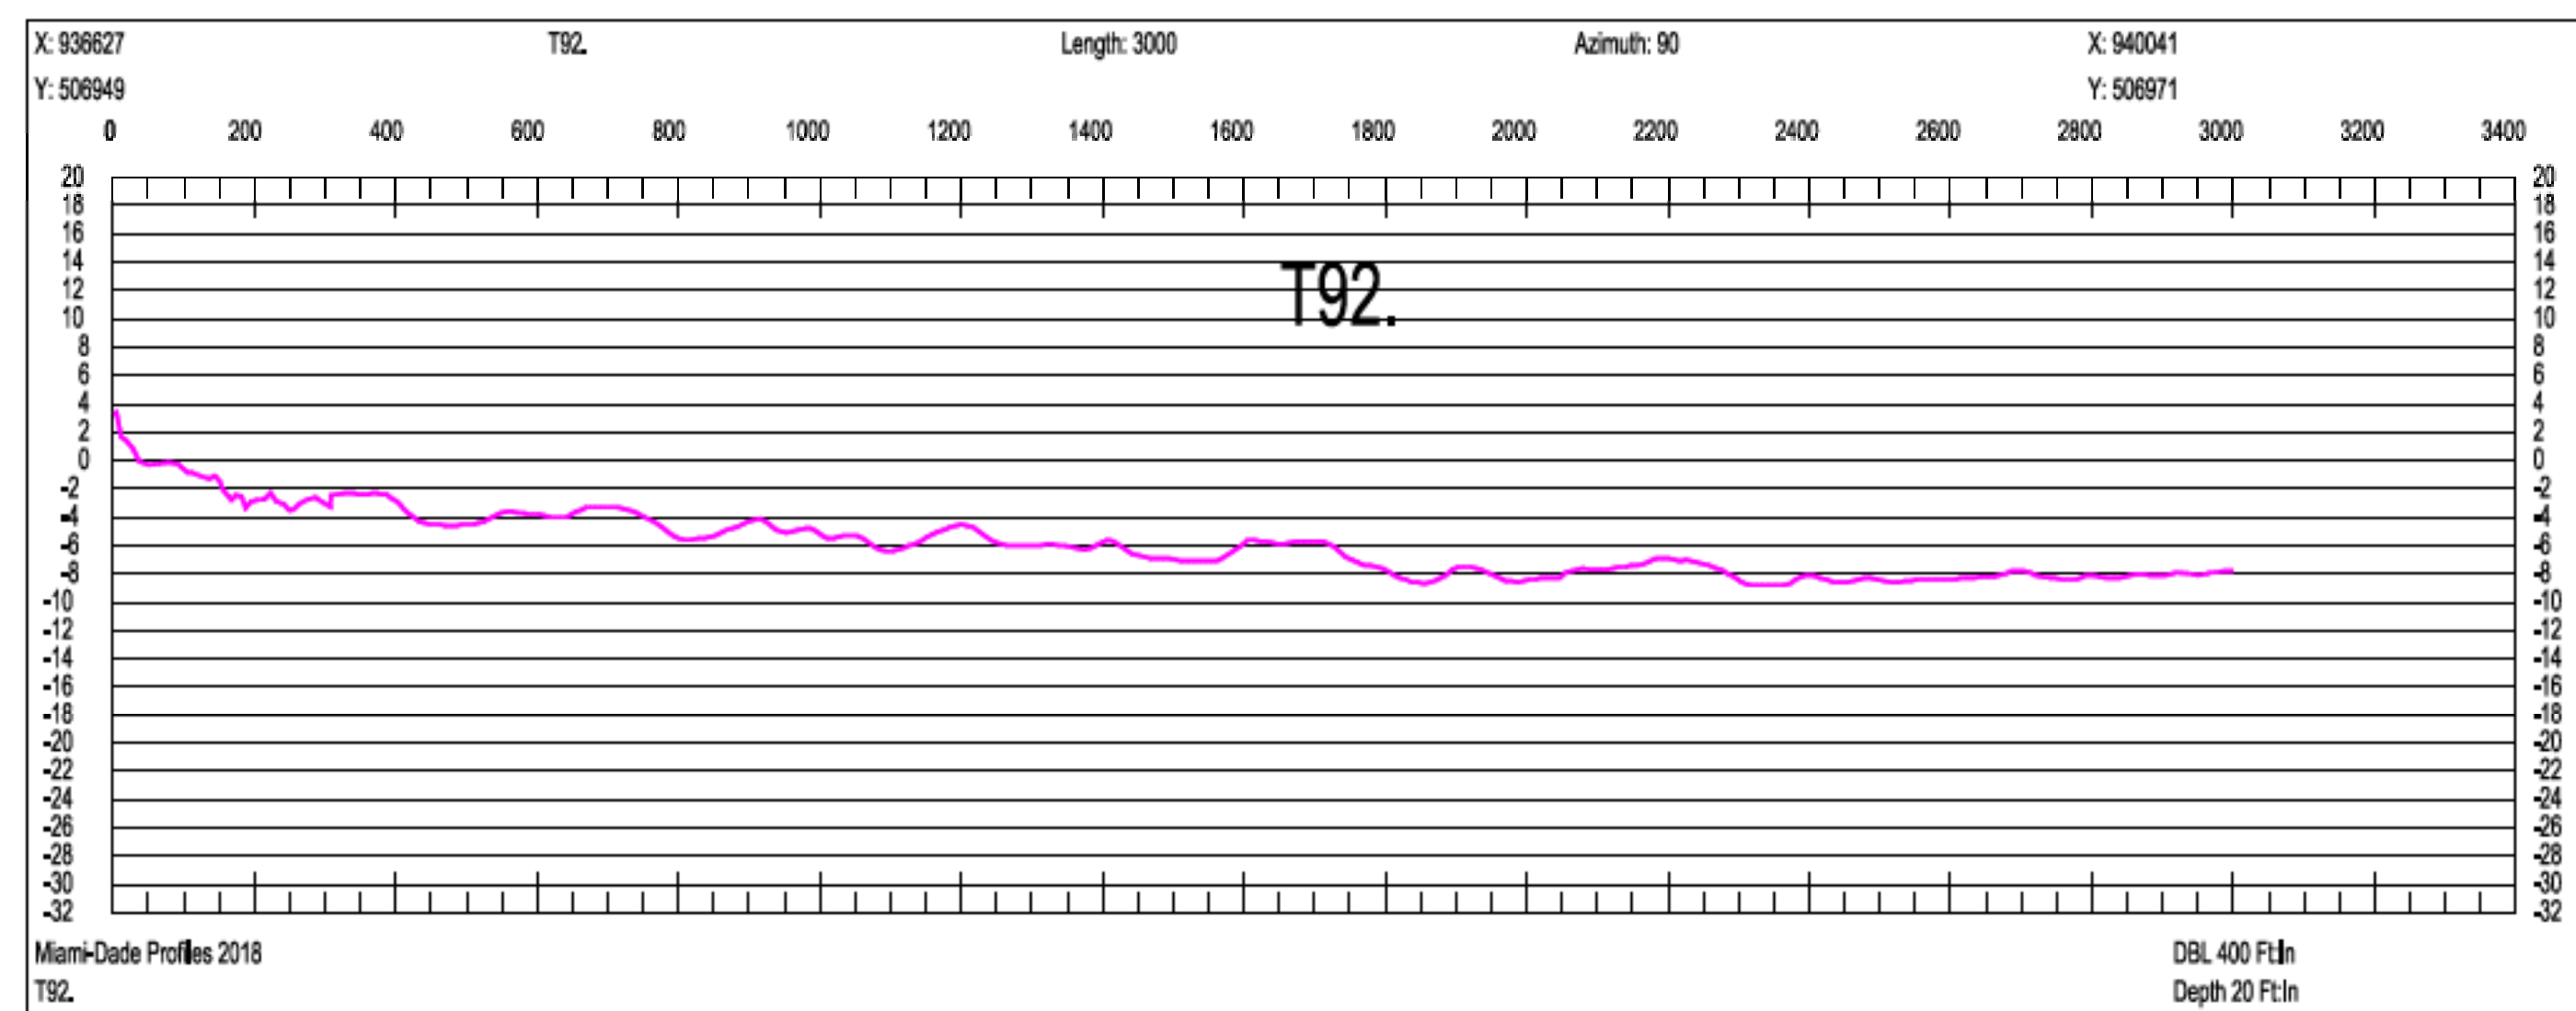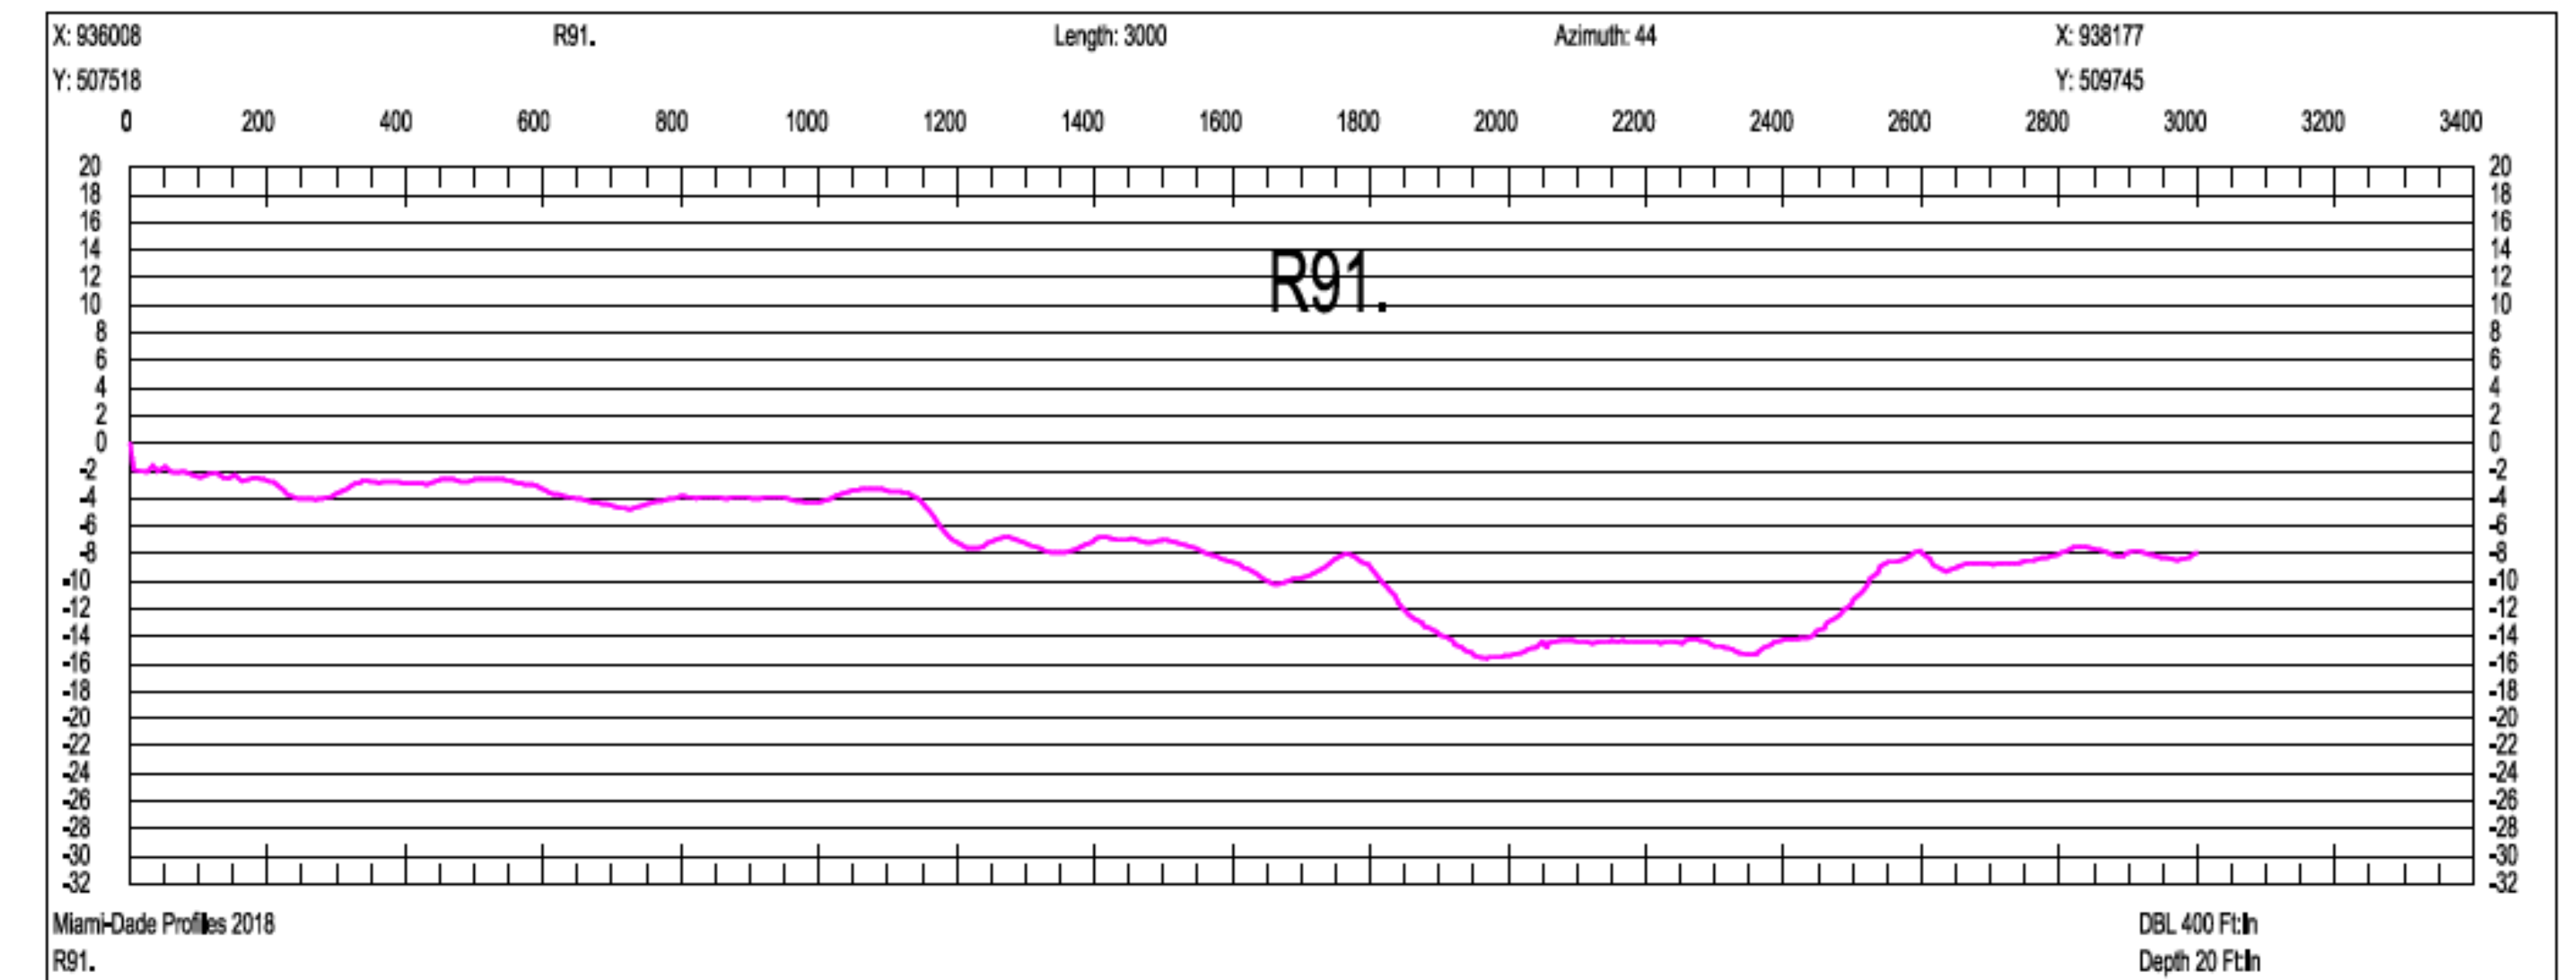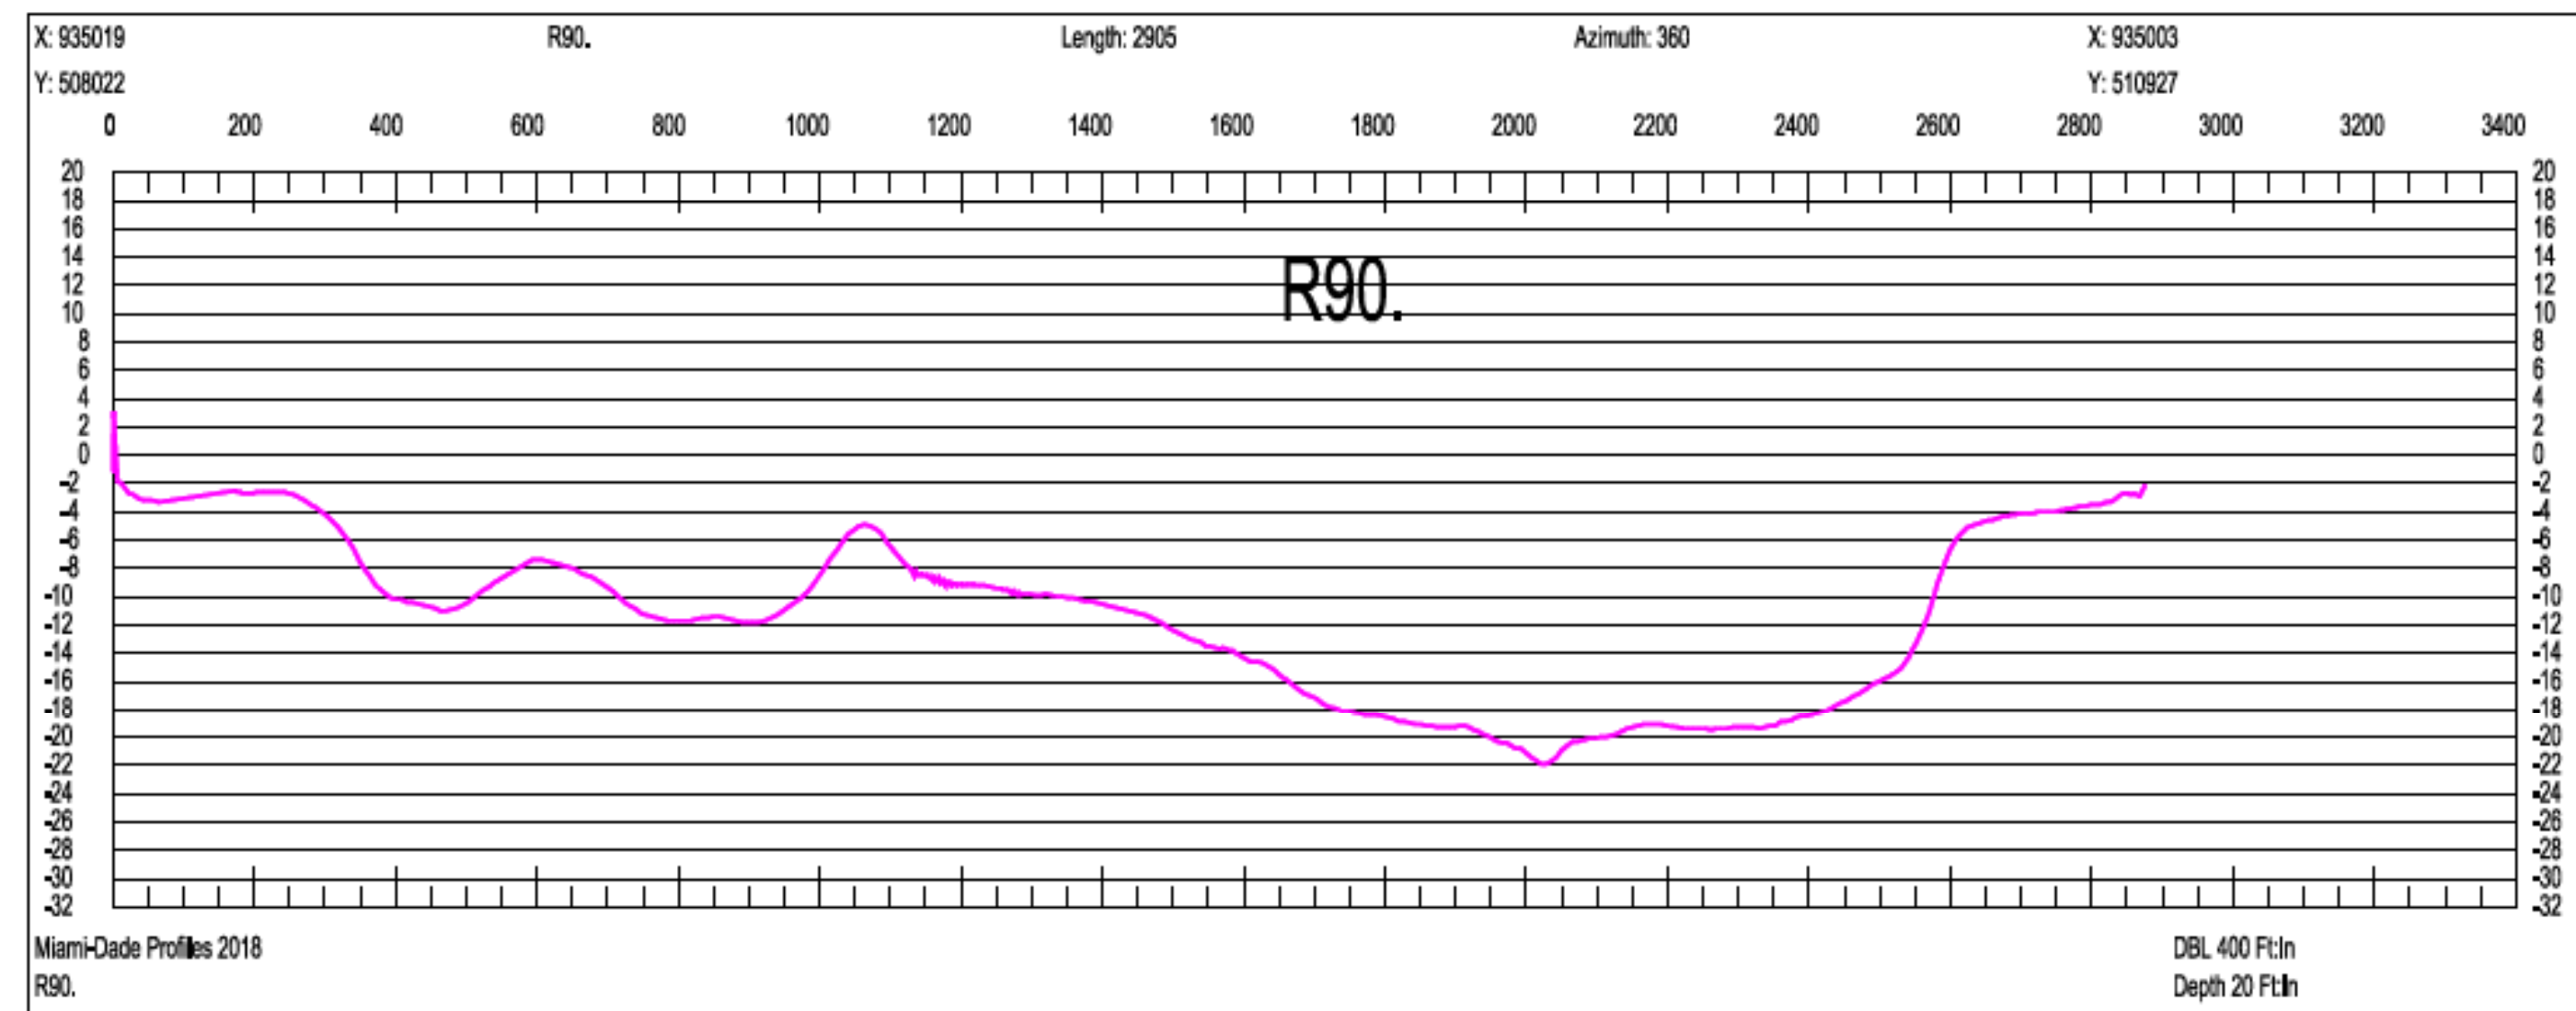

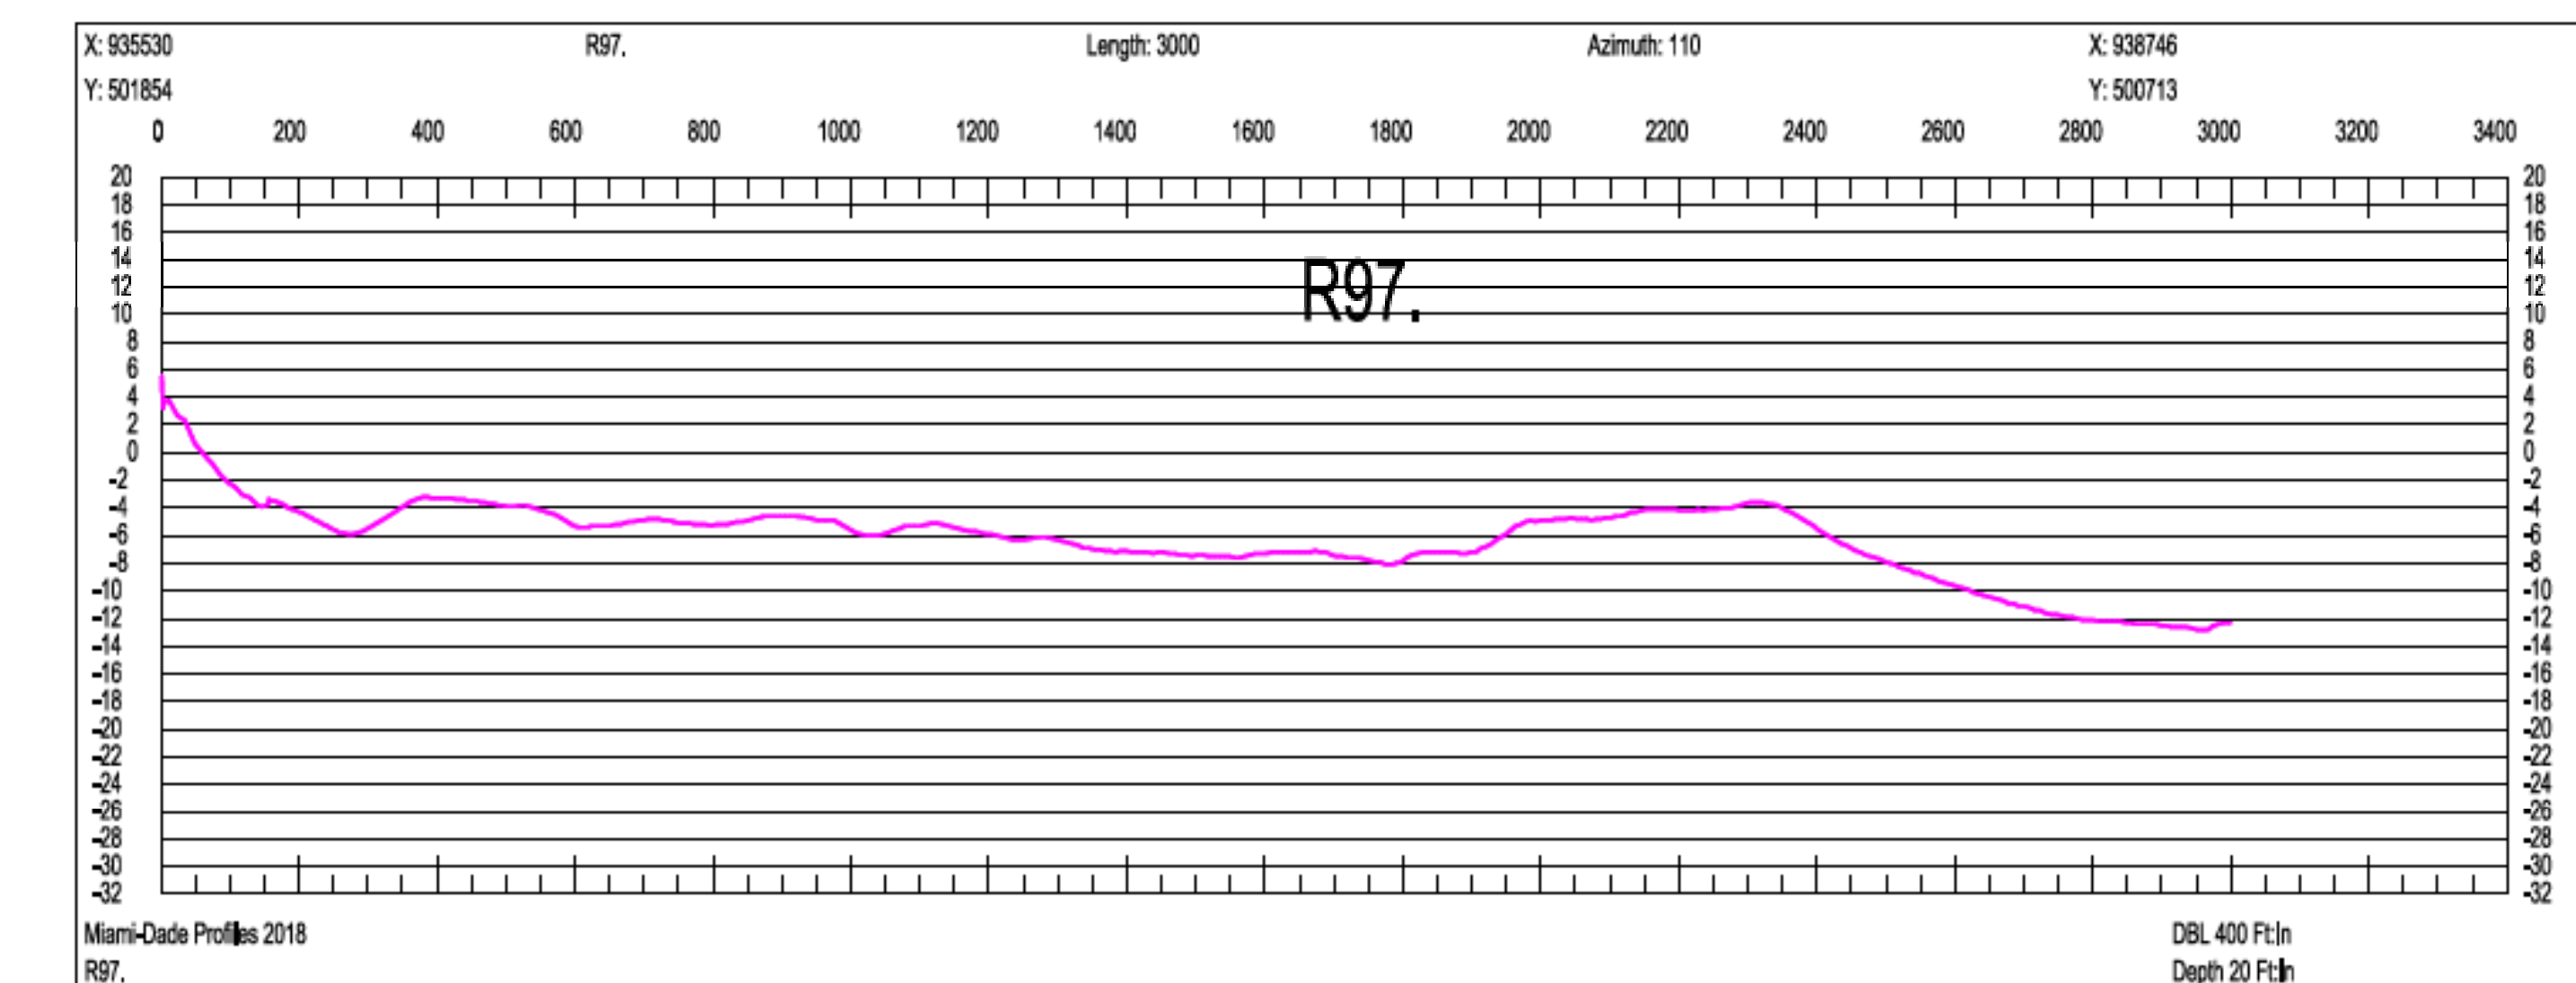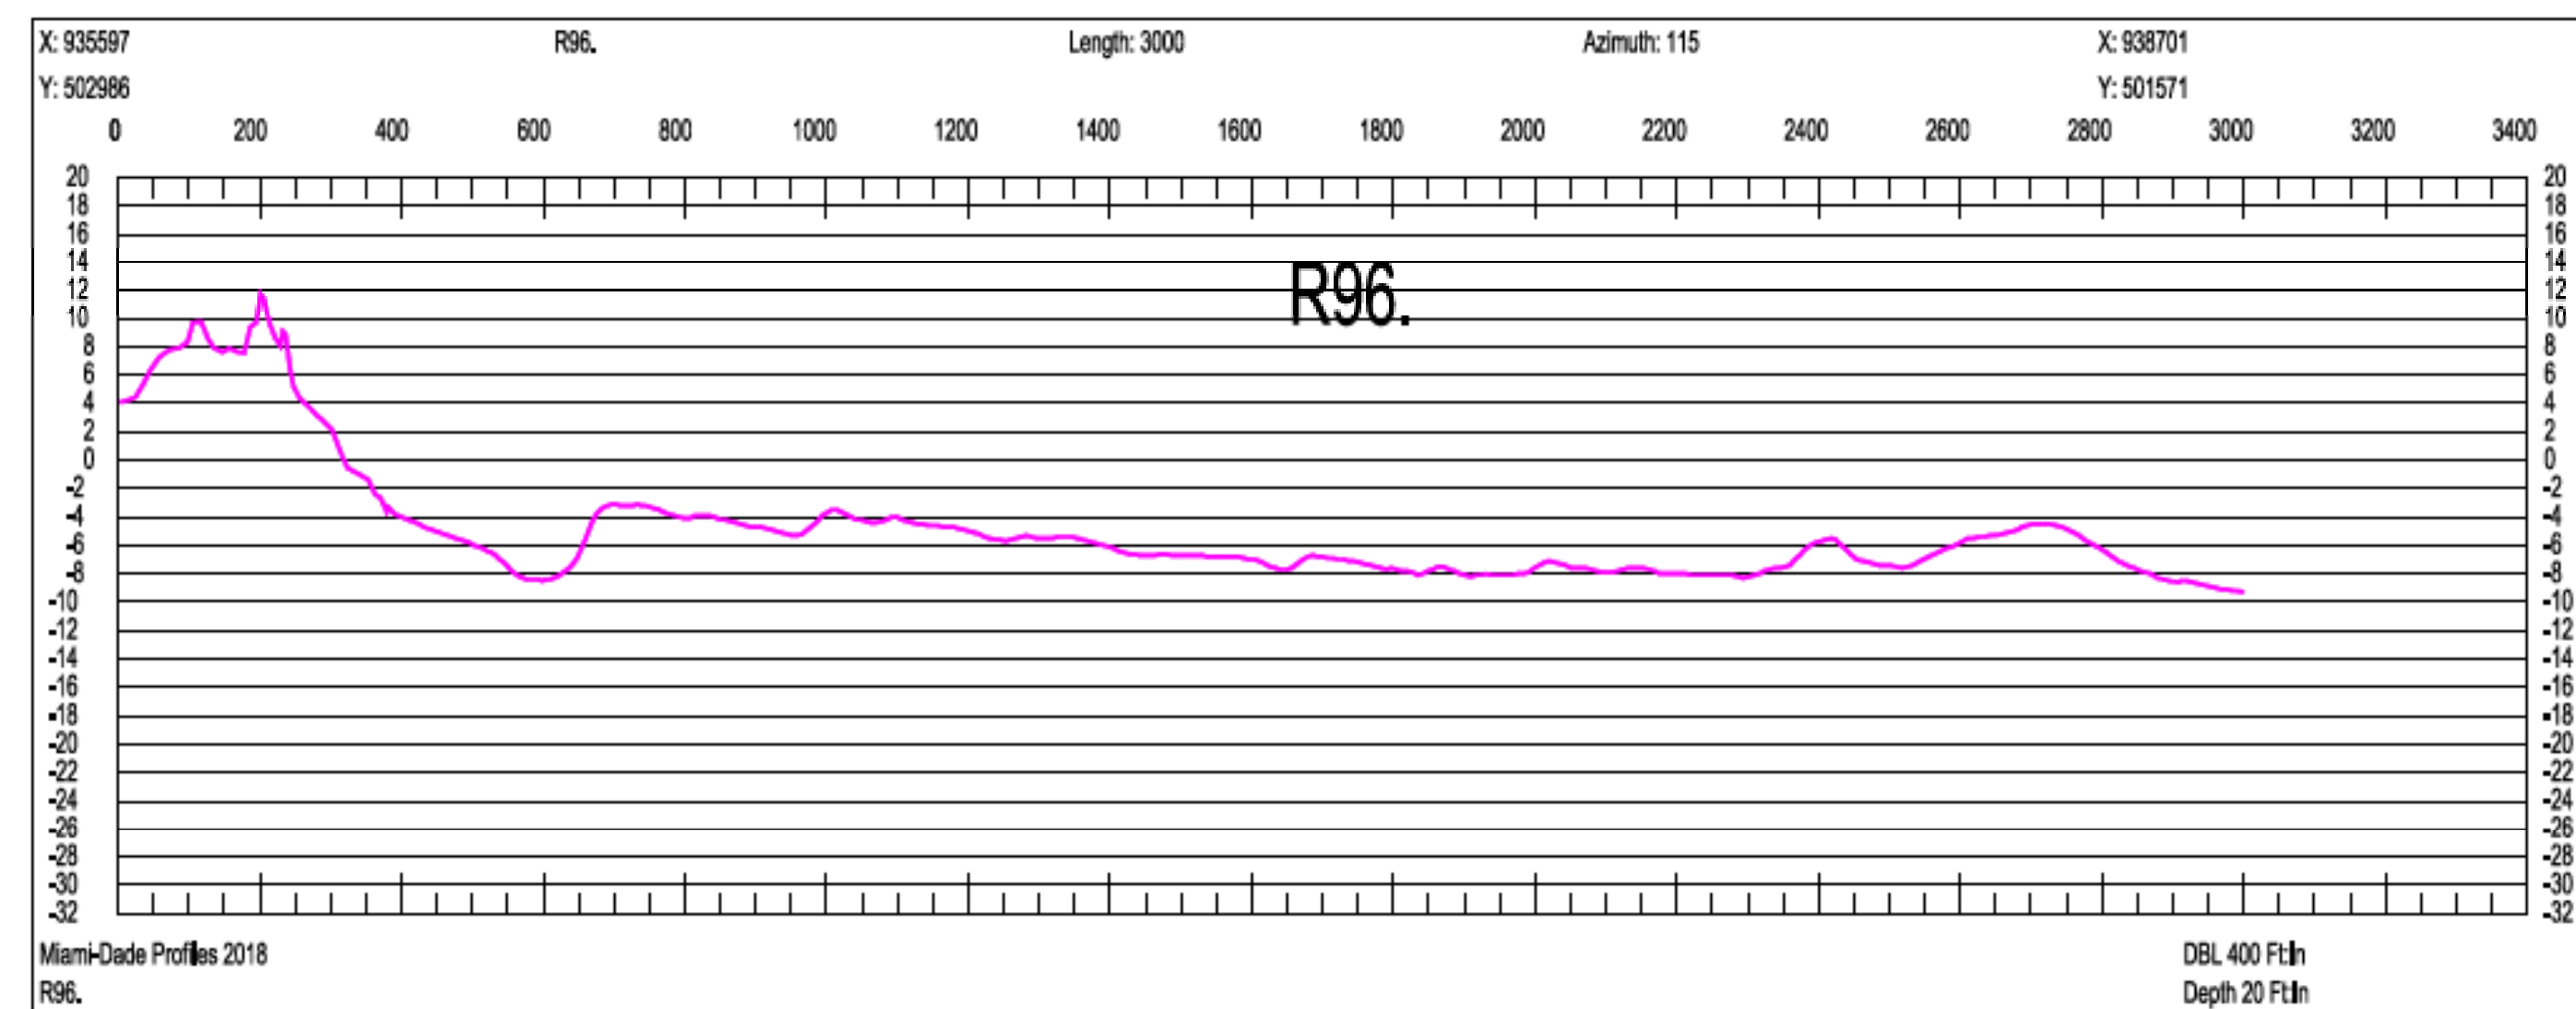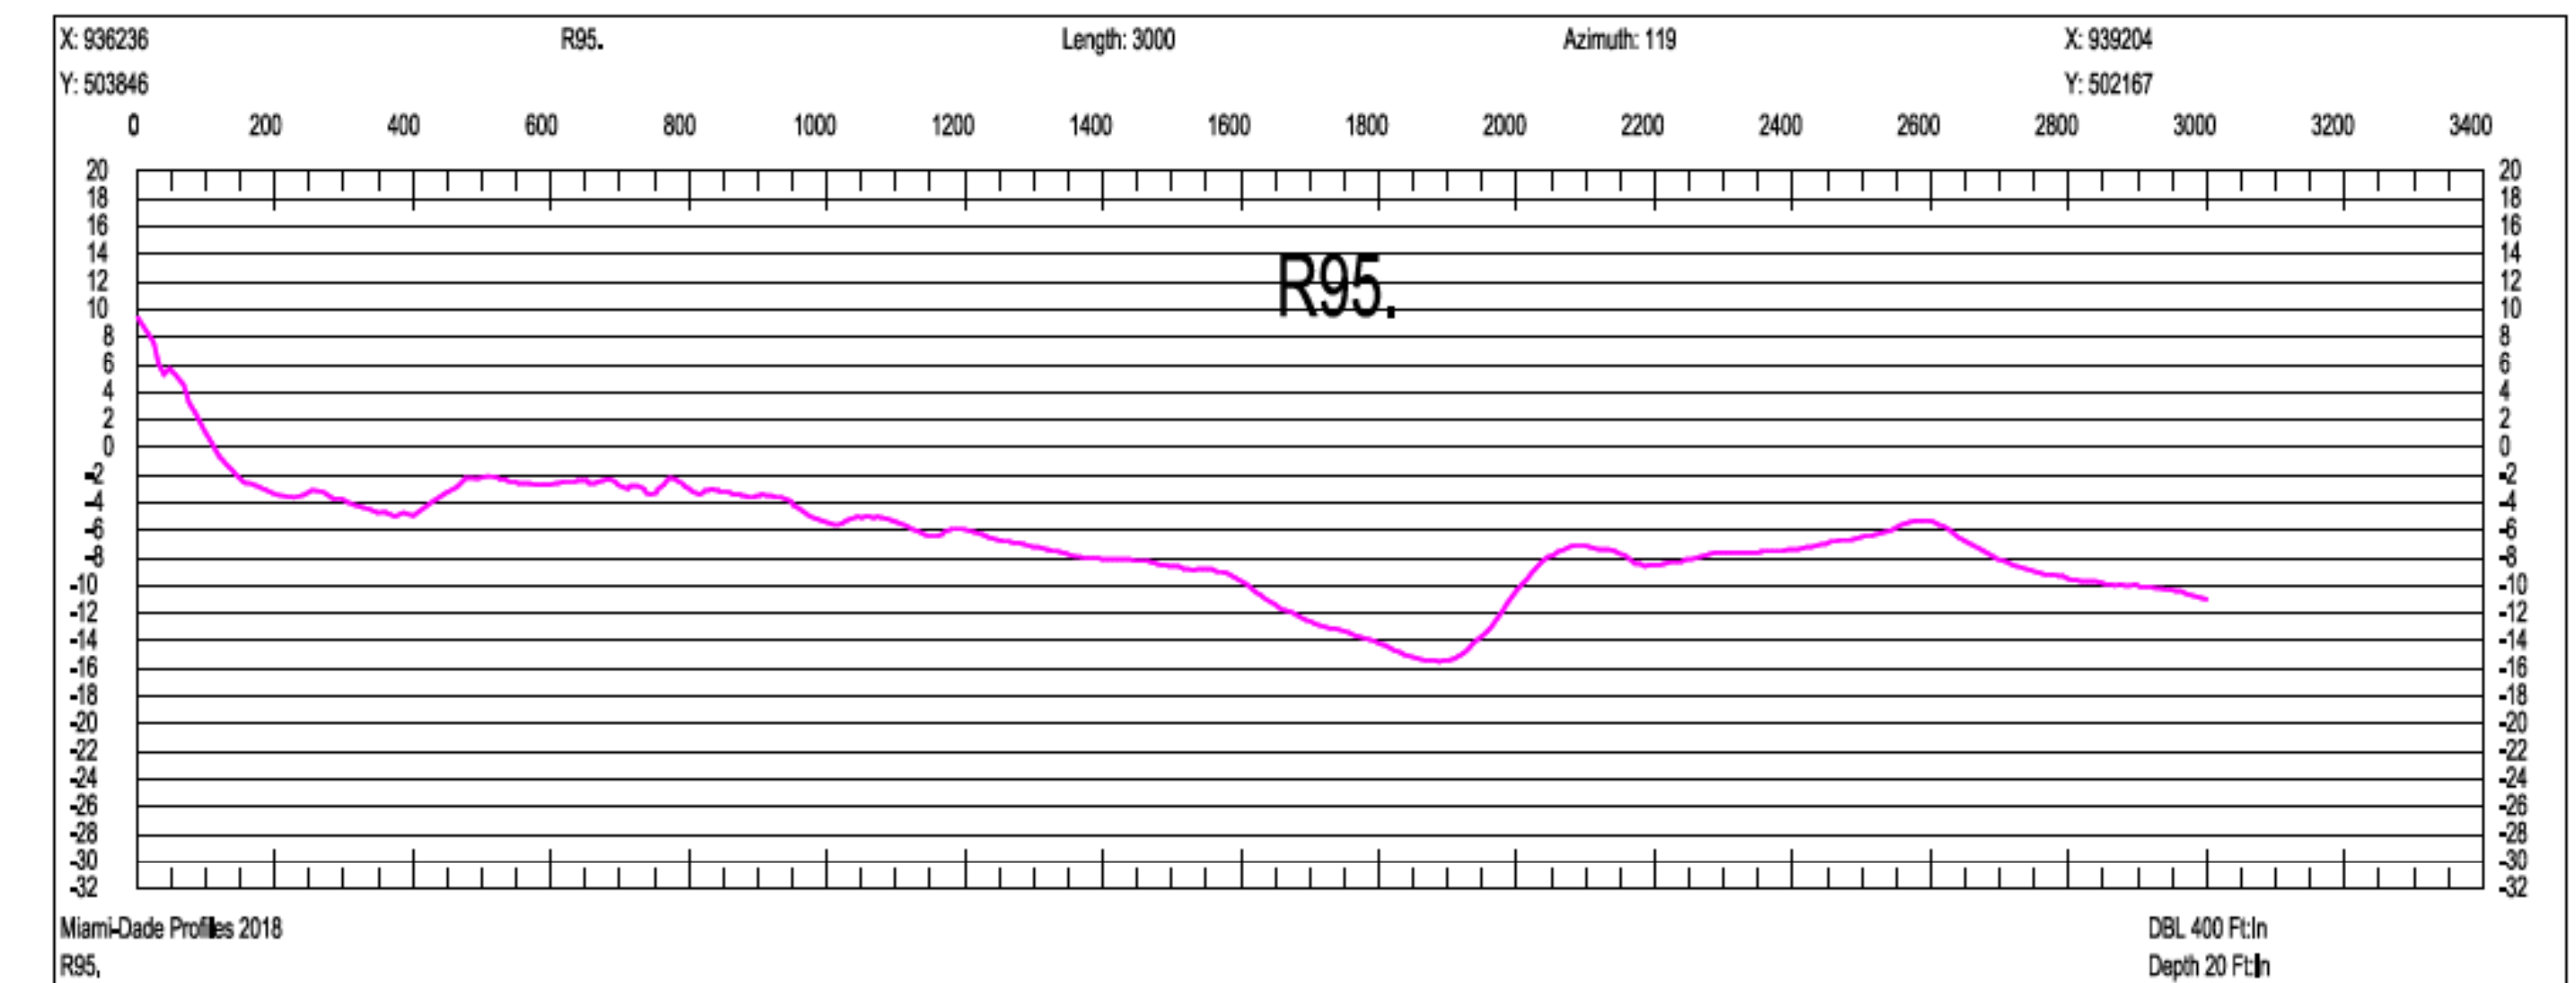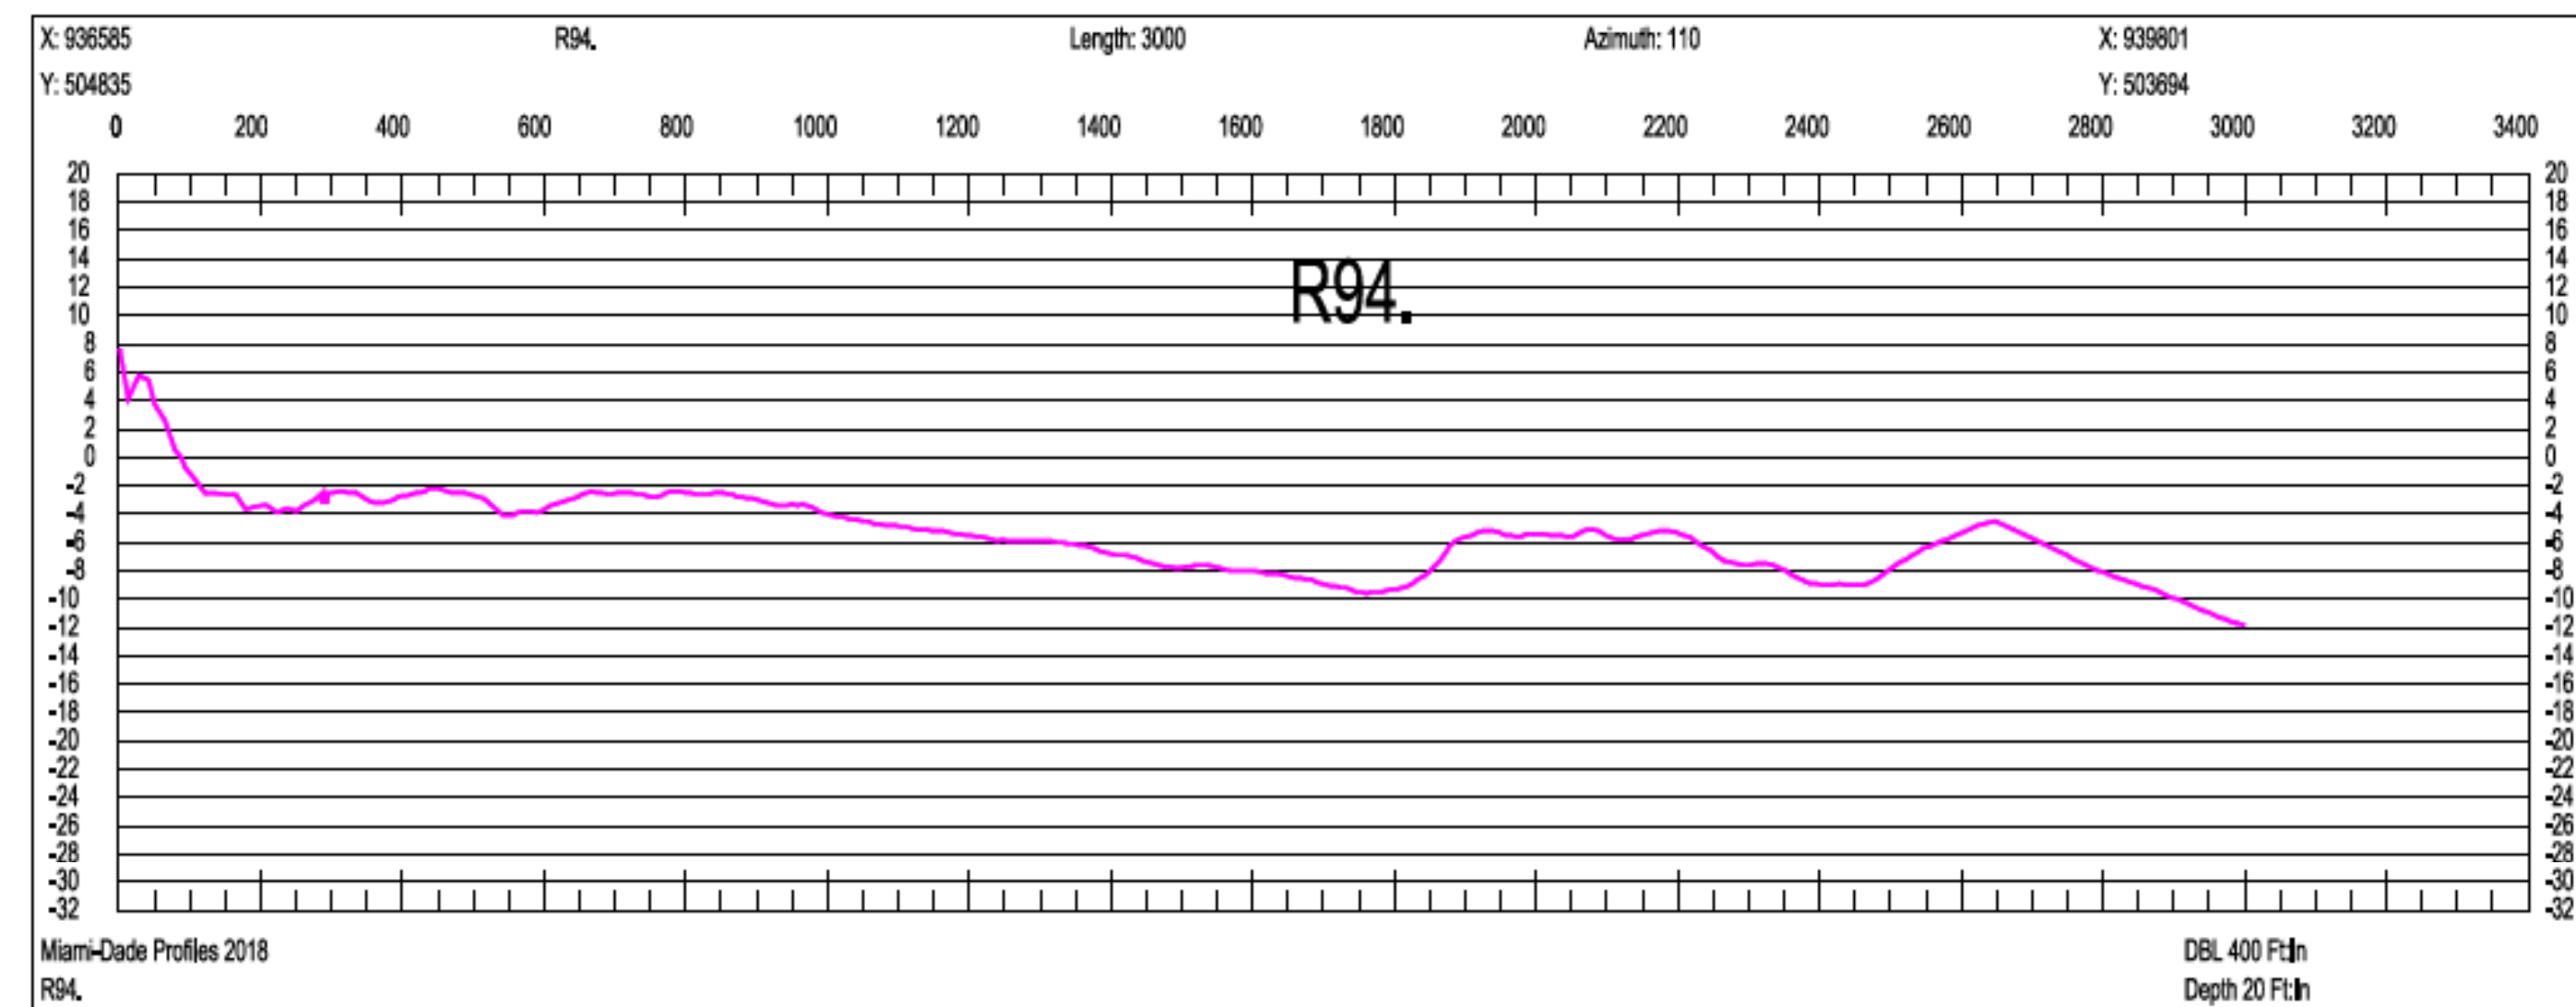

SCALE ONLY CORRECT ON A 24"x36" SHEET

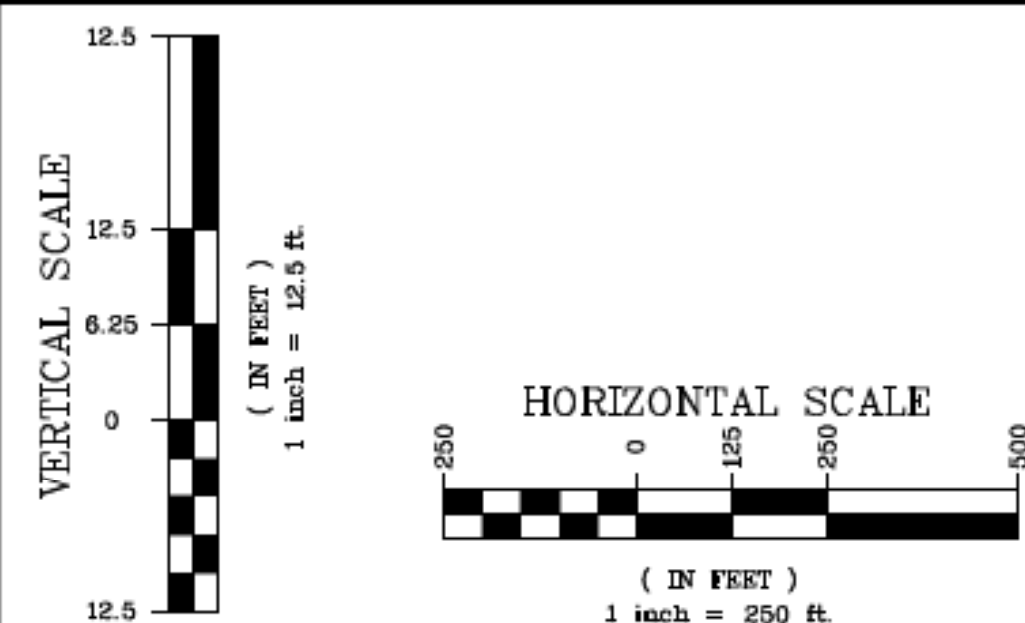

Olin Hydrographic Solutions, inc.
2900 Calusa St, Miami, Florida, 33133
16334 Port Dickenson, Jupiter, Florida, 33468
Consulting Engineering, Surveying & Mapping, and Environmental Services
Phone: (305) 619-2800 Fax: (305) 860-4411 LB # 7999 CA # 26050

PROJECT 2018 MIAMI-DADE COUNTY
ANNUAL MONITORING PROJECT



SURVEY TITLE TOPOGRAPHIC AND HYDROGRAPHIC SURVEYS

PROJECT INFORMATION

OHS JOB NO: 18-017

RELEASE DATE: APRIL 19, 2019





DRAWN BY: JE

APPROVED BY: TM


SHEET CROSS SECTIONS

PAGE

69

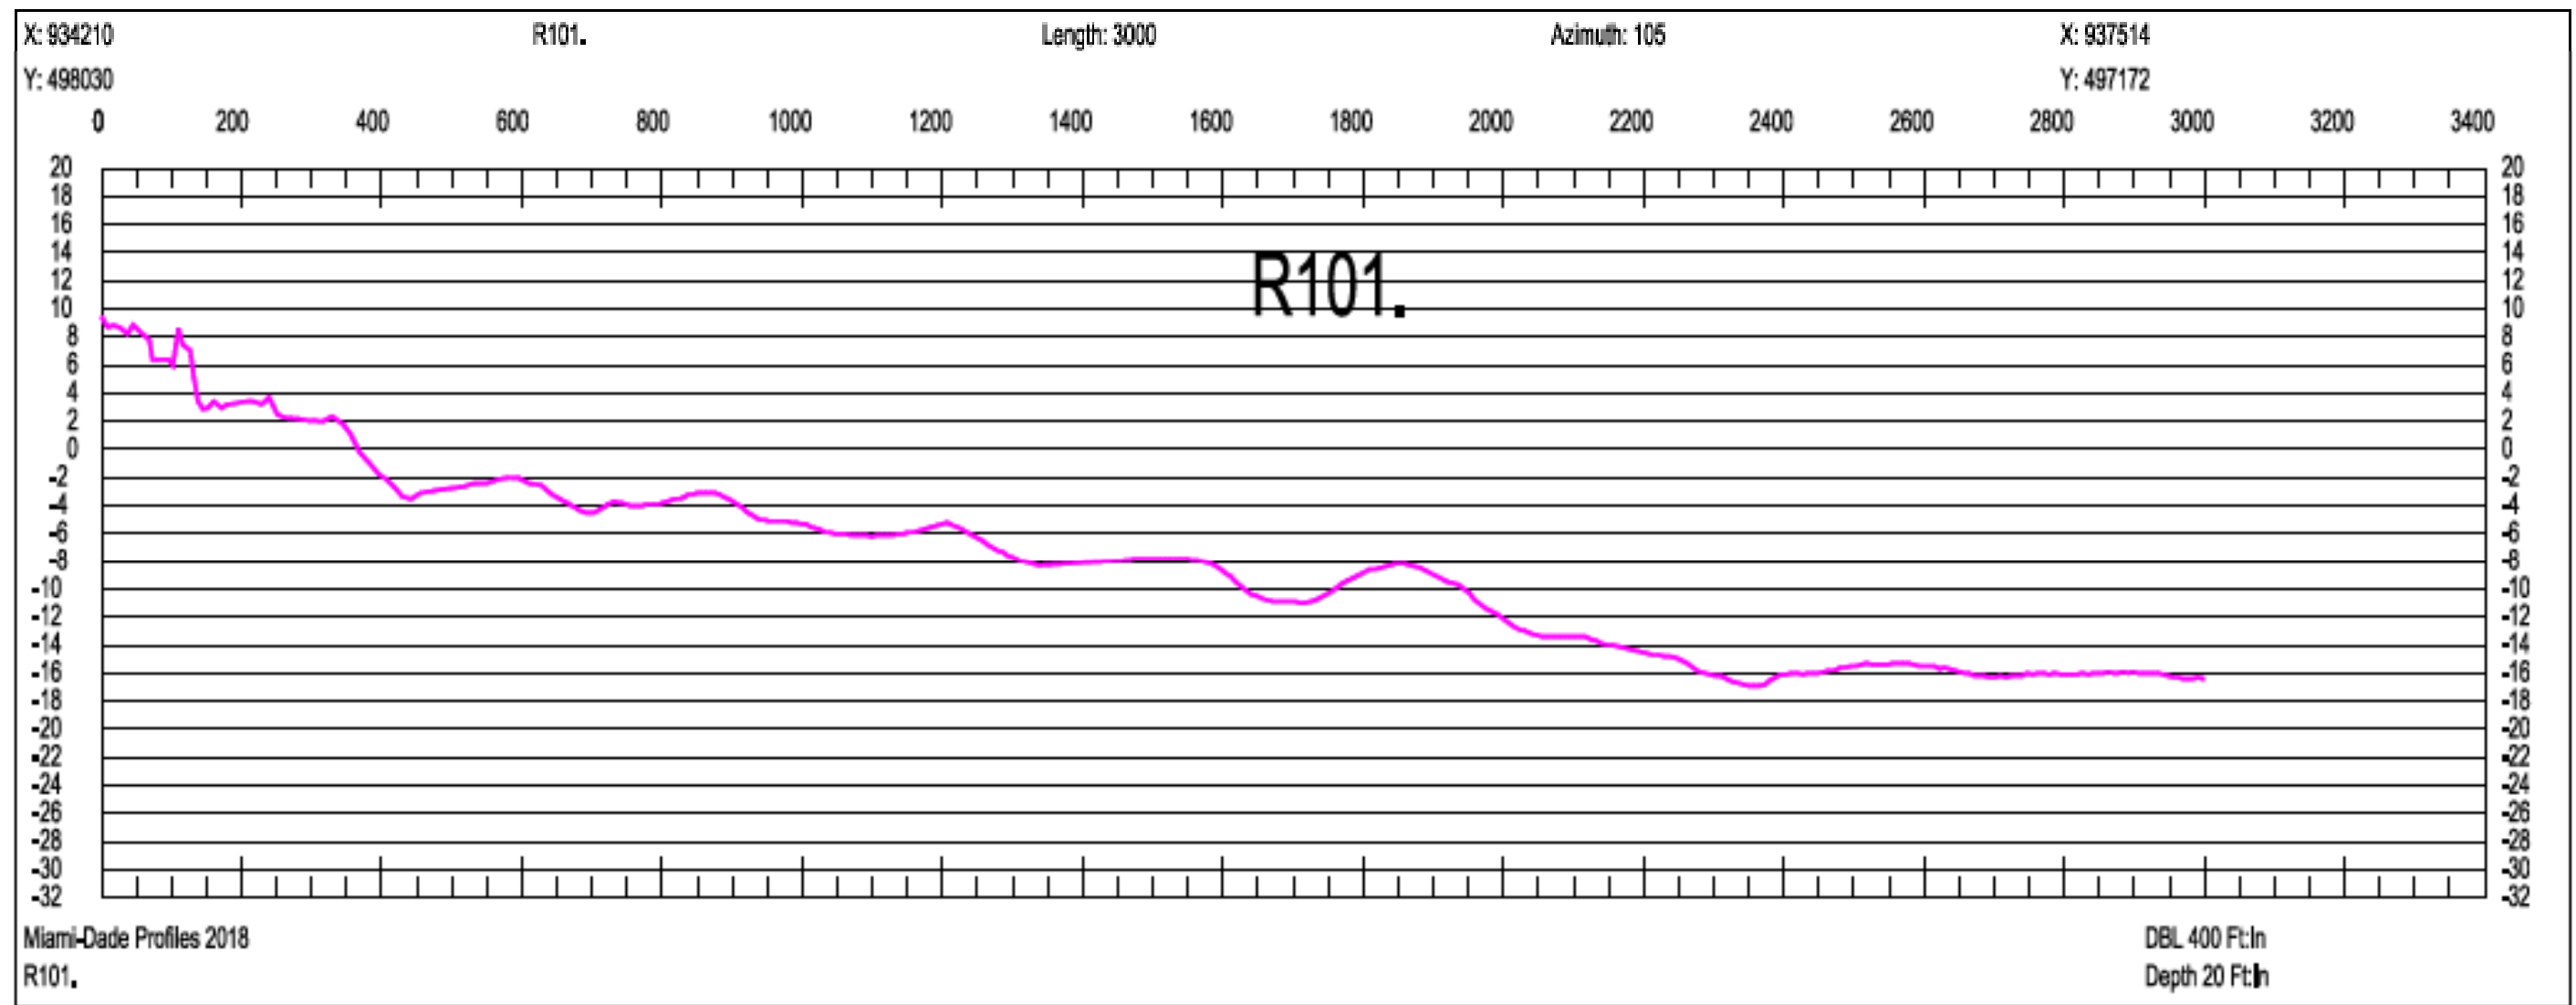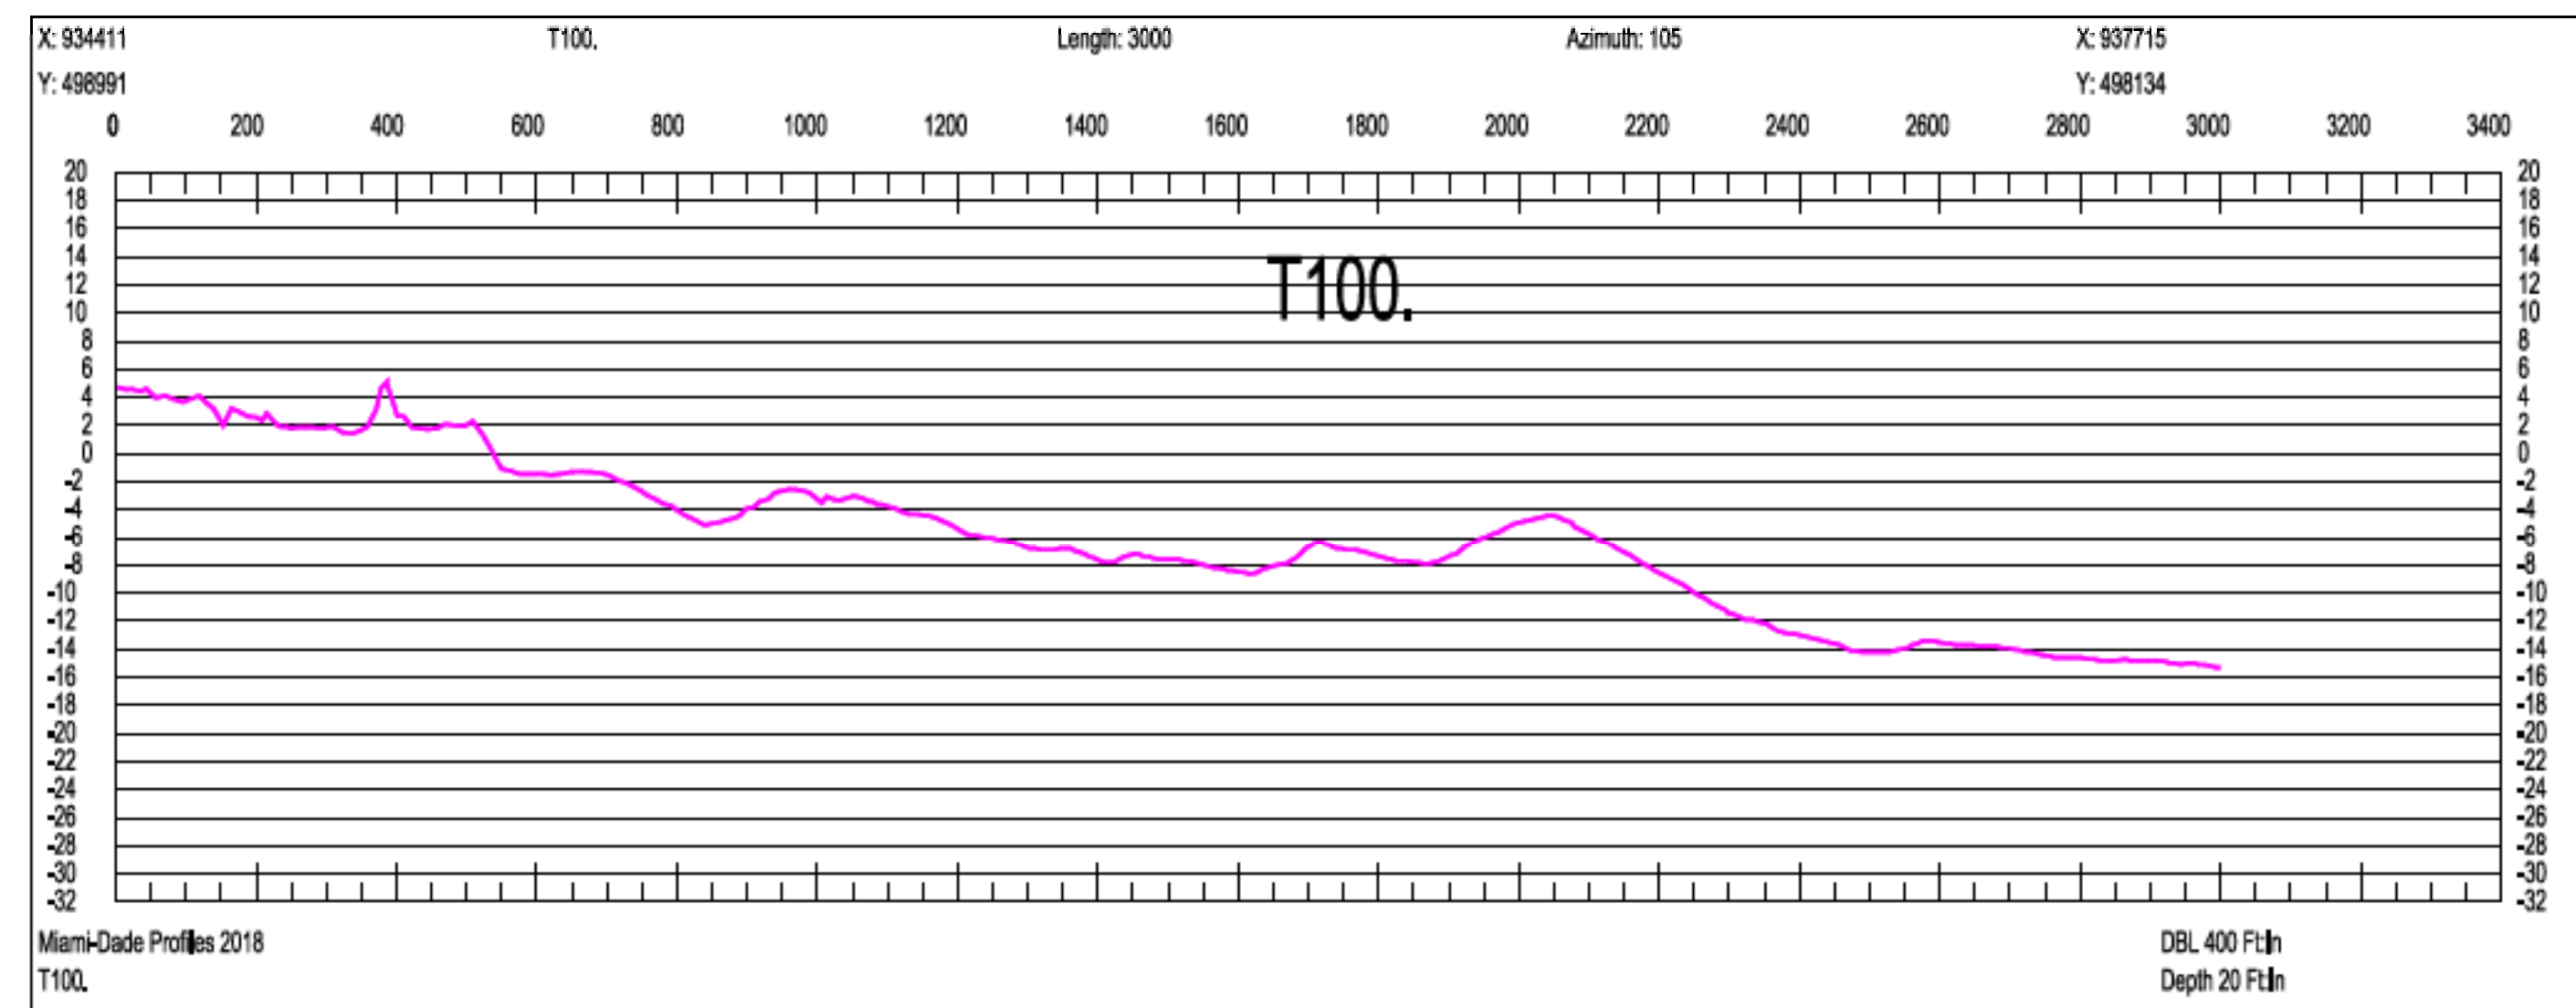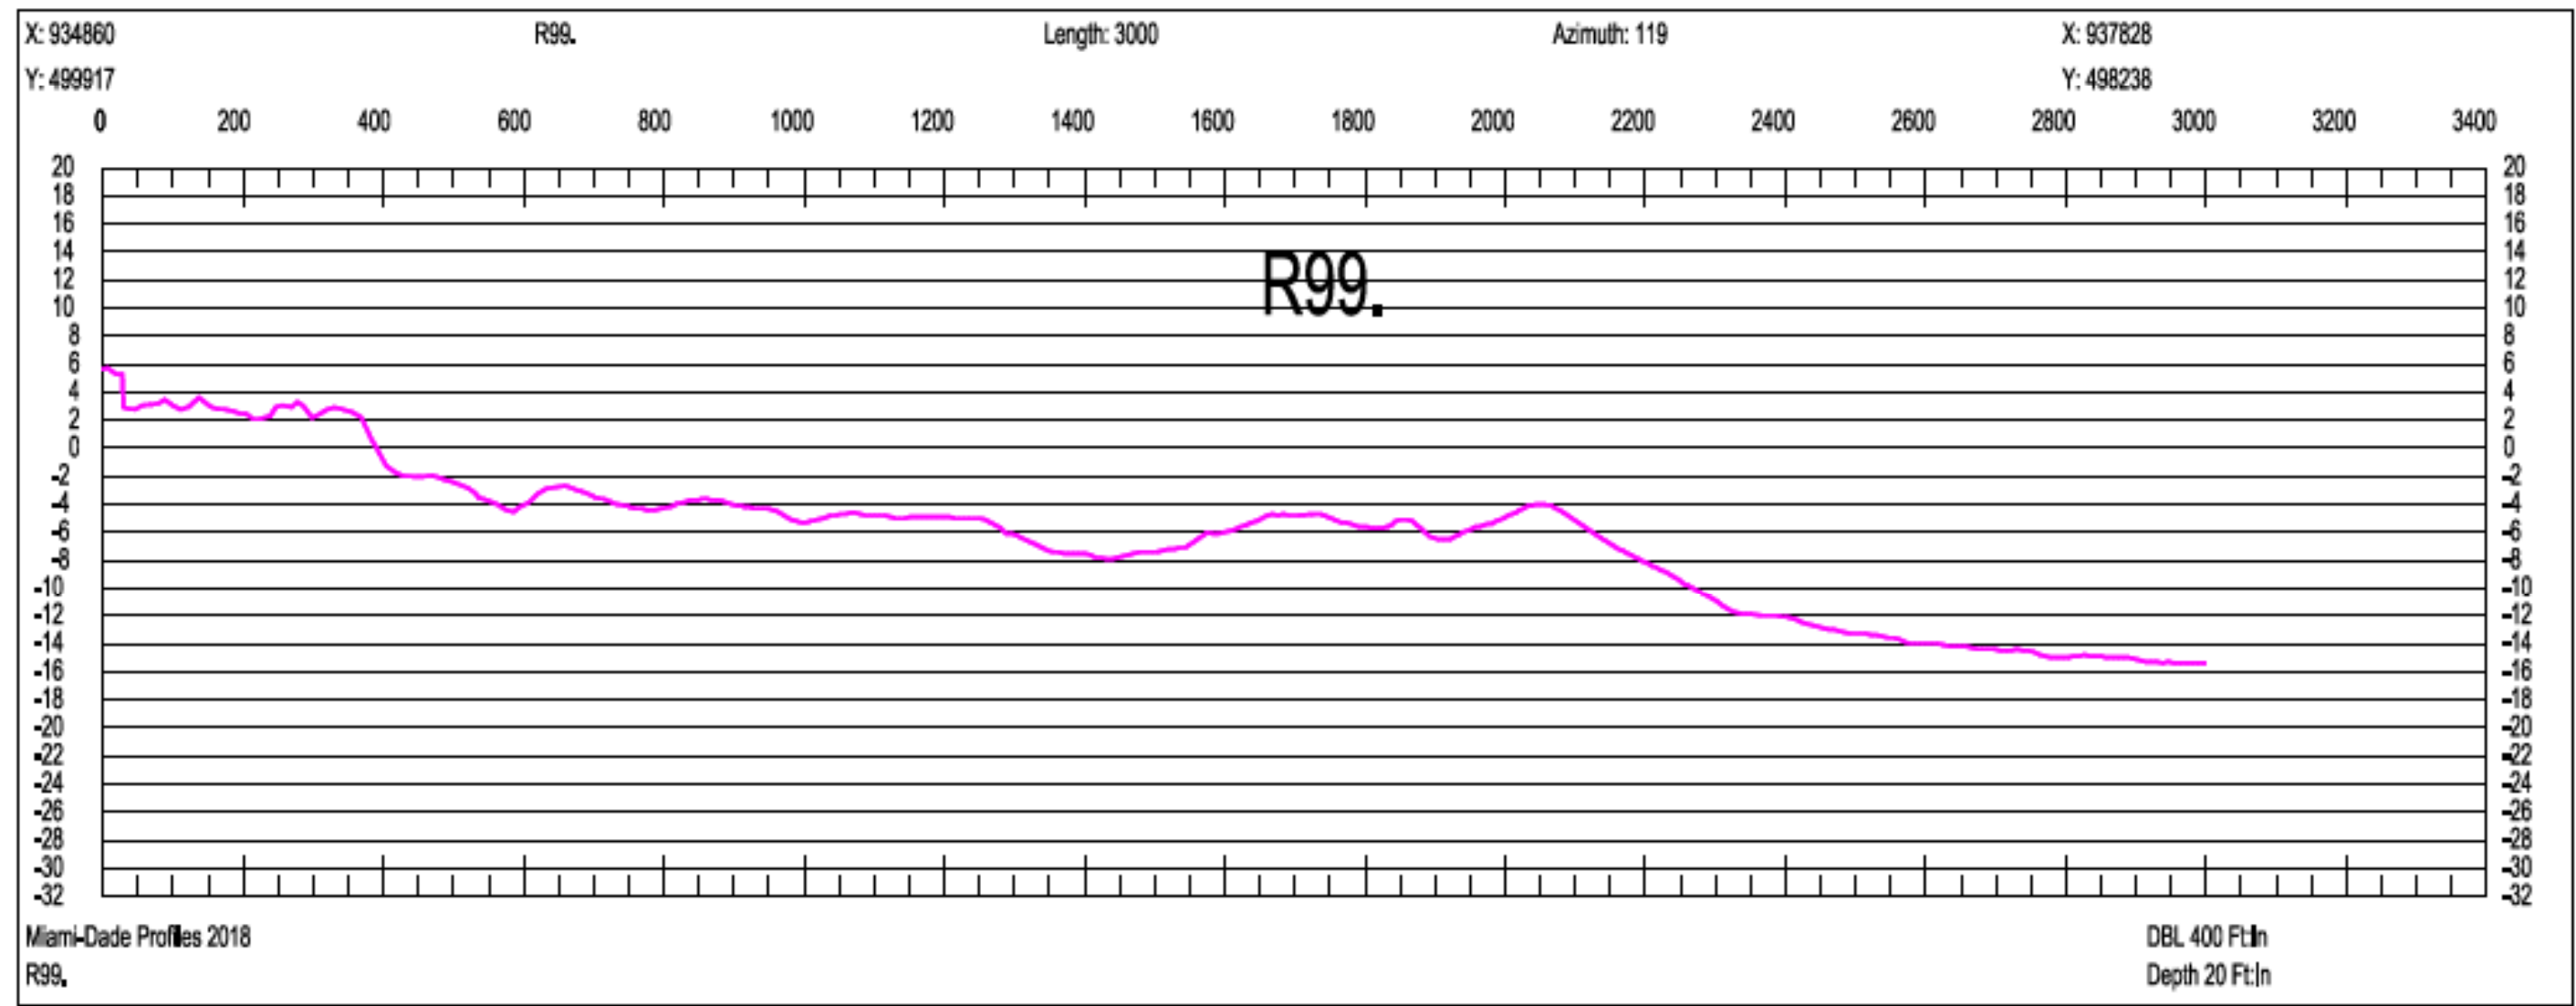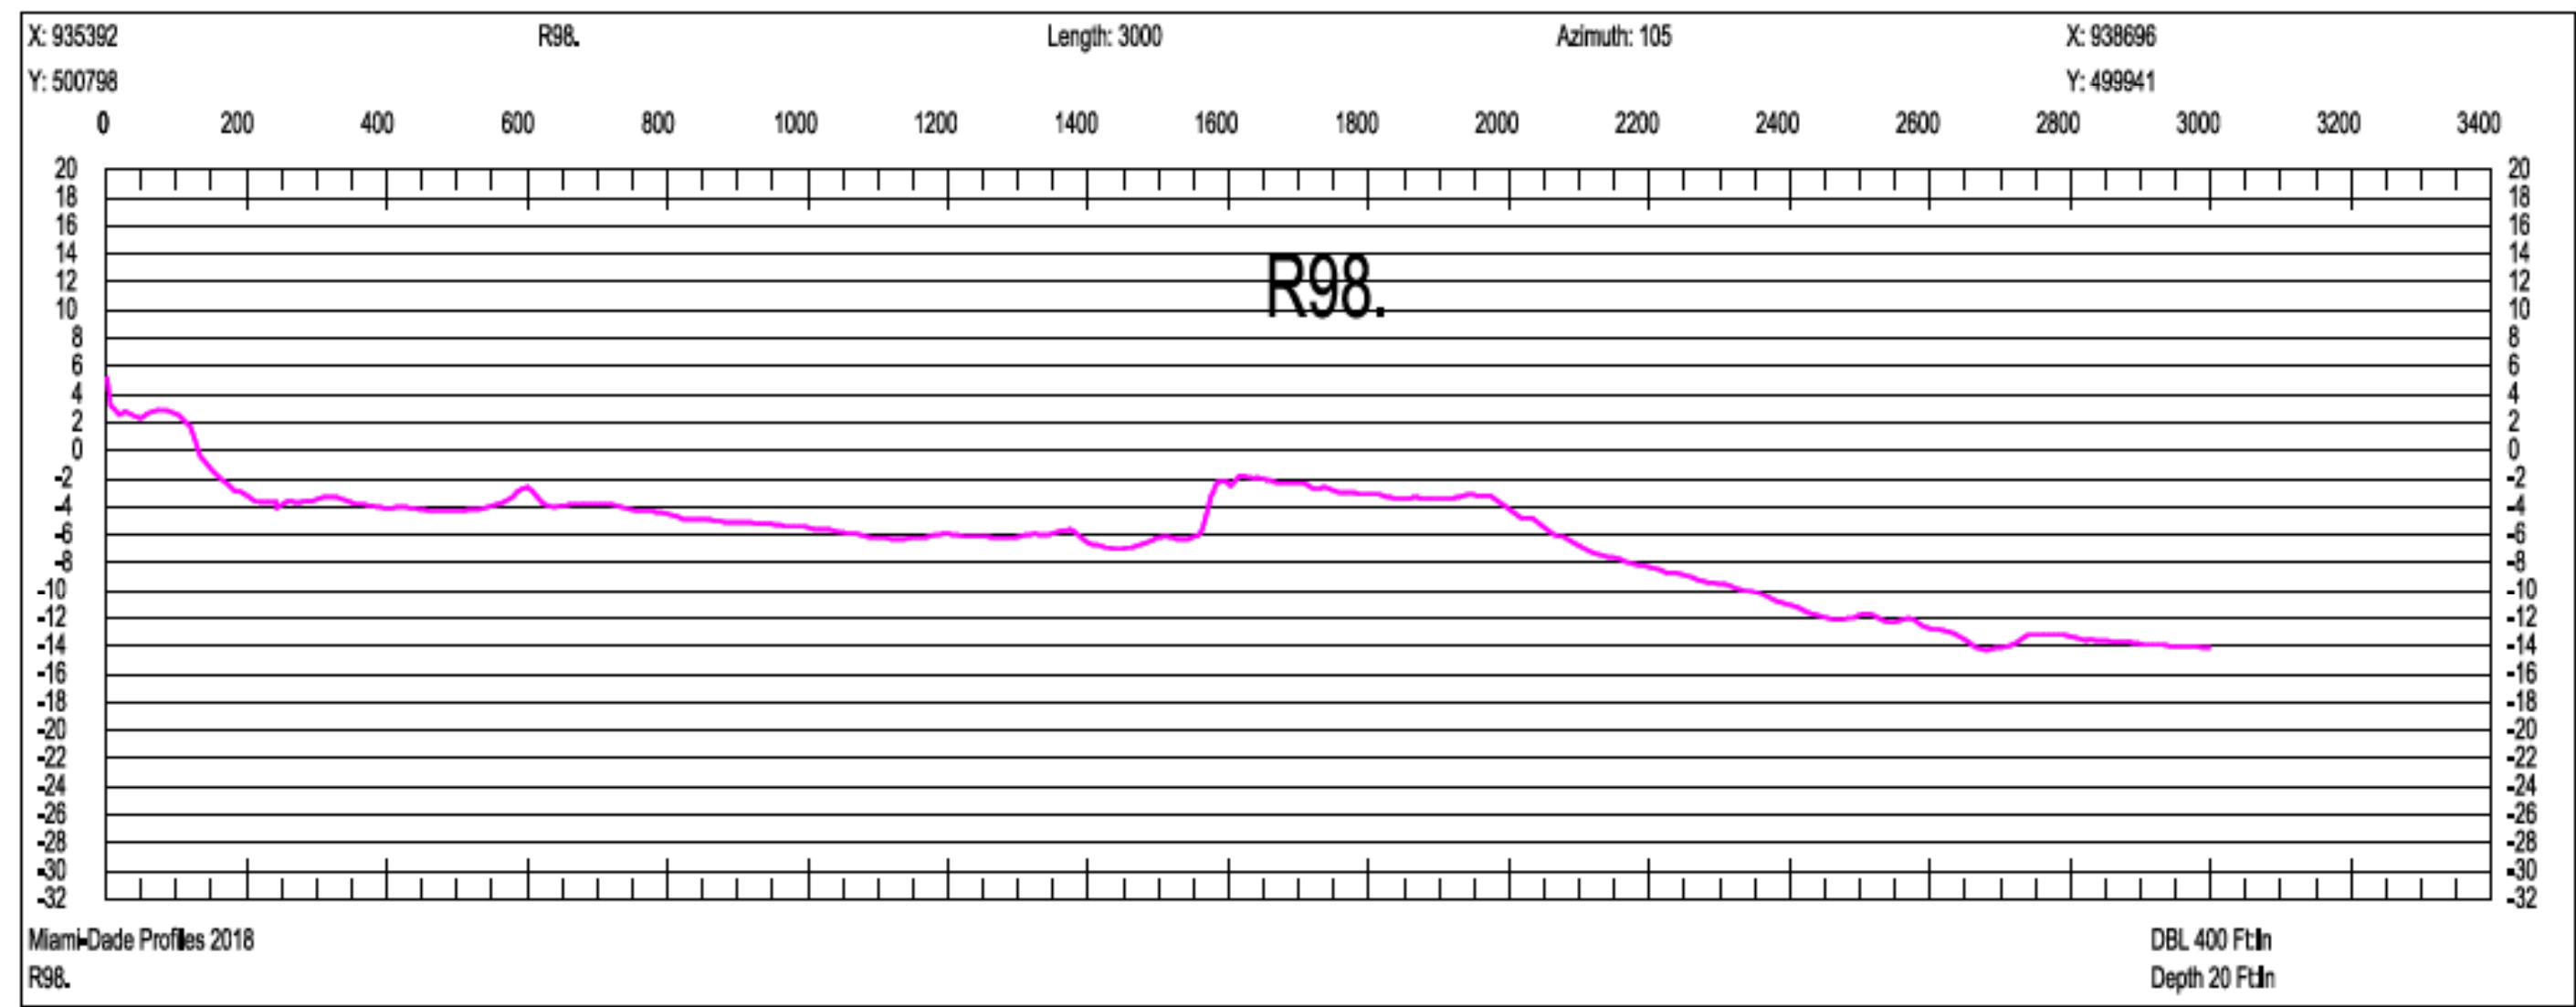

SCALE ONLY CORRECT ON A 24"x36" SHEET

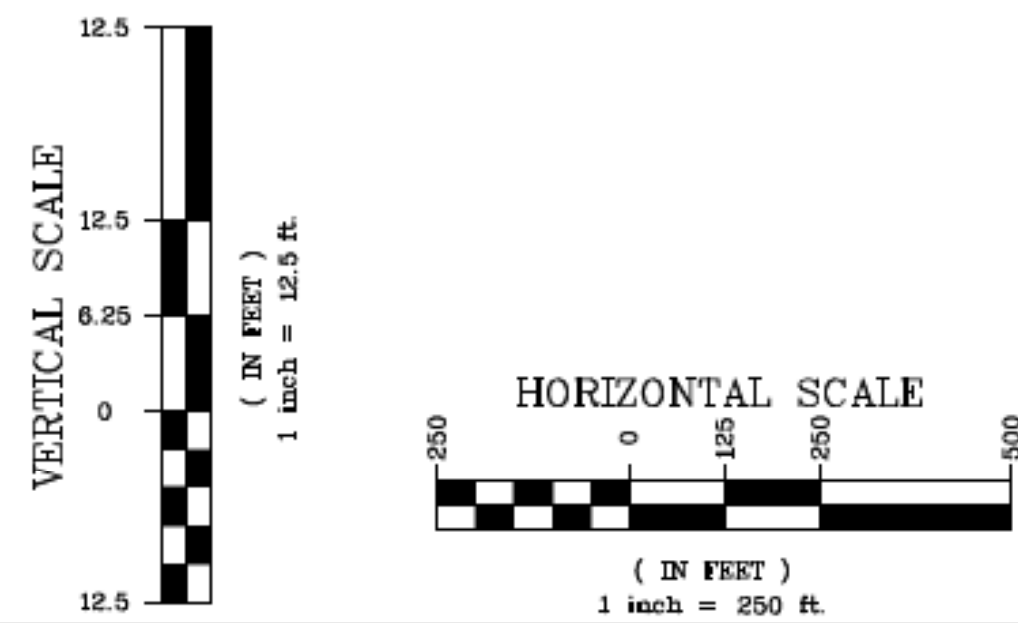

Olin Hydrographic Solutions, inc.
 2900 Calusa St, Miami, Florida, 33133
 16334 Port Dickenson, Jupiter, Florida, 33468
 Consulting Engineering, Surveying & Mapping, and Environmental Services
 Phone: (305) 619-2800 Fax: (305) 860-4411 LB # 7999 CA # 26050

PROJECT 2018 MIAMI-DADE COUNTY
 ANNUAL MONITORING PROJECT



SURVEY TITLE TOPOGRAPHIC AND HYDROGRAPHIC SURVEYS

PROJECT INFORMATION

OHS JOB NO: 18-017

RELEASE DATE: APRIL 19, 2019

DRAWN BY: JE





APPROVED BY: TM

SHEET


CROSS SECTIONS

PAGE

70

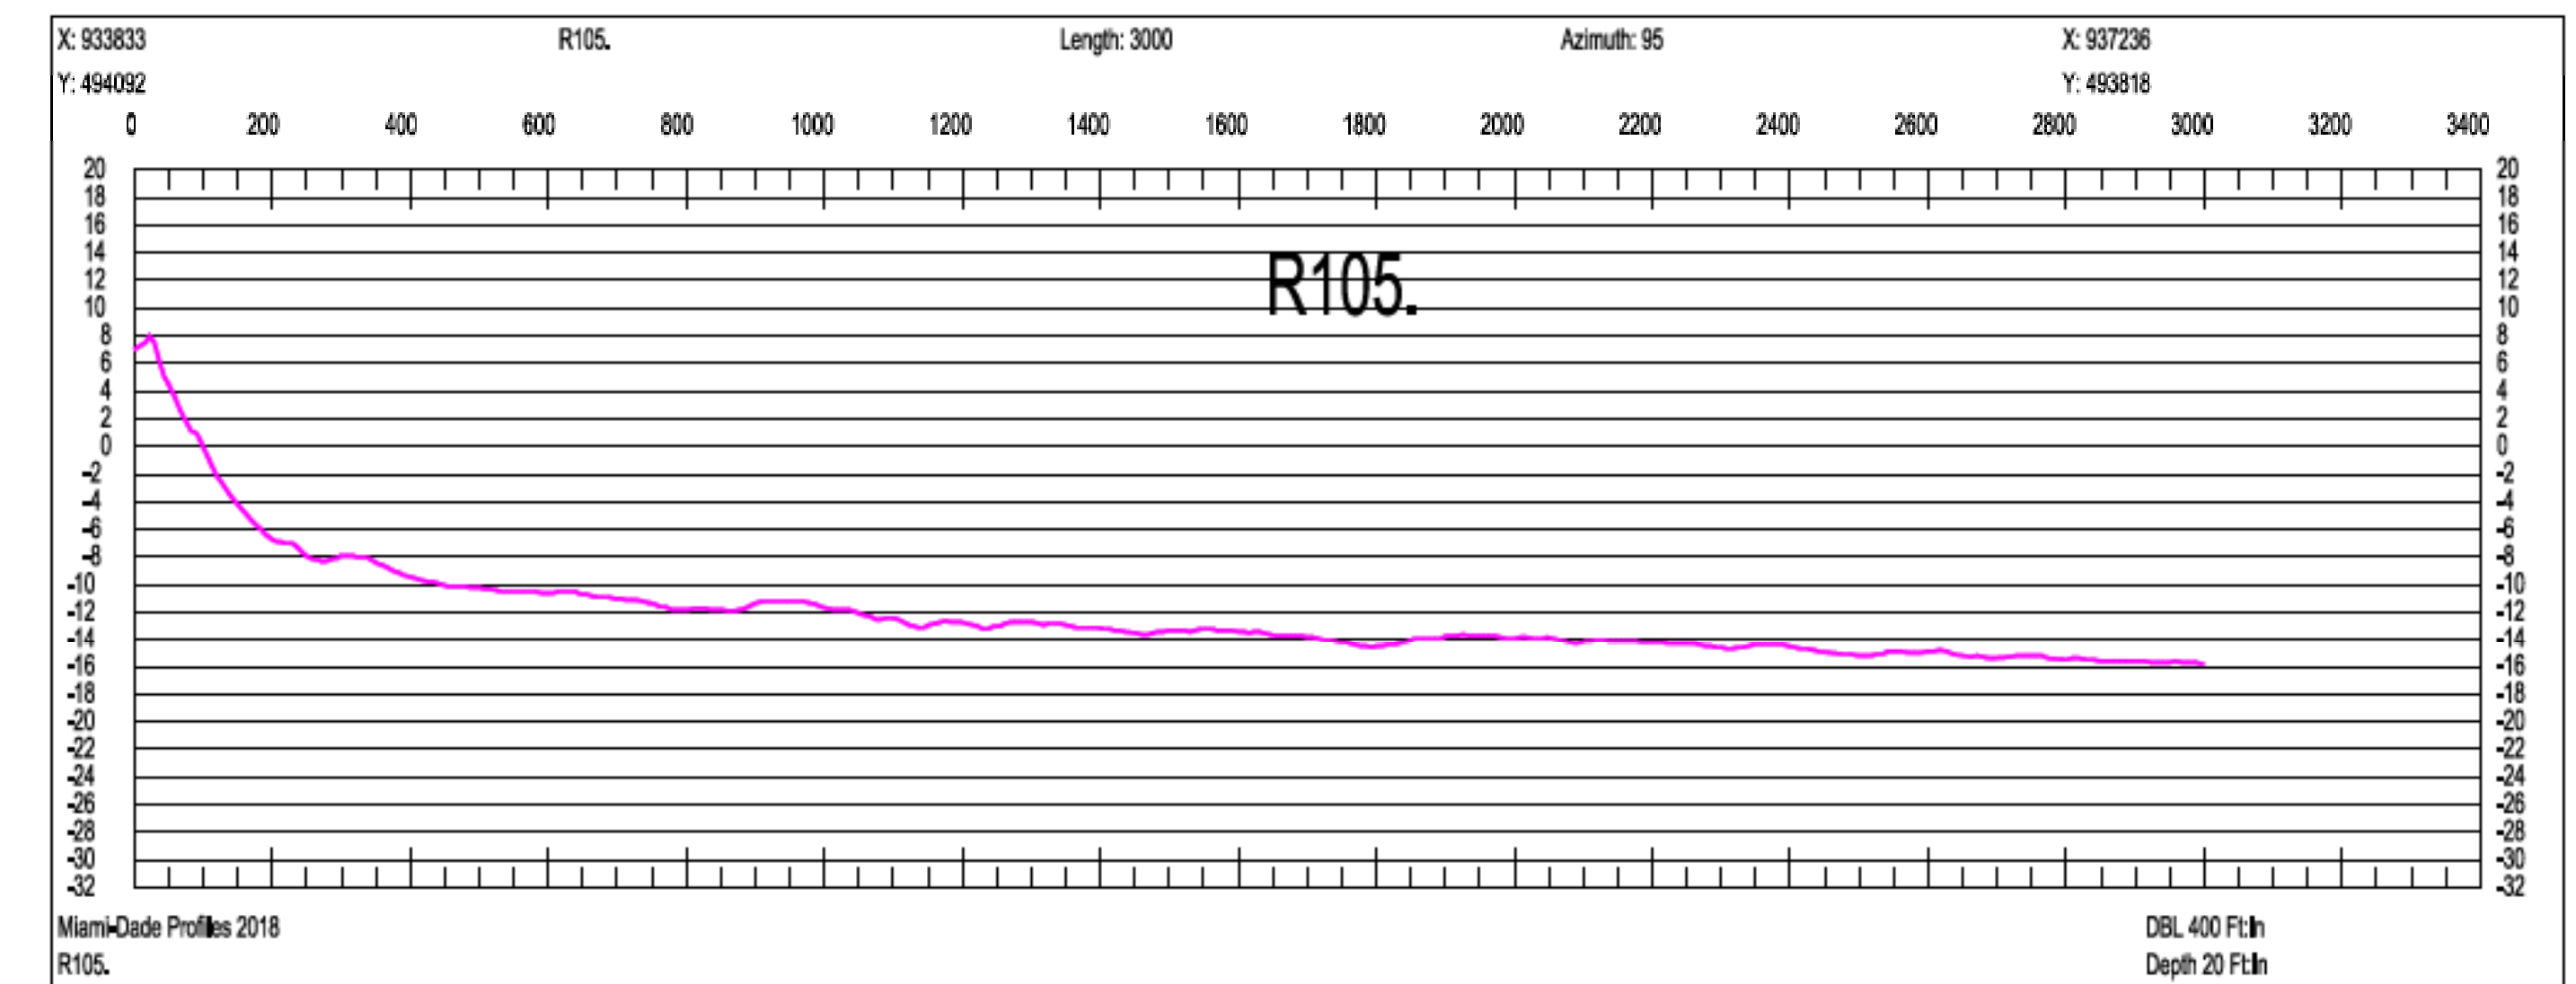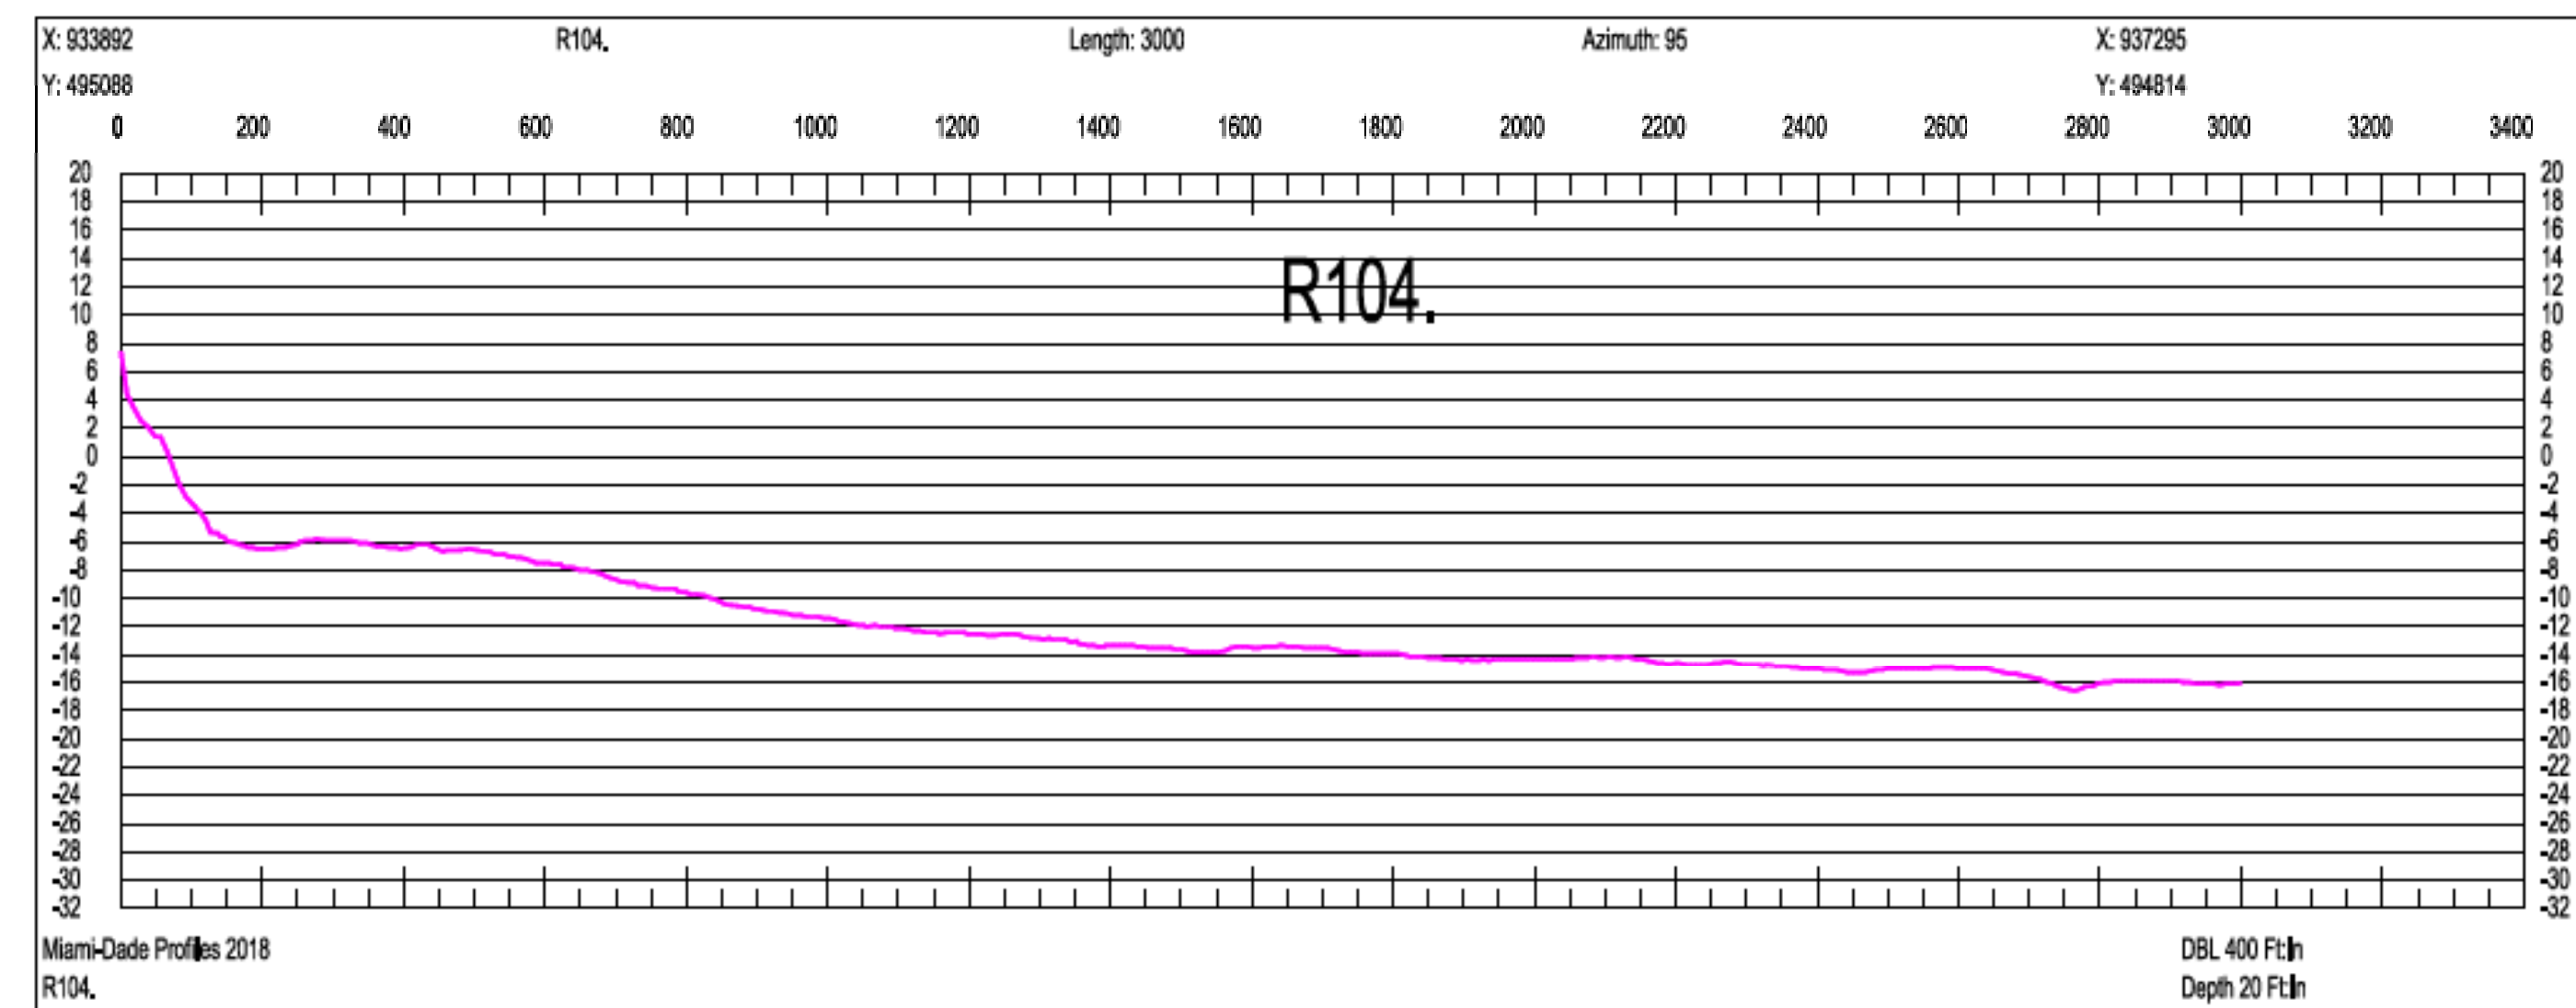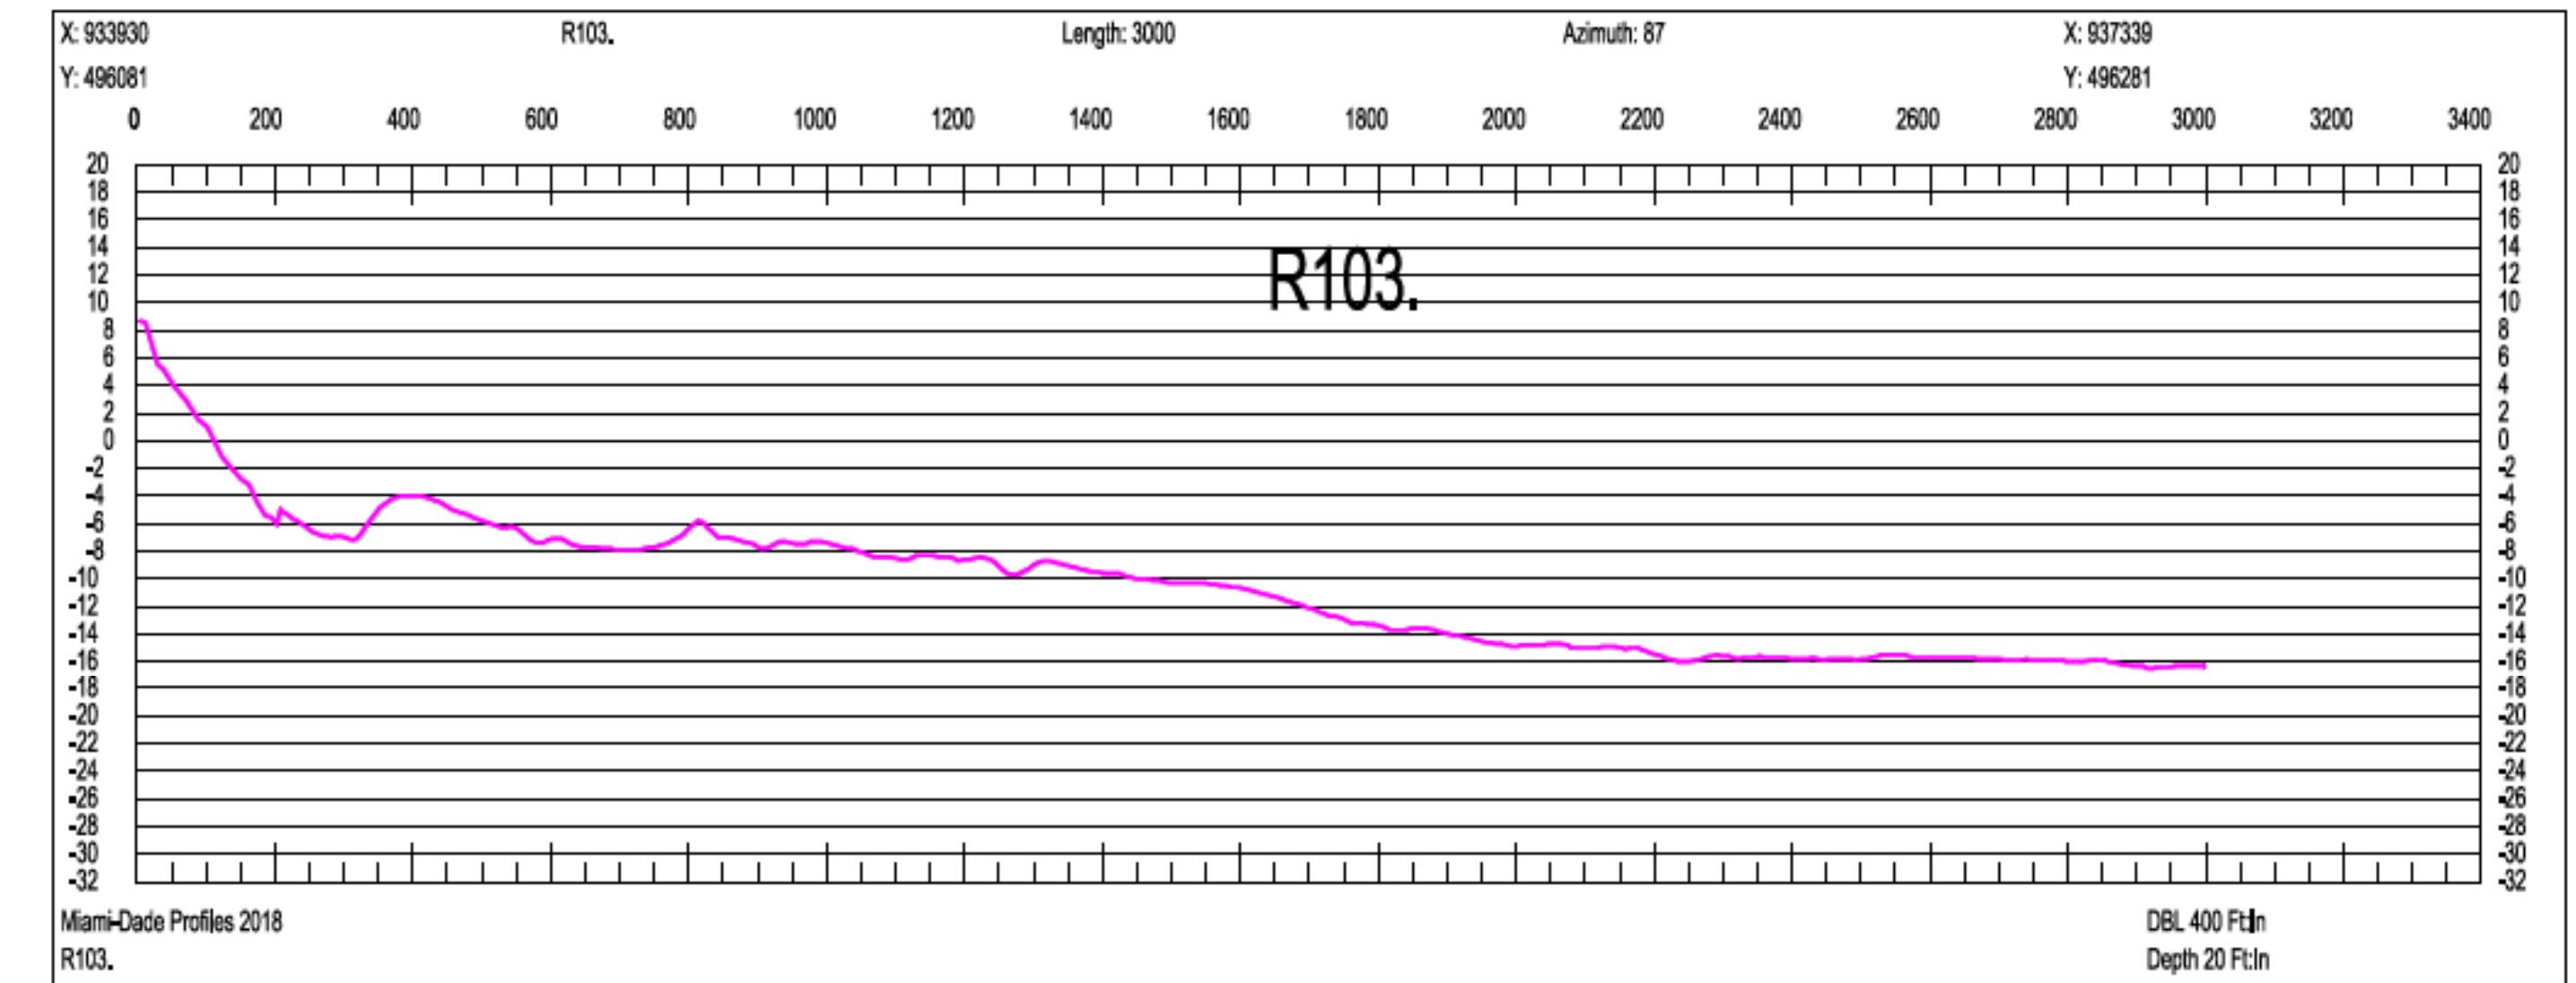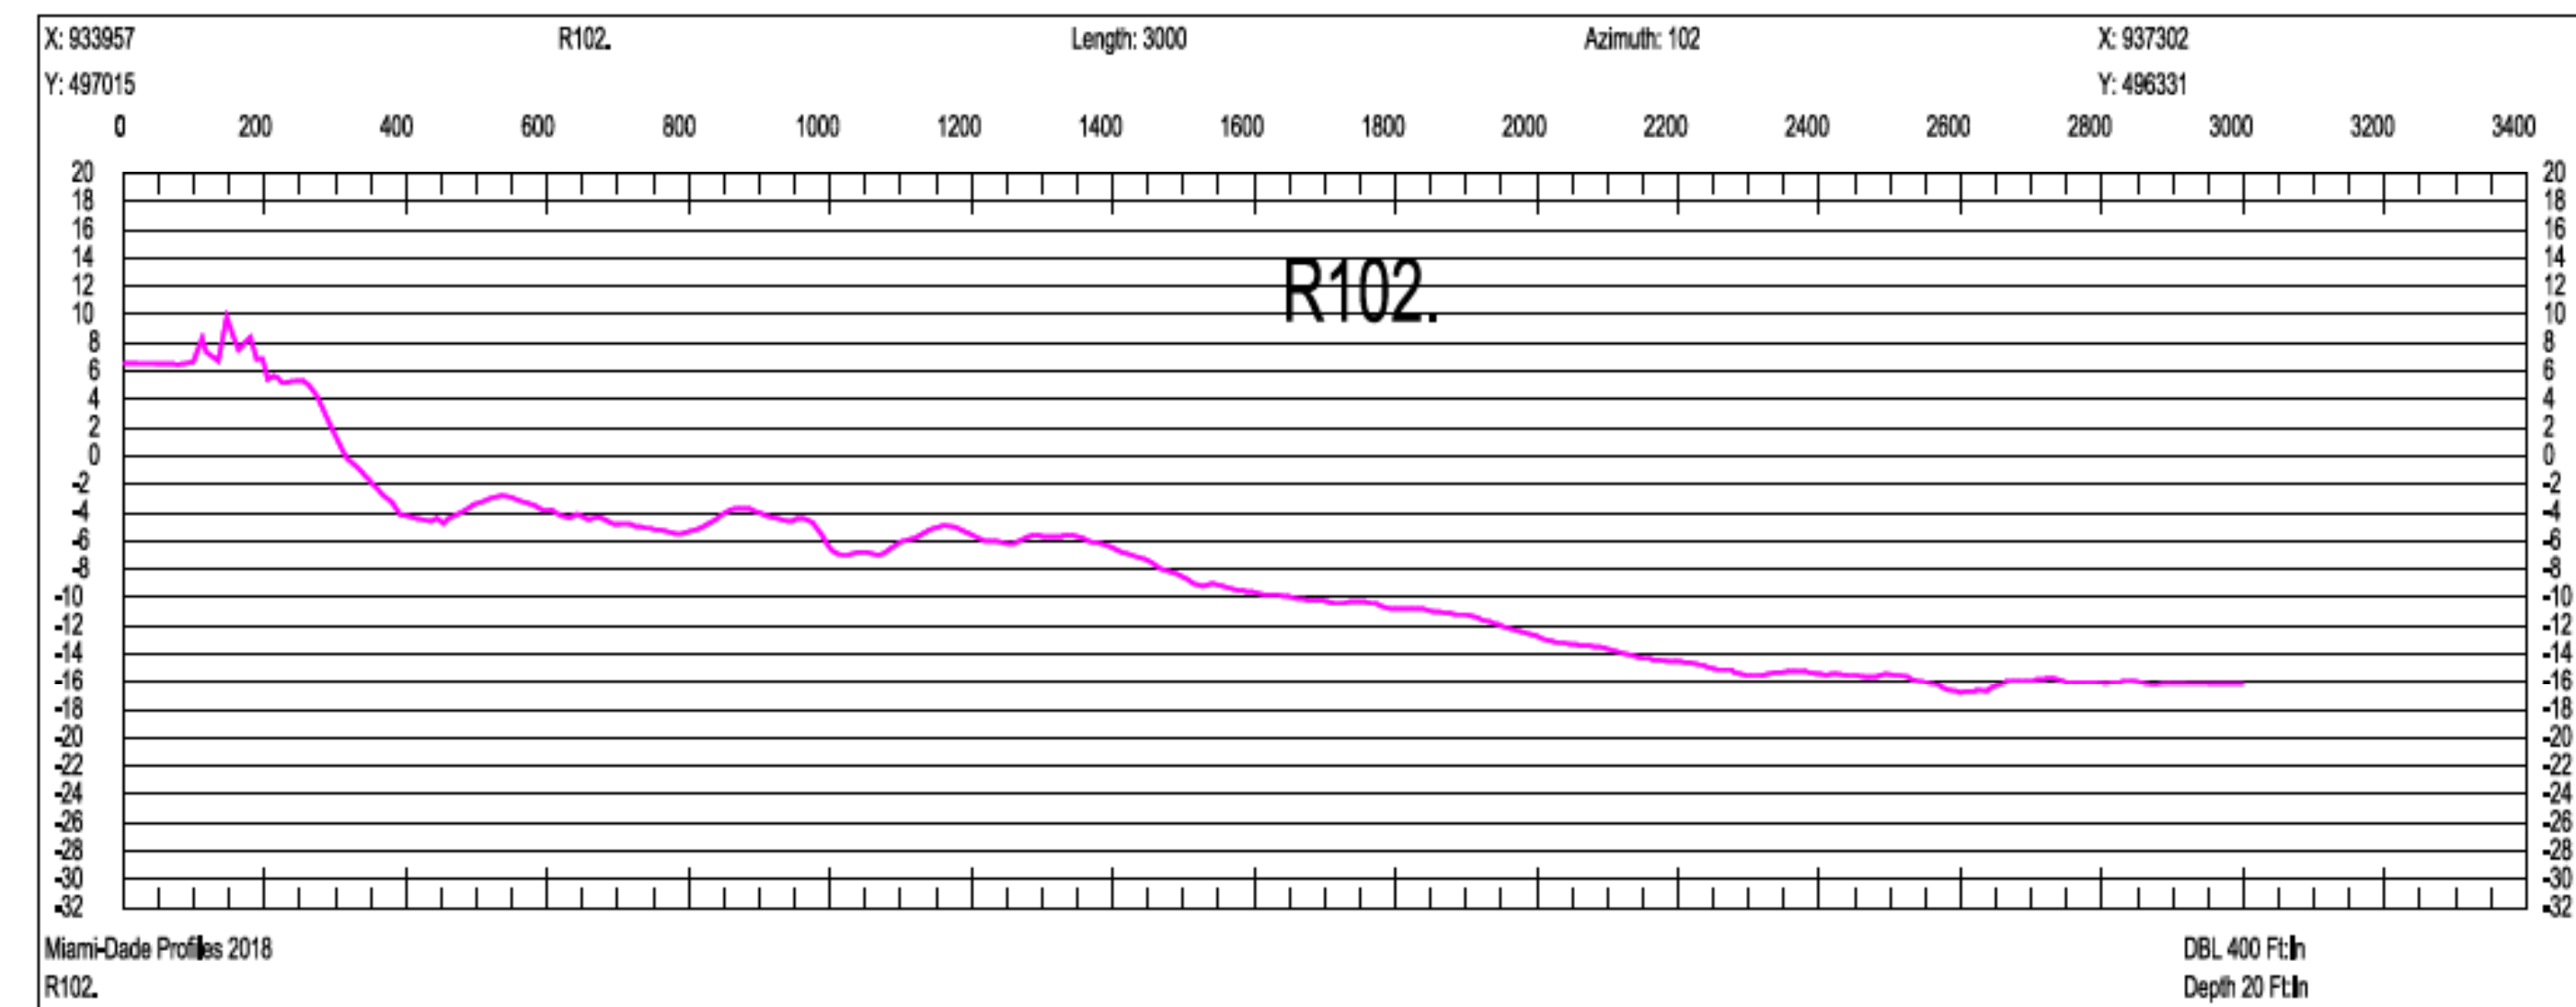

SCALE ONLY CORRECT ON A 24"x36" SHEET

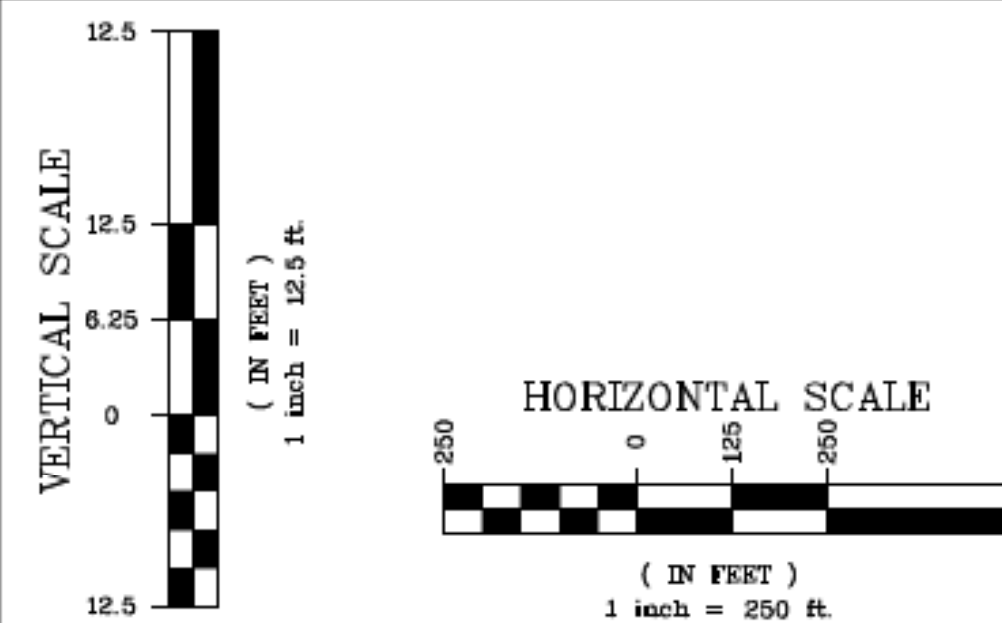

Olin Hydrographic Solutions, inc.
 2900 Calusa St, Miami, Florida, 33133
 16334 Port Dickenson, Jupiter, Florida, 33468
 Consulting Engineering, Surveying & Mapping, and Environmental Services
 Phone: (305) 619-2800 Fax: (305) 860-4411 LB # 7999 CA # 26050

PROJECT 2018 MIAMI-DADE COUNTY
 ANNUAL MONITORING PROJECT



SURVEY TITLE TOPOGRAPHIC AND HYDROGRAPHIC SURVEYS

PROJECT INFORMATION

OHS JOB NO: 18-017

RELEASE DATE: APRIL 19, 2019

DRAWN BY: JE





APPROVED BY: TM

SHEET


CROSS SECTIONS

PAGE

71

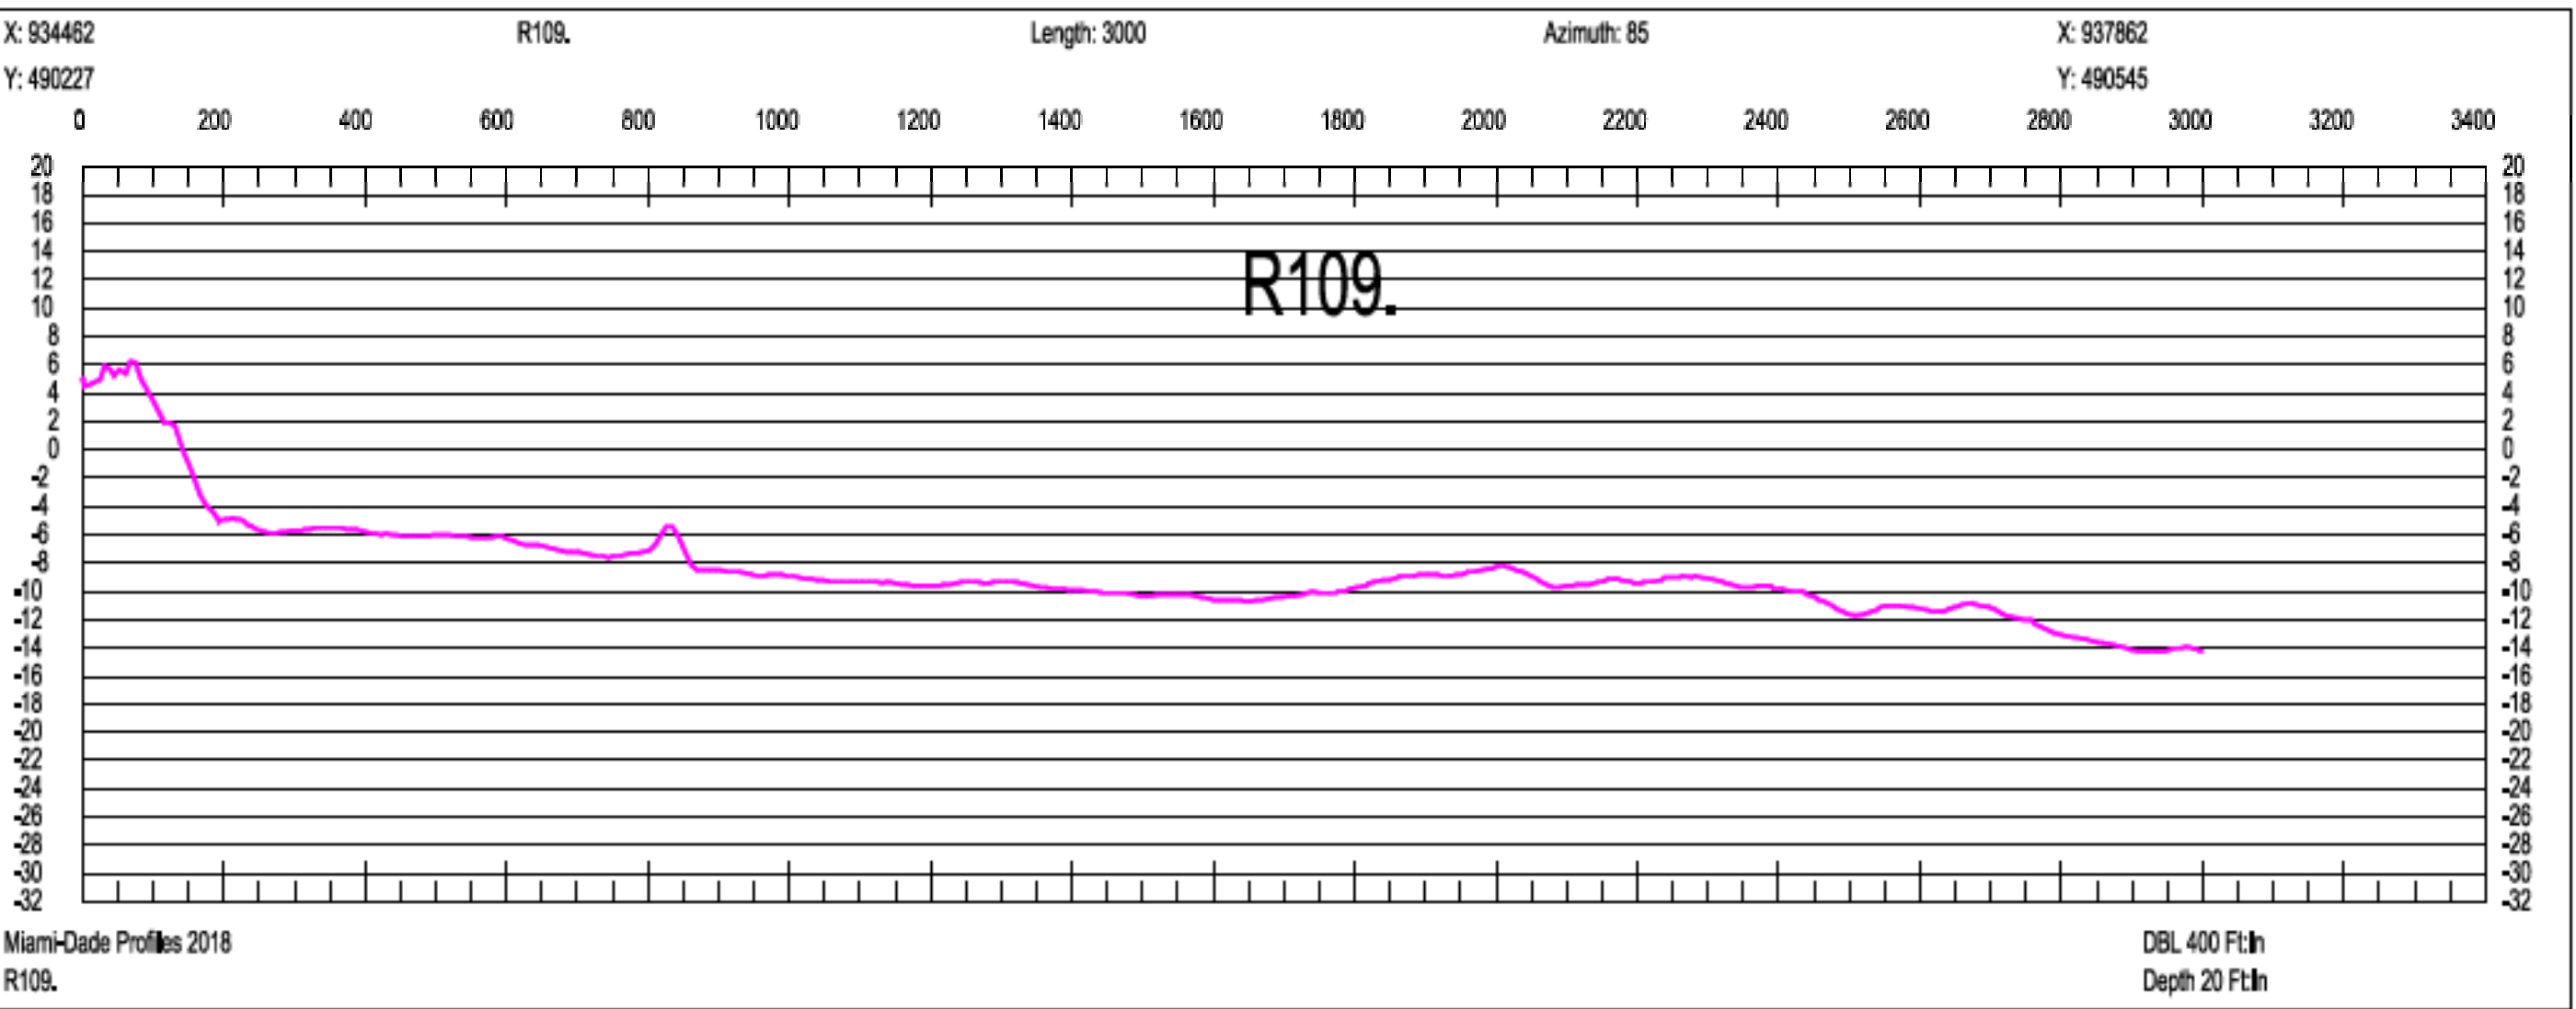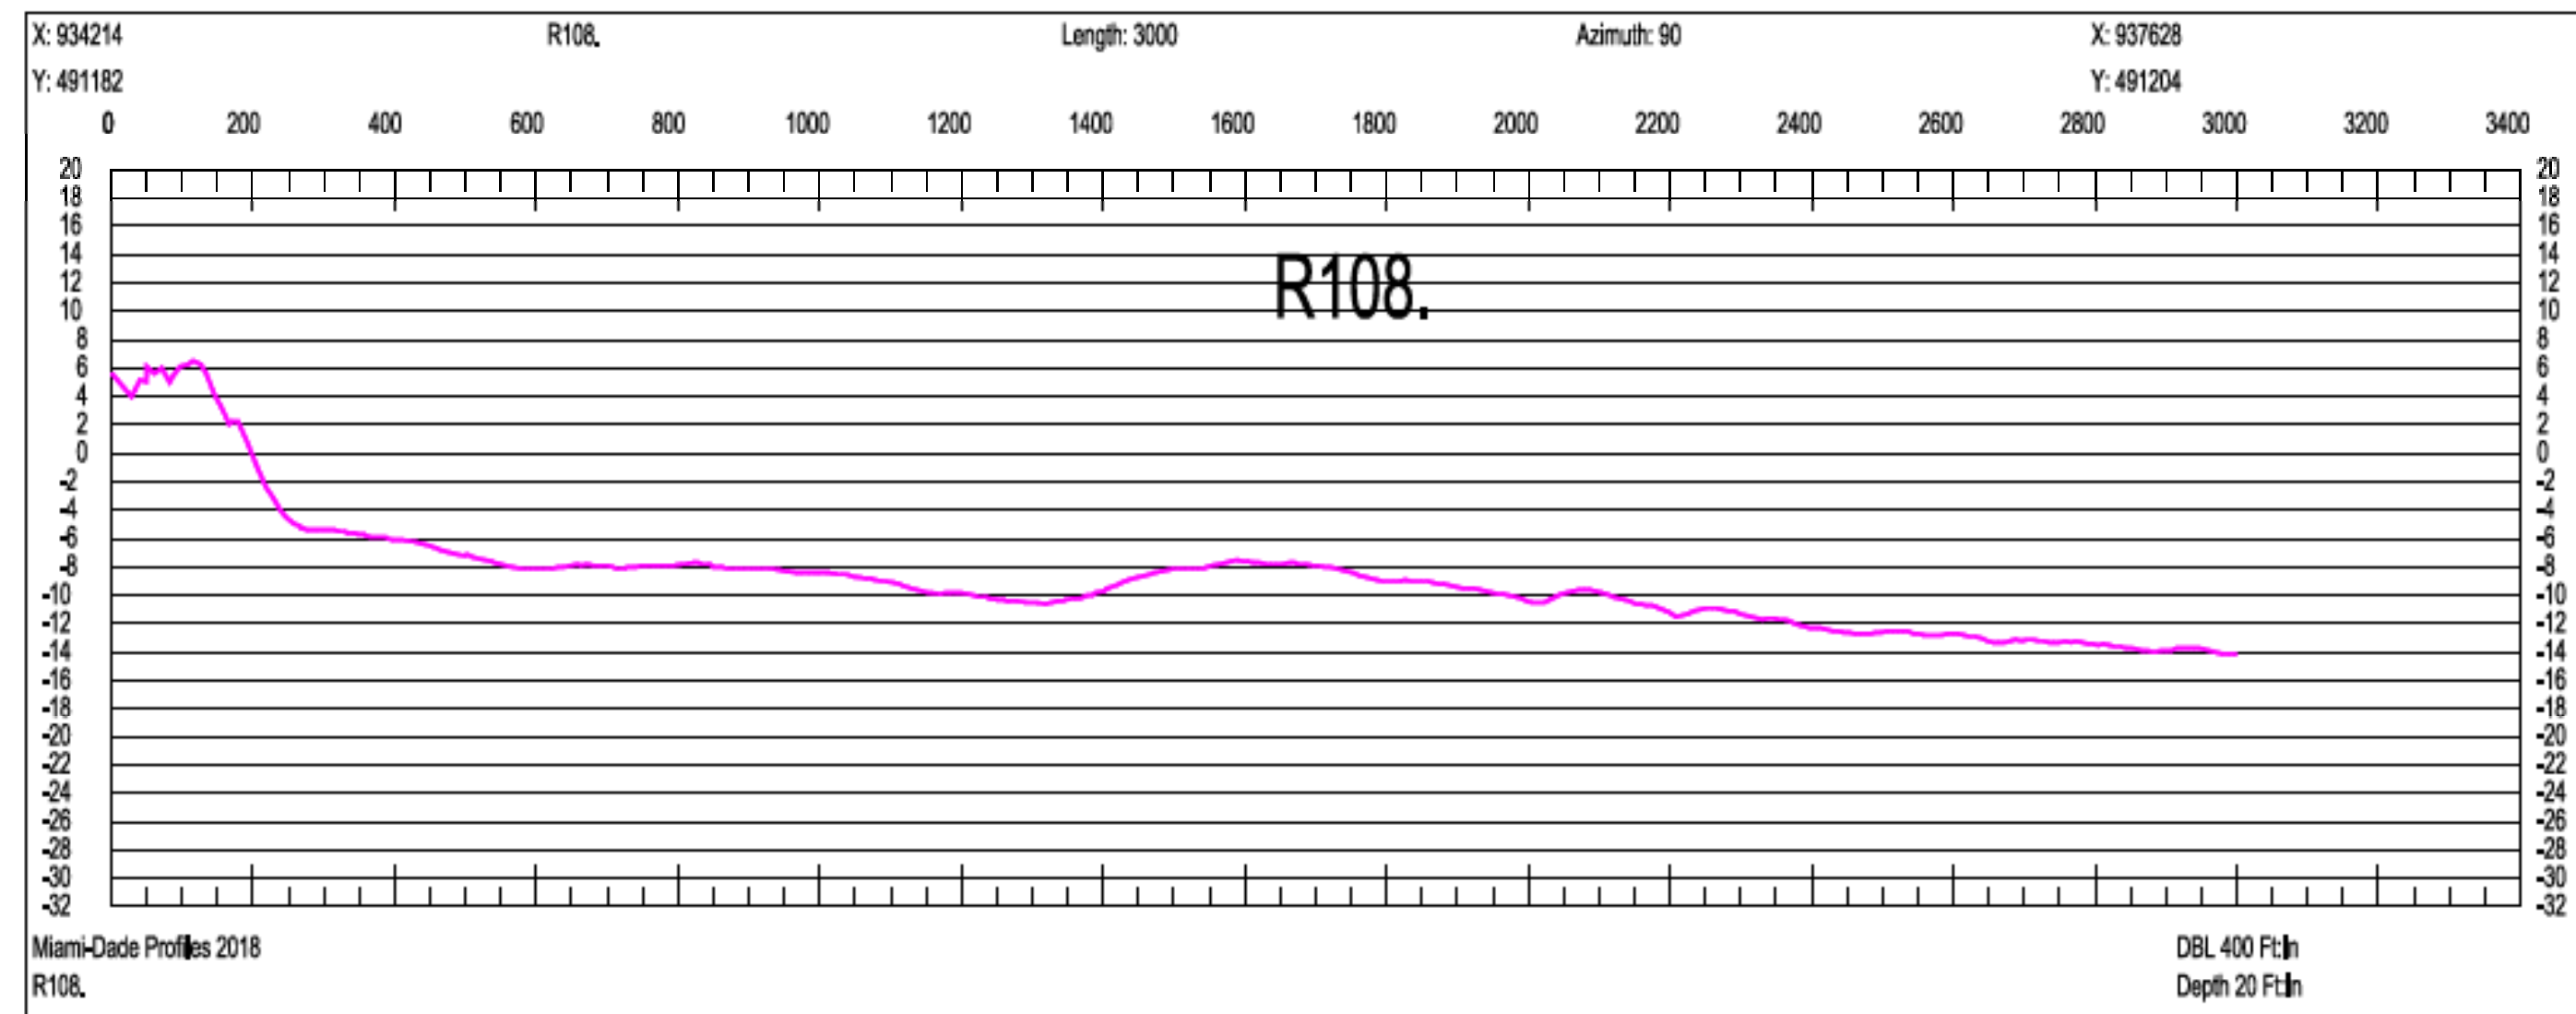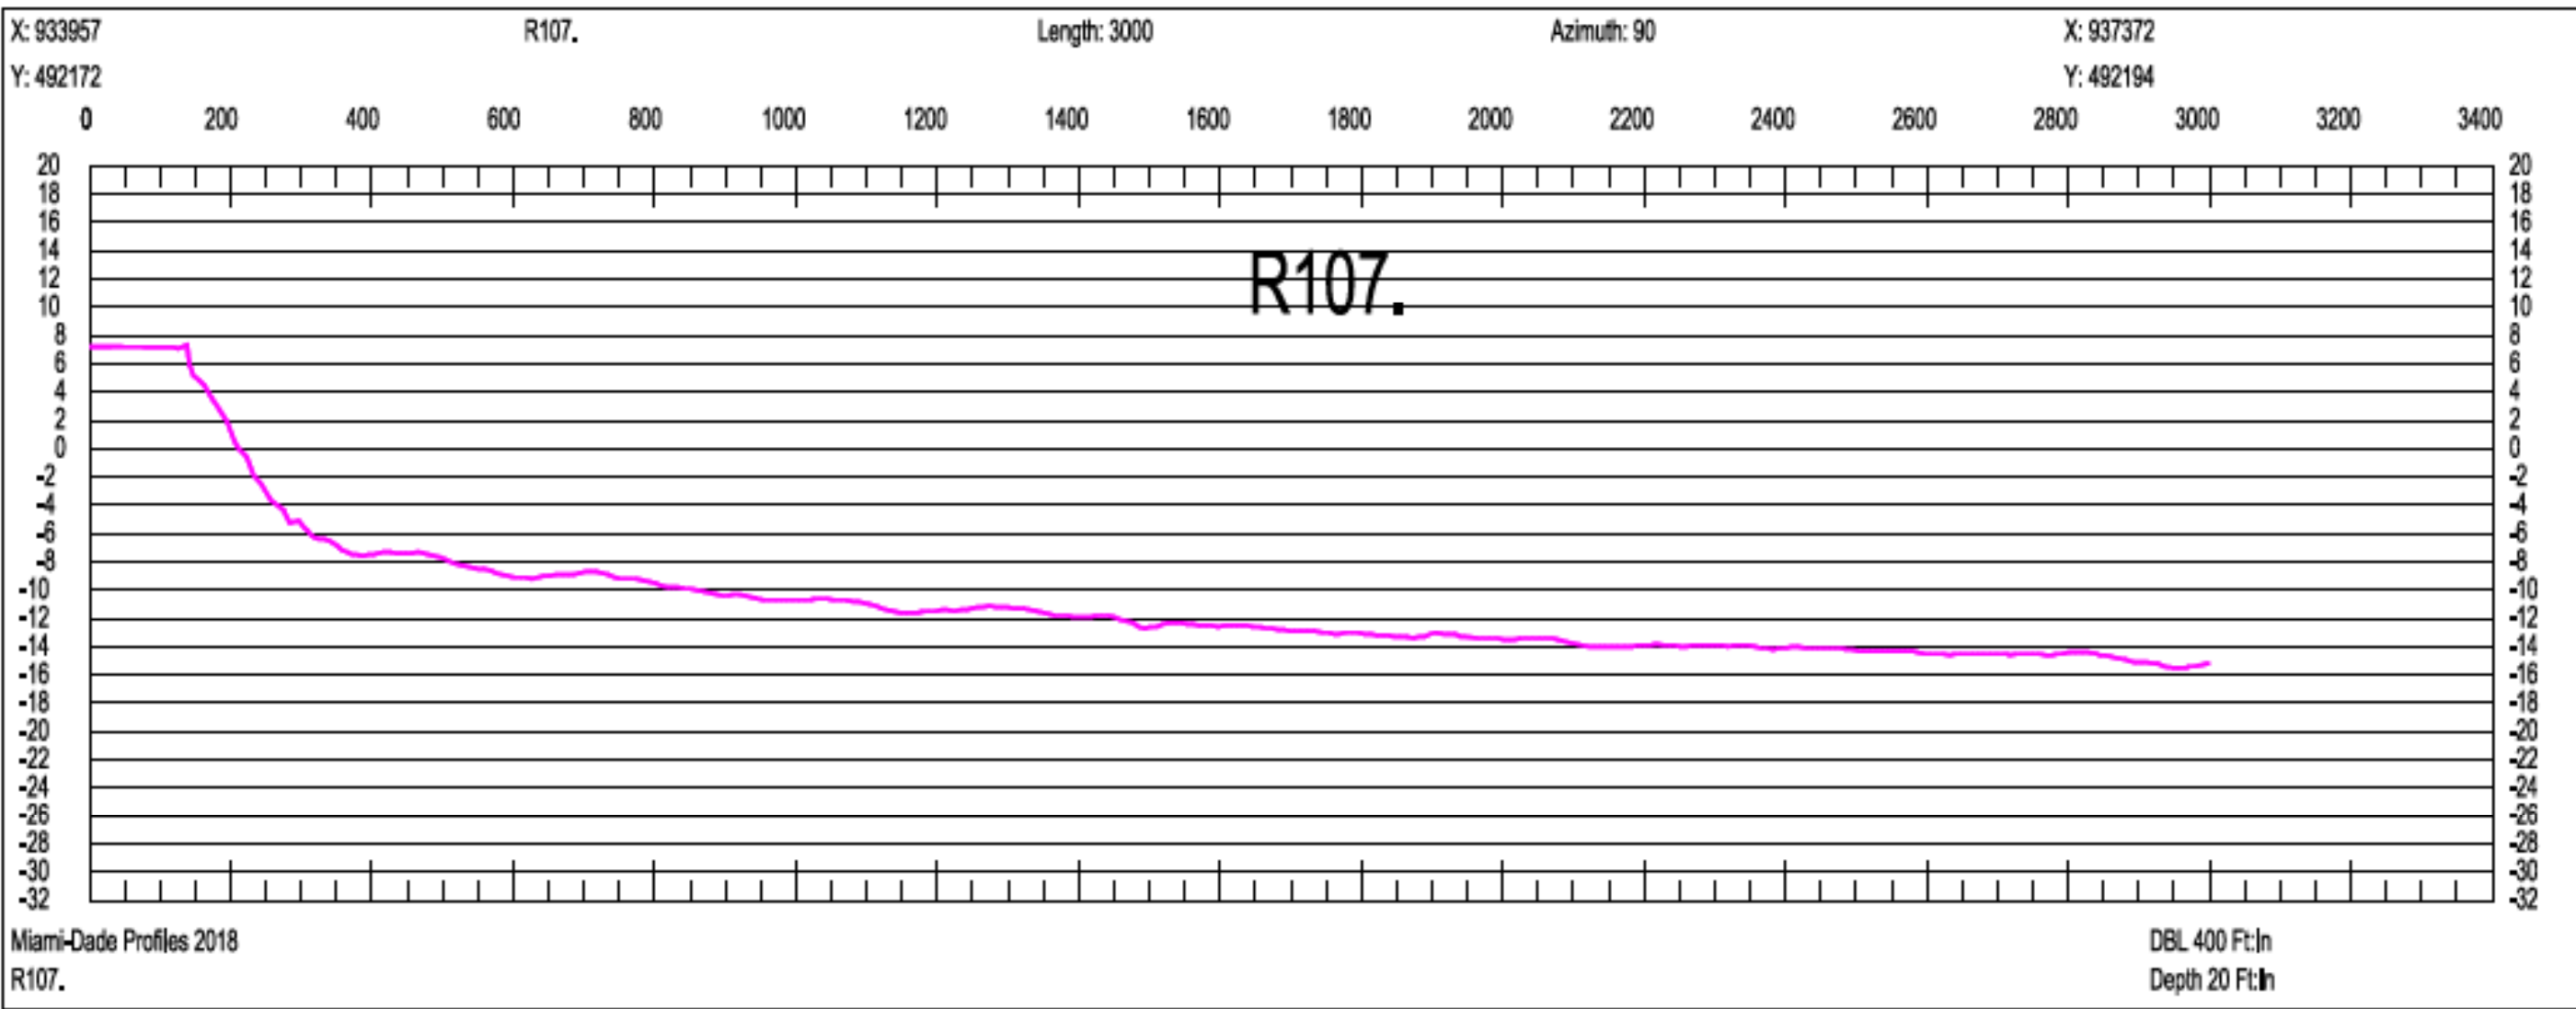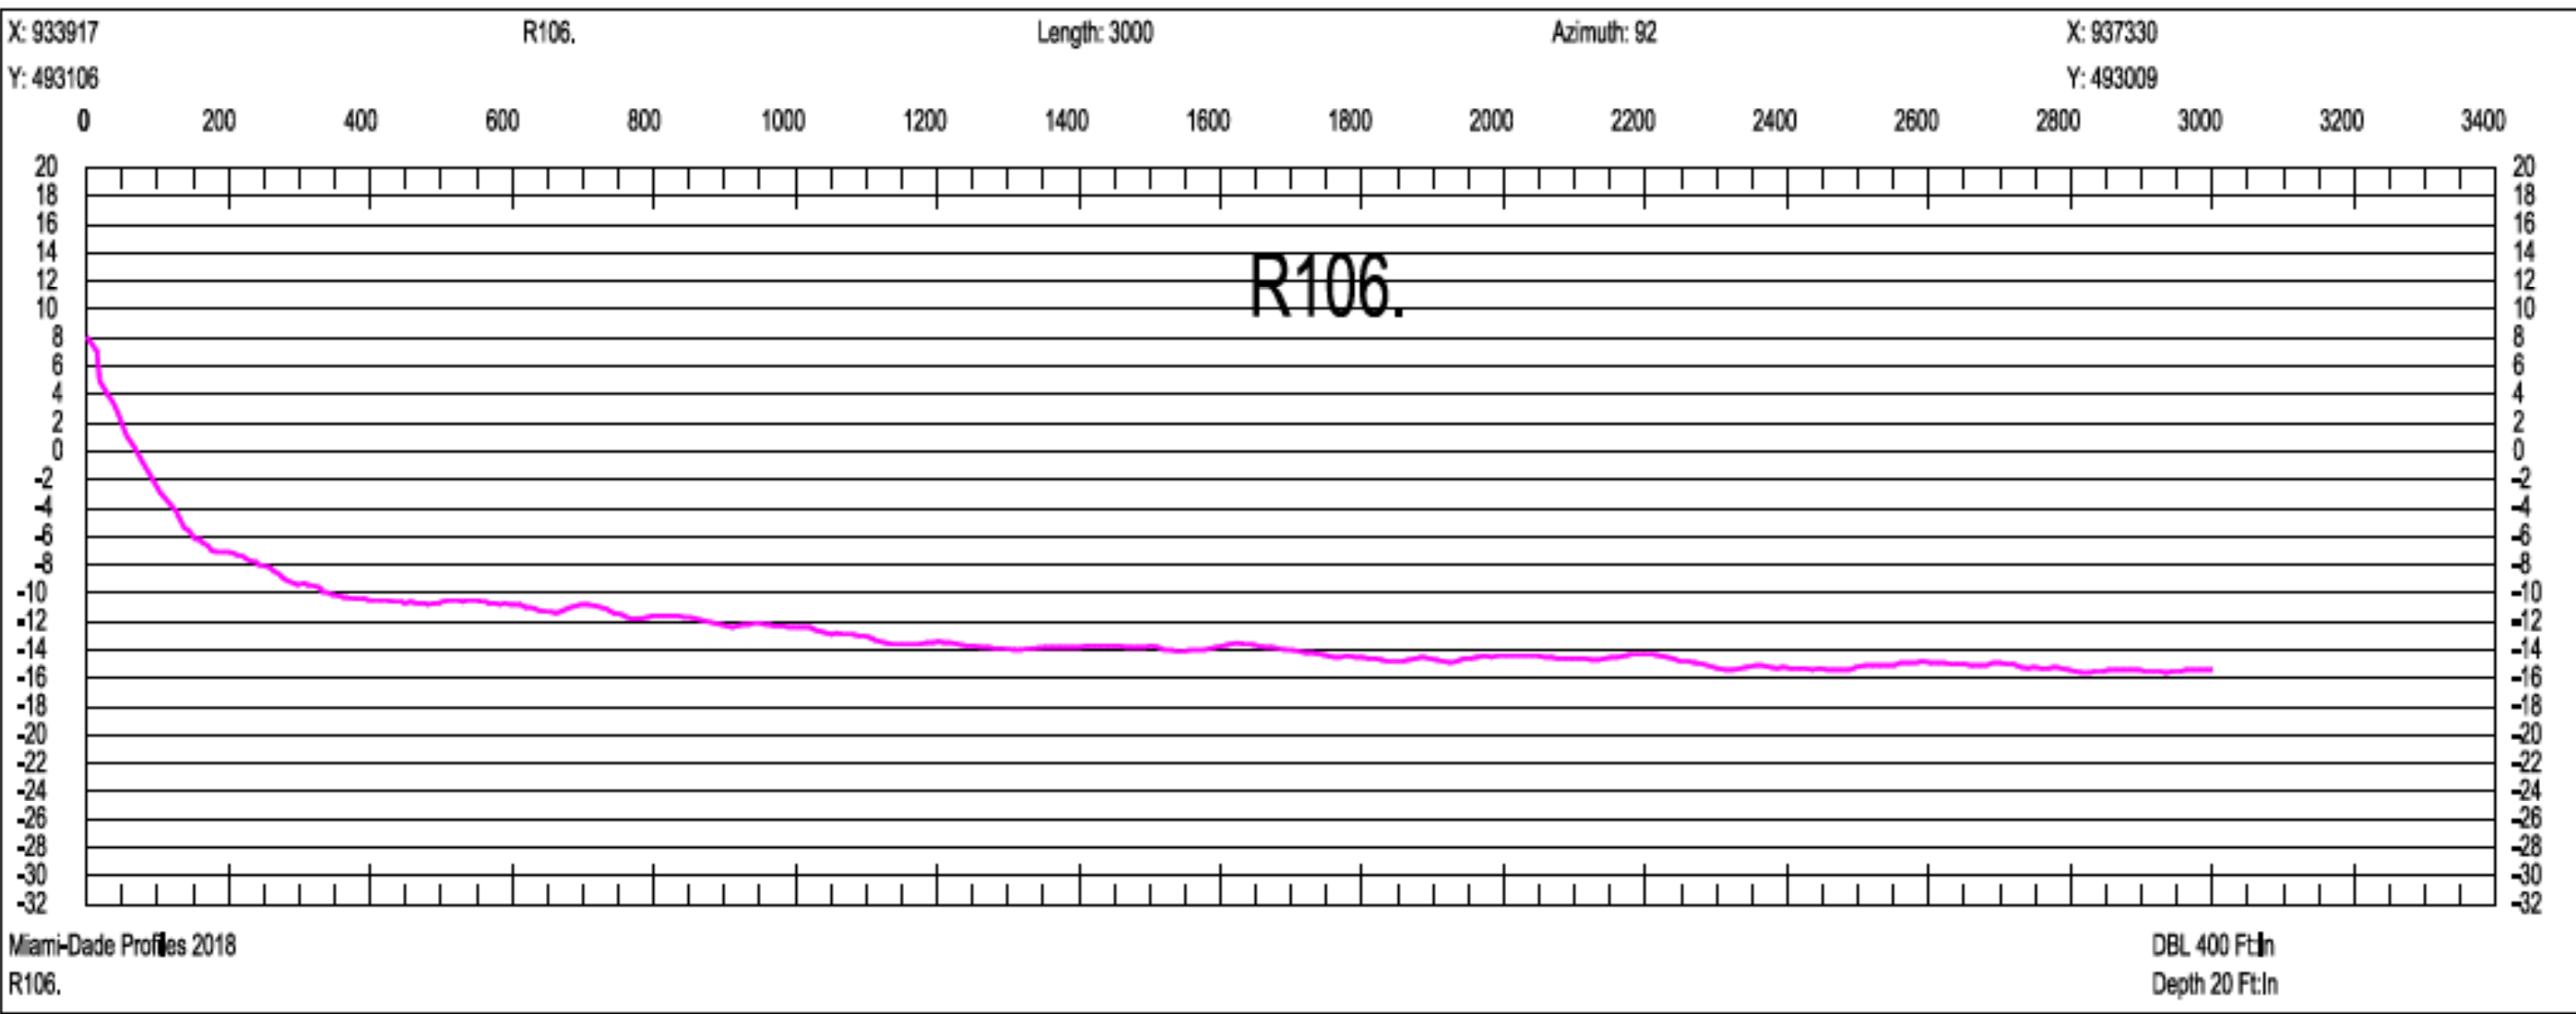

SCALE ONLY CORRECT ON A 24"x36" SHEET

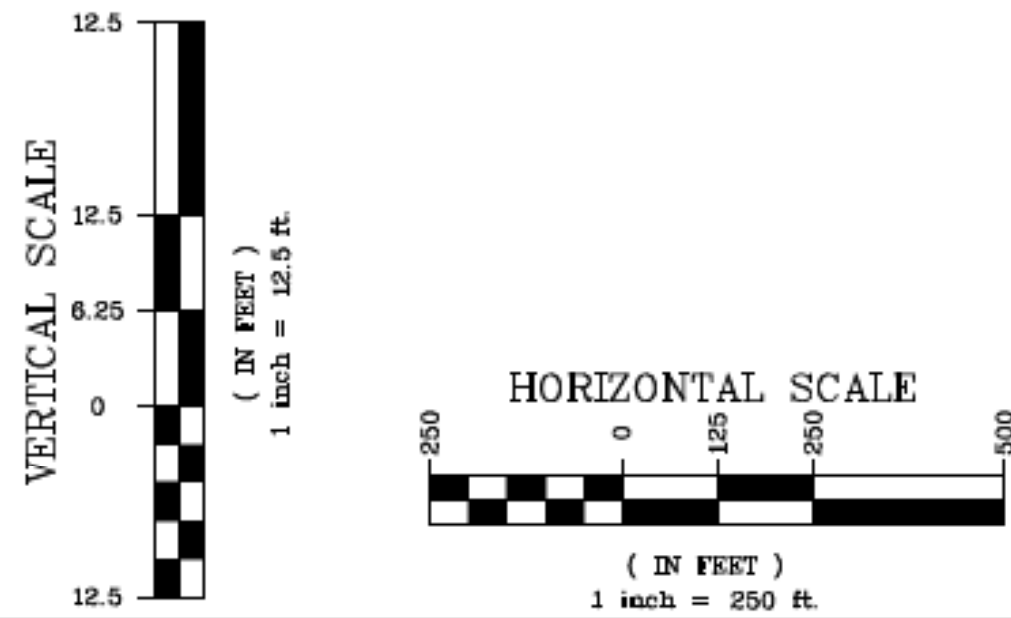

Olin Hydrographic Solutions, inc.
2900 Calusa St, Miami, Florida, 33133
16334 Port Dickenson, Jupiter, Florida, 33468
Consulting Engineering, Surveying & Mapping, and Environmental Services
Phone: (305) 619-2800 Fax: (305) 860-4411 LB # 7999 CA # 26050

PROJECT 2018 MIAMI-DADE COUNTY
ANNUAL MONITORING PROJECT



SURVEY TITLE TOPOGRAPHIC AND HYDROGRAPHIC SURVEYS

PROJECT INFORMATION

OHS JOB NO: 18-017

RELEASE DATE: APRIL 19, 2019





DRAWN BY: JE

APPROVED BY: TM


SHEET CROSS SECTIONS

PAGE

72

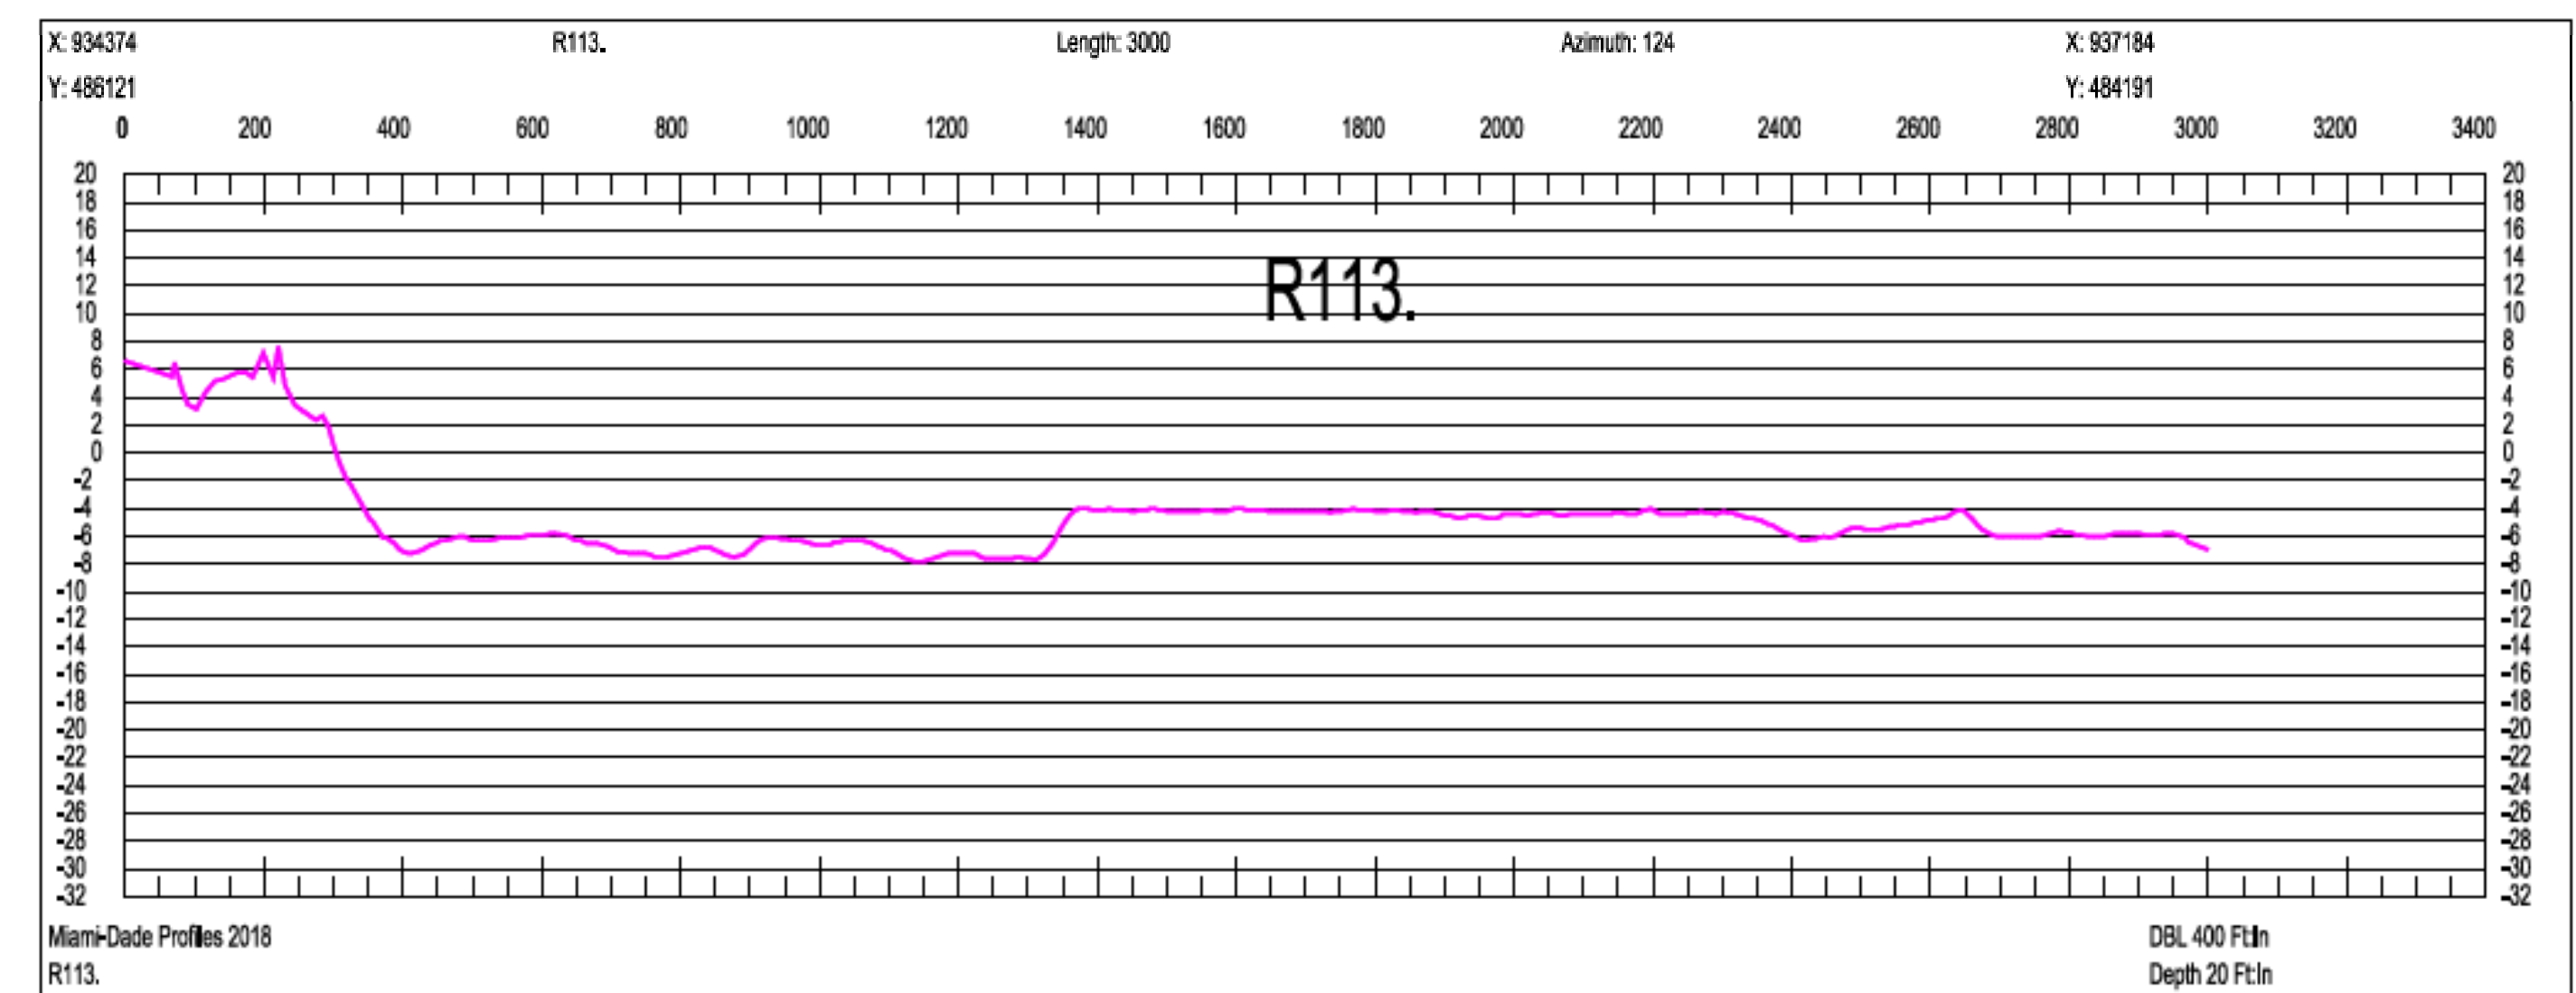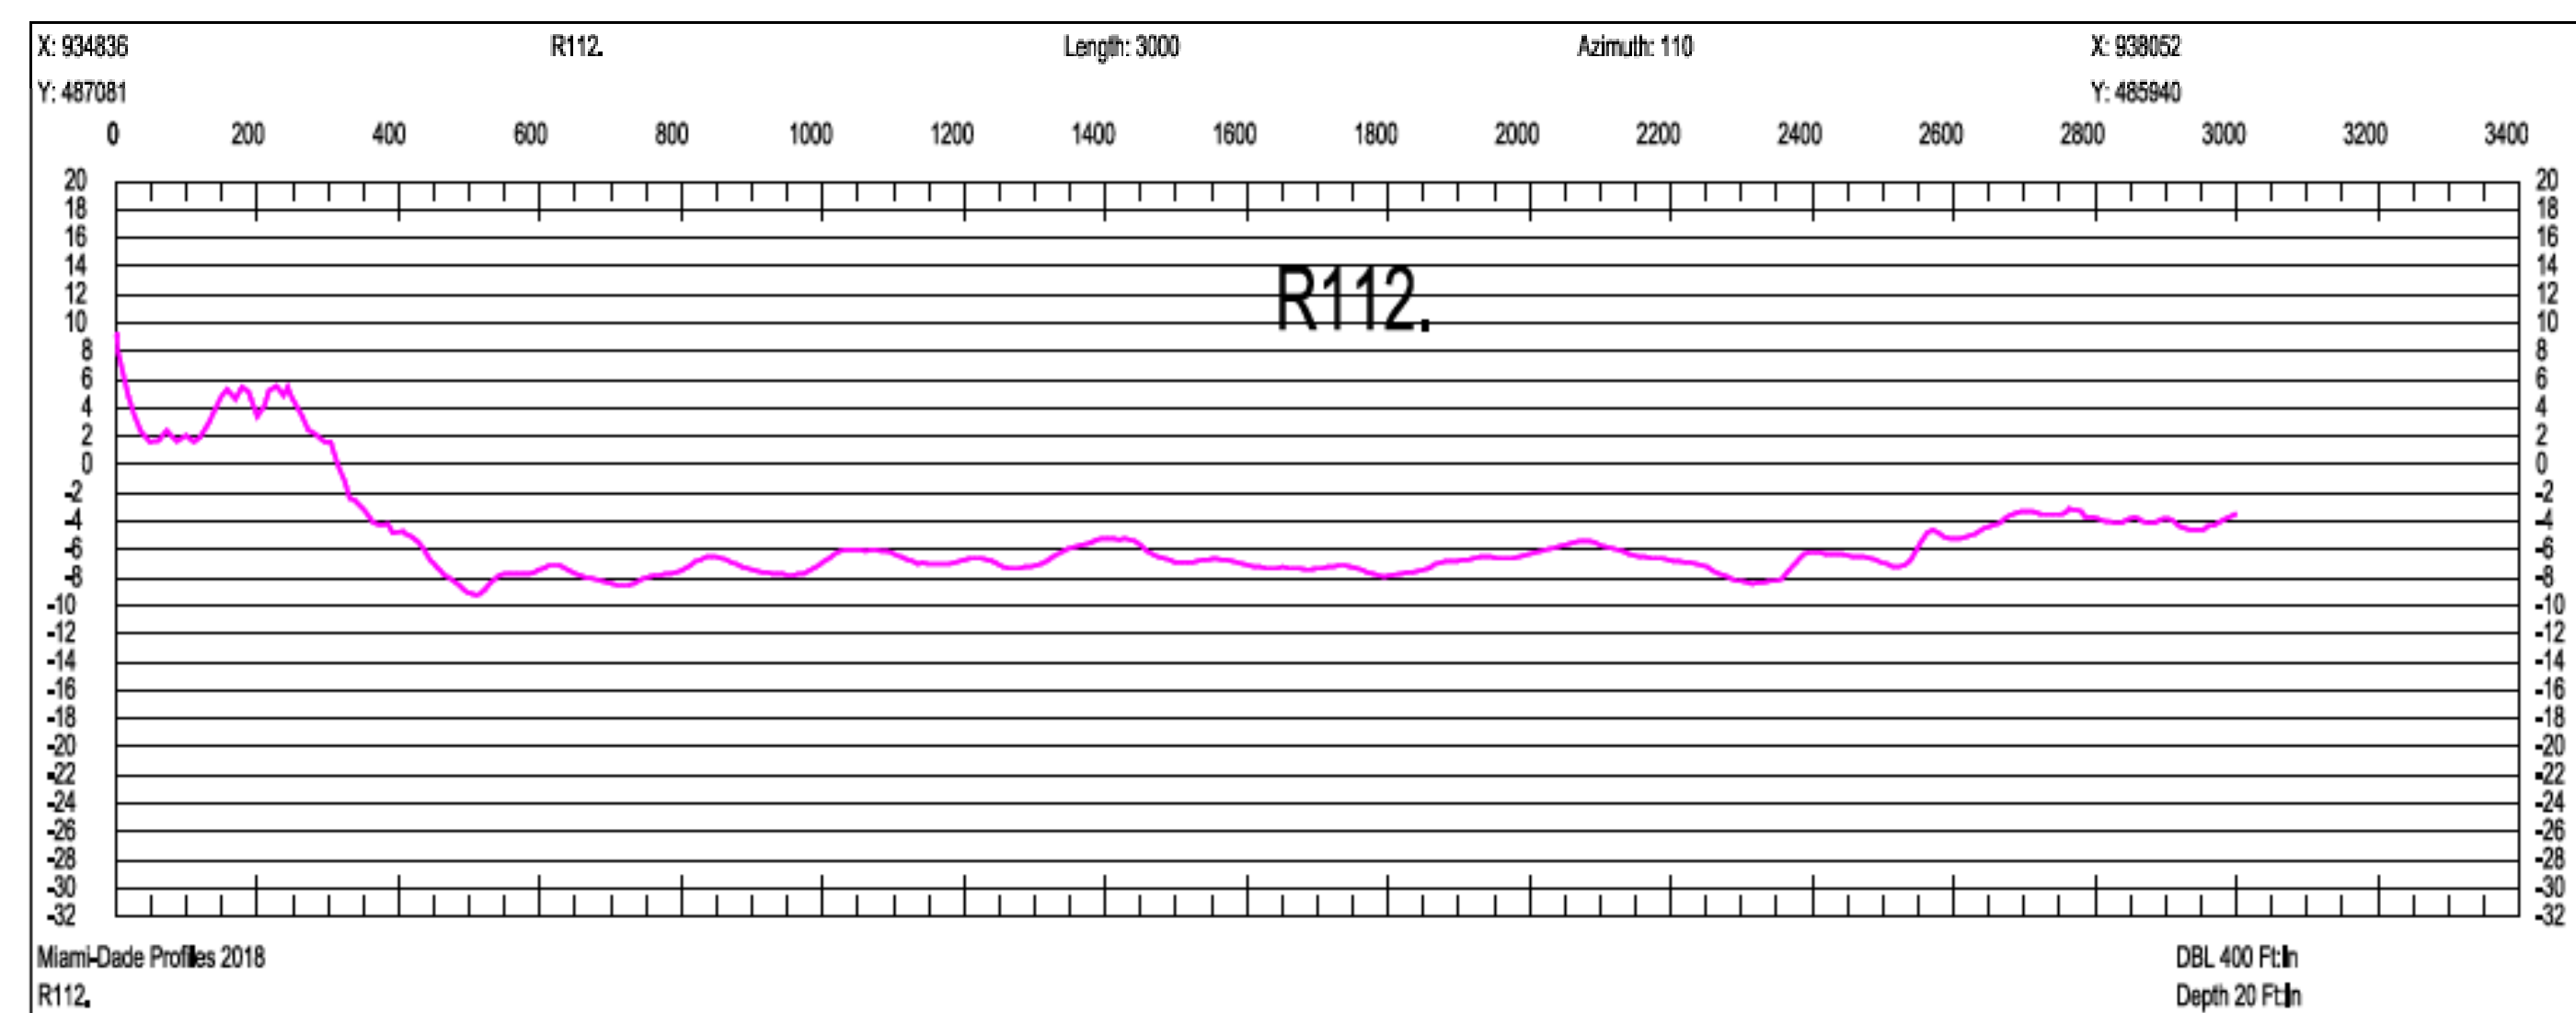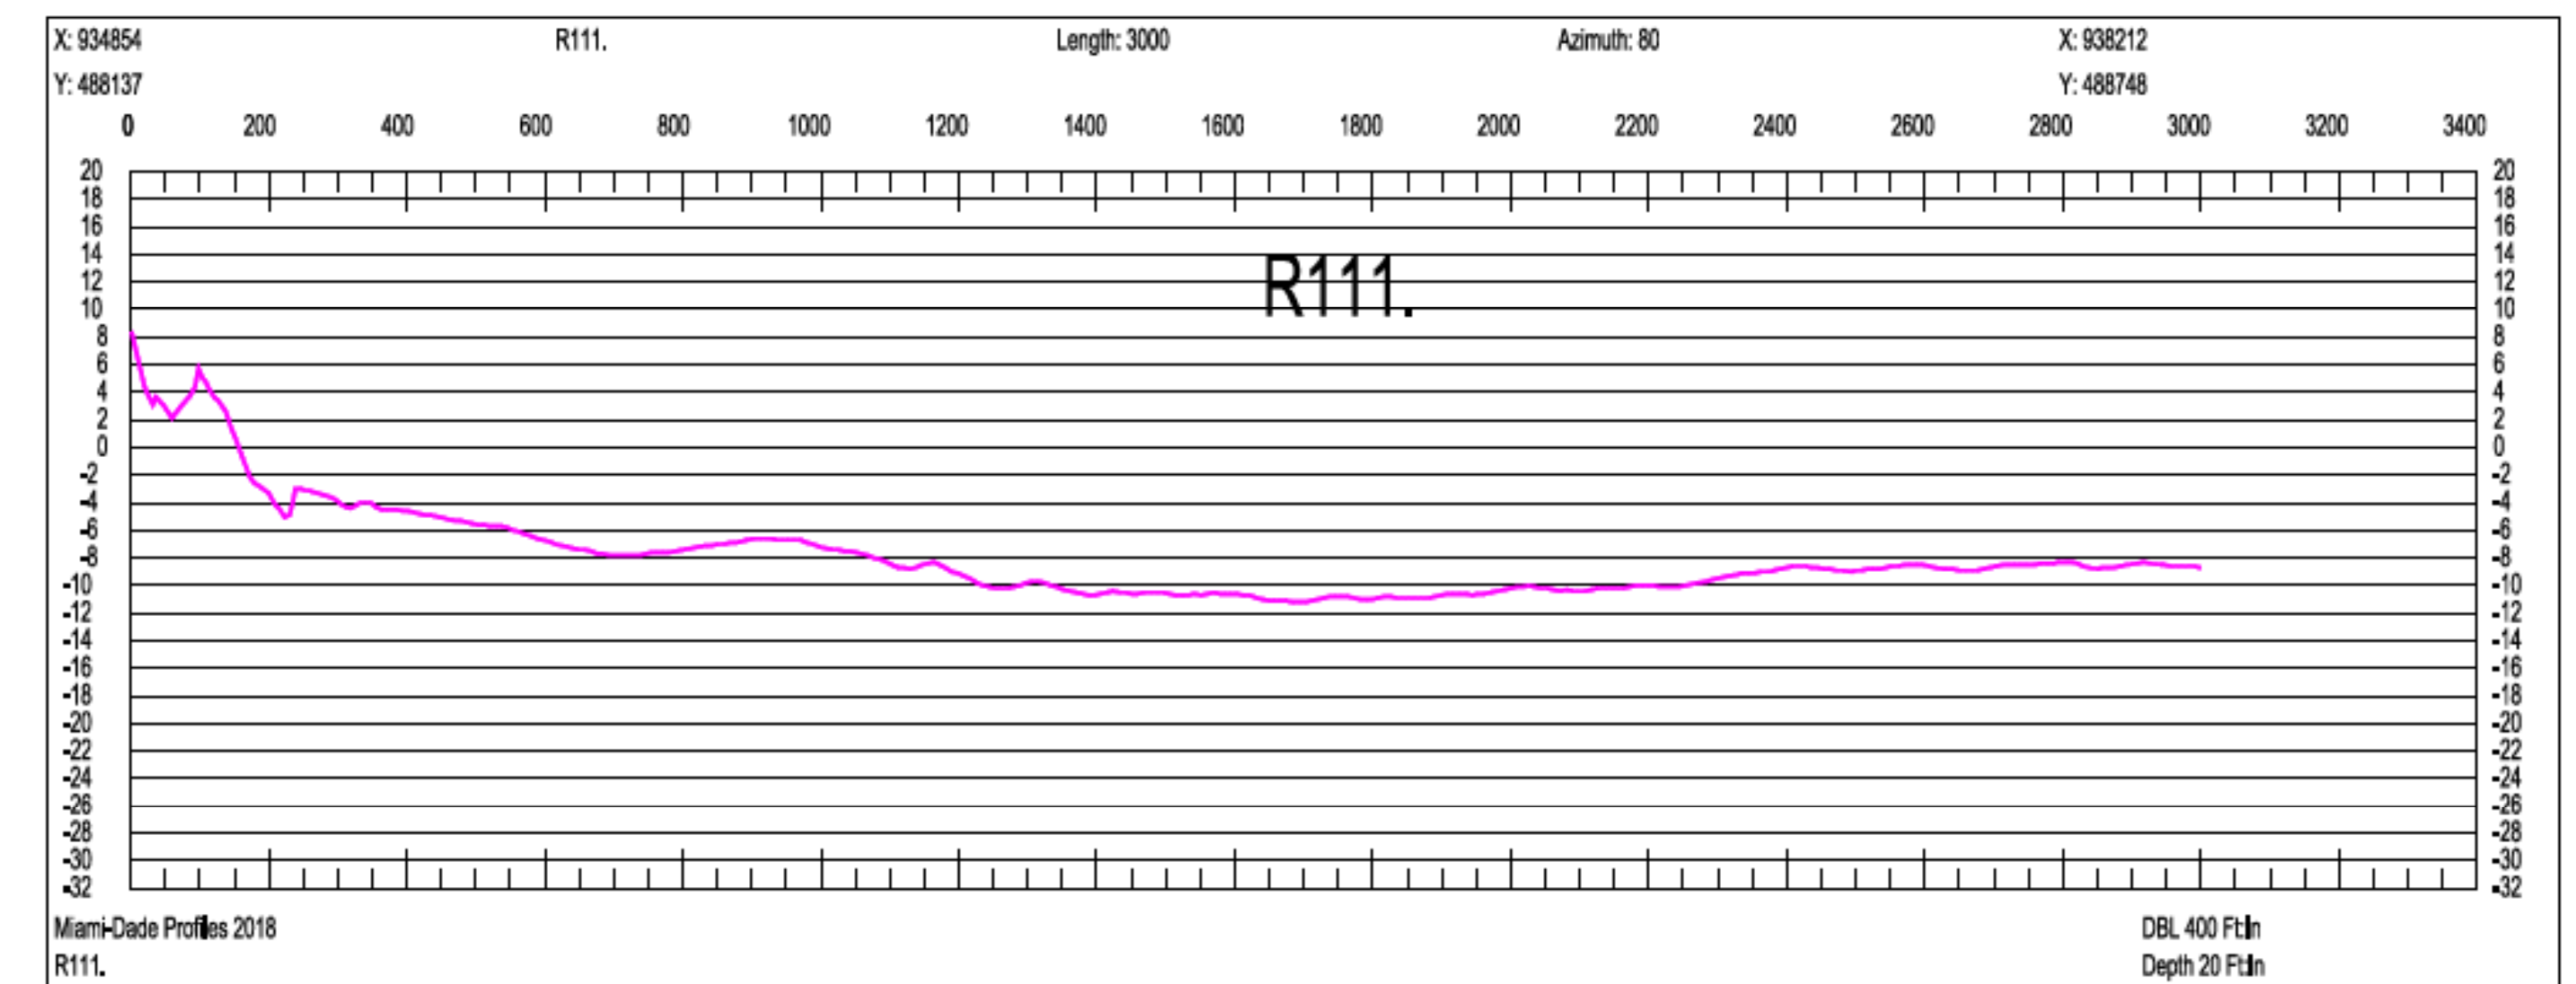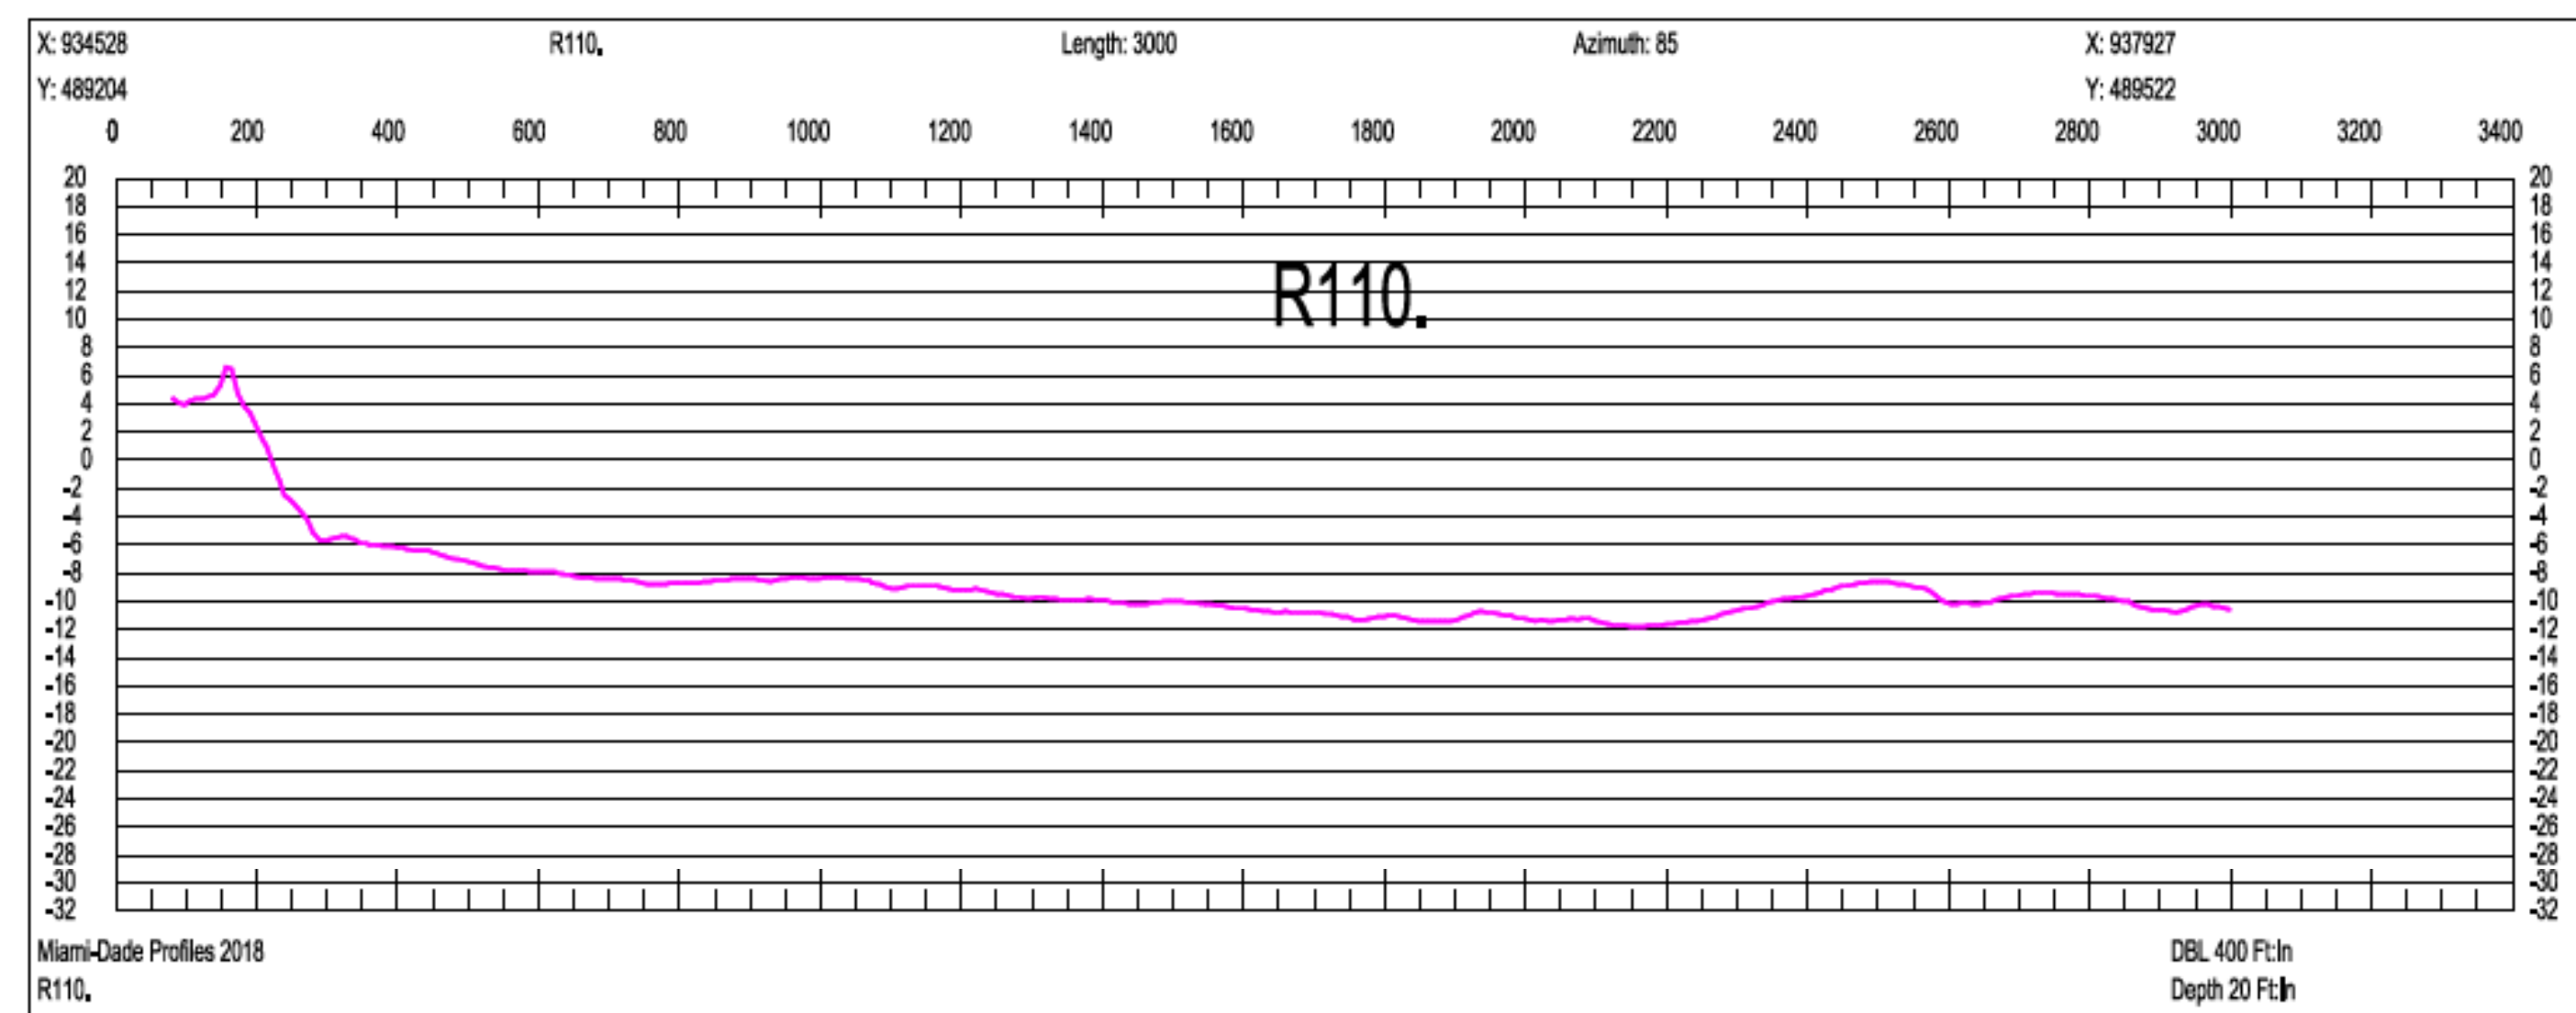

SCALE ONLY CORRECT ON A 24"x36" SHEET

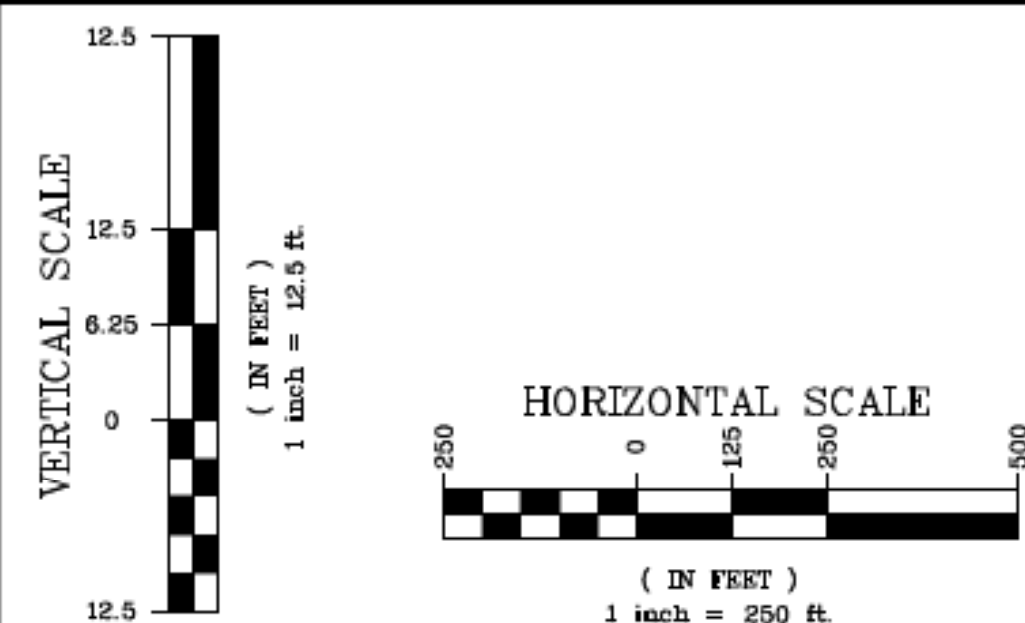

Olin Hydrographic Solutions, inc.
 2900 Calusa St, Miami, Florida, 33133
 16334 Port Dickenson, Jupiter, Florida, 33468
 Consulting Engineering, Surveying & Mapping, and Environmental Services
 Phone: (305) 619-2800 Fax: (305) 860-4411 LB # 7999 CA # 26050

PROJECT 2018 MIAMI-DADE COUNTY
 ANNUAL MONITORING PROJECT



SURVEY TITLE TOPOGRAPHIC AND HYDROGRAPHIC SURVEYS

PROJECT INFORMATION

OHS JOB NO: 18-017

RELEASE DATE: APRIL 19, 2019

DRAWN BY: JE

APPROVED BY: TM

SHEET

CROSS SECTIONS

PAGE

73