



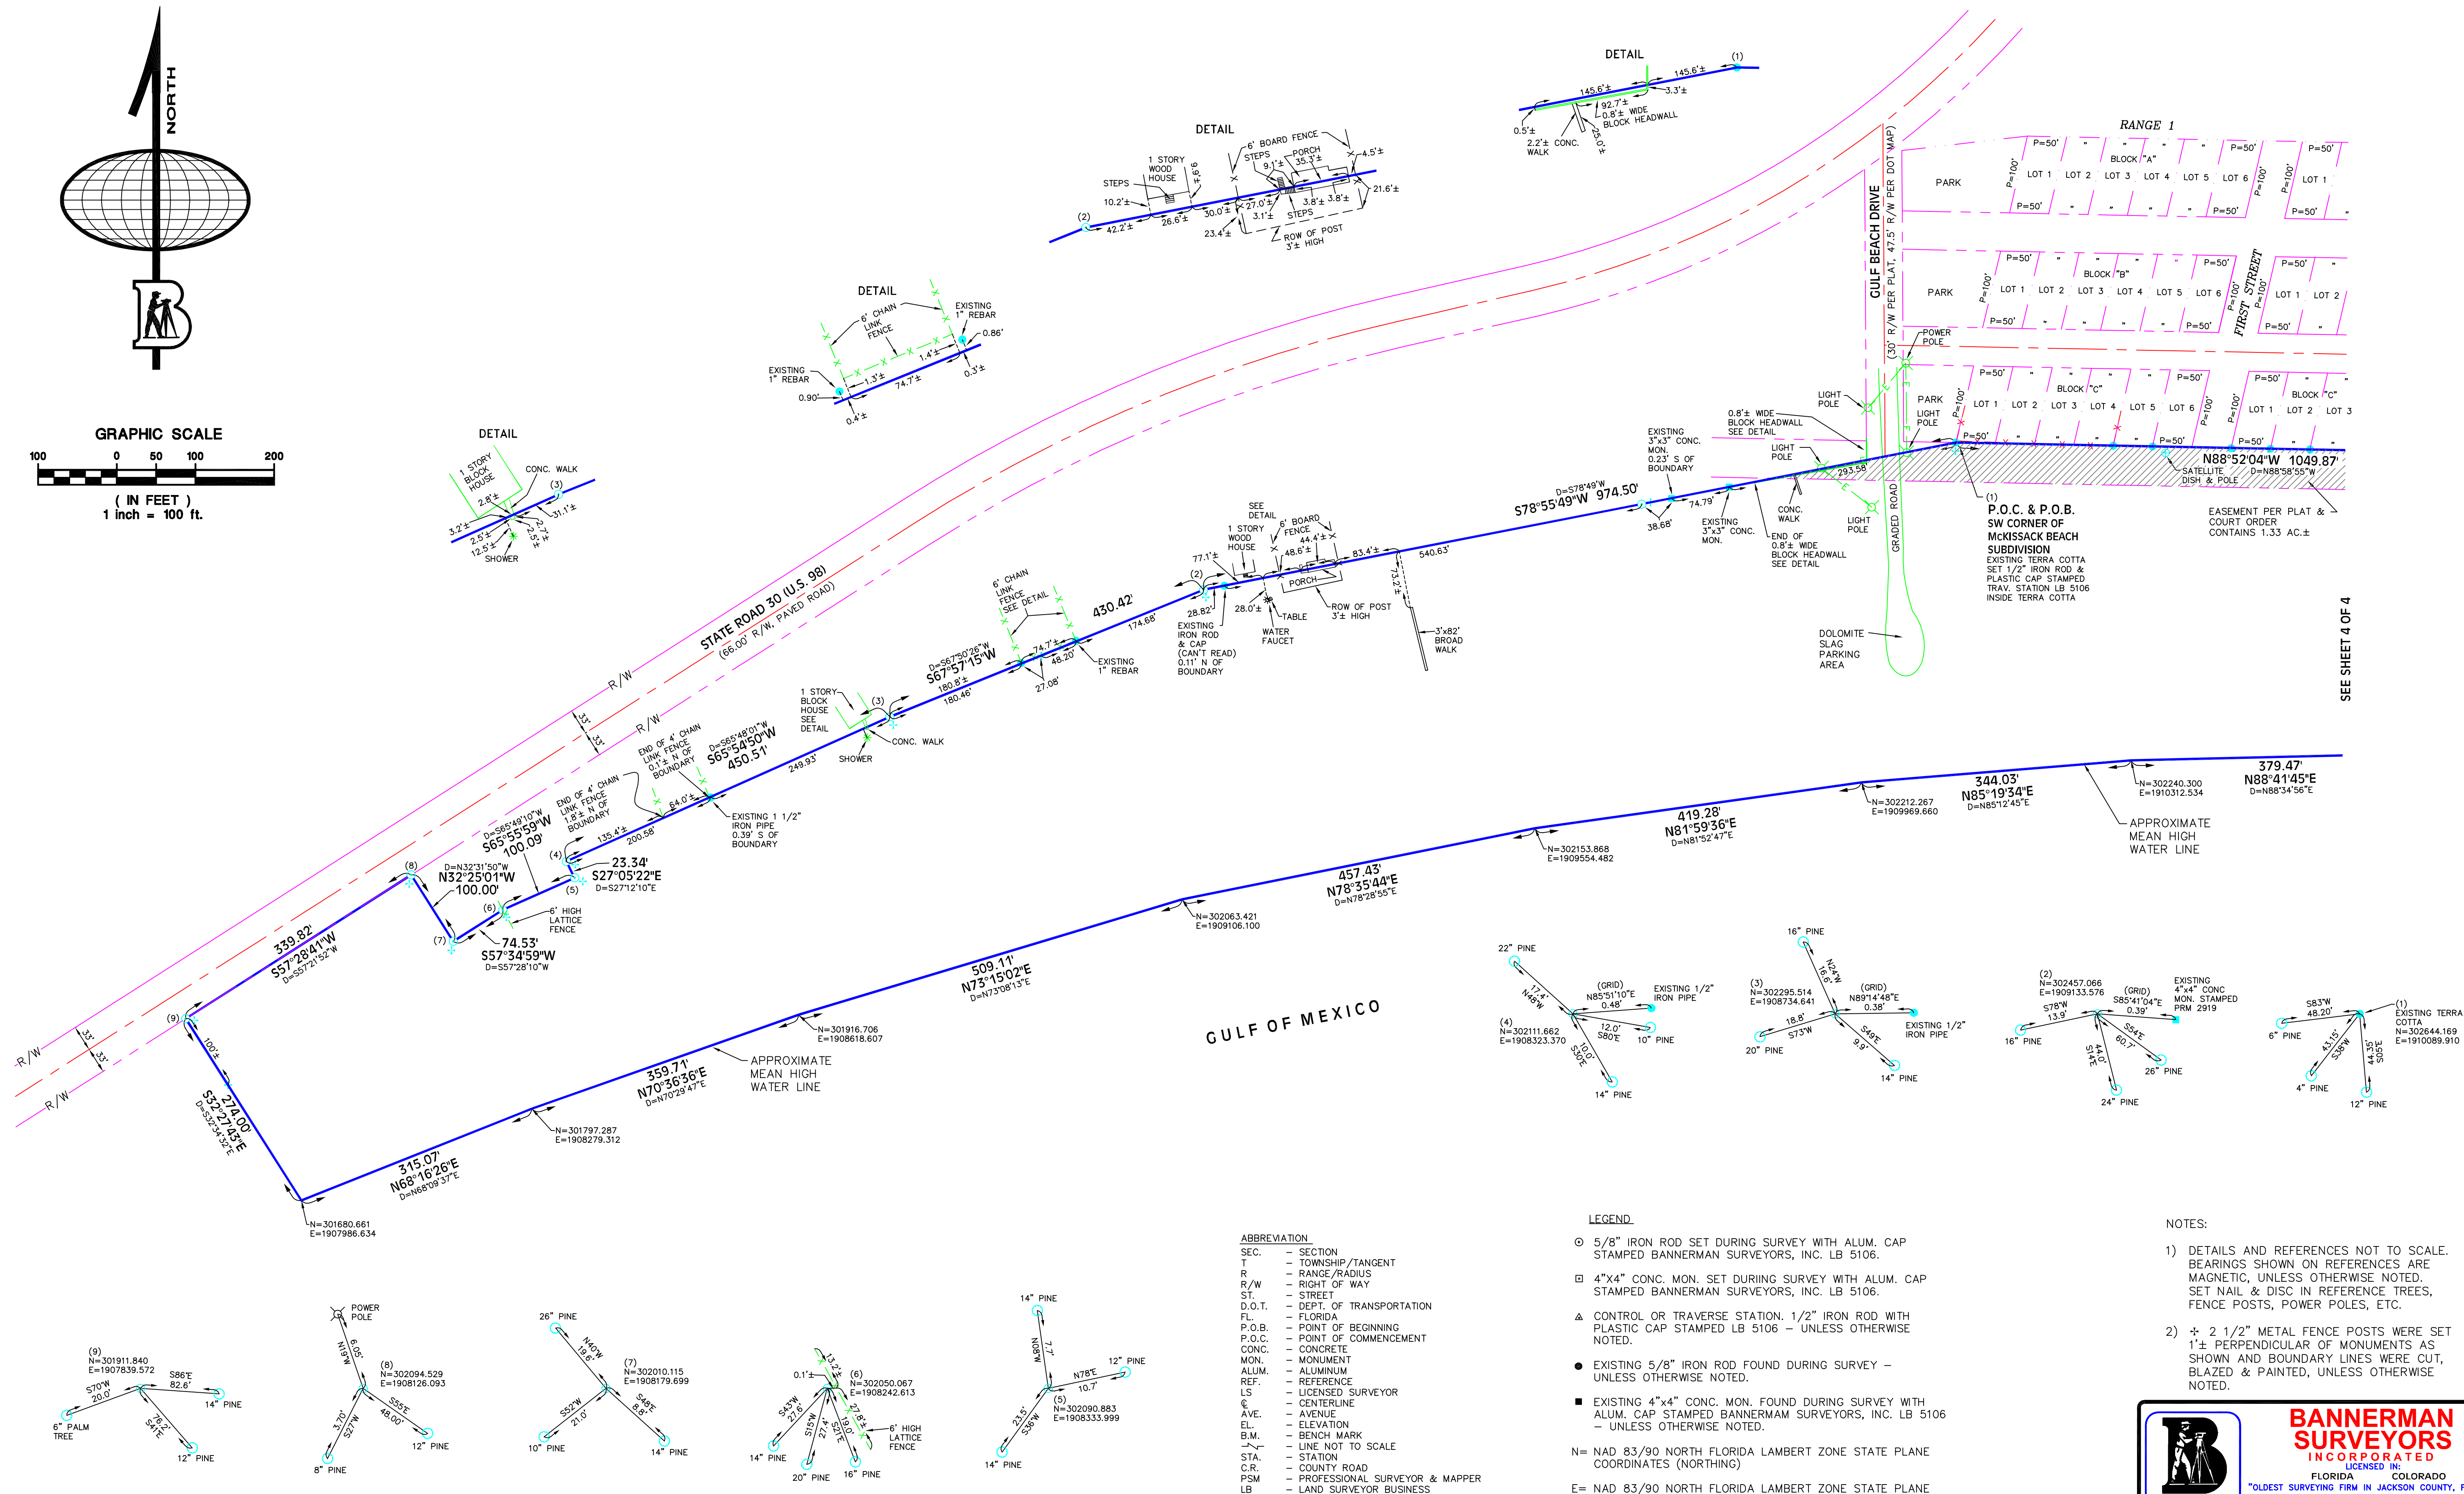

DEPT. of ENVIRONMENTAL PROTECTION
BUREAU of SURVEY and MAPPING
3900 COMMONWEALTH BLVD. TALLAHASSEE, FL 32399
(850) 488-2427

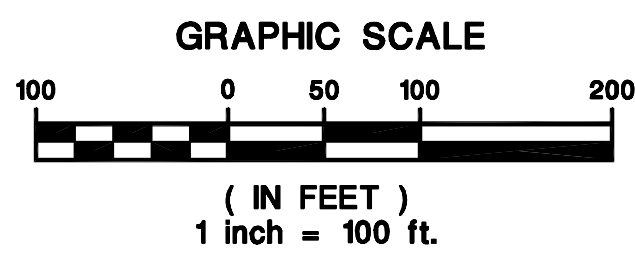

SHEET NO. 3 OF 4	PROJECT TITLE: CARRABELLE BEACH ROAD OF TRUSTEE LANDS BOUNDARY SURVEY OF THE UPLAND BOUNDARY	COUNTY: FRANKLIN SSC: ⁹⁰ / ₉₀ TWP-7S RGE: ^{4W} / _{5W} OFF. NO.: DWG. NAME: M0502450A CHECKED BY:	DWG. DATE: 03-01-06 PHOTO DATE: DRAWN BY: A. MATHIS CHECKED BY:	REVISION	DATE
--------------------------------------	--	--	--	----------	------