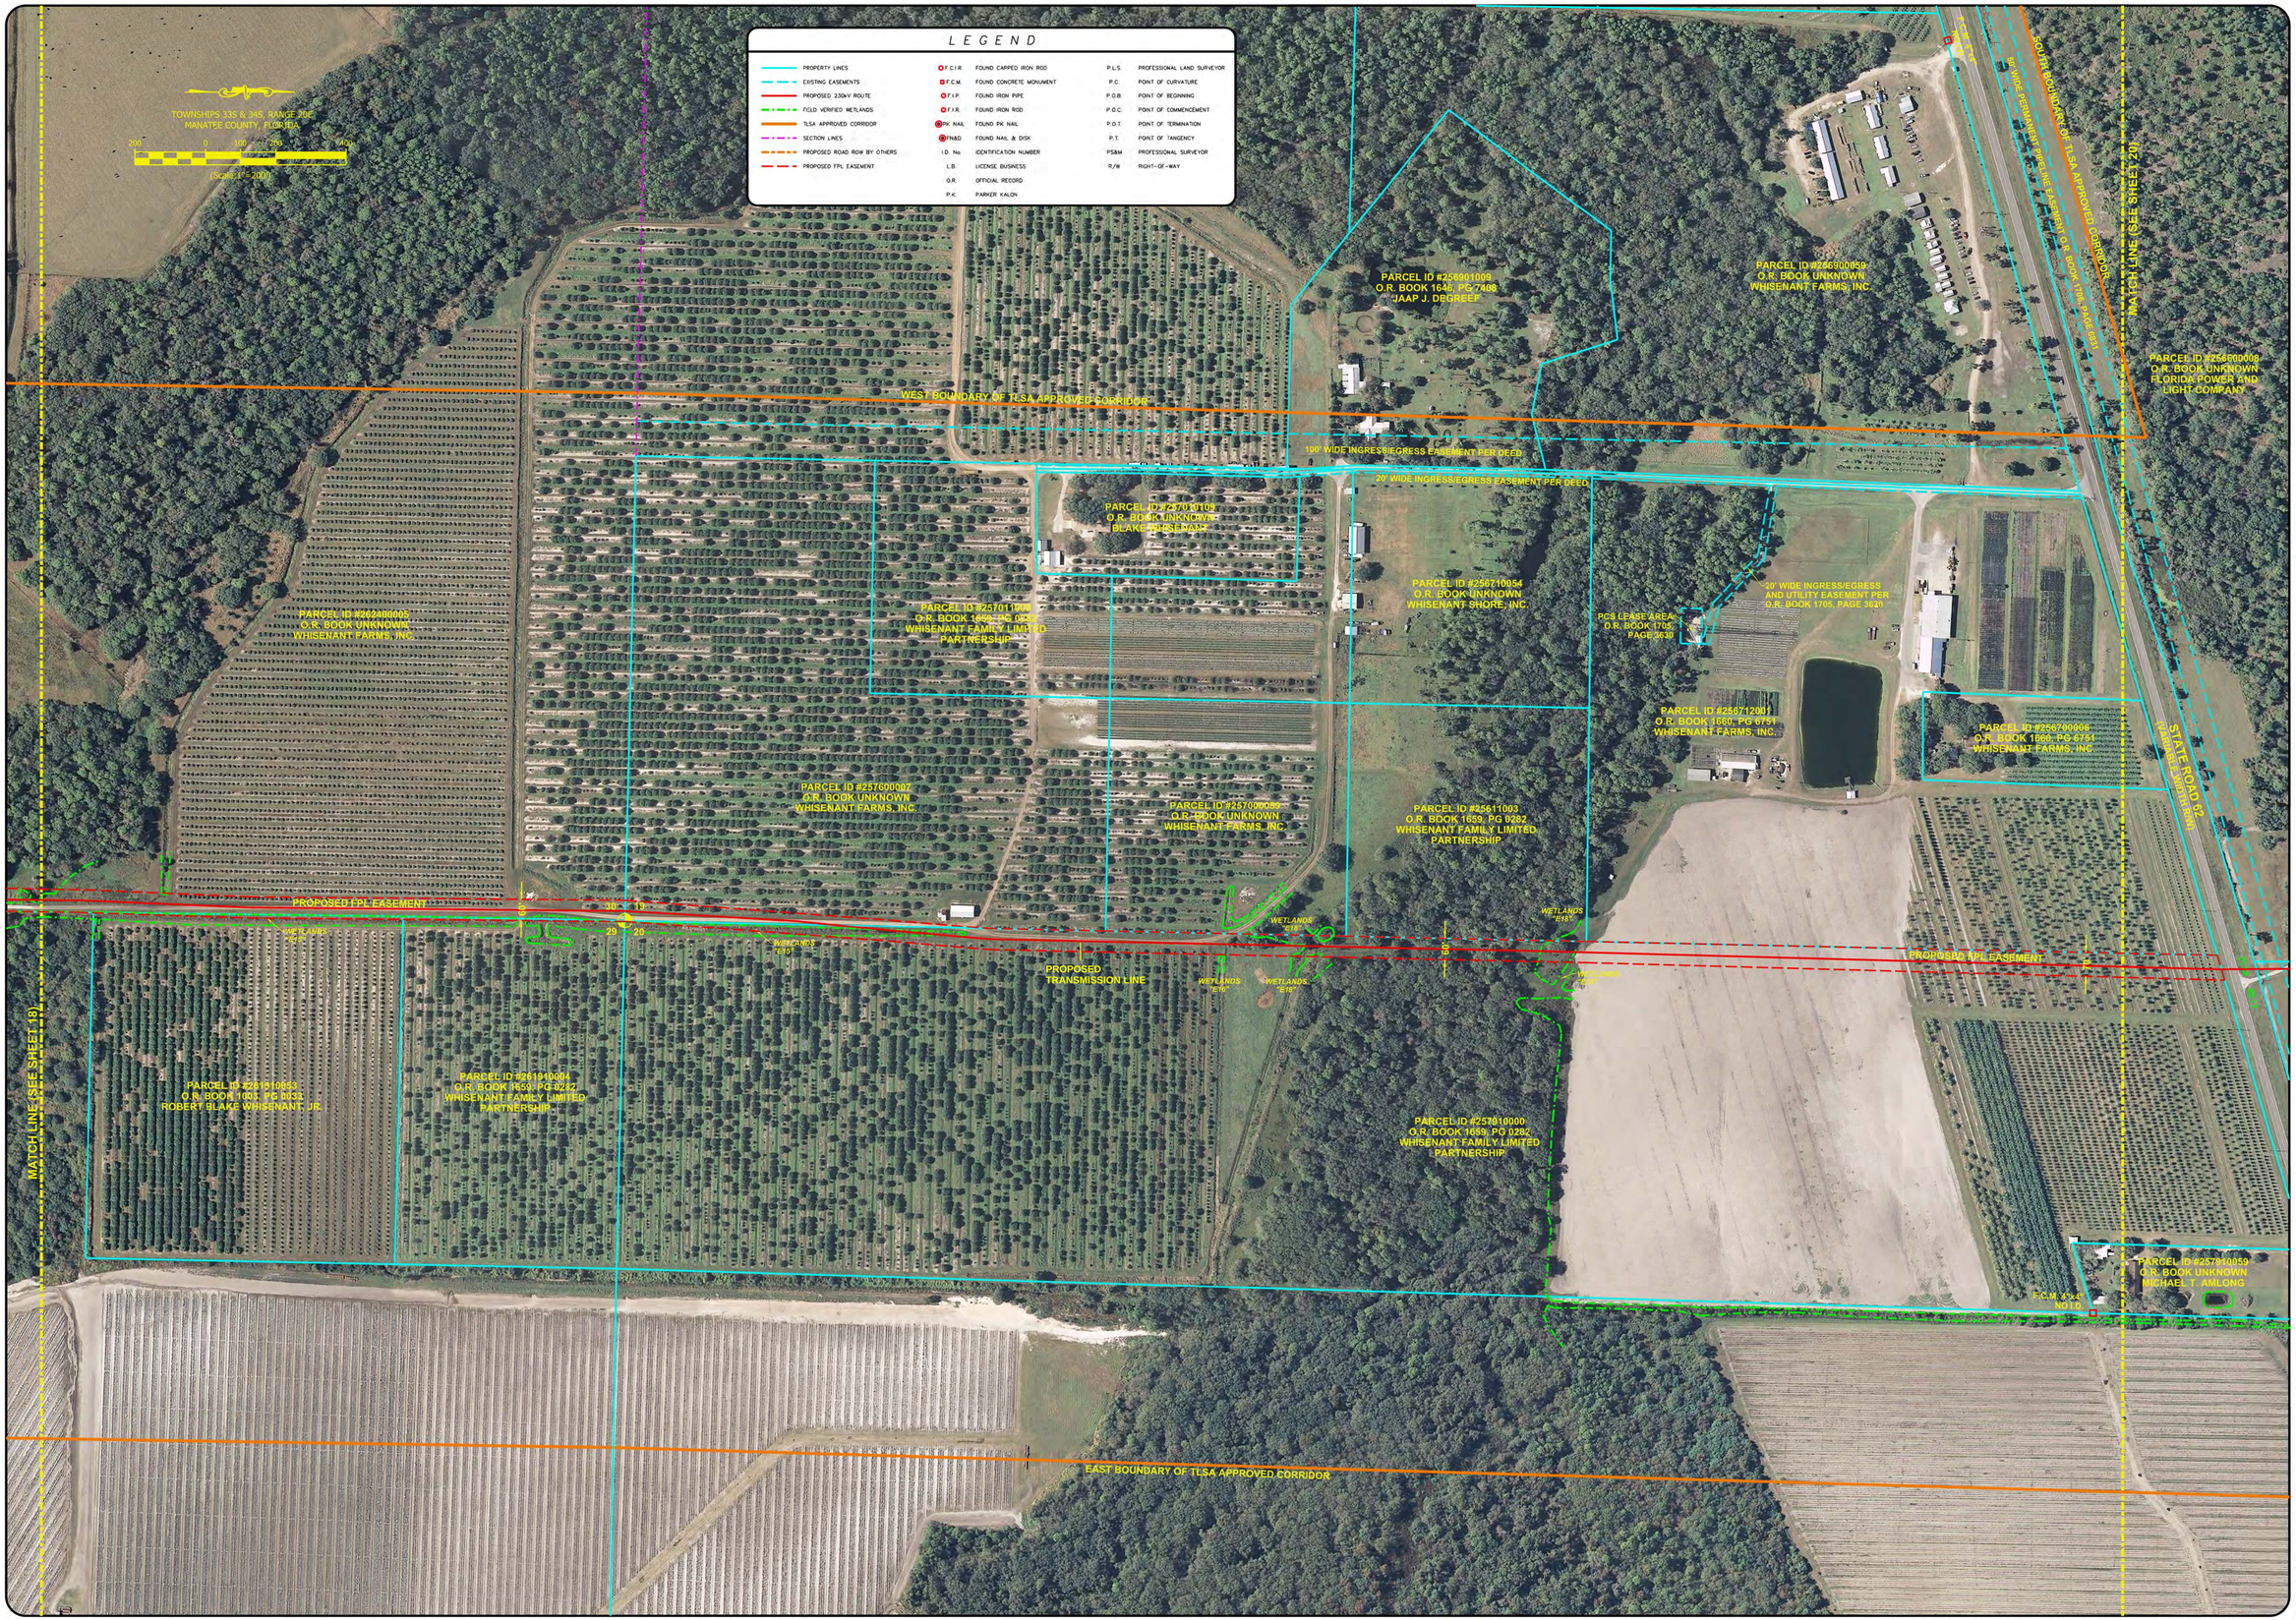

NO.	DATE	DESCRIPTION	BY	CHK	B	D
1	12/15/10	INITIAL ISSUE	JJB	MKL		SETS
2						
3						
4						
5						
6						
7						

REVISIONS

FLORIDA POWER AND LIGHT
BOBWHITE - MANATEE 230kV SURVEY
#0775-09-509
TOWNSHIPS 33S & 34S, RANGE 20E
MANATEE COUNTY, FLORIDA

THIS DRAWING IS THE PROPERTY OF THE SURVEYOR/ENGINEER AND MAY NOT BE USED OR REPRODUCED WITHOUT HIS/HER EXPRESSED WRITTEN PERMISSION.

DRAWN BY: JJB
CHECKED BY: ZRB
APPROVED BY: MKL
DATE: 12/15/10
JOB NO#: 1100025

PowerComm Engineering
A MC WHISENANT DIVISION
5025 WEST GRACE STREET
TAMPA, FLORIDA 33607
PHONE: 813-287-8008
FAX: 813-287-9008
WWW.POWERCOMMENG.COM
PROFESSIONAL SURVEYORS AND MAPPERS LB #7147
LICENSED PROFESSIONAL ENGINEER LIC. #CA 9447

SHEET 19

P:/09/110 FPL/1100025 Bob White-Manatee 230kV Survey (#0775-09-509)/Drawings/Section Three/ProposedRouteSheet19.dwg